




STATE OF ALASKA
DEPARTMENT OF TRANSPORTATION
&
PUBLIC FACILITIES

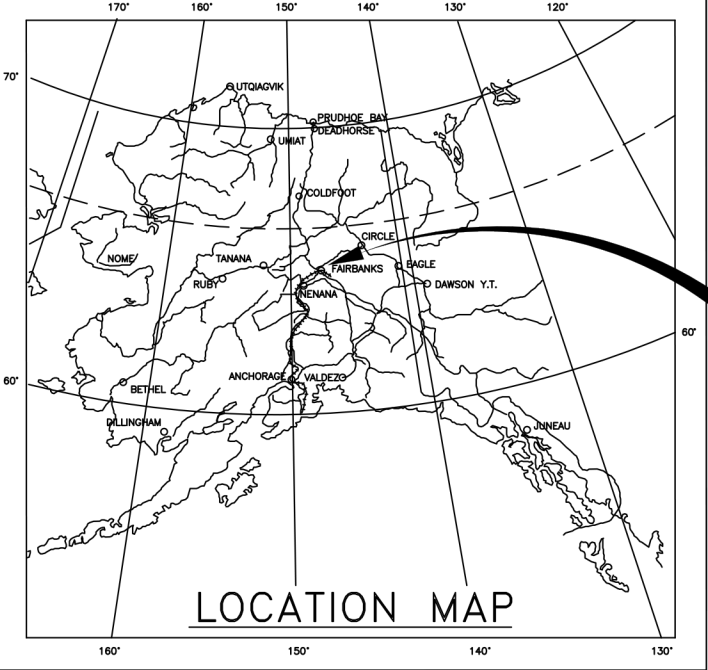

PROPOSED HIGHWAY PROJECT


PENDING/Z696070000

KAKE ACCESS ROAD

GRADING, DRAINAGE & BRIDGE(S)

NO.	DATE	REVISION	STATE	PROJECT DESIGNATION	YEAR	SHEET NO.	TOTAL SHEETS
			ALASKA	PENDING/Z696070000	2020	A1	A2
CDS ROUTE: ??????			MILEPOINT: ????.?? TO ????.??				

INDEX OF SHEETS	
SHEET NO.	DESCRIPTION
A1	TITLE SHEET
A2	LEGEND & SHEET LAYOUT INDEX
B1–B4	TYPICAL SECTIONS
C1	ESTIMATE OF QUANTITIES & GENERAL NOTES
D1	SUMMARY TABLES
E1	CULVERT SUMMARY
F1–F39	ALIGNMENT PLAN & PROFILE
F1A–FA5	BRIDGE PLAN & PROFILES
H1	SIGNING SUMMARY

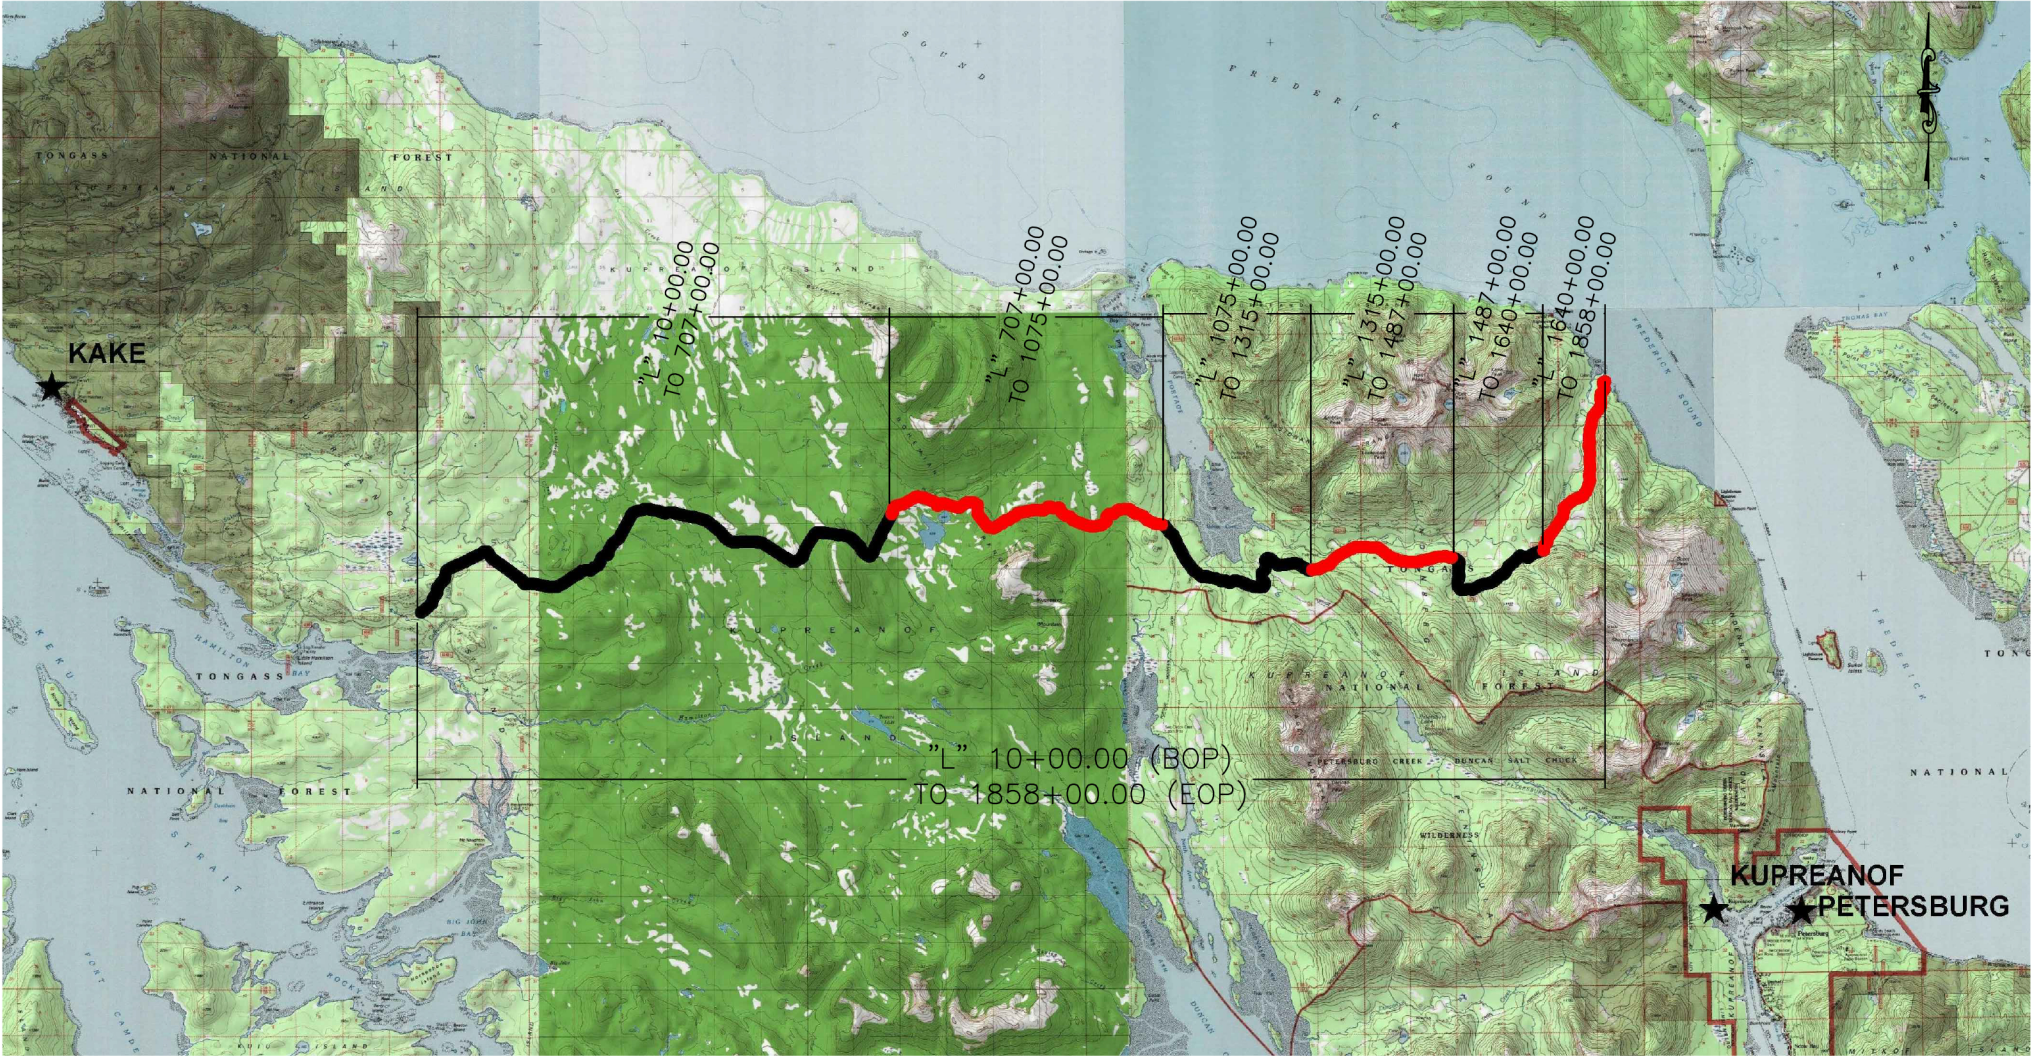

DESIGN DESIGNATIONS	
ADT (2019)	
ADT (2042)	

PROJECT SUMMARY	
LENGTH OF GRADING	35.0 MILES
LENGTH OF PROJECT	35.0 MILES

ENGINEER NAME, P.E., PROJECT MANAGER
NAME, P.E., DESIGN ENGINEER or DESIGNER if not P.E.

STATE OF ALASKA
DEPARTMENT OF TRANSPORTATION
&
PUBLIC FACILITIES

PLANS DEVELOPED BY: STATE OF ALASKA DEPARTMENT OF TRANSPORTATION & PUBLIC FACILITIES, NORTHERN REGION, 2301 PEGER ROAD, FARBANKS, AK 99709 (907)451-2200
\\dotfigras\Precon\Projects\Communities\Kake\Z696070000 Kake Access Road\04 PS&E\10 - Drafting\1 - Plots\Z696070000_A-HWYS Legend Wed, Dec/11/19 11:46am

		NO.		DATE		REVISION		STATE	PROJECT DESIGNATION	YEAR	SHEET NO.	TOTAL SHEETS
								ALASKA	PENDING/Z696070000	2020	A2	A2

		RECOVERED		SET		EXISTING		PROPOSED		EXISTING		PROPOSED	
BLM MONUMENT													
GLO MONUMENT													
USC&GS MONUMENT													
PRIMARY MONUMENT													
CENTERLINE MONUMENT IN CASING													
PRIMARY R.O.W. MONUMENT													
BEARING OBJECT													
MISCELLANEOUS MONUMENT													
LINE OF SIGHT MONUMENT													
CONCRETE R.O.W. MONUMENT													
BENCHMARK													
REBAR AND CAP													
REBAR													
IRON PIPE													
PK NAIL													
SPIKE													
HUB AND TACK													
CONSTRUCTION CENTERLINE													
MISCELLANEOUS CENTERLINE													
STATION EQUATION		"L"48+97.23 POT BK= "O"48+97.23 PC AHD											
PROJECT RIGHT-OF-WAY LINE													
EXISTING RIGHT-OF-WAY LINE													
EXISTING PROPERTY LINE													
CONTROLLED ACCESS LINE													
UTILITY EASEMENT LINE													
TEMPORARY EASEMENT LINE (TCP OR TCE)													
ACCESS OR SECTION LINE EASEMENT													
PROPOSED CUT SLOPE LIMIT													
PROPOSED FILL SLOPE LIMIT													
SECTION LINE													
1/4 SECTION LINE													
1/16 SECTION LINE													
TOWNSHIP & RANGE LINE		T. 2 N. T. 1 N.		T. 2 E. T. 1 E.									
SANITARY SEWER (FLOW DIRECTION →)													
FUEL LINE													
GAS LINE													
WATER LINE													
METER, VALVE, FIRE HYDRANT													
EXISTING STORM DRAIN (FLOW DIRECTION →)													
PROPOSED STORM DRAIN													
FIBER OPTIC LINE													
DIRECT BURIAL TELEPHONE CABLE													
DIRECT BURIAL ELECTRIC CABLE													
ELECTRIC LINE (OVERHEAD)													
POWER POLE LINE													
JOINT USE POWER & TELEPHONE													
TELEPHONE POLE LINE													
POLE ANCHOR													
STUB POLE (POWER OR TELEPHONE)													
TELEPHONE DUCT													
TELEPHONE PEDESTAL													
BURIED CABLE MARKER													
PIPELINE MARKER OR VALVE													
CATCH BASIN OR DROP INLET													
MANHOLE													
SANITARY SEWER CLEAN OUT													
ROADWAY/PAVEMENT EDGE													
FENCE													
CURB AND GUTTER													
DETECTABLE WARNINGS													
GUARDRAIL													
CULVERT PIPE													
SIGN													
MAILBOX													
RAILROAD TRACKS													
RAILROAD DEVICES													
TREE LINE													
WATER BOUNDARY													
ORDINARY HIGH WATER LINE													
FLOW CENTERLINE													
FLOW DIRECTION													
WETLANDS													
EXISTING BUILDINGS													
POST OR BOLLARD													
WELL OR MONITORING WELL													
SEPTIC PIPE													
FUEL TANK FILL PIPE/VENT													
SATELLITE DISH													
TEST HOLE													
CONIFER TREE													
DECIDUOUS TREE													
GRAVE													
THERMOSIPHON													
PARKING METER													
VEHICLE PLUG-IN													
DELINEATOR/GUIDE MARKER													
JUNCTION BOX, TYPE IA													
JUNCTION BOX, TYPE II													
JUNCTION BOX, TYPE III													
SIGNAL FACE, VEHICULAR													
SIGNAL FACE, BACKPLATE													
SIGNAL FACE, LEFT TURN, BACKPLATE													
SIGNAL FACE, PEDESTRIAN													
LOOP DETECTOR													
VIDEO DETECTOR													
RADAR DETECTOR													
OPTICOM DETECTOR													
PEDESTRIAN PUSH BUTTON													
SIGNAL POST W/O MAST ARM													
SIGNAL POLE W/MAST ARM													
SIGNAL CONTROLLER													
LOAD CENTER													
LUMINAIRE													
RIGID METAL CONDUIT													


LEGEND & SHEET LAYOUT INDEX

LEGEND & SHEET LAYOUT INDEX



PLANS DEVELOPED BY: STATE OF ALASKA DEPARTMENT OF TRANSPORTATION & PUBLIC FACILITIES, NORTHERN REGION, 2301 PEGER ROAD, FAIRBANKS, AK 99709 (907)451-2200
\\dotfigras\Precon\Projects\Communities\Kake\Z696070000 Kake Access Road\04 PS&E\10 - Drafting\1 Plots\Z696070000_B-81 Wed, Dec/11/19 11:46am


NO.	DATE	REVISION	STATE	PROJECT DESIGNATION	YEAR	SHEET NO.	TOTAL SHEETS
			ALASKA	PENDING/Z696070000	2020	B1	B4

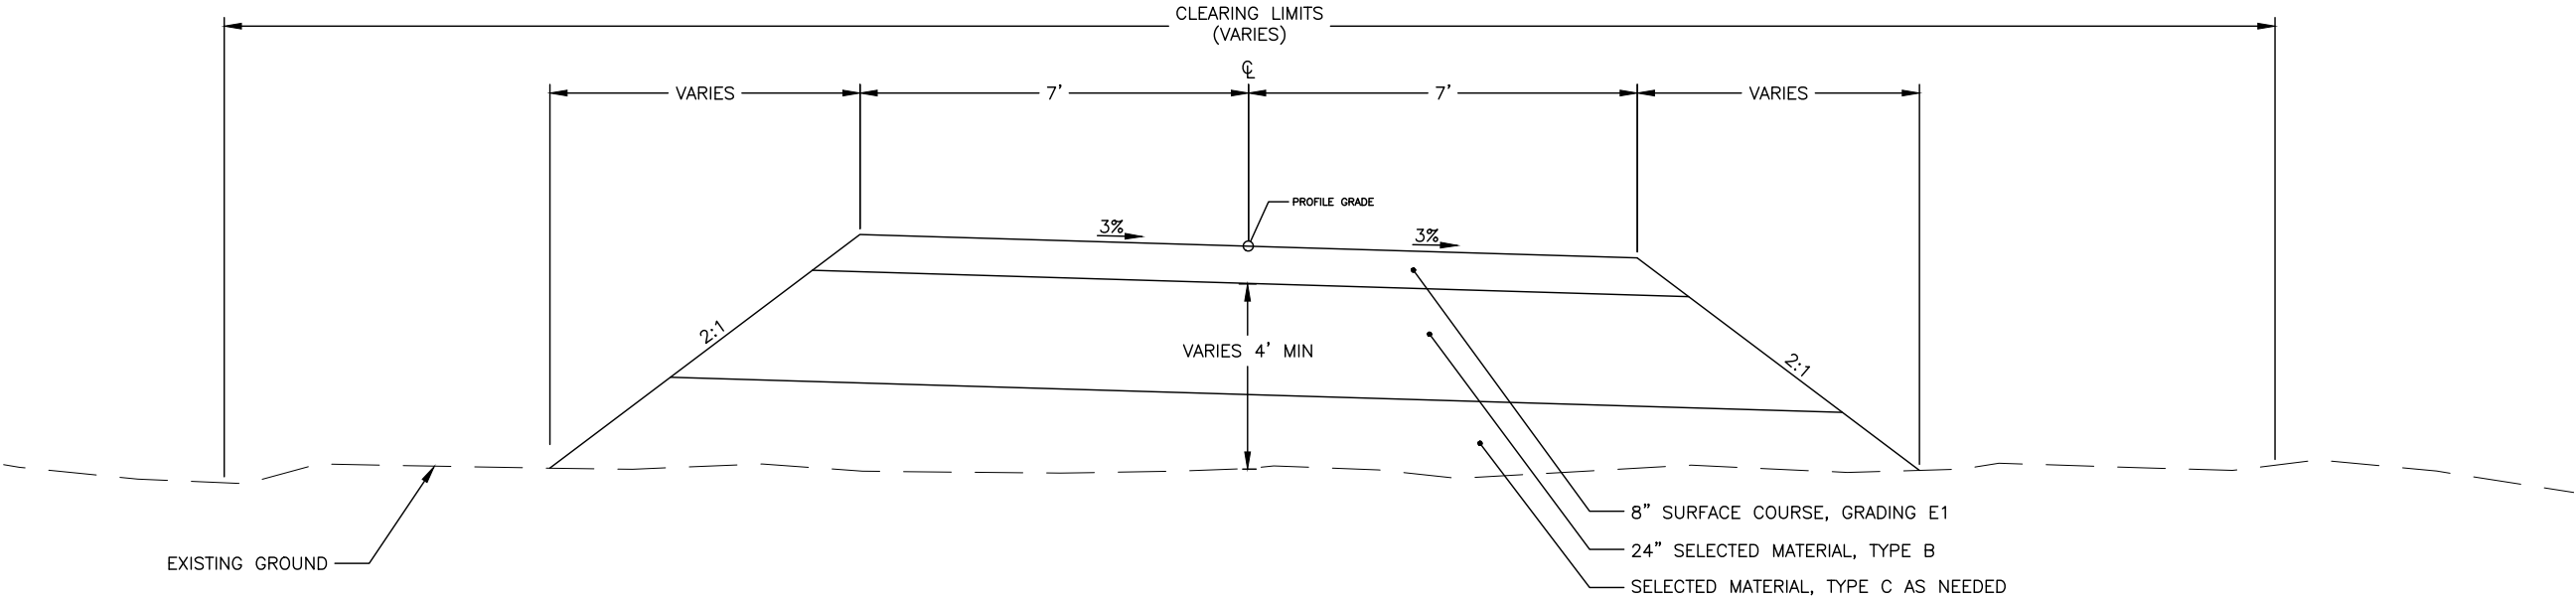

STANDARD FILL AREAS (NEW ROAD)

"L" 707+00.00 TO 1075+00.00
"L" 1315+00.00 TO 1487+00.00
"L" 1640+00.00 TO 1858+00.00 (EOP)

- NOTE:
1. ALL TYPICAL SECTIONS SHOWN ON SHEETS B1-B3 WILL APPLY TO NEW ROAD CONSTRUCTION AND IN THE STATIONING LIMITS SHOWN.
 2. THE EXACT STATIONING WHERE THESE TYPICAL SECTIONS APPLY HAVE YET TO BE DETERMINED.
 3. ALL TYPICAL SECTION ARE IN PRELIMINARY DESIGN CONCEPTS AND ARE SUBJECT TO CHANGE.

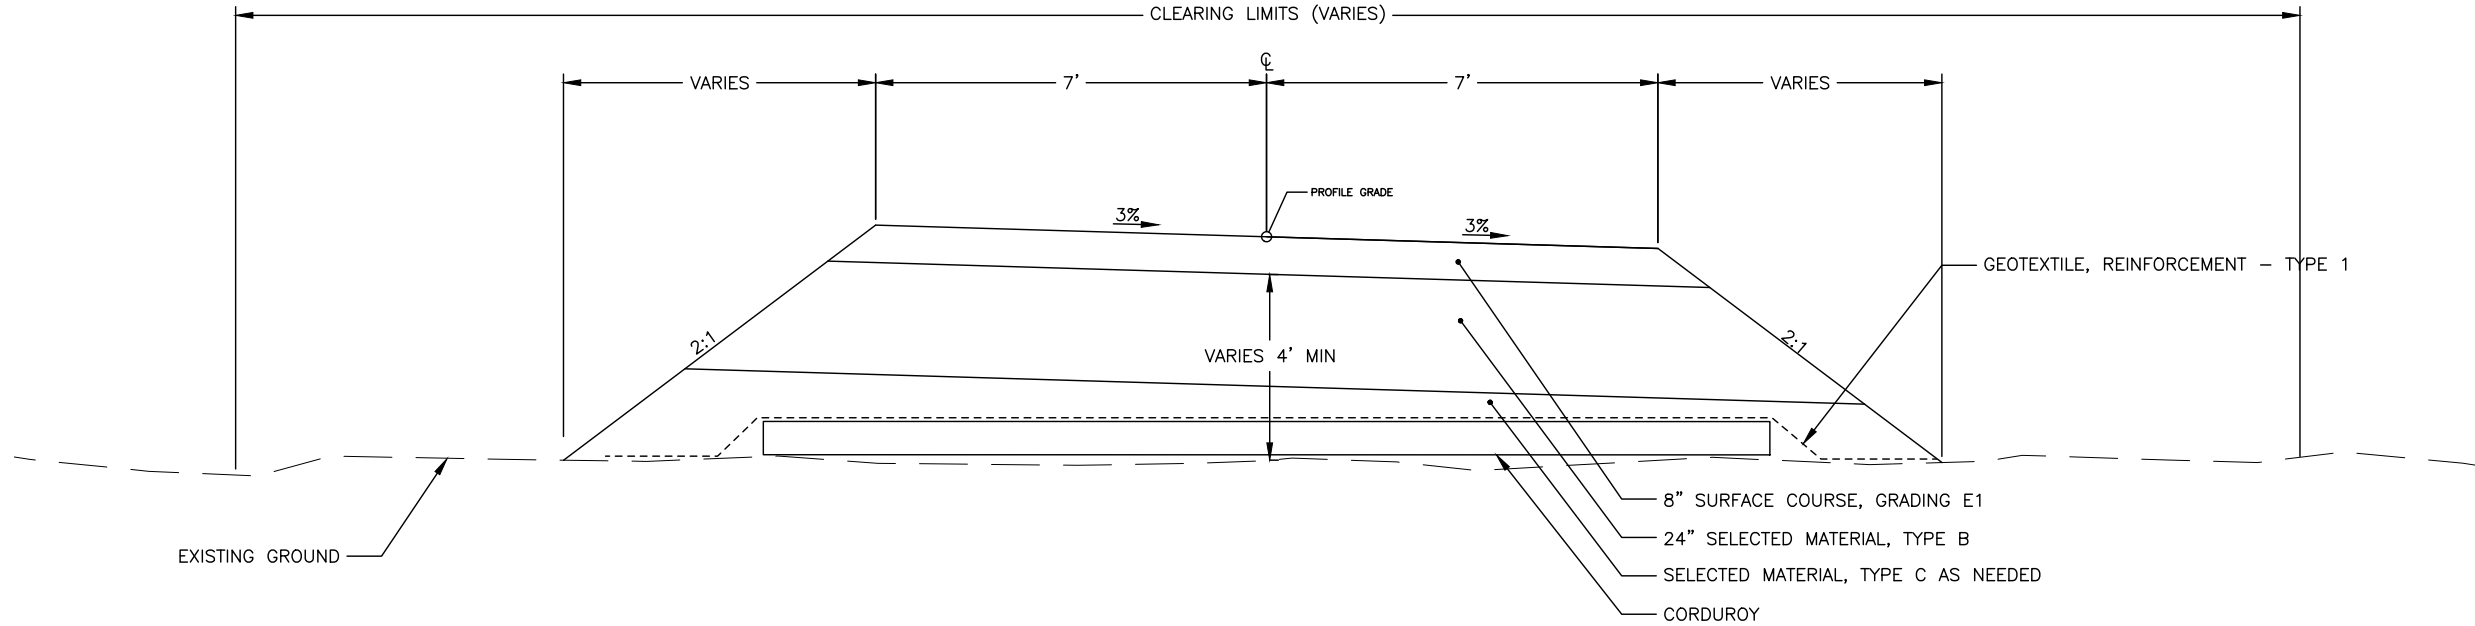


WET(MUSKEG/WETLAND) FILL AREAS – CORDUROY AND GEOTEXTILE (NEW ROAD)

"L" 707+00.00 TO 1075+00.00
"L" 1315+00.00 TO 1487+00.00
"L" 1640+00.00 TO 1858+00.00 (EOP)



PLANS DEVELOPED BY: STATE OF ALASKA DEPARTMENT OF TRANSPORTATION & PUBLIC FACILITIES, NORTHERN REGION, 2301 PEGER ROAD, FAIRBANKS, AK 99709 (907)451-2200
\\dotfigras\Precon\Projects\Communities\Kake\Z696070000 Kake Access Road\04 PS&E\10 - Drafting\1 Plots\Z696070000_B-B2 Wed, Dec/11/19 11:46am

NO.	DATE	REVISION	STATE	PROJECT DESIGNATION	YEAR	SHEET NO.	TOTAL SHEETS
			ALASKA	PENDING/Z696070000	2020	B2	B4

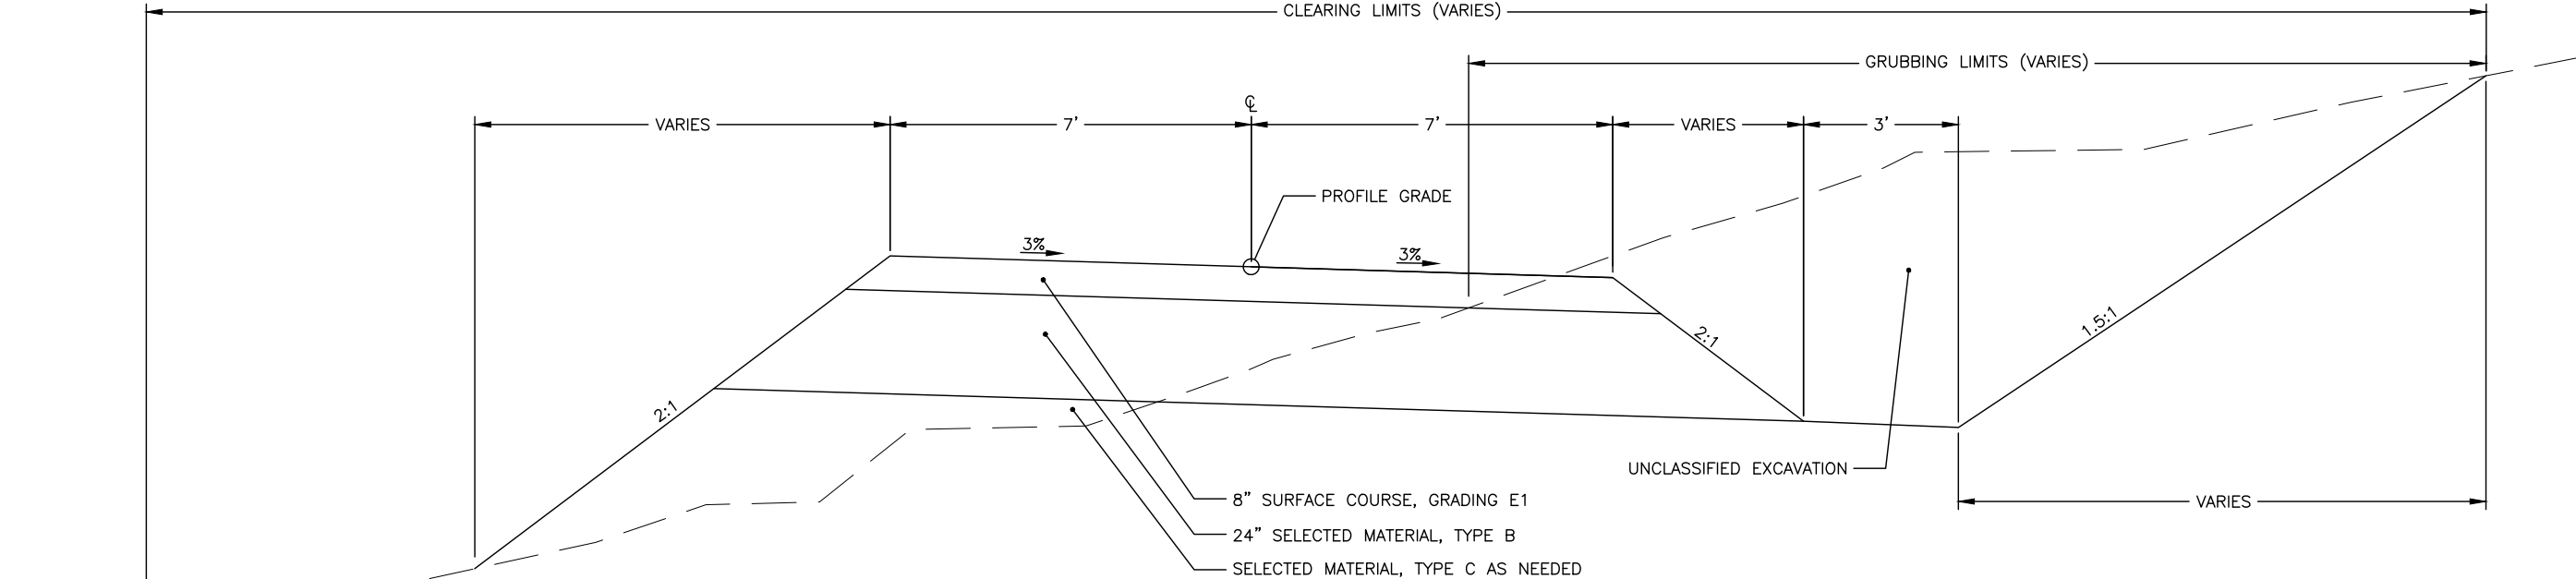


SIDEHILL/CUT AREAS RT/LT (NEW ROAD)

"L" 707+00.00 TO 1075+00.00
"L" 1315+00.00 TO 1487+00.00
"L" 1640+00.00 TO 1858+00.00 (EOP)

NOTE:

1. ALL TYPICAL SECTIONS SHOWN ON SHEETS B1-B3 WILL APPLY TO NEW ROAD CONSTRUCTION AND IN THE STATIONING LIMITS SHOWN.
2. THE EXACT STATIONING WHERE THESE TYPICAL SECTIONS APPLY HAVE YET TO BE DETERMINED.
3. ALL TYPICAL SECTION ARE IN PRELIMINARY DESIGN CONCEPTS AND ARE SUBJECT TO CHANGE.

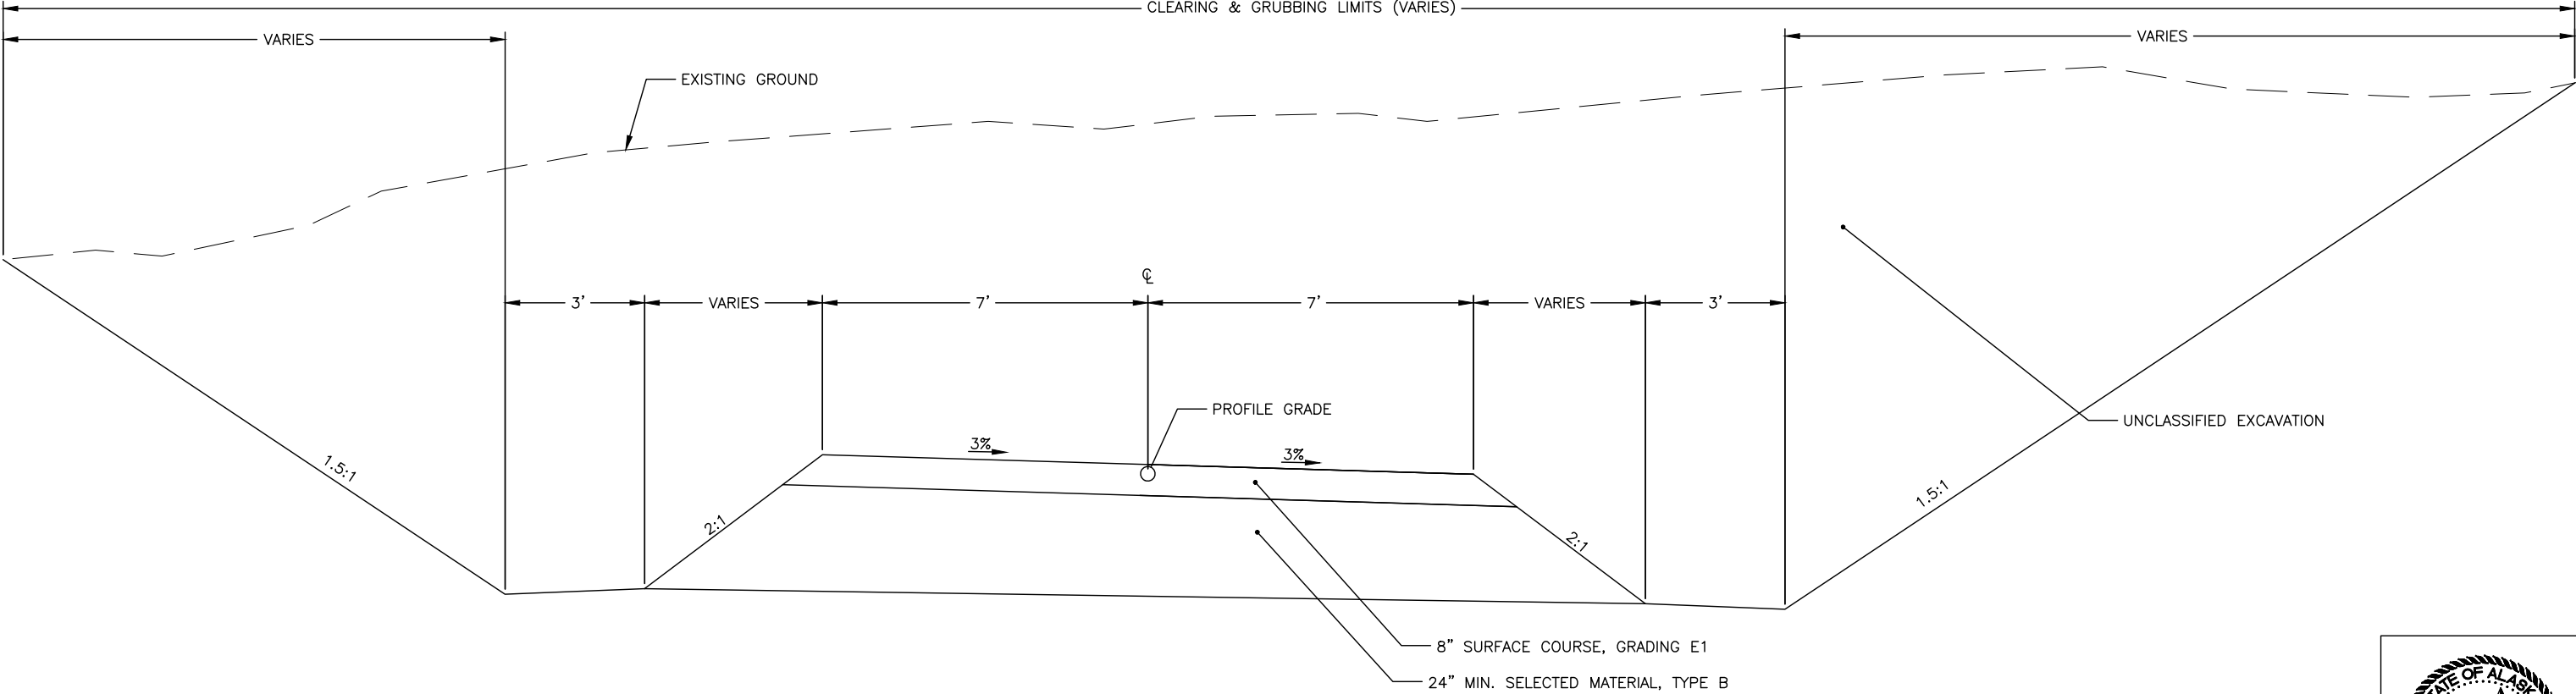

THROUGH CUT AREAS (NEW ROAD)


"L" 707+00.00 TO 1075+00.00
"L" 1315+00.00 TO 1487+00.00
"L" 1640+00.00 TO 1858+00.00 (EOP)

TYPICAL SECTIONS 2 OF 4



PLANS DEVELOPED BY: STATE OF ALASKA DEPARTMENT OF TRANSPORTATION & PUBLIC FACILITIES, NORTHERN REGION, 2301 PEGER ROAD, FAIRBANKS, AK 99709 (907)451-2200
\\dotfigras\Precon\Projects\Communities\Kake\Z696070000 Kake Access Road\04 PS&E\10 - Drafting\1 Plots\Z696070000_B-B3 Wed, Dec/11/19 11:46am

NO.	DATE	REVISION	STATE	PROJECT DESIGNATION	YEAR	SHEET NO.	TOTAL SHEETS
			ALASKA	PENDING/Z696070000	2020	B3	B4

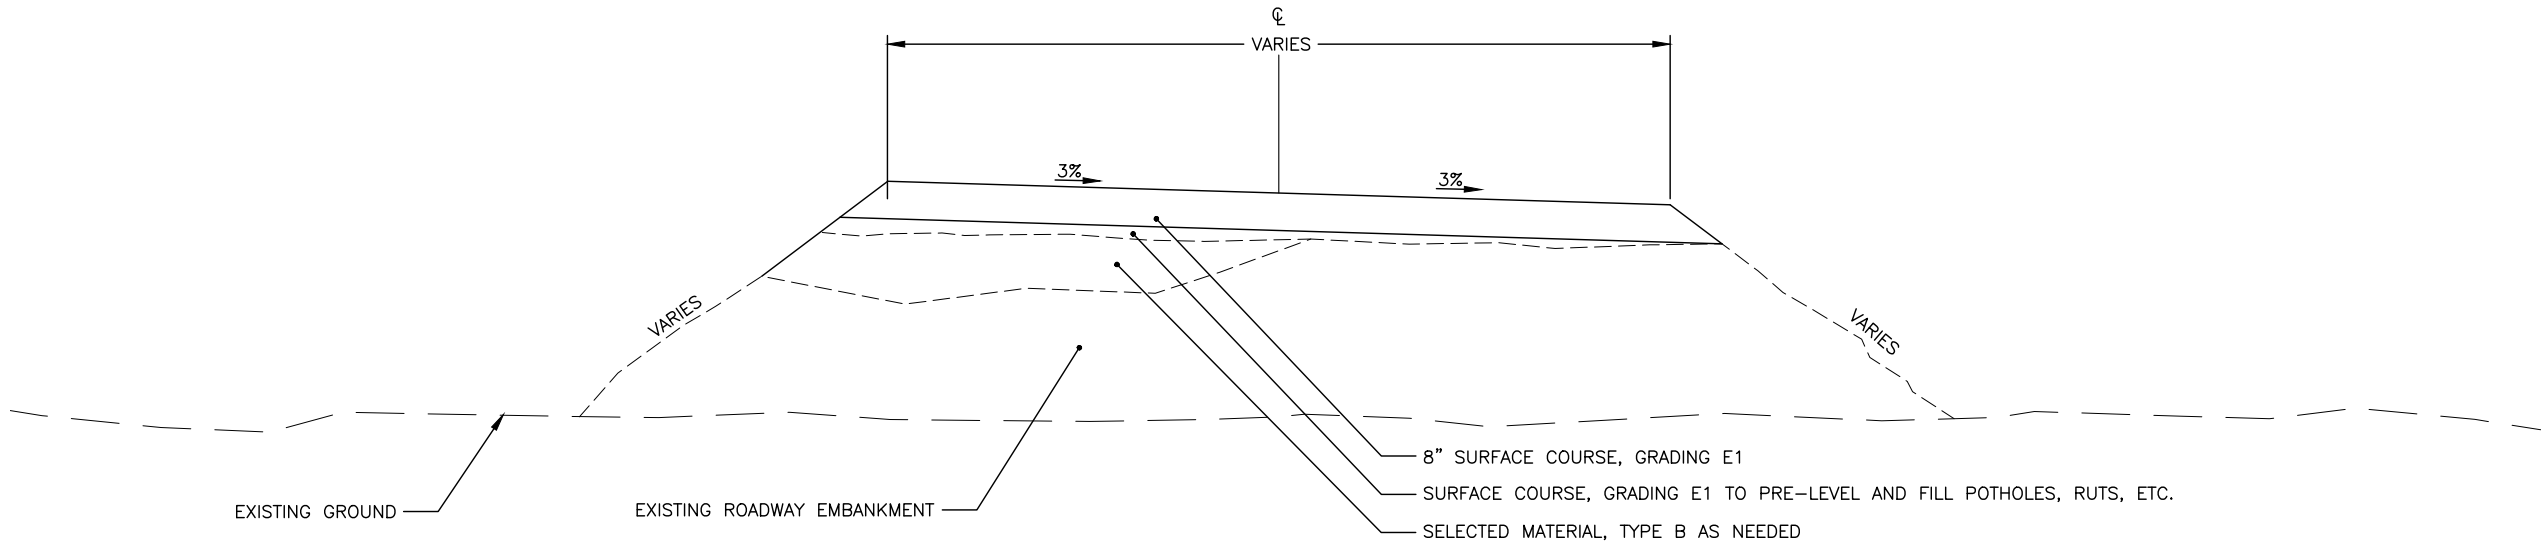


EXISTING ROAD RESURFACE AREAS WITH SPOT REPAIRS

"L" (BOP) 10+00.00 TO 707+00.00
"L" 1075+00.00 TO 1315+00.00
"L" 1487+00.00 TO 1640+00.00


NOTE:

1. THIS TYPICAL SECTION APPLIES TO EXISTING ROAD RESURFACING AREAS.
2. THE EXACT STATIONING WHERE THIS TYPICAL SECTION APPLIES HAVE YET TO BE DETERMINED.
3. ALL TYPICAL SECTIONS ARE PRELIMINARY DESIGN CONCEPTS AND ARE SUBJECT TO CHANGE.

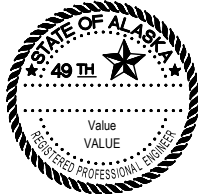

PLANS DEVELOPED BY: STATE OF ALASKA DEPARTMENT OF TRANSPORTATION & PUBLIC FACILITIES, NORTHERN REGION, 2301 PEGER ROAD, FAIRBANKS, AK 99709 (907)451-2200
\\dotfigras\Precon\Projects\Communities\Kake\Access Road\04 PS&E\10 - Drafting\1 Plots\Z696070000_B-B4 Wed, Dec/11/19 11:46am


NO.	DATE	REVISION	STATE	PROJECT DESIGNATION	YEAR	SHEET NO.	TOTAL SHEETS
			ALASKA	PENDING/Z696070000	2020	B4	B4

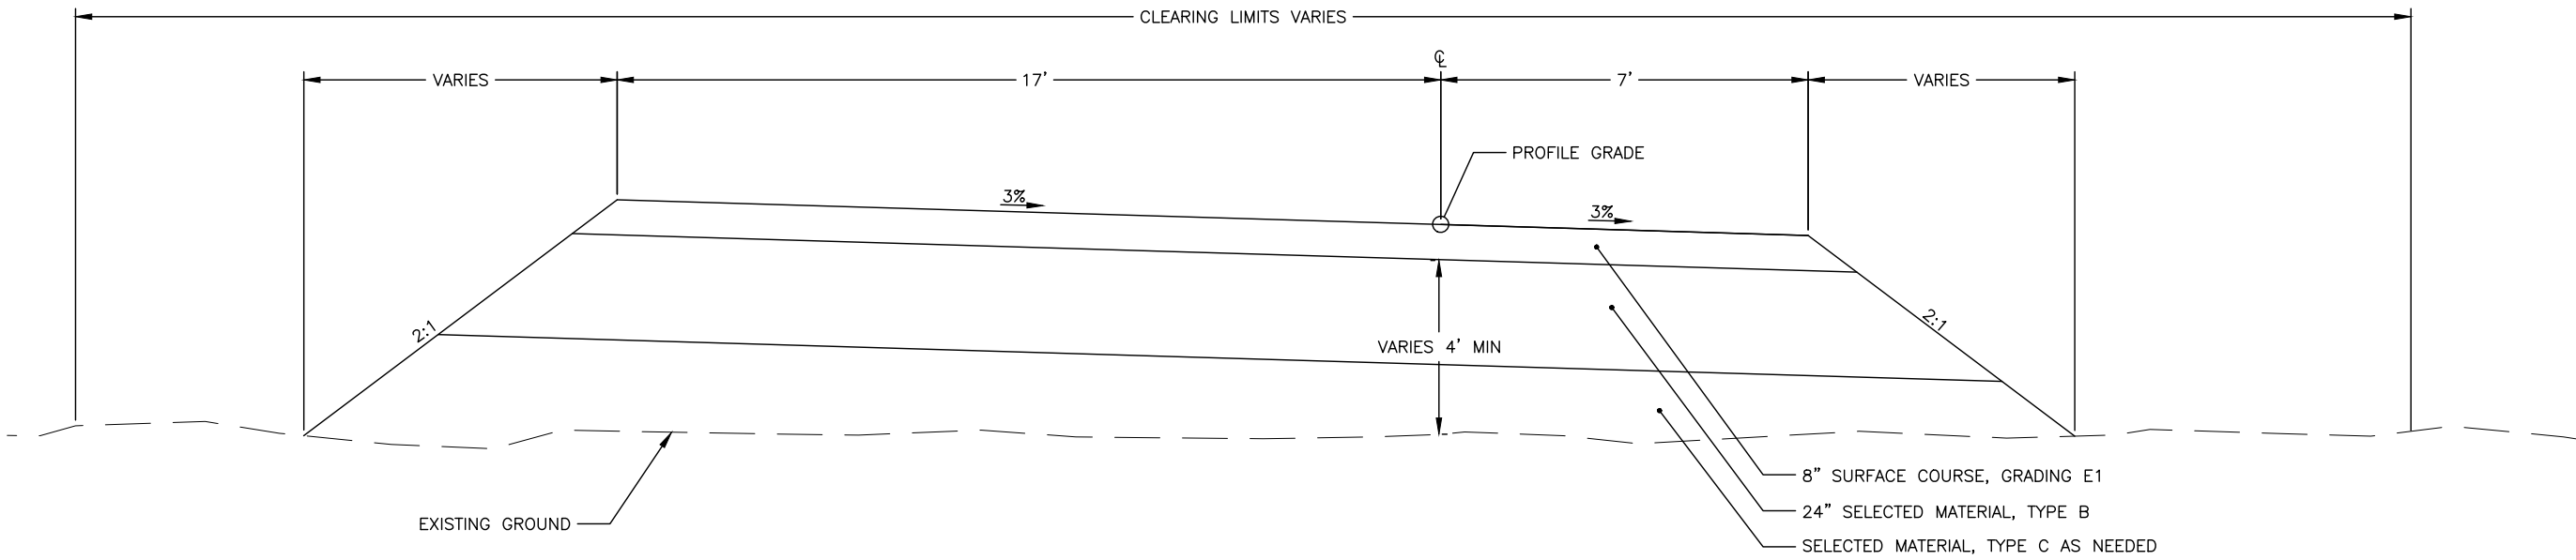

TYPICAL SECTION "A-A" - TURNOUT AREAS

NOTE:

1. THE PLACEMENT OF THE TURNOUTS HAVE YET TO BE DETERMINED.
2. ALL TYPICAL SECTIONS ARE IN PRELIMINARY DESIGN CONCEPTS AND ARE SUBJECT TO CHANGE.
3. CONSTRUCTION OF THE TURNOUTS WILL BE INCLUDED IN A SUMMARY TABLE AND ARE SUBSIDIARY TO THE 203 PAY ITEMS

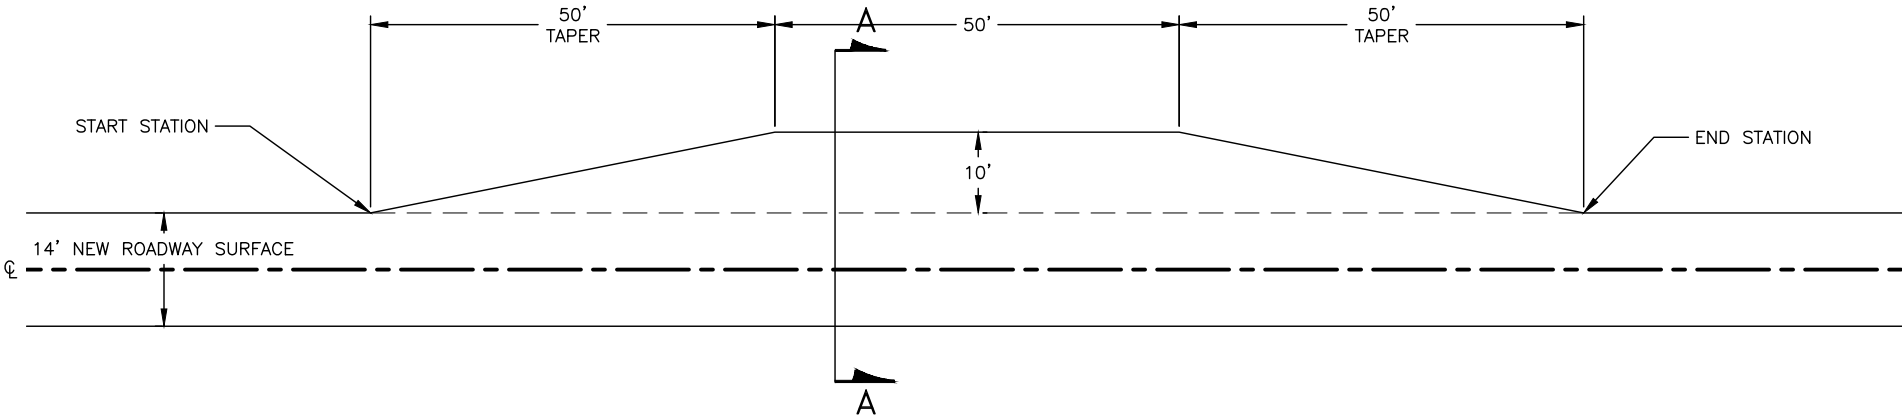

PLAN VIEW - TURNOUT AREAS



PLANS DEVELOPED BY: STATE OF ALASKA DEPARTMENT OF TRANSPORTATION & PUBLIC FACILITIES, NORTHERN REGION, 2301 PEGER ROAD, FARBANKS, AK 99709 (907)451-2200
\\dotfigras\Precon\Projects\Communities\Kake\Z696070000 Kake Access Road\04 PS&E\10 - Drafting\1 Plots\Z696070000_C-C1 Wed, Dec/11/19 11:47am

ESTIMATE OF QUANTITIES				
ITEM NO.	SSHC 2017 ITEM NO.	PAY ITEM	PAY UNIT	QUANTITY
201.0009.0000	201(3B)	CLEARING AND GRUBBING	LUMP SUM	ALL REQUIRED
203.0002.0000	203(2)	ROCK EXCAVATION	CUBIC YARD	--
203.0003.0000	203(3)	UNCLASSIFIED EXCAVATION	CUBIC YARD	130,000.00
203.0005.0000	203(5)	BORROW	CUBIC YARD	380,000.00
205.0006.0000	205(6)	STRUCTURAL FILL	CUBIC YARD	--
301.0004.00E1	301(4)	AGGREGATE SURFACE COURSE, GRADING E-1	CUBIC YARD	55,000.00
602.0002.0708	602(2)	STRUCTURAL PLATE PIPE-ARCH - SIZE TBD	LINEAR FOOT	--
603.0001.0036	603(1)	CSP 36 INCH	LINEAR FOOT	--
603.0001.0048	603(1)	CSP 48 INCH	LINEAR FOOT	--
606.0001.0000	606(1)	W-BEAM GUARDRAIL	LINEAR FOOT	--
606.0013.0000	606(13)	PARALLEL GUARDRAIL TERMINAL	EACH	--
606.0016.0000	606(16)	TRANSITION RAIL	EACH	--
610.0001.0000	610(1)	DITCH LINING	CUBIC YARD	--
611.0003.0001	611(1)	RIPRAP, CLASS I	LUMP SUM	ALL REQUIRED
611.0003.0002	611(1)	RIPRAP, CLASS II	LUMP SUM	ALL REQUIRED
613.0002.0000	613(2)	CULVERT MARKER POST	EACH	--
615.0001.0000	615(1)	STANDARD SIGN	SQUARE FOOT	--
618.0005.0000		SEEDING	LUMP SUM	ALL REQUIRED
630.0003.0001	630(3A)	GEOTEXTILE, REINFORCEMENT - TYPE 1	SQUARE YARD	--
640.0001.0000	640(1)	MOBILIZATION AND DEMOBILIZATION	LUMP SUM	ALL REQUIRED
640.0004.0000	640(4)	WORKER MEALS AND LODGING, OR PER DIEM	LUMP SUM	ALL REQUIRED
641.0001.0000	641(1)	EROSION, SEDIMENT AND POLLUTION CONTROL ADMINISTRATION	LUMP SUM	ALL REQUIRED
641.0003.0000	641(2)	TEMPORARY EROSION, SEDIMENT AND POLLUTION CONTROL	LUMP SUM	ALL REQUIRED
641.0006.0000	641(6)	WITHHOLDING	CONTINGENT SUM	ALL REQUIRED
641.0007.0000	641(7)	SWPPP MANAGER	LUMP SUM	ALL REQUIRED
642.0001.0000	642(1)	CONSTRUCTION SURVEYING	LUMP SUM	ALL REQUIRED
642.0003.0000	642(3)	THREE PERSON SURVEY PARTY	HOURL	--
644.0001.0000	644(1)	FIELD OFFICE	LUMP SUM	ALL REQUIRED
644.0002.0000	644(2)	FIELD LABORATORY	LUMP SUM	ALL REQUIRED
644.0003.0000	644(3)	CURING SHED	LUMP SUM	ALL REQUIRED
644.0006.0000	644(6)	VEHICLE	LUMP SUM	ALL REQUIRED
644.0015.0000	644(15)	NUCLEAR TESTING EQUIPMENT STORAGE SHED	EACH	1.00
644.0016.0000	644(16)	STORAGE CONTAINER	EACH	1.00

NOTE:

1. THIS IS A PRELIMINARY ESTIMATE OF QUANTITIES AND NOT ALL ITEMS HAVE BEEN DETERMINED AT THIS TIME.
2. 5 BRIDGES ARE ANTICIPATED TO BE CONSTRUCTED. THE DESIGN FOR THOSE BRIDGES ARE NOT IN A SUITABLE STAGE TO BE SHOWN ON THIS PRELIMINARY PLAN SET. THE LOCATIONS AND LENGTHS FOR THOSE BRIDGES WILL BE SHOWN ON THE THE "L" P&P SHEETS AND OUTLINED INDIVIDUALLY ON SEPARATE P&P SHEETS.
3. ALL QUANTIFIES SHOWN ON THE ESTIMATE OF QUANTITIES AREN'T FINAL AND ARE SUBJECT TO CHANGE AS THE DESIGN IS FINALIZED.
4. ALL LUMP SUM QUANTITIES ARE NOT DETERMINED YET.
5. ALL DESIGN ASPECTS SHOWN ON THIS PLAN ARE IN THE PRELIMINARY STAGE AND WILL BE SUBJECT TO CHANGE.
6. PLAN AND PROFILE WAS NOT DEVELOPED FROM "L" 10+00.00 TO 707+00.00. SCOPE OF WORK HAS YET TO BE DETERMINED FOR THIS AREA.

NO.	DATE	REVISION	STATE	PROJECT DESIGNATION	YEAR	SHEET NO.	TOTAL SHEETS
			ALASKA	PENDING/Z696070000	2020	C1	C1

ESTIMATING FACTORS		
ITEM NO.	PAY ITEM	FACTOR
618.0005.0000	SEEDING	1.1 LBS/1000 SF

ESTIMATE OF LUMP SUM QUANTITIES			
ITEM NO.	PAY ITEM	QUANTITIY	UNIT
201.0009.0000	CLEARING AND GRUBBING	-	ACRE
611.0003.0001	RIPRAP, CLASS I	-	CUBIC YARD
611.0003.0002	RIPRAP, CLASS II	-	CUBIC YARD
618.0005.0000	SEEDING	-	POUINDS

ESTIMATE OF QUANTITIES
& GENERAL NOTES



PLANS DEVELOPED BY: STATE OF ALASKA DEPARTMENT OF TRANSPORTATION & PUBLIC FACILITIES, NORTHERN REGION, 2301 PEGER ROAD, FAIRBANKS, AK 99709 (907)451-2200
\\\\dotfigras\Precon\Projects\Communities\Kake\Z696070000 Kake Access Road\04 PS&E\10 - Drafting\1 - Plots\Z696070000_D-01 Wed, Dec/11/19 11:47am

NO.	DATE	REVISION	STATE	PROJECT DESIGNATION	YEAR	SHEET NO.	TOTAL SHEETS
			ALASKA	PENDING/Z696070000	2020	D1	D1

SUPERELEVATION SUMMARY											
CURVE P.I.	RADIUS (FEET)	BEGIN TRANSITION	TRANSITION LENGTH(FEET)	CURVE P.C.	BEGIN FULL SUPERELEVATION	SUPERELEVATION RATE (%)	END FULL SUPERELEVATION	CURVE P.T.	TRANSITION LENGTH(FEET)	END TRANSITION	REMARKS

NOTE:

1. A PROPER SUPERELEVATION TABLE WILL BE PROVIDED AS THE DESIGN IS FINALIZED.

630.0003.0001 GEOTEXTILE, REINFORCEMENT – TYPE 1			
BEGIN STATION	END STATION	TYPE	COMMENTS

NOTE:

1. GEOTEXTILE WILL BE INSTALLED IN AREAS WHERE CORDUROY IS USED AND WET SPOTS.
2. LOCATIONS OF INSTALLATION HAVE YET TO BE DETERMINED.

606 GUARDRAIL ITEMS SUMMARY						
BEGIN STATION	END STATION	RT/LT	606.0001.000 W-BEAM GUARDRAIL (LF)	606.0006.0000 REMOVING AND DISPOSING OF GUARDRAIL (LF)	606.0013.0000 PARALLEL GUARDRAIL TERMINAL (EACH)	606.0016.0000 TRANSITION RAIL (EACH)
		PAY ITEM TOTALS				

NOTE:


1. ALL 606 ITEMS WILL BE INSTALLED IN CONNECTION WITH THE BRIDGES.
2. LOCATIONS OF INSTALLATION HAVE YET TO BE DETERMINED.

TURNOUT SUMMARY			
BEGIN STATION	END STATION	LOCATION	COMMENTS
		RT/LT	

NOTE:

1. LOCATIONS OF THE TURNOUTS HAVE NOT YET BEEN DETERMINED.

SUMMARY TABLES

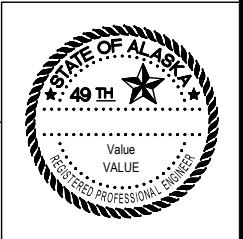


PLANS DEVELOPED BY: STATE OF ALASKA DEPARTMENT OF TRANSPORTATION & PUBLIC FACILITIES, NORTHERN REGION, 2301 PEGER ROAD, FAIRBANKS, AK 99709 (907)451-2200
\\dotfigras\Precon\Projects\Communities\Kake\Z696070000 Kake Access Road\04 PS&E\10 - Drafting\1 Plots\Z696070000_E-E1 Wed, Dec/11/19 11:47am

NO.	DATE	REVISION	STATE	PROJECT DESIGNATION	YEAR	SHEET NO.	TOTAL SHEETS
			ALASKA	PENDING/Z696070000	2020	E1	E1

602.0002.0---, 603.0001.0036, 603.0001.0048, 613.0002.0000 CULVERT ITEMS SUMMARY							
PIPE NO.	STATION	LT/C/RT	NEW STRUCTUREAL PIPE DIMENSIONS 602 ITEMS		NEW PIPE DIMENSIONS 603 ITEMS		INSTALL MARKER POST 613.0002.000
			-	-	36"	48"	
1							
2							
3							
TOTALS:							

NOTE:
1. LOCATIONS AND SIZE OF ALL CULVERT PIPES HAVE YET TO BE DETERMINED.

CULVERT SUMMARY

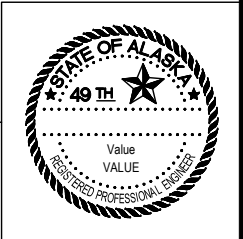

PLANS DEVELOPED BY: STATE OF ALASKA DEPARTMENT OF TRANSPORTATION & PUBLIC FACILITIES, NORTHERN REGION, 2301 PEGER ROAD, FAIRBANKS, AK 99709 (907)451-2200
\\\\dotfigras\Precon\Projects\Communities\Kake\Z696070000 Kake Access Road\04 PS&E\10 - Drafting\1 Plots\Z696070000_D-H1 Wed, Dec/11/19 11:47am

NO.	DATE	REVISION	STATE	PROJECT DESIGNATION	YEAR	SHEET NO.	TOTAL SHEETS
			ALASKA	PENDING/Z696070000	2020	H1	H1


FASTENER SPECIFICATION TABLE		
FASTENERS	STEEL	STAINLESS STEEL
BOLTS	ASTM A 307	ASTM F 593
NUTS	ASTM A 563	ASTM F 594
WASHERS	ASTM F 844	ASTM A 480

615.0001.0000 SIGNING SUMMARY															
LOC. NO.	STATION	LOCATION		ASDS CODE	LEGEND	SIZE H X V (INCHES)	BRACING/ FRAMING		AREA (SQ.FT.)	MTG. HGT. (FT.)	DIR.	POST			REMARKS
		LT.	RT.				TYPE	SIZE (INCHES)				NO.			
SUBTOTAL =															

POST TYPE LEGEND:



PST = PERFORATED STEEL TUBE

SIGNING SUMMARY

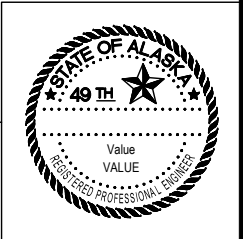




PLANS DEVELOPED BY: STATE OF ALASKA DEPARTMENT OF TRANSPORTATION & PUBLIC FACILITIES, NORTHERN REGION, 2301 PEGER ROAD, FARBANKS, AK 99709 (907)451-2200
\\dotfigras\Precon\Projects\Communities\Kake Access Road\04 PS&E\10 - Drafting\1 Plots\Z696070000_P&P-700+00.00-730+00.00 Wed, Dec/11/19 11:48am

NO.	DATE	REVISION	STATE	PROJECT DESIGNATION	YEAR	SHEET NO.	TOTAL SHEETS
			ALASKA	PENDING/Z696070000	2020	F1	F39

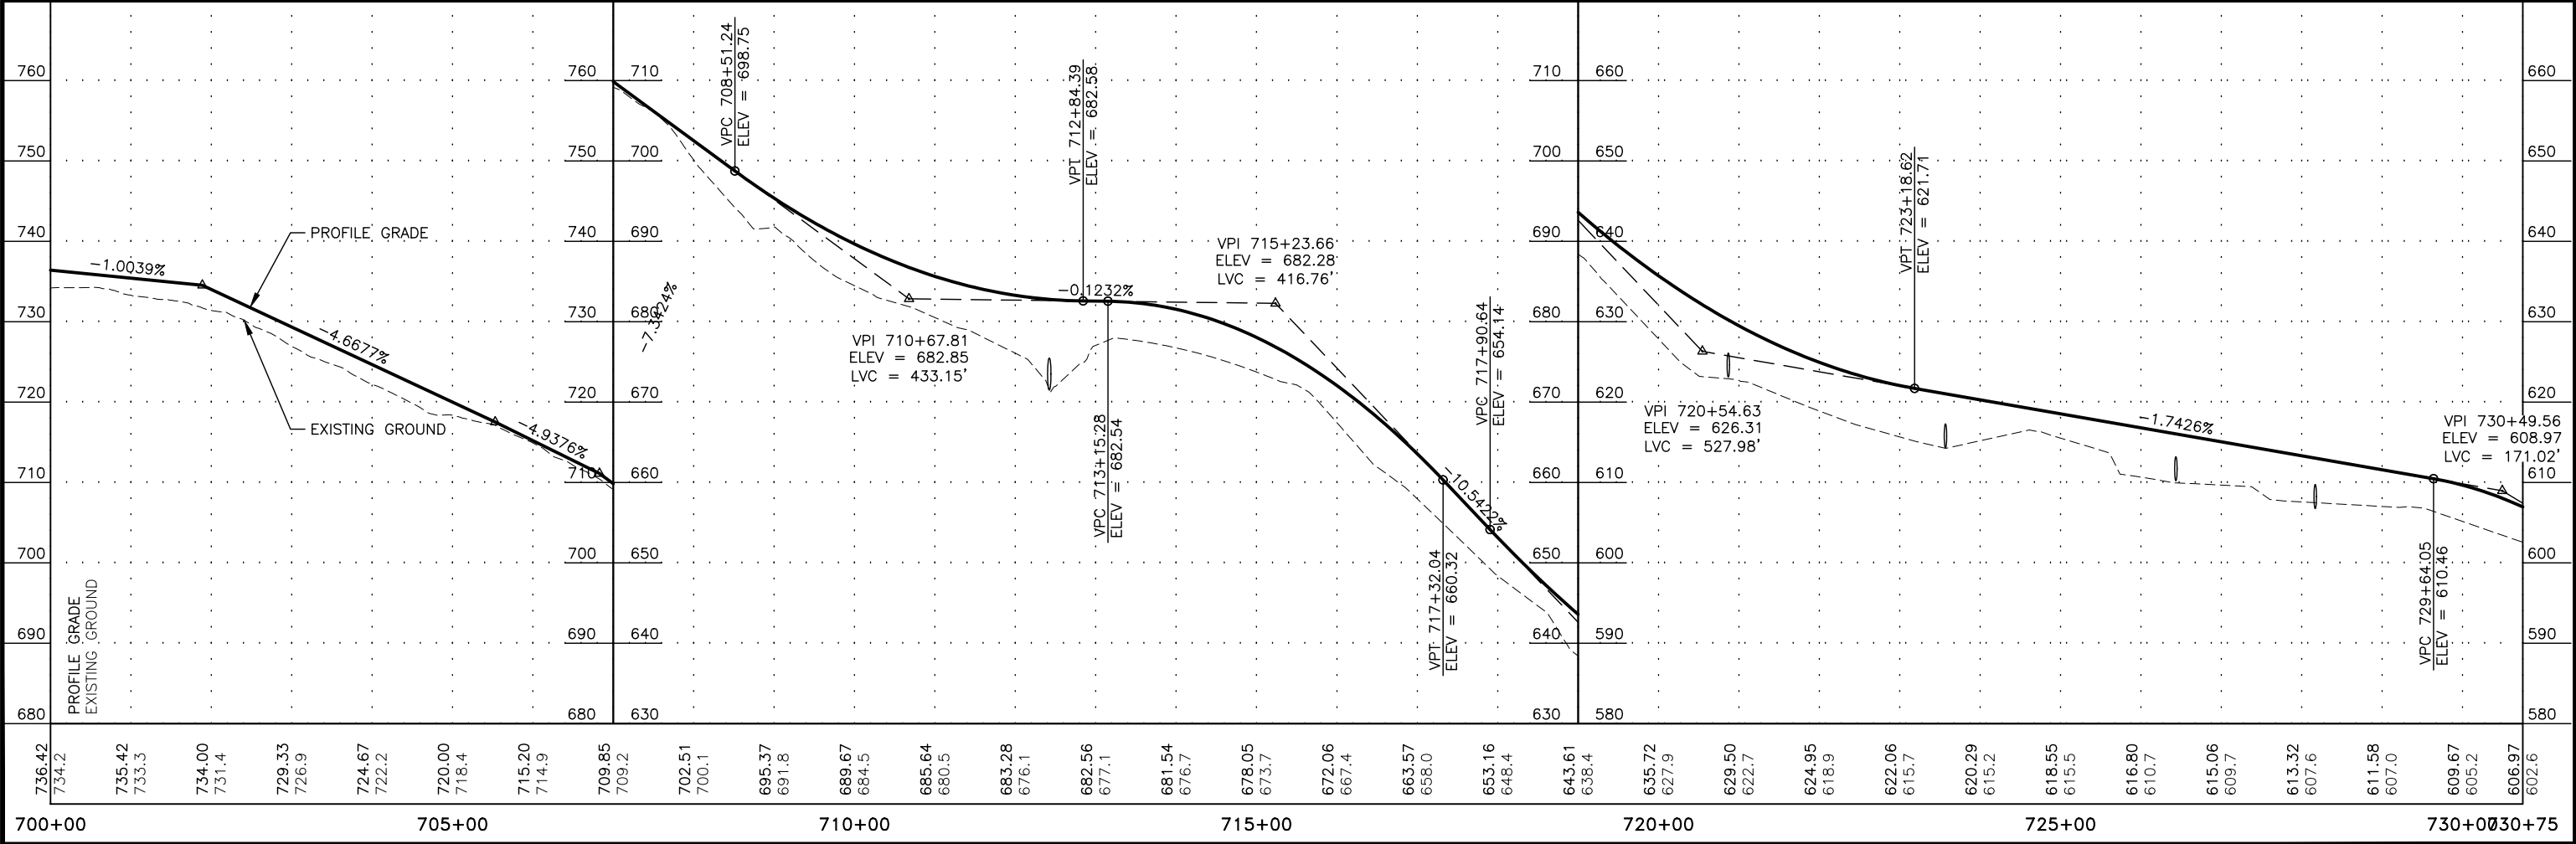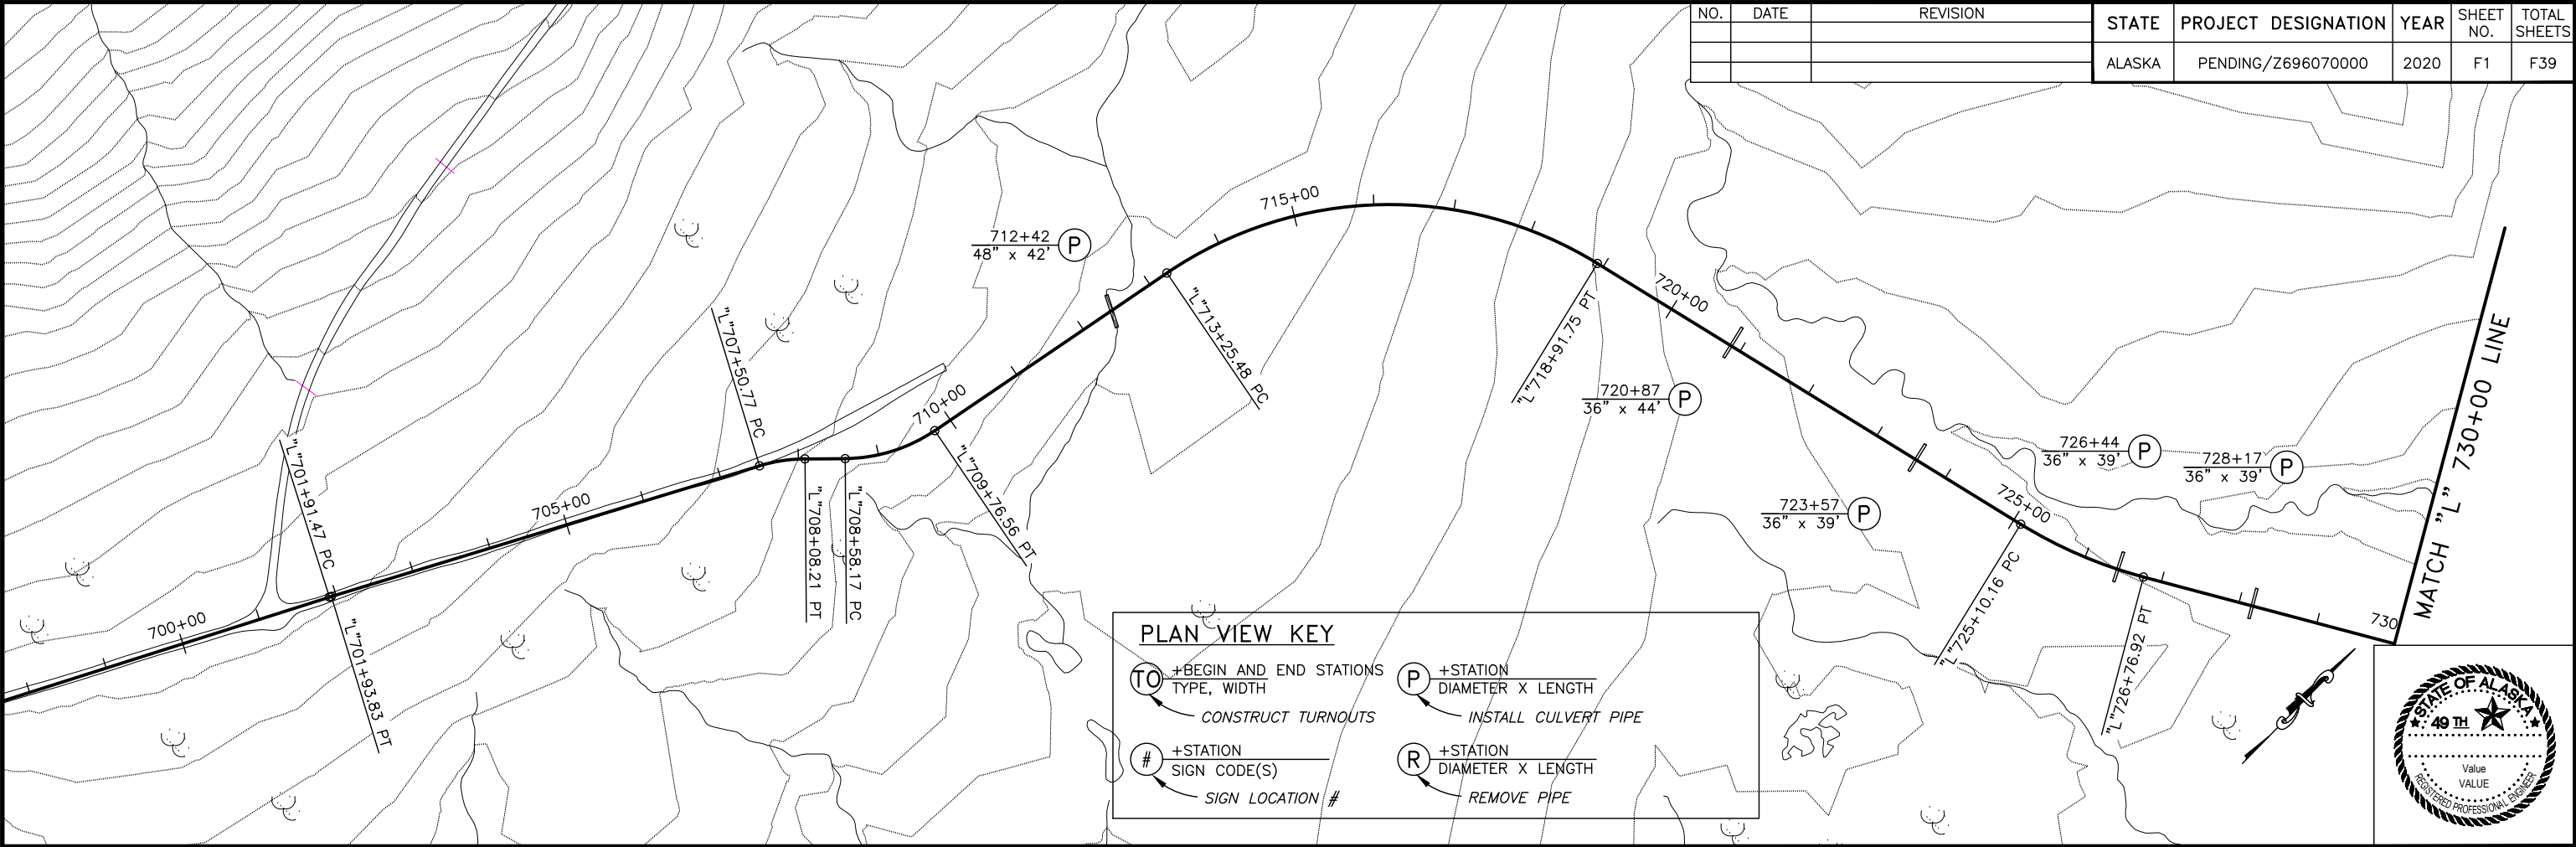




PLANS DEVELOPED BY: STATE OF ALASKA DEPARTMENT OF TRANSPORTATION & PUBLIC FACILITIES, NORTHERN REGION, 2301 PEGER ROAD, FARBANKS, AK 99709 (907)451-2200
\\dotfigras\Projects\Communities\Kake\Z696070000 Kake Access Road\04 PS&E\10 - Drafting\1 Plots\Z696070000_P&E-730+00.00-760+00.00 Wed, Dec/11/19 11:48am

NO.	DATE	REVISION	STATE	PROJECT DESIGNATION	YEAR	SHEET NO.	TOTAL SHEETS
			ALASKA	PENDING/Z696070000	2020	F2	F39

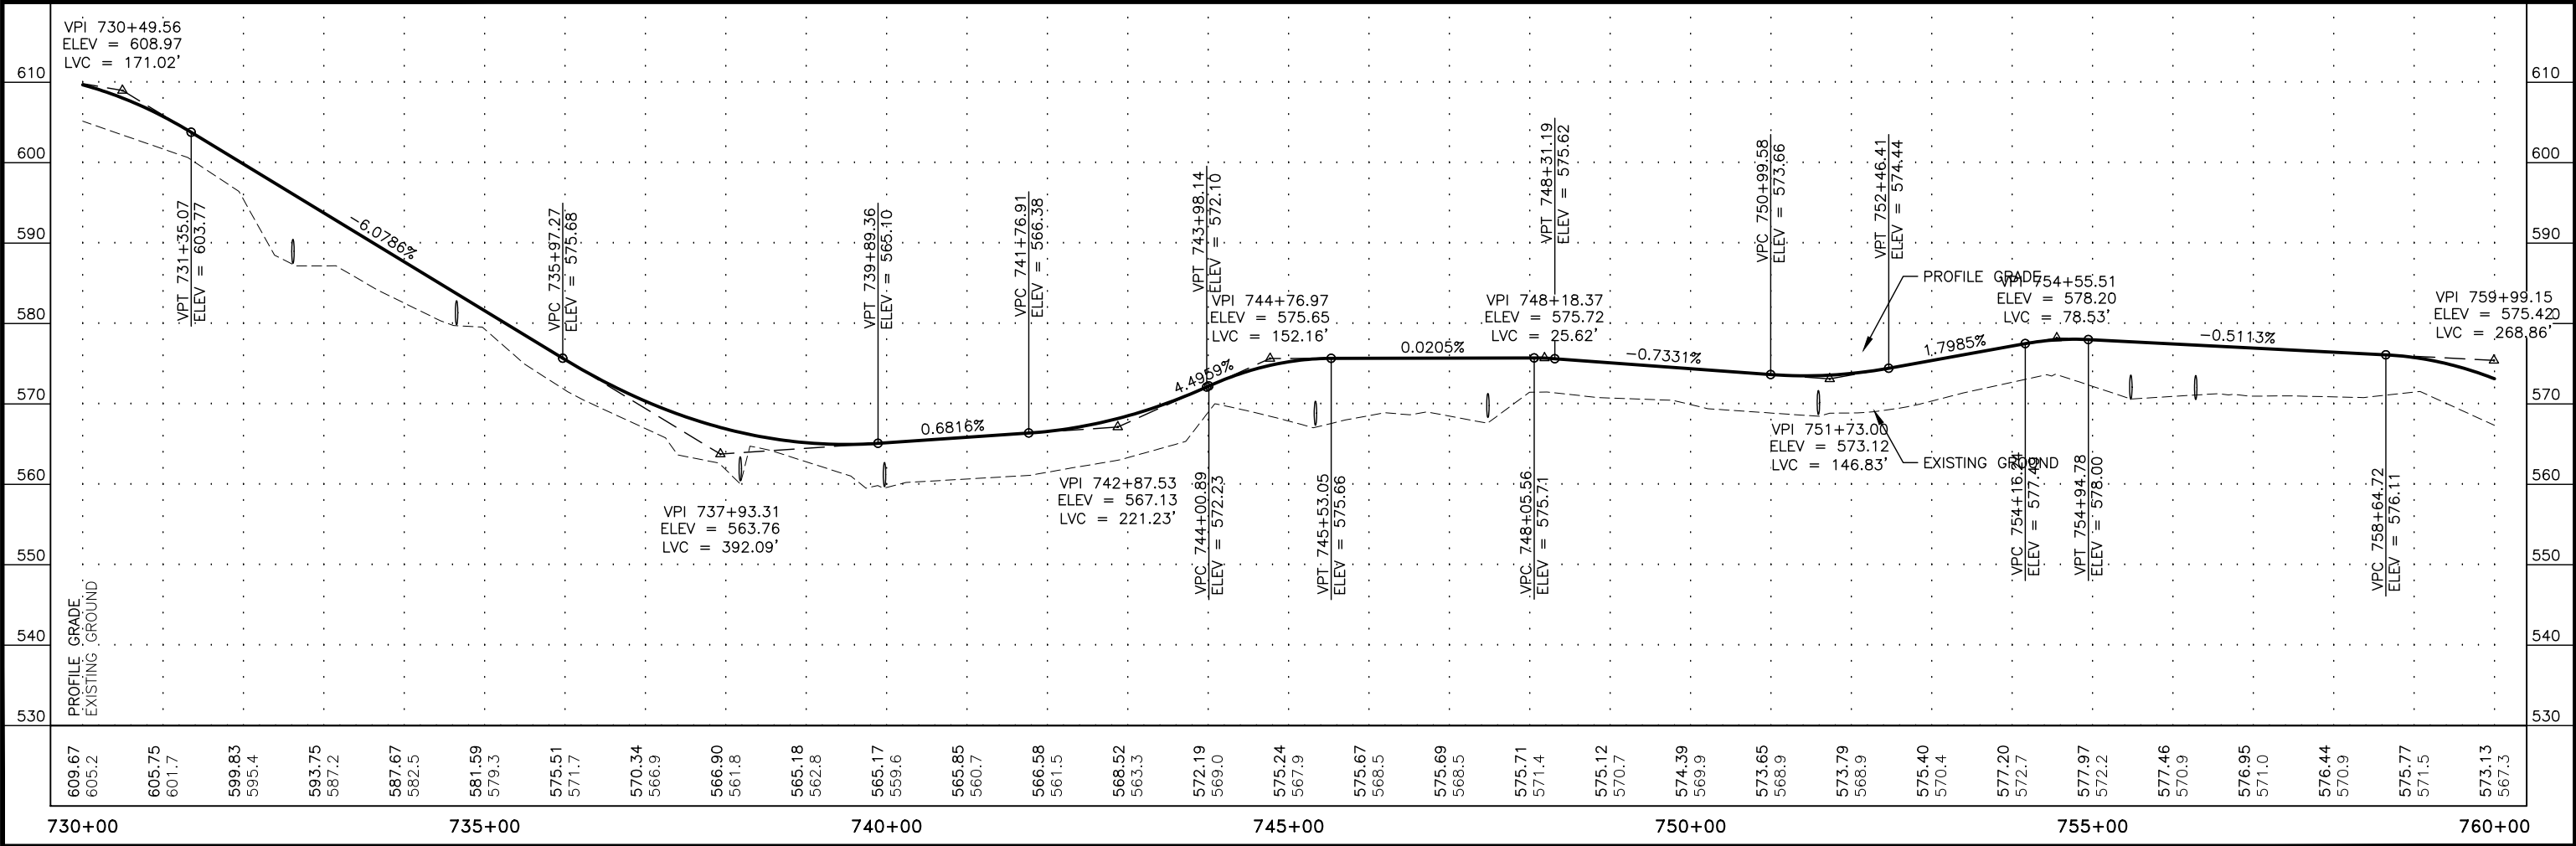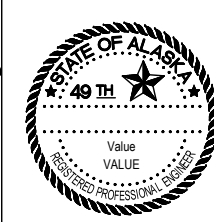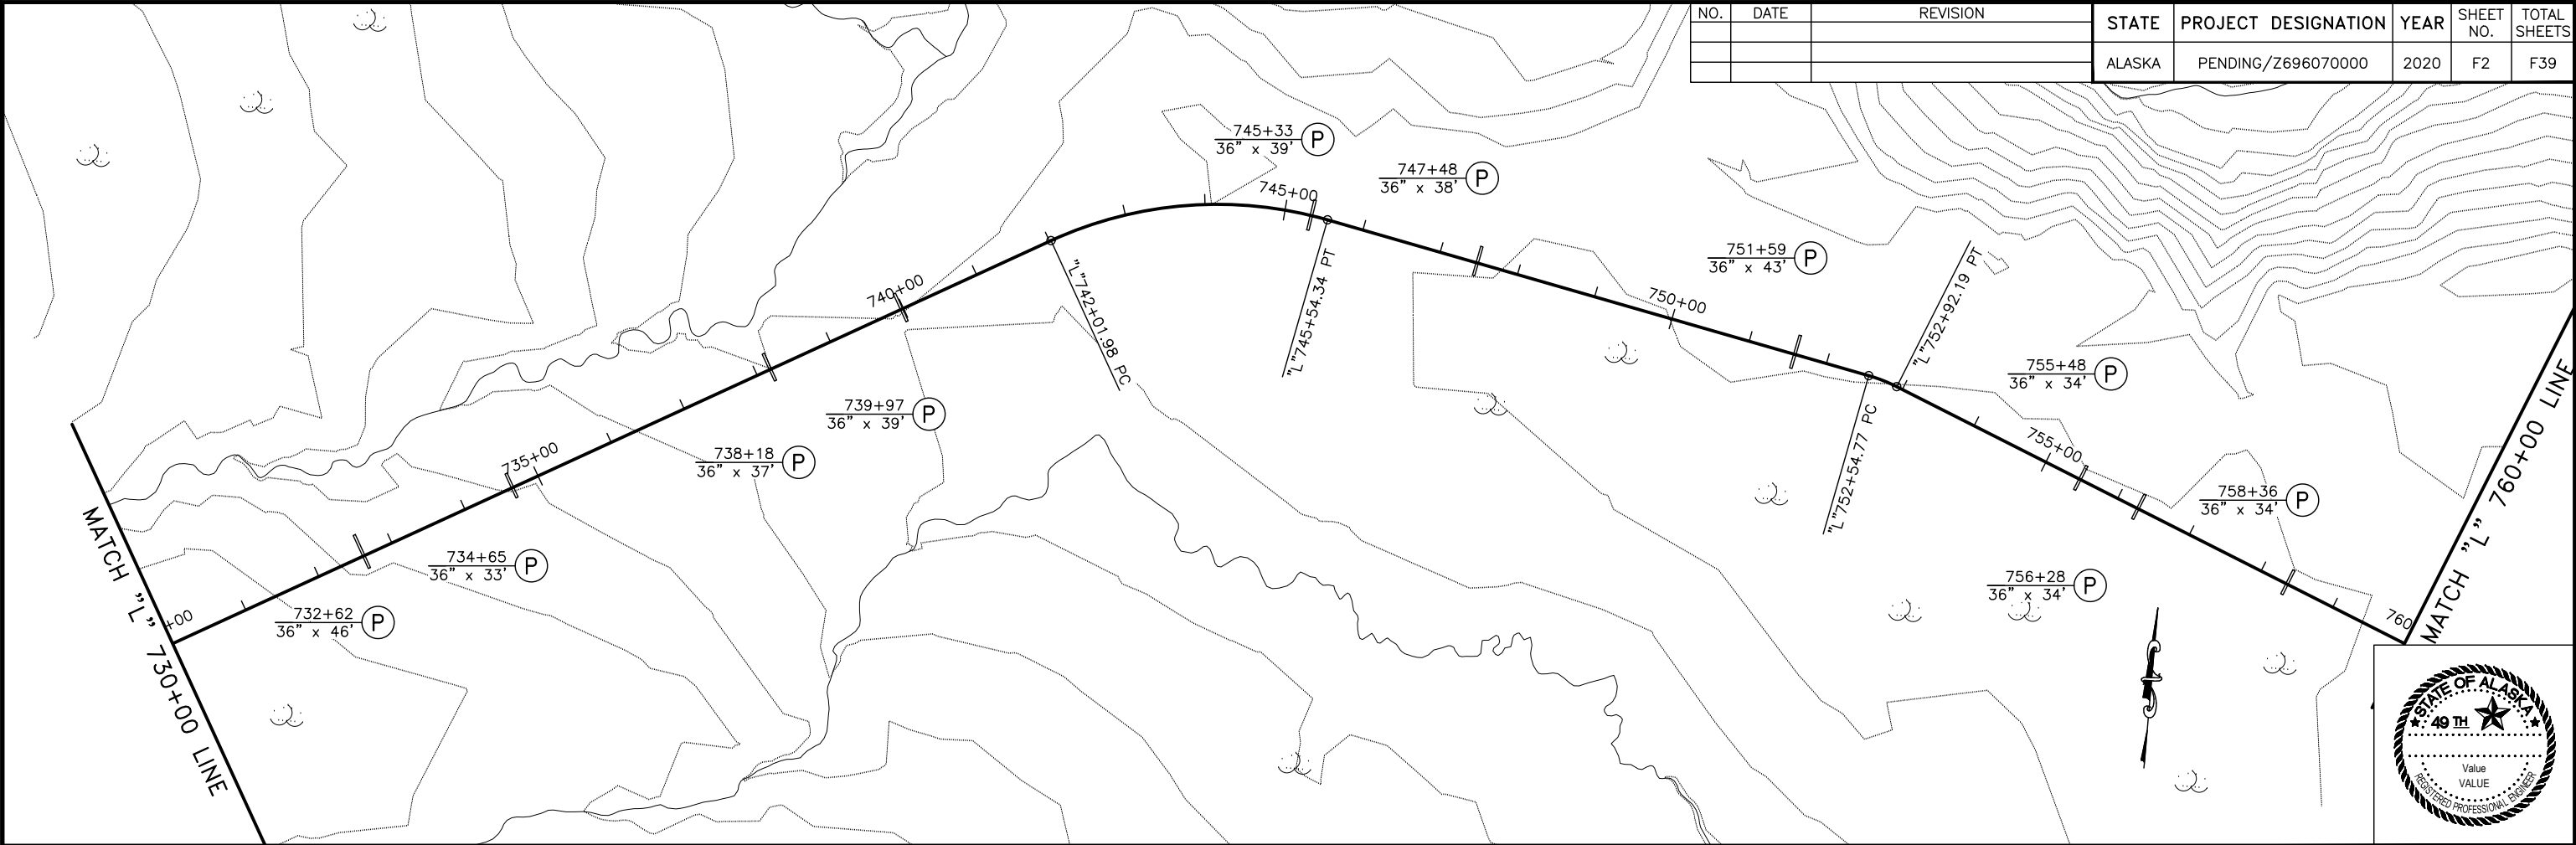




PLANS DEVELOPED BY: STATE OF ALASKA DEPARTMENT OF TRANSPORTATION & PUBLIC FACILITIES, NORTHERN REGION, 2301 PEGER ROAD, FAIRBANKS, AK 99709 (907)451-2200
\\dotfigras\Precon\Projects\Communities\Kake\Z696070000 Kake Access Road\04 PS&E\10 - Drafting\1 Plots\Z696070000_P&P-760+00.00-790+00.00 Wed, Dec/11/19 11:49am

NO.	DATE	REVISION	STATE	PROJECT DESIGNATION	YEAR	SHEET NO.	TOTAL SHEETS
			ALASKA	PENDING/Z696070000	2020	F3	F39

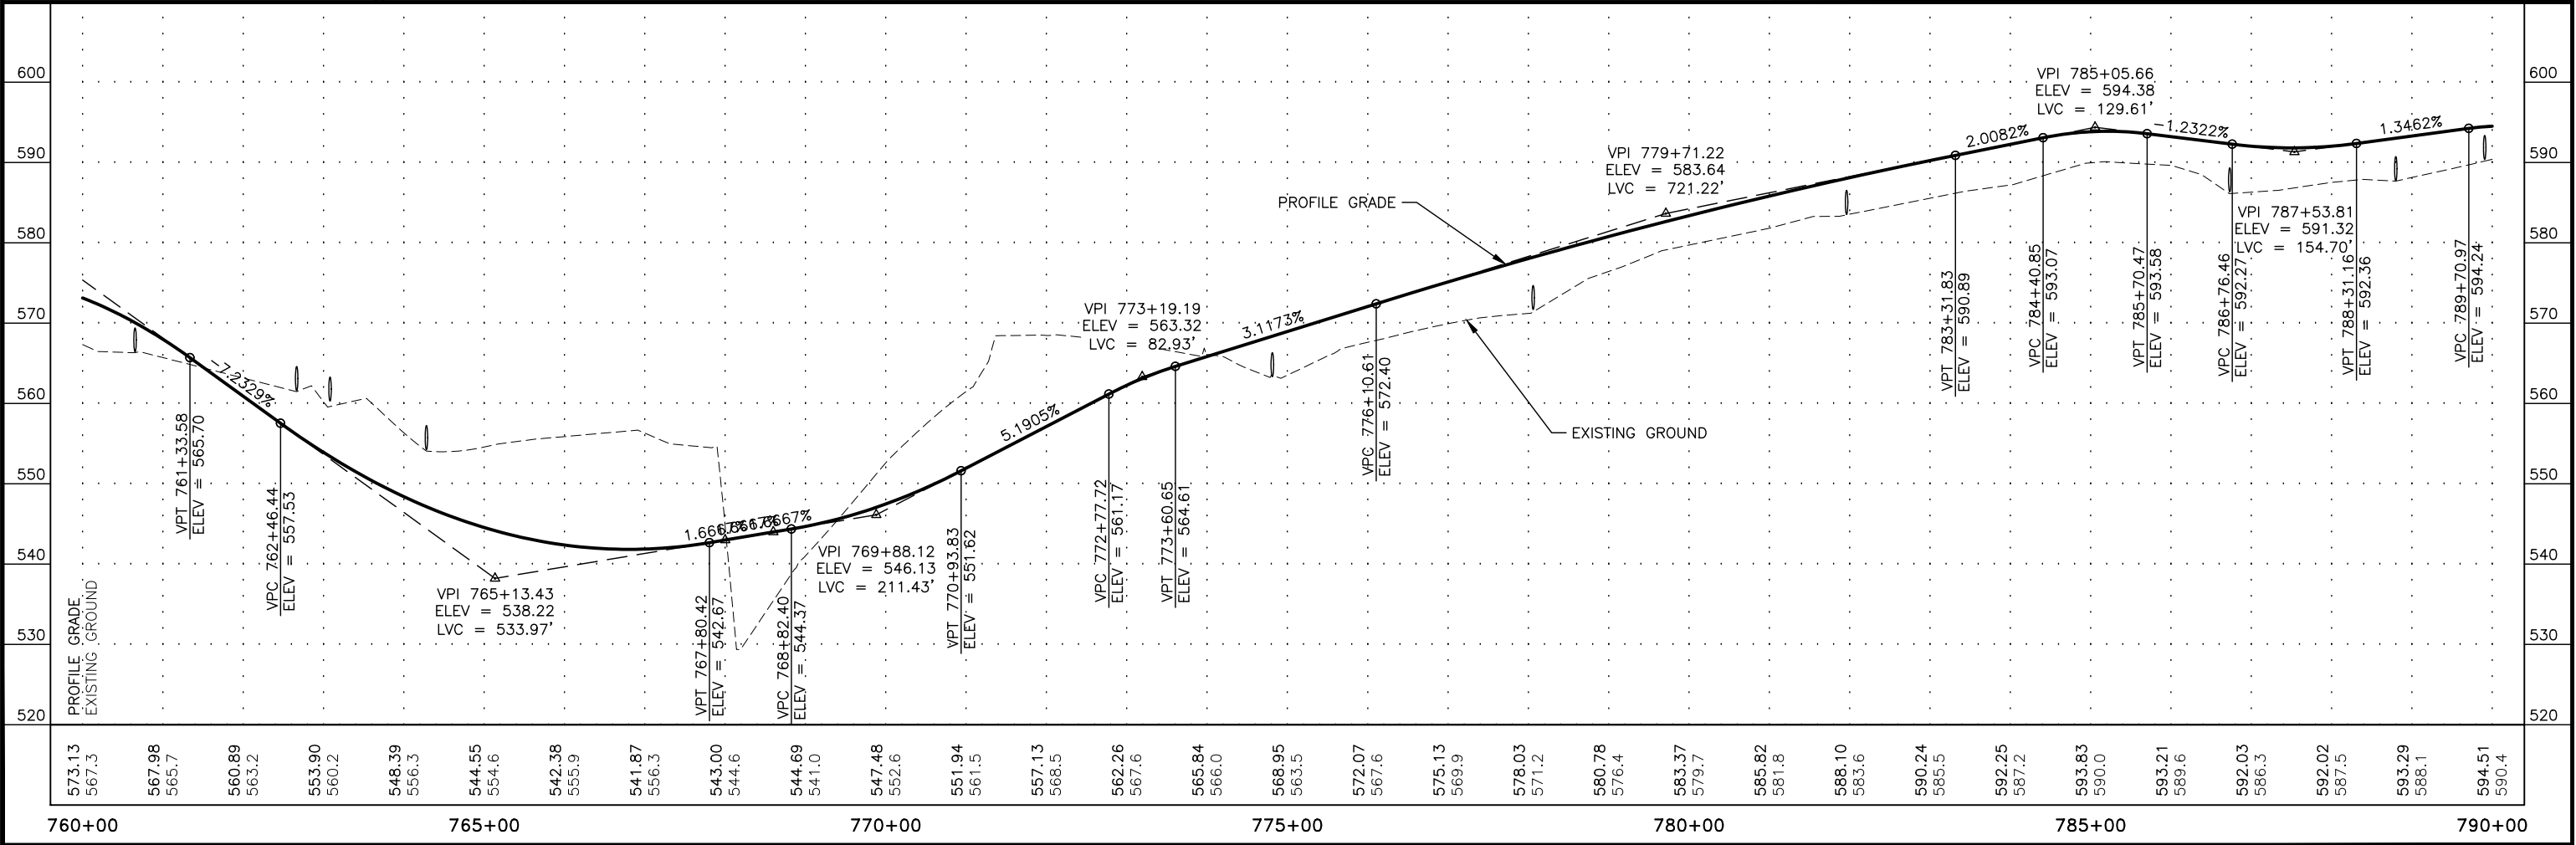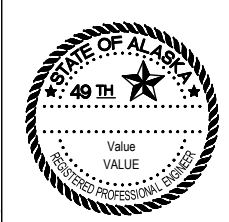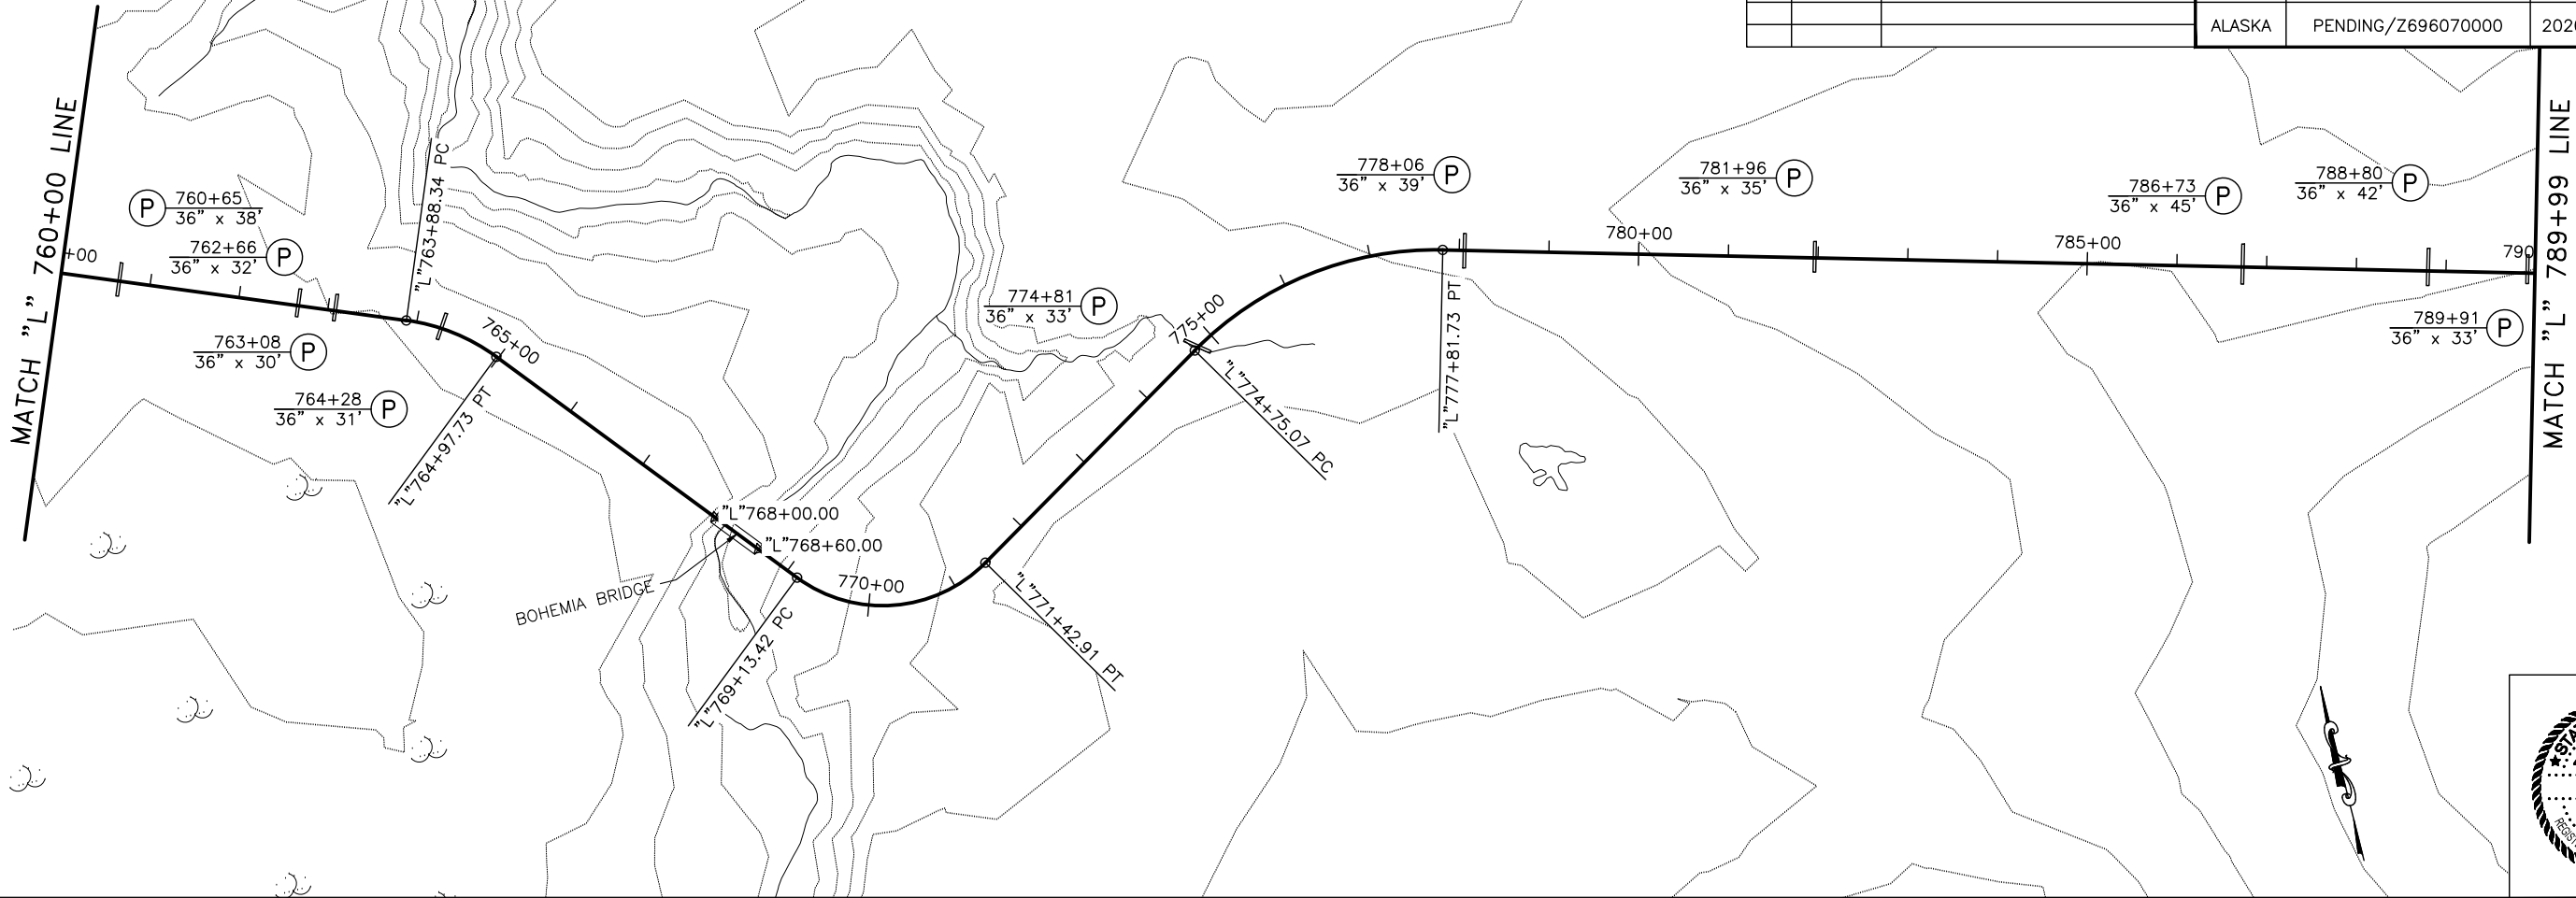



PLANS DEVELOPED BY: STATE OF ALASKA DEPARTMENT OF TRANSPORTATION & PUBLIC FACILITIES, NORTHERN REGION, 2301 PEGER ROAD, FARBANKS, AK 99709 (907)451-2200
\\dotfigras\Precon\Projects\Communities\Kake\2696070000 Kake Access Road\04 PS&E\10 - Drafting\1 Plots\2696070000_P&P-790+00.00-820+00.00 Wed, Dec/11/19 11:49am

NO.	DATE	REVISION	STATE	PROJECT DESIGNATION	YEAR	SHEET NO.	TOTAL SHEETS
			ALASKA	PENDING/Z696070000	2020	F4	F39

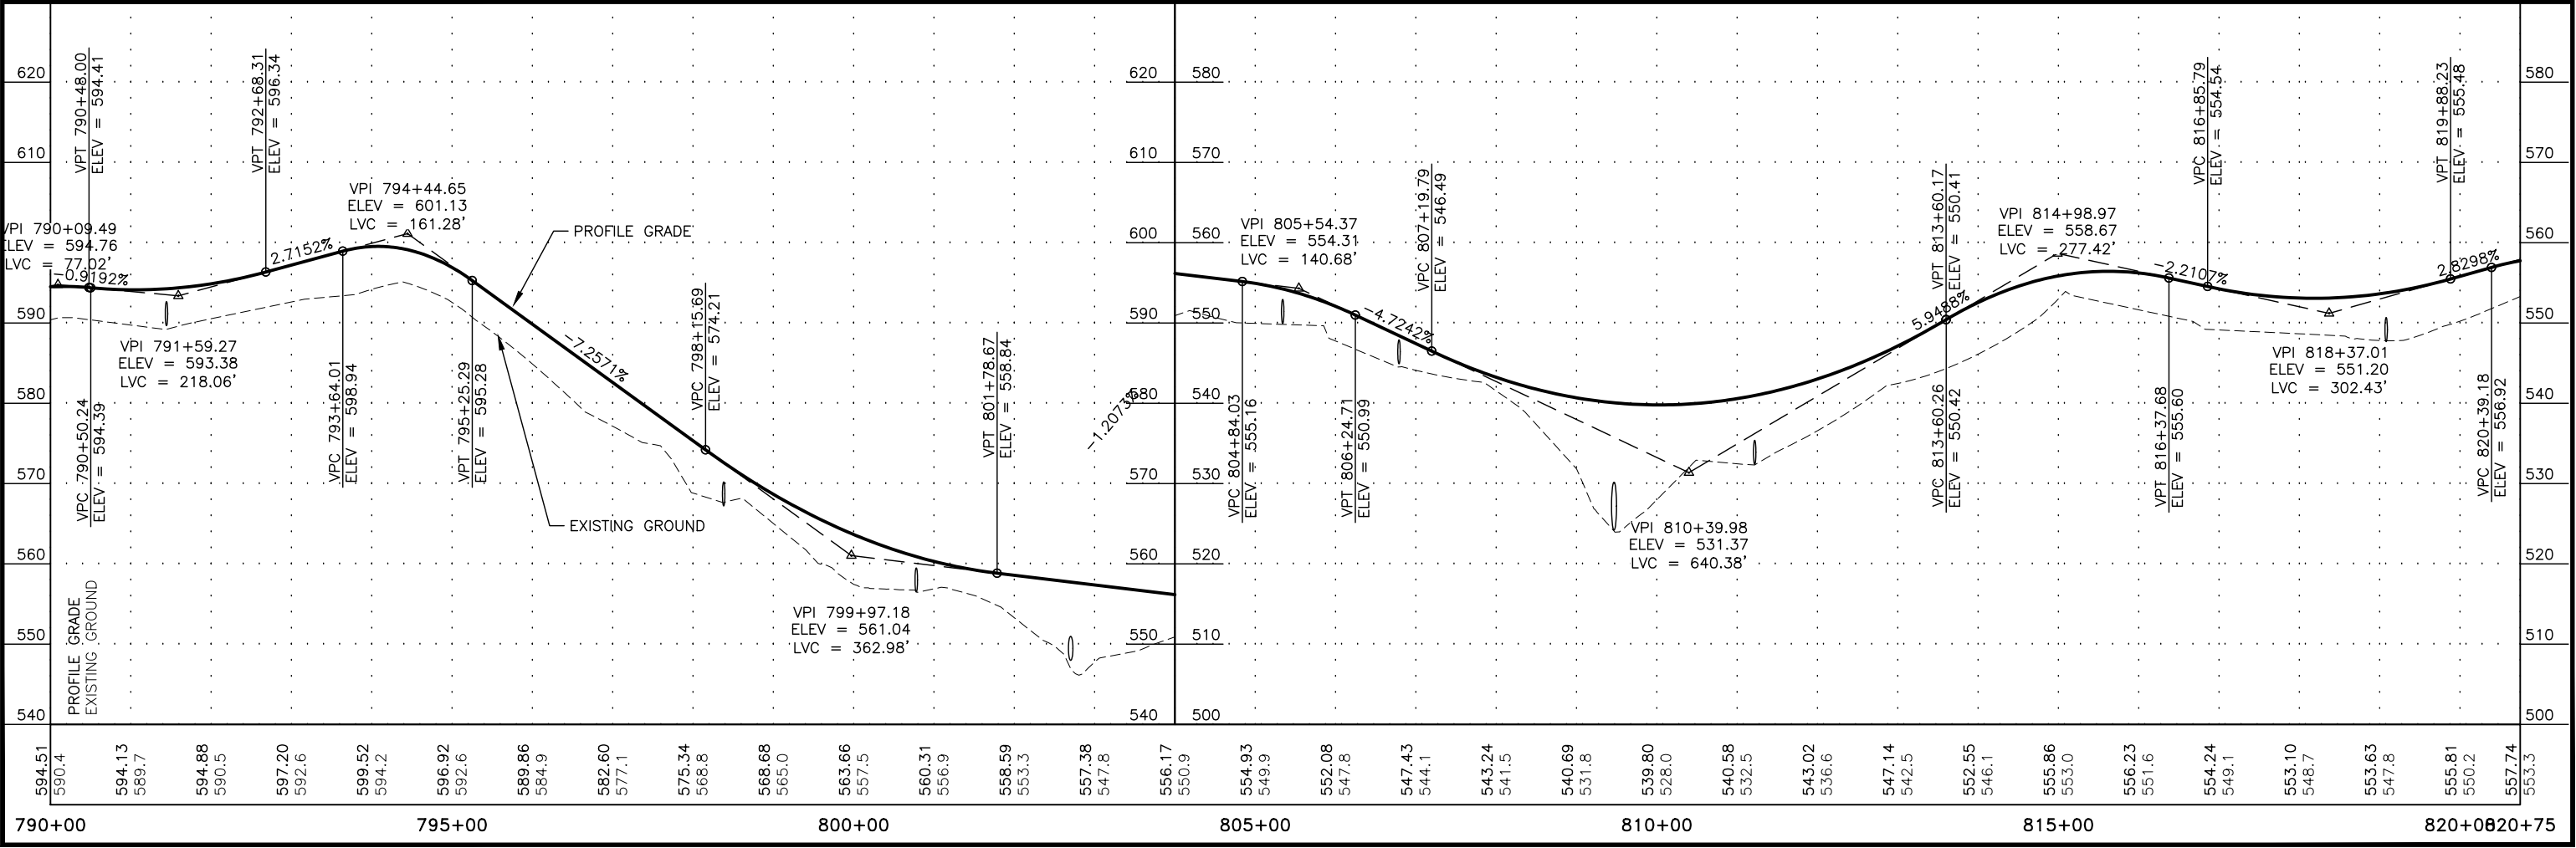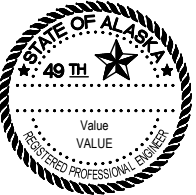
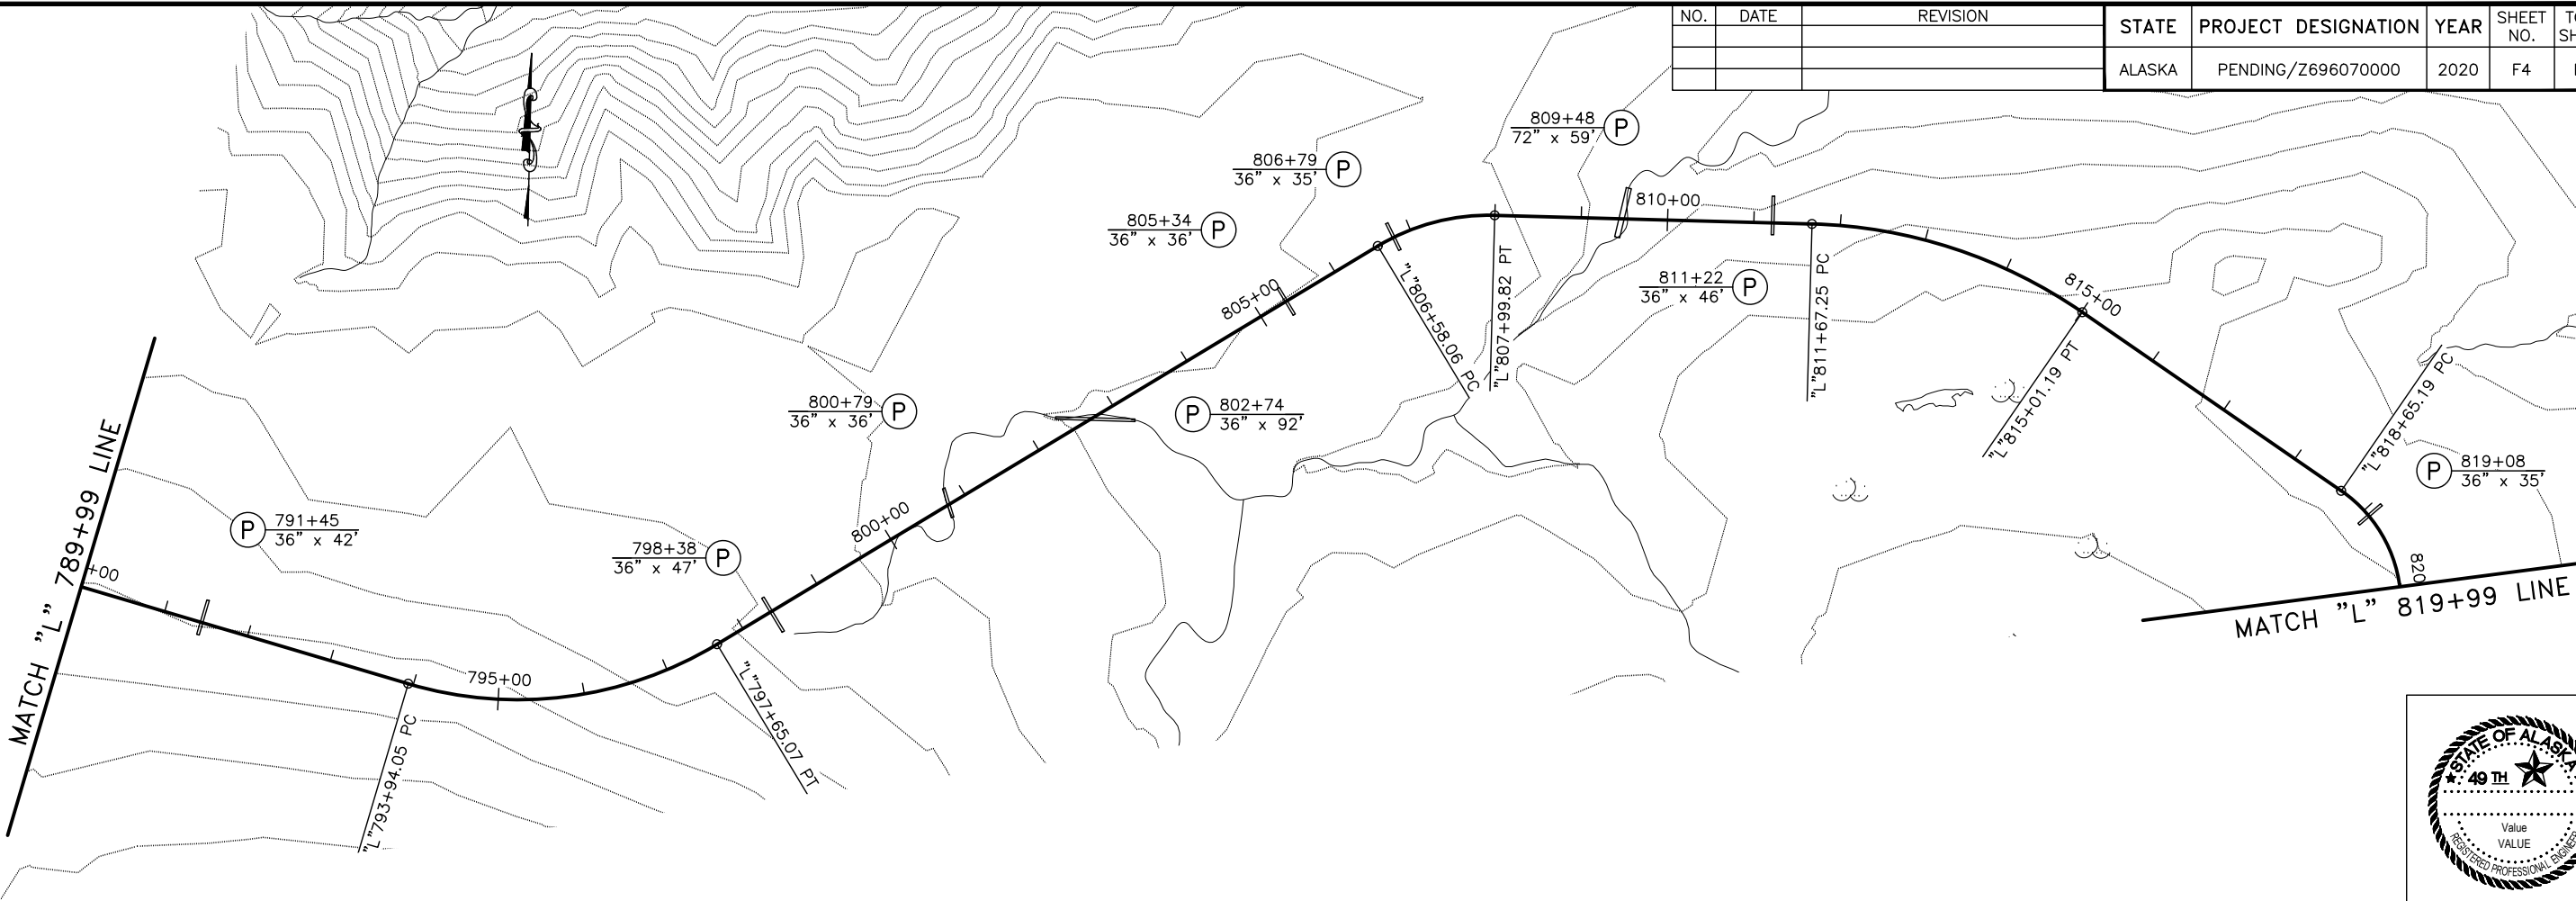


PLANS DEVELOPED BY: STATE OF ALASKA DEPARTMENT OF TRANSPORTATION & PUBLIC FACILITIES, NORTHERN REGION, 2301 PEGER ROAD, FARBANKS, AK 99709 (907)451-2200
\\dotfigras\Precon\Projects\Communities\Kake\Z696070000 Kake Access Road\04 PS&E\10 - Drafting\1 Plots\Z696070000_P&P-820+00.00-850+00.00 Wed, Dec/11/19 11:49am

NO.	DATE	REVISION	STATE	PROJECT DESIGNATION	YEAR	SHEET NO.	TOTAL SHEETS
			ALASKA	PENDING/Z696070000	2020	F5	F39


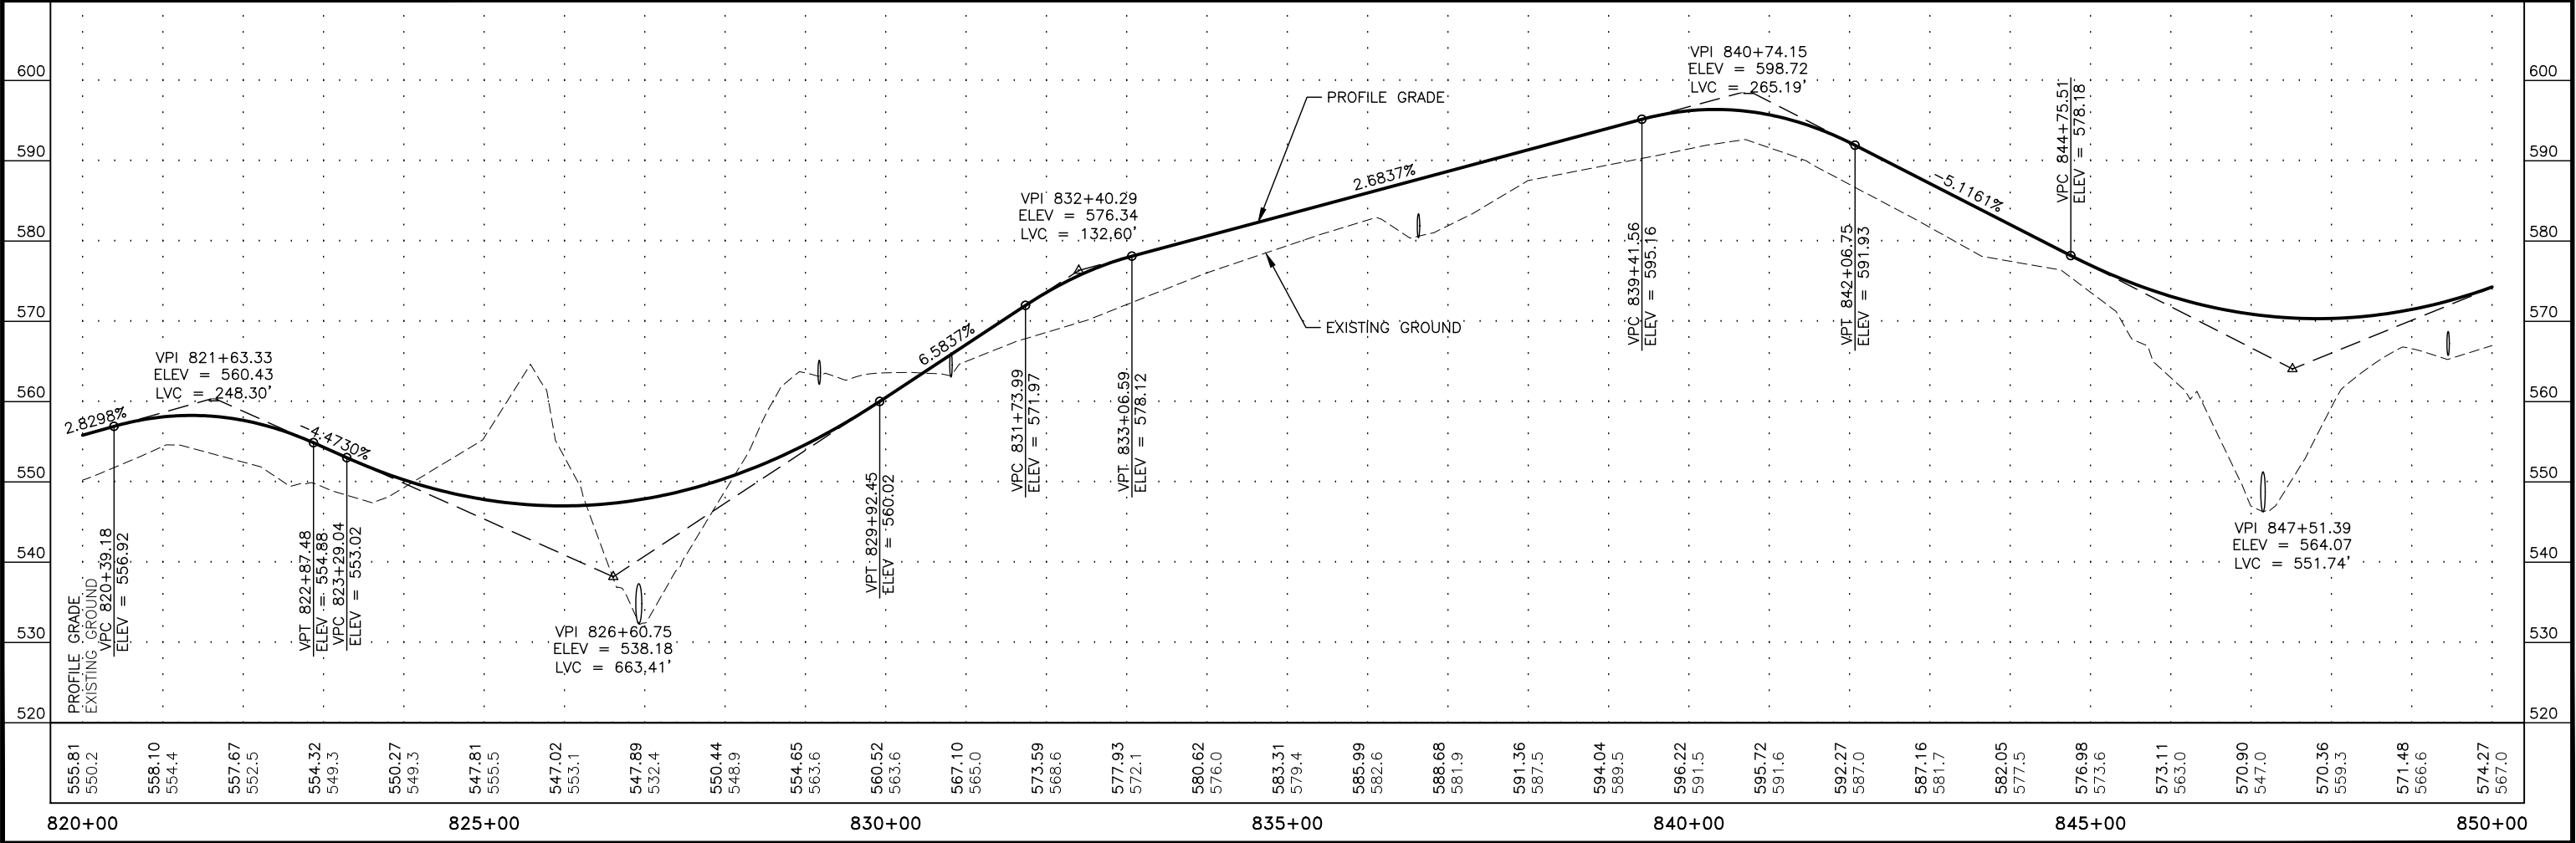
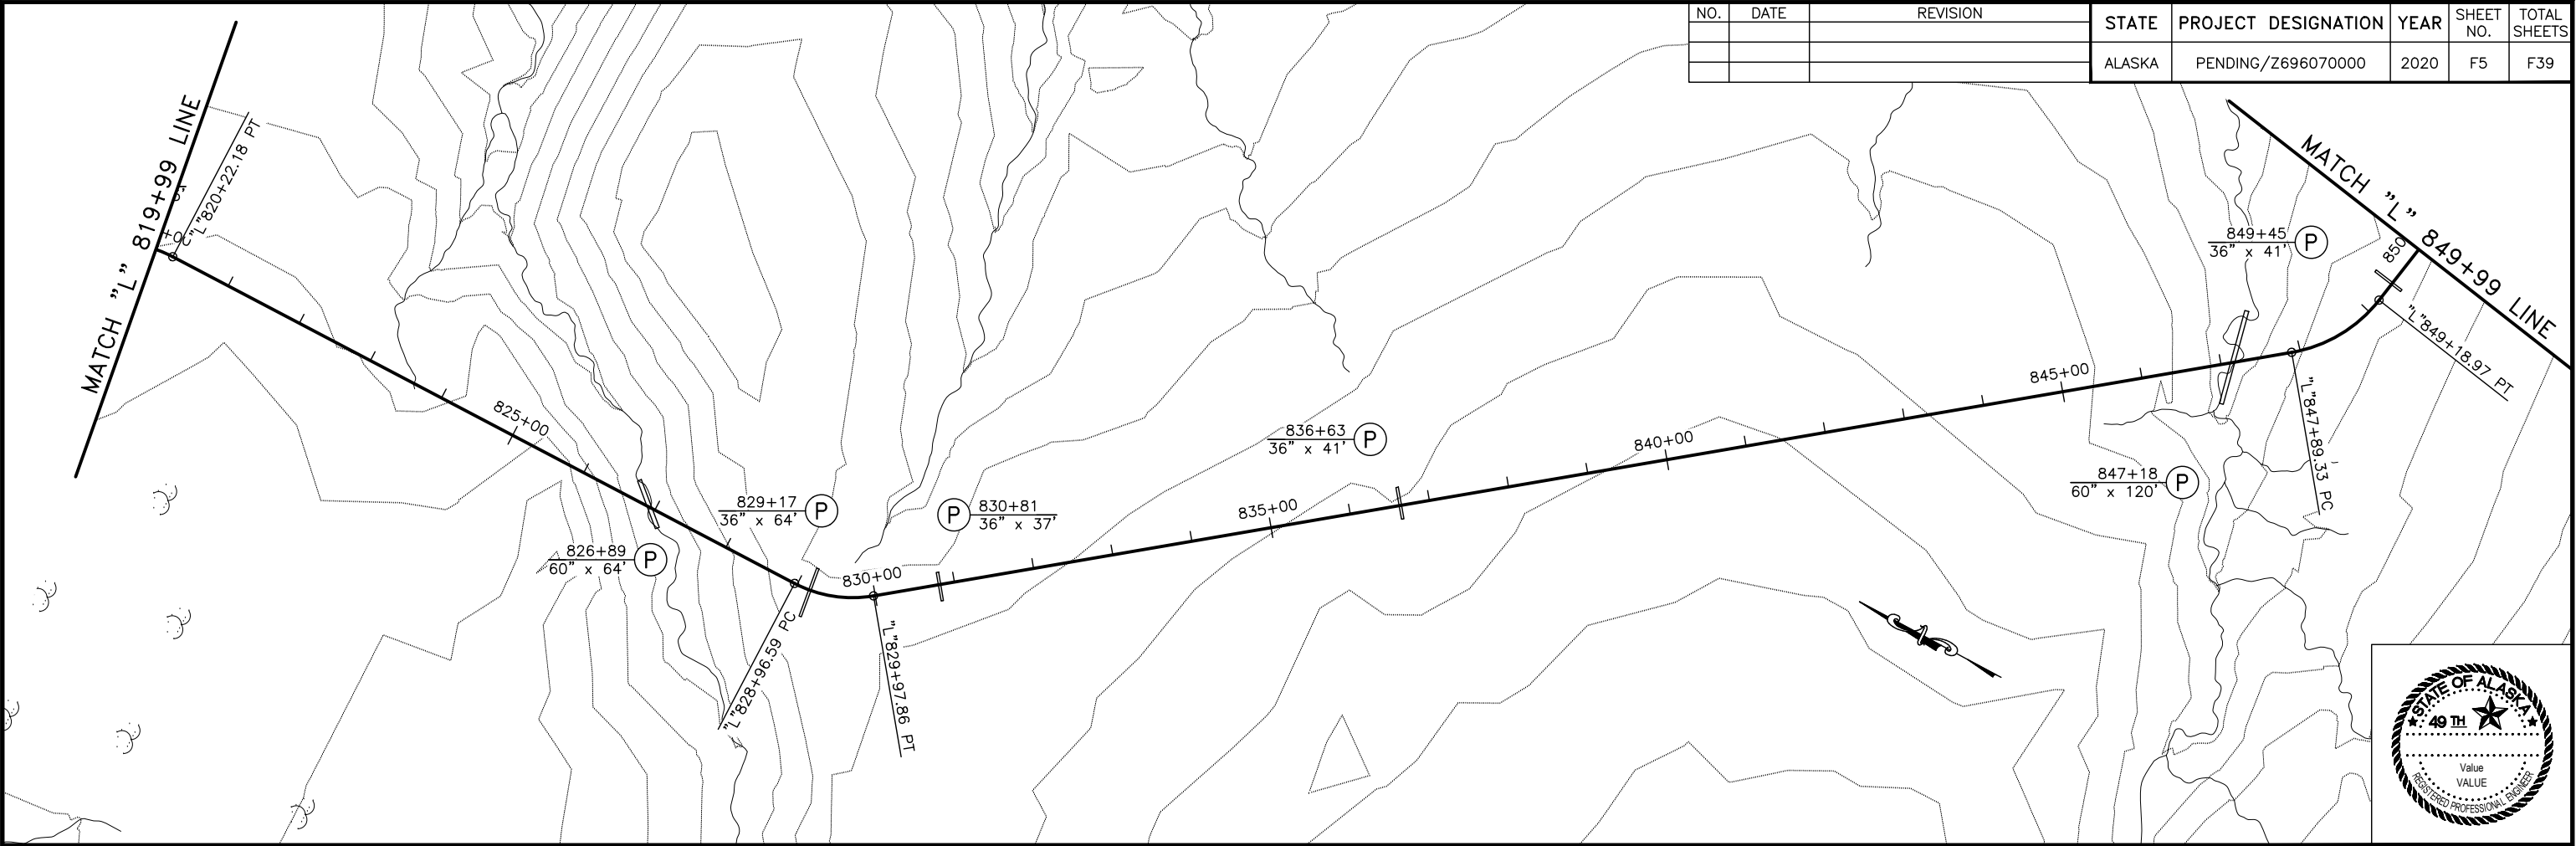


PLANS DEVELOPED BY: STATE OF ALASKA DEPARTMENT OF TRANSPORTATION & PUBLIC FACILITIES, NORTHERN REGION, 2301 PEGER ROAD, FARBANKS, AK 99709 (907)451-2200
\\dotfigras\Precon\Projects\Communities\Kake\2696070000 Kake Access Road\04 PS&E\10 - Drafting\1 Plots\2696070000_P&E-850+00.00-880+00.00 Wed, Dec/11/19 11:50am

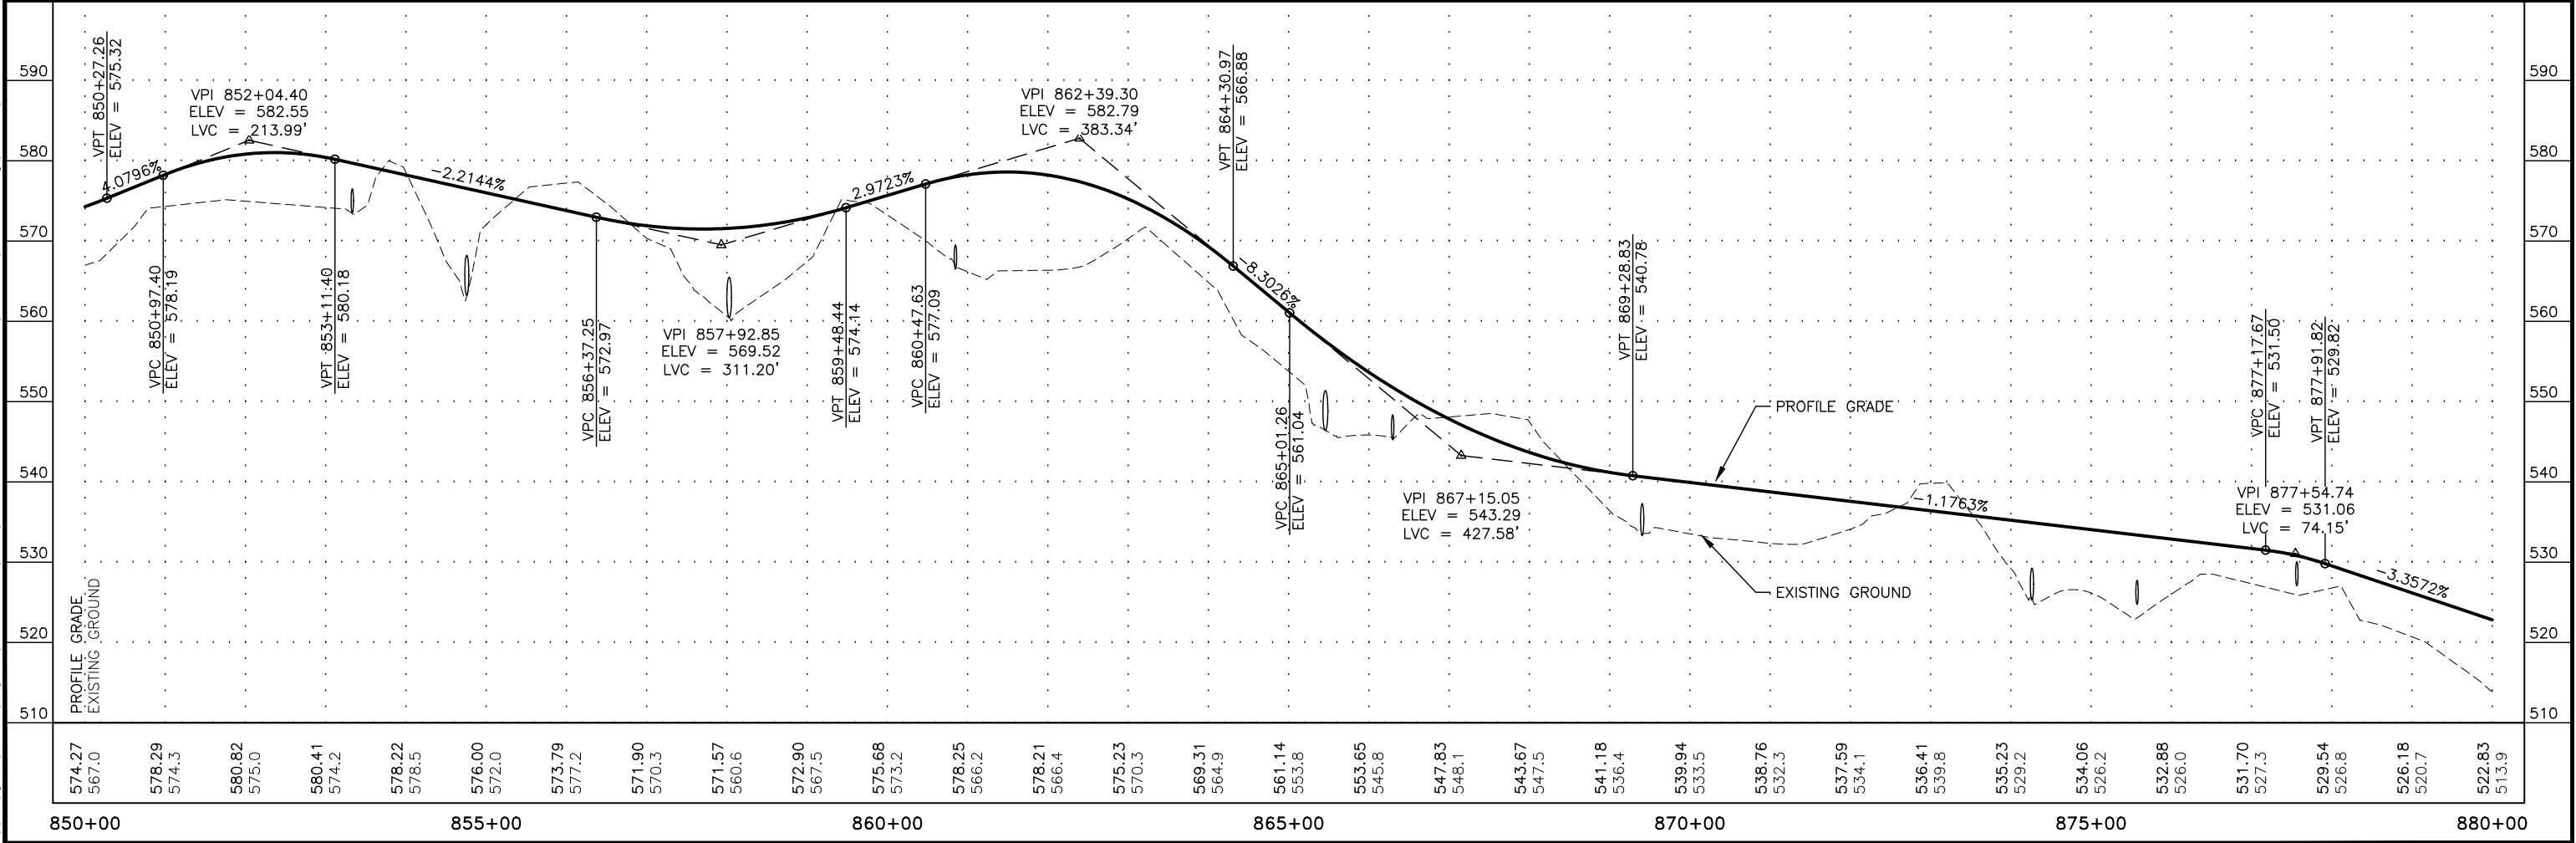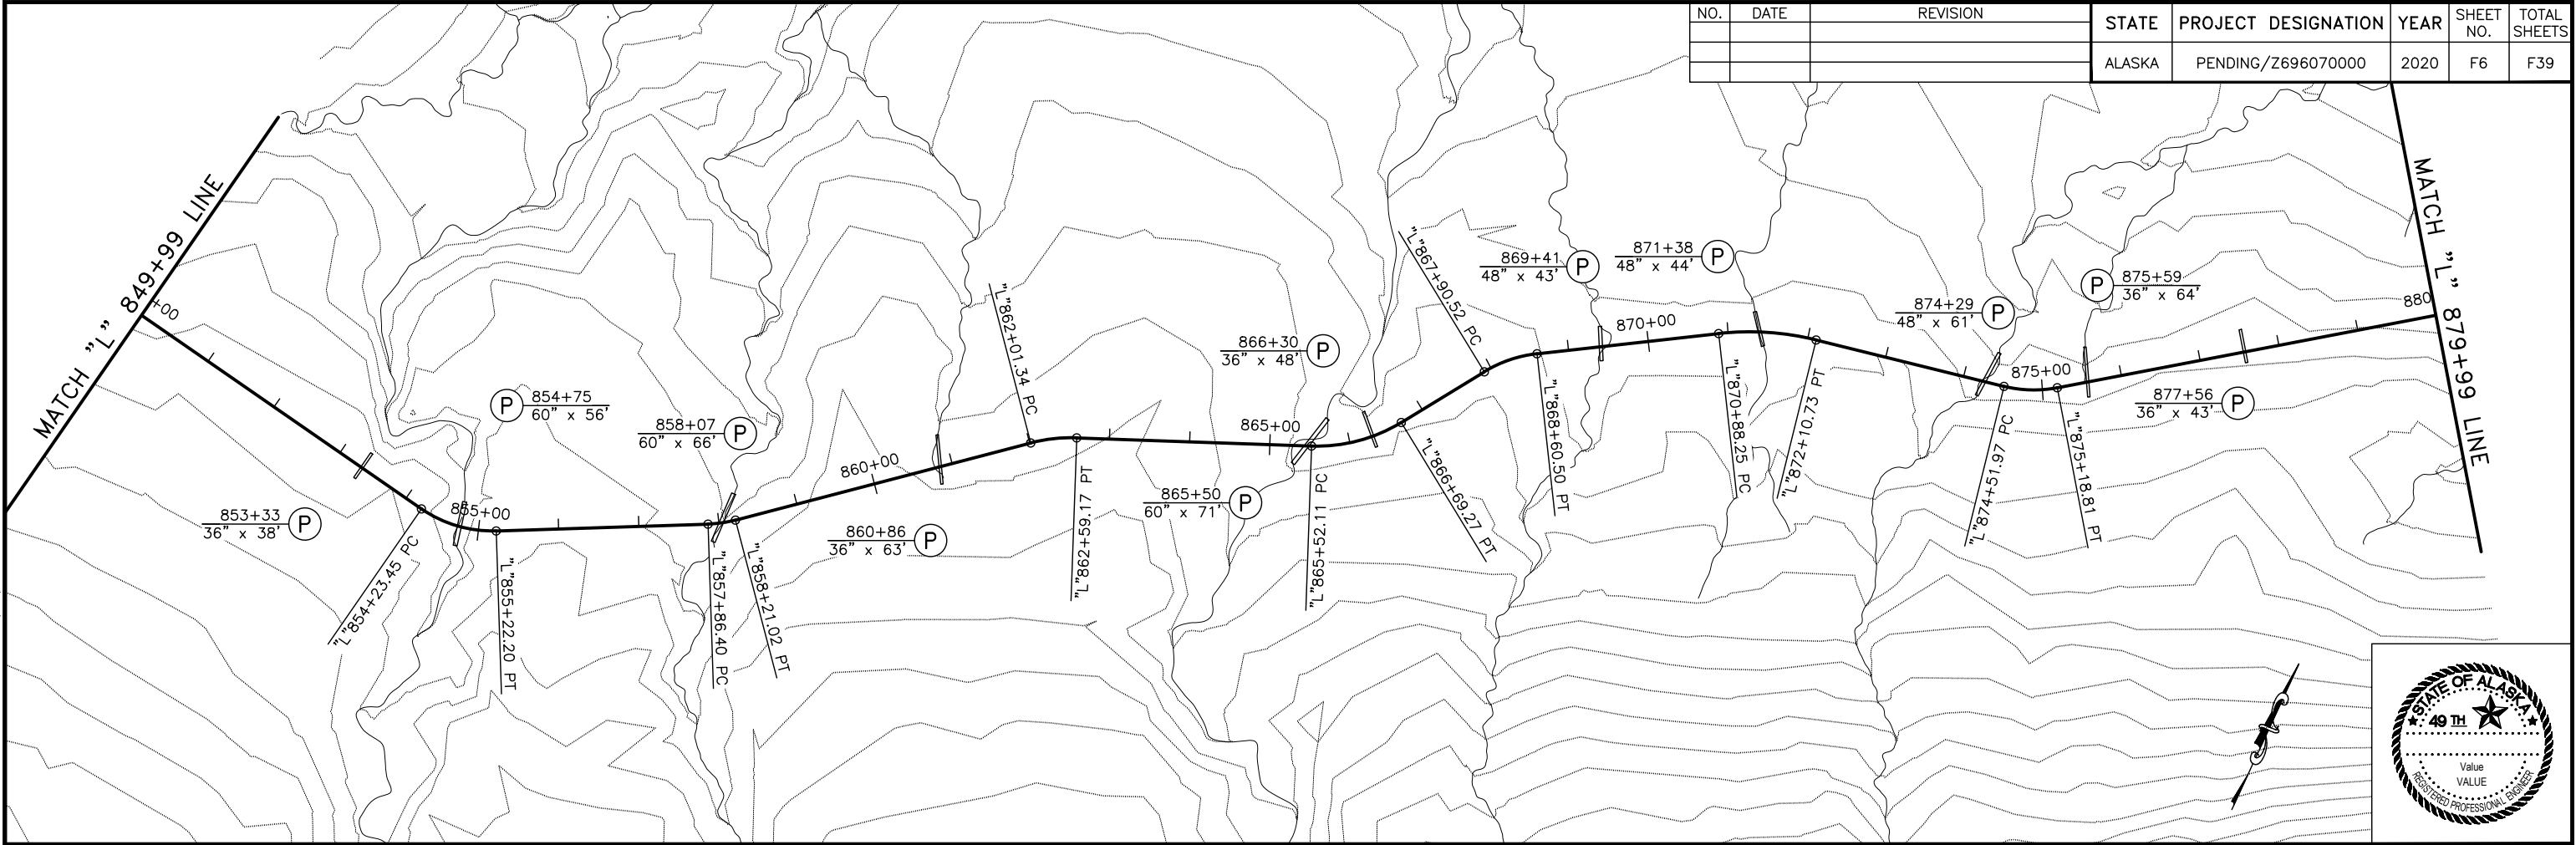


PLANS DEVELOPED BY: STATE OF ALASKA DEPARTMENT OF TRANSPORTATION & PUBLIC FACILITIES, NORTHERN REGION, 2301 PEGER ROAD, FARBANKS, AK 99709 (907)451-2200
\\dotfiles\Precon\Projects\Communities\Kake\2696070000 Kake Access Road\04 PS&E\10 - Drafting\1 Plots\2696070000_P&P-880+00.00-910+00.00 Wed, Dec/11/19 11:50am

NO.	DATE	REVISION	STATE	PROJECT DESIGNATION	YEAR	SHEET NO.	TOTAL SHEETS
			ALASKA	PENDING/Z696070000	2020	F7	F39

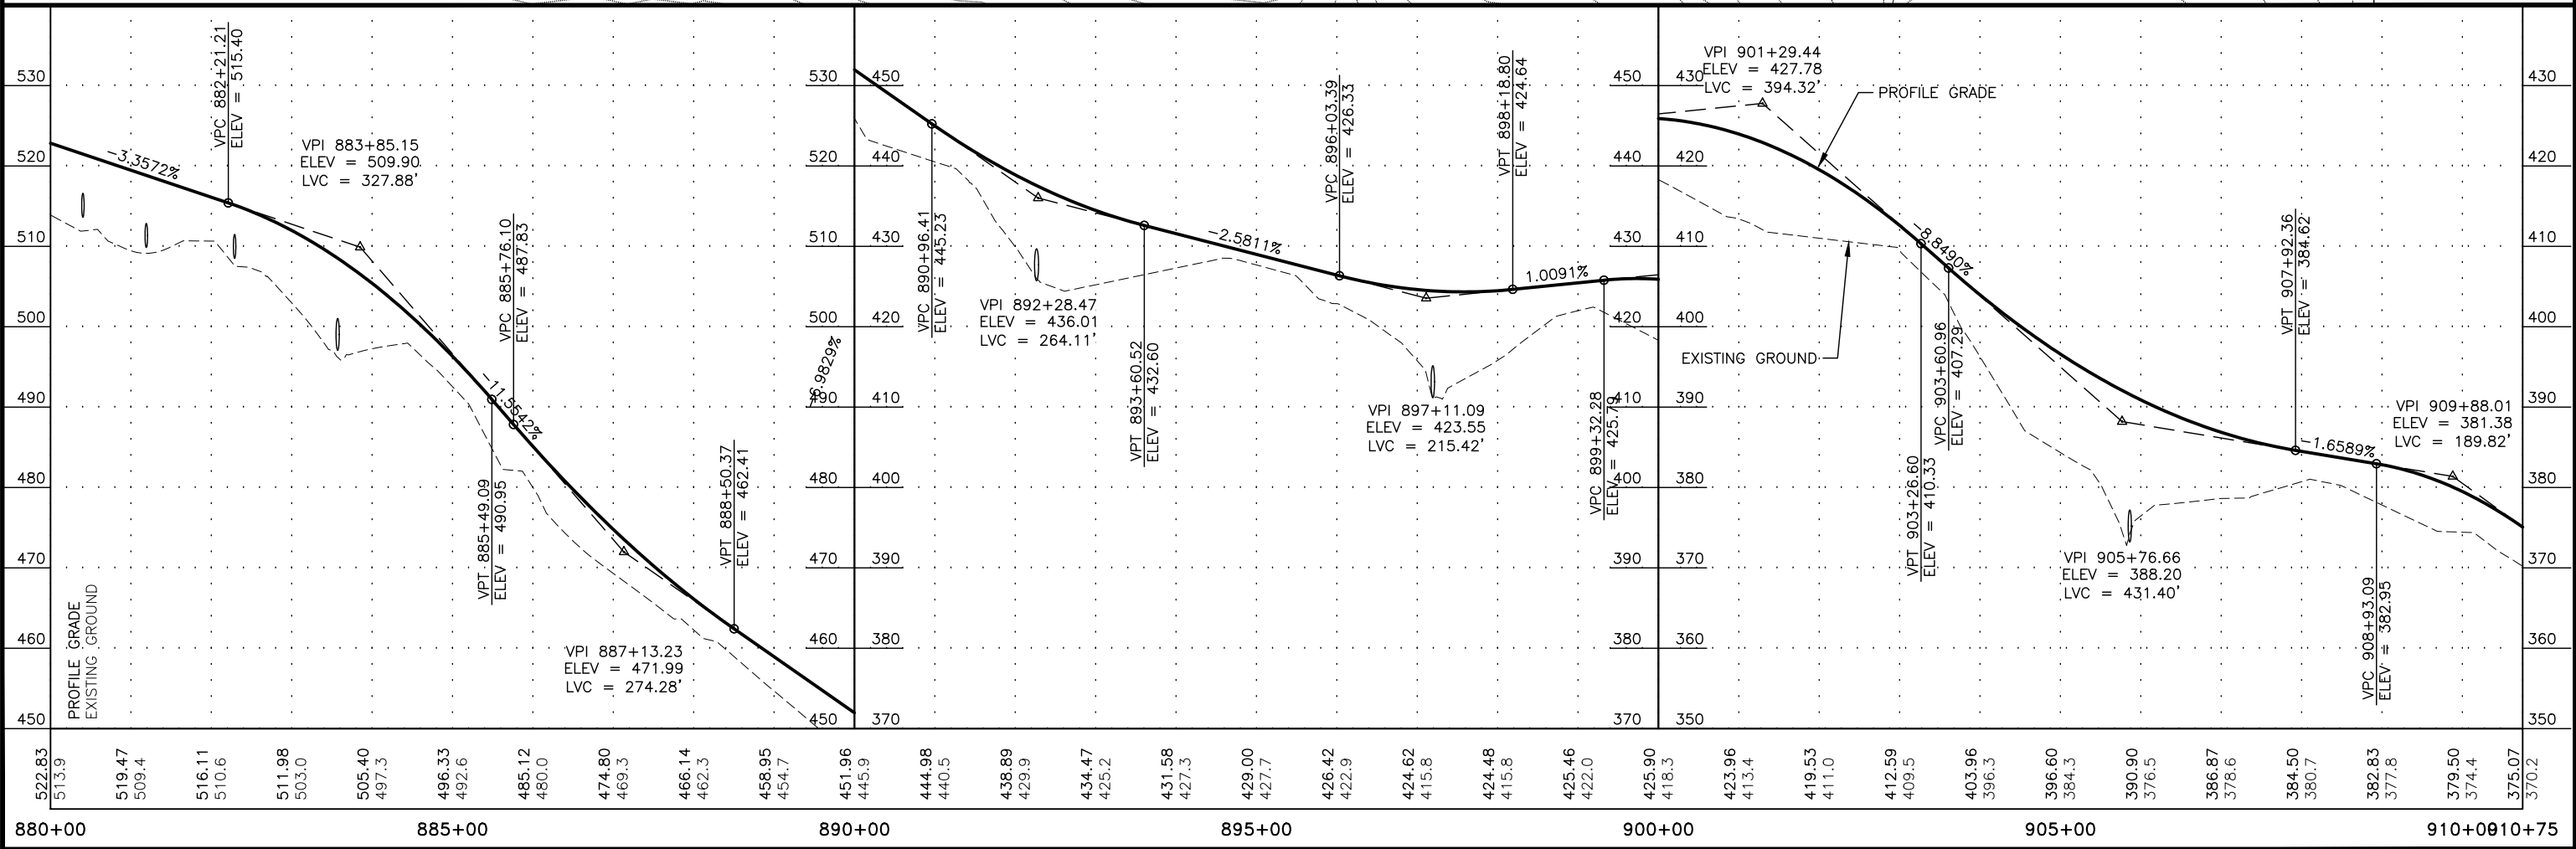
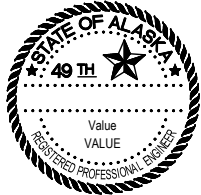
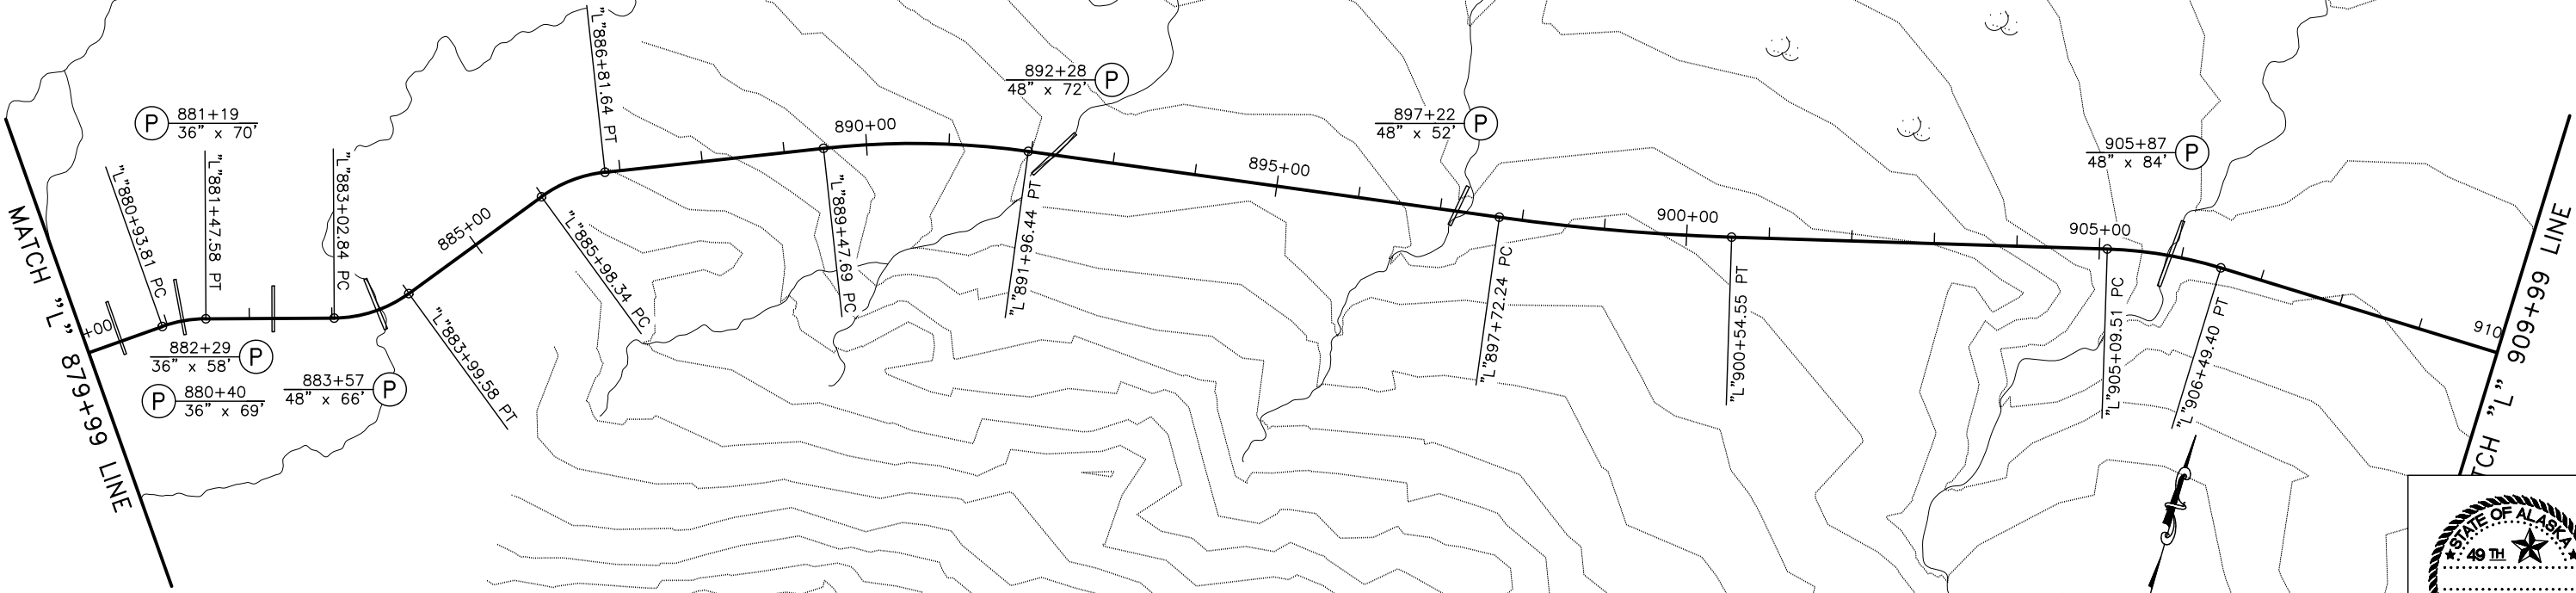


PLANS DEVELOPED BY: STATE OF ALASKA DEPARTMENT OF TRANSPORTATION & PUBLIC FACILITIES, NORTHERN REGION, 2301 PEGER ROAD, FARBANKS, AK 99709 (907)451-2200
\\dotfigras\Precon\Projects\Communities\Kake Access Road\04 PS&E\10 - Drafting\1 Plots\Z696070000_P&E-910+00.00-940+00.00 Wed, Dec/11/19 11:51am

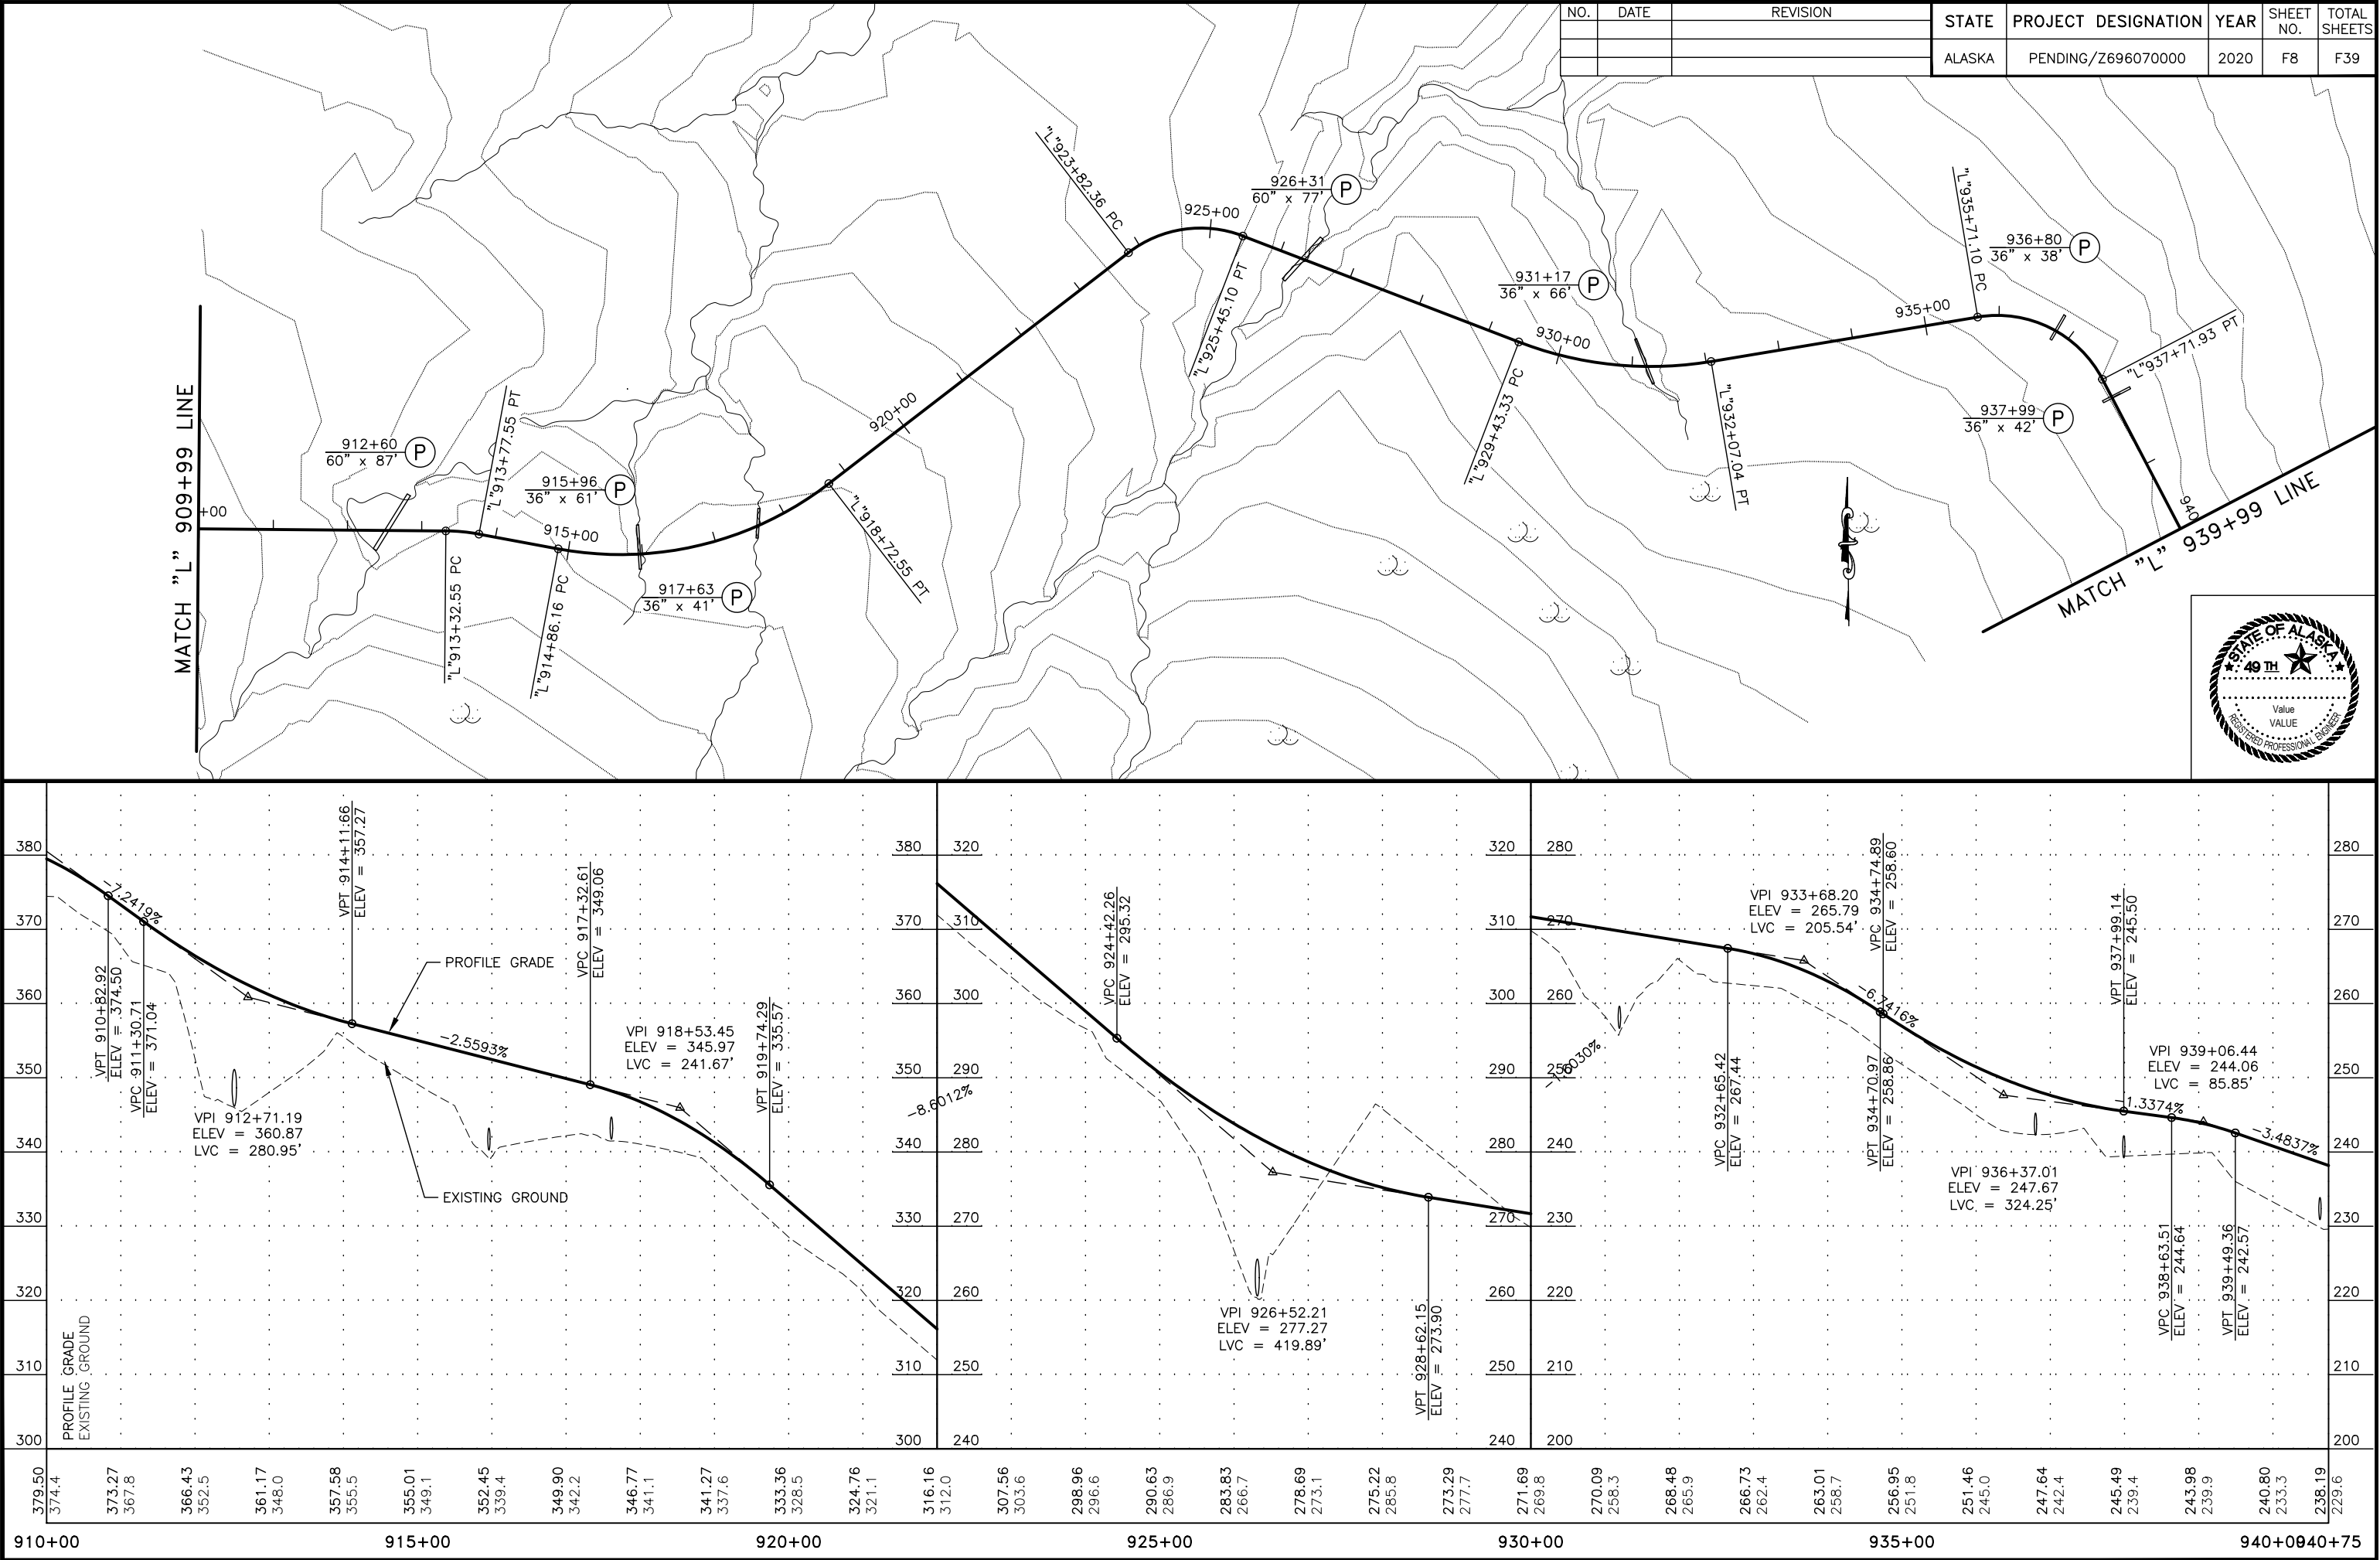




PLANS DEVELOPED BY: STATE OF ALASKA DEPARTMENT OF TRANSPORTATION & PUBLIC FACILITIES, NORTHERN REGION, 2301 PEGER ROAD, FARBANKS, AK 99709 (907)451-2200
\\dotfigras\Precon\Projects\Communities\Kake\Z696070000 Kake Access Road\04 PS&E\10 - Drafting\1 Plots\Z696070000_P&P-940+00.00-970+00.00 Wed, Dec/11/19 11:51am

NO.	DATE	REVISION	STATE	PROJECT DESIGNATION	YEAR	SHEET NO.	TOTAL SHEETS
			ALASKA	PENDING/Z696070000	2020	F9	F39

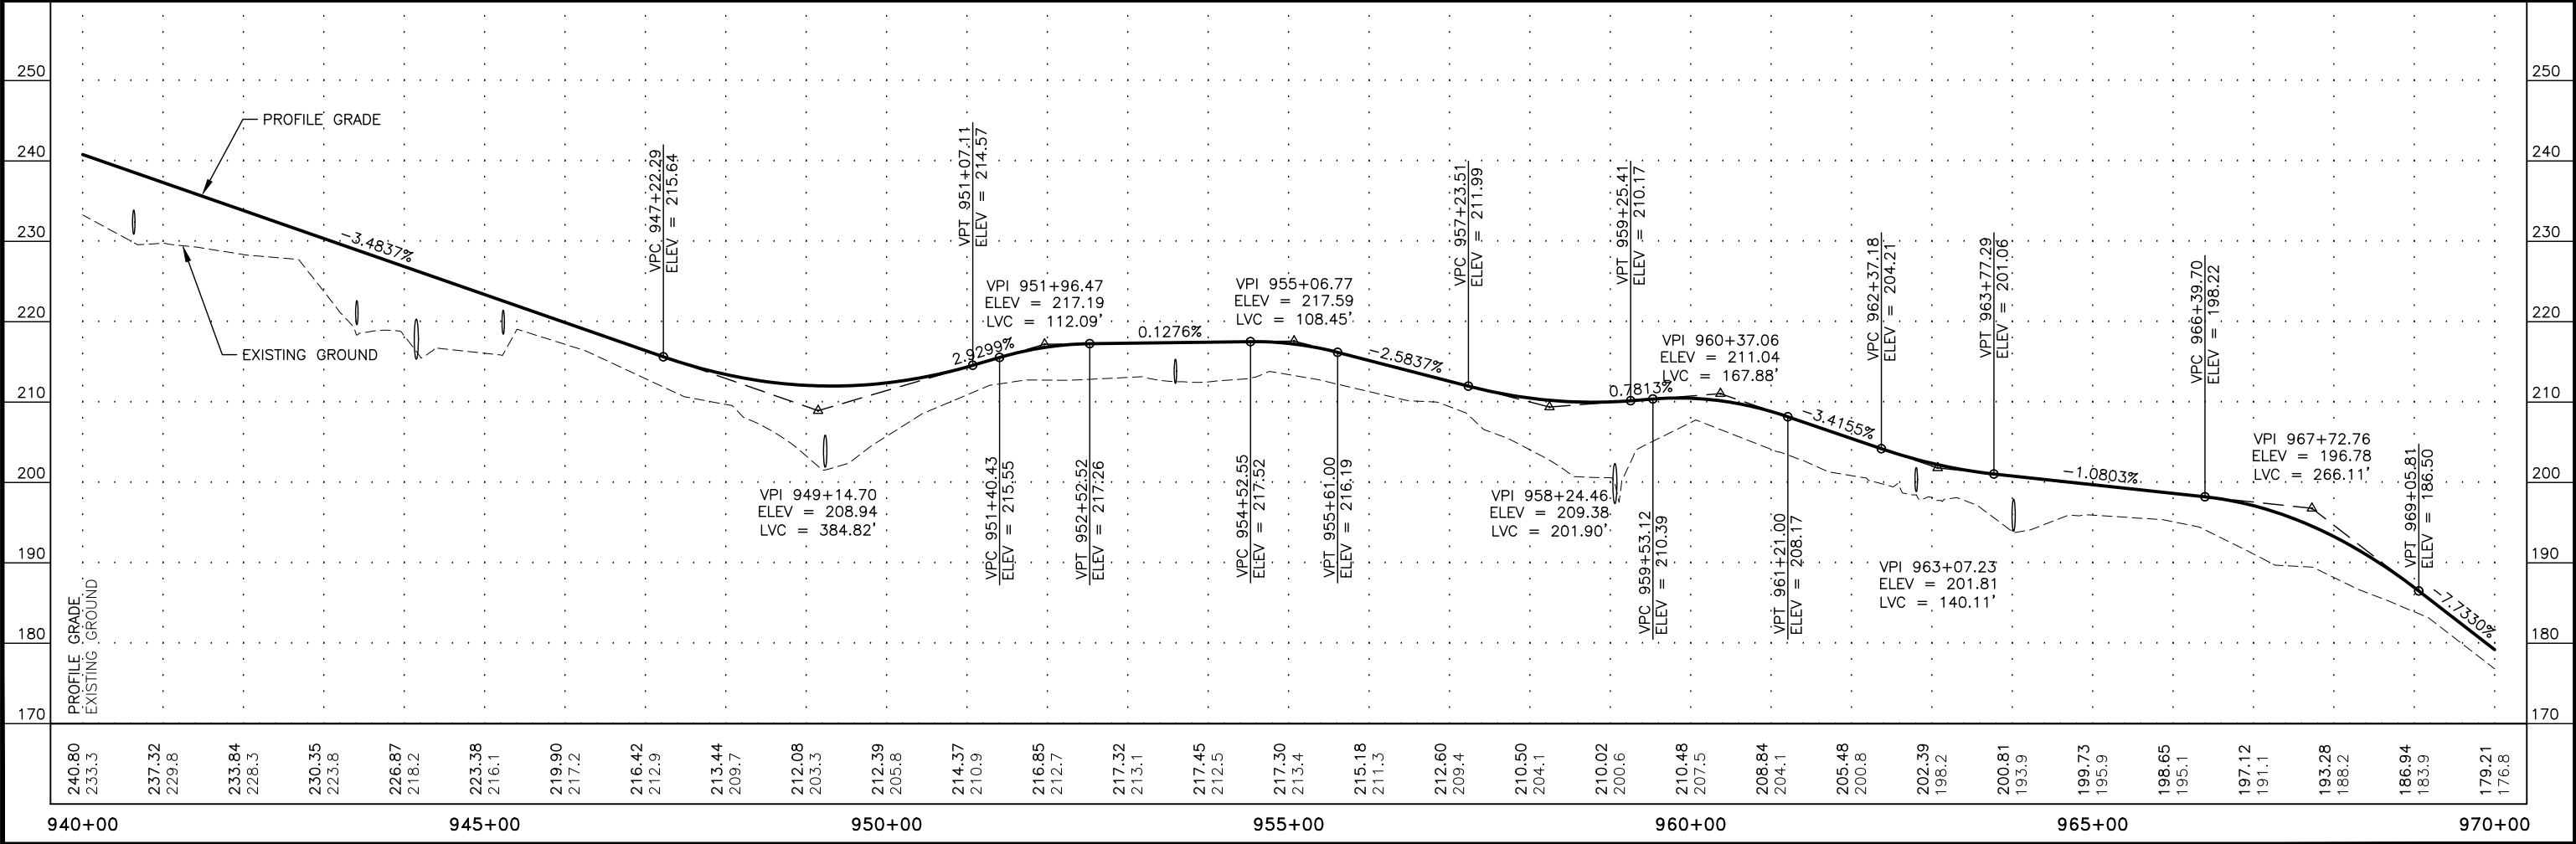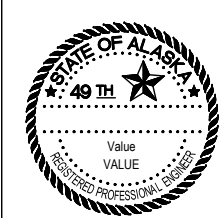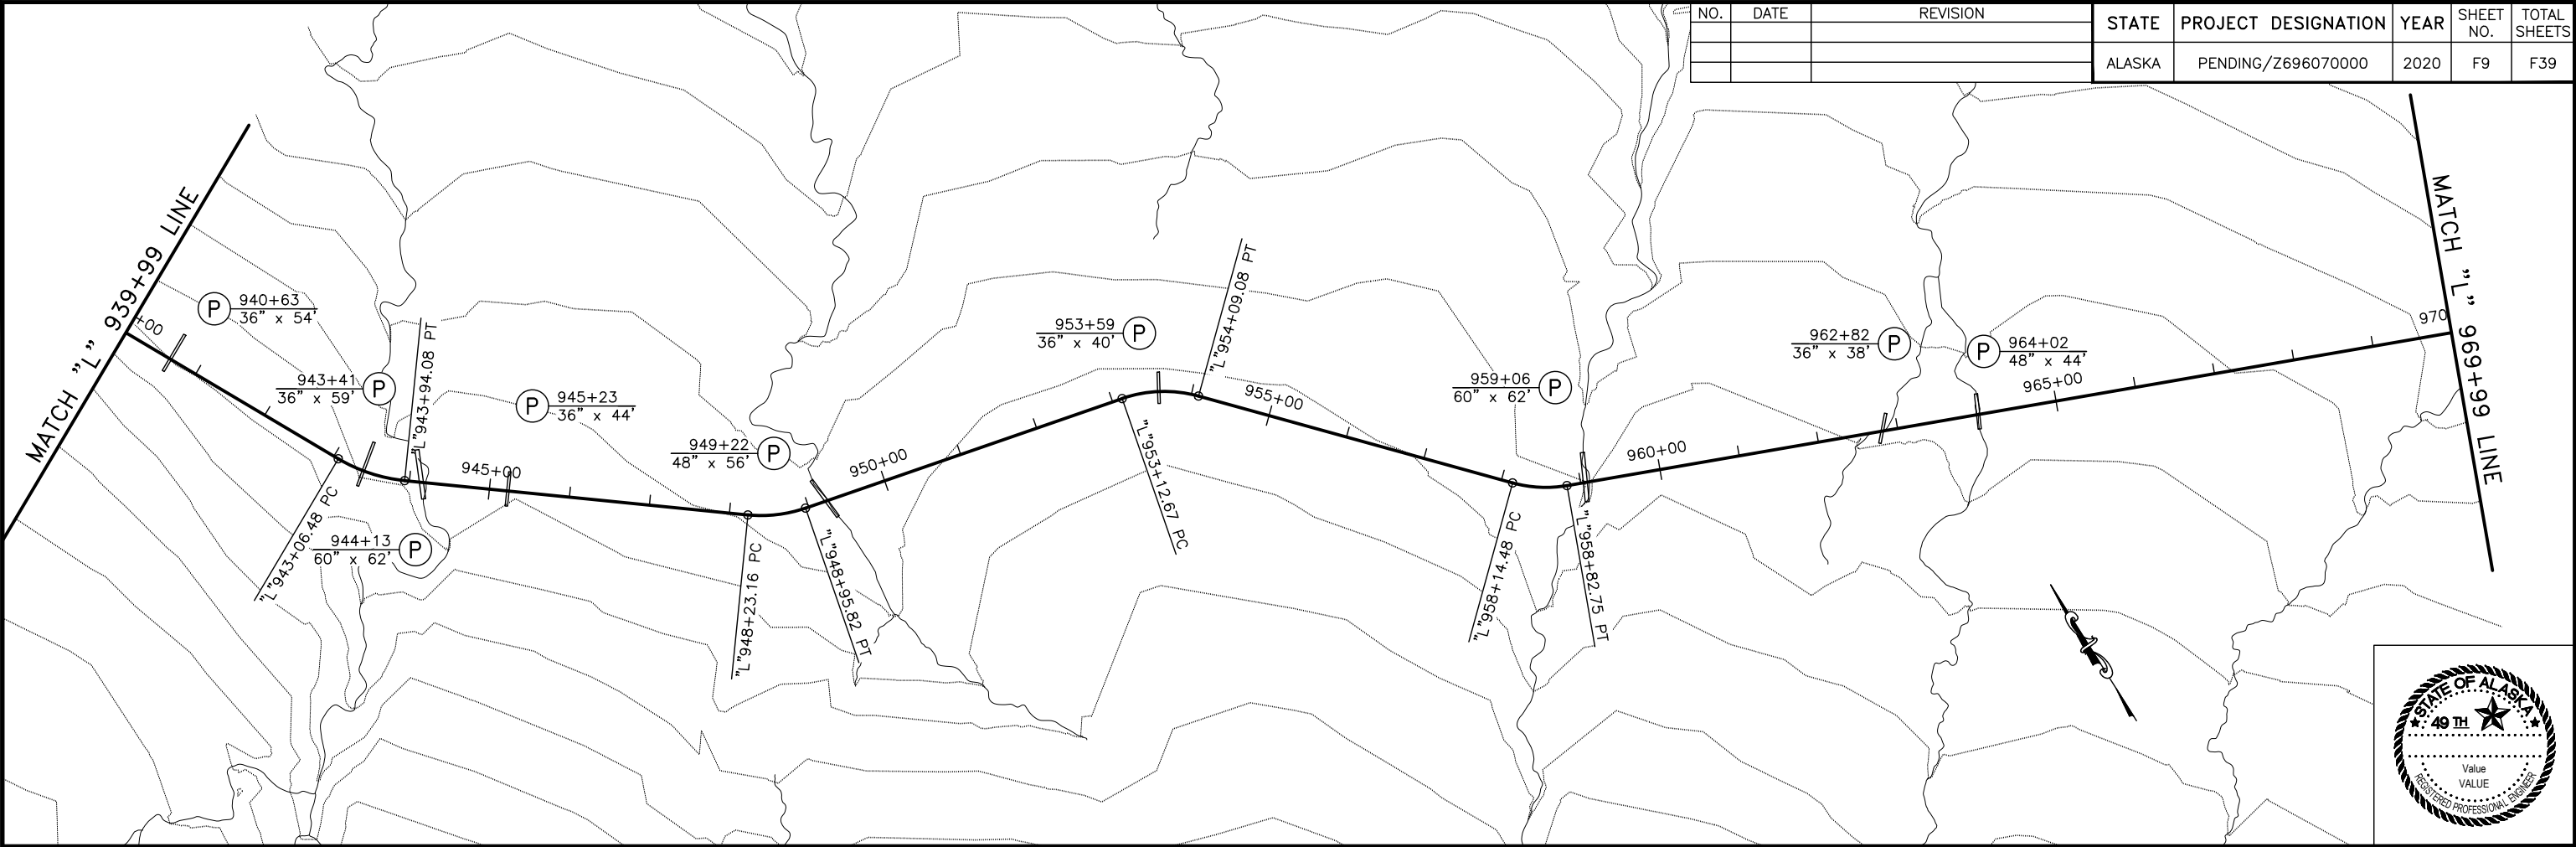



PLANS DEVELOPED BY: STATE OF ALASKA DEPARTMENT OF TRANSPORTATION & PUBLIC FACILITIES, NORTHERN REGION, 2301 PEGER ROAD, FARBANKS, AK 99709 (907)451-2200
\\dotfiles\Precon\Projects\Communities\Kake\2696070000 Kake Access Road\04 PS&E\10 - Drafting\1 Plots\Z696070000_P&P-970+00.00-1000+00.00 Wed, Dec/11/19 11:51am

NO.	DATE	REVISION	STATE	PROJECT DESIGNATION	YEAR	SHEET NO.	TOTAL SHEETS
			ALASKA	PENDING/Z696070000	2020	F10	F39

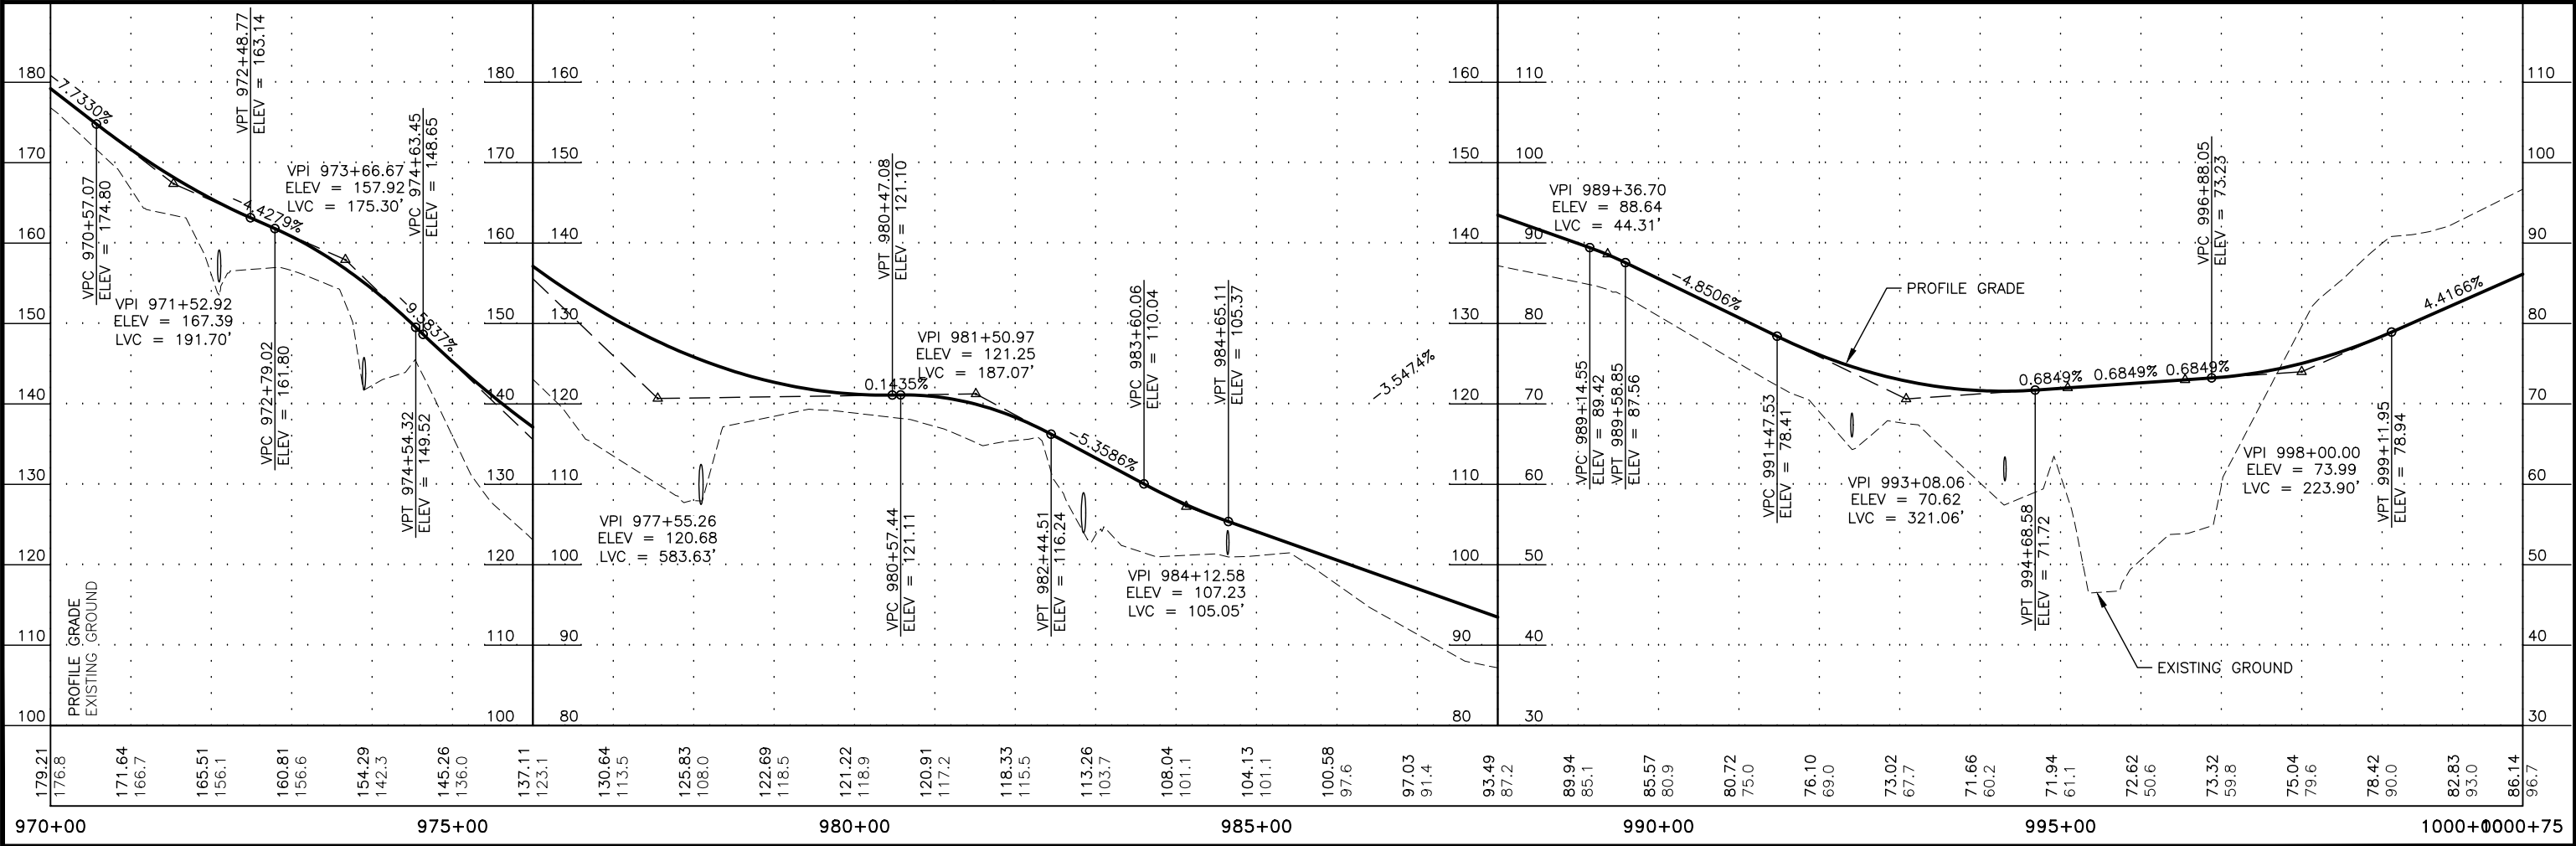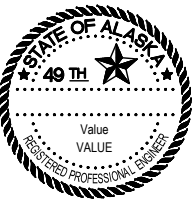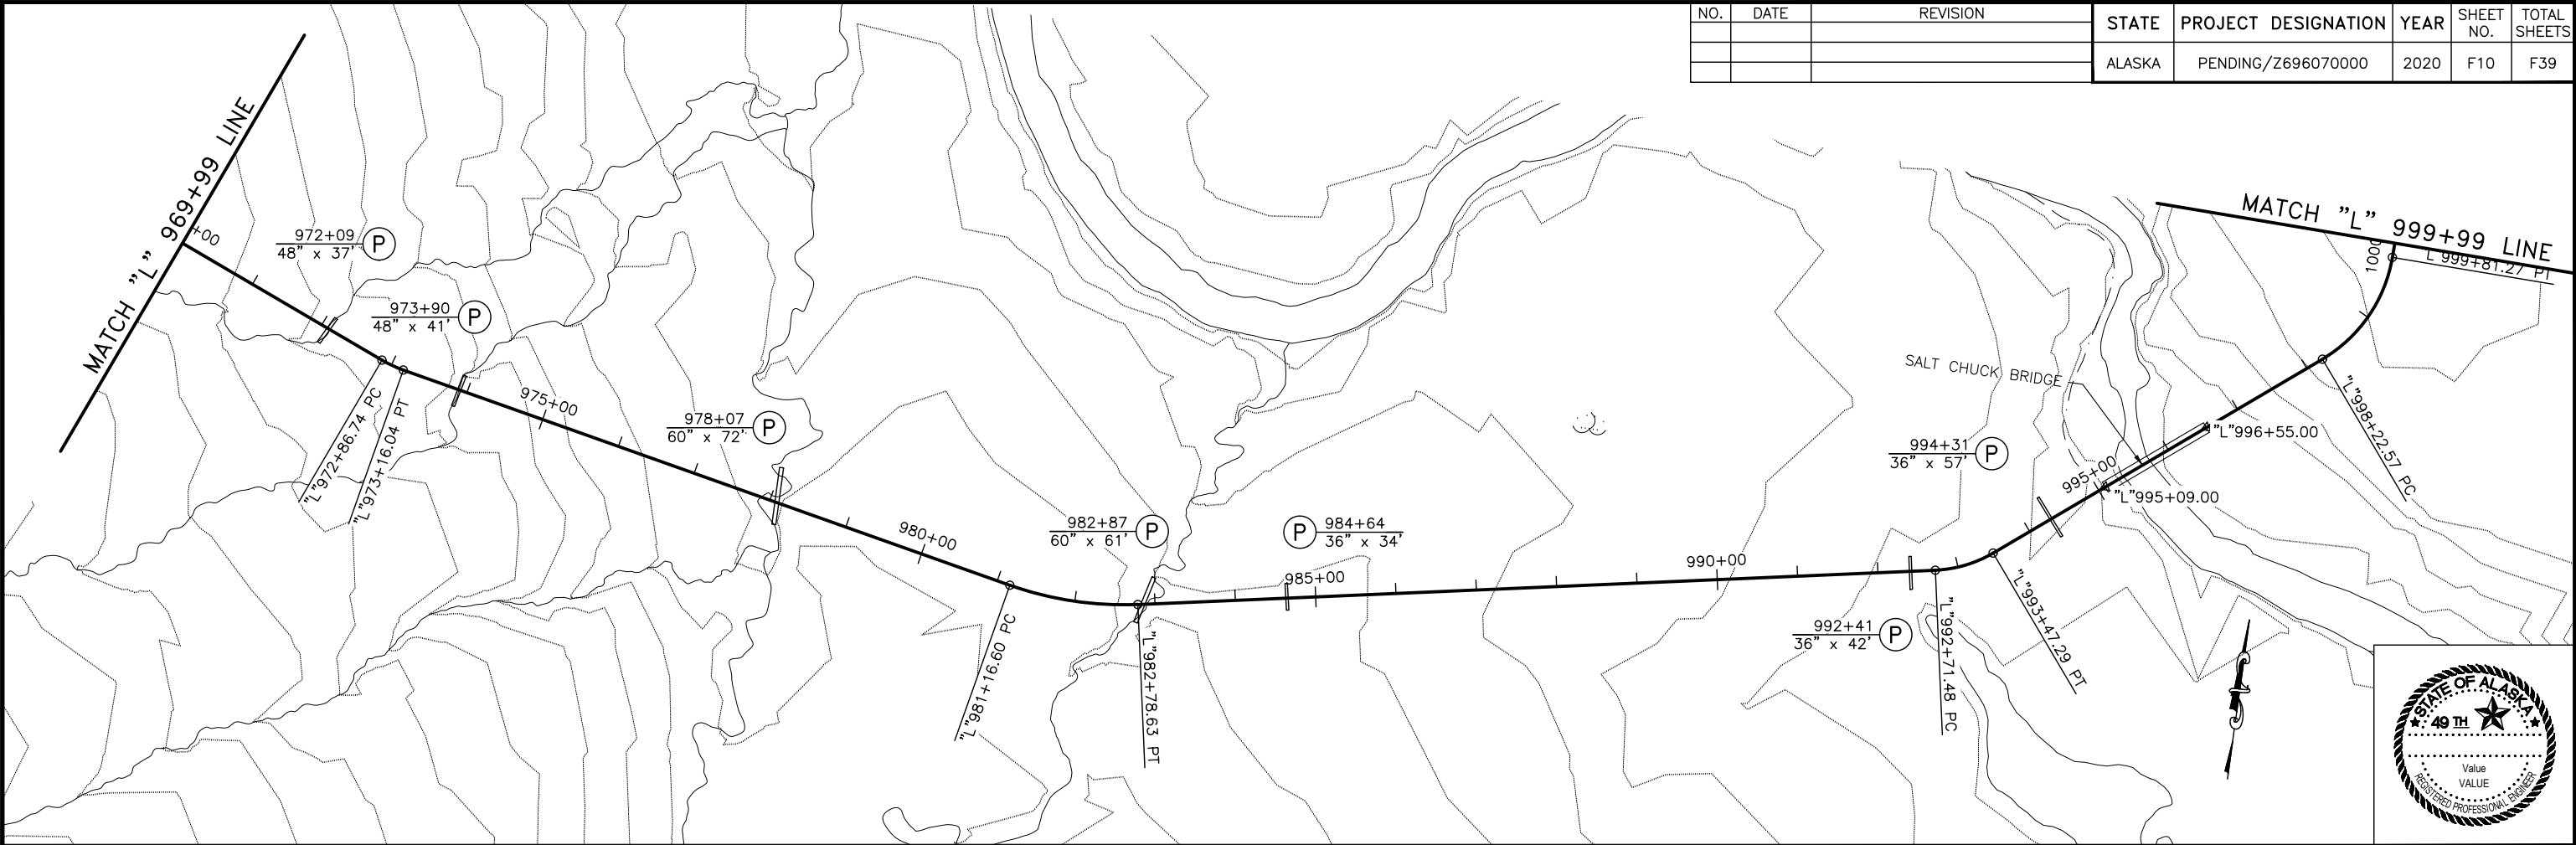




PLANS DEVELOPED BY: STATE OF ALASKA DEPARTMENT OF TRANSPORTATION & PUBLIC FACILITIES, NORTHERN REGION, 2301 PEGER ROAD, FAIRBANKS, AK 99709 (907)451-2200
\\dotfigras\Precon\Projects\Communities\Kake\Z696070000 Kake Access Road\04 PS&E\10 - Drafting\1 Plots\Z696070000_P&P-1000+00.00-1030+00.00 Wed, Dec/11/19 11:51am

NO.	DATE	REVISION	STATE	PROJECT DESIGNATION	YEAR	SHEET NO.	TOTAL SHEETS
			ALASKA	PENDING/Z696070000	2020	F11	F39

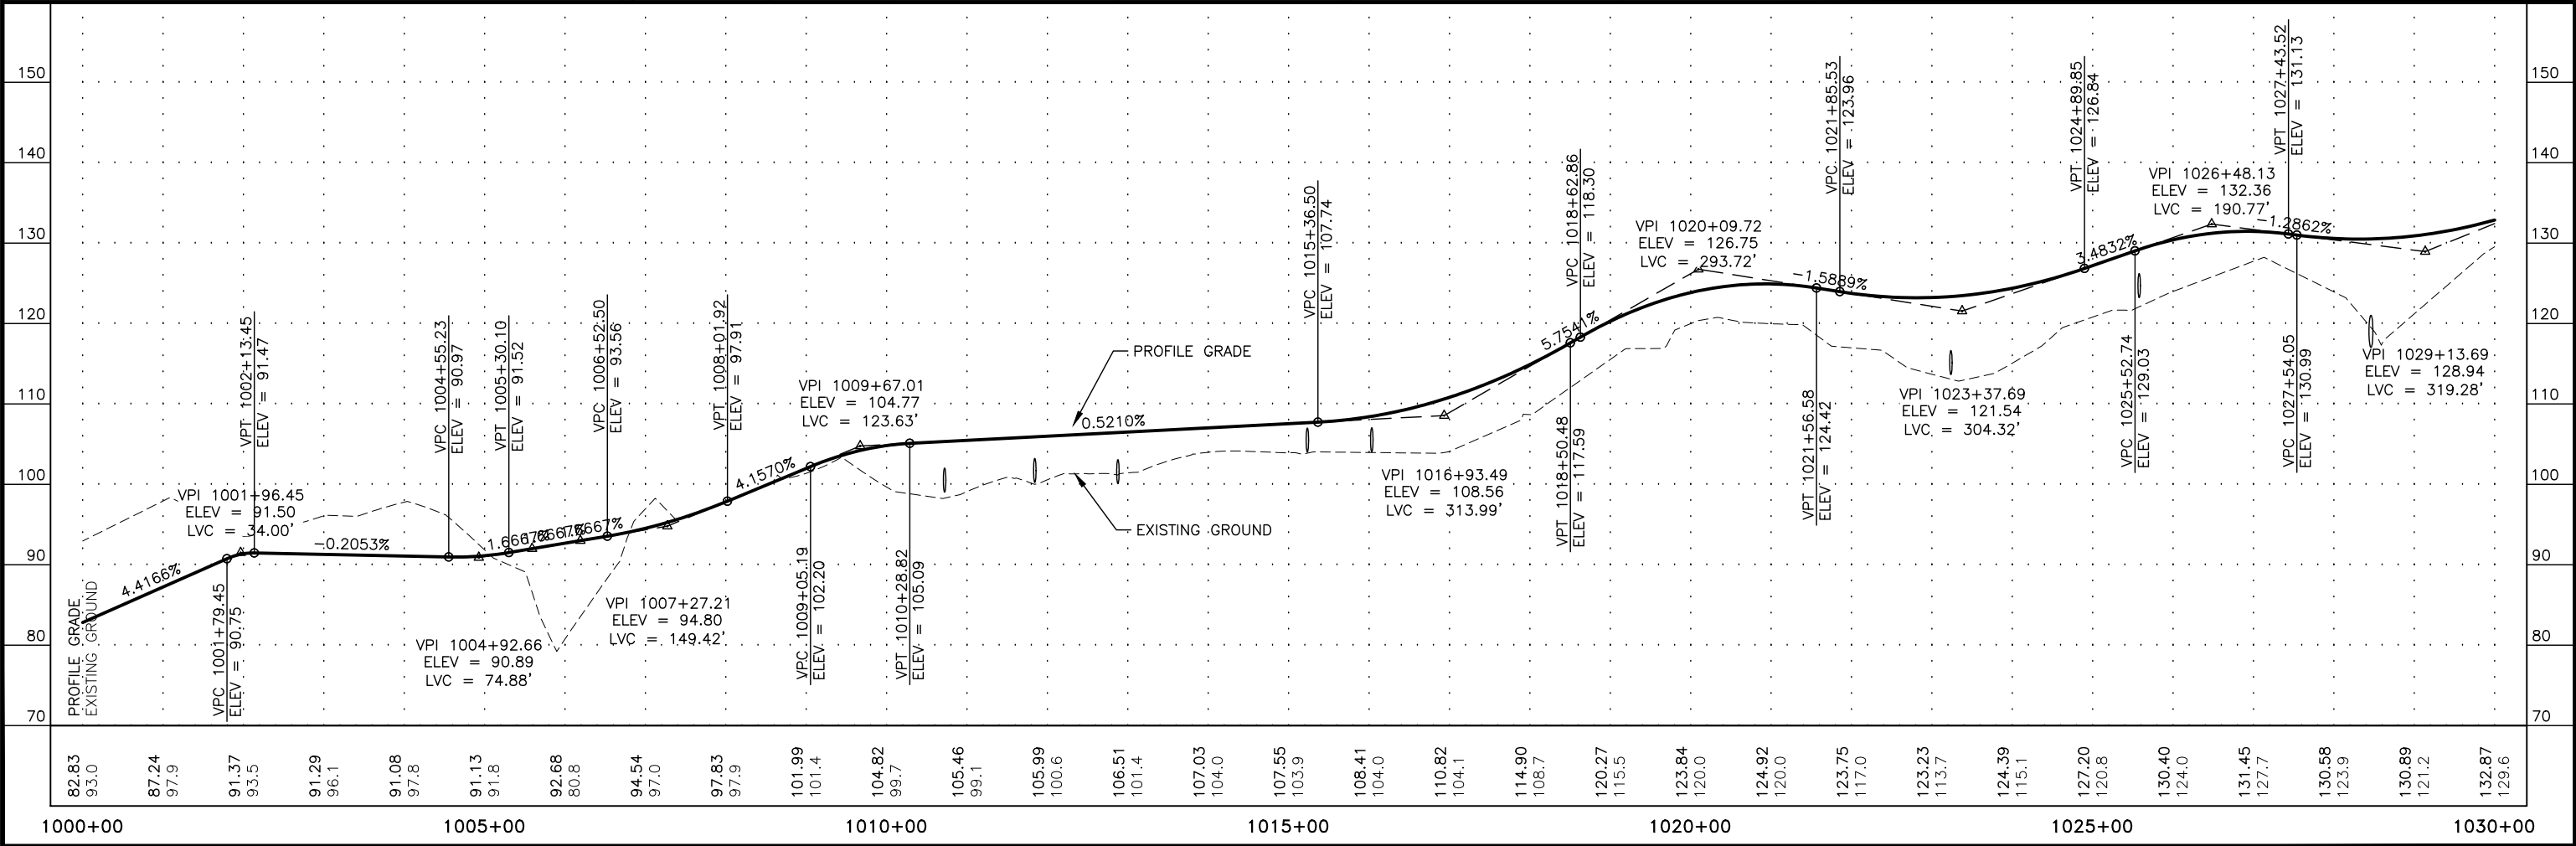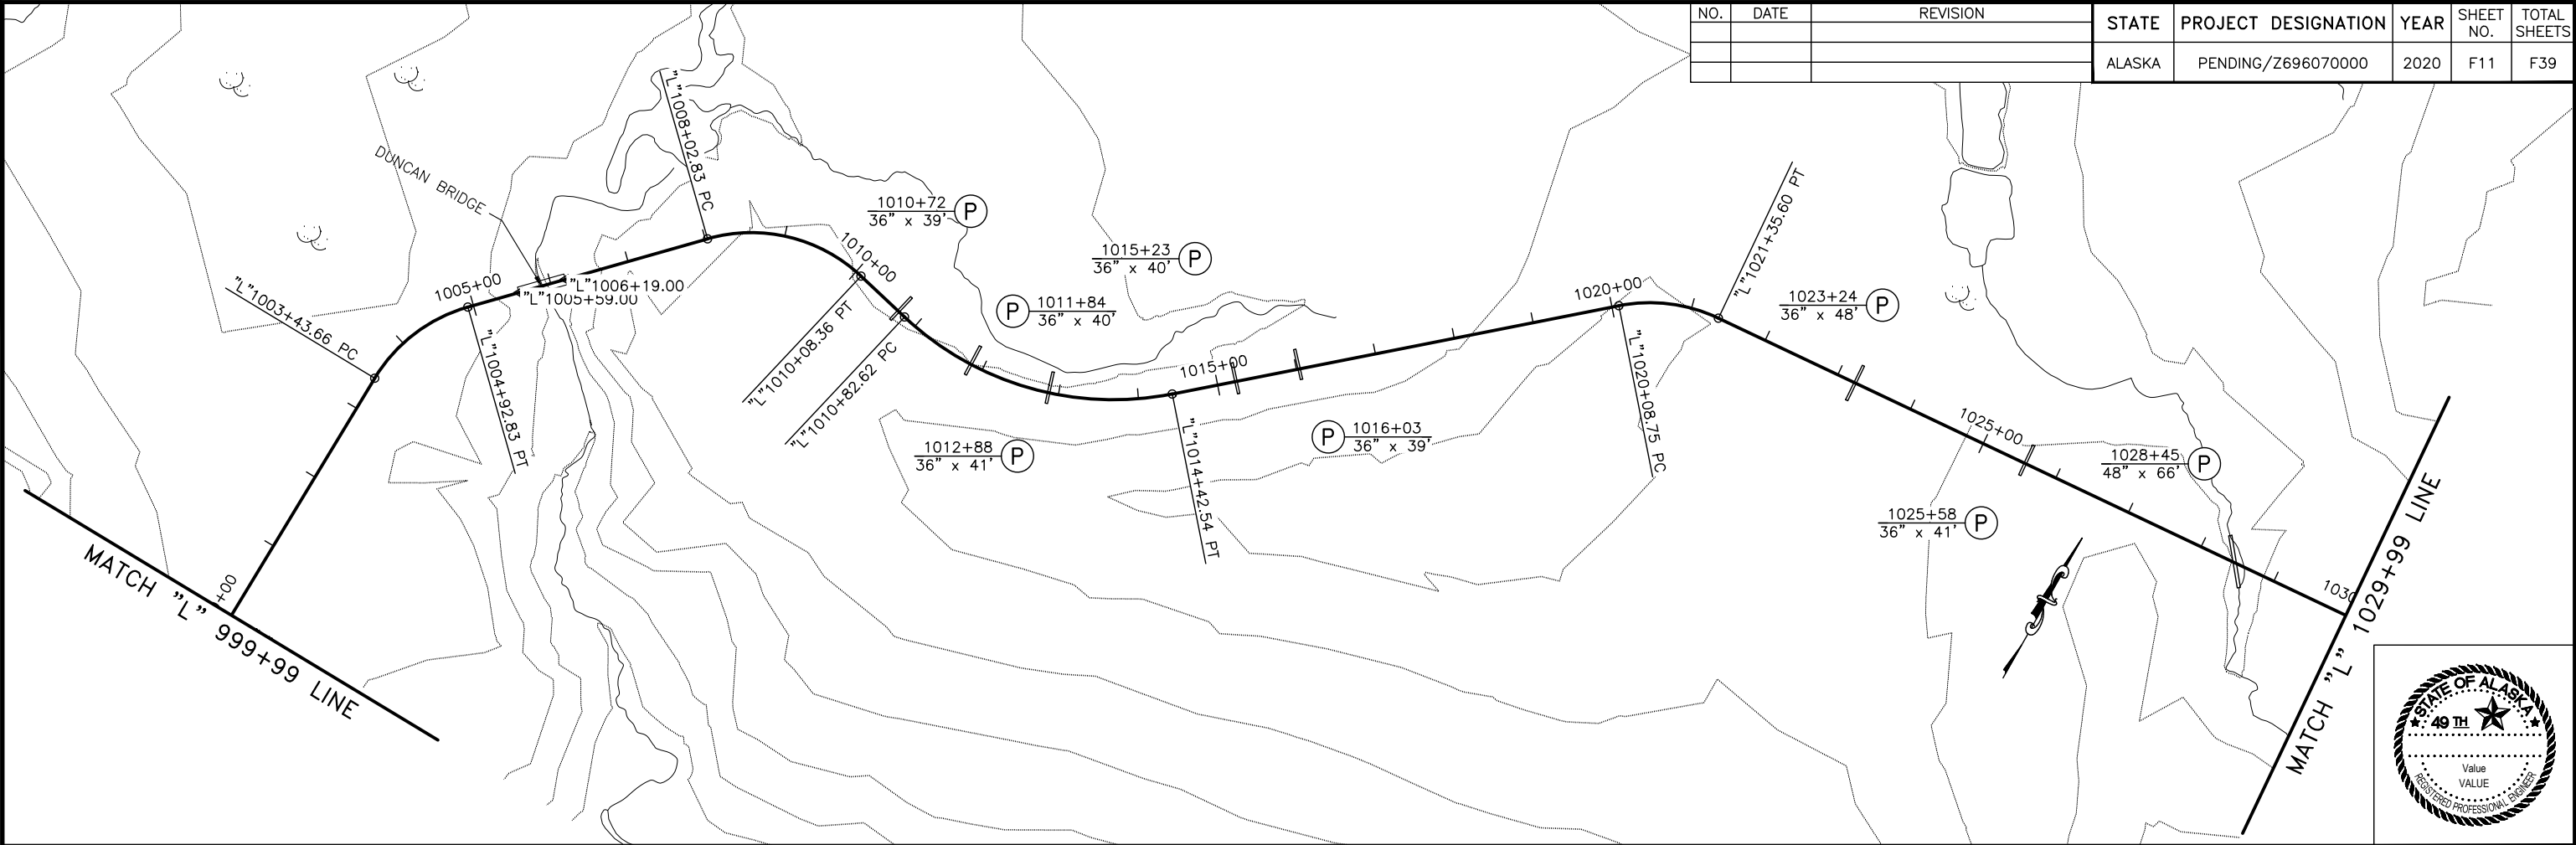



PLANS DEVELOPED BY: STATE OF ALASKA DEPARTMENT OF TRANSPORTATION & PUBLIC FACILITIES, NORTHERN REGION, 2301 PEGER ROAD, FARBANKS, AK 99709 (907)451-2200
\\dofnpgrs\Precon\Projects\Communities\Kake\Z696070000 Kake Access Road\04 PS&E\10 - Drafting\1 Plots\Z696070000_P&P-1030+00.00-1060+00.00 Wed, Dec/11/19 11:52am

NO.	DATE	REVISION	STATE	PROJECT DESIGNATION	YEAR	SHEET NO.	TOTAL SHEETS
			ALASKA	PENDING/Z696070000	2020	F12	F39

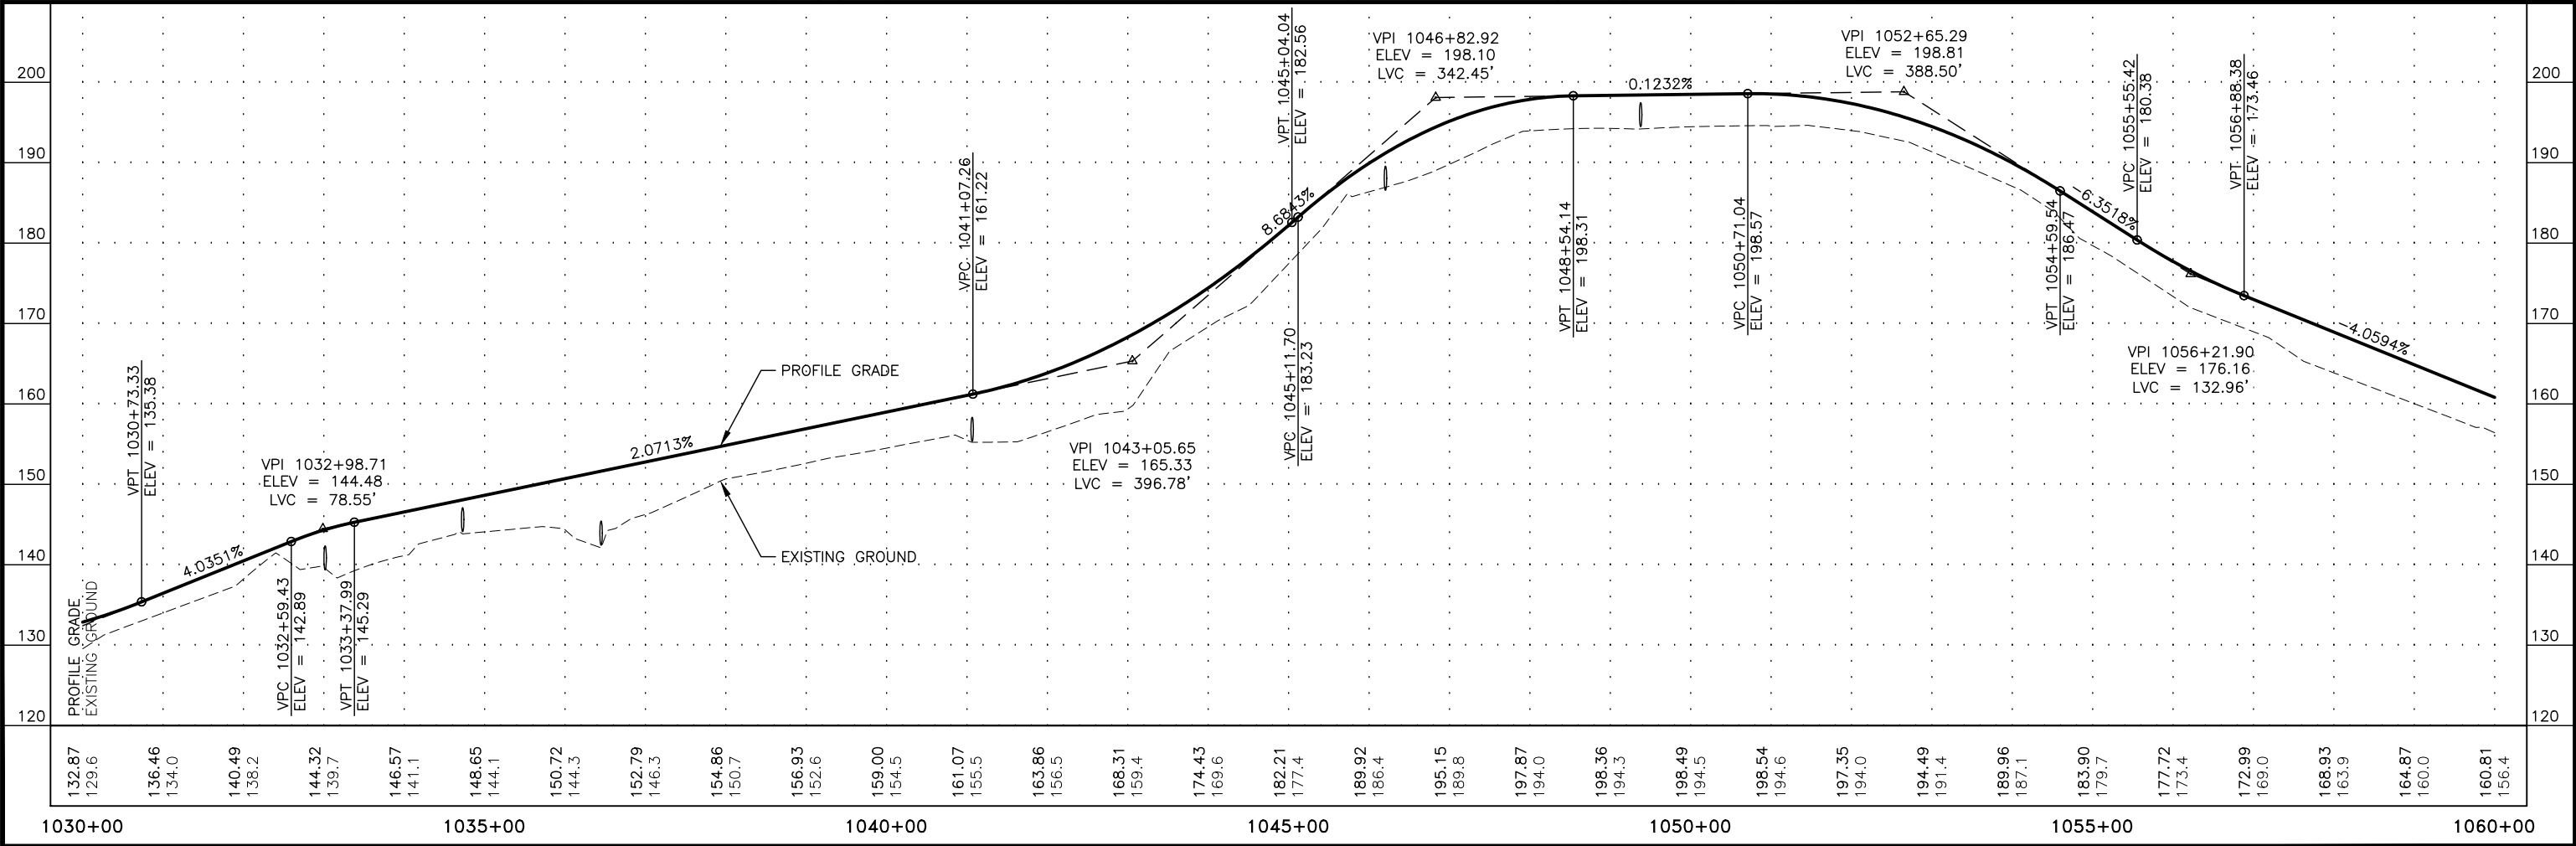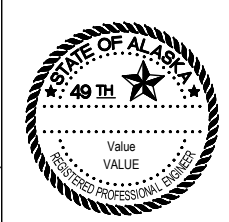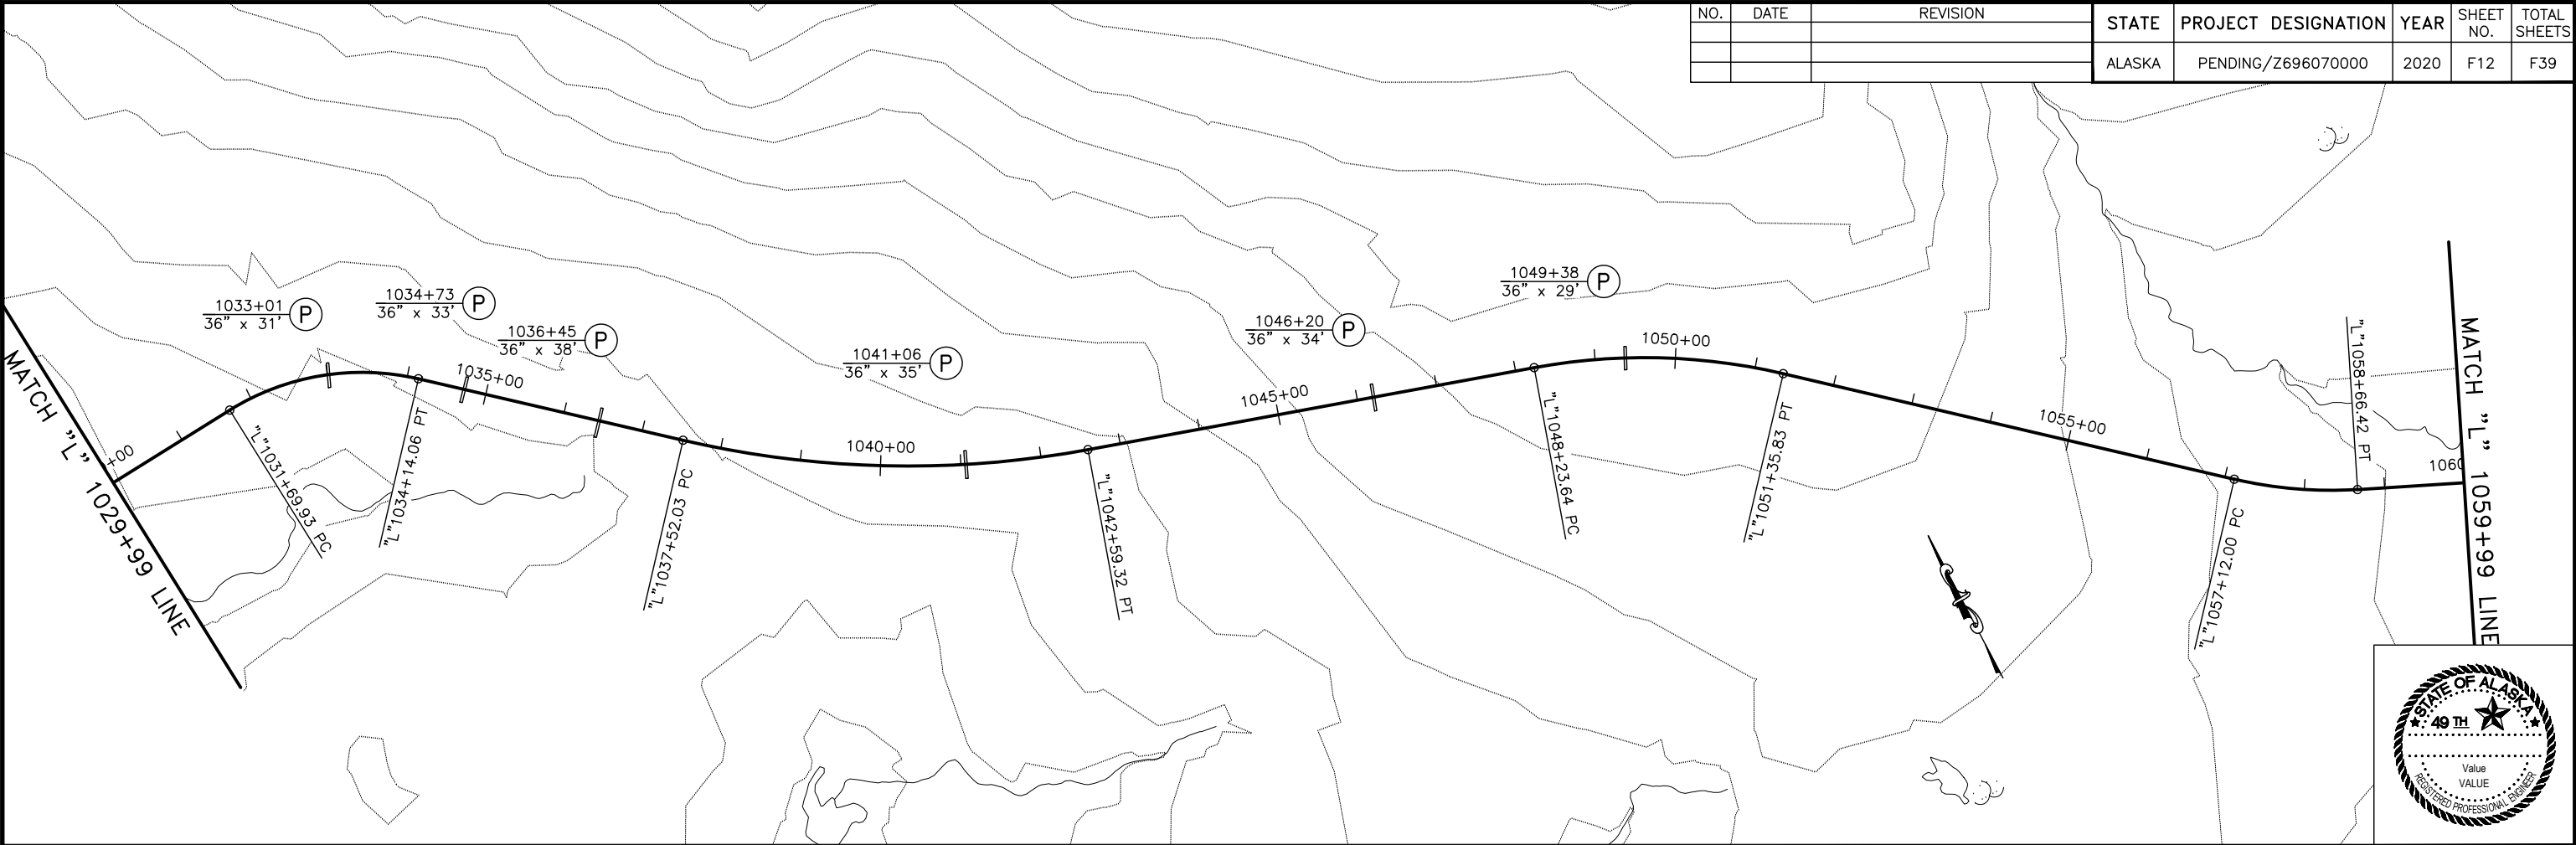




PLANS DEVELOPED BY: STATE OF ALASKA DEPARTMENT OF TRANSPORTATION & PUBLIC FACILITIES, NORTHERN REGION, 2301 PEGER ROAD, FARBANKS, AK 99709 (907)451-2200
\\dotfiles\Precon\Projects\Communities\Kake\Z696070000 Kake Access Road\04 PS&E\10 - Drafting\1 Plots\Z696070000_P&P-1060+00.00-1090+00.00 Wed, Dec/11/19 11:52am

NO.	DATE	REVISION	STATE	PROJECT DESIGNATION	YEAR	SHEET NO.	TOTAL SHEETS
			ALASKA	PENDING/Z696070000	2020	F13	F39

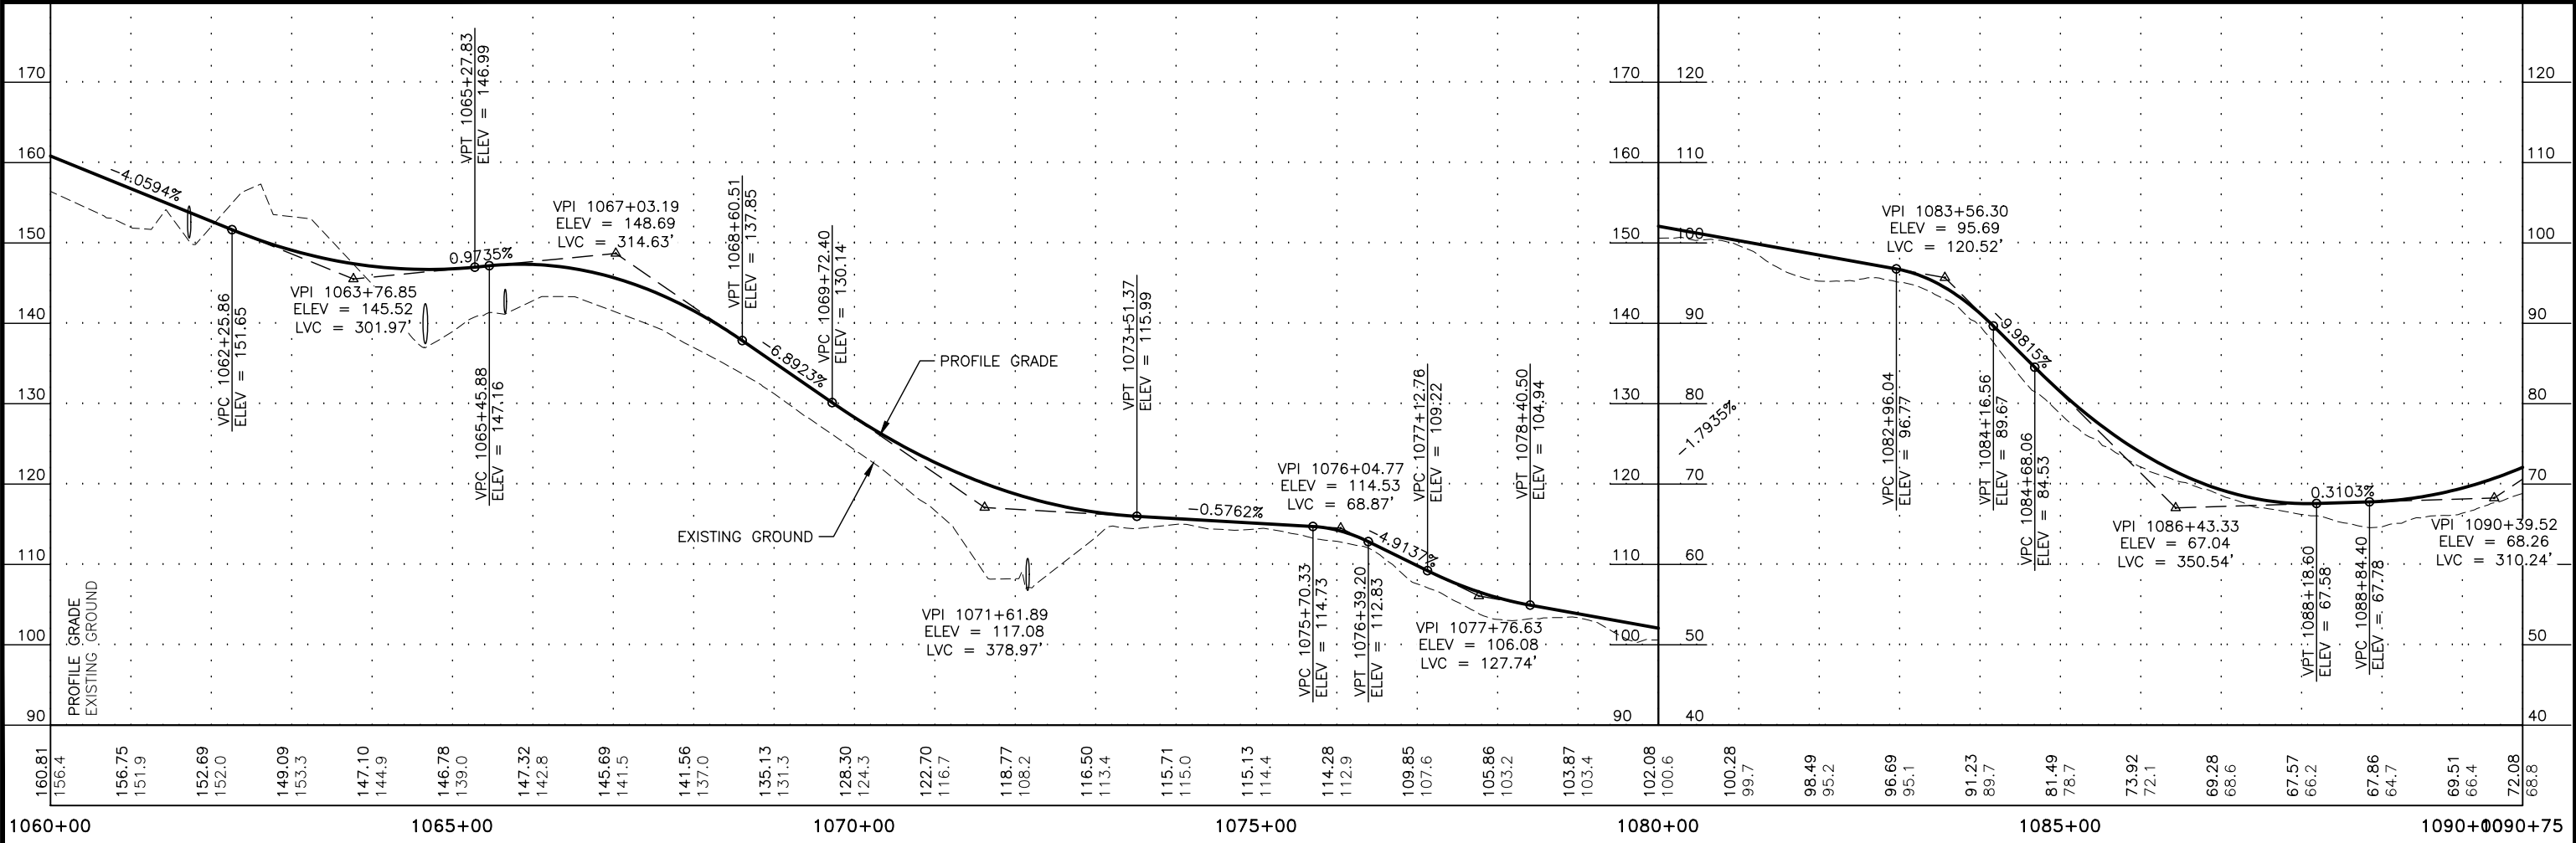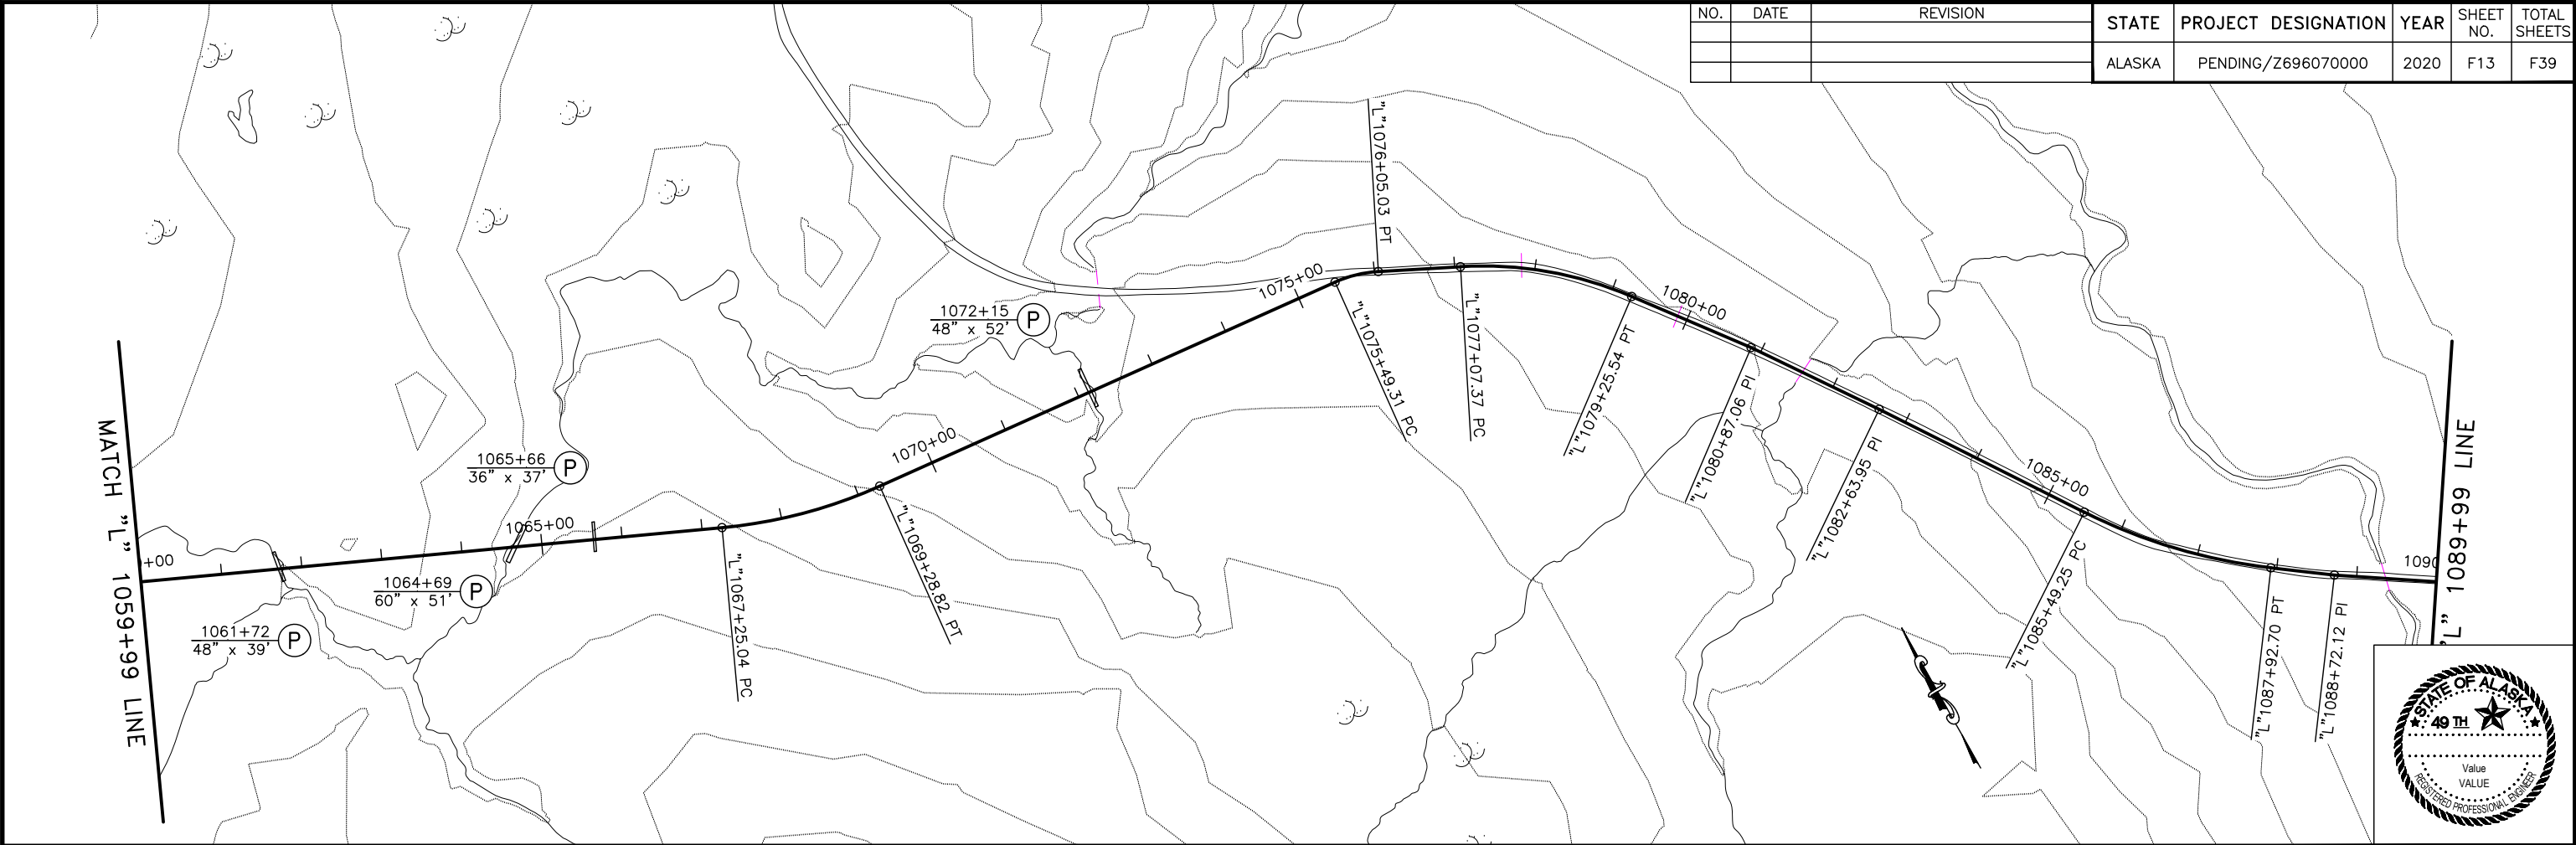




PLANS DEVELOPED BY: STATE OF ALASKA DEPARTMENT OF TRANSPORTATION & PUBLIC FACILITIES, NORTHERN REGION, 2301 PEGER ROAD, FARBANKS, AK 99709 (907)451-2200
\\dotfignas\Precon\Projects\Communities\Kake\Z696070000 Kake Access Road\04 PS&E\10 - Drafting\1 Plots\Z696070000_P&P-1090+00.00-1120+00.00 Wed, Dec/11/19 11:52am

NO.	DATE	REVISION	STATE	PROJECT DESIGNATION	YEAR	SHEET NO.	TOTAL SHEETS
			ALASKA	PENDING/Z696070000	2020	F14	F39

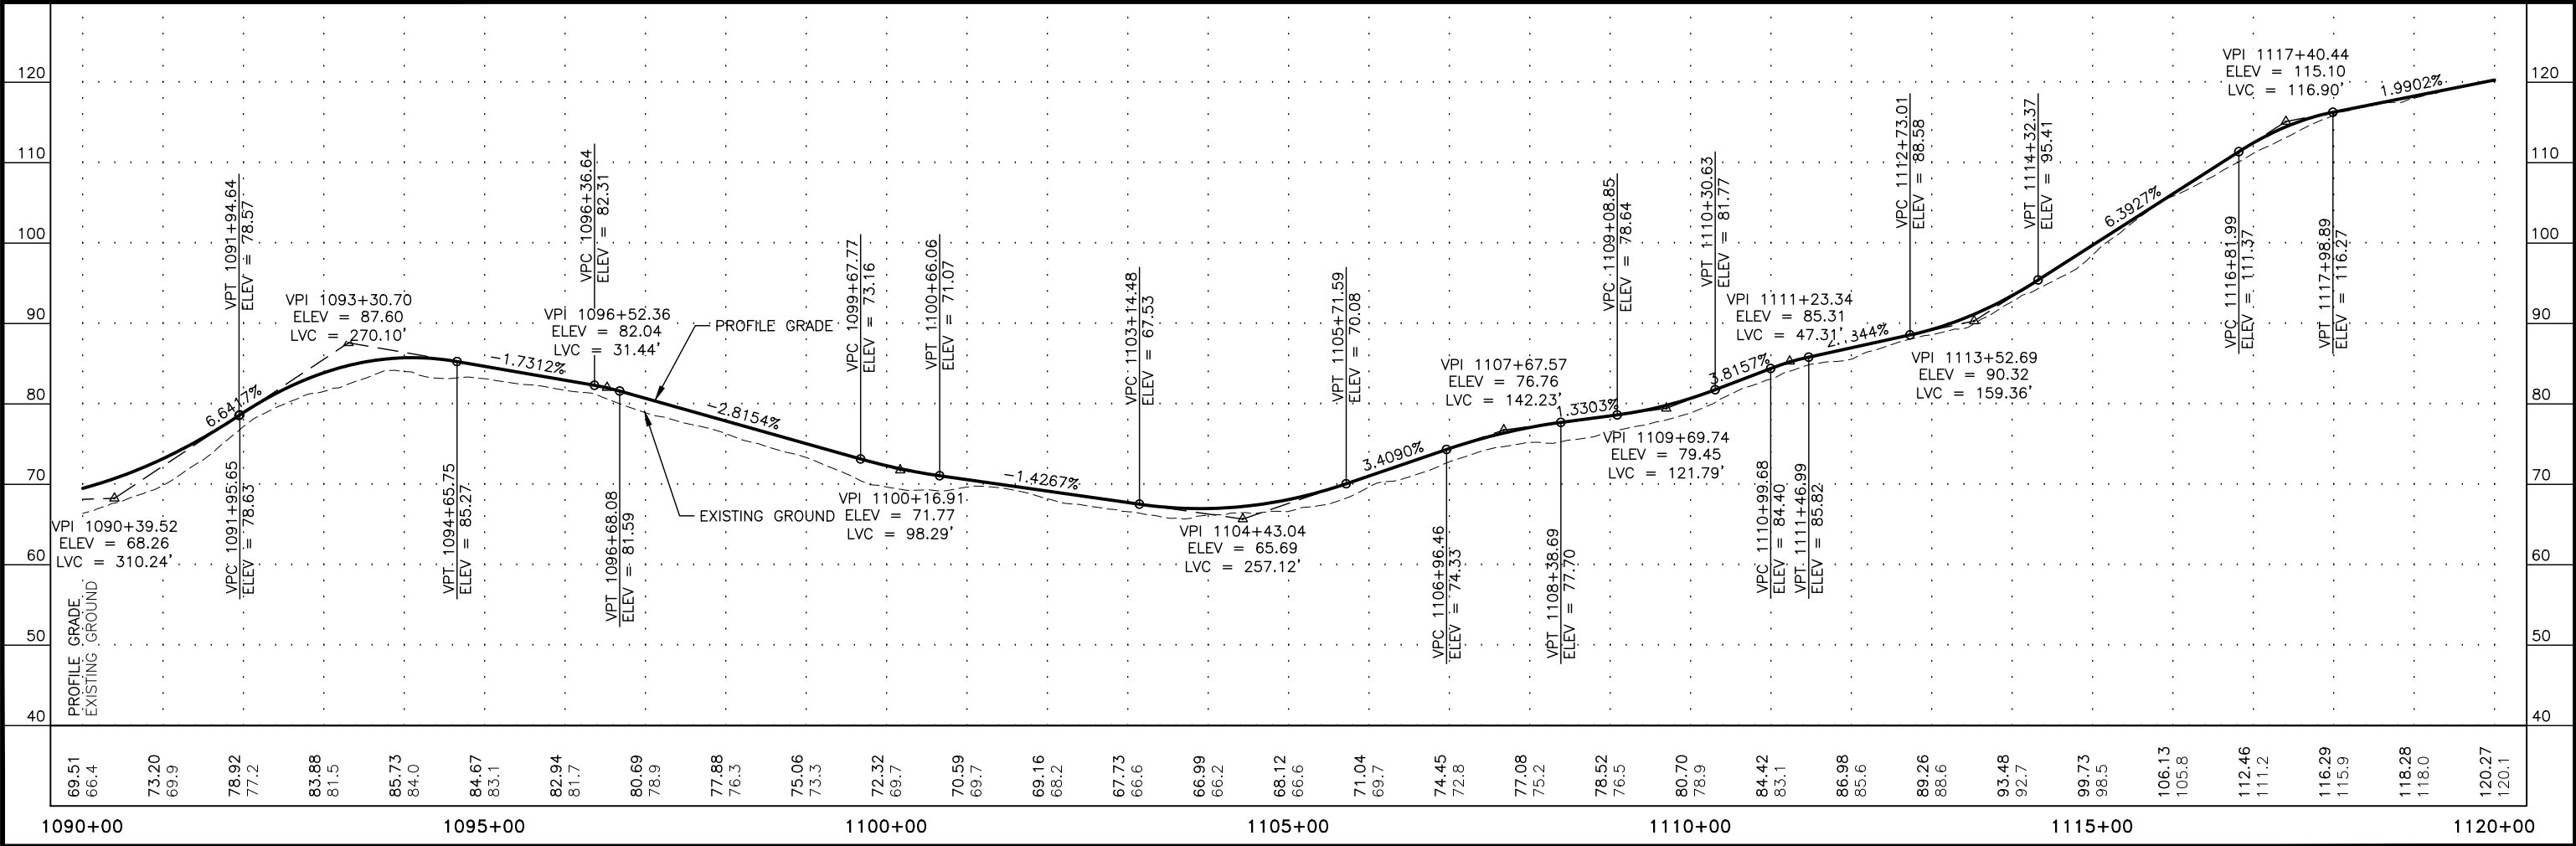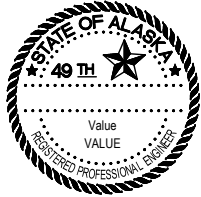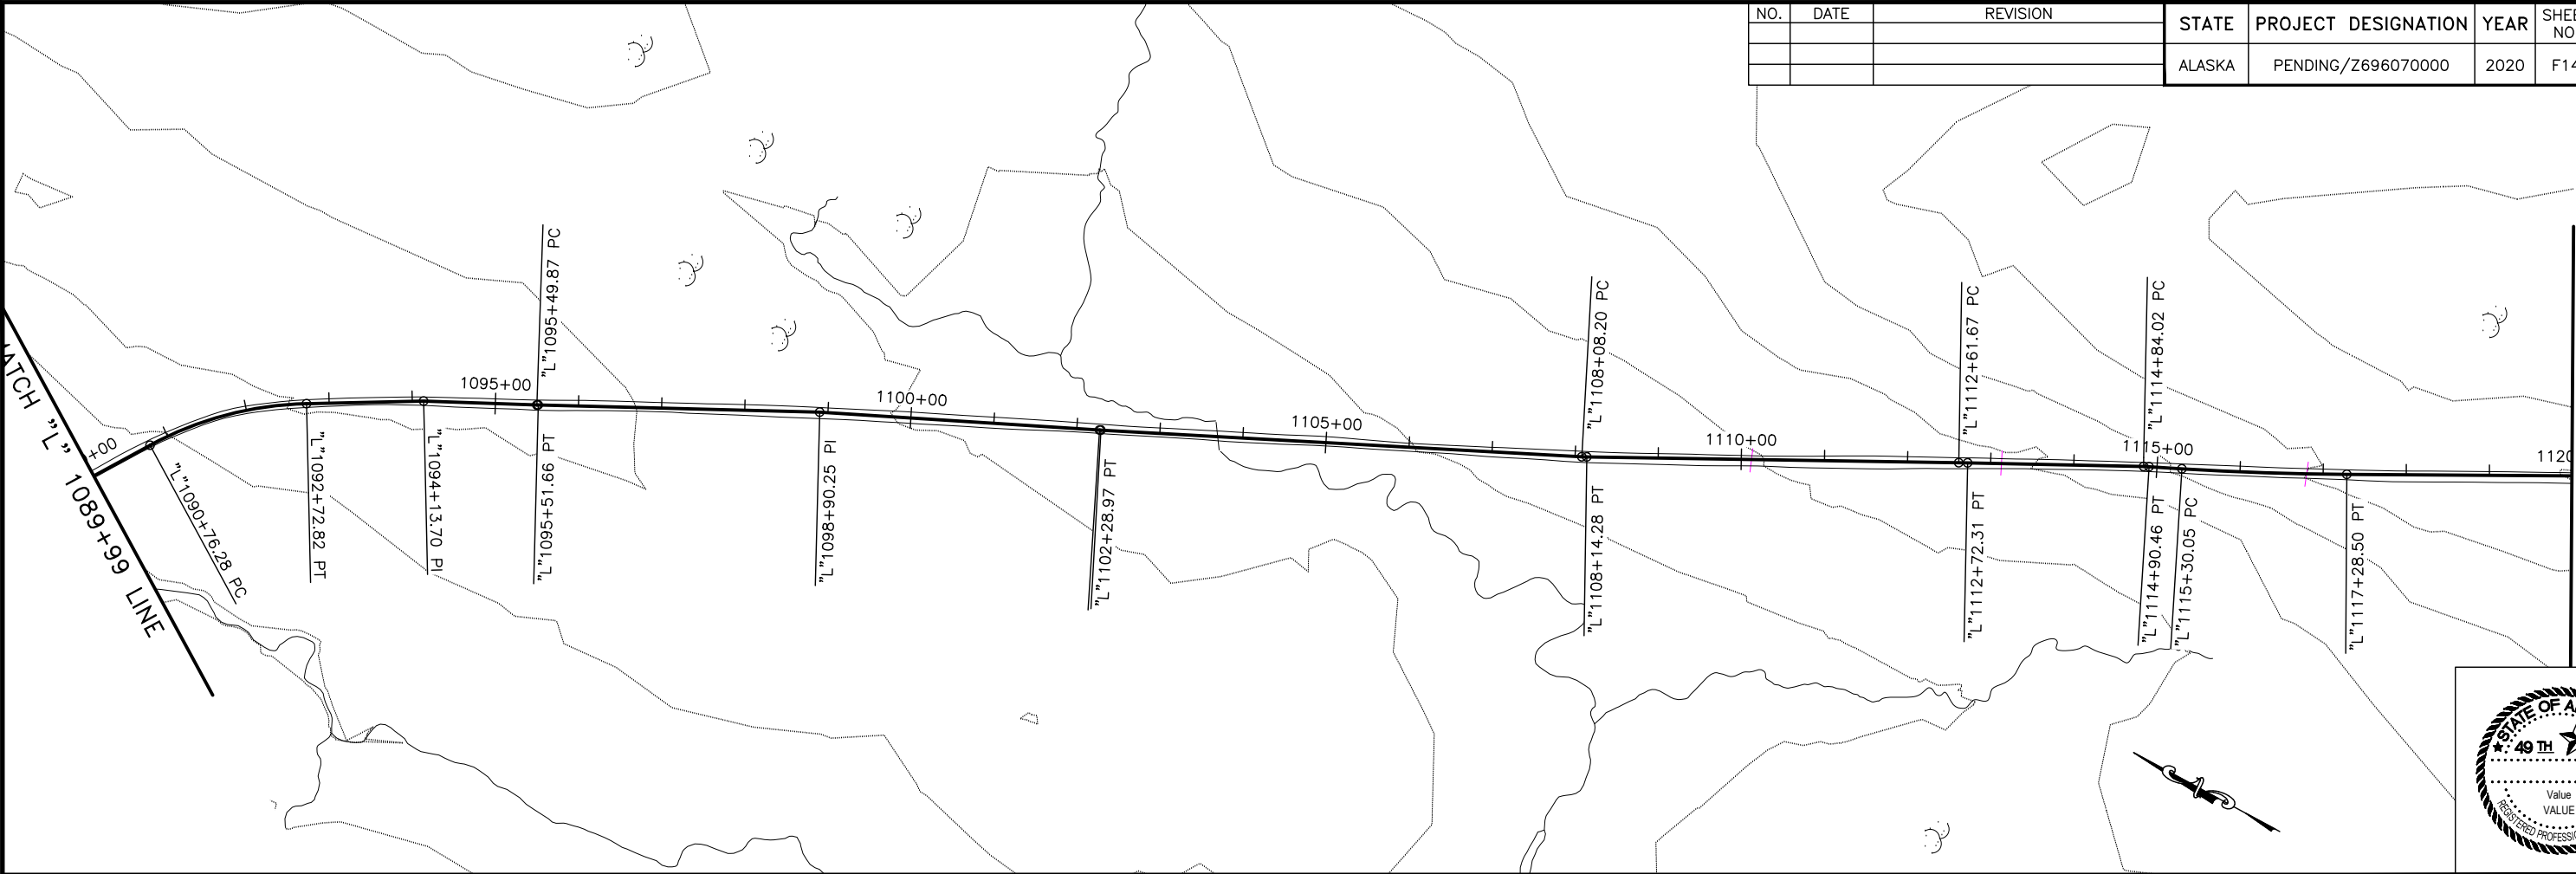




PLANS DEVELOPED BY: STATE OF ALASKA DEPARTMENT OF TRANSPORTATION & PUBLIC FACILITIES, NORTHERN REGION, 2301 PEGER ROAD, FARBANKS, AK 99709 (907)451-2200
\\dotfigras\Precon\Projects\Communities\Kake\2696070000 Kake Access Road\04 PS&E\10 - Drafting\1 Plots\Z696070000_P&E-1120+00.00-1150+00.00 Wed, Dec/11/19 11:53am

NO.	DATE	REVISION	STATE	PROJECT DESIGNATION	YEAR	SHEET NO.	TOTAL SHEETS
			ALASKA	PENDING/Z696070000	2020	F15	F39

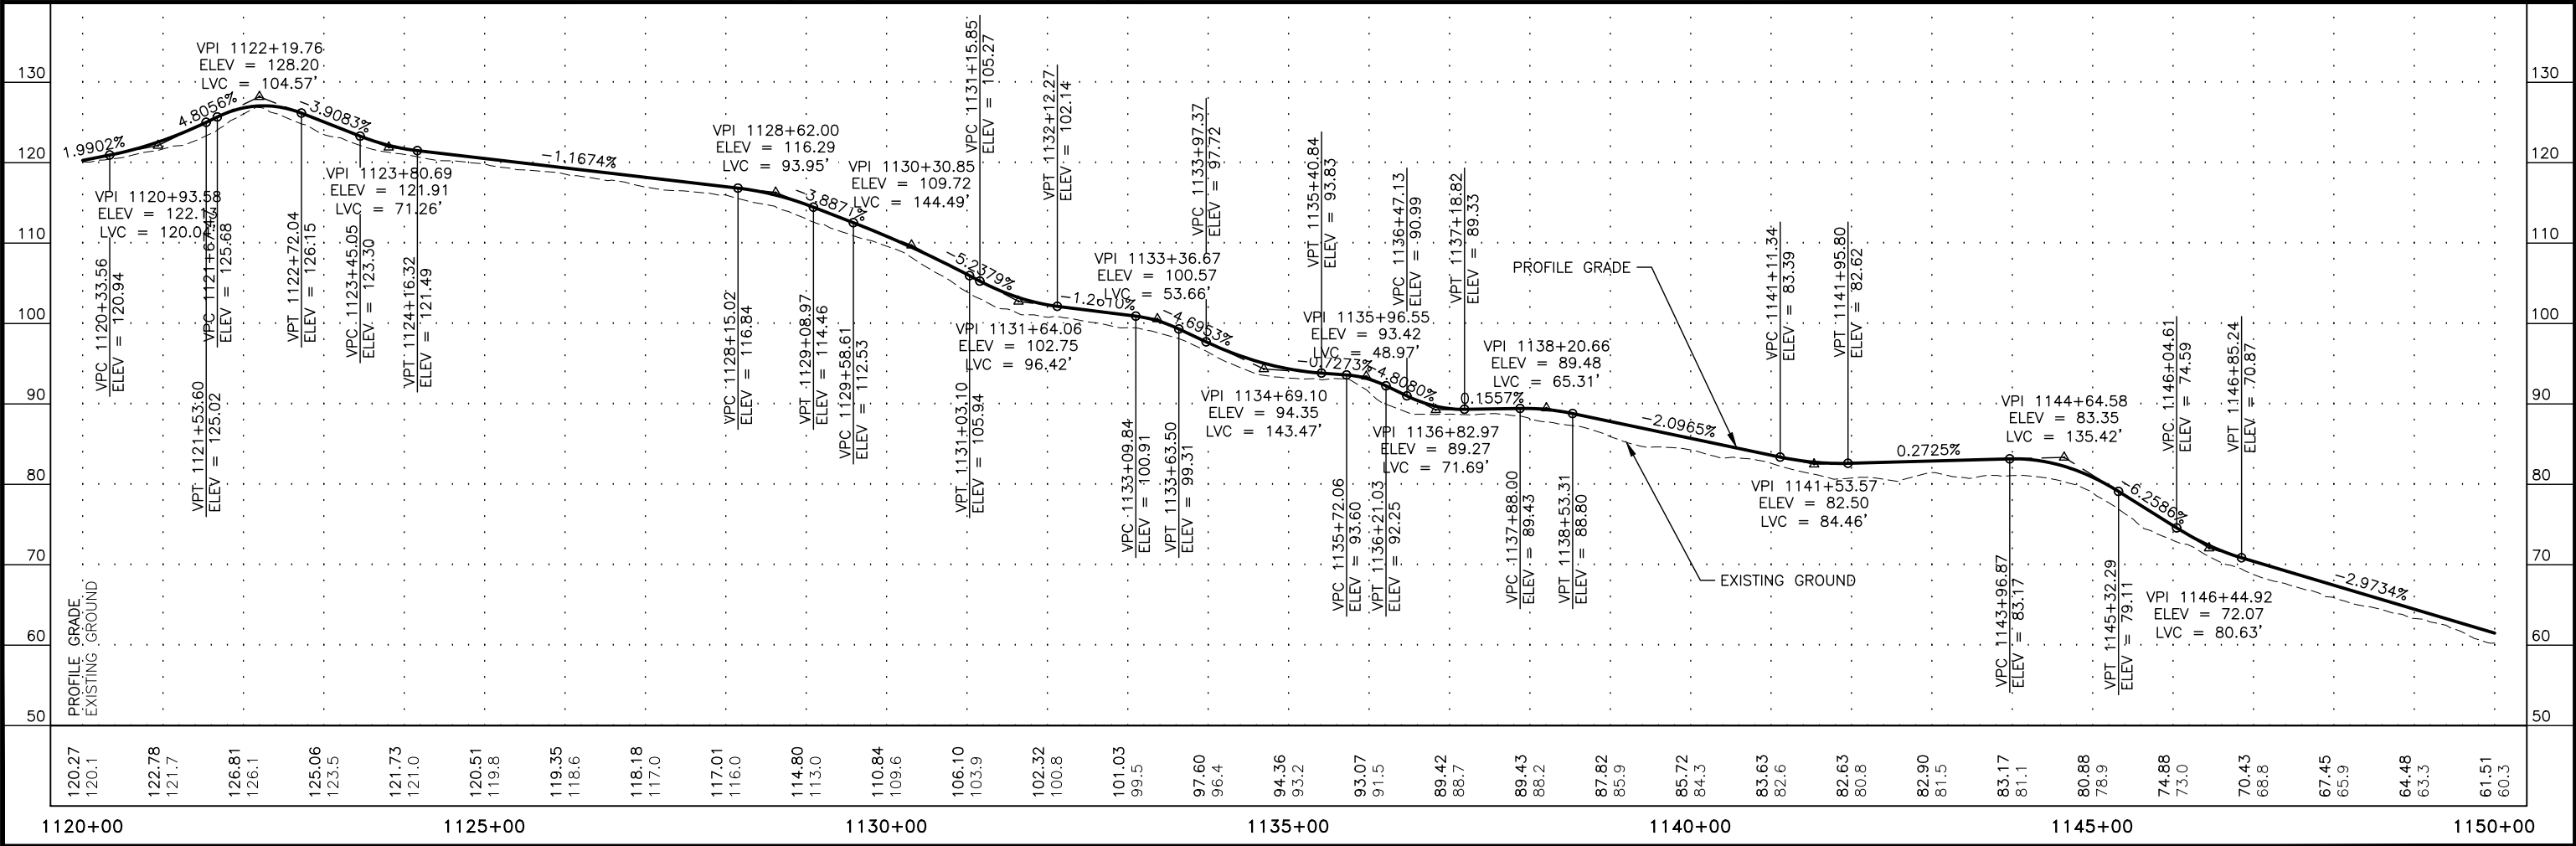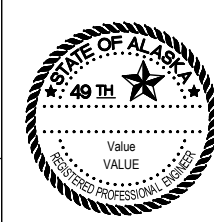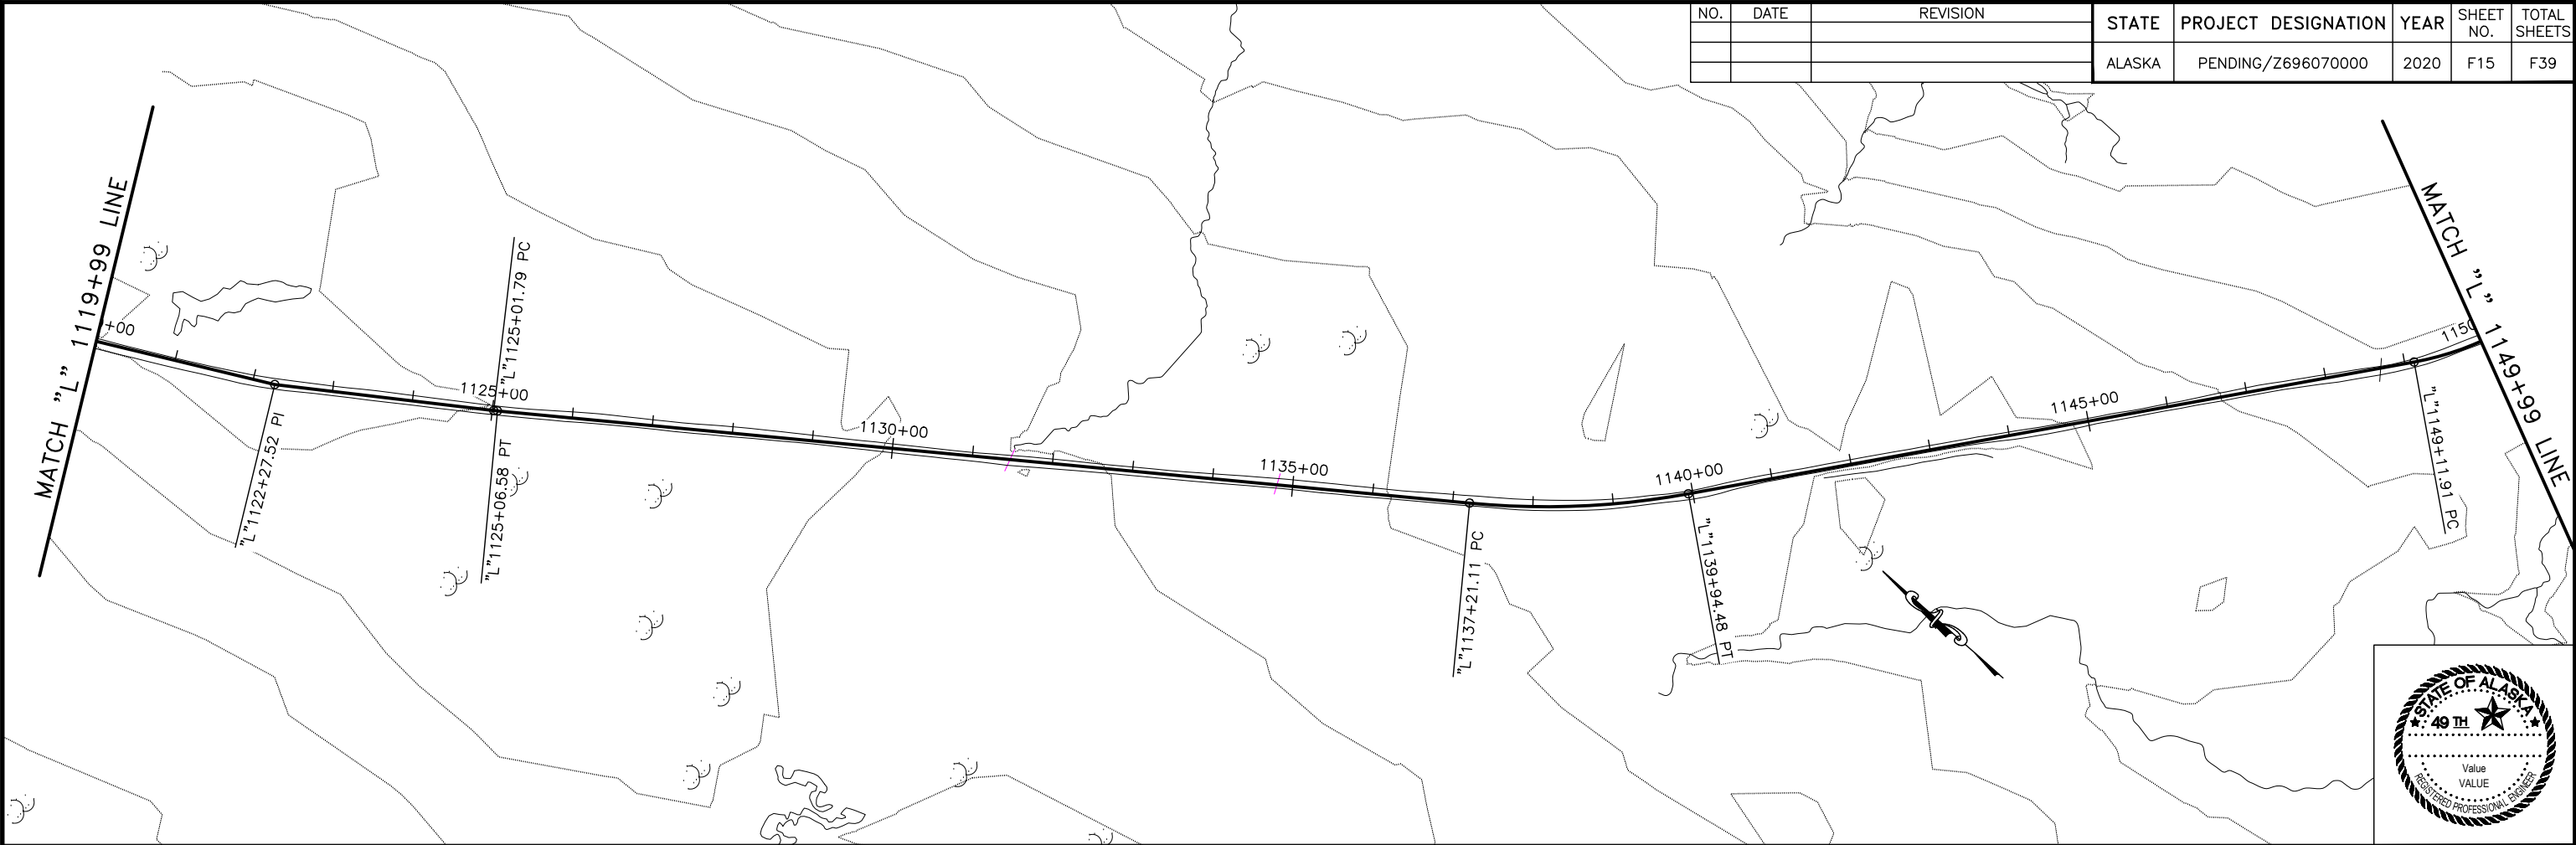



PLANS DEVELOPED BY: STATE OF ALASKA DEPARTMENT OF TRANSPORTATION & PUBLIC FACILITIES, NORTHERN REGION, 2301 PEGER ROAD, FARBANKS, AK 99709 (907)451-2200
\\dotfigras\Precon\Projects\Communities\Kake Access Road\04 PS&E\10 - Drafting\1 Plots\Z696070000_P&P-1150+00.00-1180+00.00 Wed, Dec/11/19 11:53am

NO.	DATE	REVISION	STATE	PROJECT DESIGNATION	YEAR	SHEET NO.	TOTAL SHEETS
			ALASKA	PENDING/Z696070000	2020	F16	F39

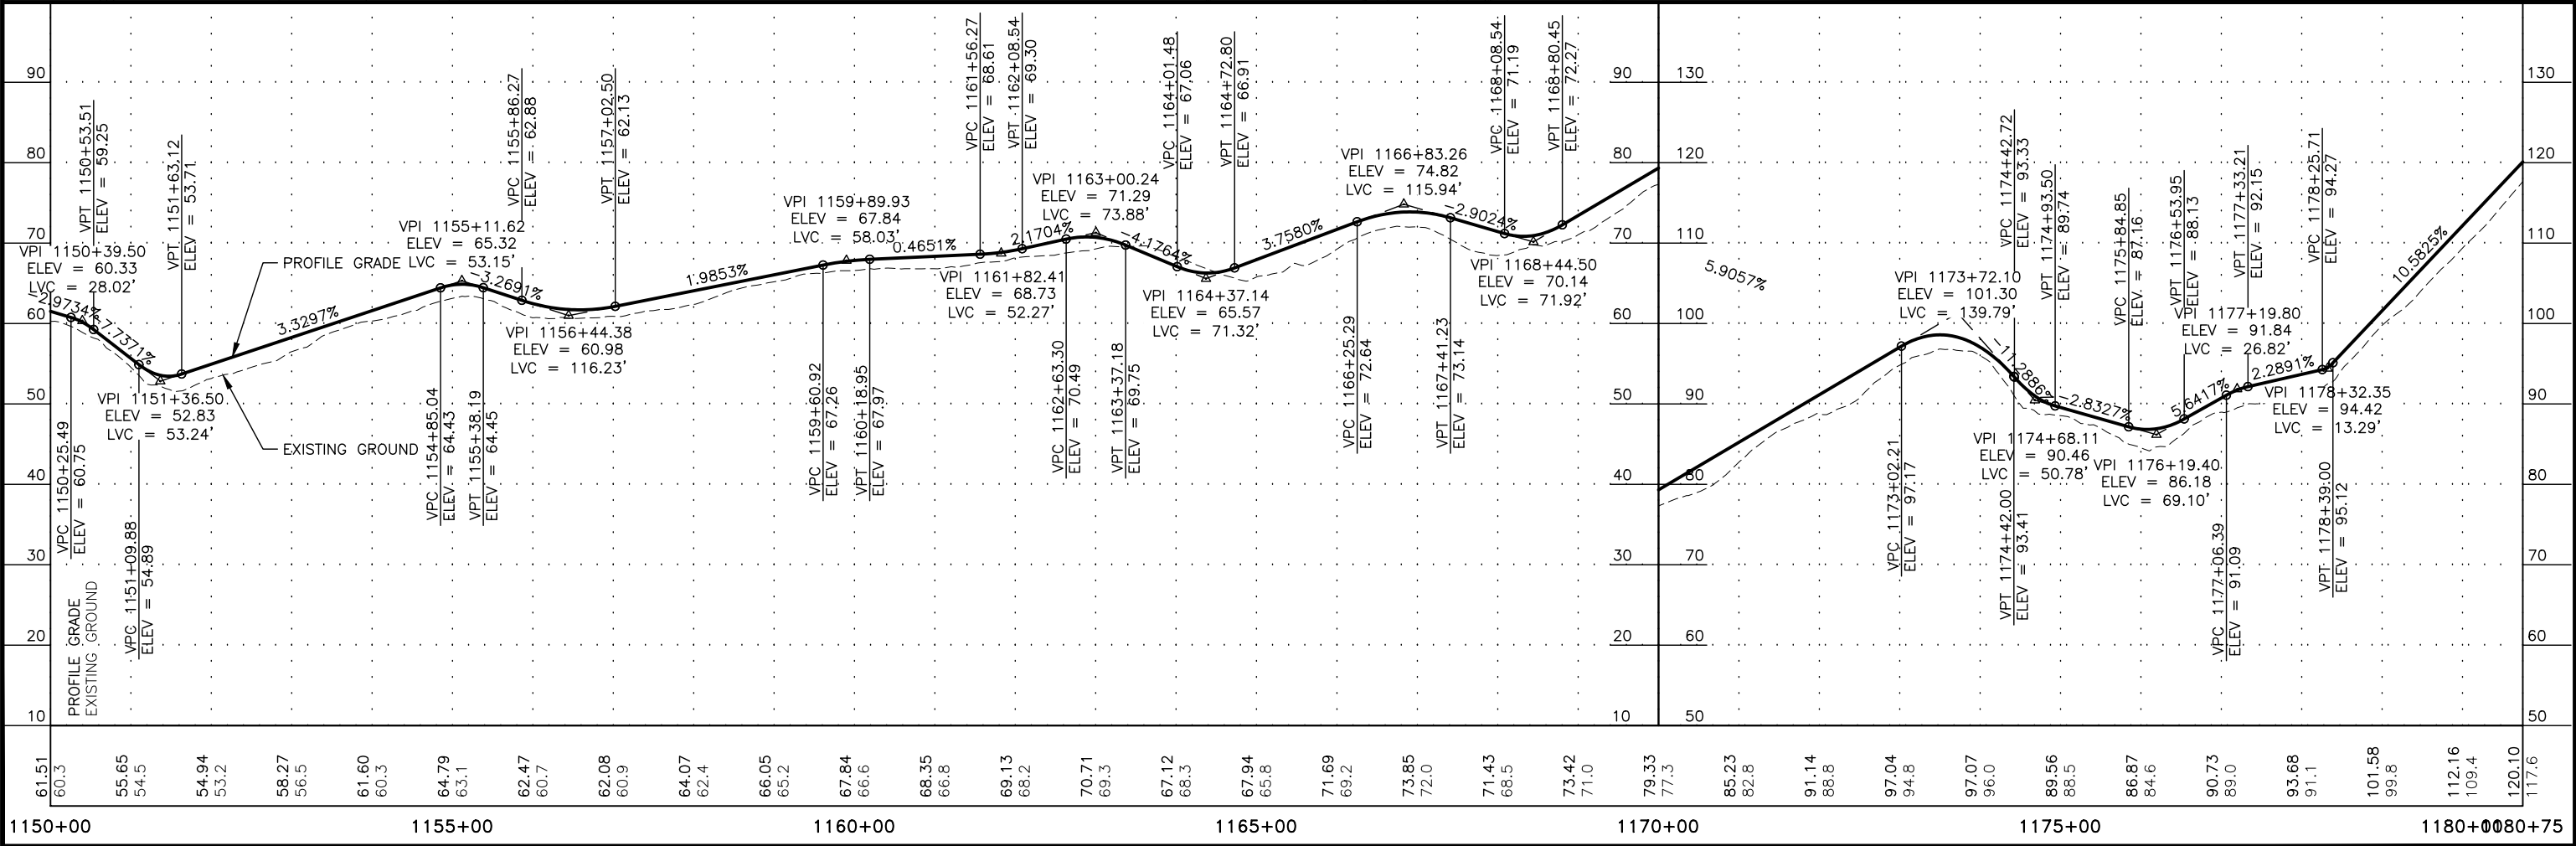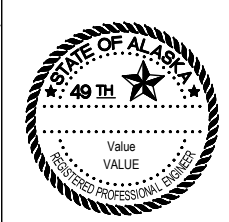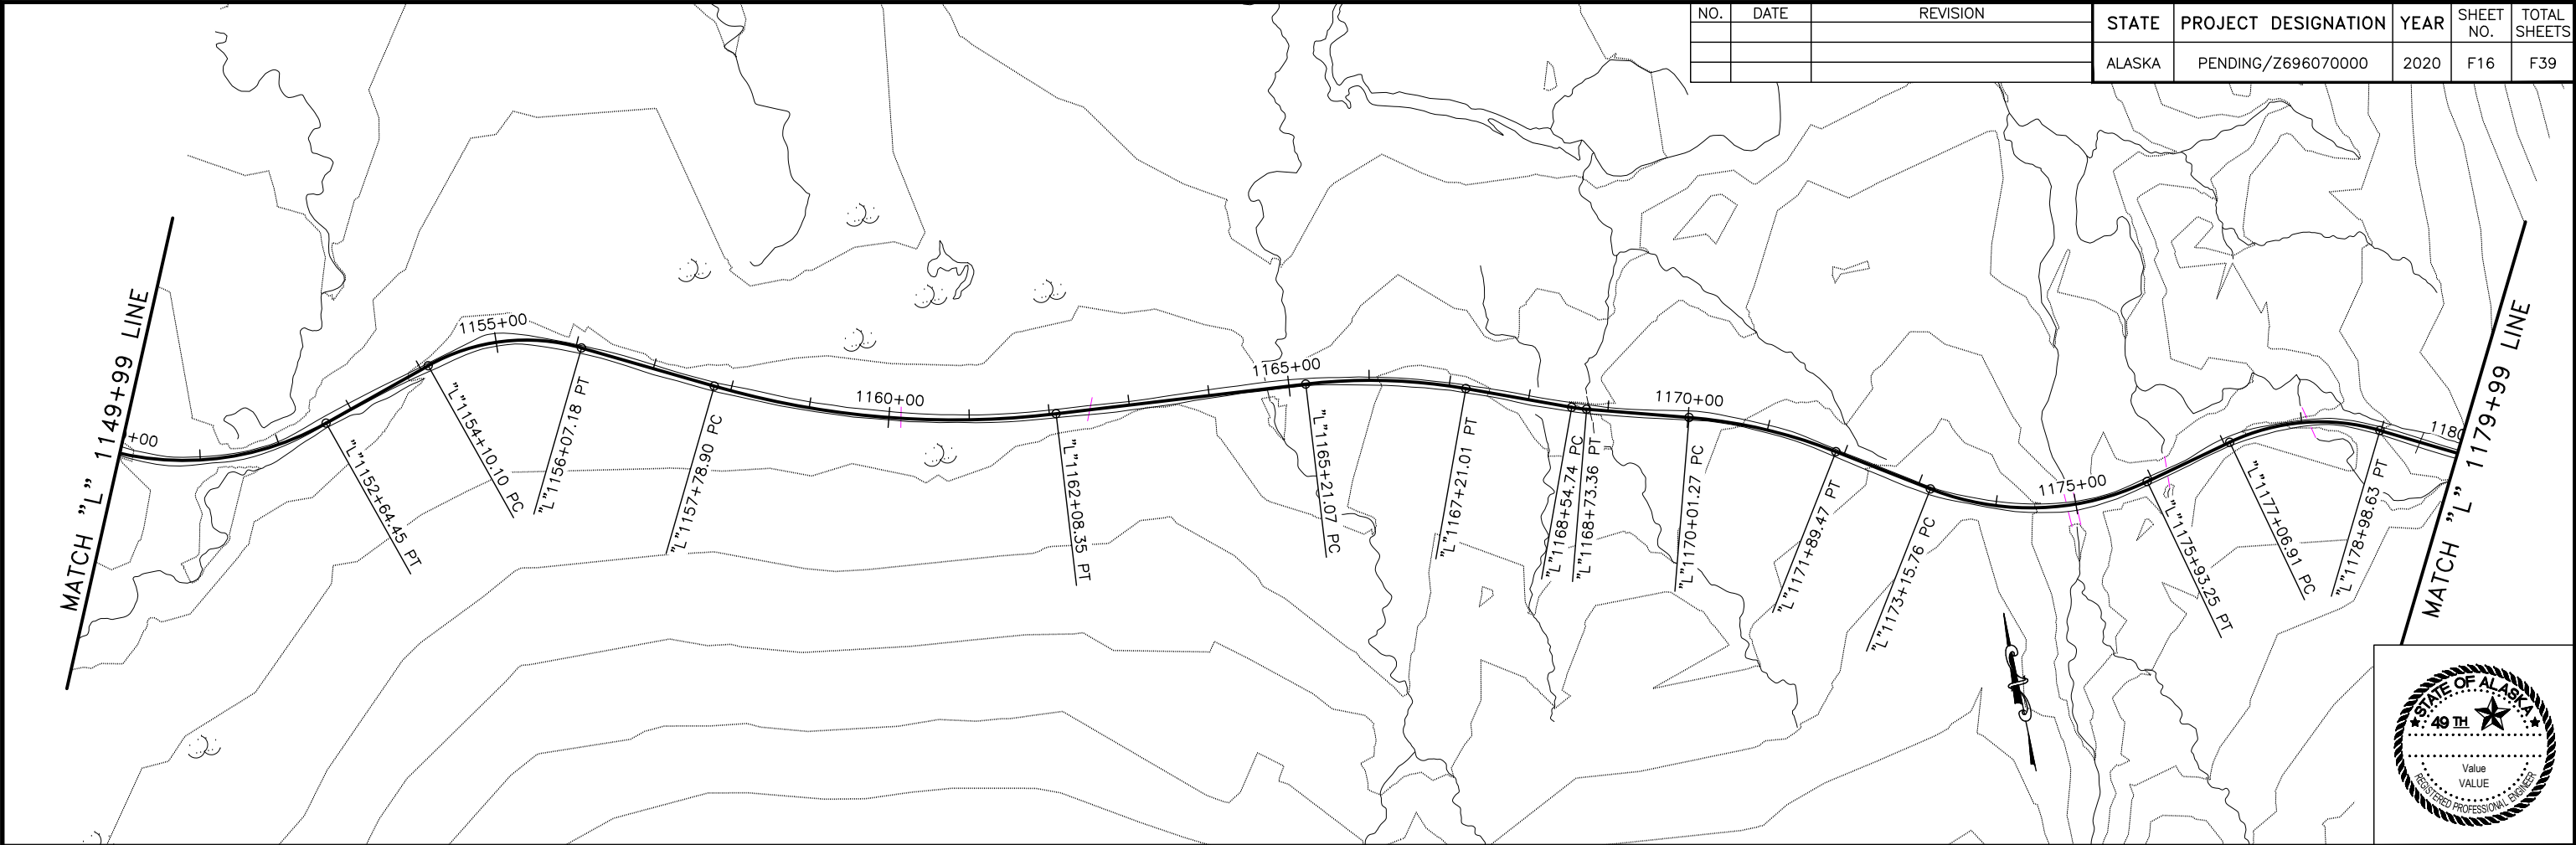




PLANS DEVELOPED BY: STATE OF ALASKA DEPARTMENT OF TRANSPORTATION & PUBLIC FACILITIES, NORTHERN REGION, 2301 PEGER ROAD, FARBANKS, AK 99709 (907)451-2200
\\dotfiles\Precon\Projects\Communities\Kake\Z696070000 Kake Access Road\04 PS&E\10 - Drafting\1 Plots\Z696070000_P&P-1180+00.00-1210+00.00 Wed, Dec/11/19 11:54am

NO.	DATE	REVISION	STATE	PROJECT DESIGNATION	YEAR	SHEET NO.	TOTAL SHEETS
			ALASKA	PENDING/Z696070000	2020	F17	F39

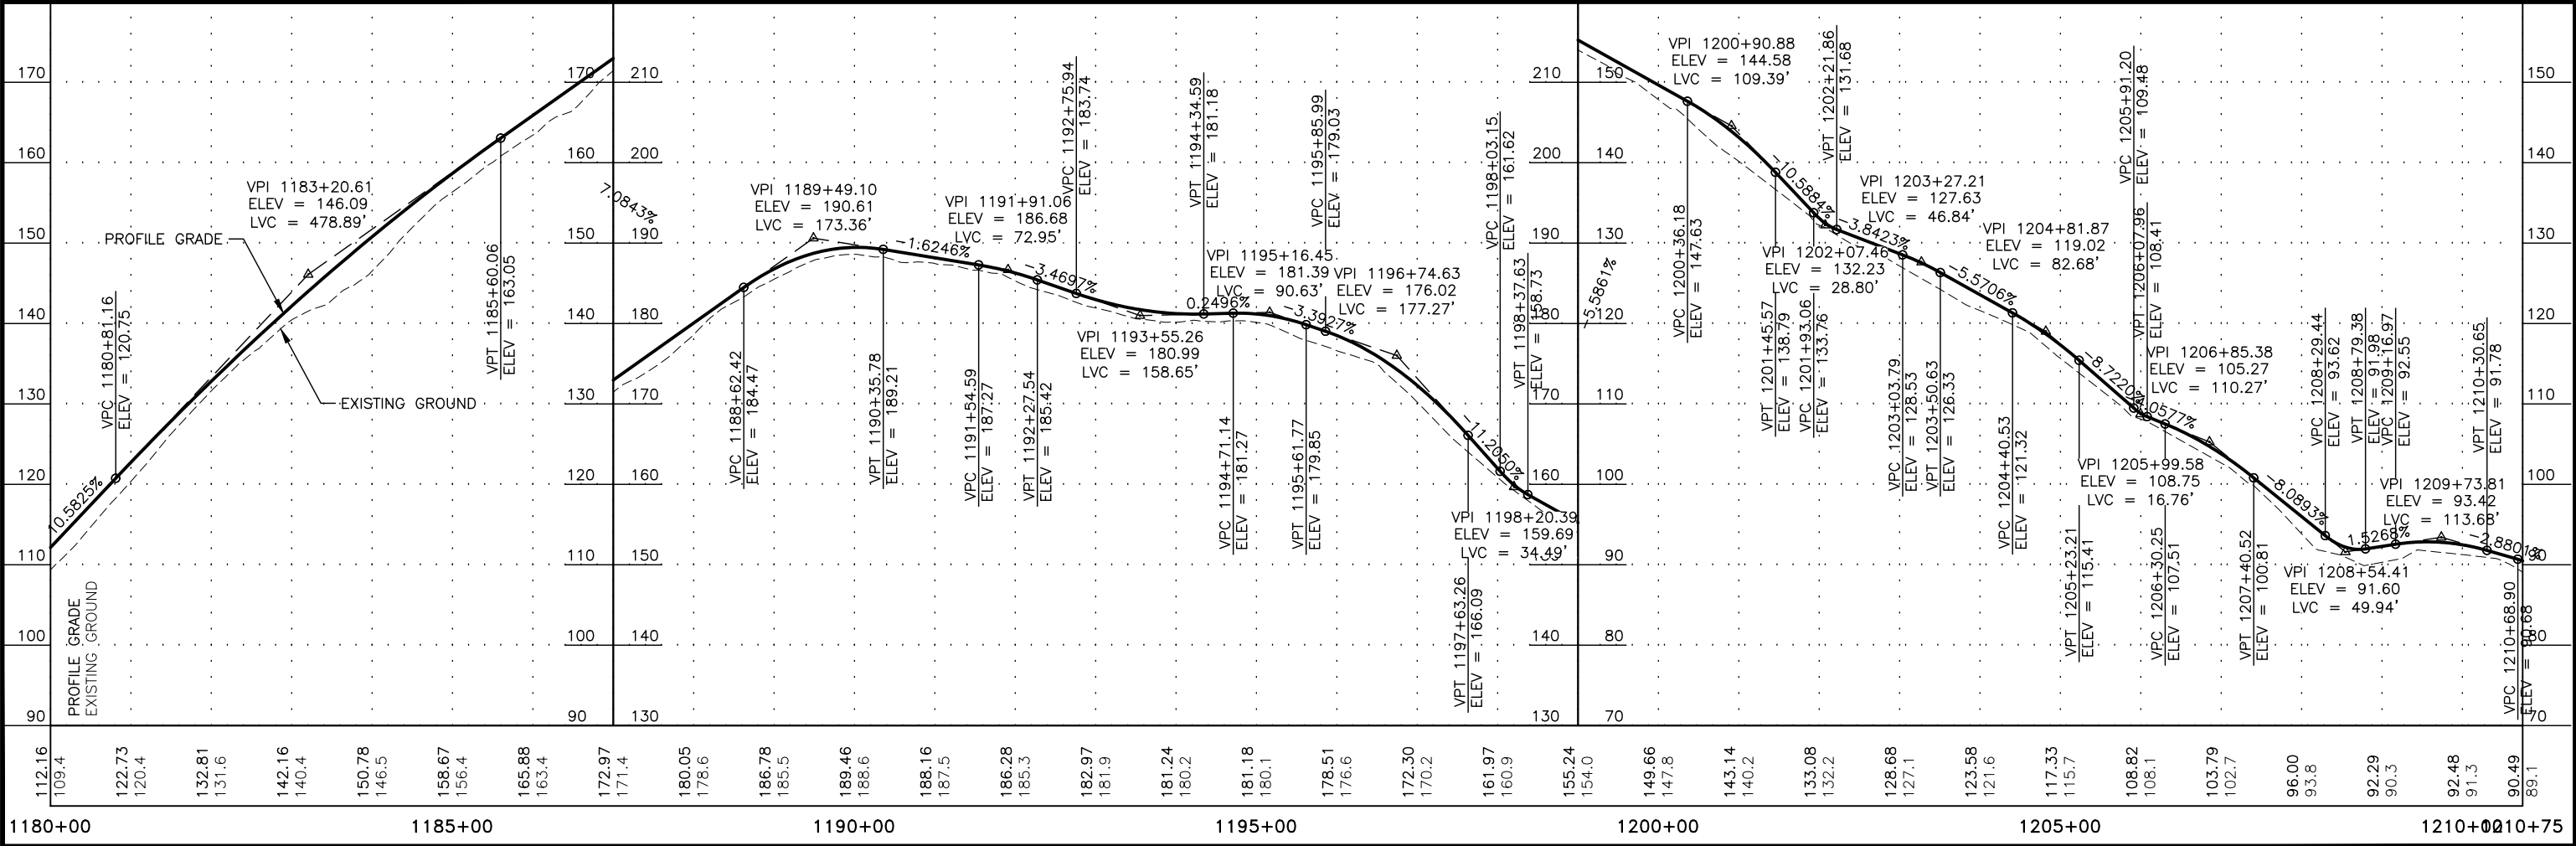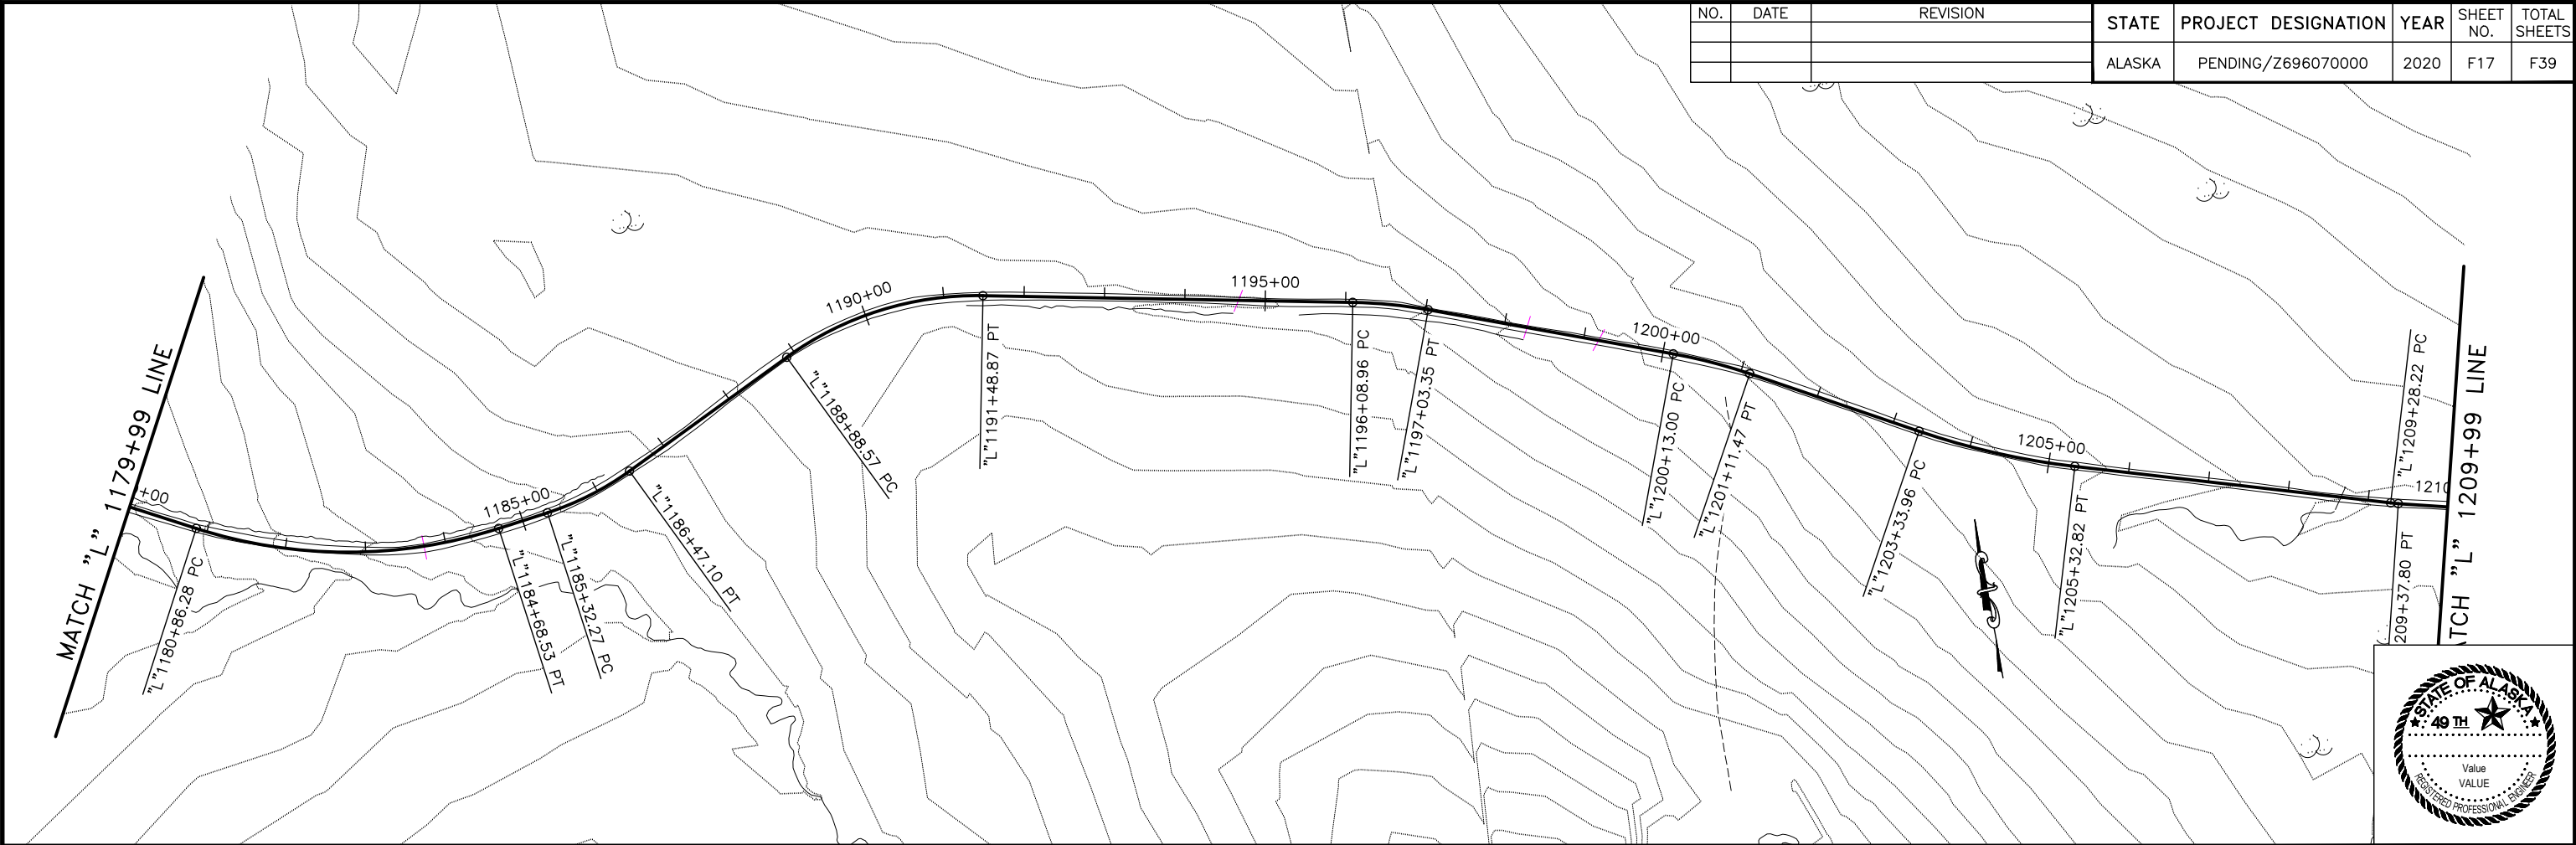




PLANS DEVELOPED BY: STATE OF ALASKA DEPARTMENT OF TRANSPORTATION & PUBLIC FACILITIES, NORTHERN REGION, 2301 PEGER ROAD, FARBANKS, AK 99709 (907)451-2200
\\dotfigras\Precon\Projects\Communities\Kake\Z696070000 Kake Access Road\04 PS&E\10 - Drafting\1 Plots\Z696070000_P&E-1210+00.00-1240+00.00 Wed, Dec/11/19 11:54am

NO.	DATE	REVISION	STATE	PROJECT DESIGNATION	YEAR	SHEET NO.	TOTAL SHEETS
			ALASKA	PENDING/Z696070000	2020	F18	F39

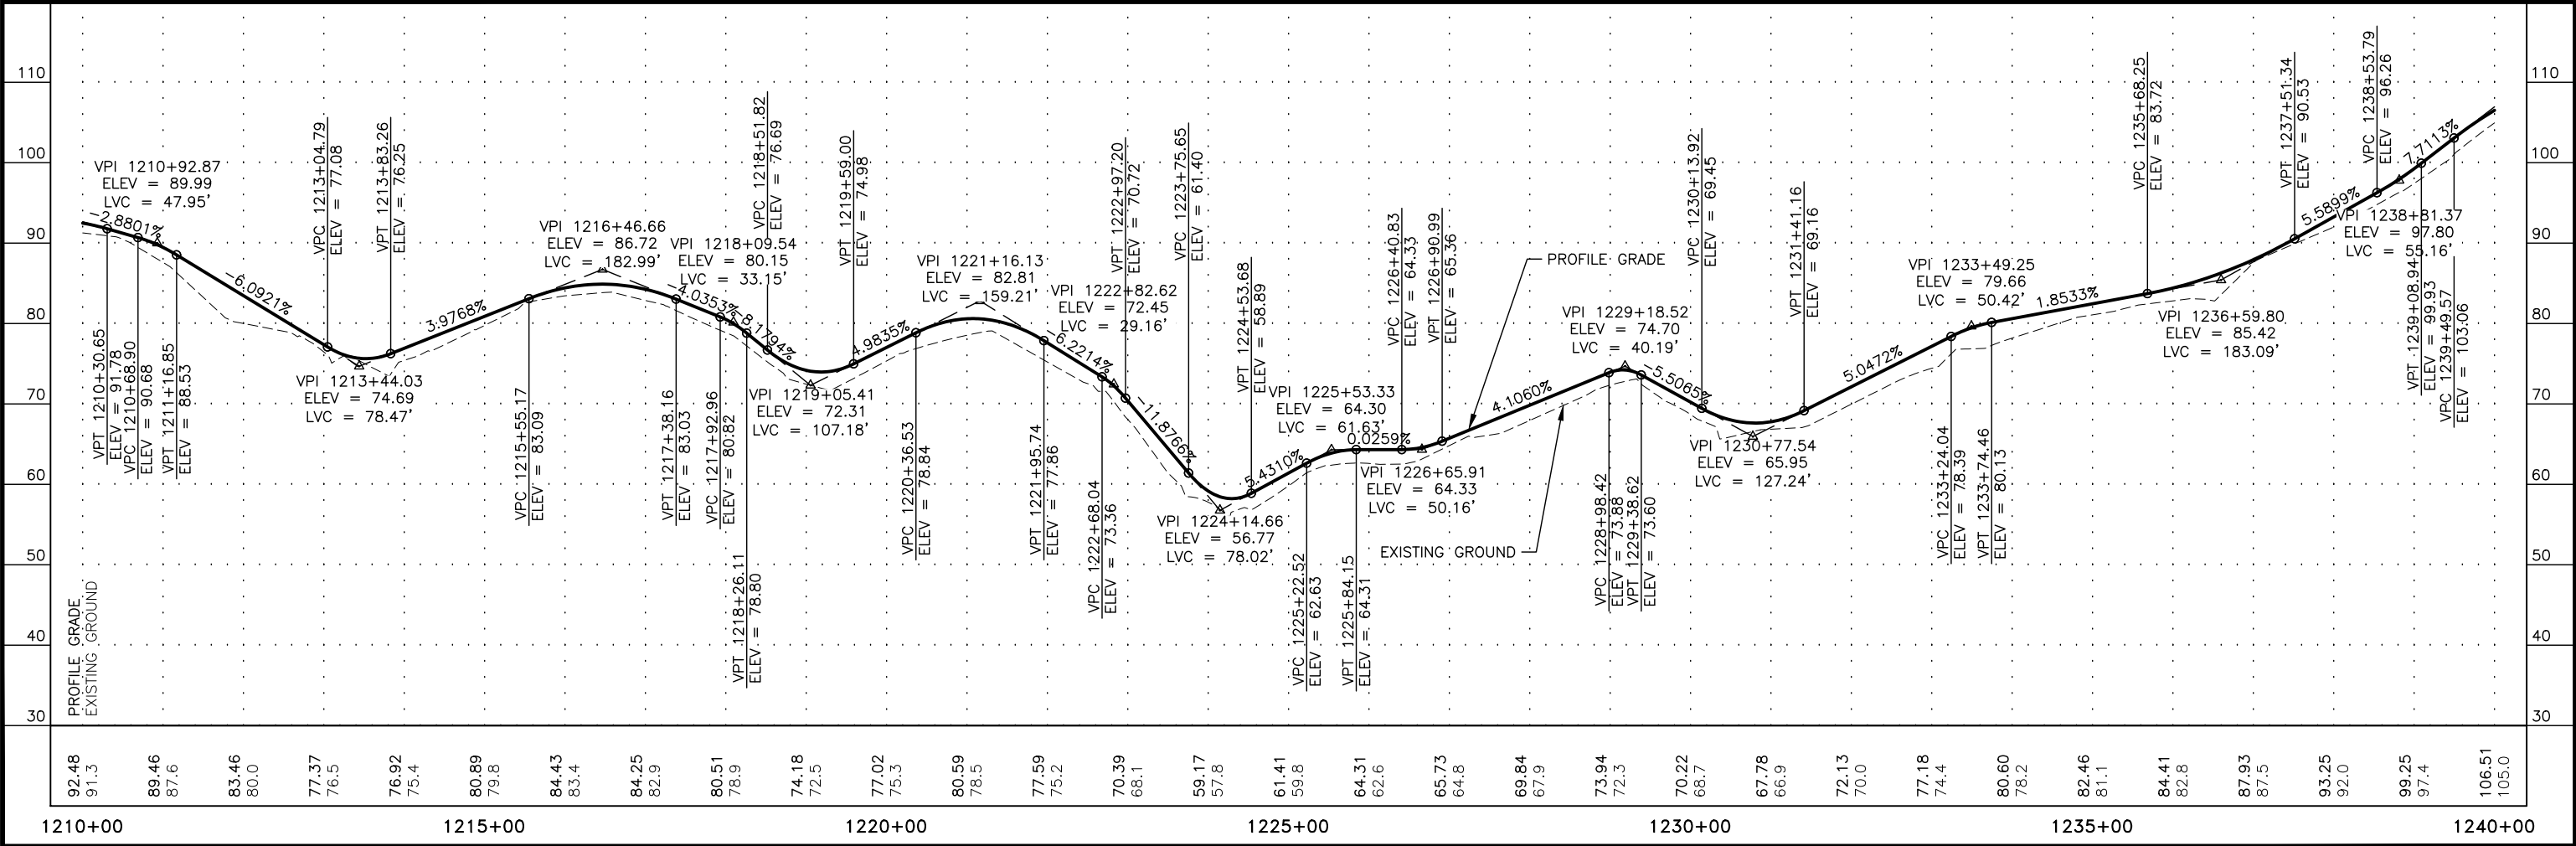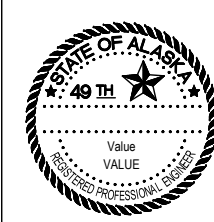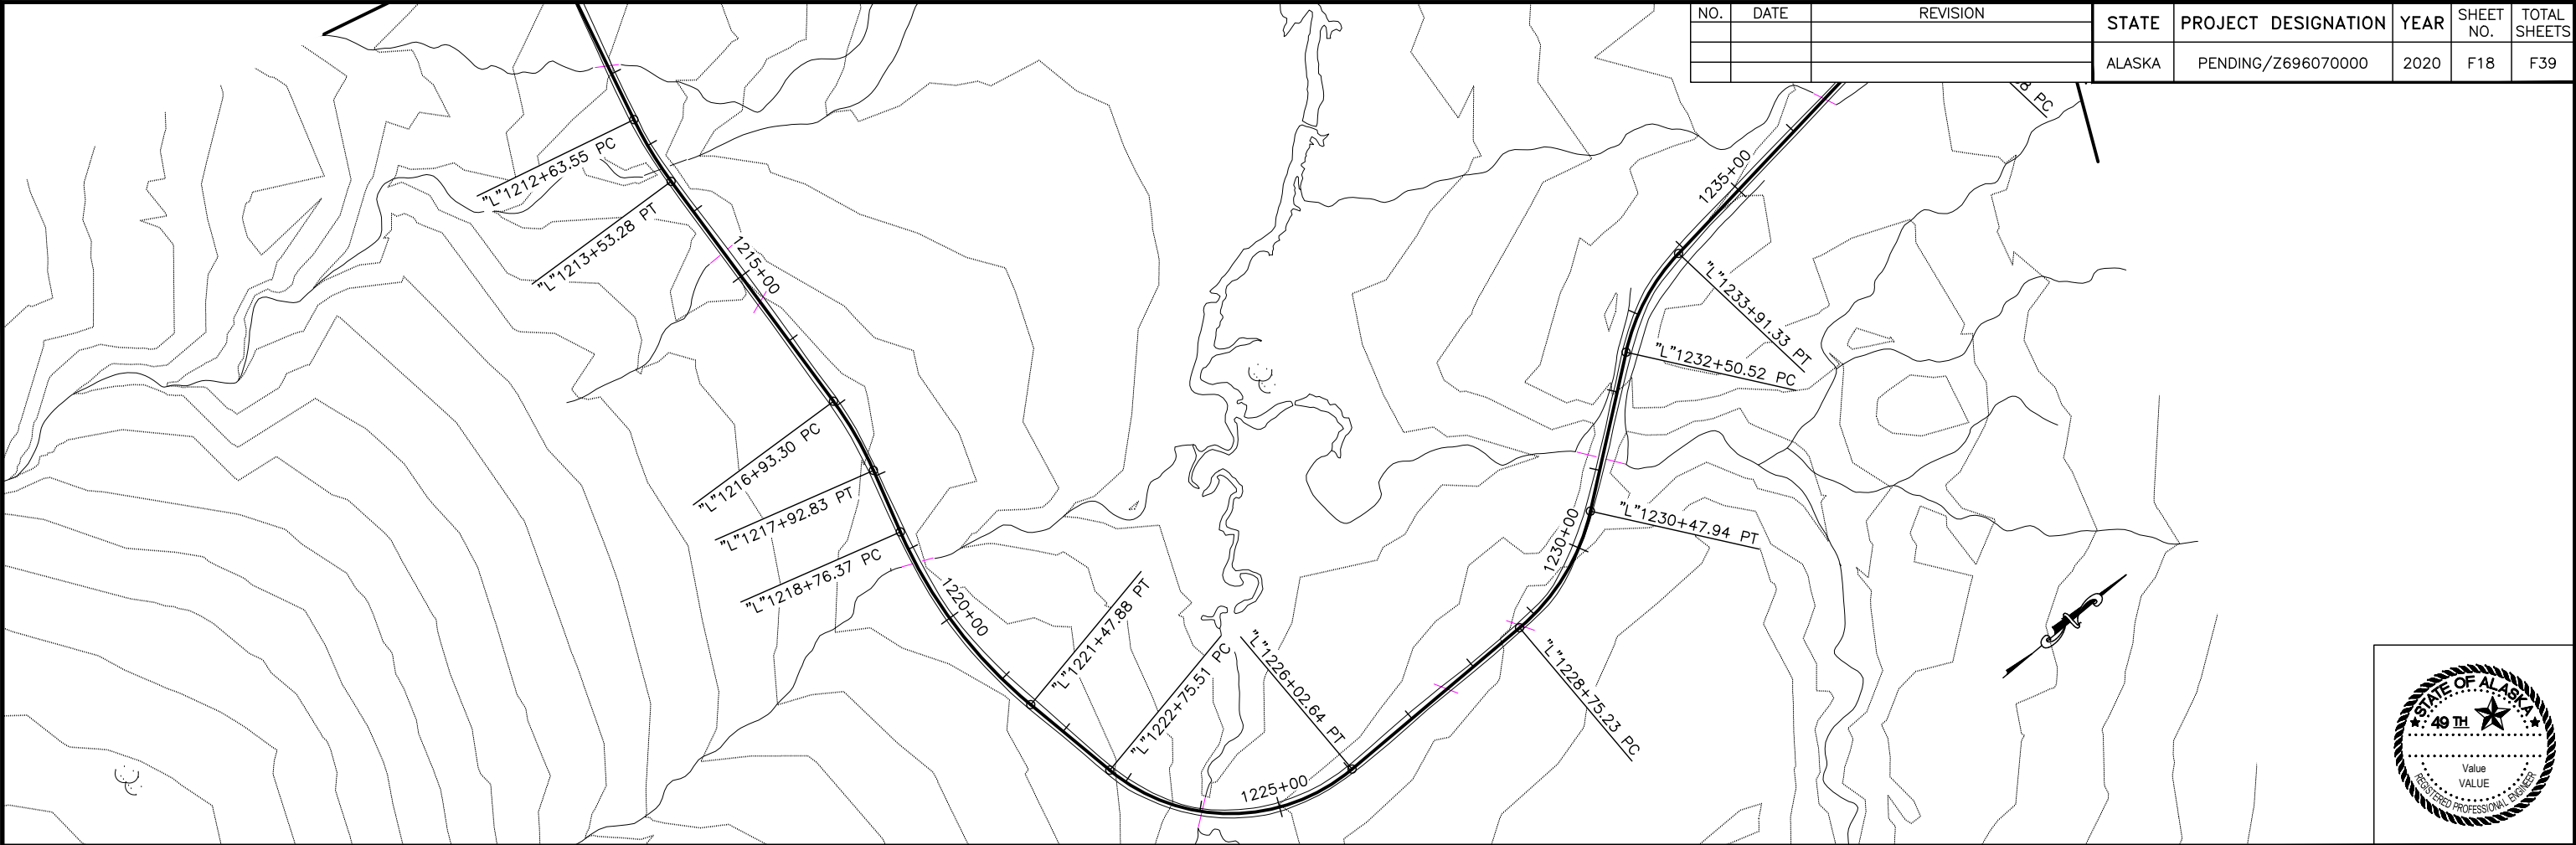




PLANS DEVELOPED BY: STATE OF ALASKA DEPARTMENT OF TRANSPORTATION & PUBLIC FACILITIES, NORTHERN REGION, 2301 PEGER ROAD, FARBANKS, AK 99709 (907)451-2200
\\dotfigras\Precon\Projects\Communities\Kake\2696070000 Kake Access Road\04 PS&E\10 - Drafting\1 Plots\2696070000_P&P-1240+00.00-1270+00.00 Wed, Dec/11/19 11:54am

STATE	PROJECT DESIGNATION	YEAR	SHEET NO.	TOTAL SHEETS
ALASKA	PENDING/Z696070000	2020	F19	F39
NO.	DATE	REVISION		

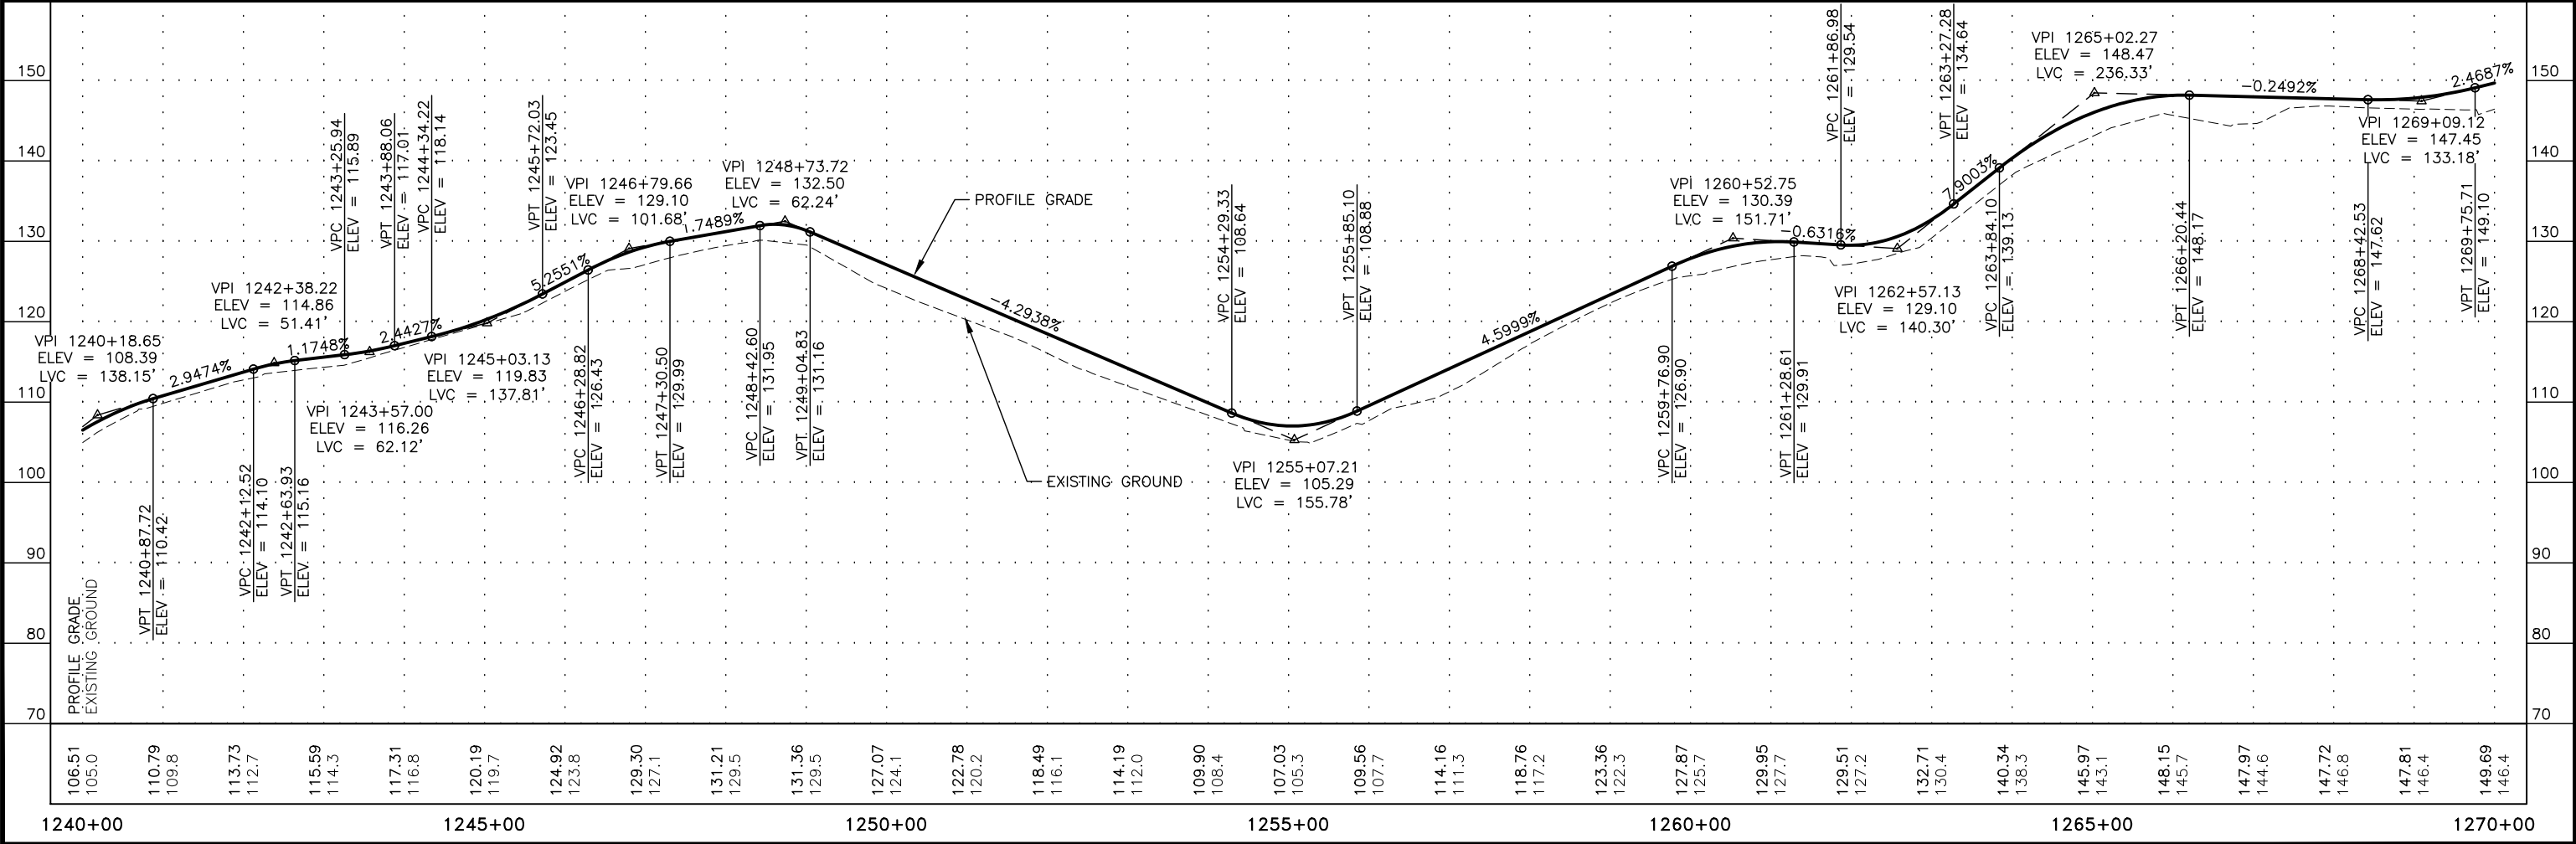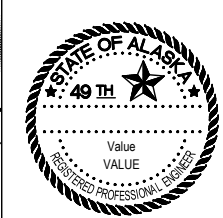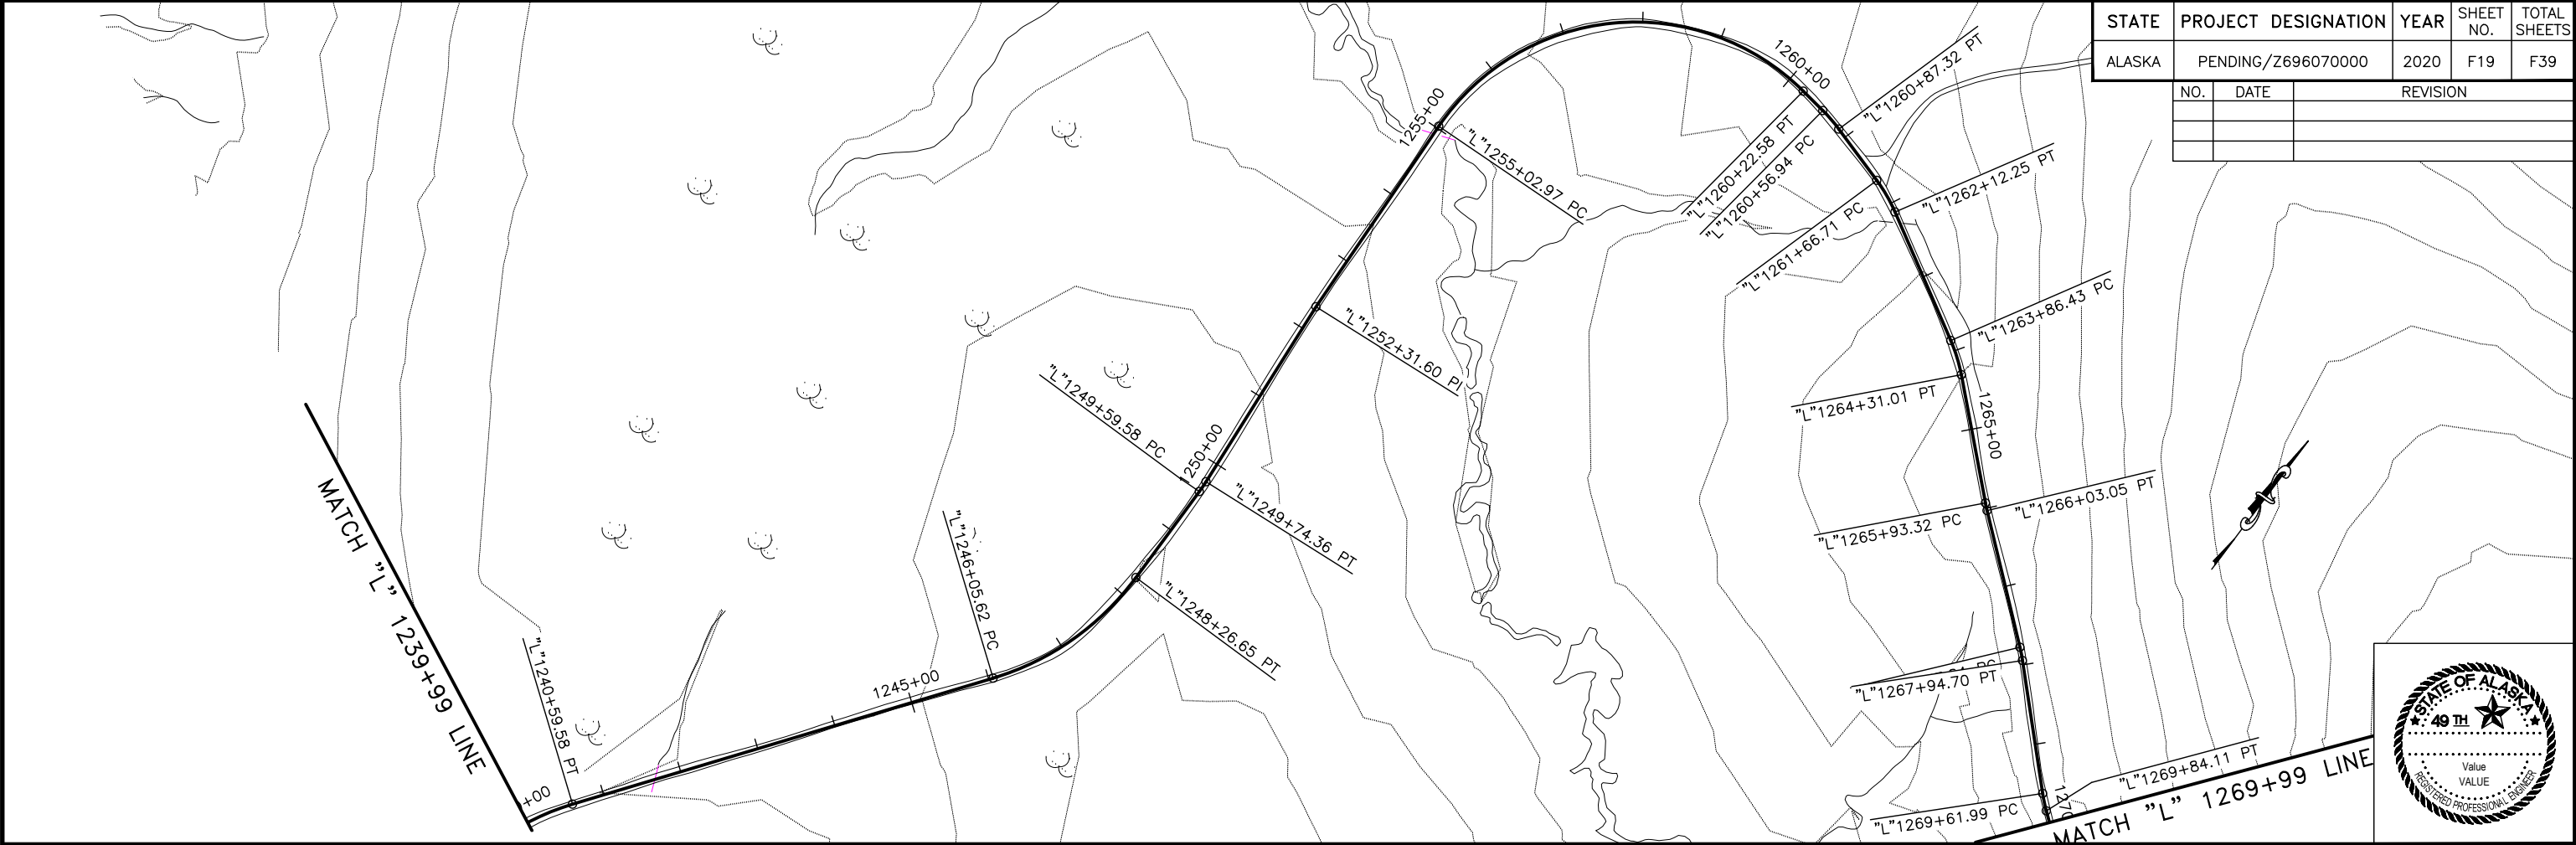



PLANS DEVELOPED BY: STATE OF ALASKA DEPARTMENT OF TRANSPORTATION & PUBLIC FACILITIES, NORTHERN REGION, 2301 PEGER ROAD, FARBANKS, AK 99709 (907)451-2200
\\dotfiles\Precon\Projects\Communities\Kake\2696070000 Kake Access Road\04 PS&E\10 - Drafting\1 Plots\2696070000_P&E-1270+00.00-1300+00.00 Wed, Dec/11/19 11:55am

NO.	DATE	REVISION	STATE	PROJECT DESIGNATION	YEAR	SHEET NO.	TOTAL SHEETS
			ALASKA	PENDING/Z696070000	2020	F20	F39

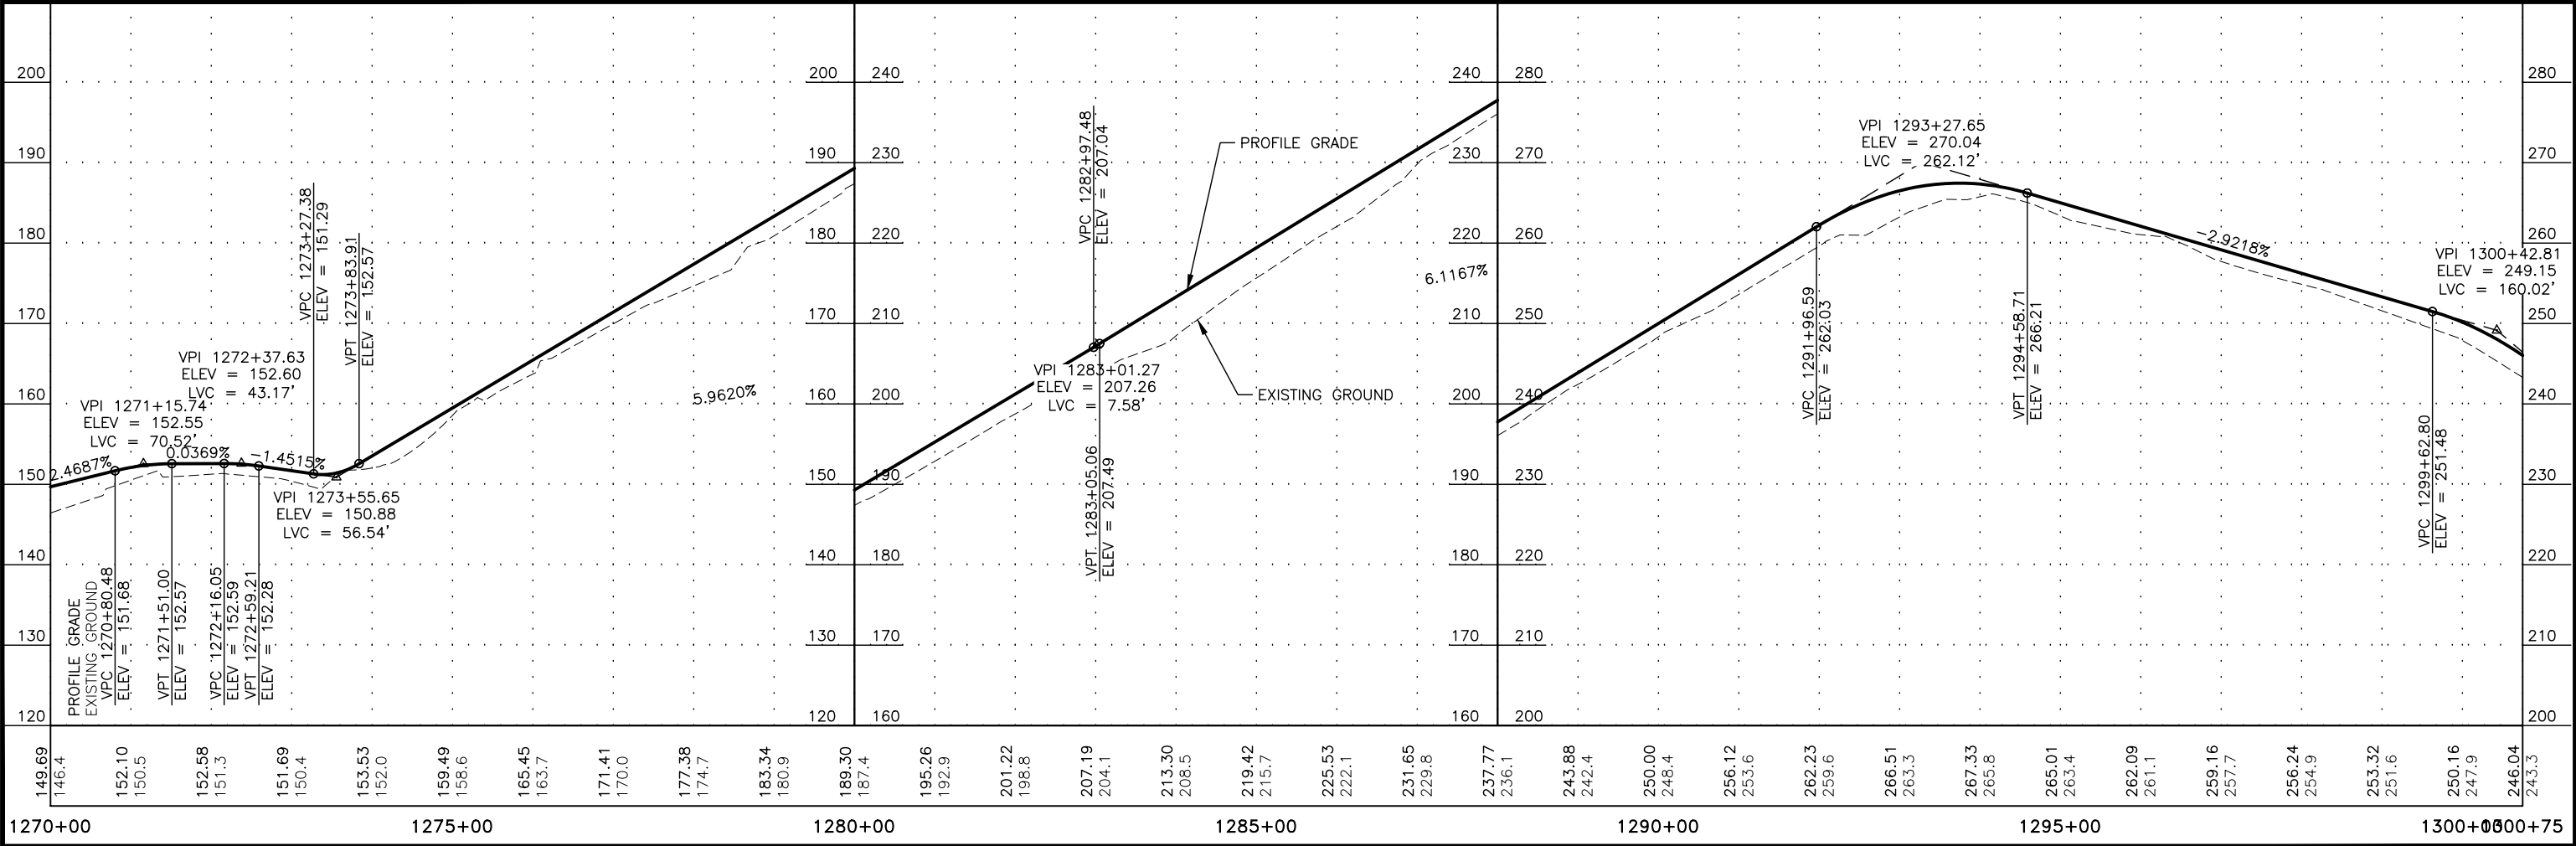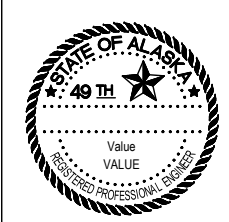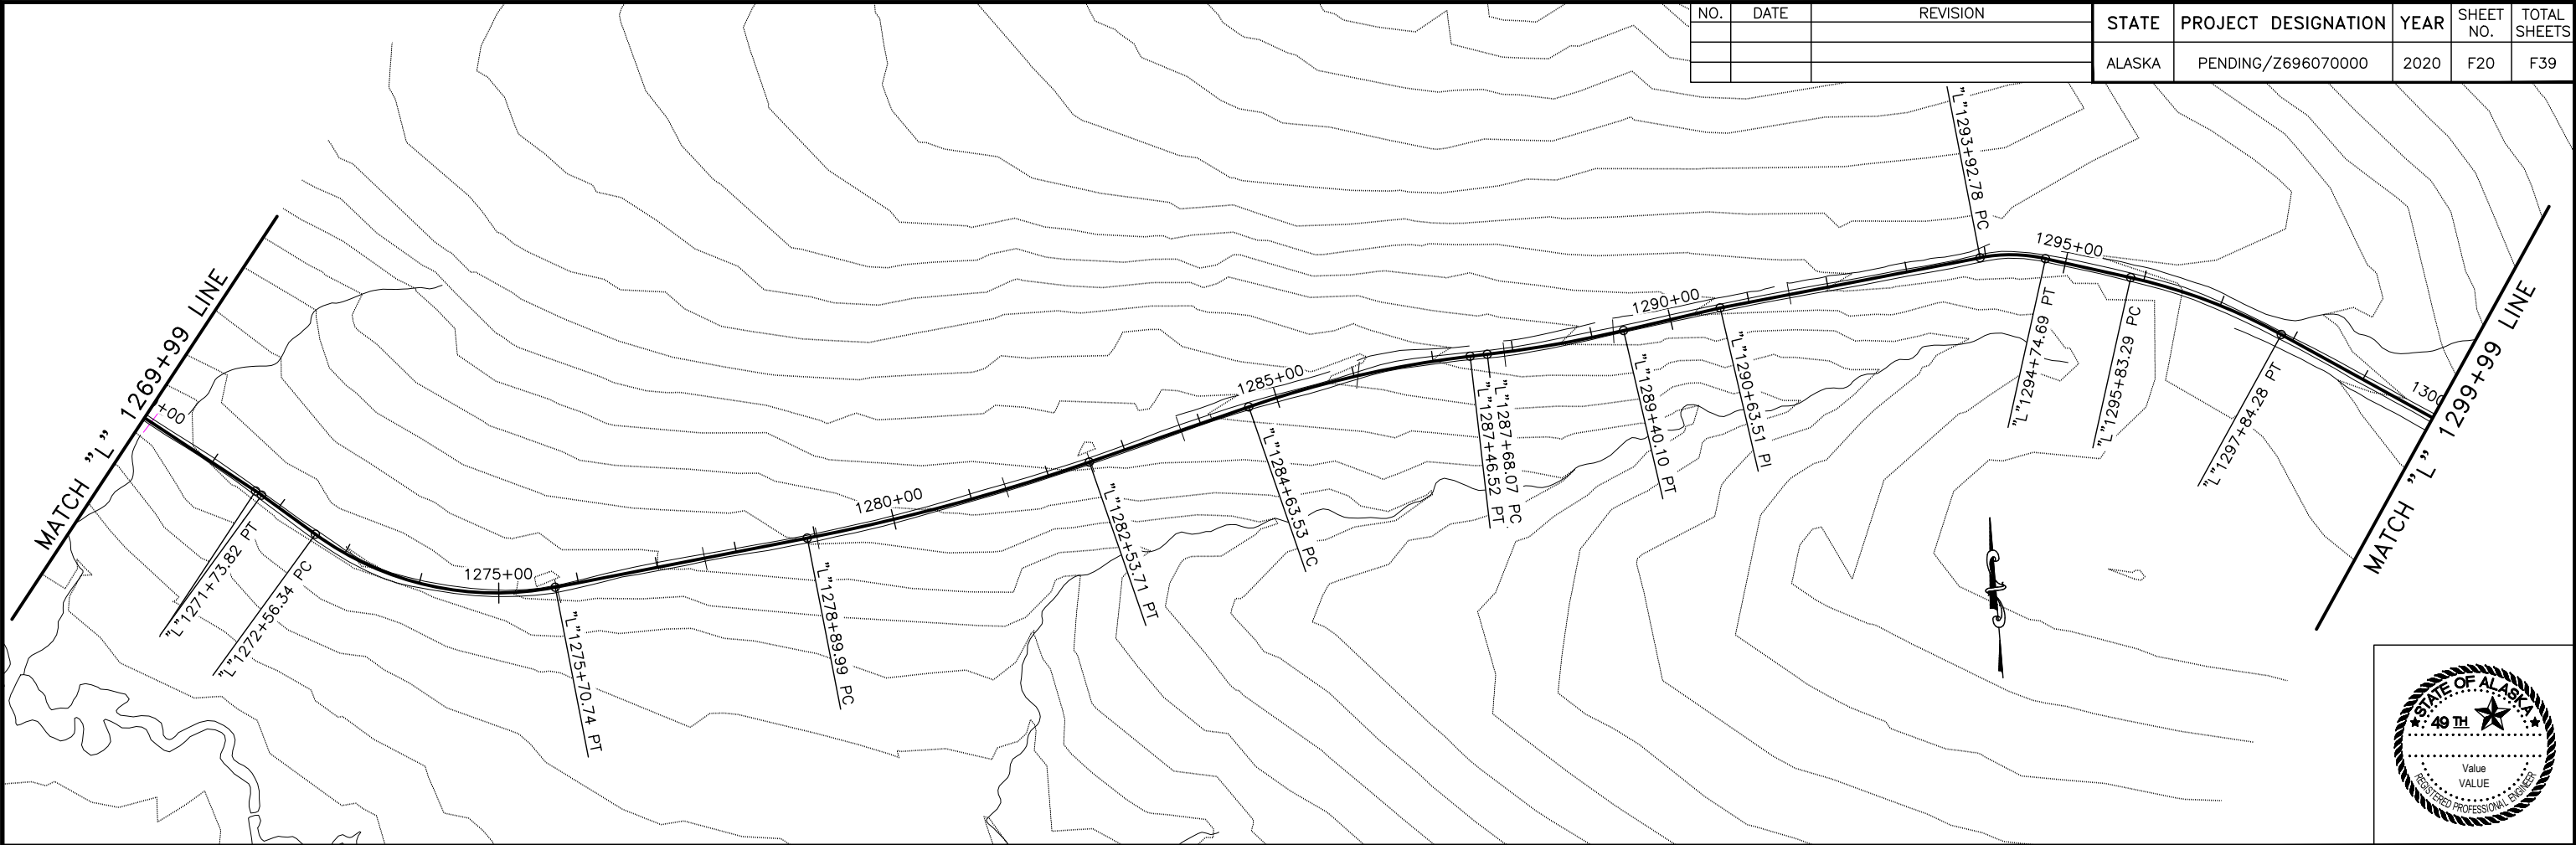



PLANS DEVELOPED BY: STATE OF ALASKA DEPARTMENT OF TRANSPORTATION & PUBLIC FACILITIES, NORTHERN REGION, 2301 PEGER ROAD, FARBANKS, AK 99709 (907)451-2200
\\dofnpgrs\Precon\Projects\Communities\Kake\2696070000 Kake Access Road\04 PS&E\10 - Drafting\1 Plots\Z696070000_P&P-1300+00.00-1330+00.00 Wed, Dec/11/19 11:55am

NO.	DATE	REVISION	STATE	PROJECT DESIGNATION	YEAR	SHEET NO.	TOTAL SHEETS
			ALASKA	PENDING/Z696070000	2020	F21	F39

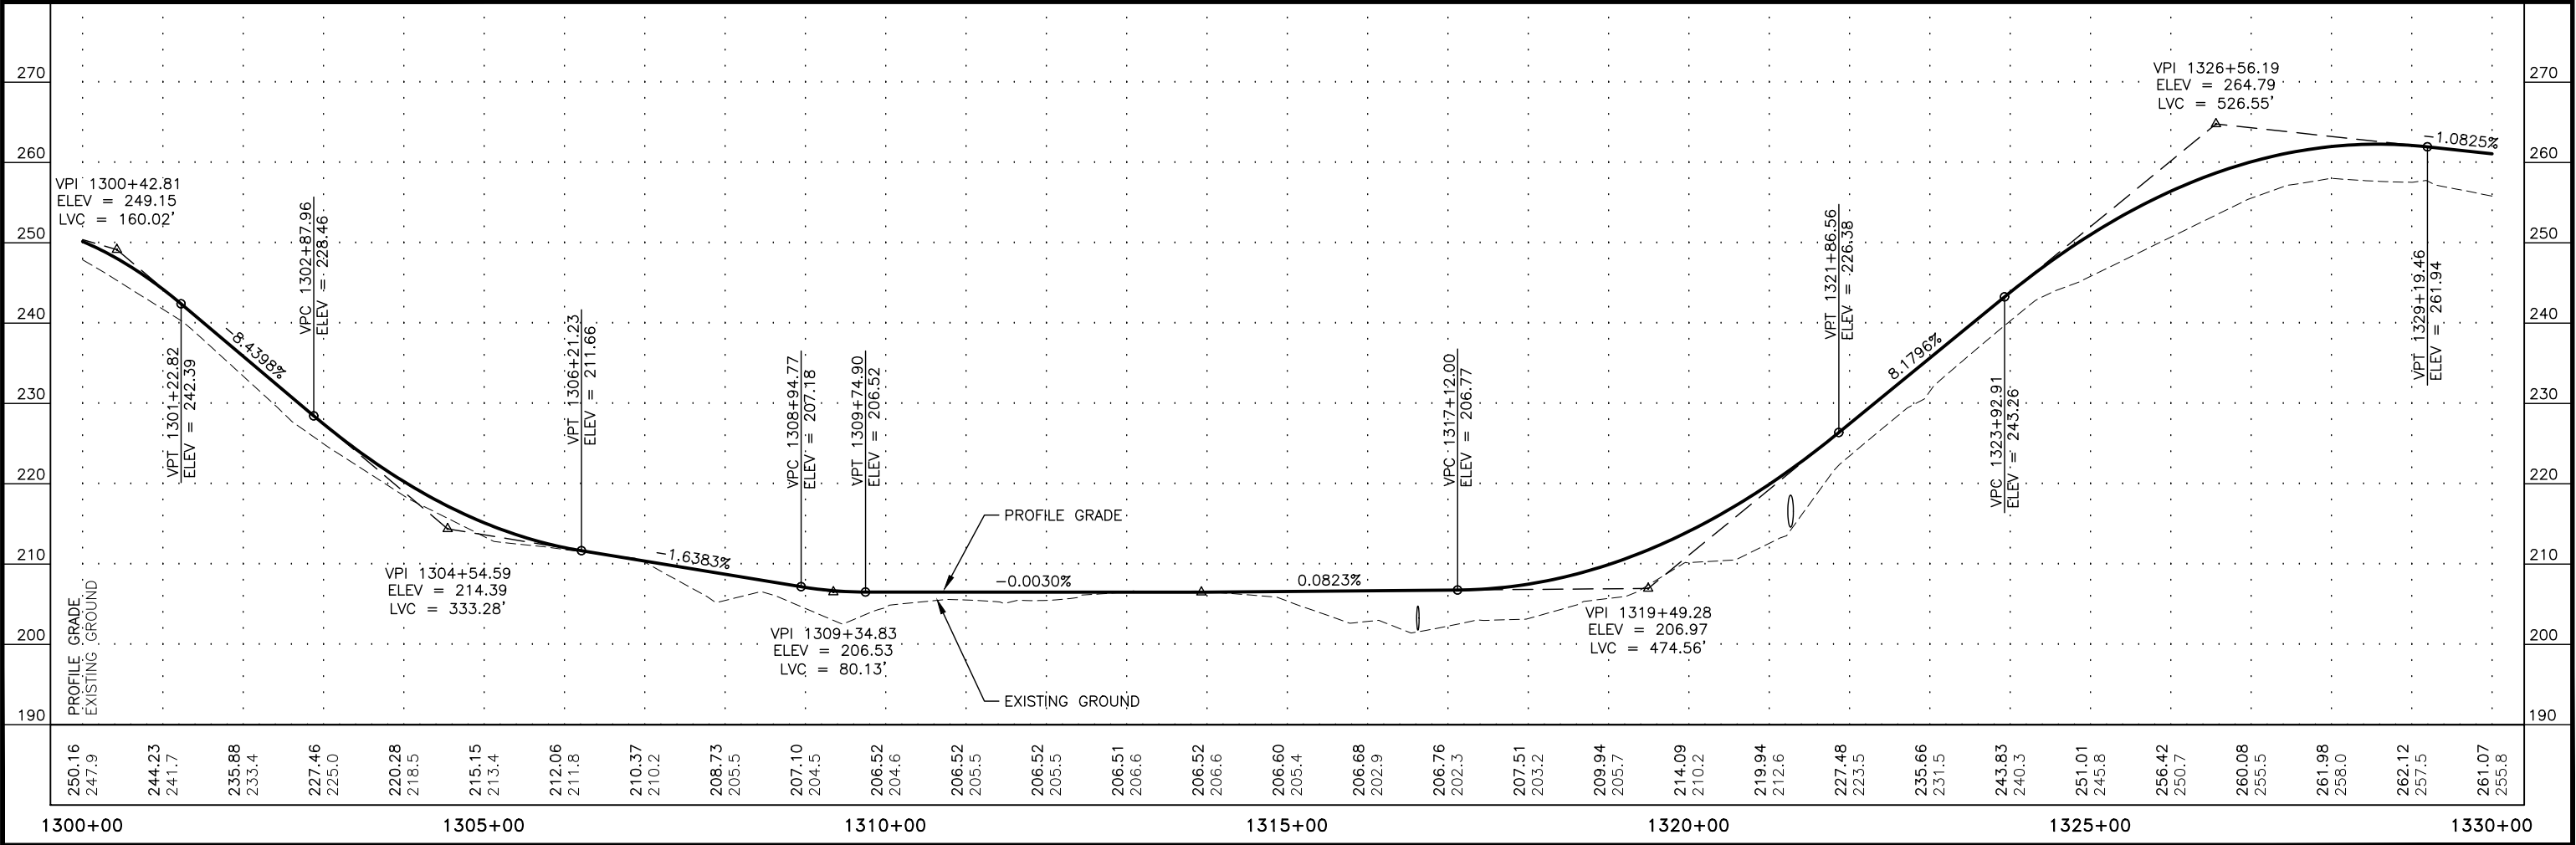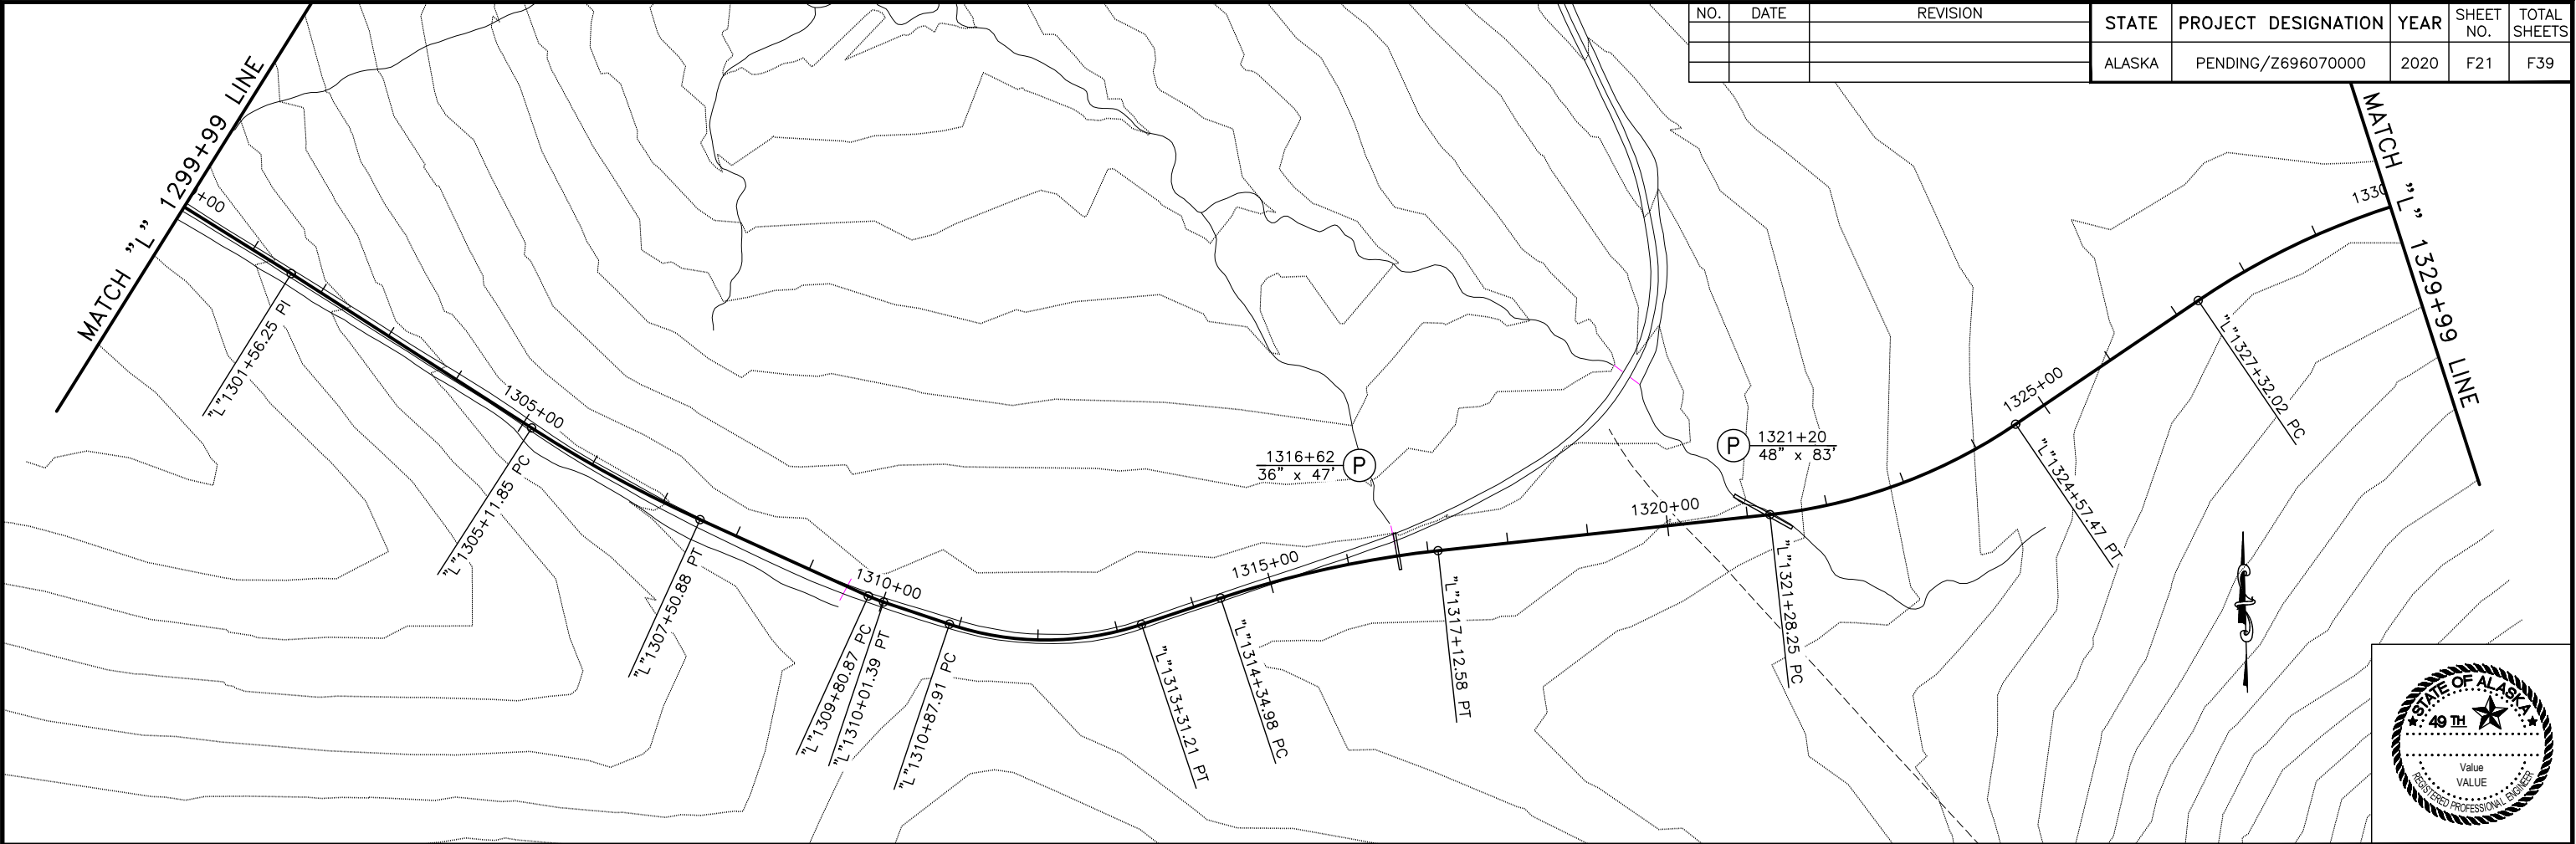




PLANS DEVELOPED BY: STATE OF ALASKA DEPARTMENT OF TRANSPORTATION & PUBLIC FACILITIES, NORTHERN REGION, 2301 PEGER ROAD, FARBANKS, AK 99709 (907)451-2200
\\dotfiles\Precon\Projects\Communities\Kake\Z696070000 Kake Access Road\04 PS&E\10 - Drafting\1 Plots\Z696070000_P&E-1330+00.00-1360+00.00 Wed, Dec/11/19 11:55am

NO.	DATE	REVISION	STATE	PROJECT DESIGNATION	YEAR	SHEET NO.	TOTAL SHEETS
			ALASKA	PENDING/Z696070000	2020	F22	F39

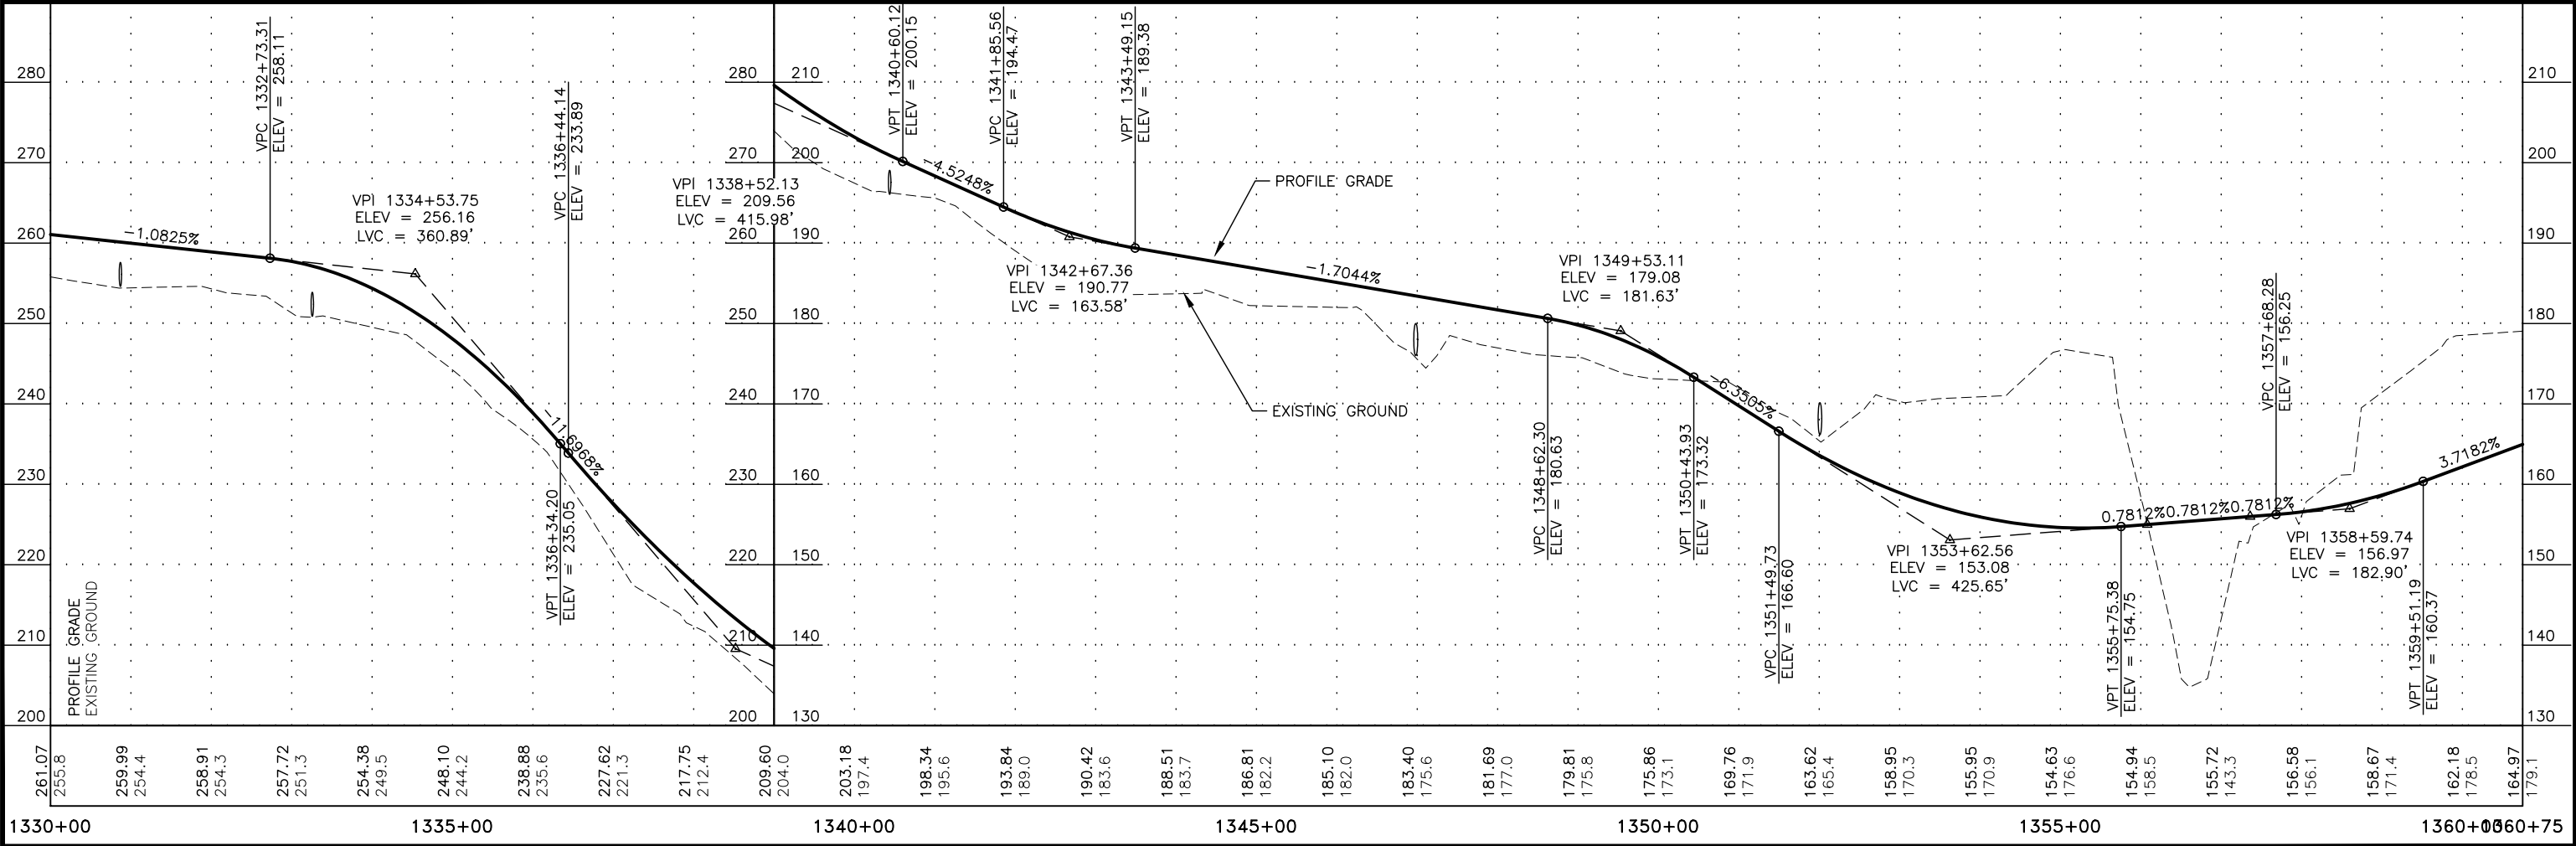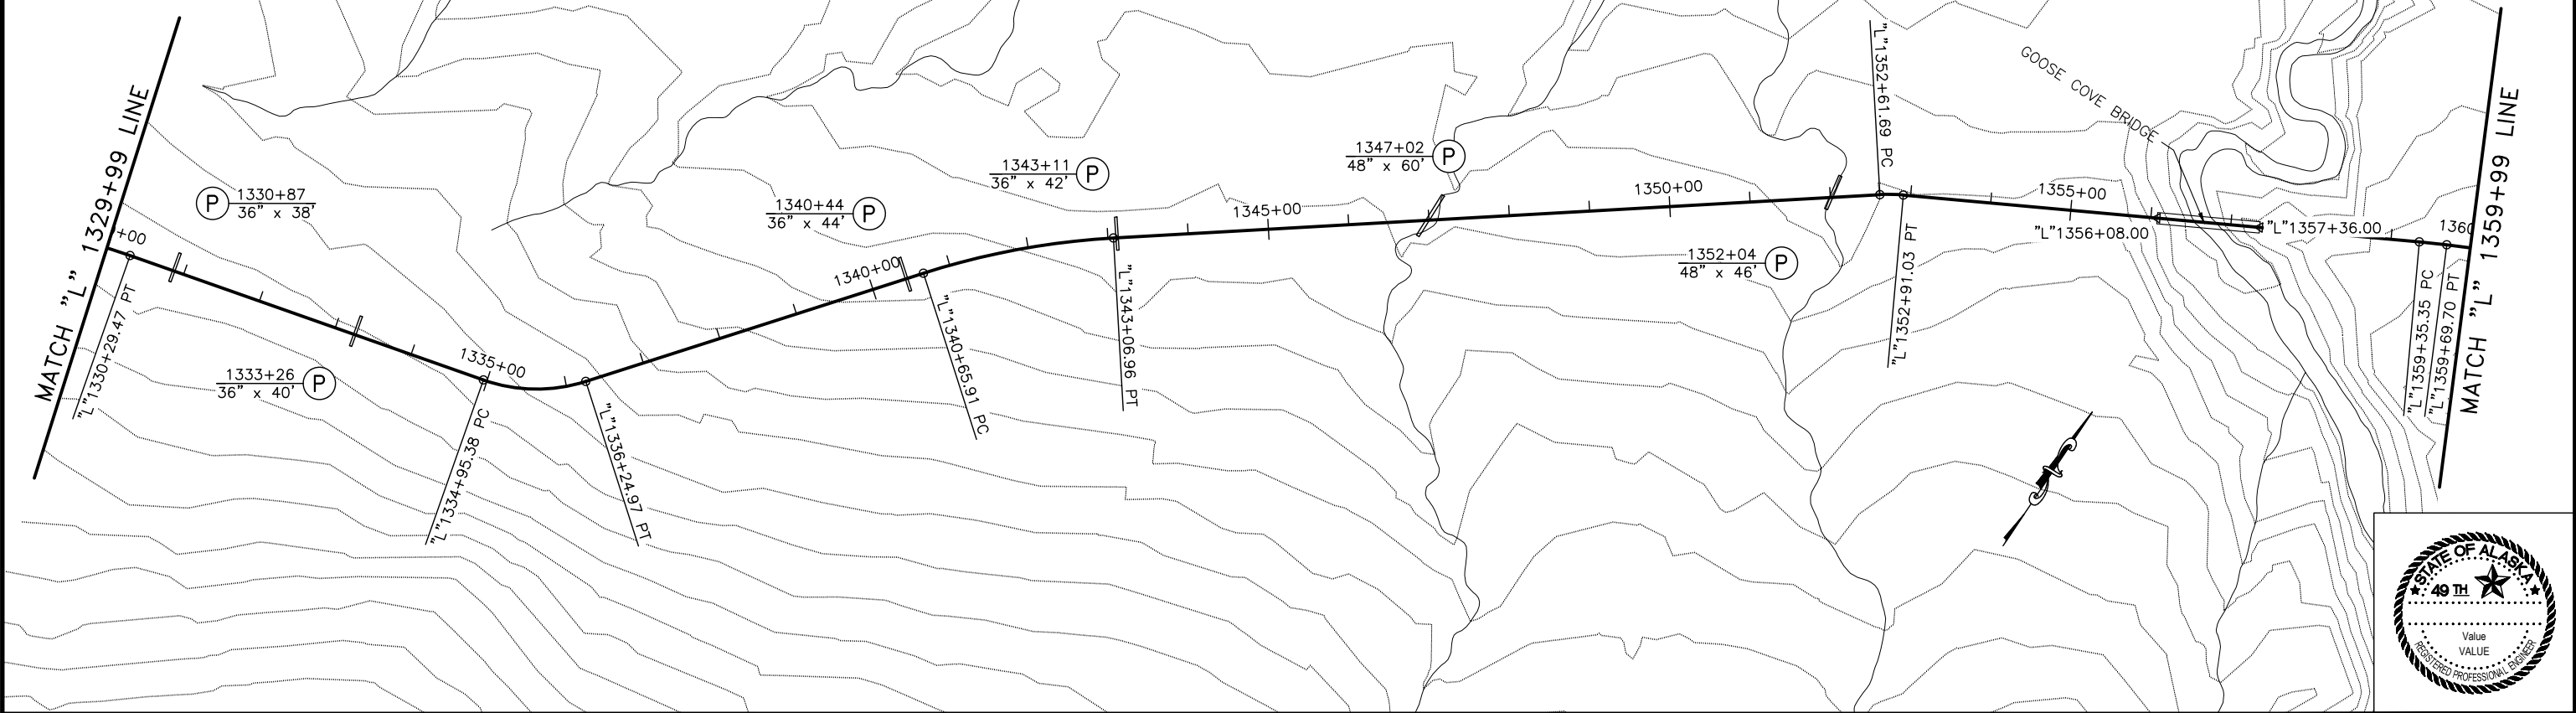




PLANS DEVELOPED BY: STATE OF ALASKA DEPARTMENT OF TRANSPORTATION & PUBLIC FACILITIES, NORTHERN REGION, 2301 PEGER ROAD, FARBANKS, AK 99709 (907)451-2200
\\dotfiles\Precon\Projects\Communities\Kake\Z696070000 Kake Access Road\04 PS&E\10 - Drafting\1 Plots\Z696070000_P&E-1360+00.00-1390+00.00 Wed, Dec/11/19 11:56am

NO.	DATE	REVISION	STATE	PROJECT DESIGNATION	YEAR	SHEET NO.	TOTAL SHEETS
			ALASKA	PENDING/Z696070000	2020	F23	F39

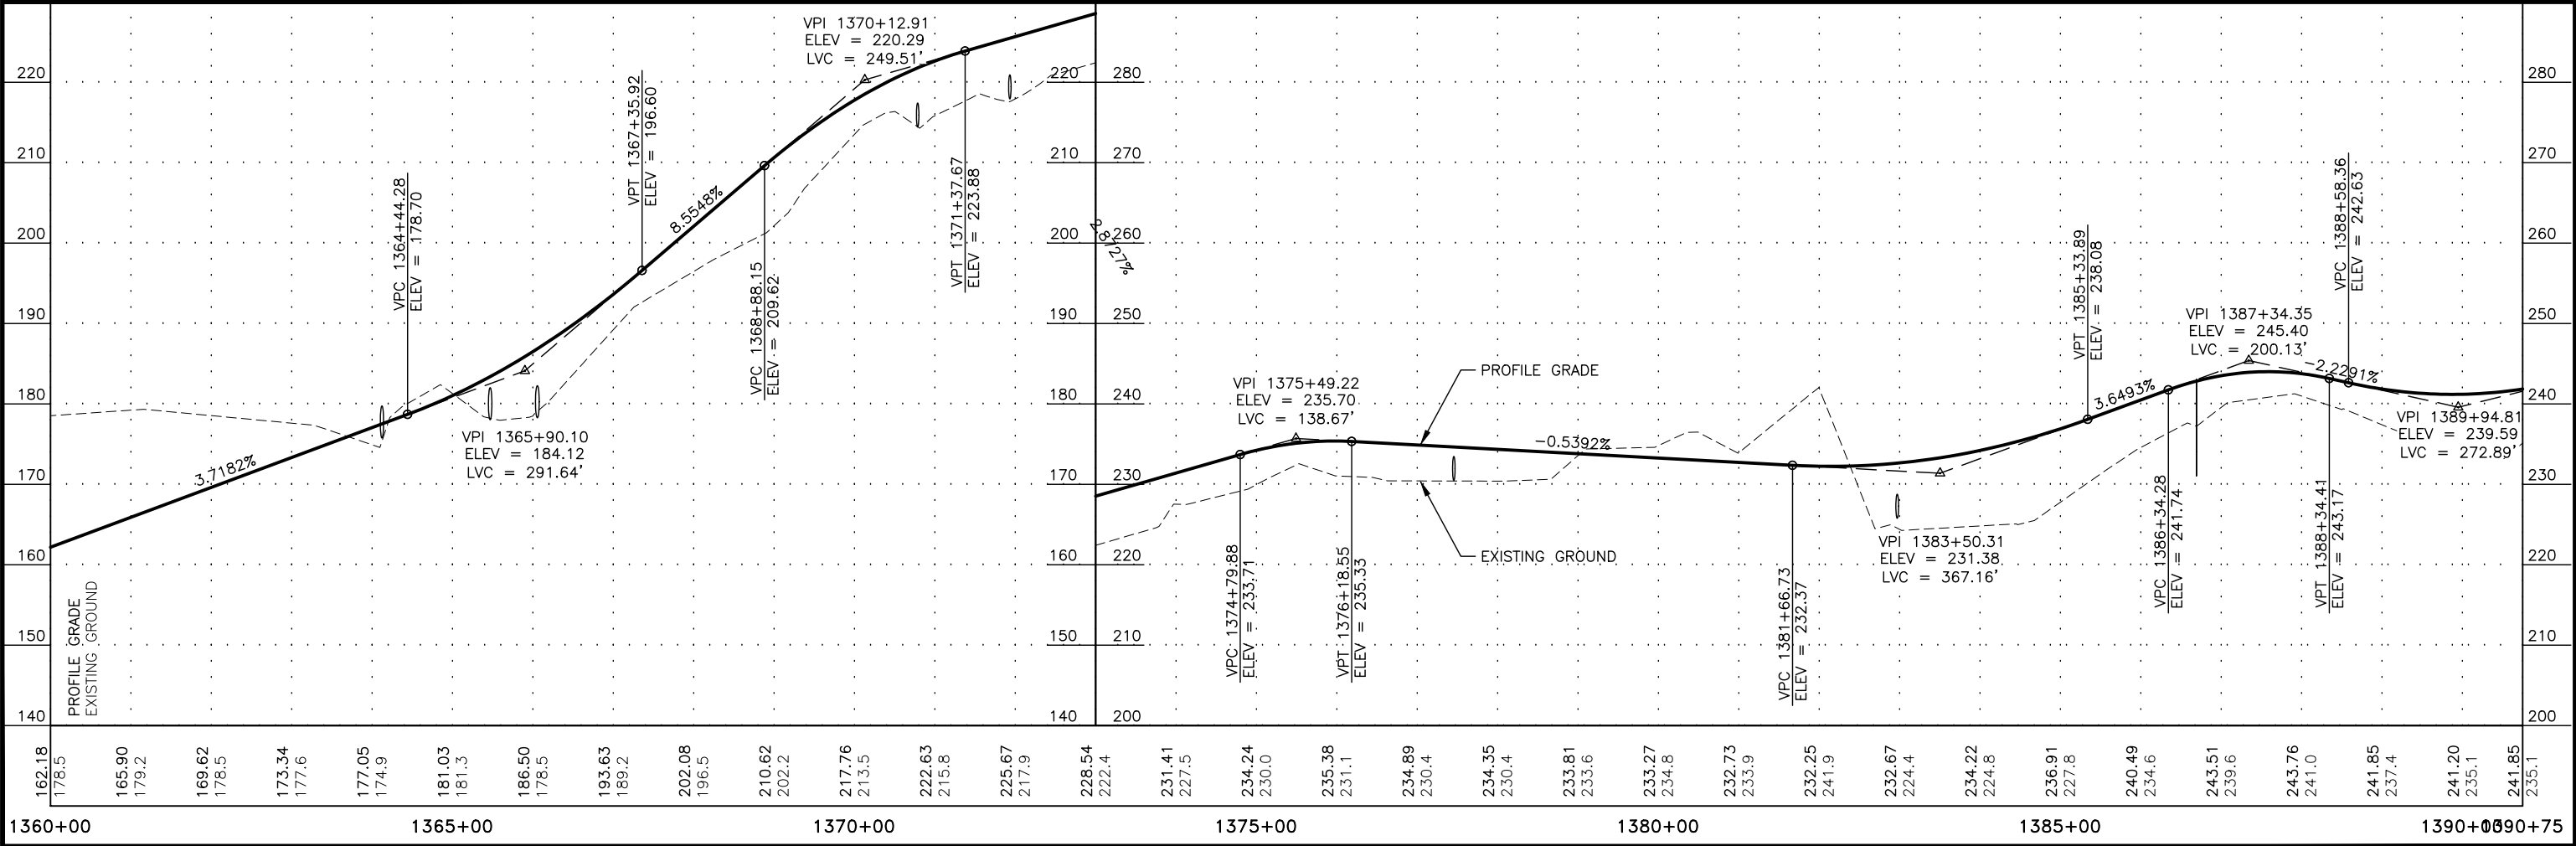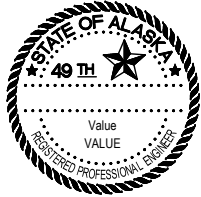
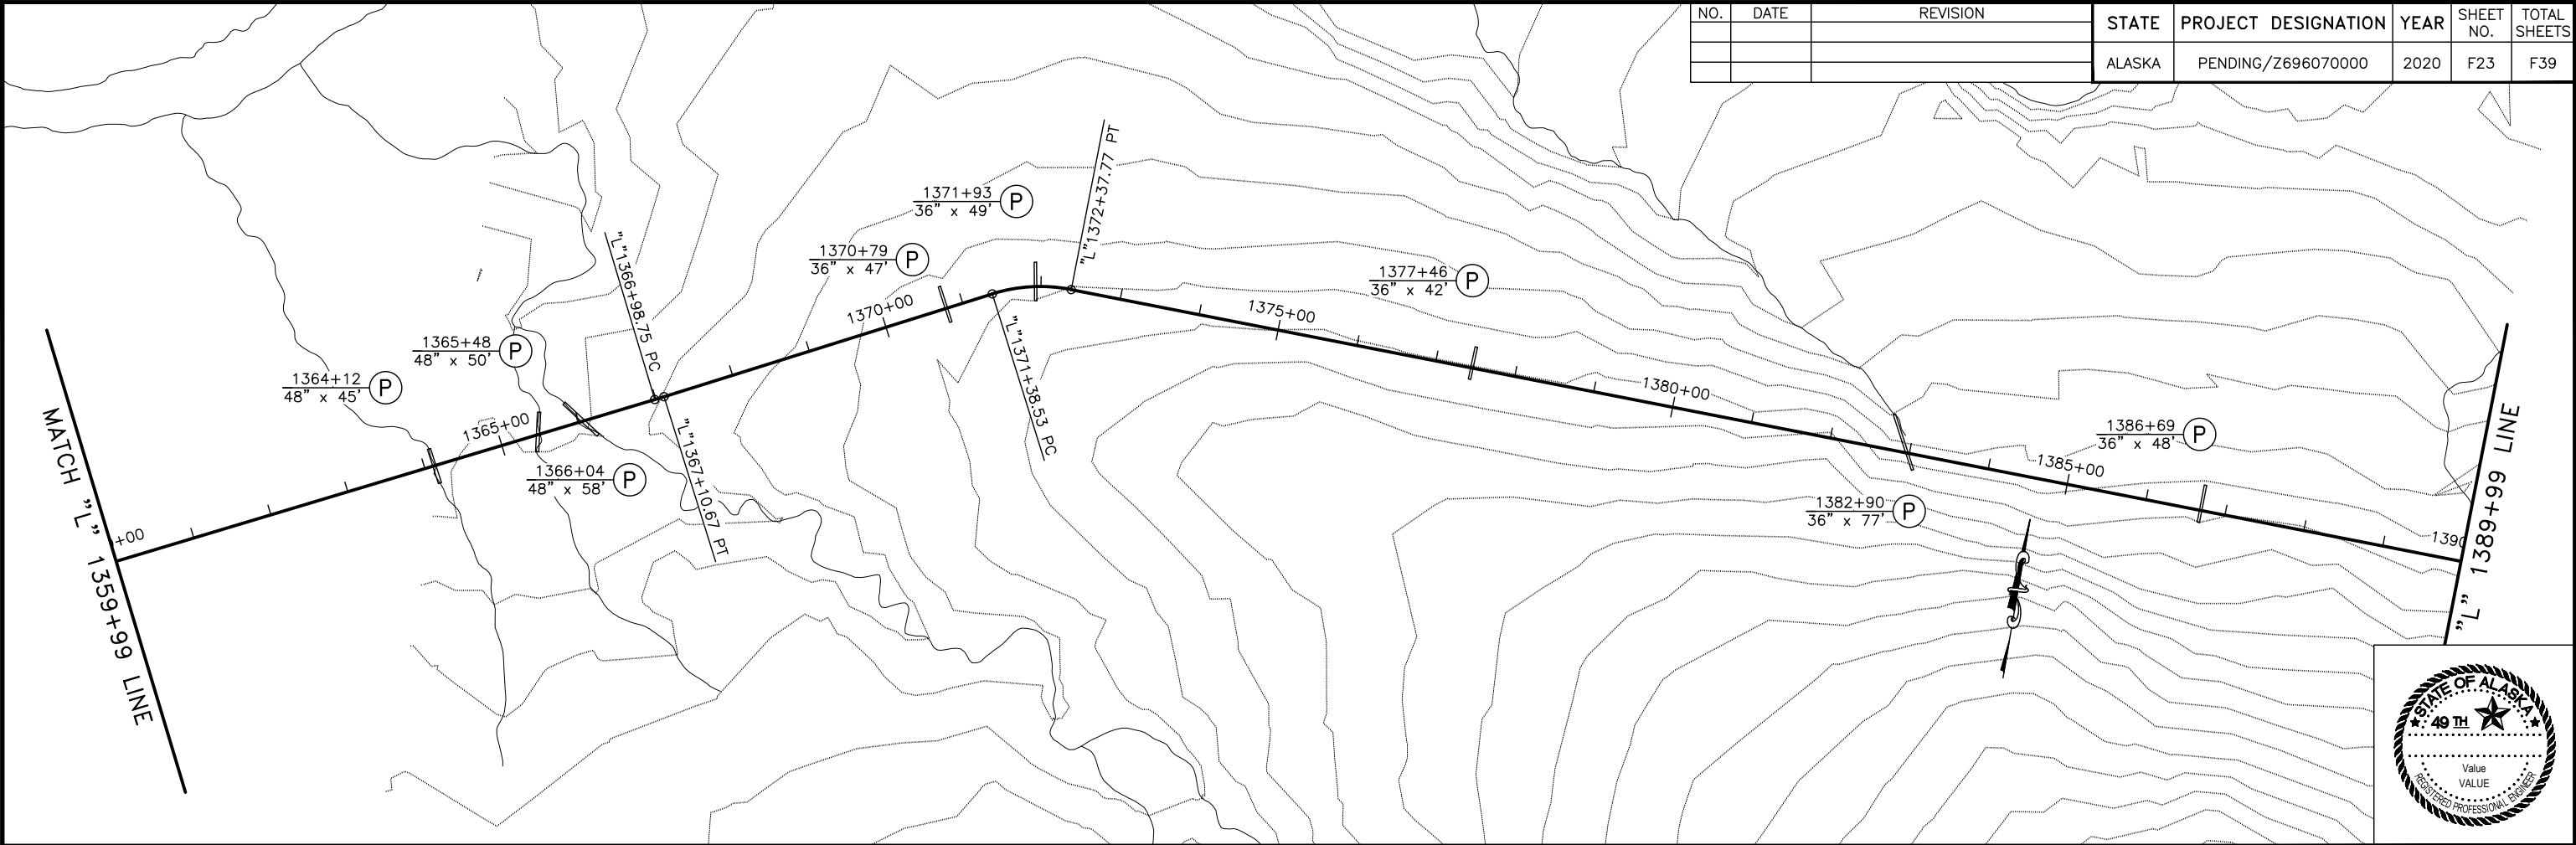


PLANS DEVELOPED BY: STATE OF ALASKA DEPARTMENT OF TRANSPORTATION & PUBLIC FACILITIES, NORTHERN REGION, 2301 PEGER ROAD, FARBANKS, AK 99709 (907)451-2200
\\dotfiles\Precon\Projects\Communities\Kake\Z696070000 Kake Access Road\04 PS&E\10 - Drafting\1 Plots\Z696070000_P&E-1390+00.00-1420+00.00 Wed, Dec/11/19 11:56am

NO.	DATE	REVISION	STATE	PROJECT DESIGNATION	YEAR	SHEET NO.	TOTAL SHEETS
			ALASKA	PENDING/Z696070000	2020	F24	F39

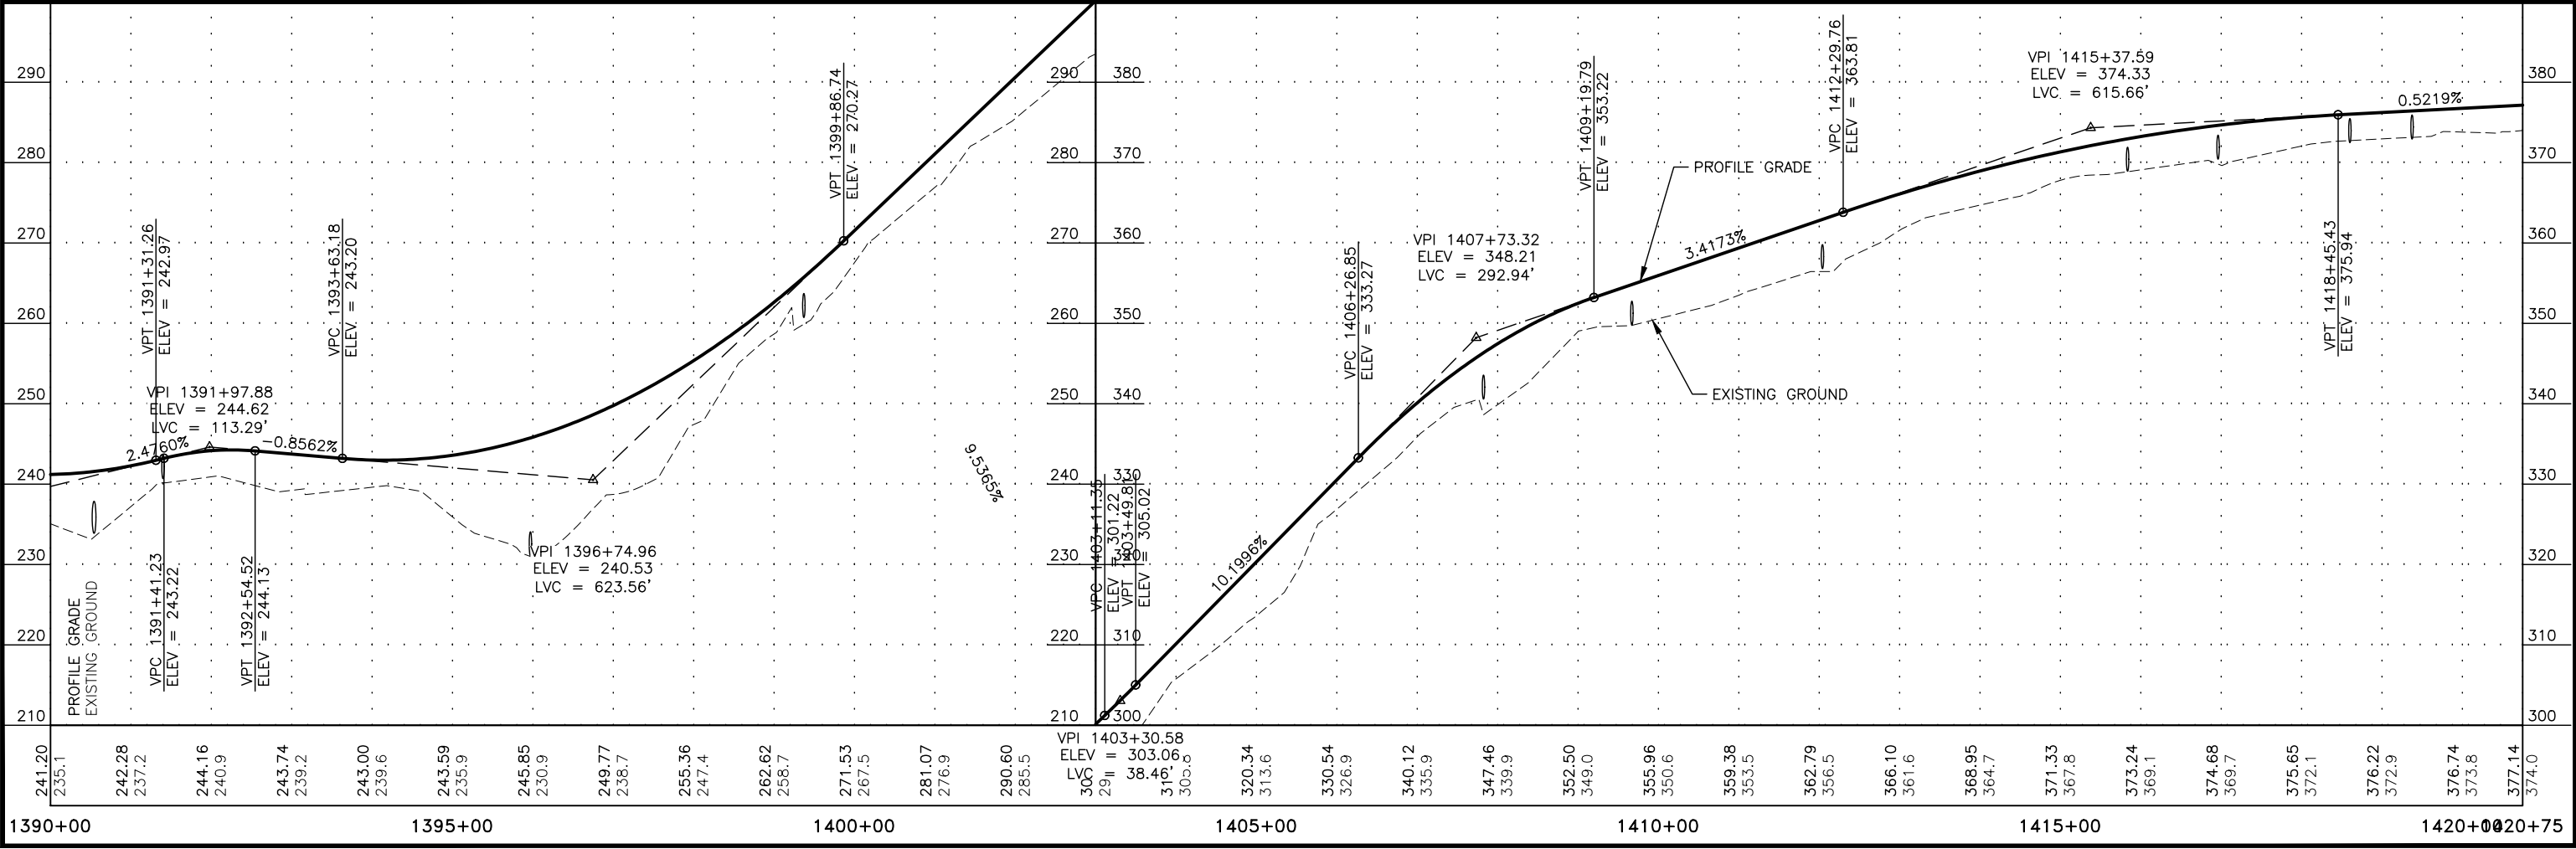
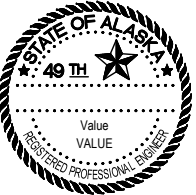
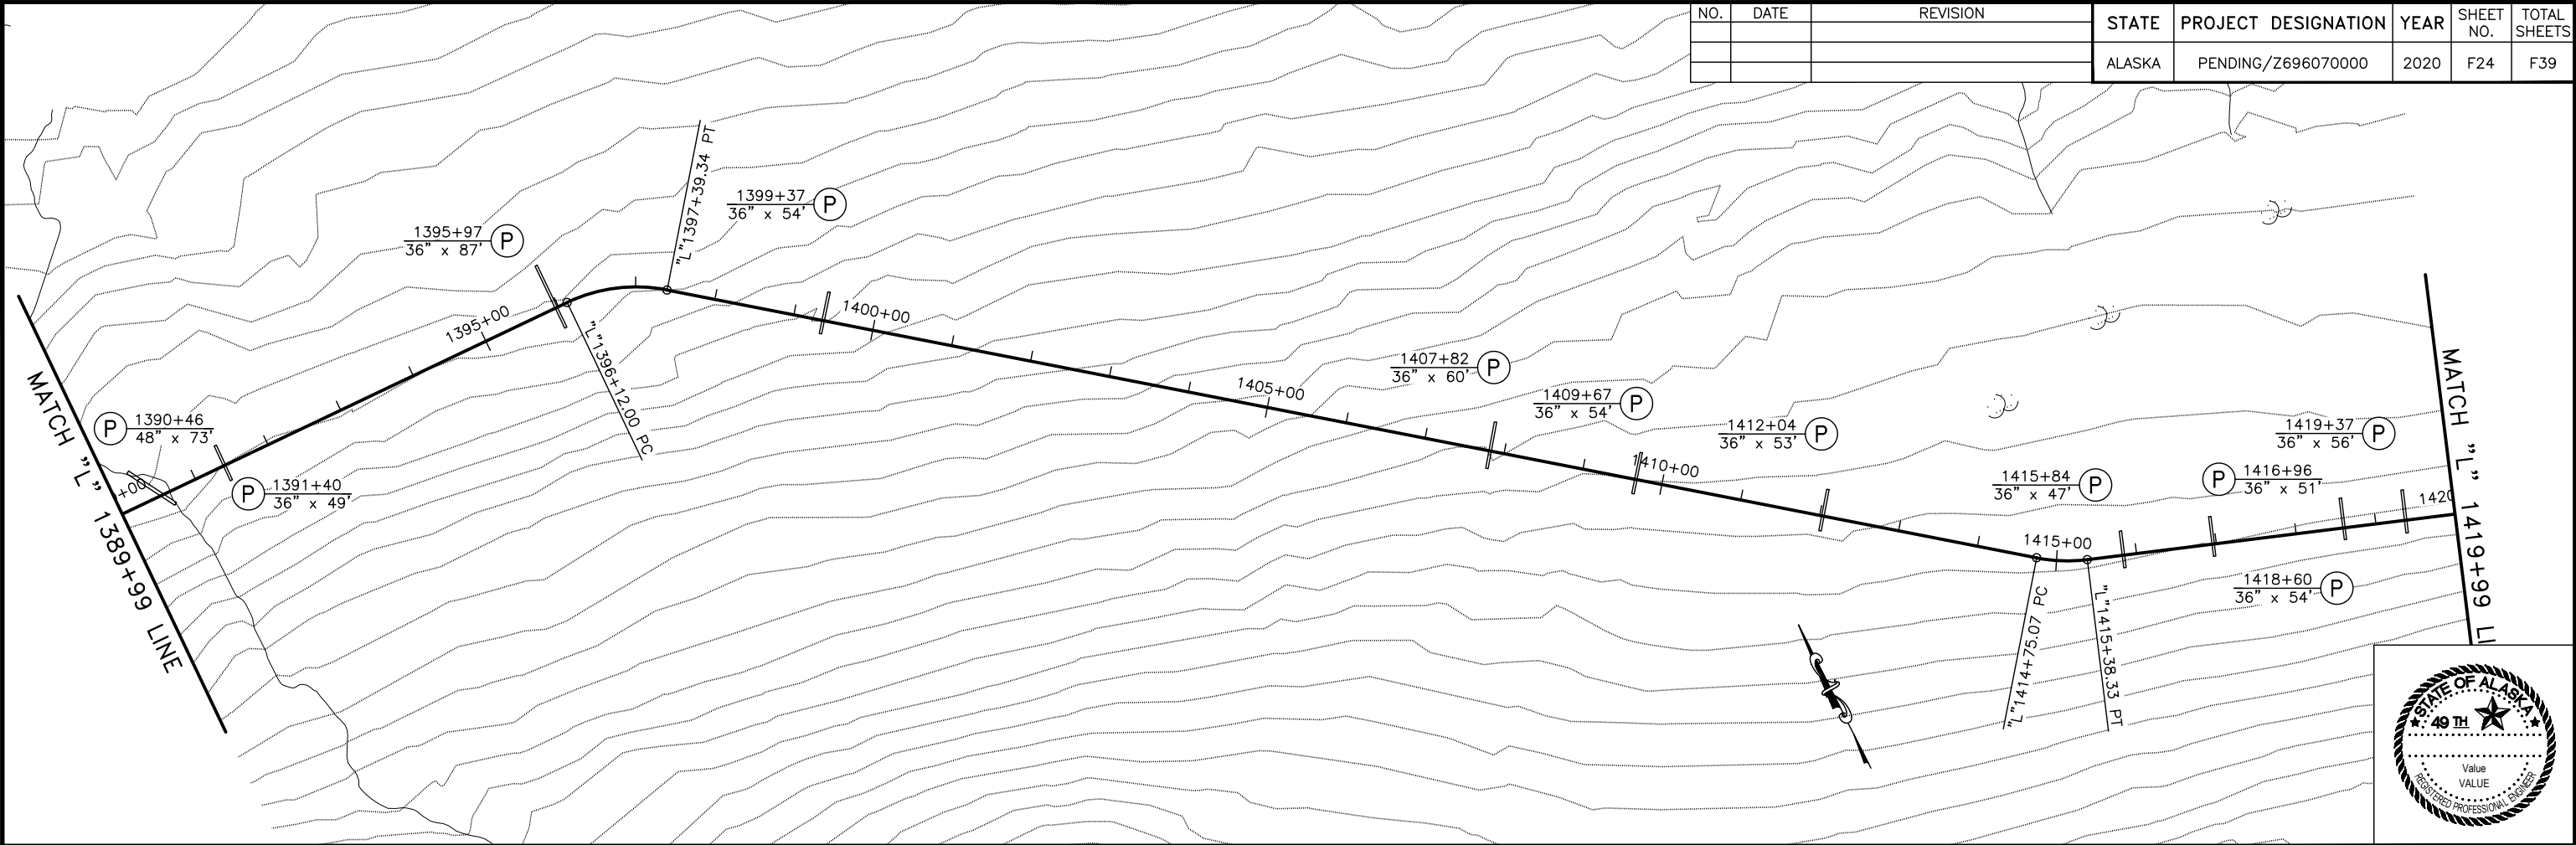


NO.	DATE	REVISION	STATE	PROJECT DESIGNATION	YEAR	SHEET NO.	TOTAL SHEETS
			ALASKA	PENDING/Z696070000	2020	F25	F39


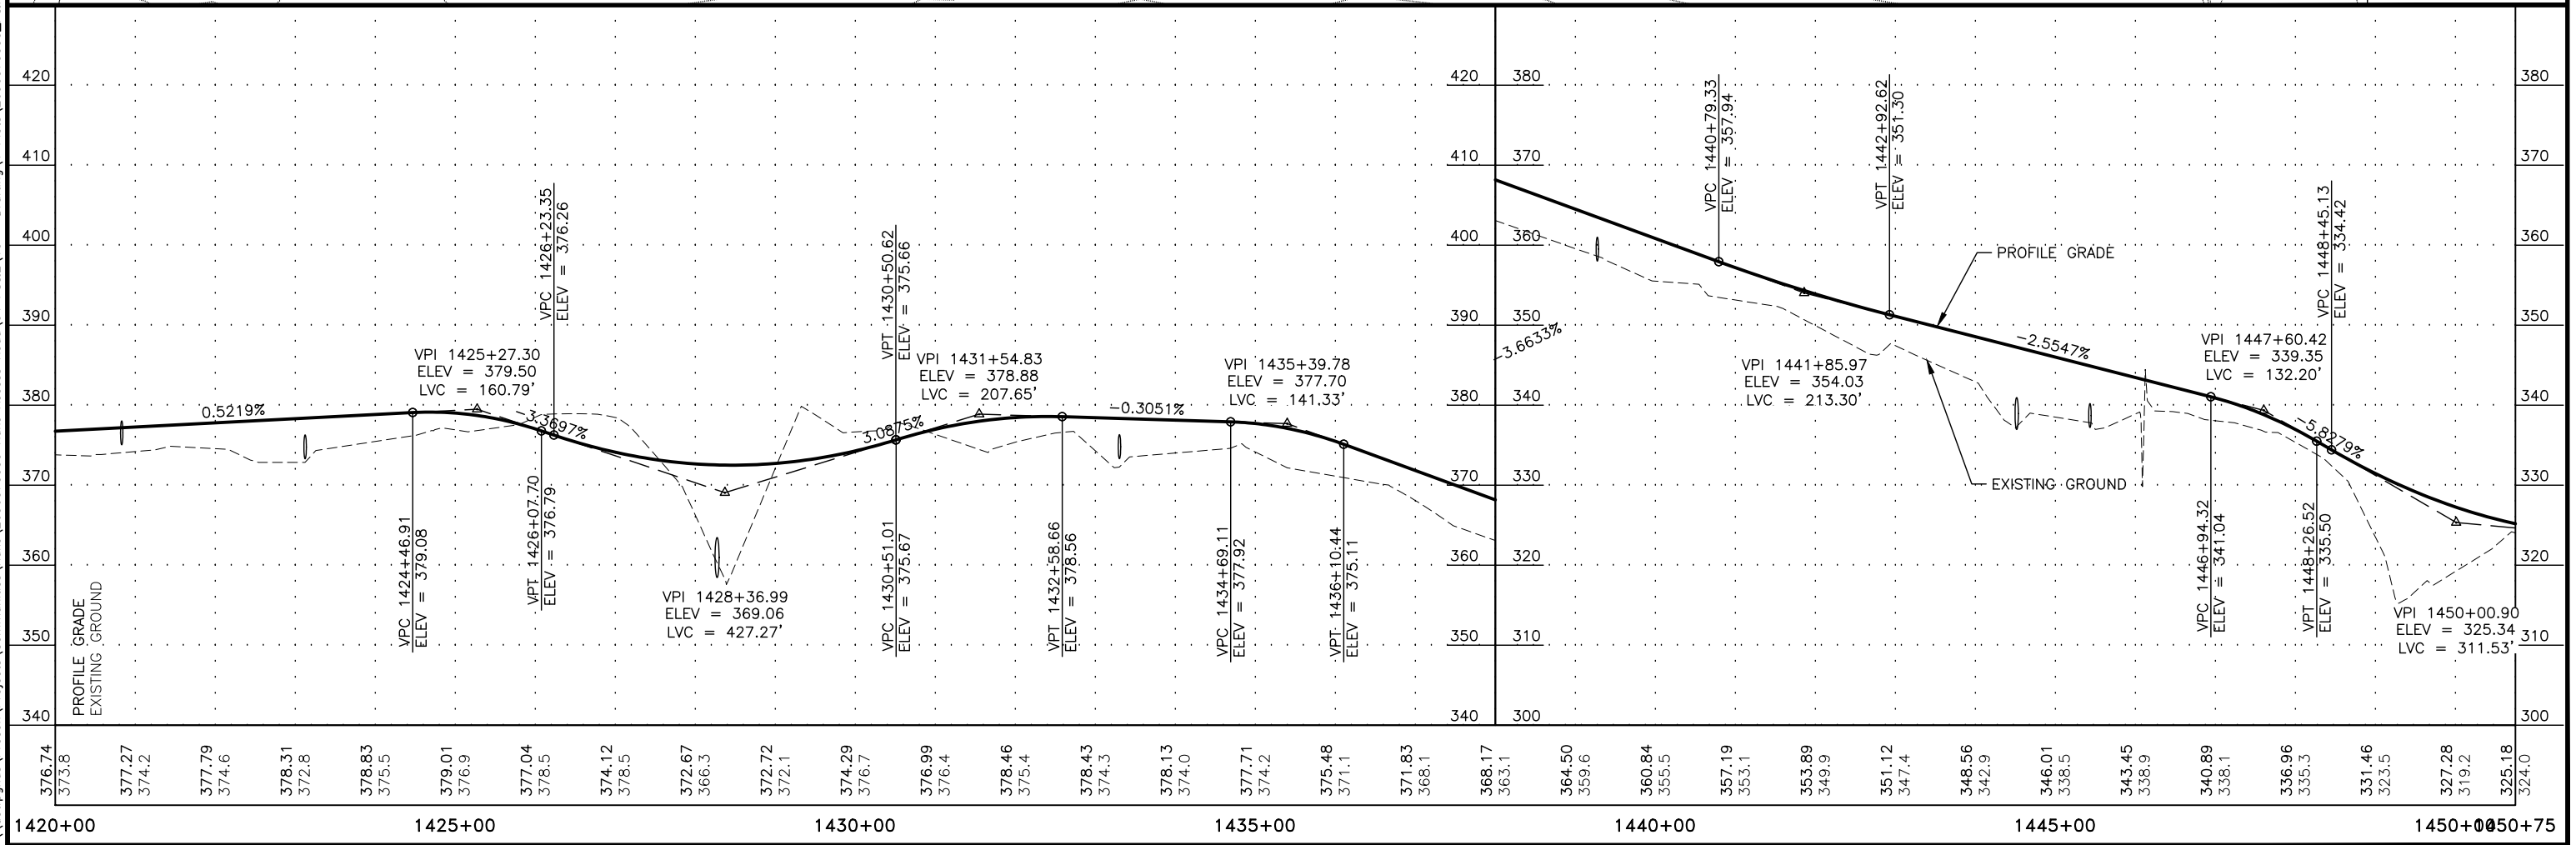
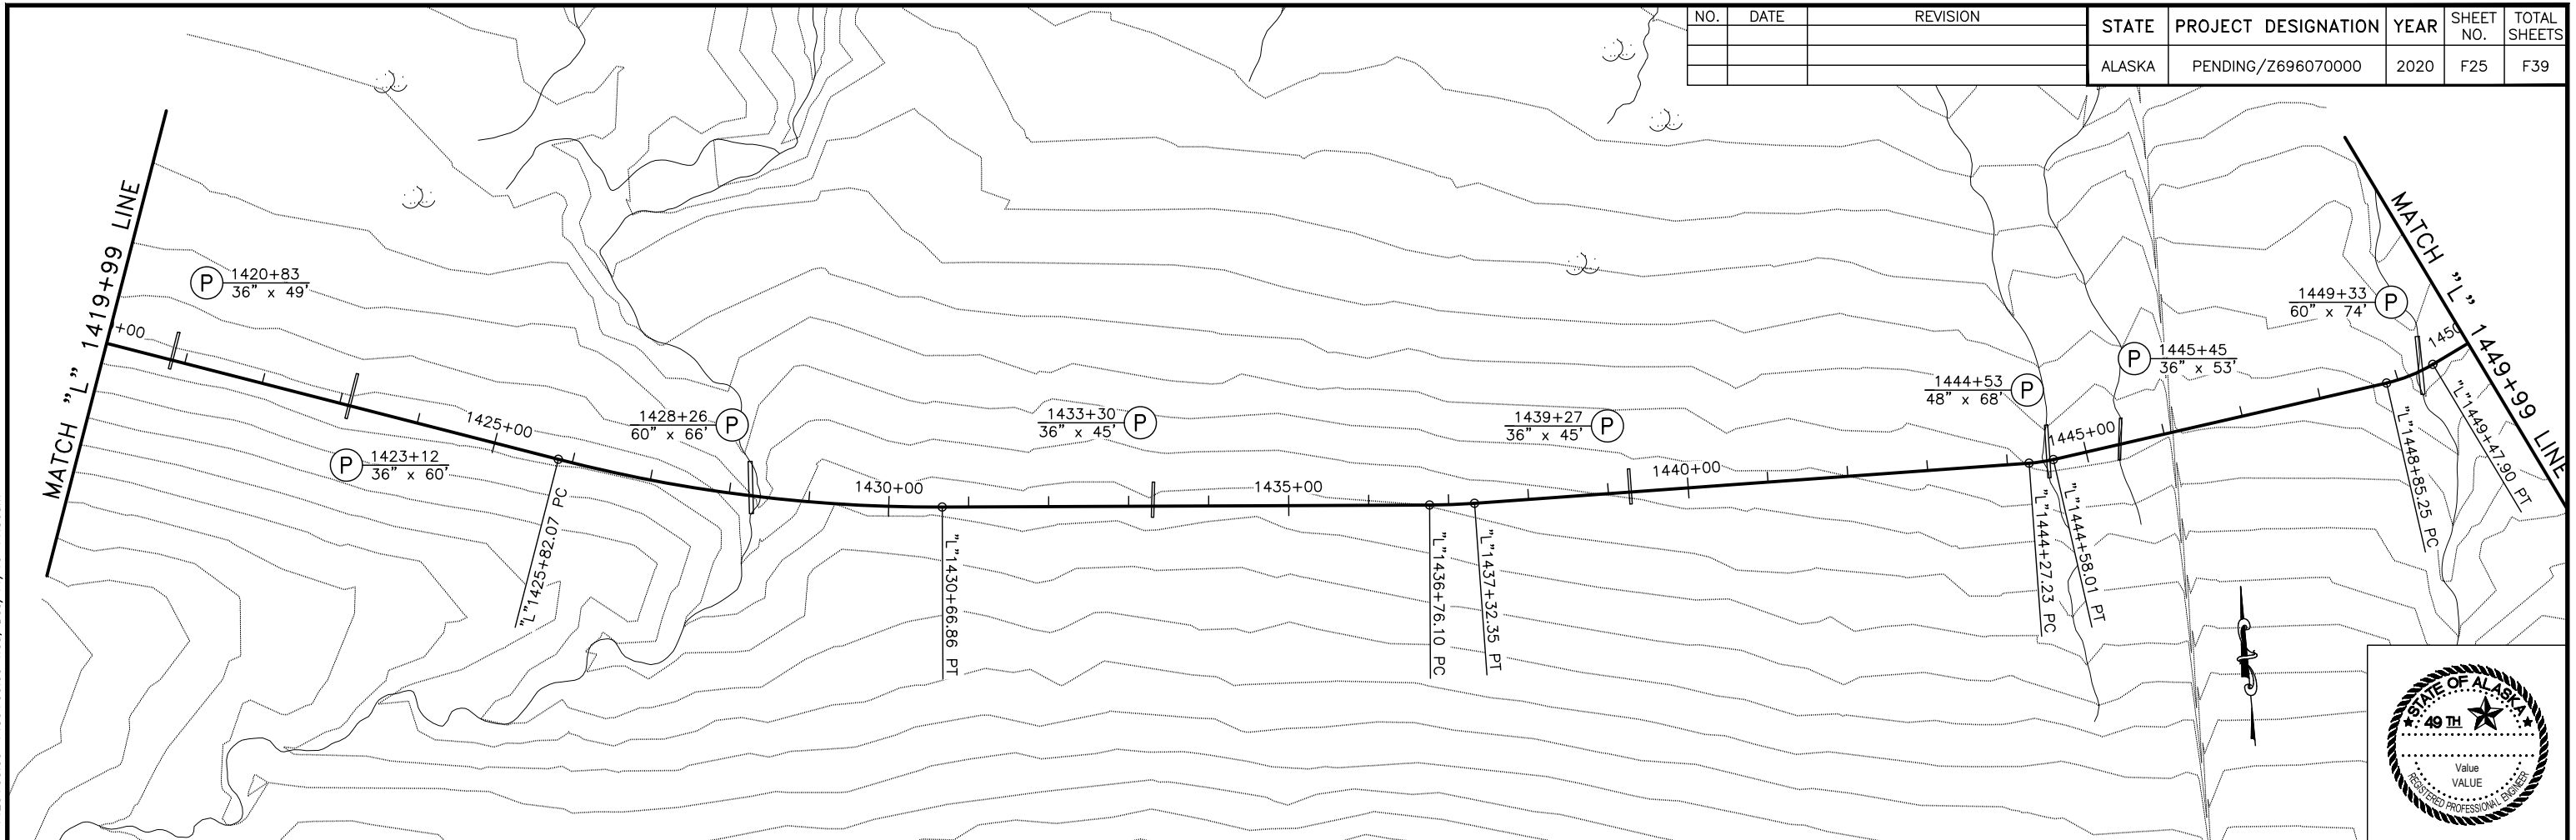


PLANS DEVELOPED BY: STATE OF ALASKA DEPARTMENT OF TRANSPORTATION & PUBLIC FACILITIES, NORTHERN REGION, 2301 PEGER ROAD, FARBANKS, AK 99709 (907)451-2200
\\dotfigras\Precon\Projects\Communities\Kake Access Road\04 PS&E\10 - Drafting\1 Plots\Z696070000_P&E-1450+00.00-1480+00.00 Wed, Dec/11/19 11:57am


NO.	DATE	REVISION	STATE	PROJECT DESIGNATION	YEAR	SHEET NO.	TOTAL SHEETS
			ALASKA	PENDING/Z696070000	2020	F26	F39

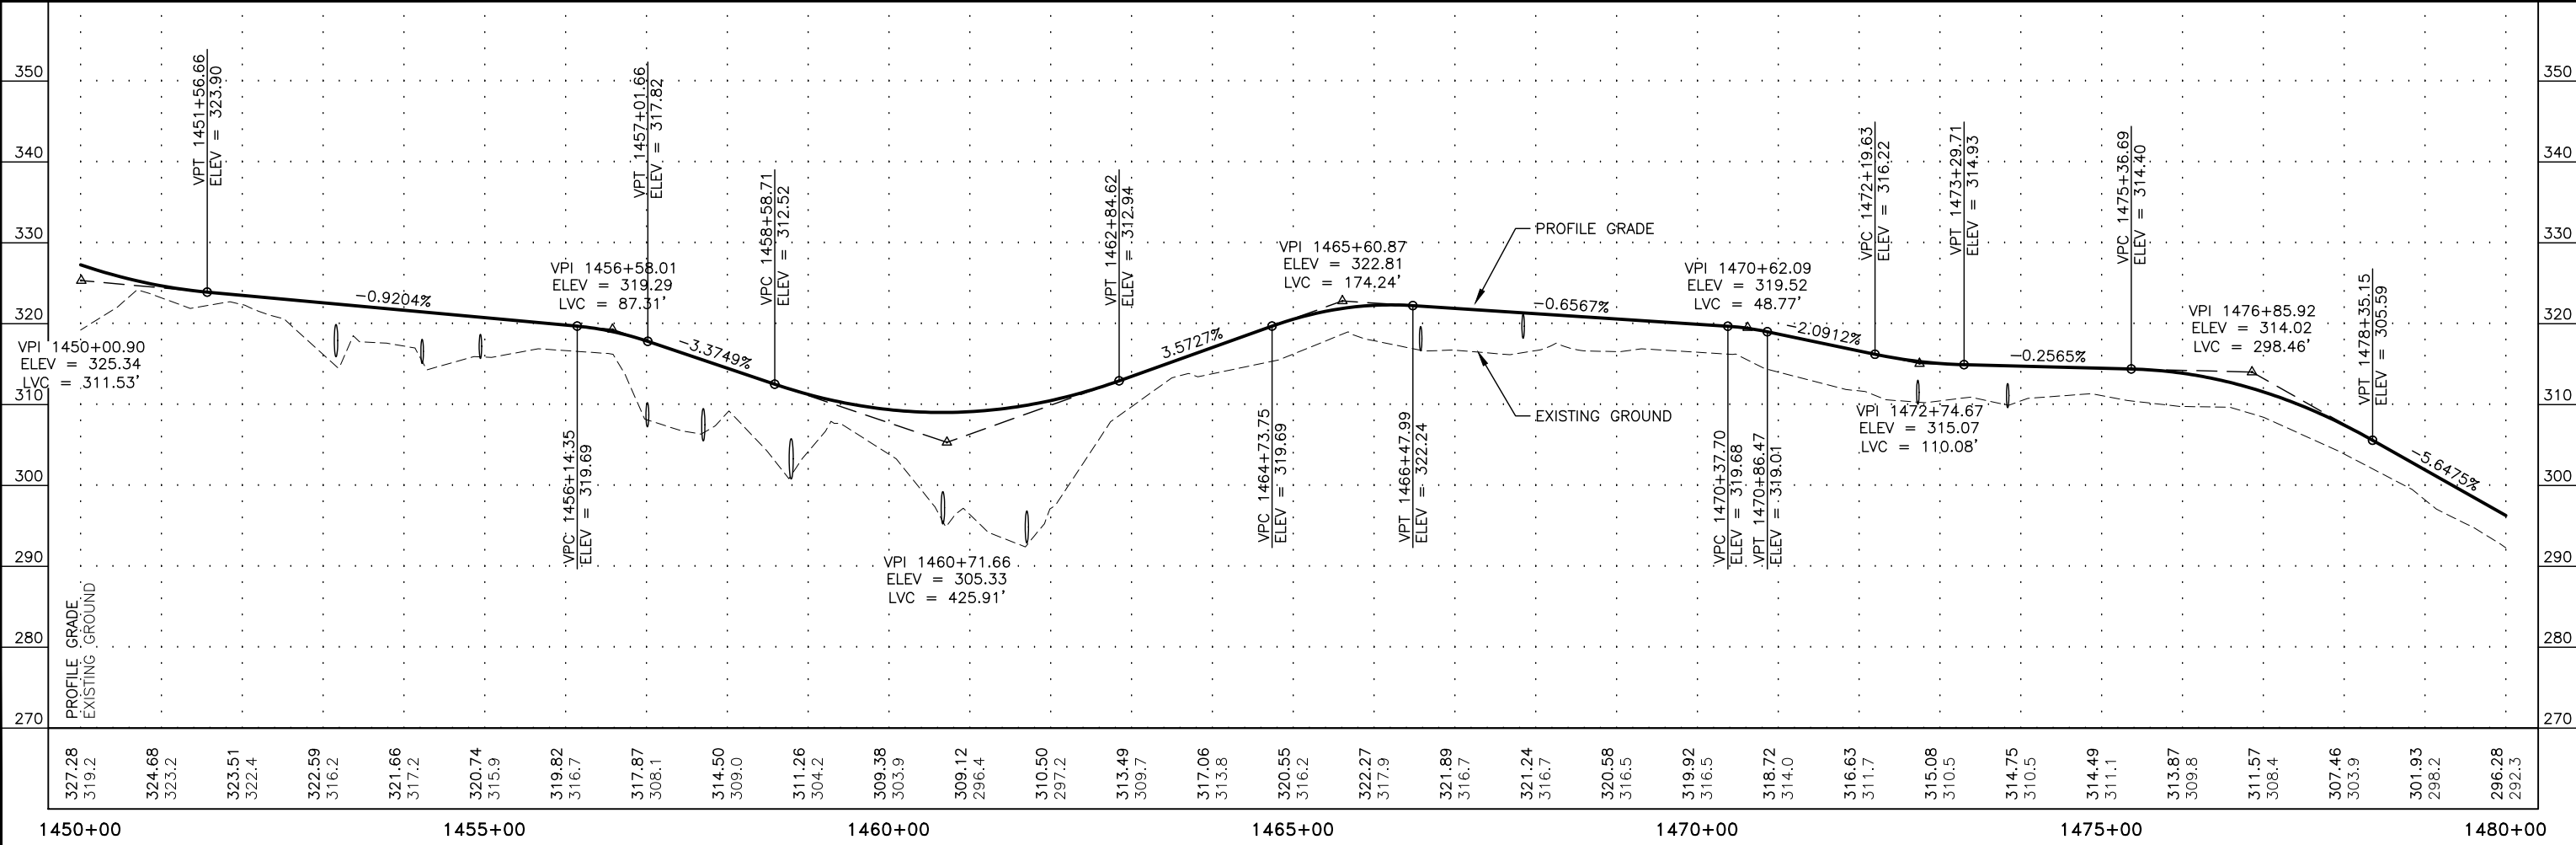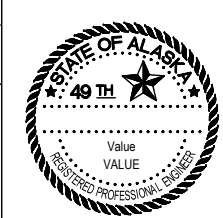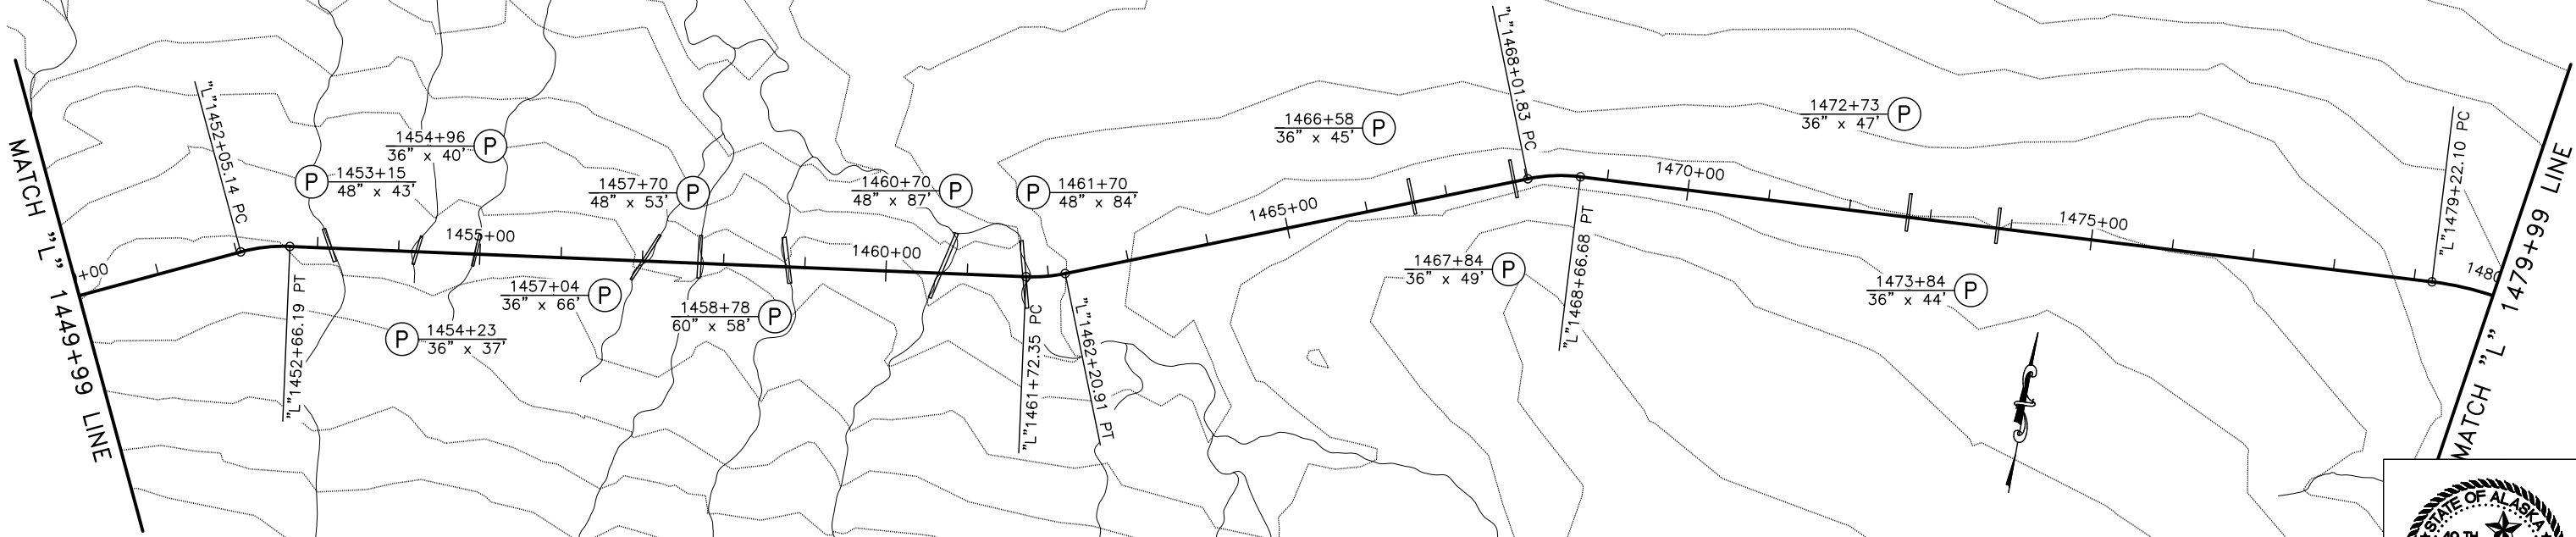

PLANS DEVELOPED BY: STATE OF ALASKA DEPARTMENT OF TRANSPORTATION & PUBLIC FACILITIES, NORTHERN REGION, 2301 PEGER ROAD, FARBANKS, AK 99709 (907)451-2200
\\dotfigras\Precon\Projects\Communities\Kake\Z696070000 Kake Access Road\04 PS&E\10 - Drafting\1 Plots\Z696070000_P&P-1480+00.00-1510+00.00 Wed, Dec/11/19 11:57am

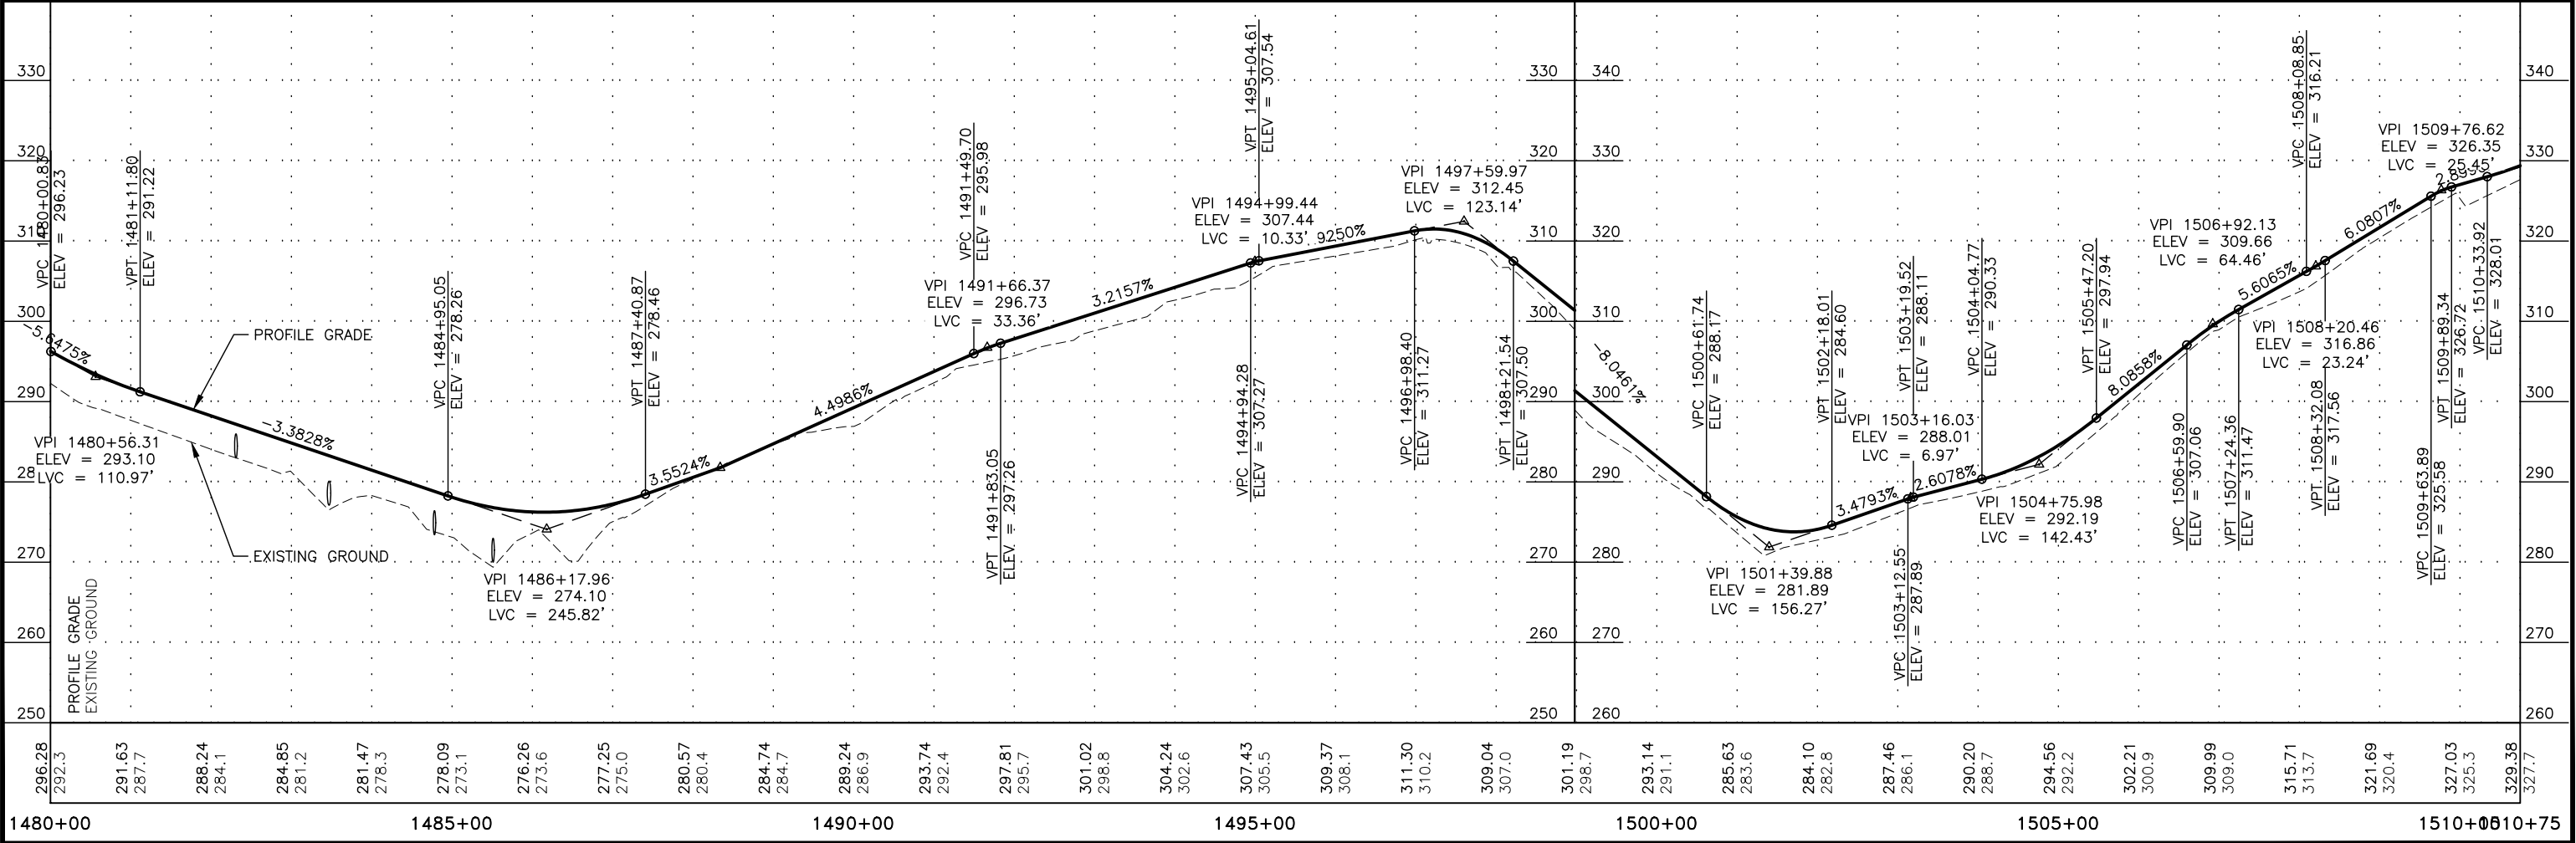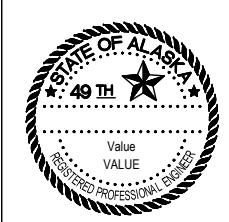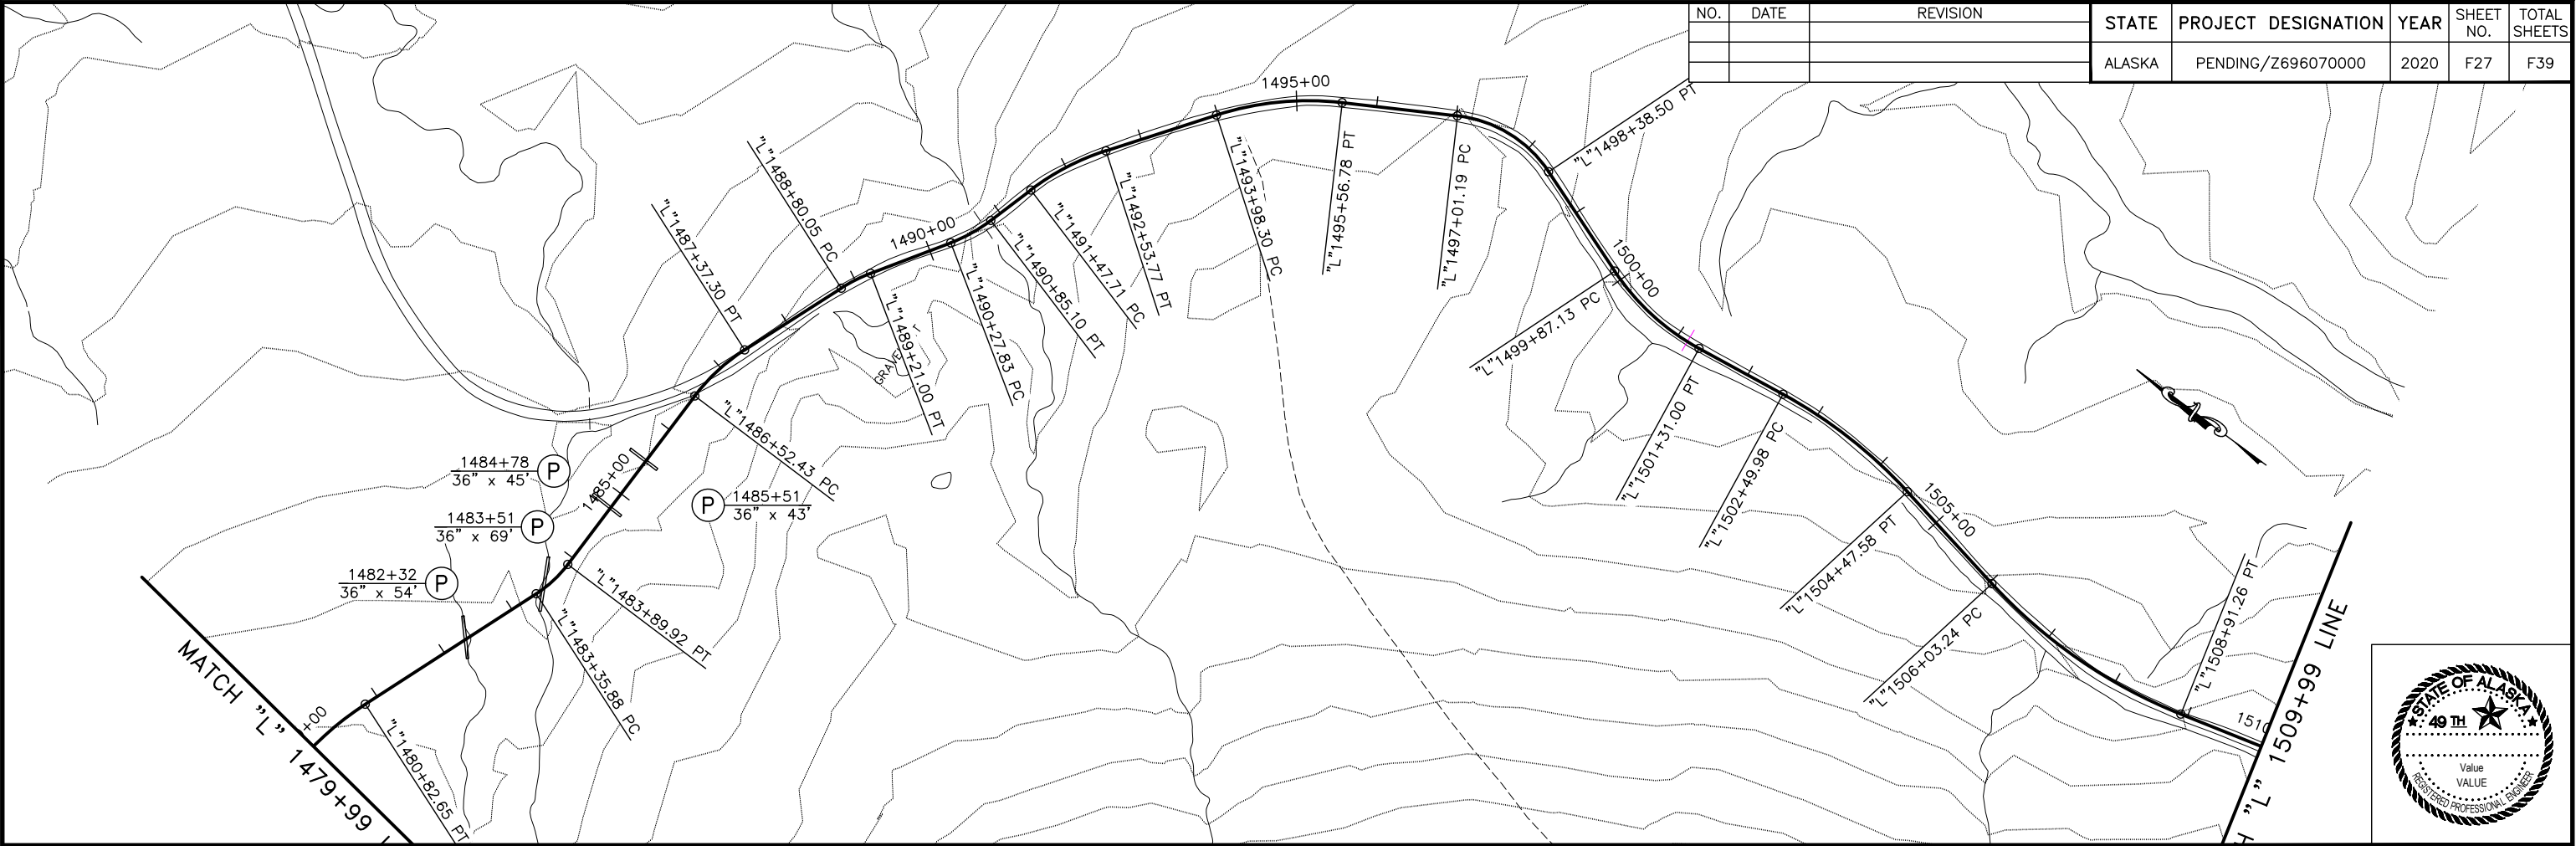

PLANS DEVELOPED BY: STATE OF ALASKA DEPARTMENT OF TRANSPORTATION & PUBLIC FACILITIES, NORTHERN REGION, 2301 PEGER ROAD, FARBANKS, AK 99709 (907)451-2200
\\dotfigras\Projects\Communities\Kake\Z696070000 Kake Access Road\04 PS&E\10 - Drafting\1 Plots\Z696070000_P&E-1510+00.00-1540+00.00 Wed, Dec/11/19 11:57am



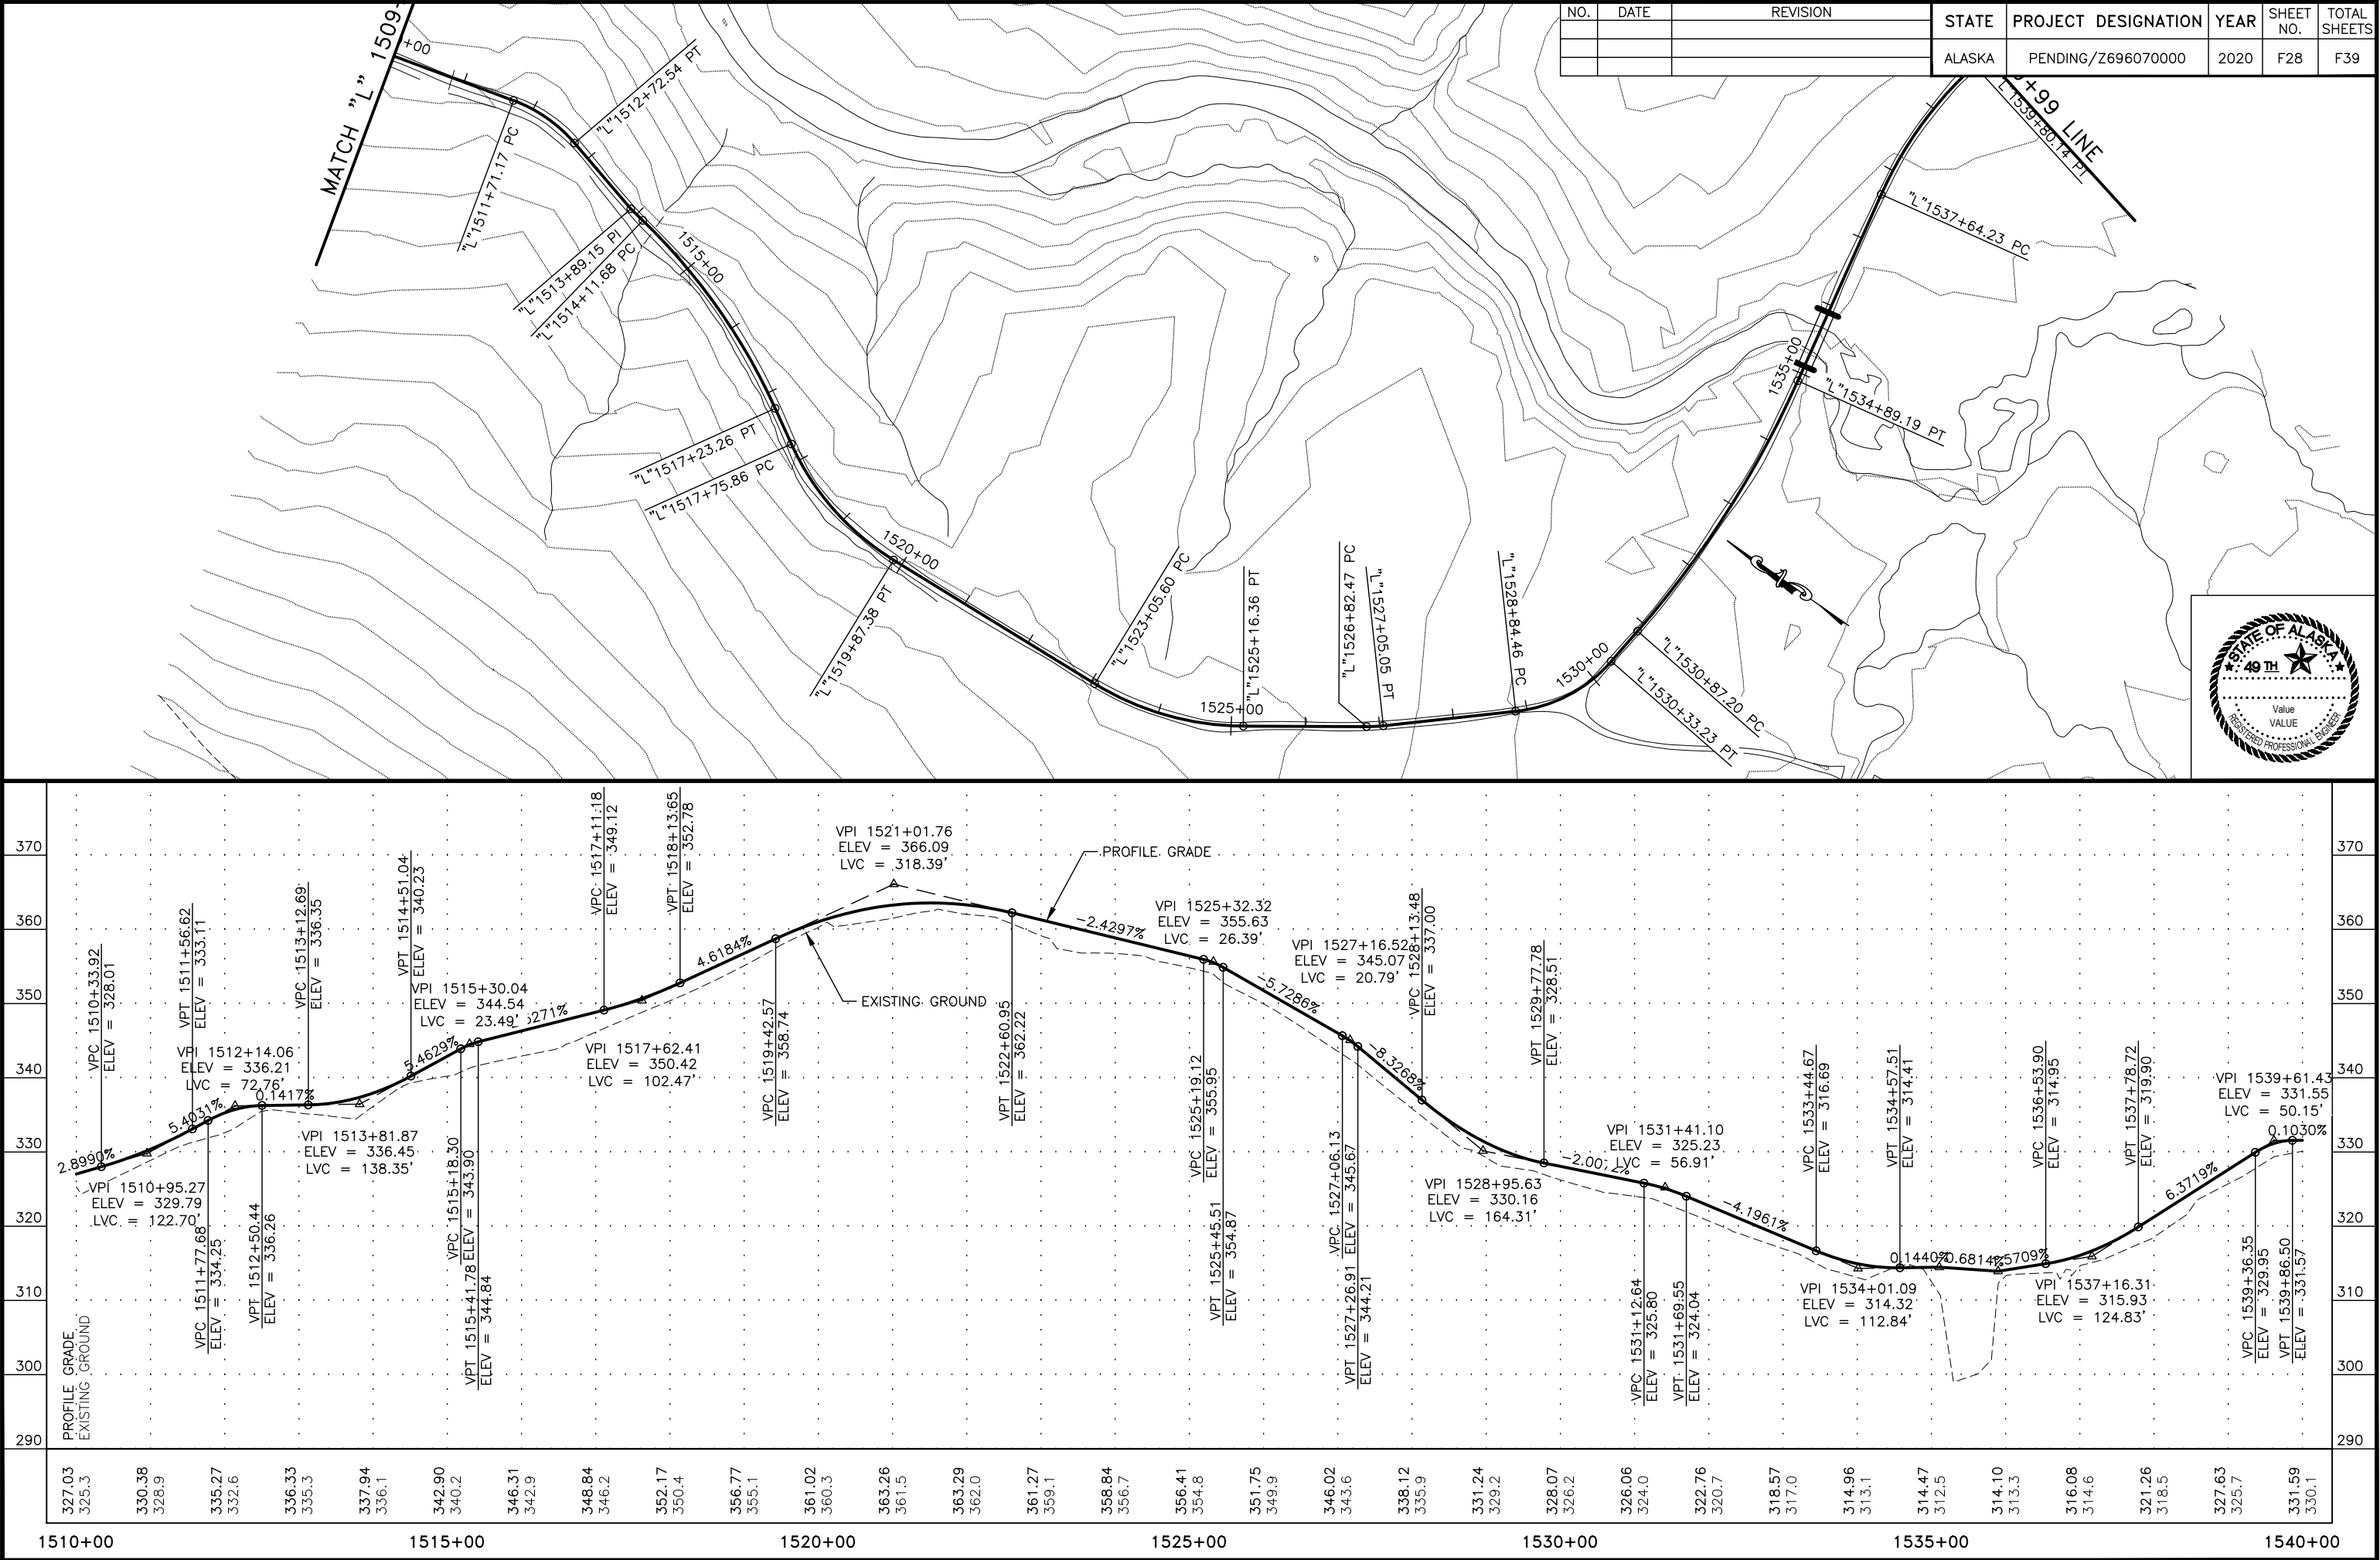


NO.	DATE	REVISION	STATE	PROJECT DESIGNATION	YEAR	SHEET NO.	TOTAL SHEETS
			ALASKA	PENDING/Z696070000	2020	F28	F39






PLANS DEVELOPED BY: STATE OF ALASKA DEPARTMENT OF TRANSPORTATION & PUBLIC FACILITIES, NORTHERN REGION, 2301 PEGER ROAD, FARBANKS, AK 99709 (907)451-2200
\\dotfiles\Precon\Projects\Communities\Kake\Z696070000 Kake Access Road\04 PS&E\10 - Drafting\1 Plots\Z696070000_P&E-1540+00.00-1570+00.00 Wed, Dec/11/19 11:58am

NO.	DATE	REVISION	STATE	PROJECT DESIGNATION	YEAR	SHEET NO.	TOTAL SHEETS
			ALASKA	PENDING/Z696070000	2020	F29	F39

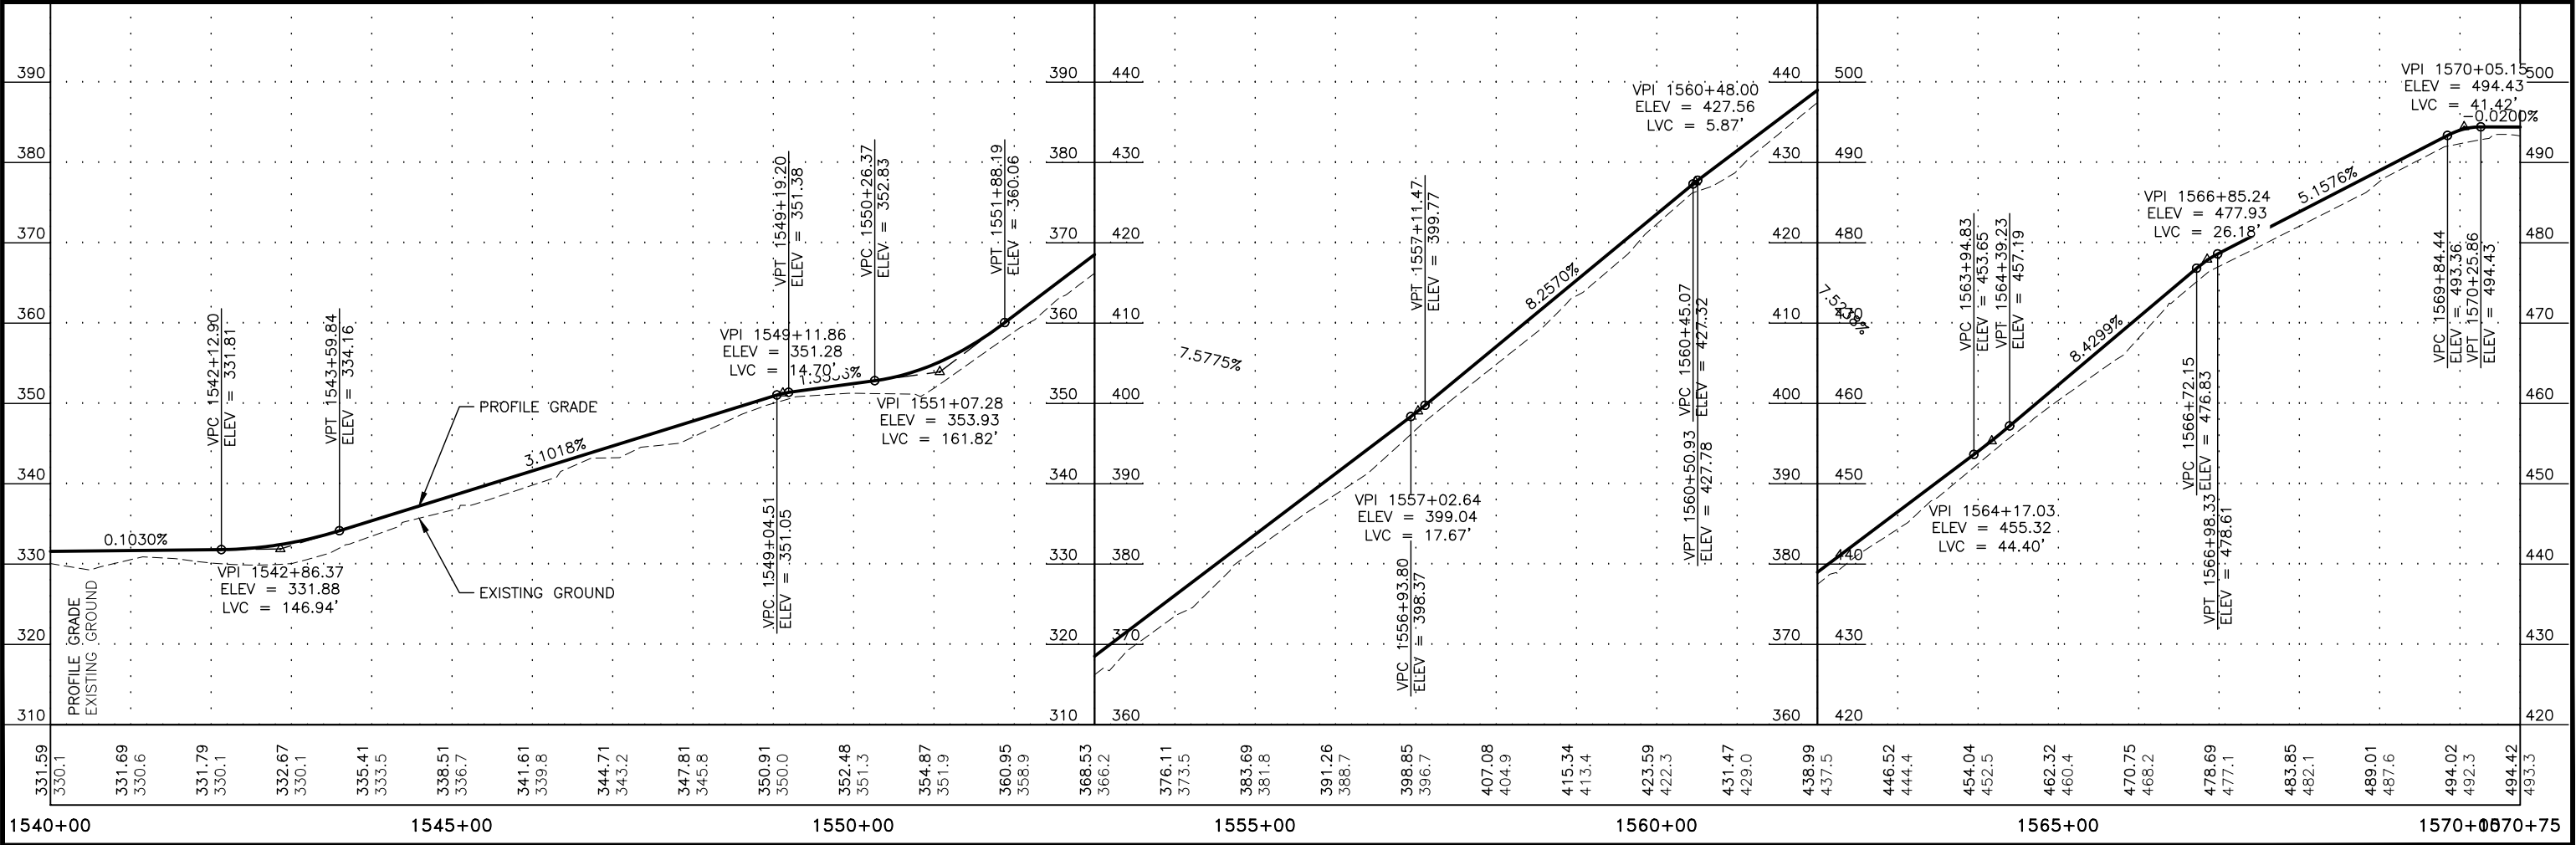
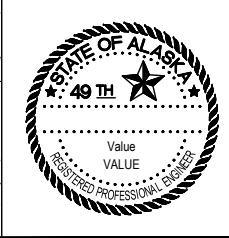
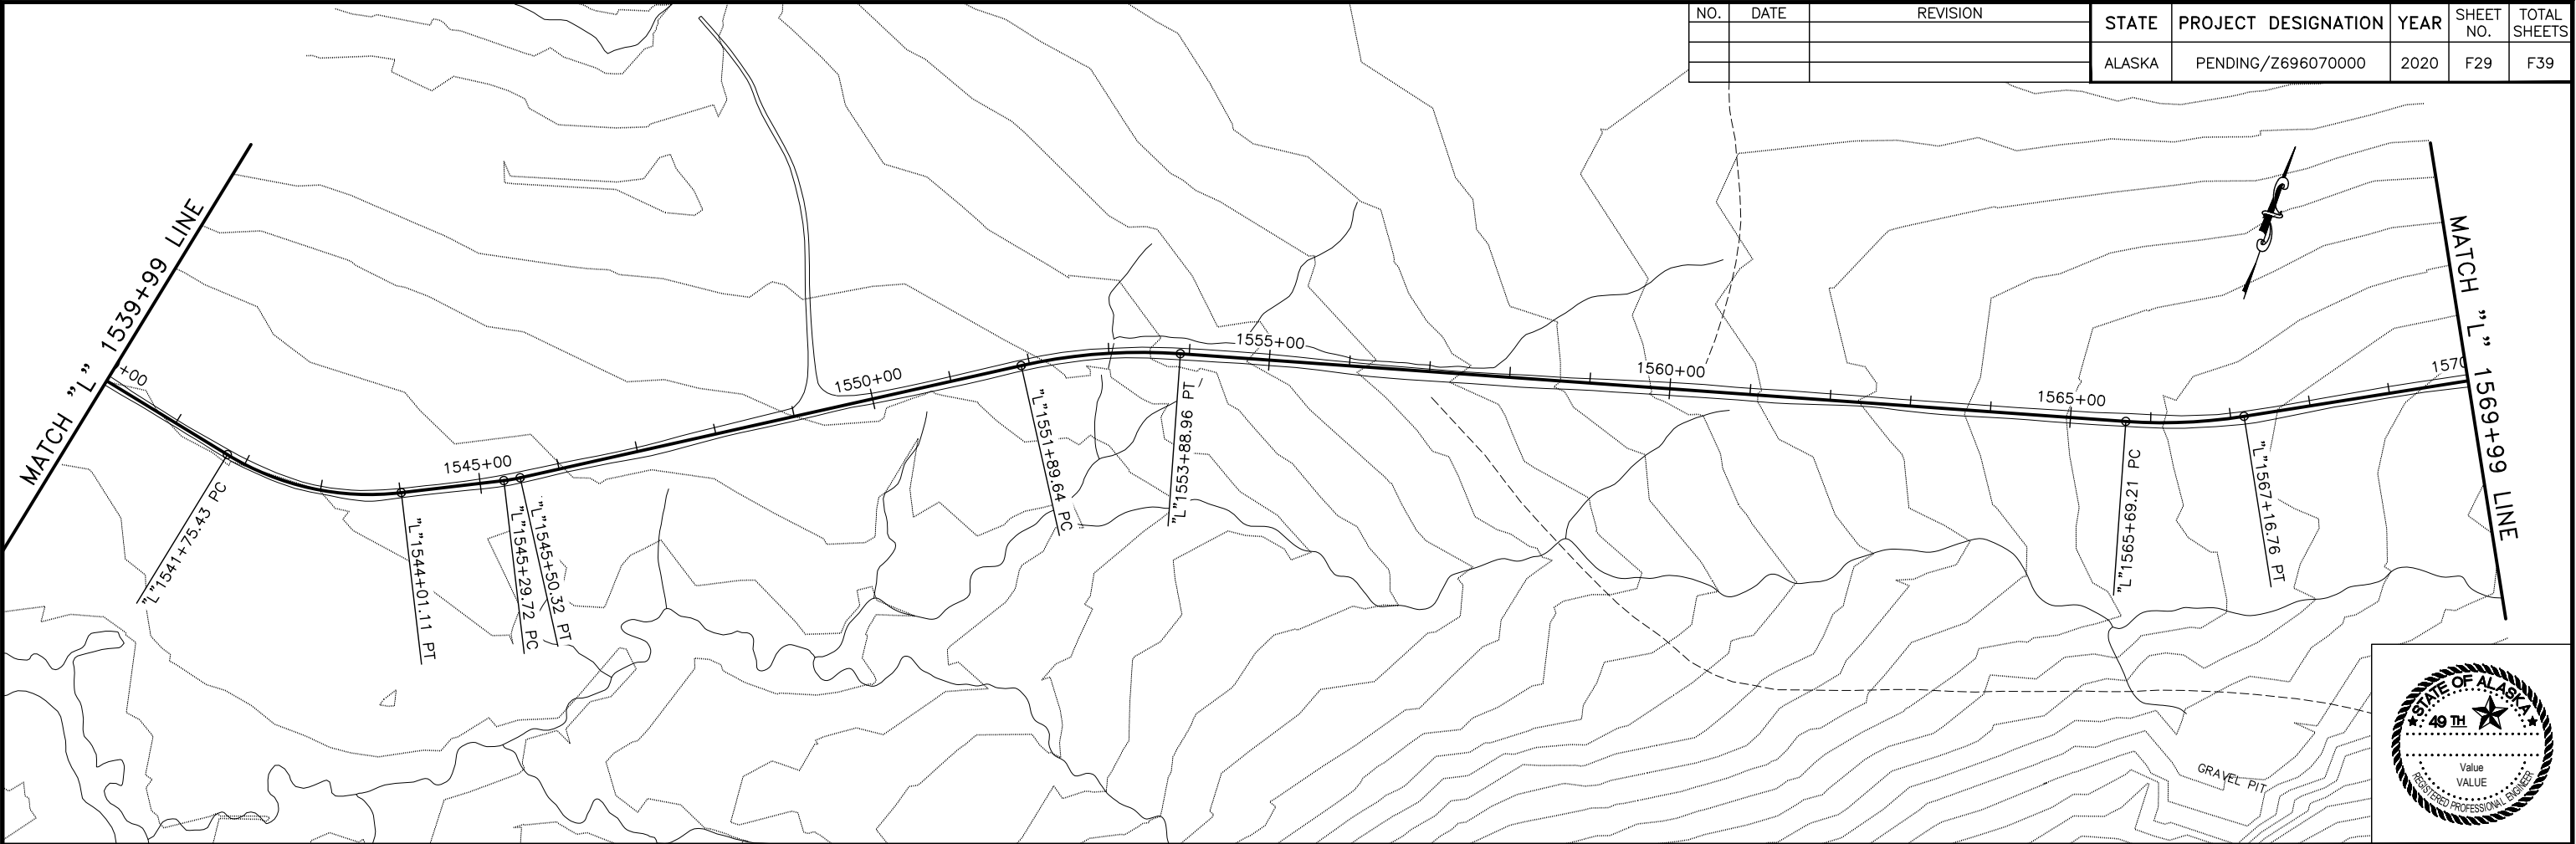


NO.	DATE	REVISION	STATE	PROJECT DESIGNATION	YEAR	SHEET NO.	TOTAL SHEETS
			ALASKA	PENDING/Z696070000	2020	F30	F39

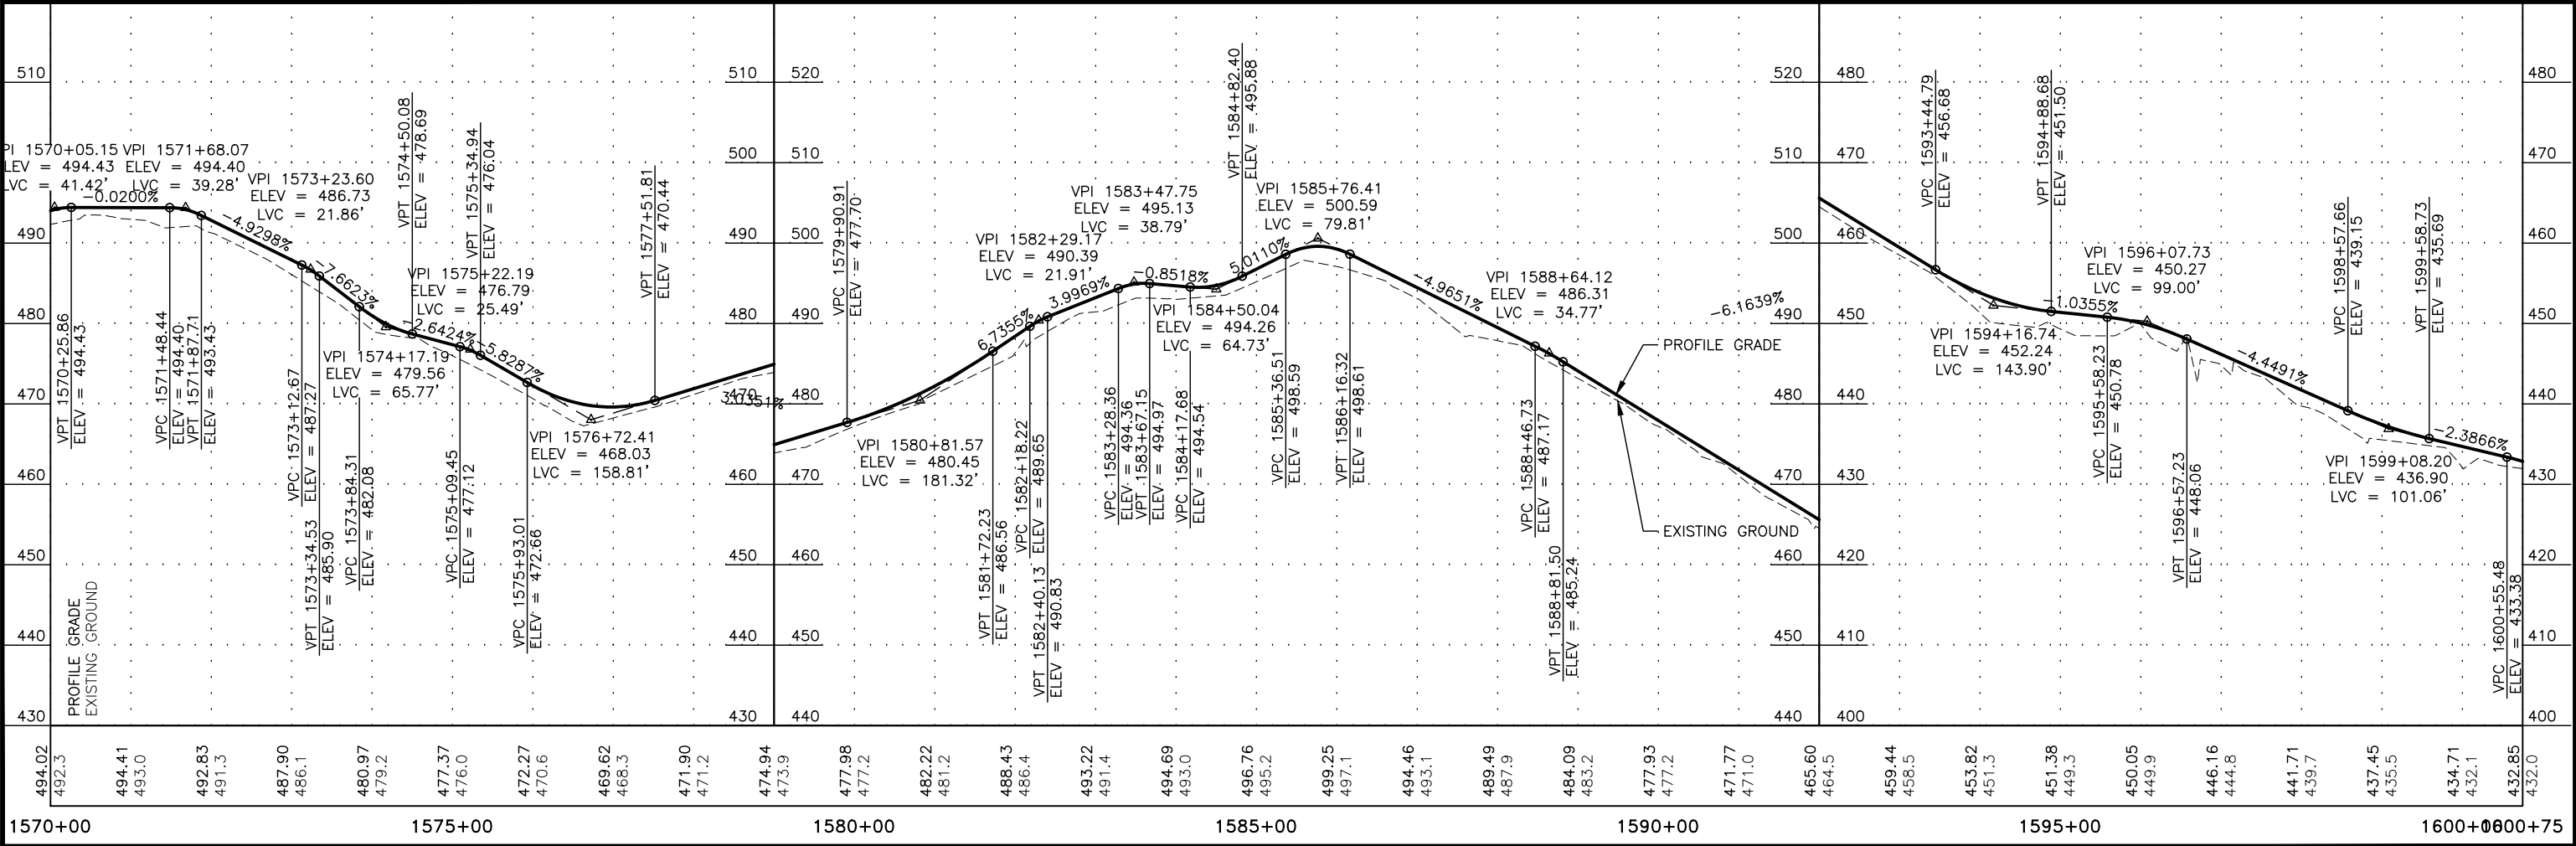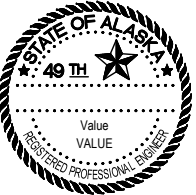
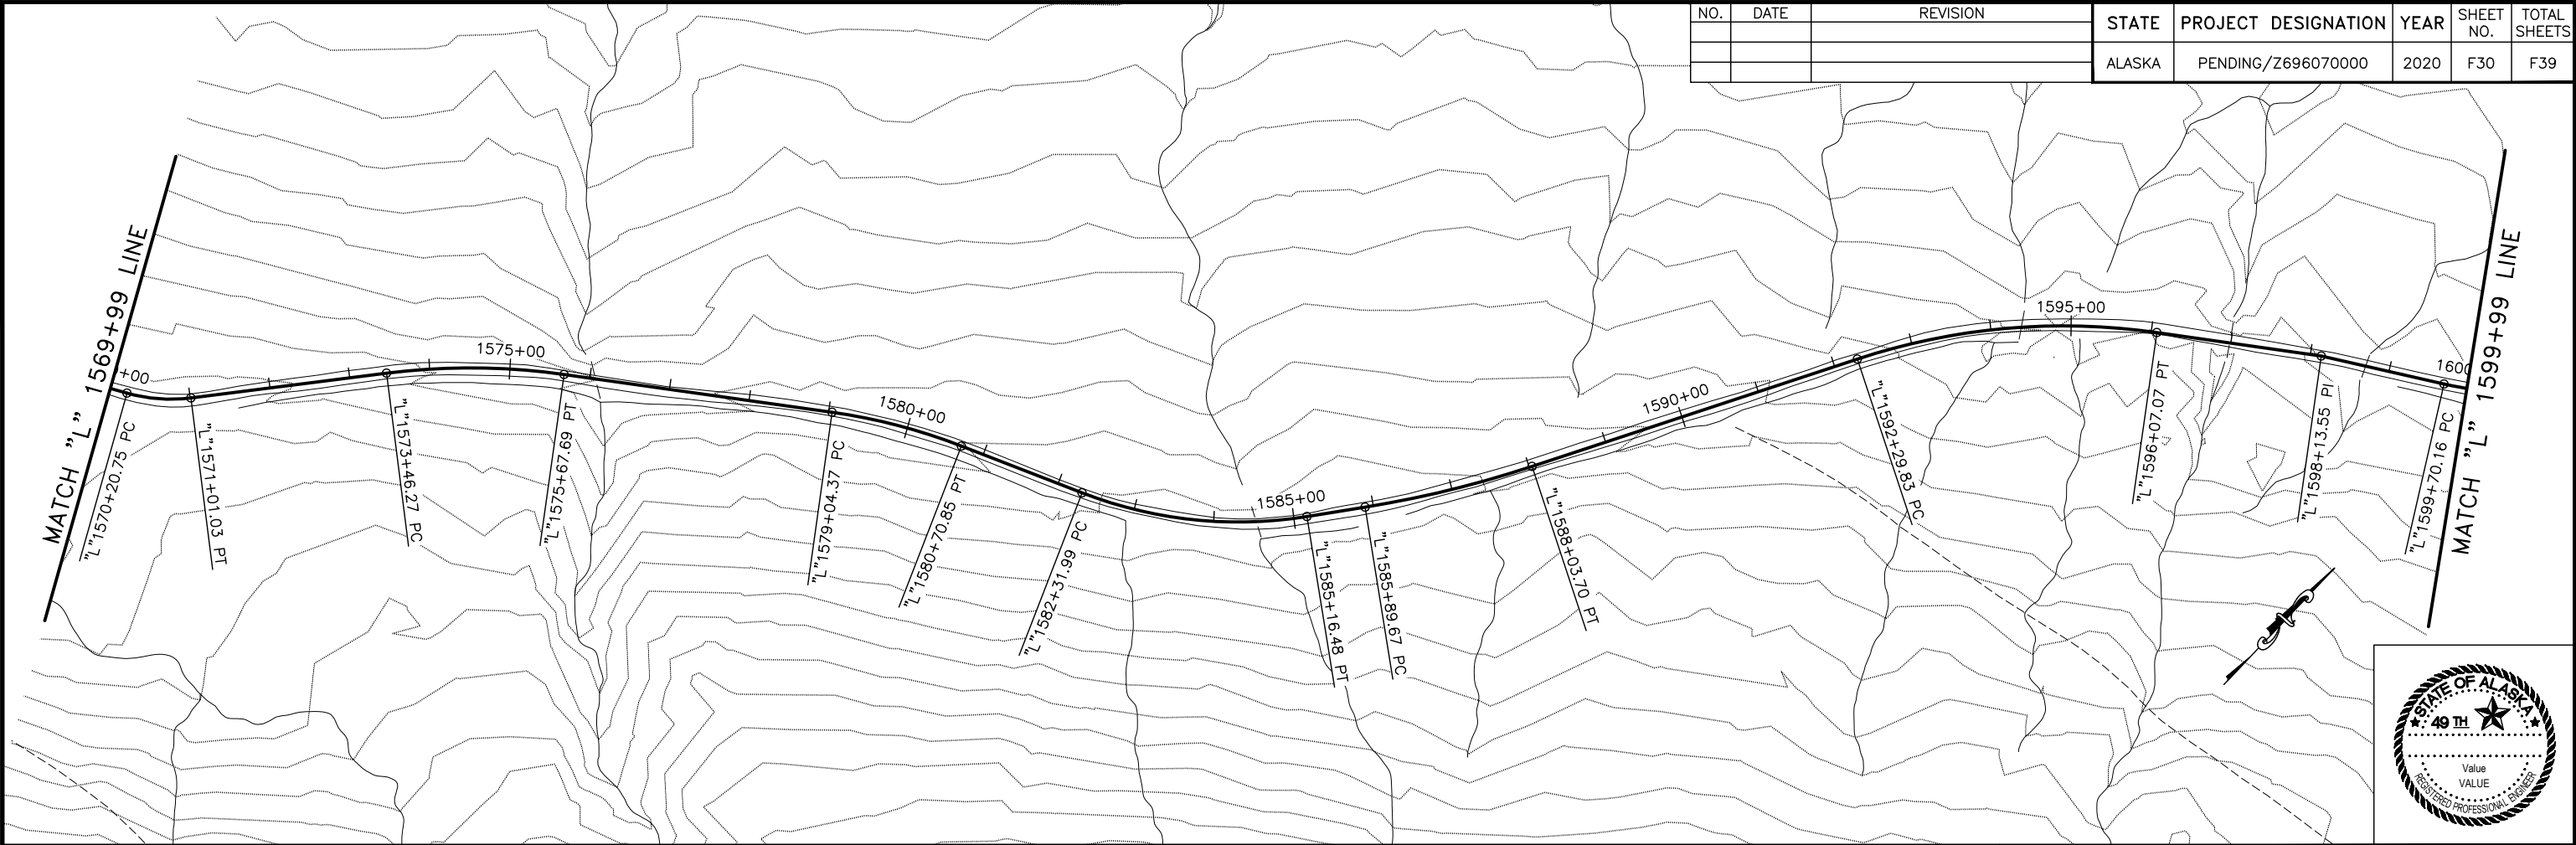


PLANS DEVELOPED BY: STATE OF ALASKA DEPARTMENT OF TRANSPORTATION & PUBLIC FACILITIES, NORTHERN REGION, 2301 PEGER ROAD, FARBANKS, AK 99709 (907)451-2200
\\dotfiles\Precon\Projects\Communities\Kake\Z696070000 Kake Access Road\04 PS&E\10 - Drafting\1 Plots\Z696070000_P&E-1600+00.00-1630+00.00 Wed, Dec/11/19 11:58am

NO.	DATE	REVISION	STATE	PROJECT DESIGNATION	YEAR	SHEET NO.	TOTAL SHEETS
			ALASKA	PENDING/Z696070000	2020	F31	F39

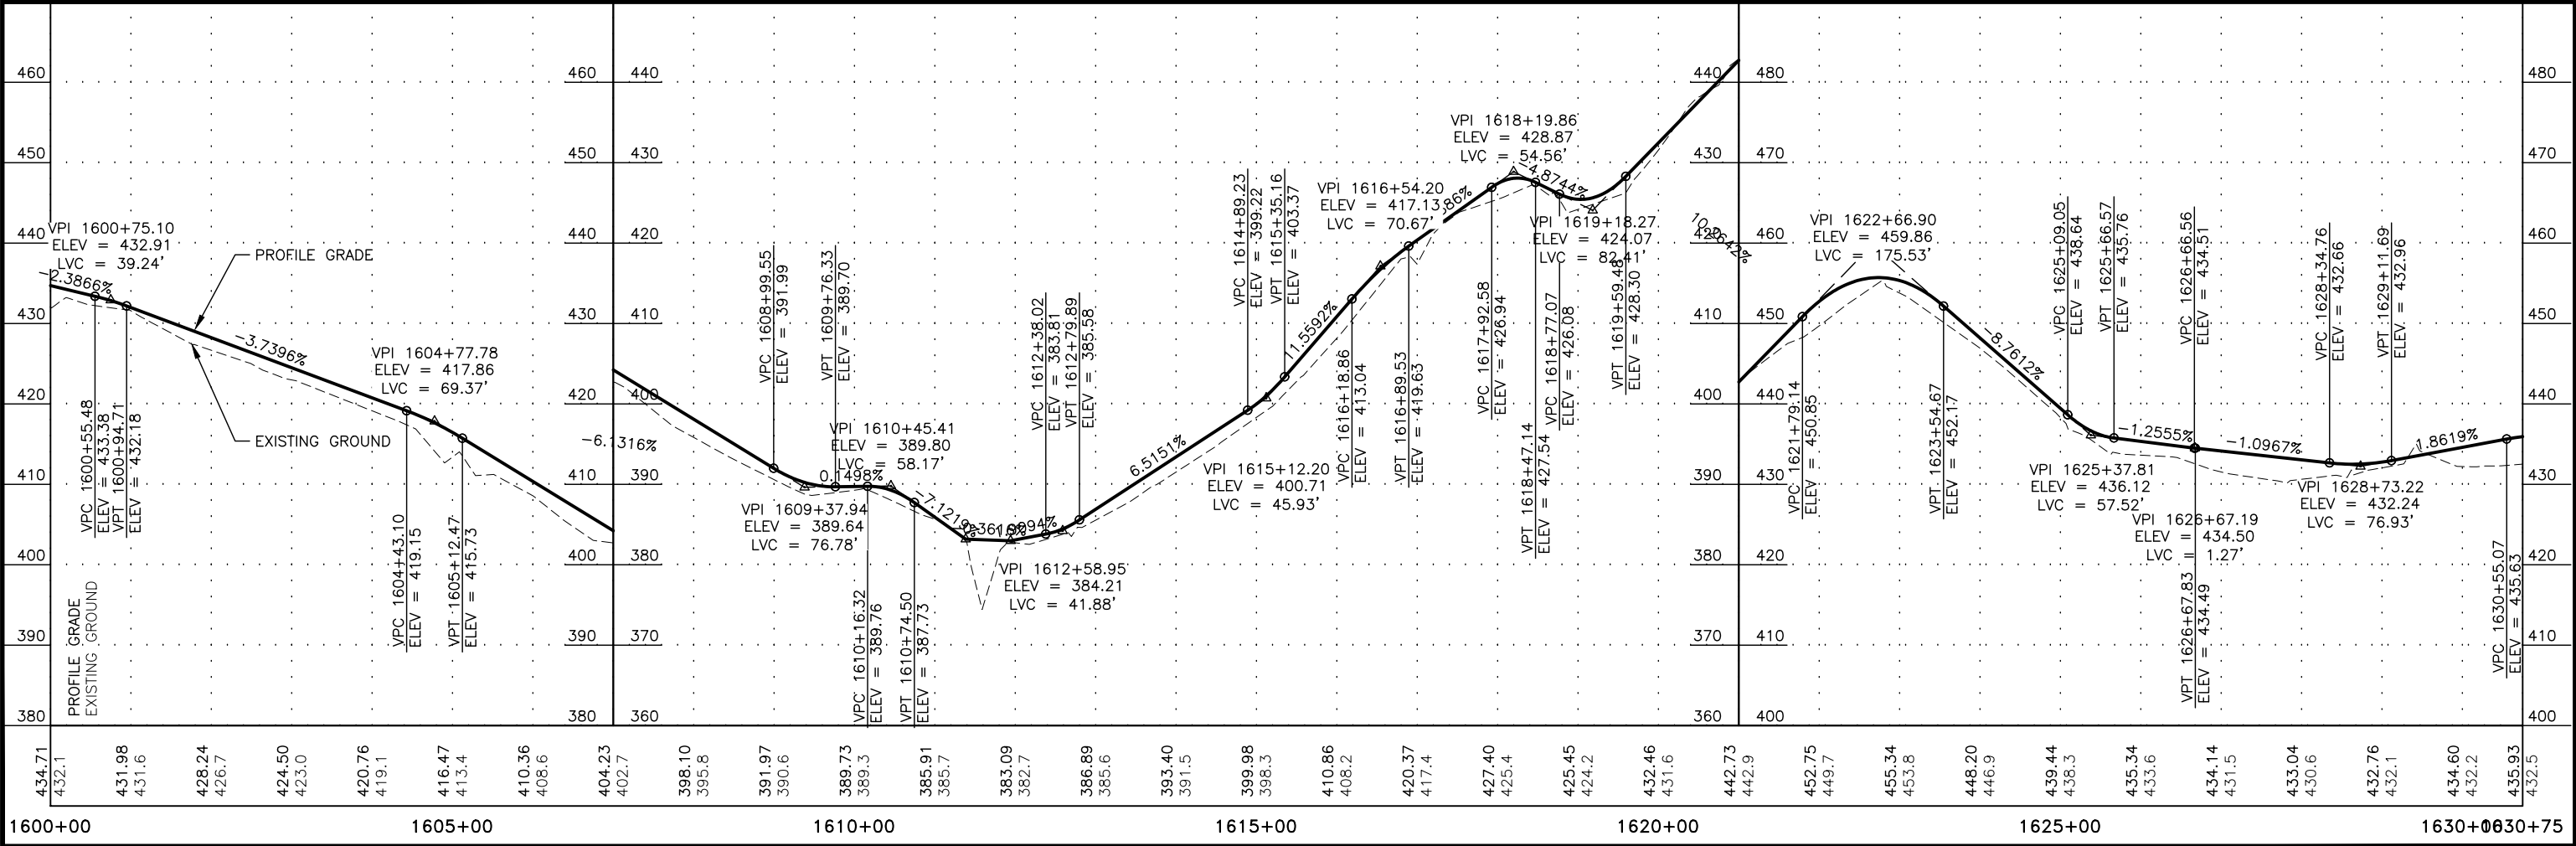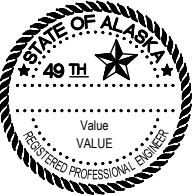
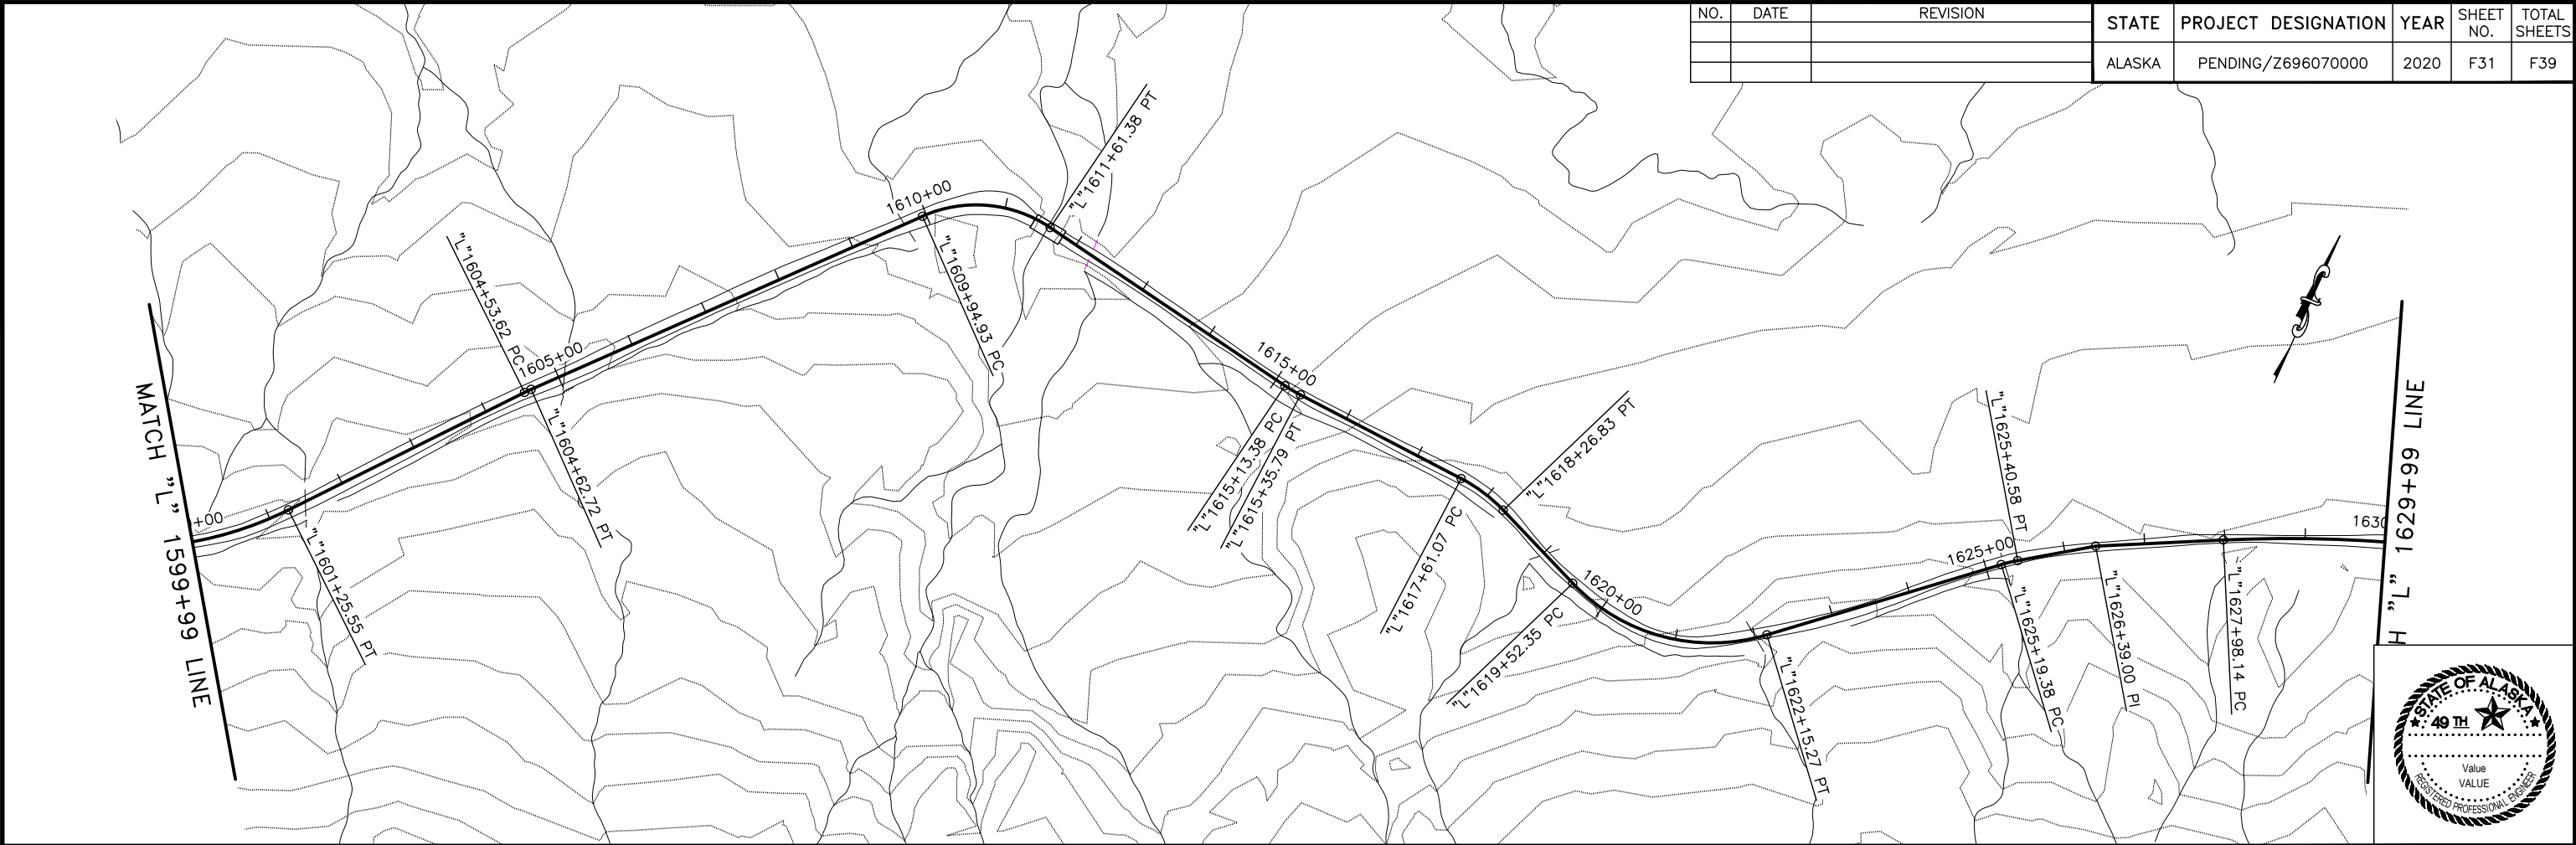


PLANS DEVELOPED BY: STATE OF ALASKA DEPARTMENT OF TRANSPORTATION & PUBLIC FACILITIES, NORTHERN REGION, 2301 PEGER ROAD, FARBANKS, AK 99709 (907)451-2200
\\dotfigras\Precon\Projects\Communities\Kake Access Road\04 PS&E\10 - Drafting\1 Plots\Z696070000_P&P-1630+00.00-1660+00.00 Wed, Dec/11/19 11:58am

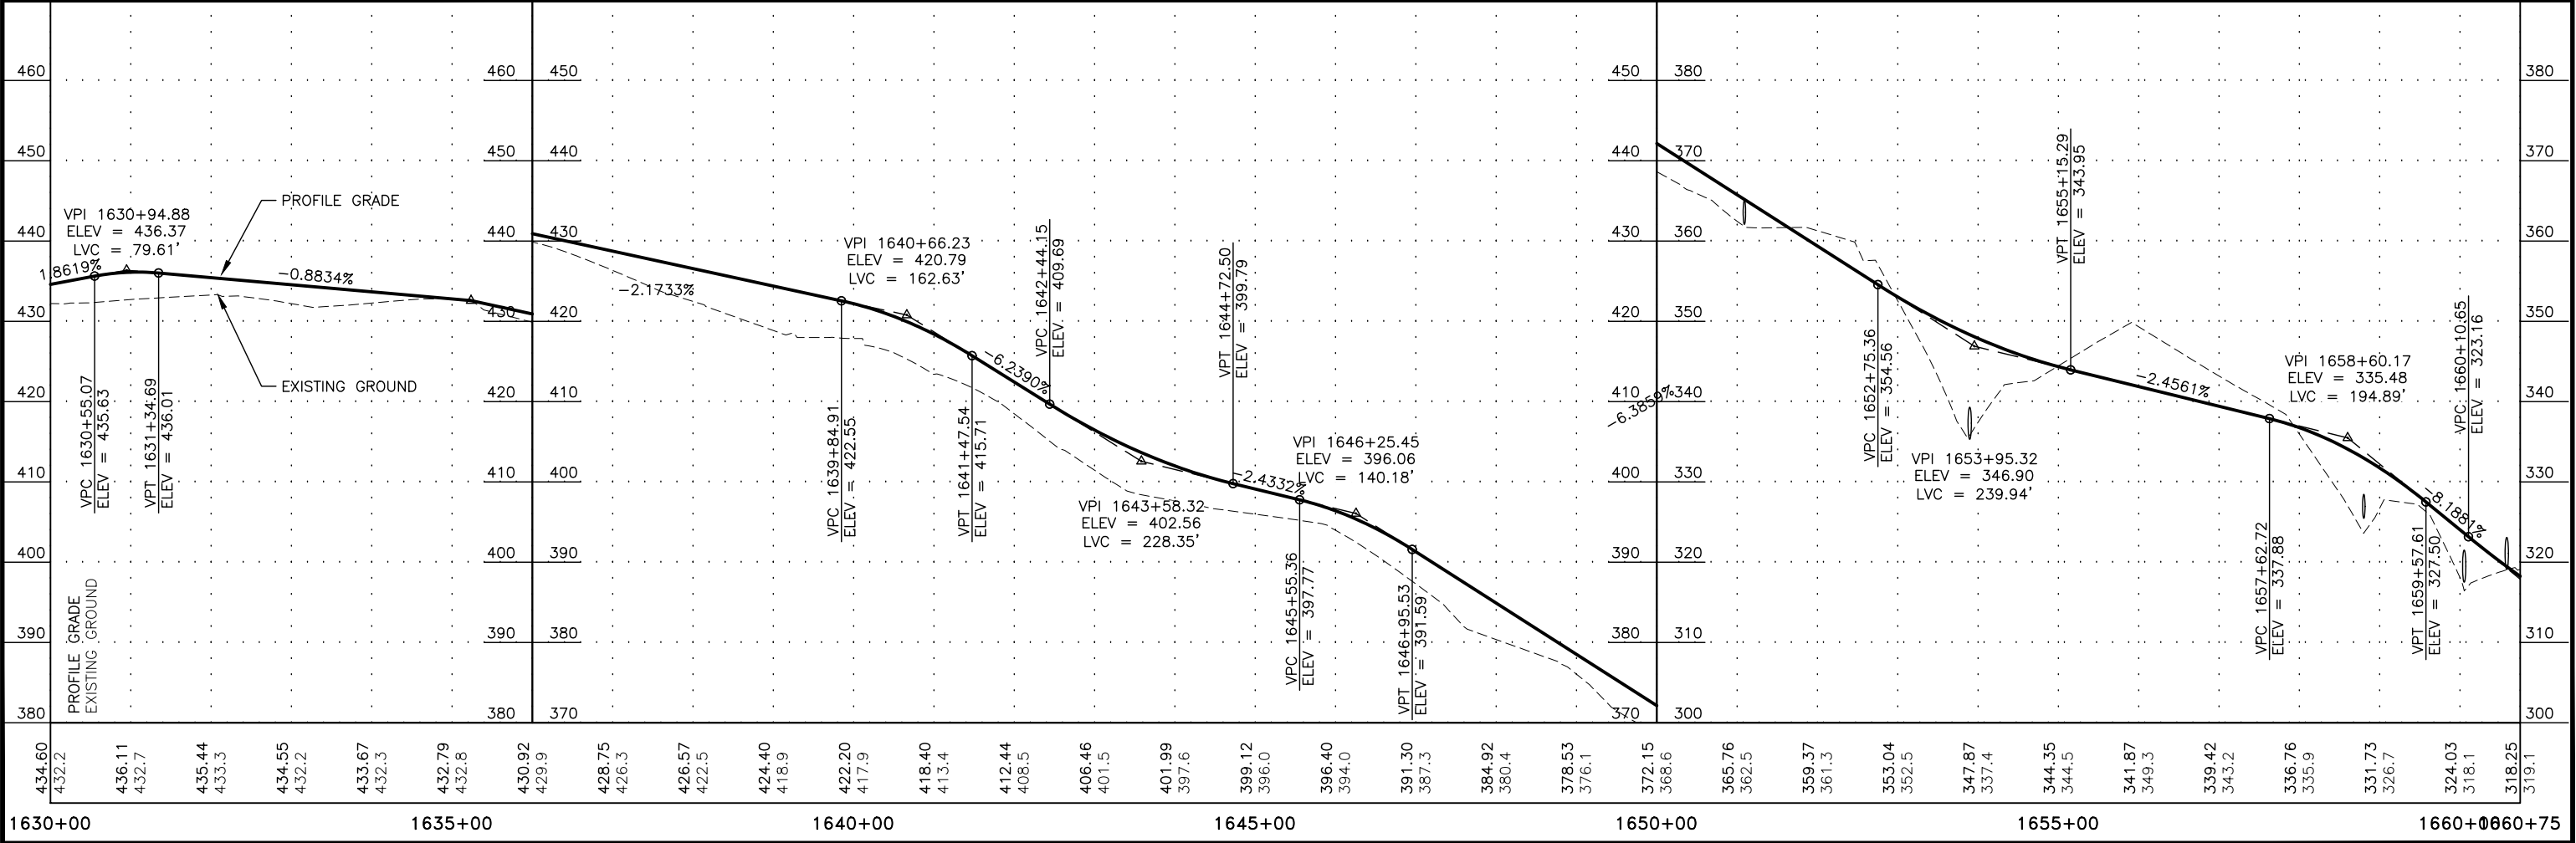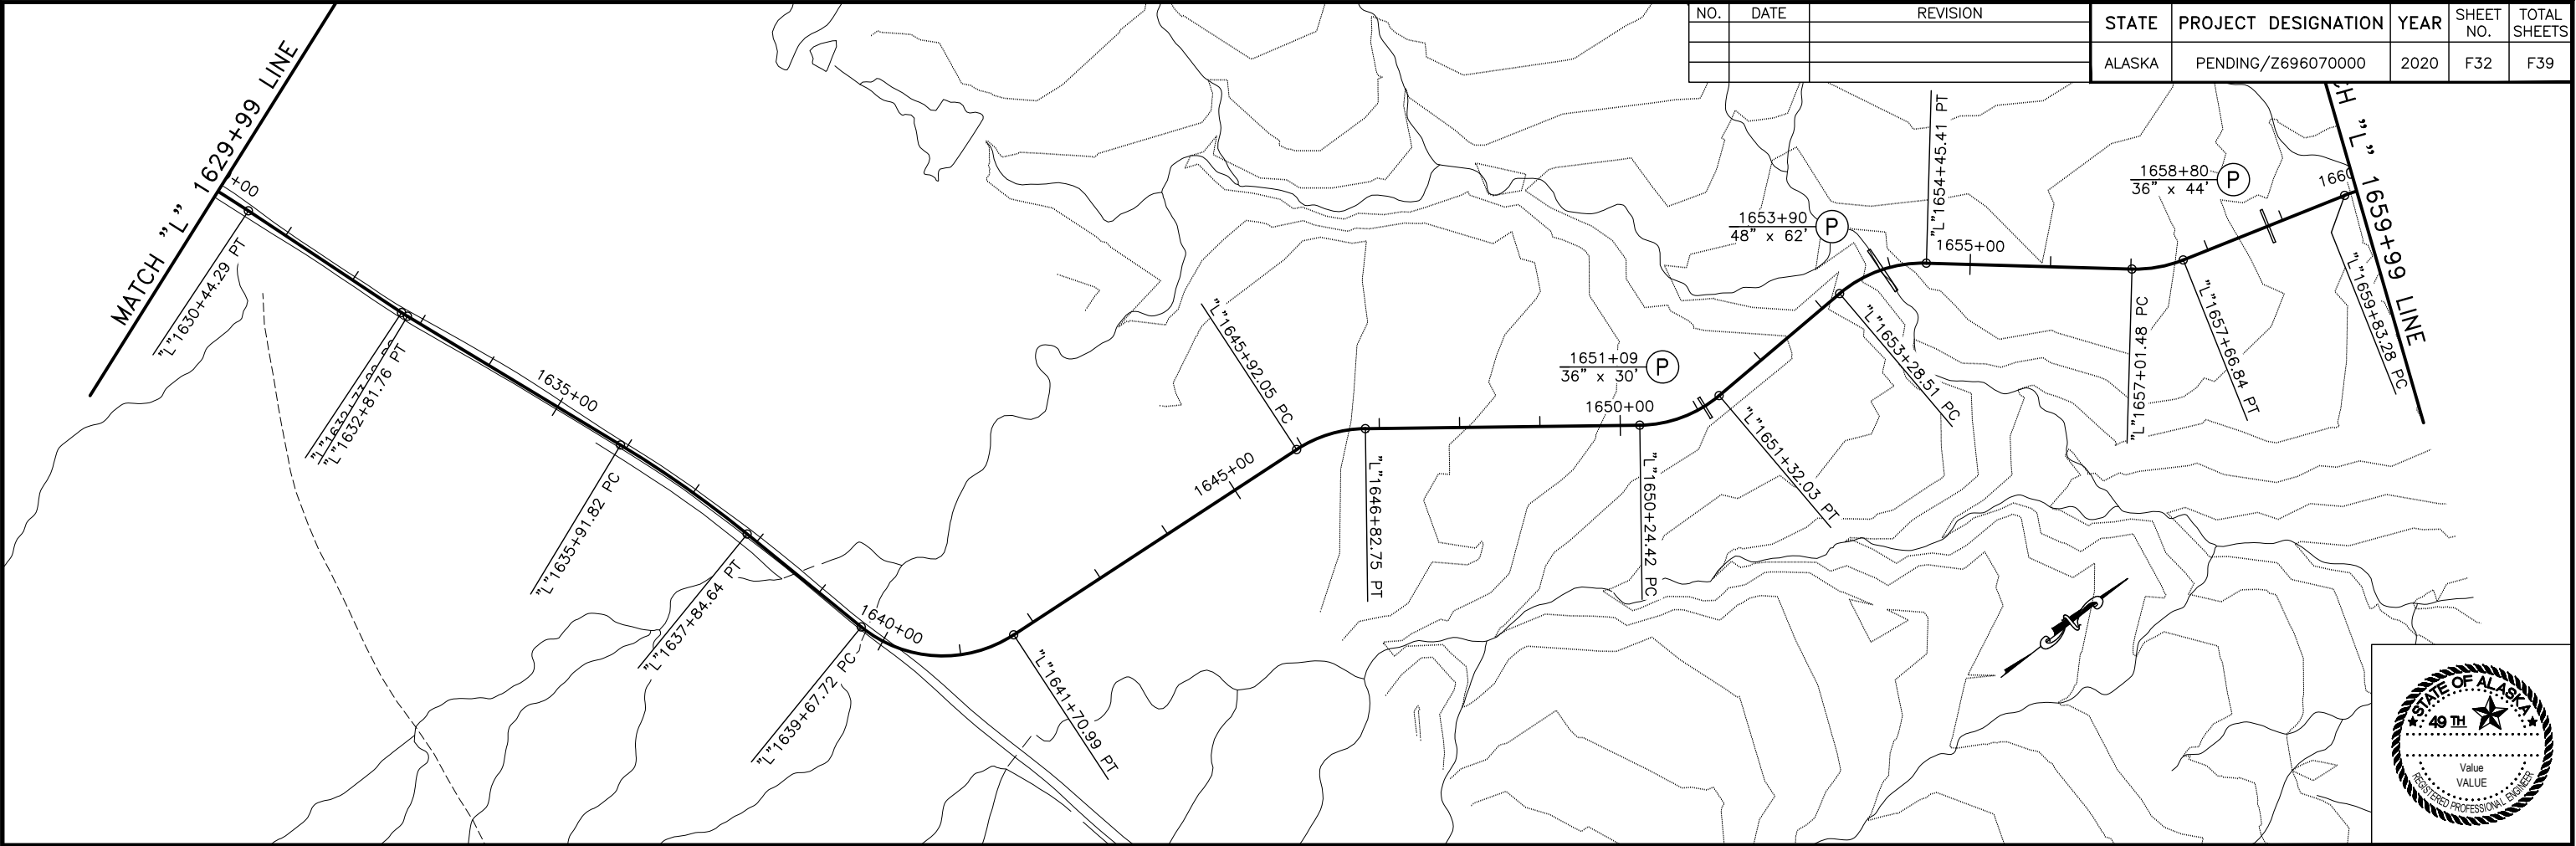



PLANS DEVELOPED BY: STATE OF ALASKA DEPARTMENT OF TRANSPORTATION & PUBLIC FACILITIES, NORTHERN REGION, 2301 PEGER ROAD, FARBANKS, AK 99709 (907)451-2200
\\dotfiles\Precon\Projects\Communities\Kake Access Road\04 PS&E\10 - Drafting\1 Plots\Z696070000_P&P-1660+00.00-1690+00.00 Wed, Dec/11/19 11:59am

NO.	DATE	REVISION	STATE	PROJECT DESIGNATION	YEAR	SHEET NO.	TOTAL SHEETS
			ALASKA	PENDING/Z696070000	2020	F33	F39

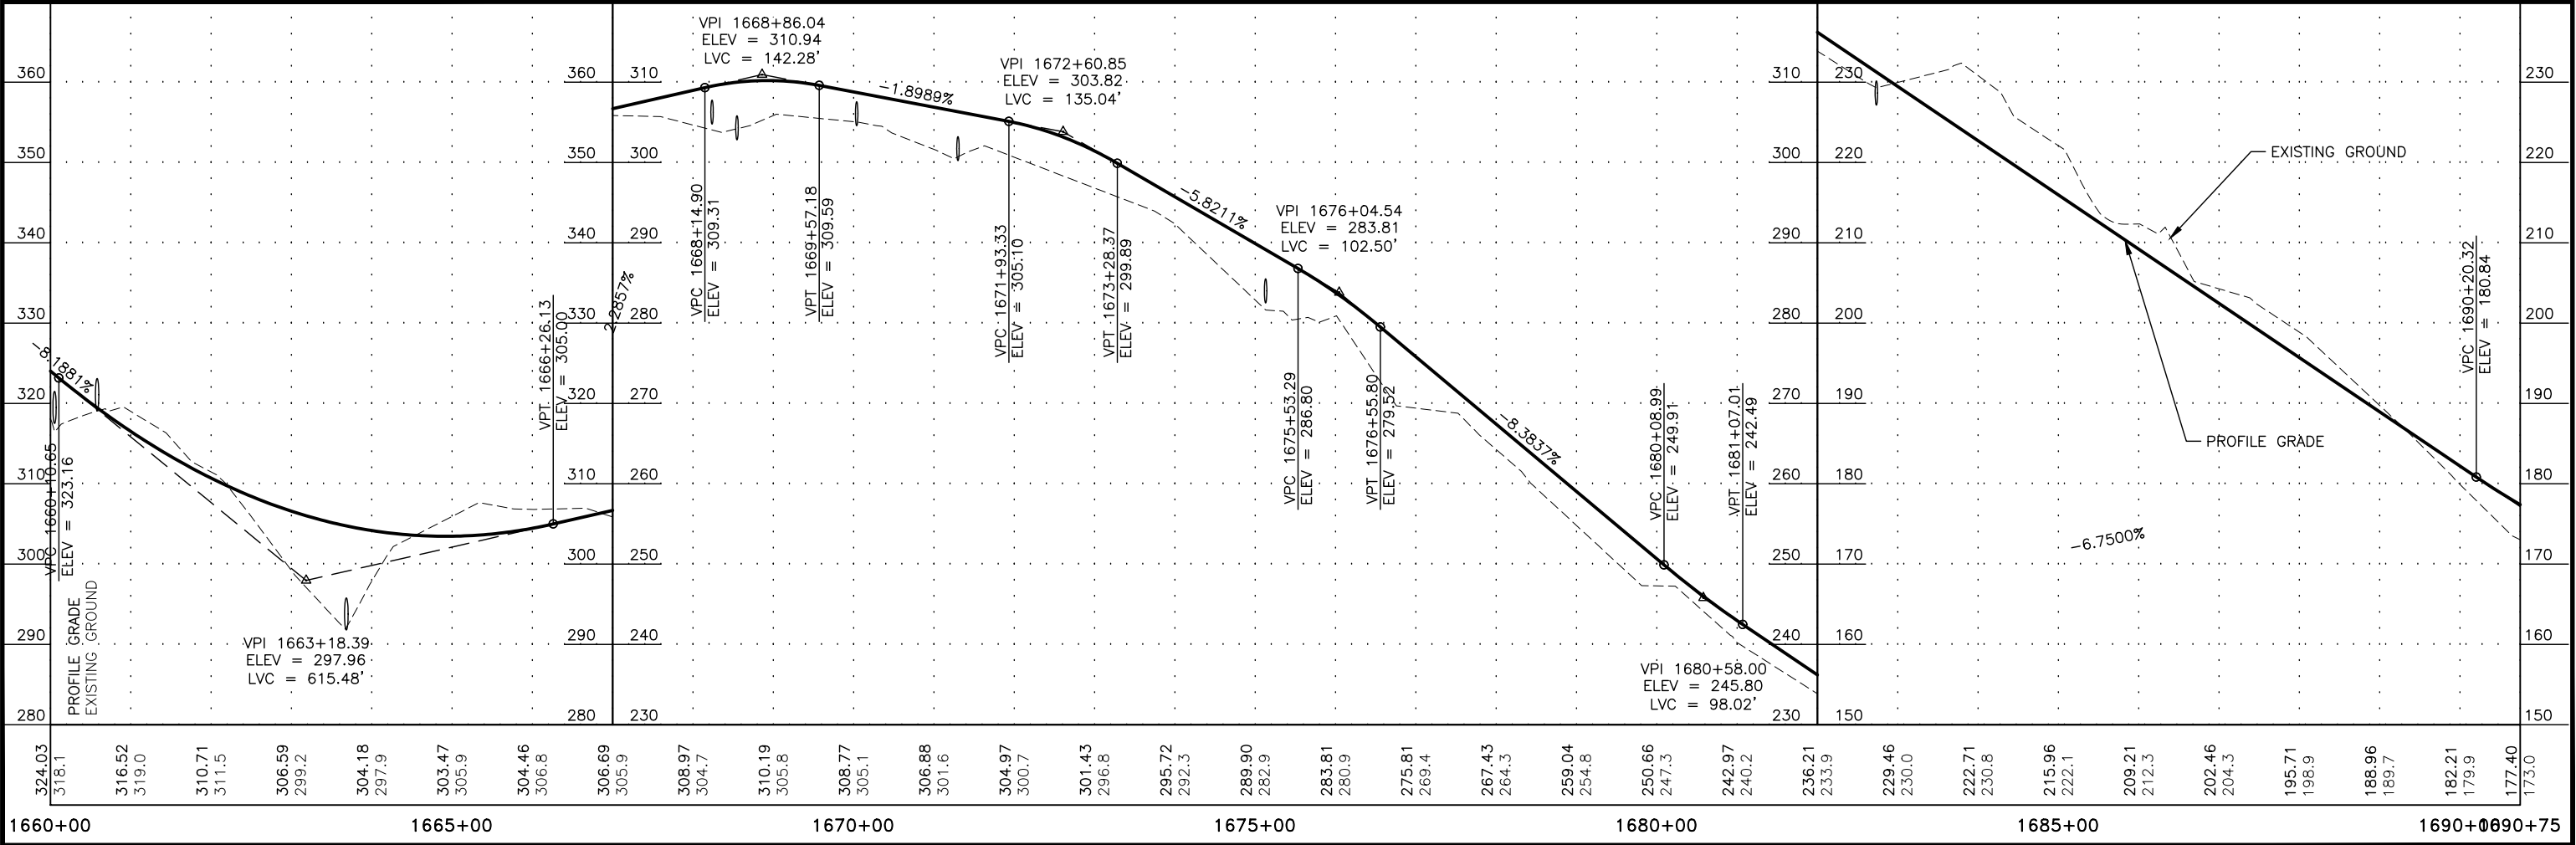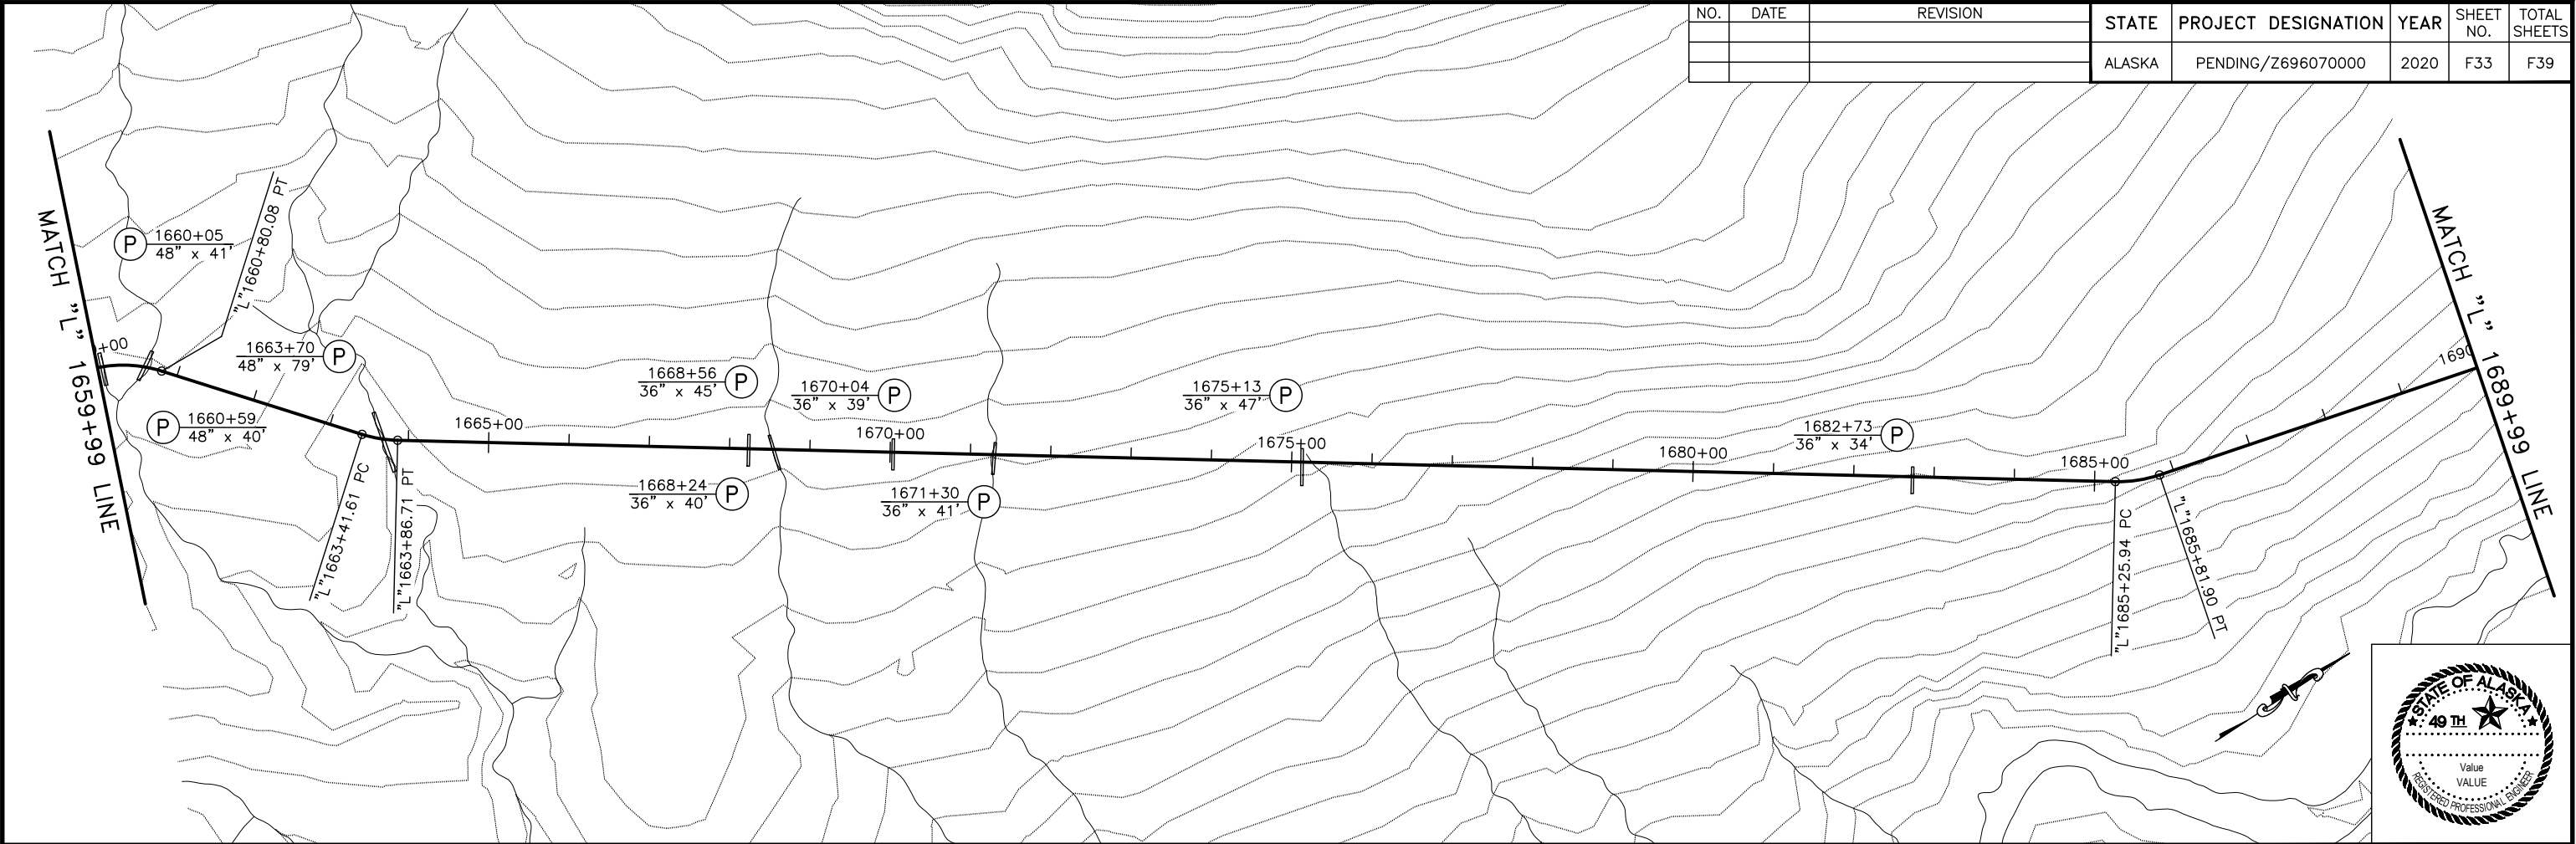




PLANS DEVELOPED BY: STATE OF ALASKA DEPARTMENT OF TRANSPORTATION & PUBLIC FACILITIES, NORTHERN REGION, 2301 PEGER ROAD, FARBANKS, AK 99709 (907)451-2200
\\dofsigns\Precon\Projects\Communities\Kake\Z696070000 Kake Access Road\04 PS&E\10 - Drafting\1 Plots\Z696070000_P&P-1690+00.00-1720+00.00 Wed, Dec/11/19 11:59am

NO.	DATE	REVISION	STATE	PROJECT DESIGNATION	YEAR	SHEET NO.	TOTAL SHEETS
			ALASKA	PENDING/Z696070000	2020	F34	F39

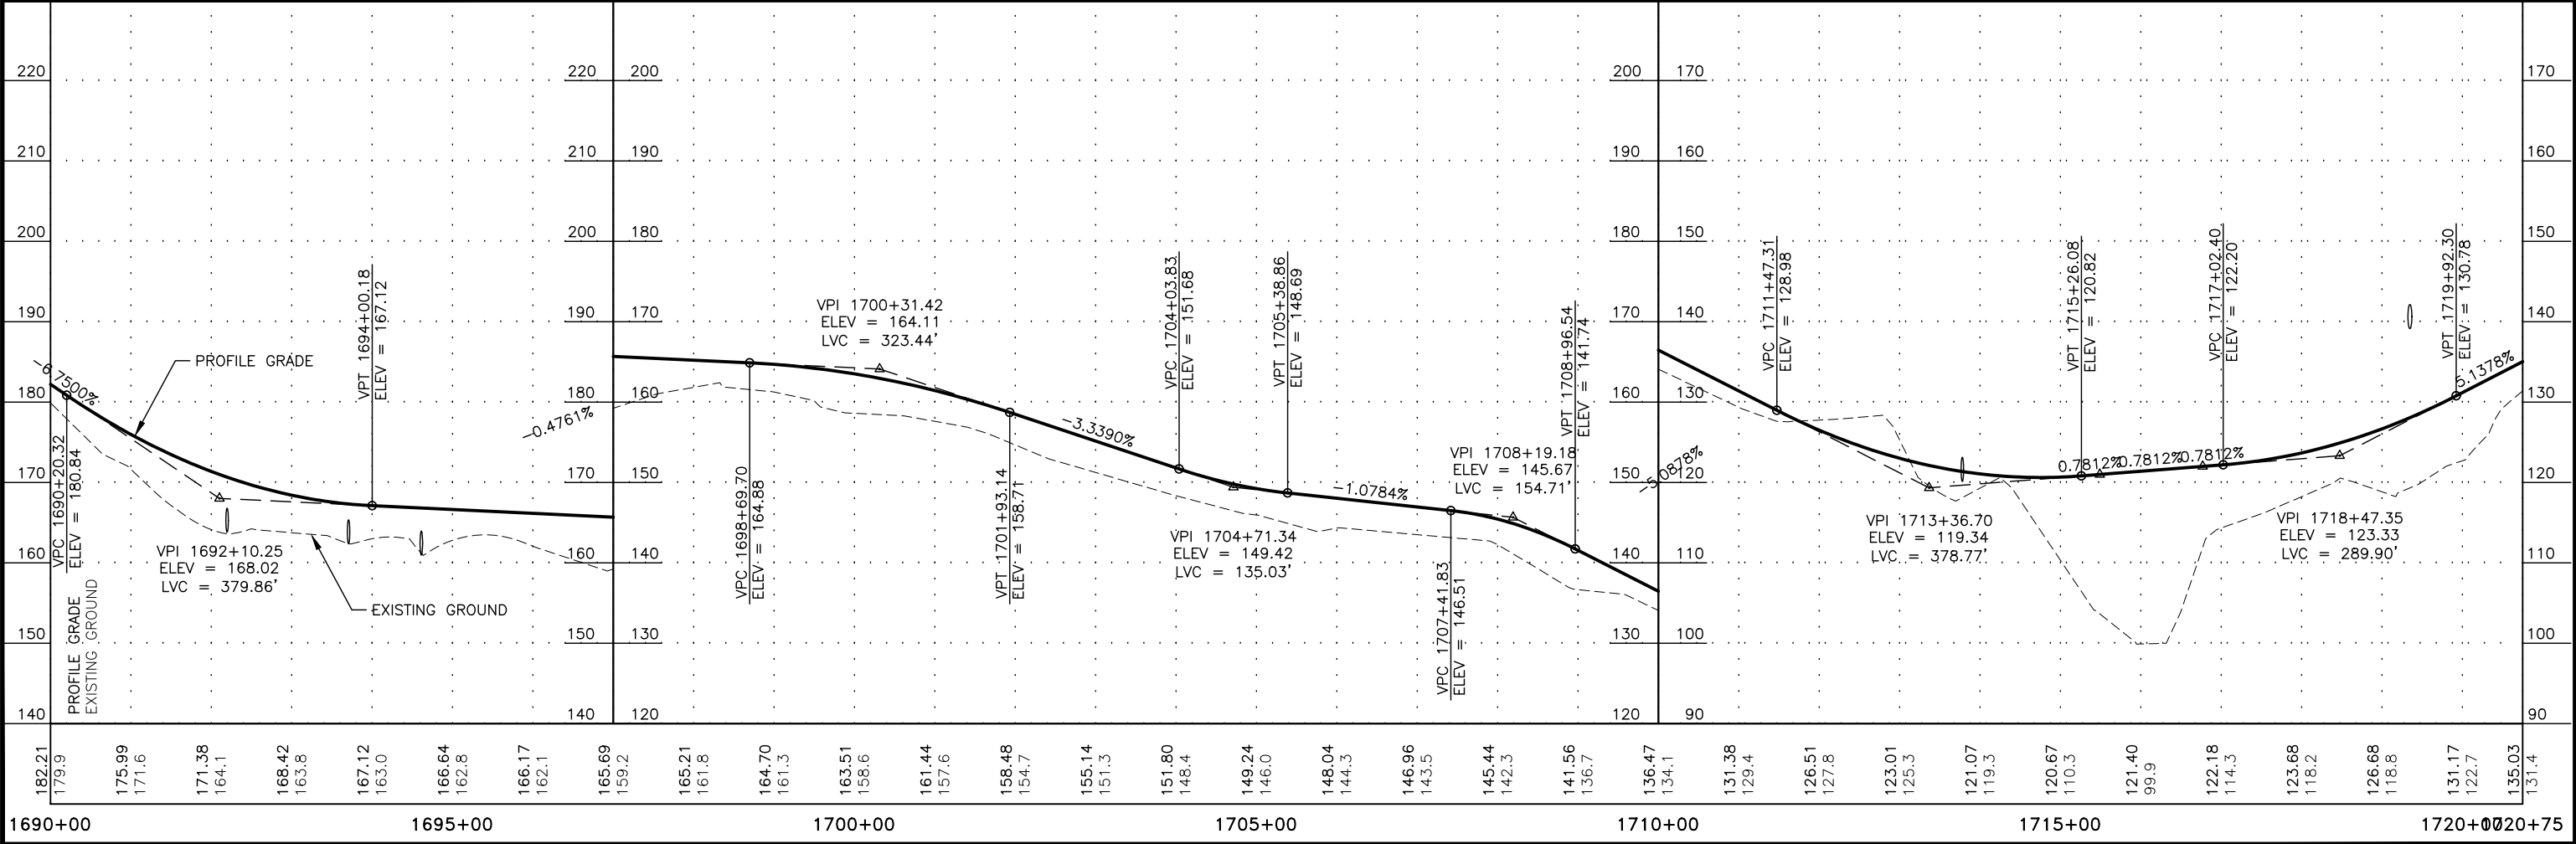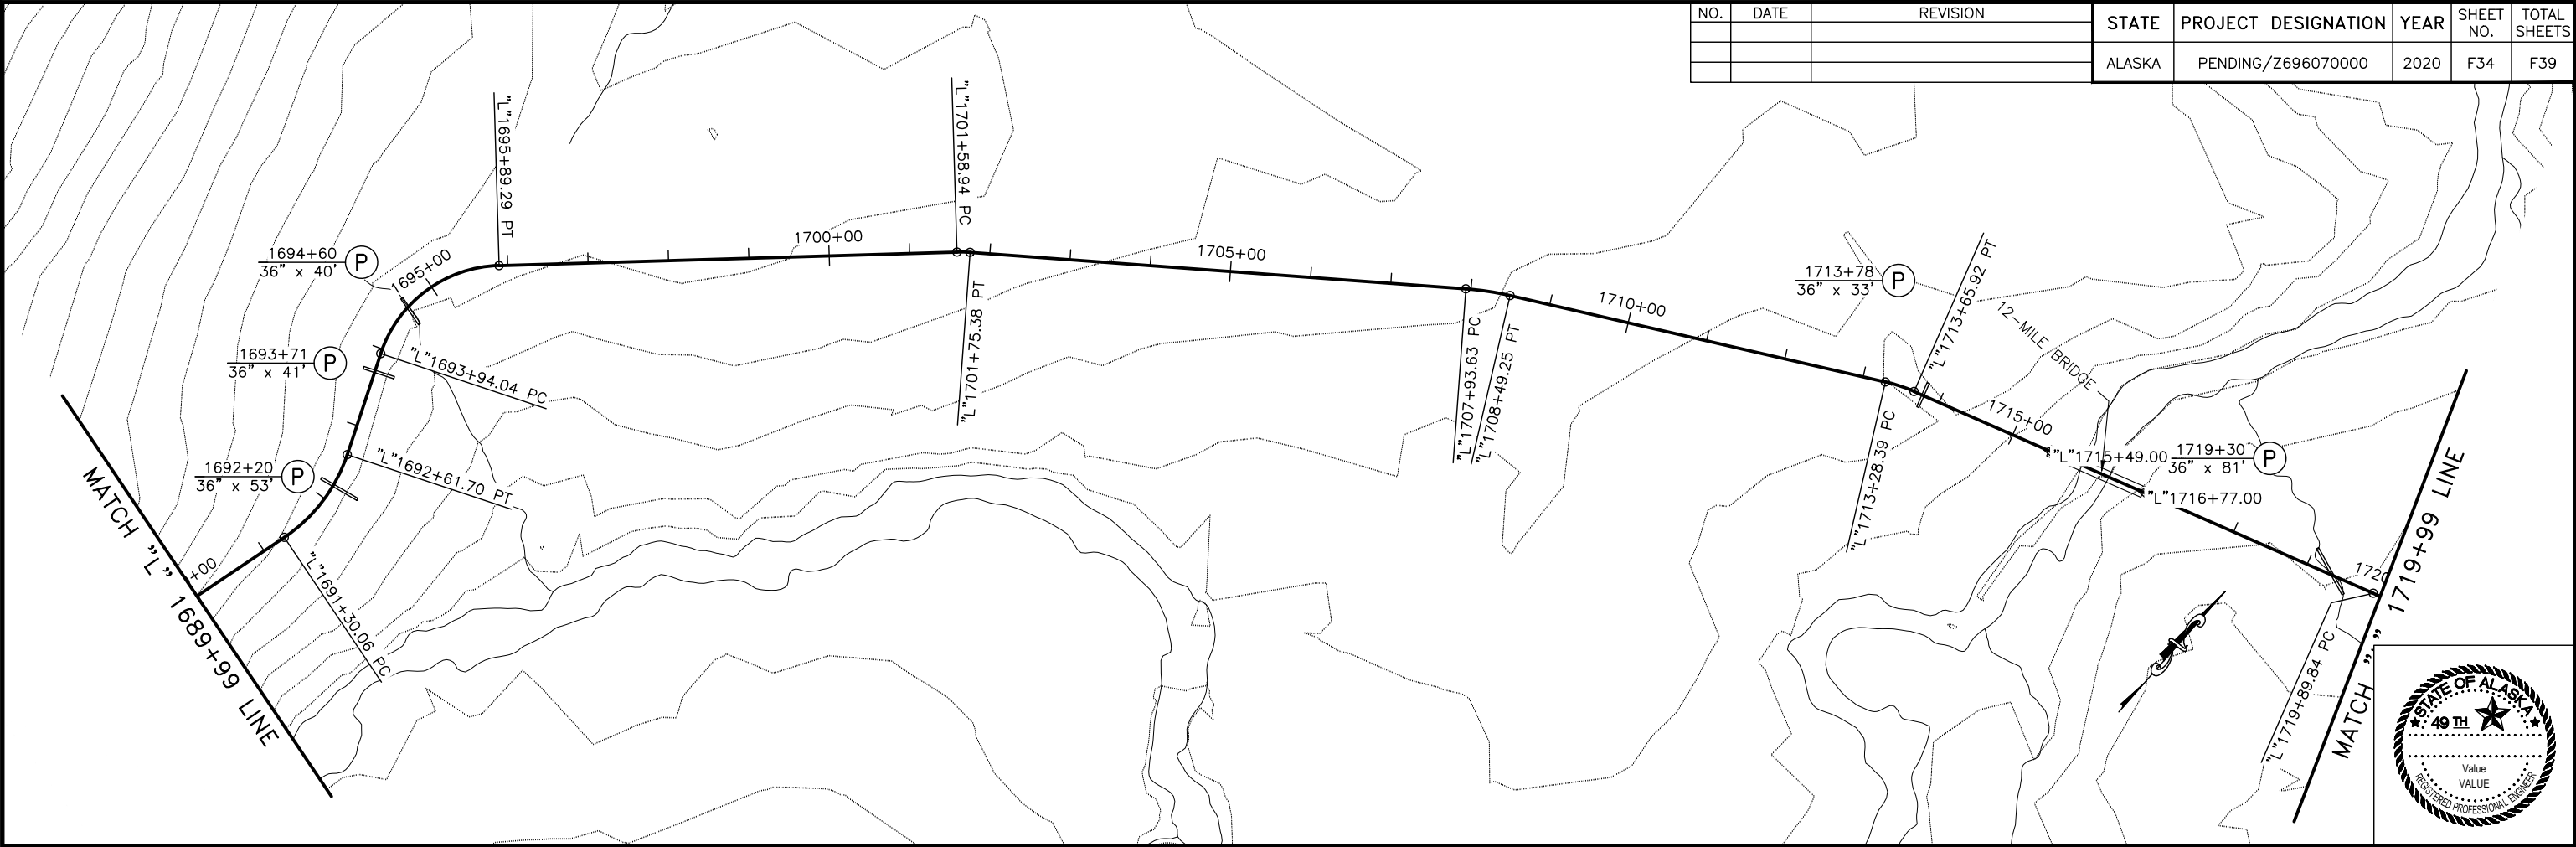



PLANS DEVELOPED BY: STATE OF ALASKA DEPARTMENT OF TRANSPORTATION & PUBLIC FACILITIES, NORTHERN REGION, 2301 PEGER ROAD, FARBANKS, AK 99709 (907)451-2200
\\dotfiles\Precon\Projects\Communities\Kake\Access Road\04 PS&E\10 - Drafting\1 Plots\Z696070000_P&P-1720+00.00-1750+00.00 Wed, Dec/11/19 11:59am

NO.	DATE	REVISION	STATE	PROJECT DESIGNATION	YEAR	SHEET NO.	TOTAL SHEETS
			ALASKA	PENDING/Z696070000	2020	F35	F39

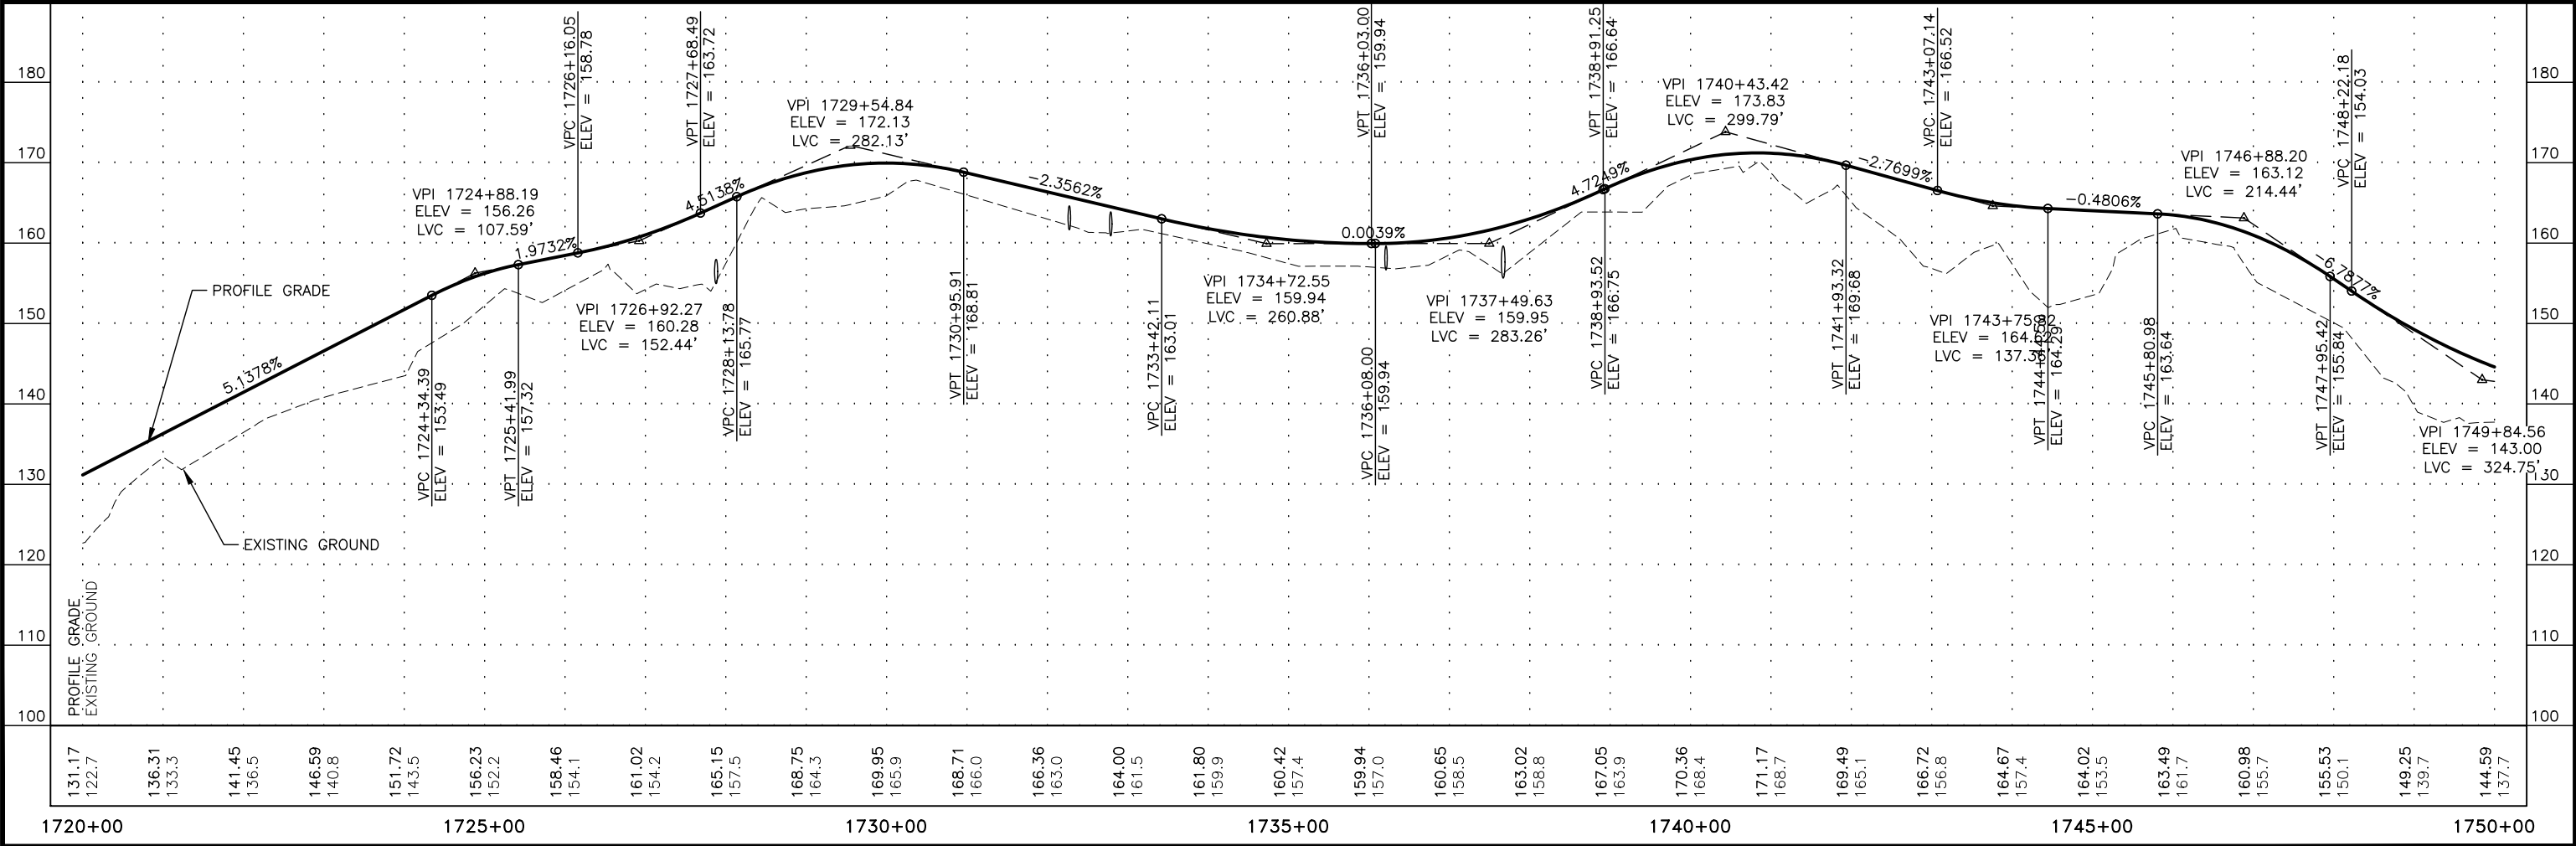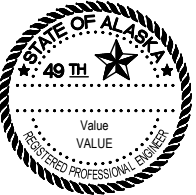
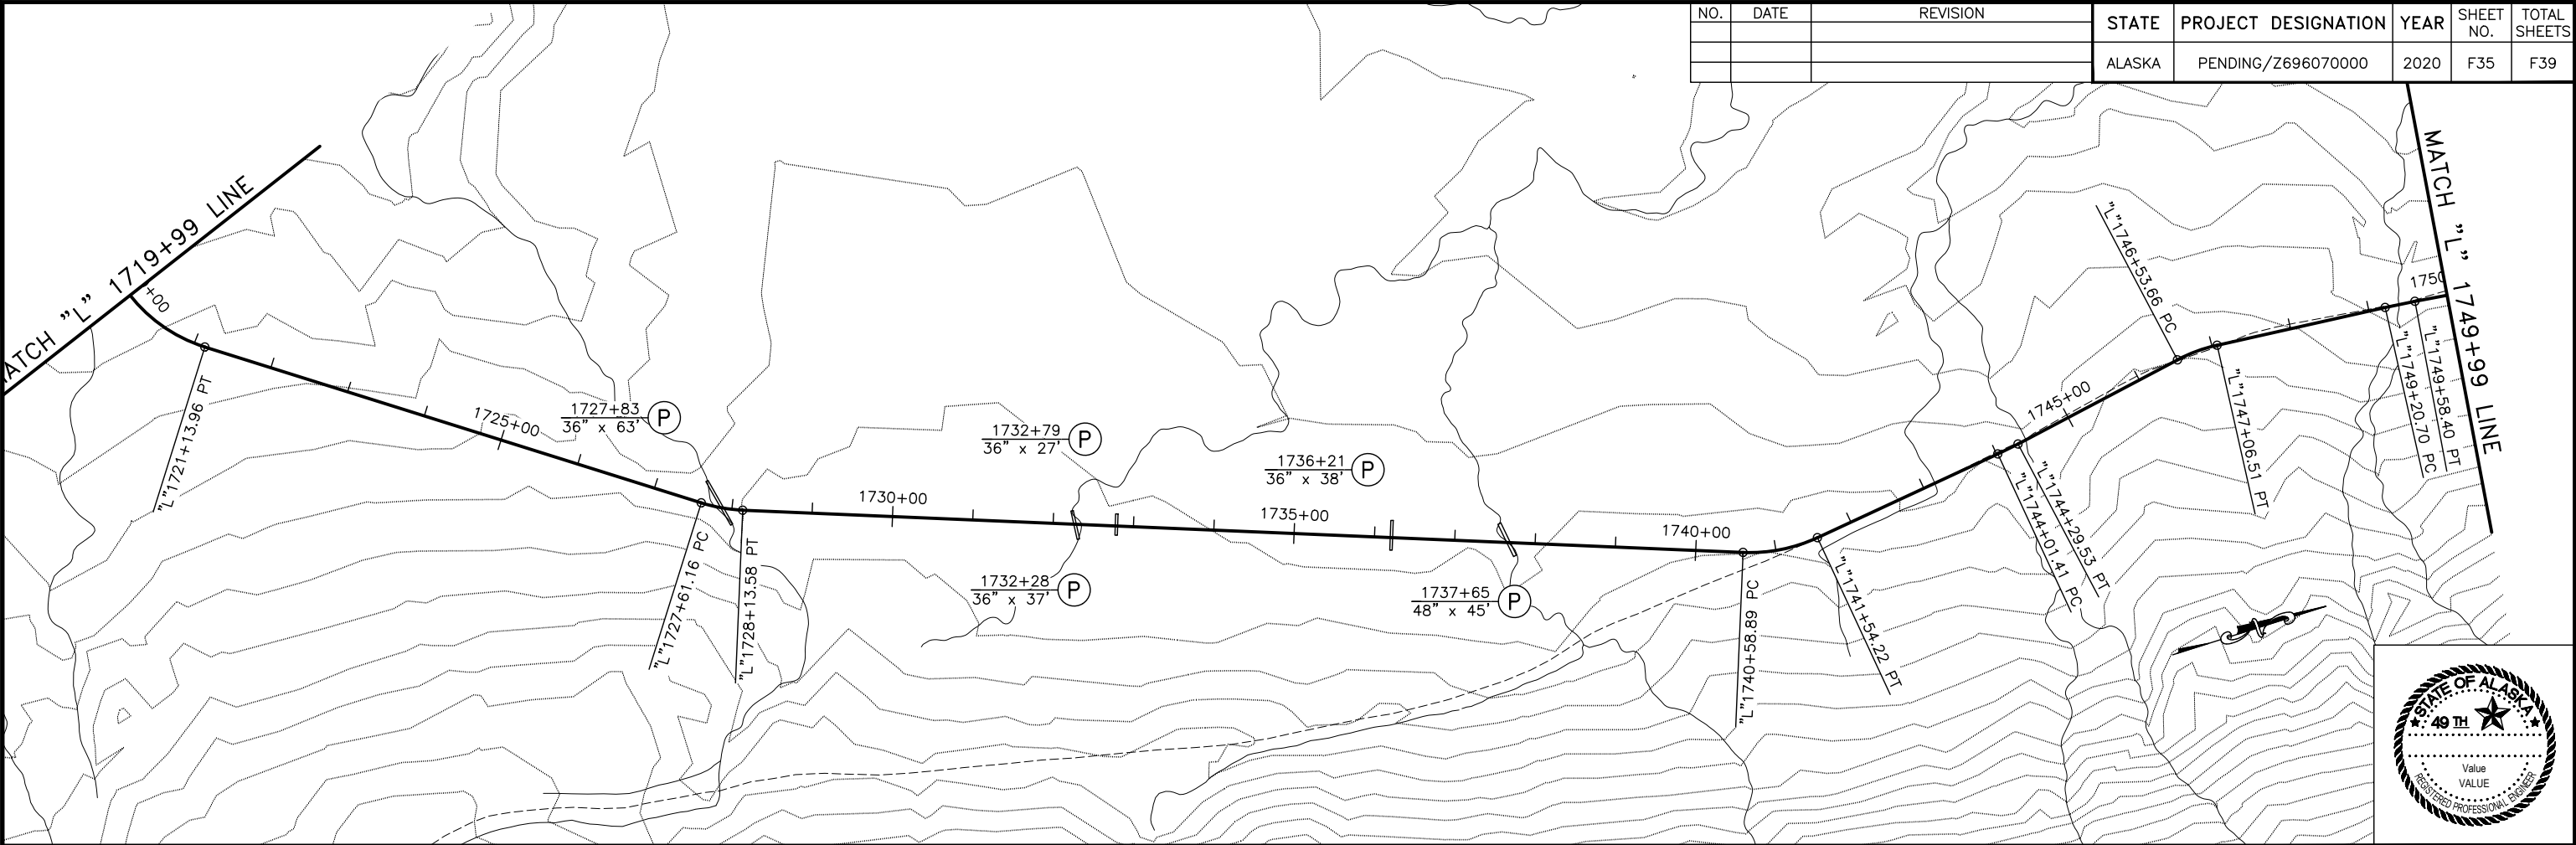


PLANS DEVELOPED BY: STATE OF ALASKA DEPARTMENT OF TRANSPORTATION & PUBLIC FACILITIES, NORTHERN REGION, 2301 PEGER ROAD, FARBANKS, AK 99709 (907)451-2200
\\dotfigras\Precon\Projects\Communities\Kake\Z696070000 Kake Access Road\04 PS&E\10 - Drafting\1 Plots\Z696070000_P&E-1750+00.00-1780+00.00 Wed, Dec/11/19 12:00pm

NO.	DATE	REVISION	STATE	PROJECT DESIGNATION	YEAR	SHEET NO.	TOTAL SHEETS
			ALASKA	PENDING/Z696070000	2020	F36	F39

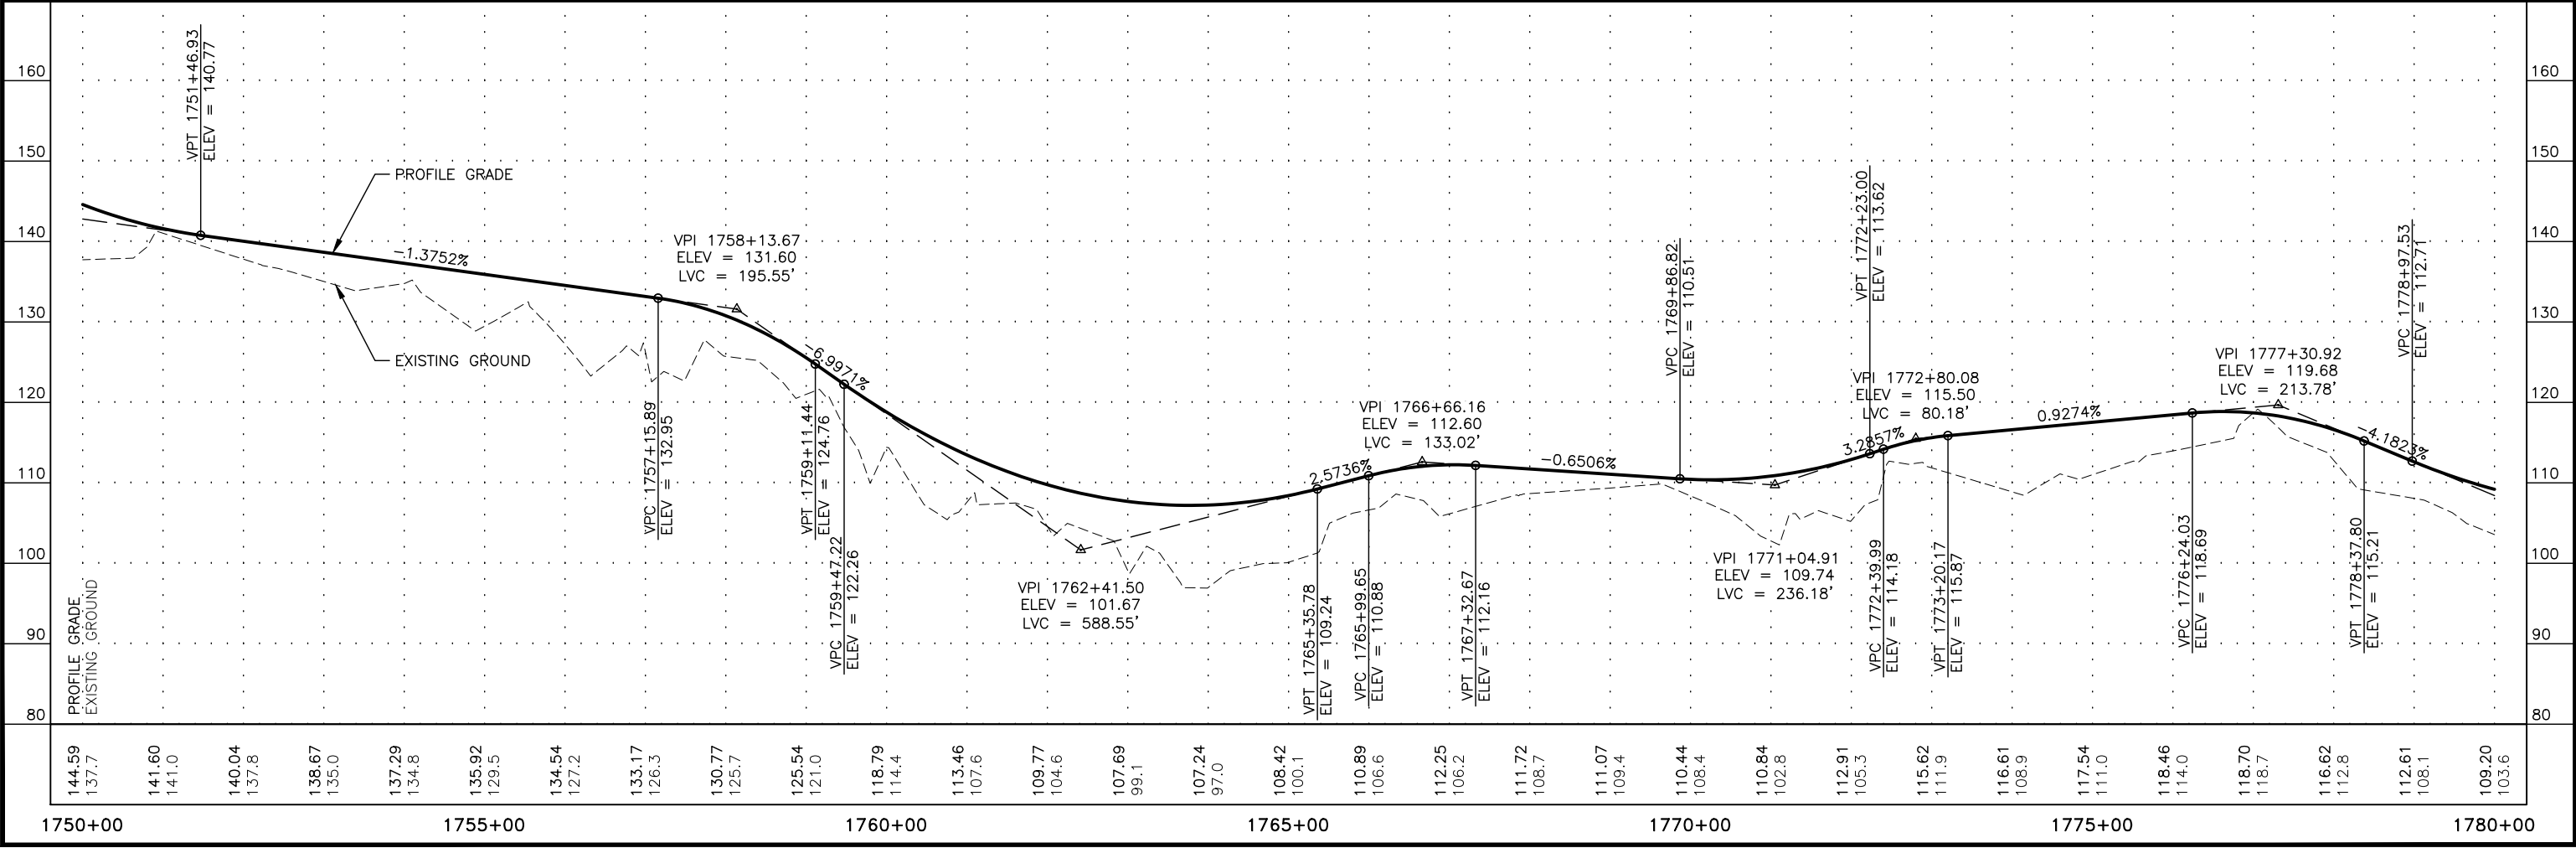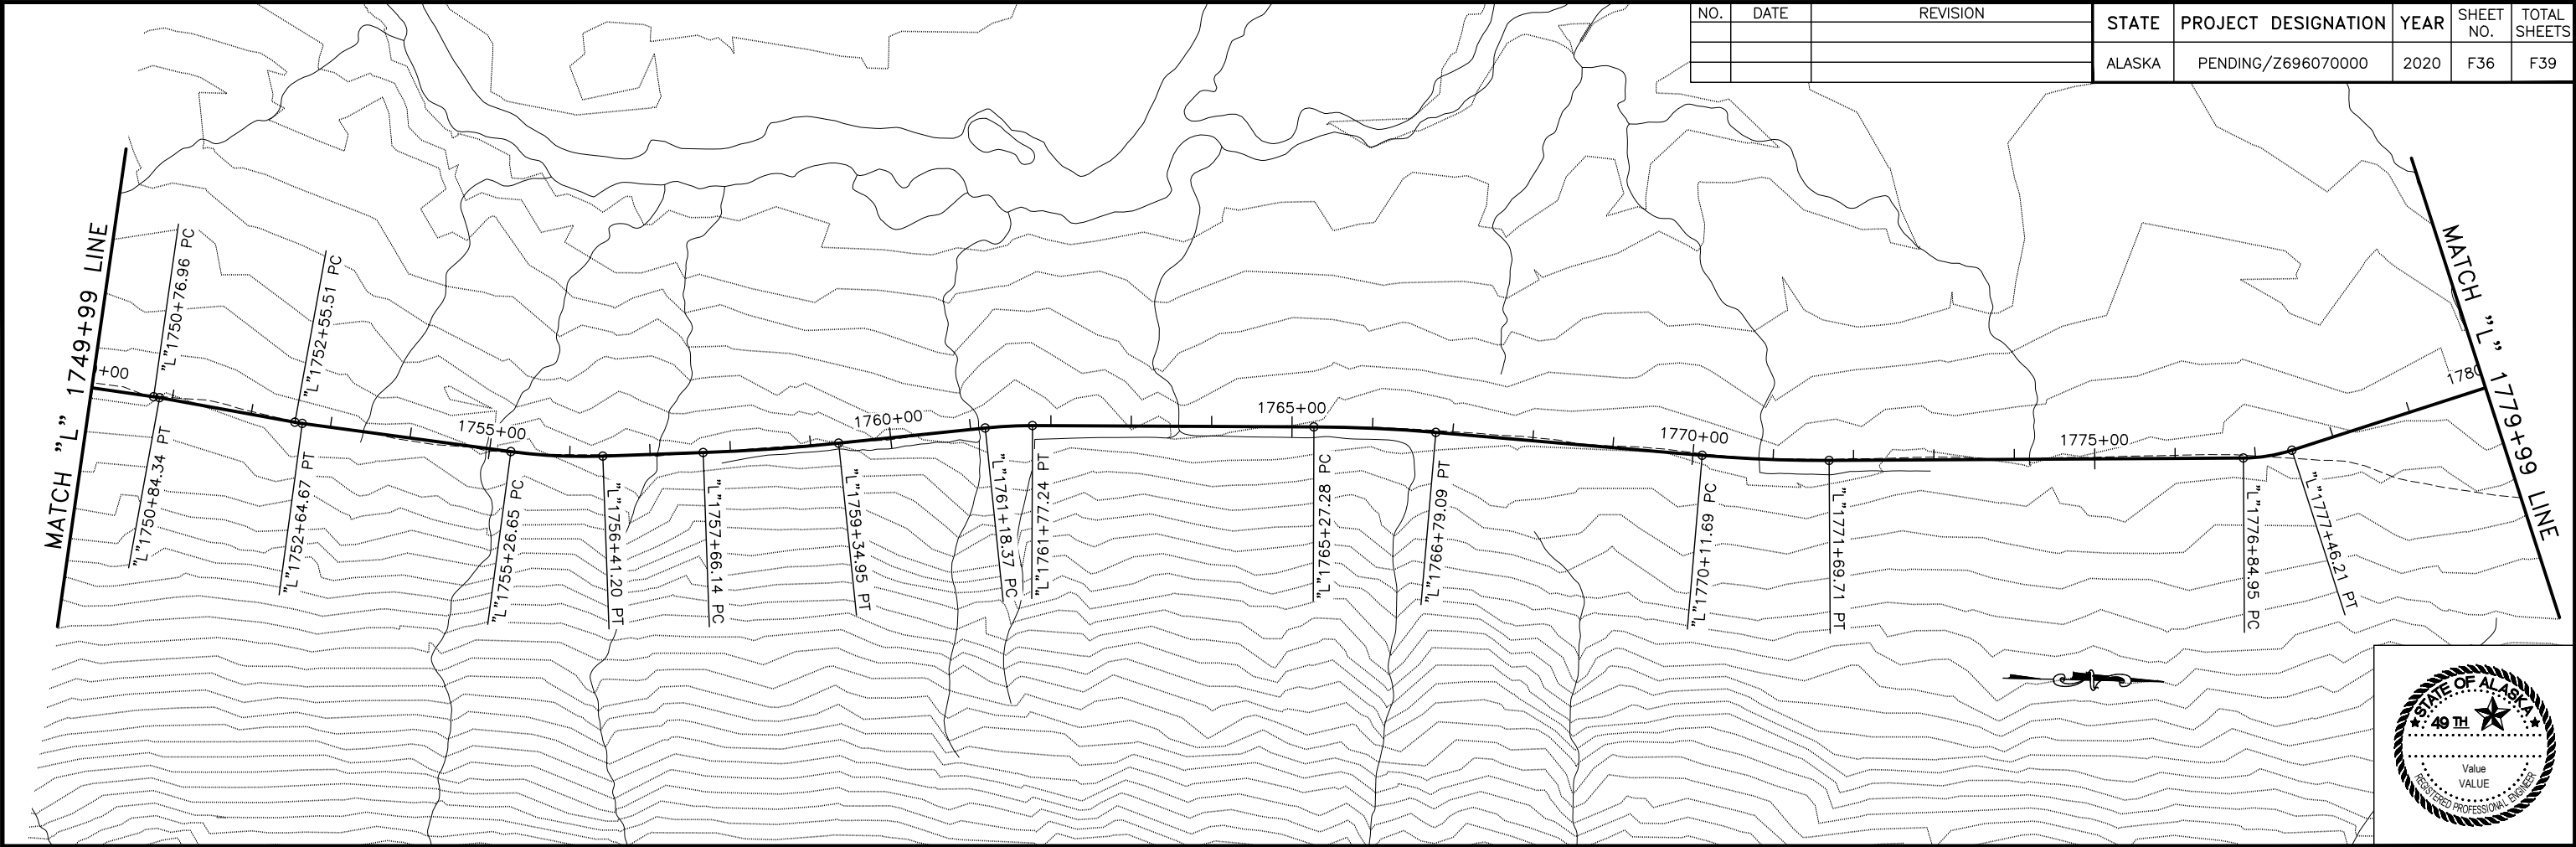

PLANS DEVELOPED BY: STATE OF ALASKA DEPARTMENT OF TRANSPORTATION & PUBLIC FACILITIES, NORTHERN REGION, 2301 PEGER ROAD, FARBANKS, AK 99709 (907)451-2200
\\dotfigras\Projects\Communities\Kake\Z696070000 Kake Access Road\04 PS&E\10 - Drafting\1 Plots\Z696070000_P&P-1780+00.00-1810+00.00 Wed, Dec/11/19 12:00pm


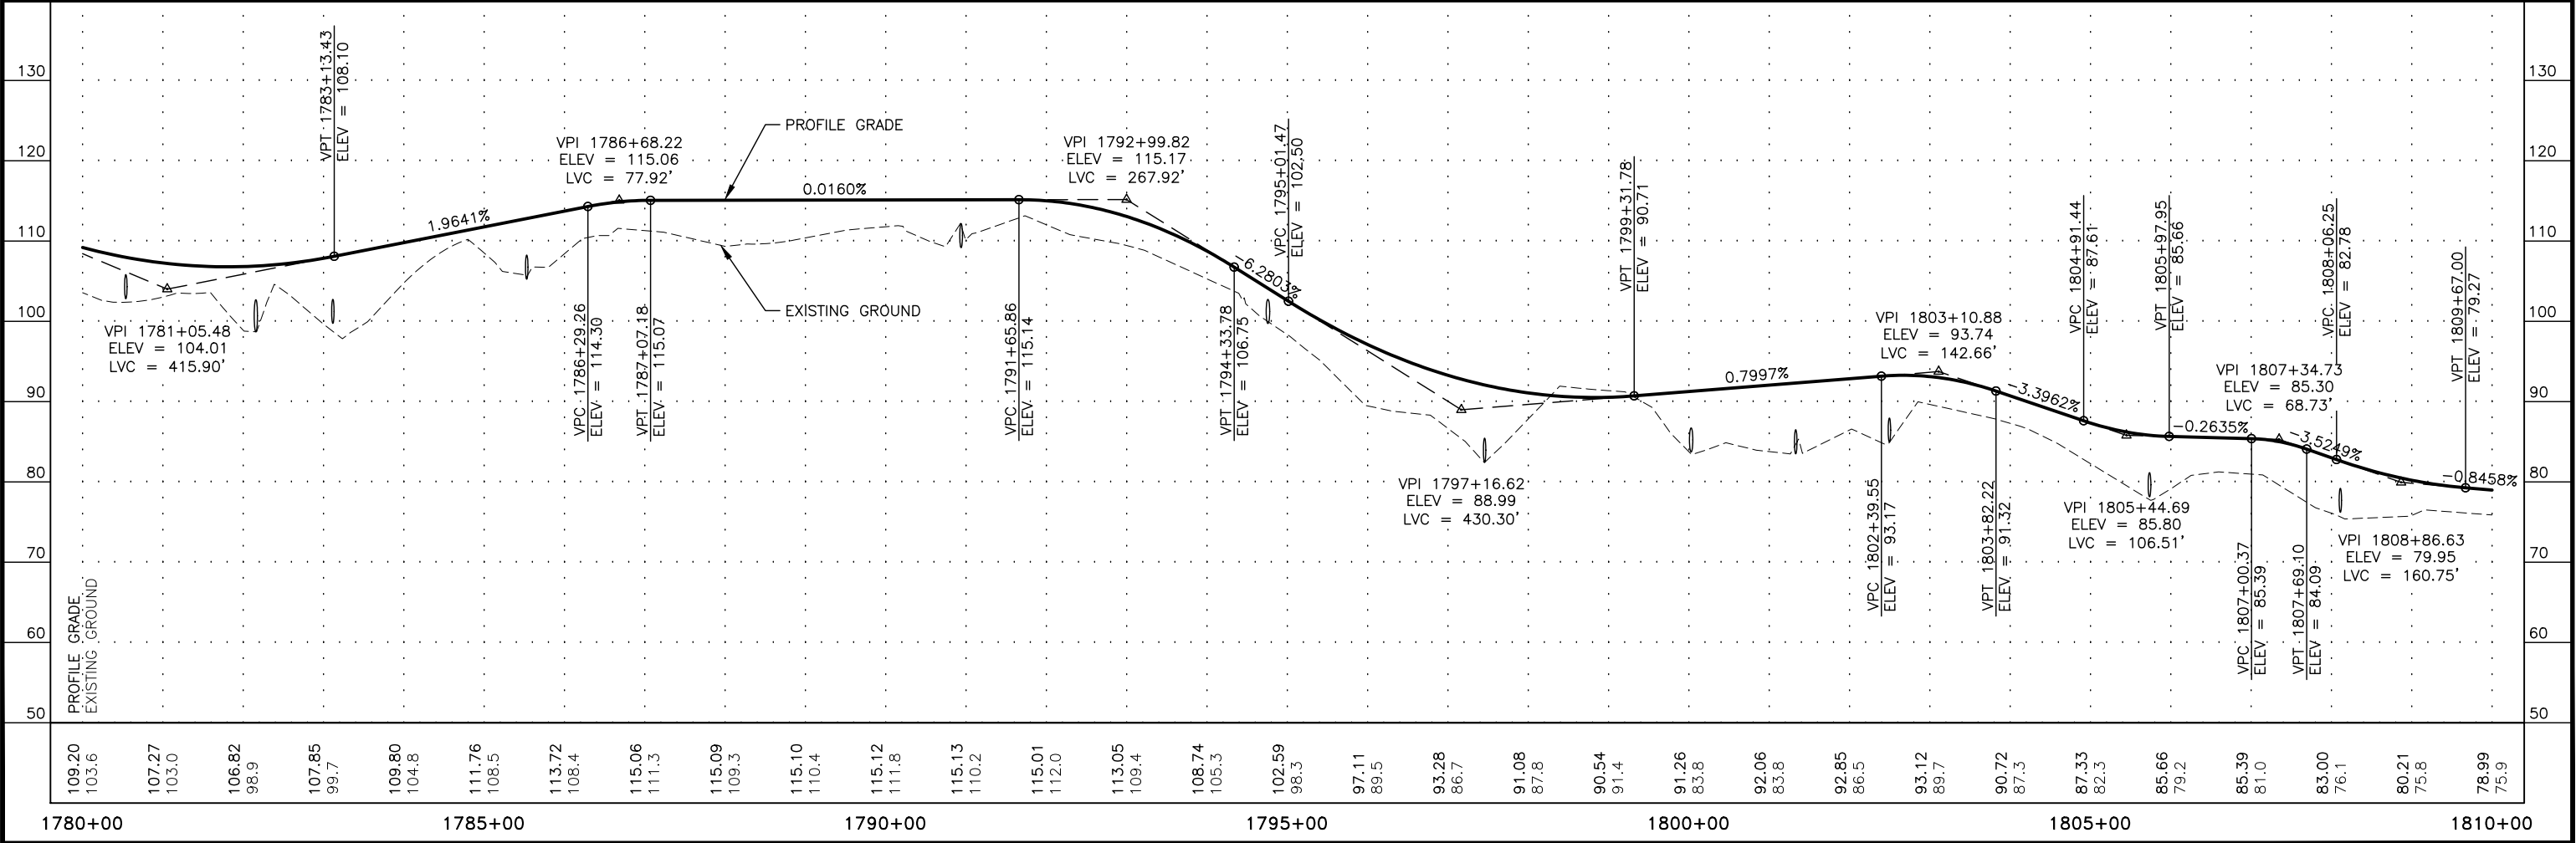
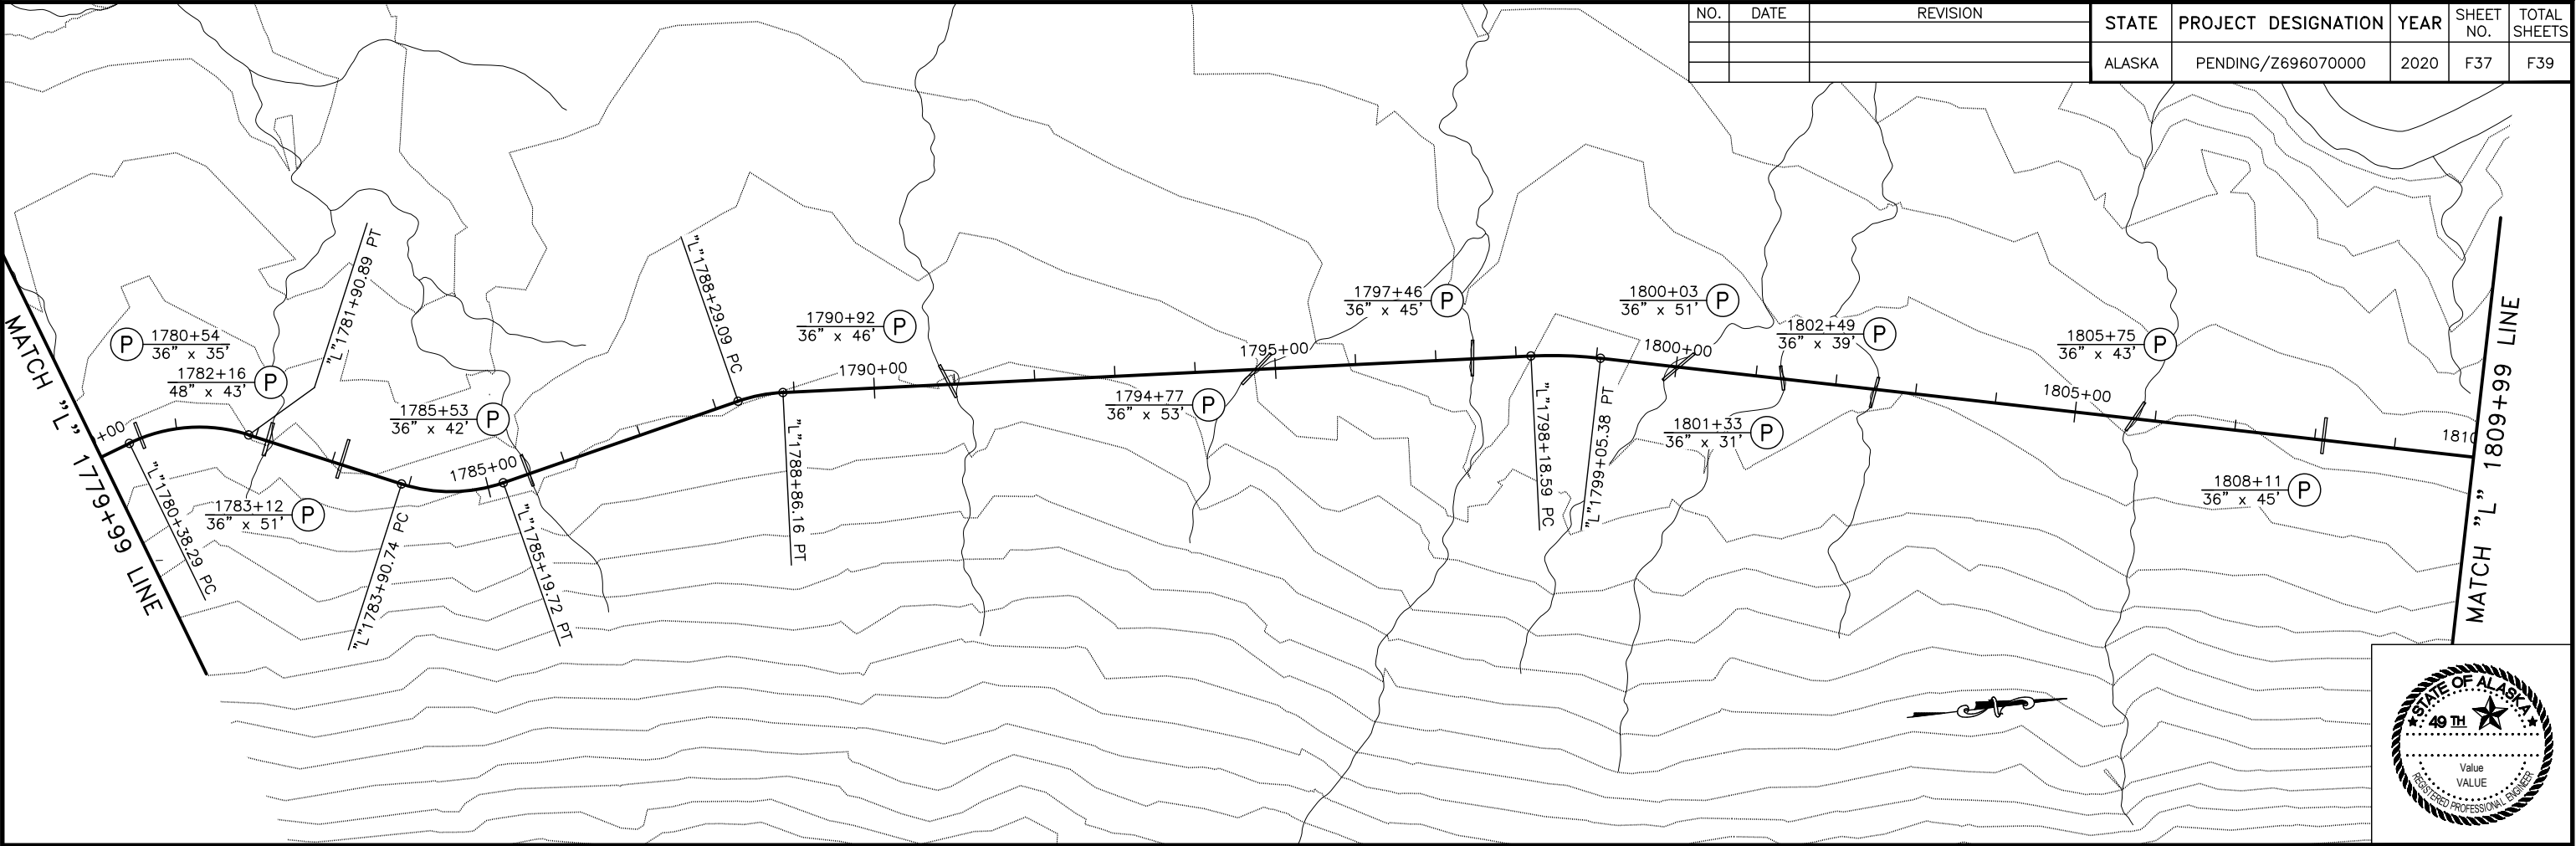


NO.	DATE	REVISION	STATE	PROJECT DESIGNATION	YEAR	SHEET NO.	TOTAL SHEETS
			ALASKA	PENDING/Z696070000	2020	F37	F39






PLANS DEVELOPED BY: STATE OF ALASKA DEPARTMENT OF TRANSPORTATION & PUBLIC FACILITIES, NORTHERN REGION, 2301 PEGER ROAD, FARBANKS, AK 99709 (907)451-2200
\\dotfigras\Precon\Projects\Communities\Kake\Z696070000 Kake Access Road\04 PS&E\10 - Drafting\1 Plots\Z696070000_P&E-1810+00.00-1840+00.00 Wed, Dec/11/19 12:00pm

NO.	DATE	REVISION	STATE	PROJECT DESIGNATION	YEAR	SHEET NO.	TOTAL SHEETS
			ALASKA	PENDING/Z696070000	2020	F38	F39

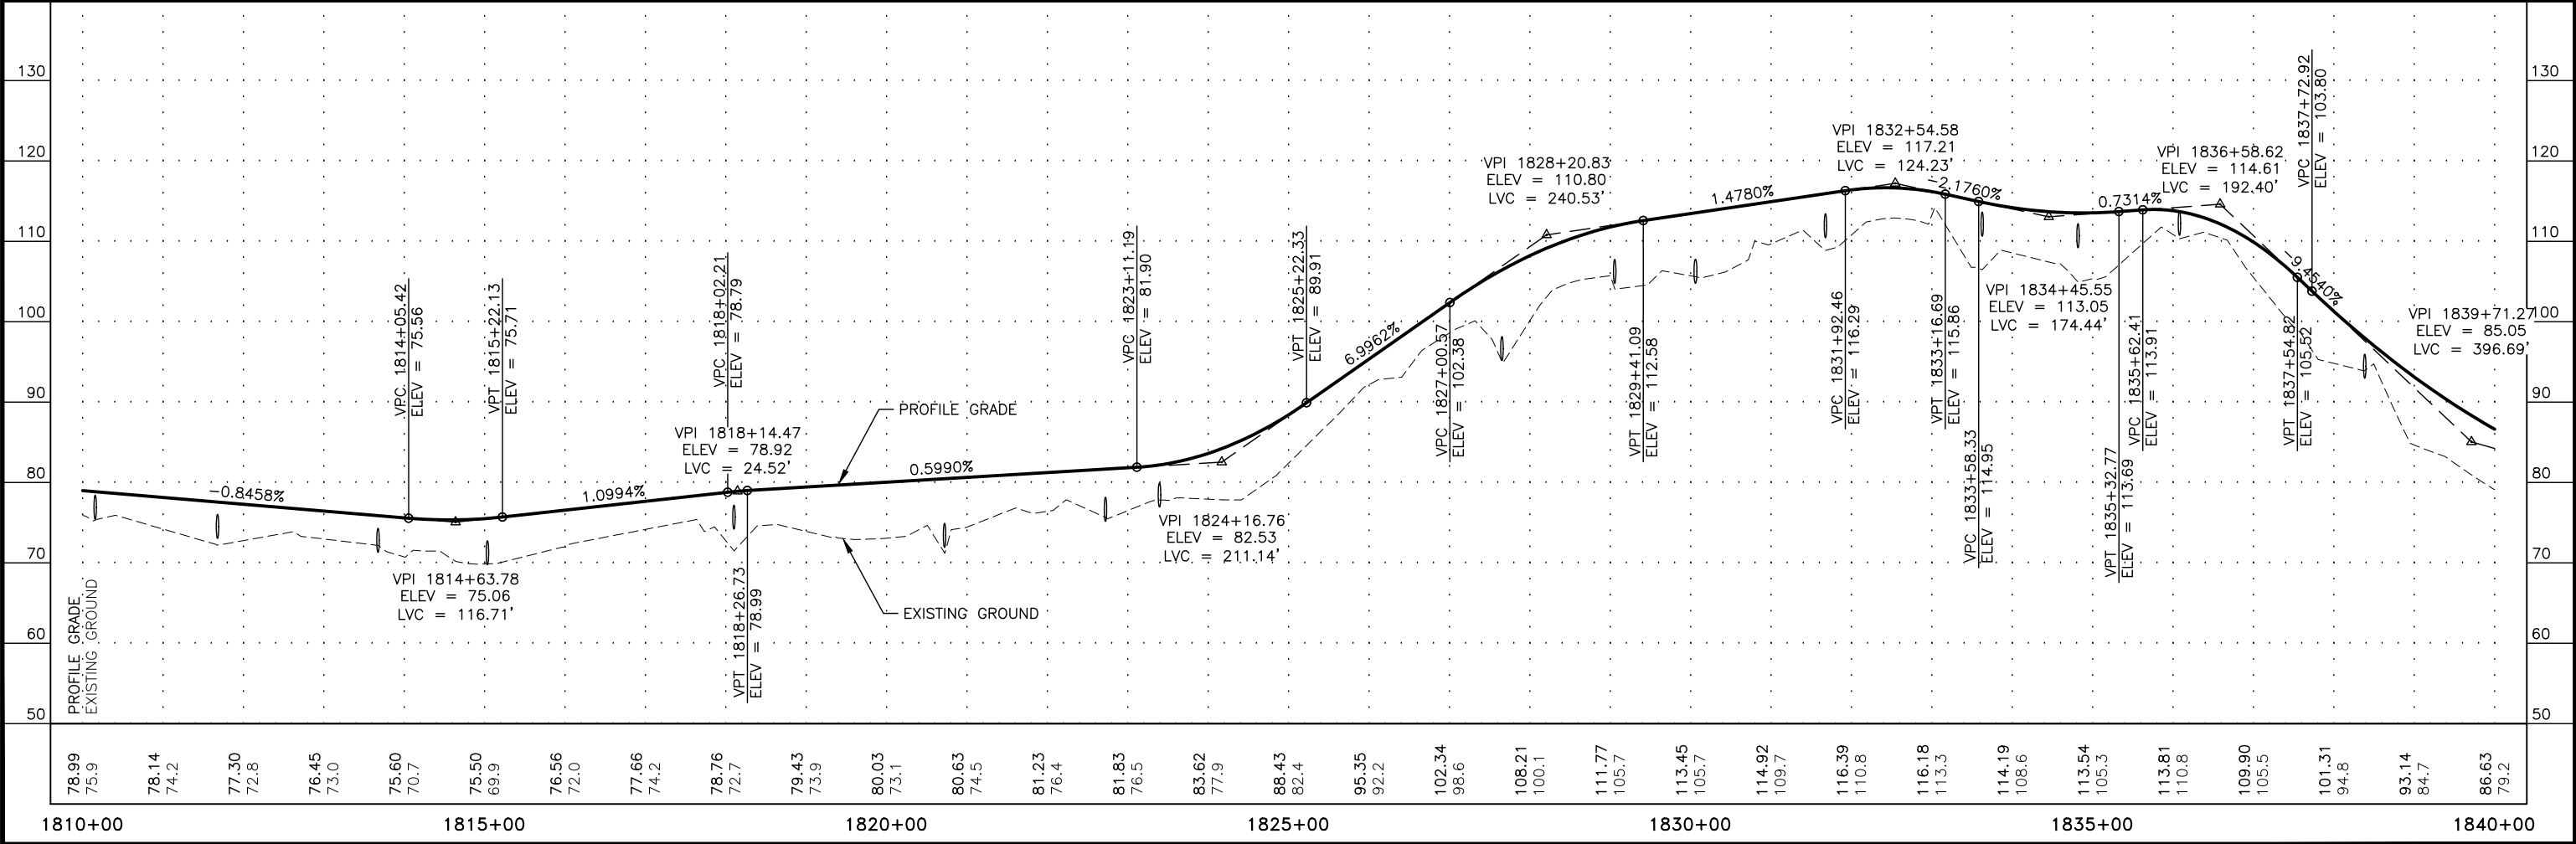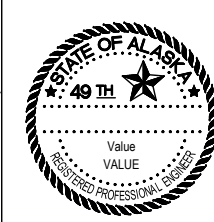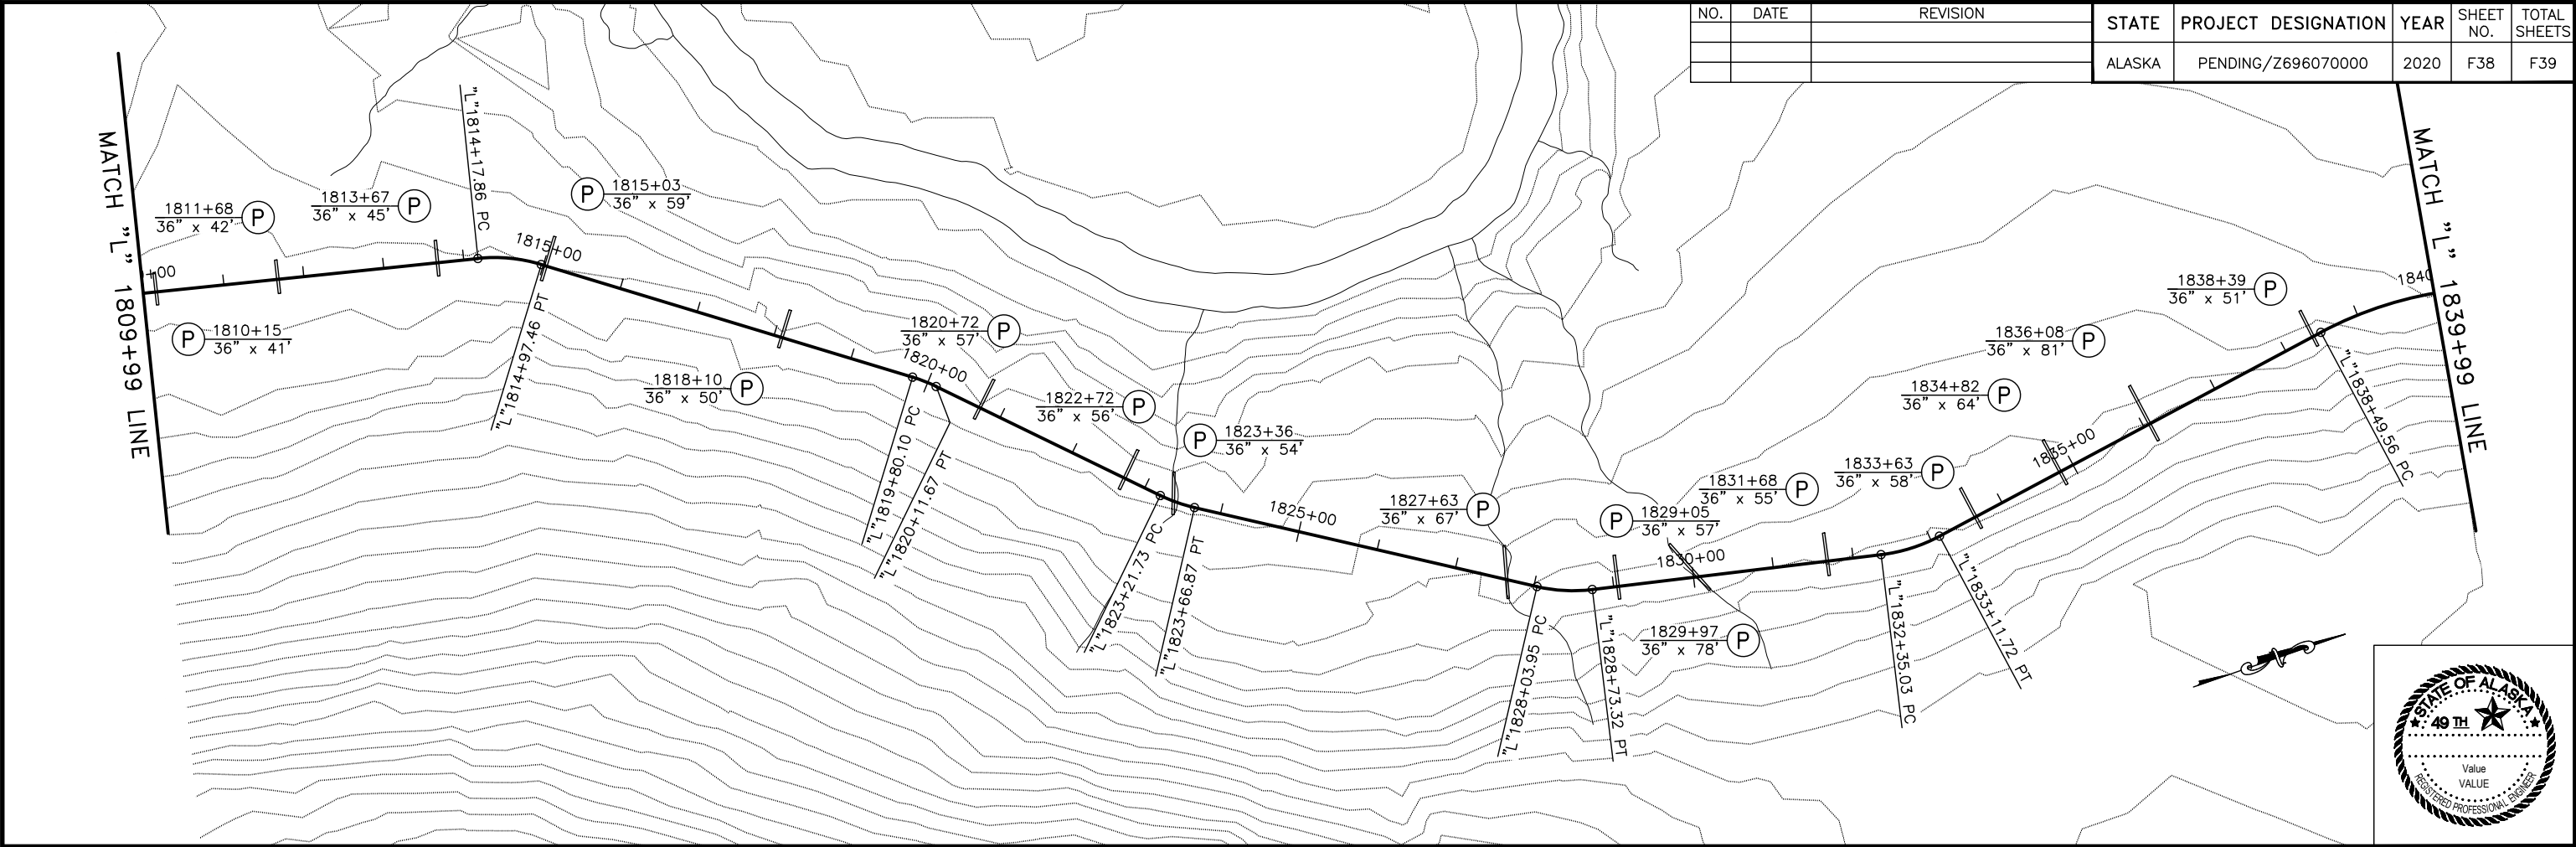




PLANS DEVELOPED BY: STATE OF ALASKA DEPARTMENT OF TRANSPORTATION & PUBLIC FACILITIES, NORTHERN REGION, 2301 PEGER ROAD, FAIRBANKS, AK 99709 (907)451-2200
\\dotfigras\Precon\Projects\Communities\Kake\Z696070000 Kake Access Road\04 PS&E\10 - Drafting\1 Plots\Z696070000_P&E-1840+00.00-1859+81.66 Wed, Dec/11/19 12:01pm

NO.	DATE	REVISION	STATE	PROJECT DESIGNATION	YEAR	SHEET NO.	TOTAL SHEETS
			ALASKA	PENDING/Z696070000	2020	F39	F39

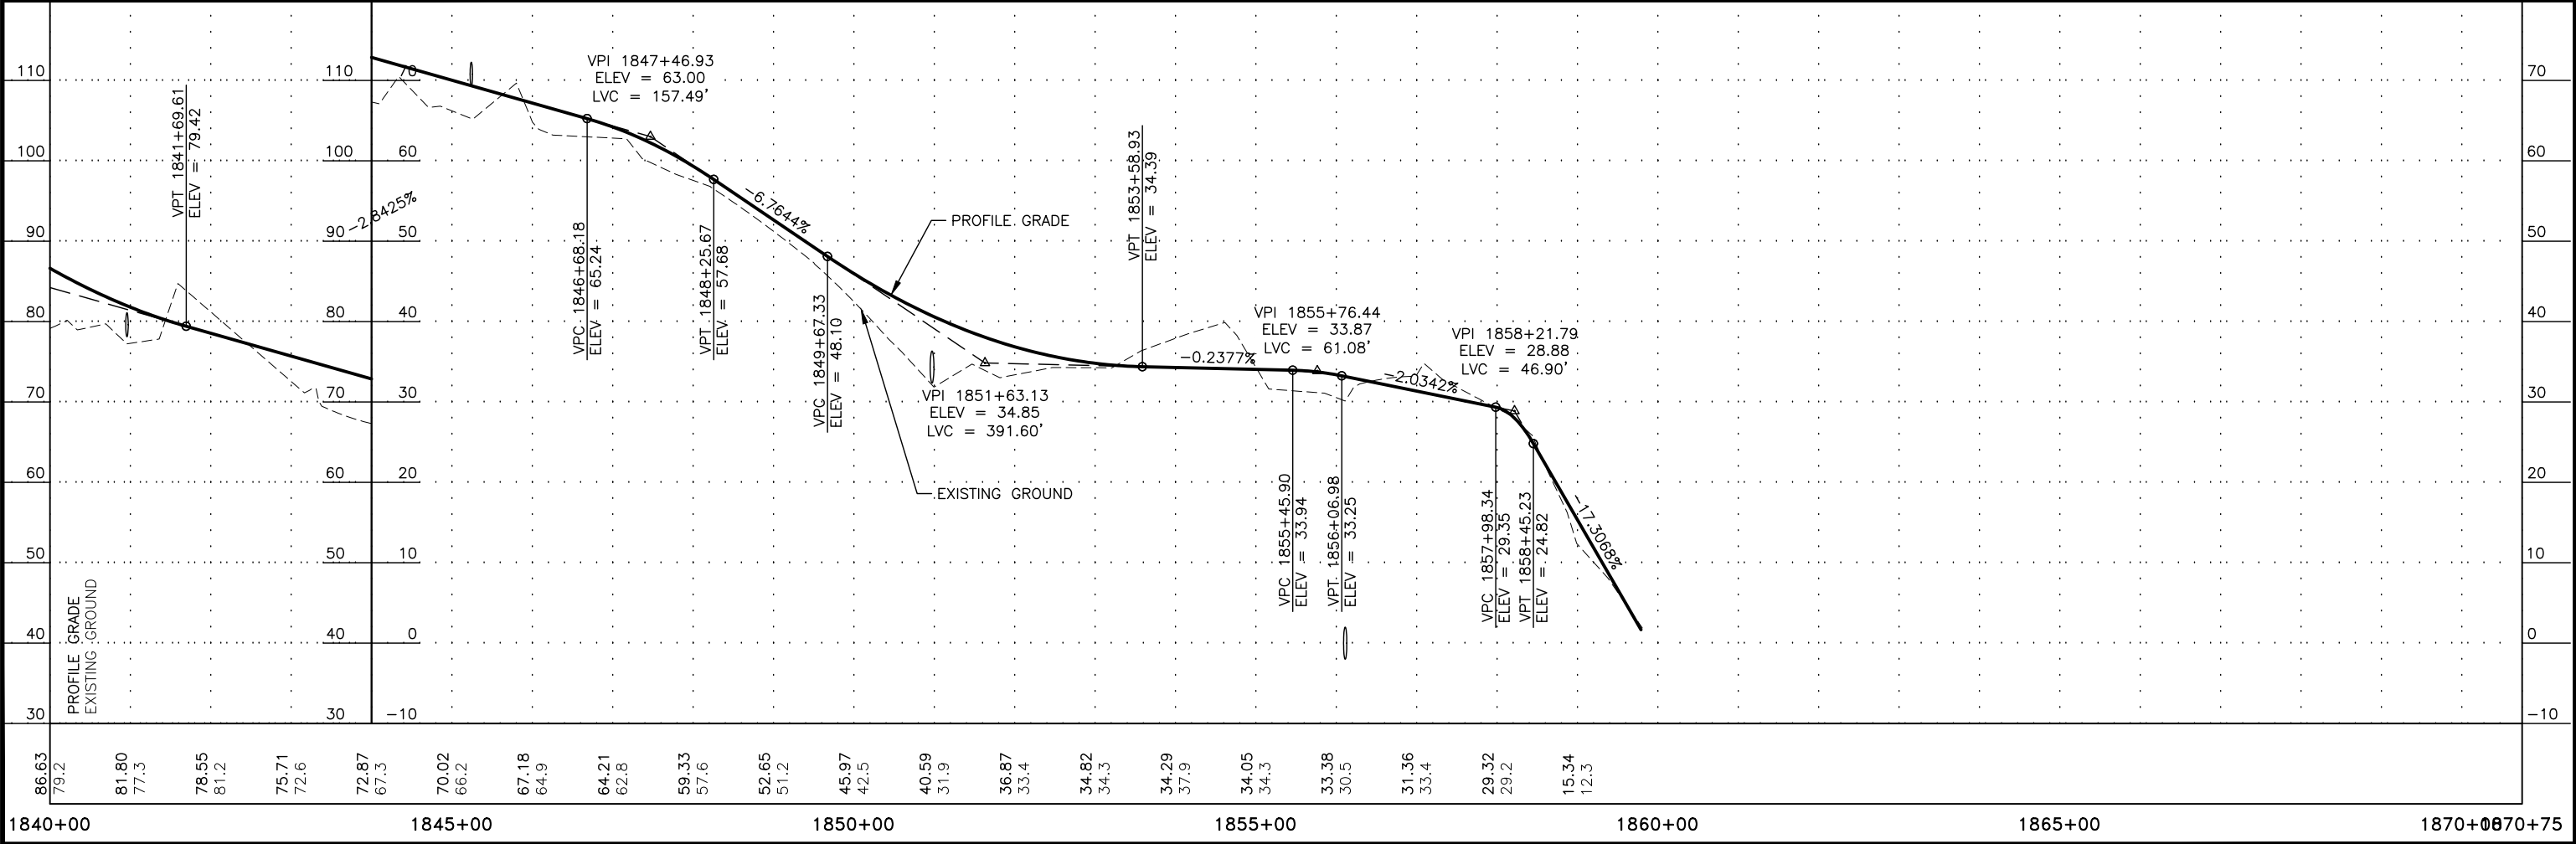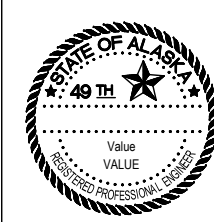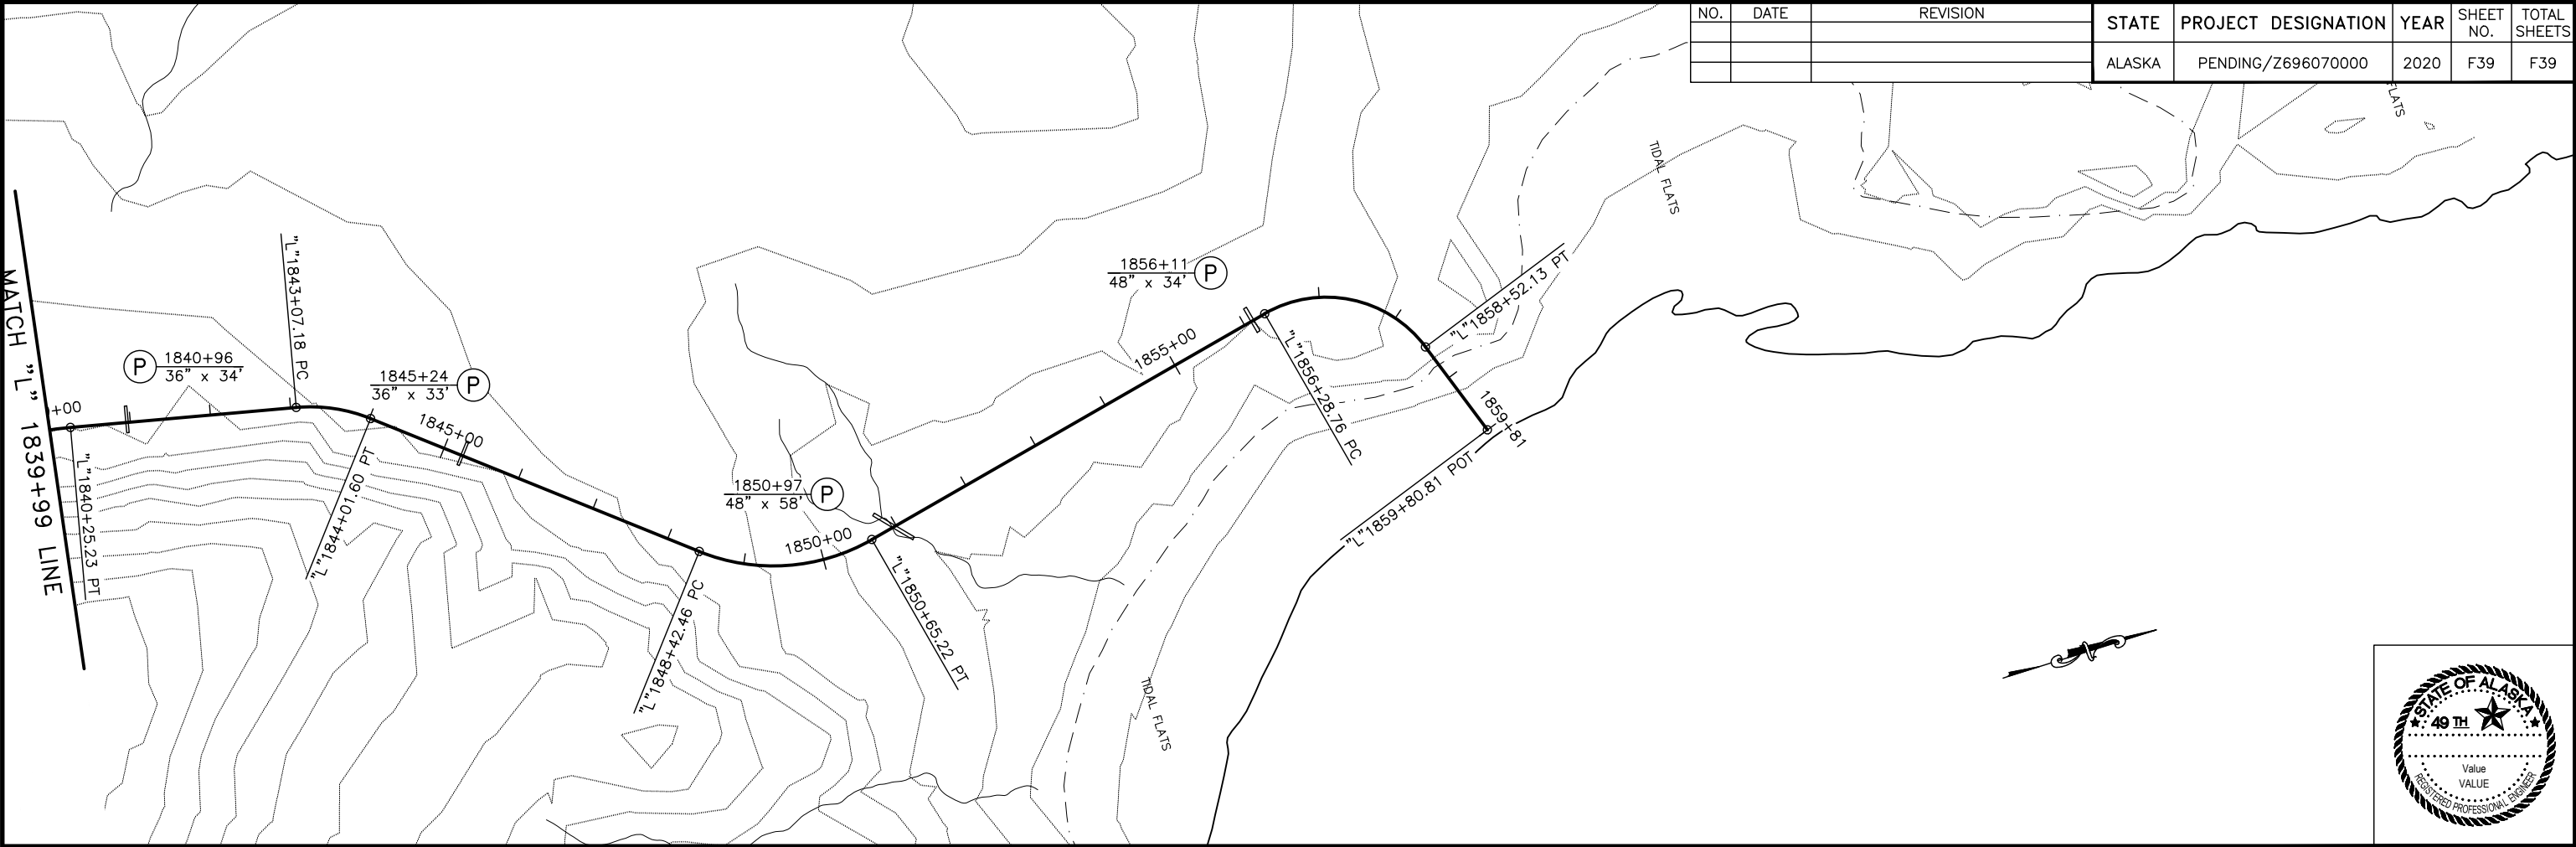


PLANS DEVELOPED BY: STATE OF ALASKA DEPARTMENT OF TRANSPORTATION & PUBLIC FACILITIES, NORTHERN REGION, 2301 PEGER ROAD, FARBANKS, AK 99709 (907)451-2200
\\\\dotfigras\Precon\Projects\Communities\Kake\Z696070000 Kake Access Road\04 PS&E\10 - Drafting\69607_P&P_Bridge_Areas-760+80.00-775+80.00 Wed, Dec/11/19 12:01pm

NO.	DATE	REVISION	STATE	PROJECT DESIGNATION	YEAR	SHEET NO.	TOTAL SHEETS
			ALASKA	PENDING/Z696070000	2020	FA1	FA5

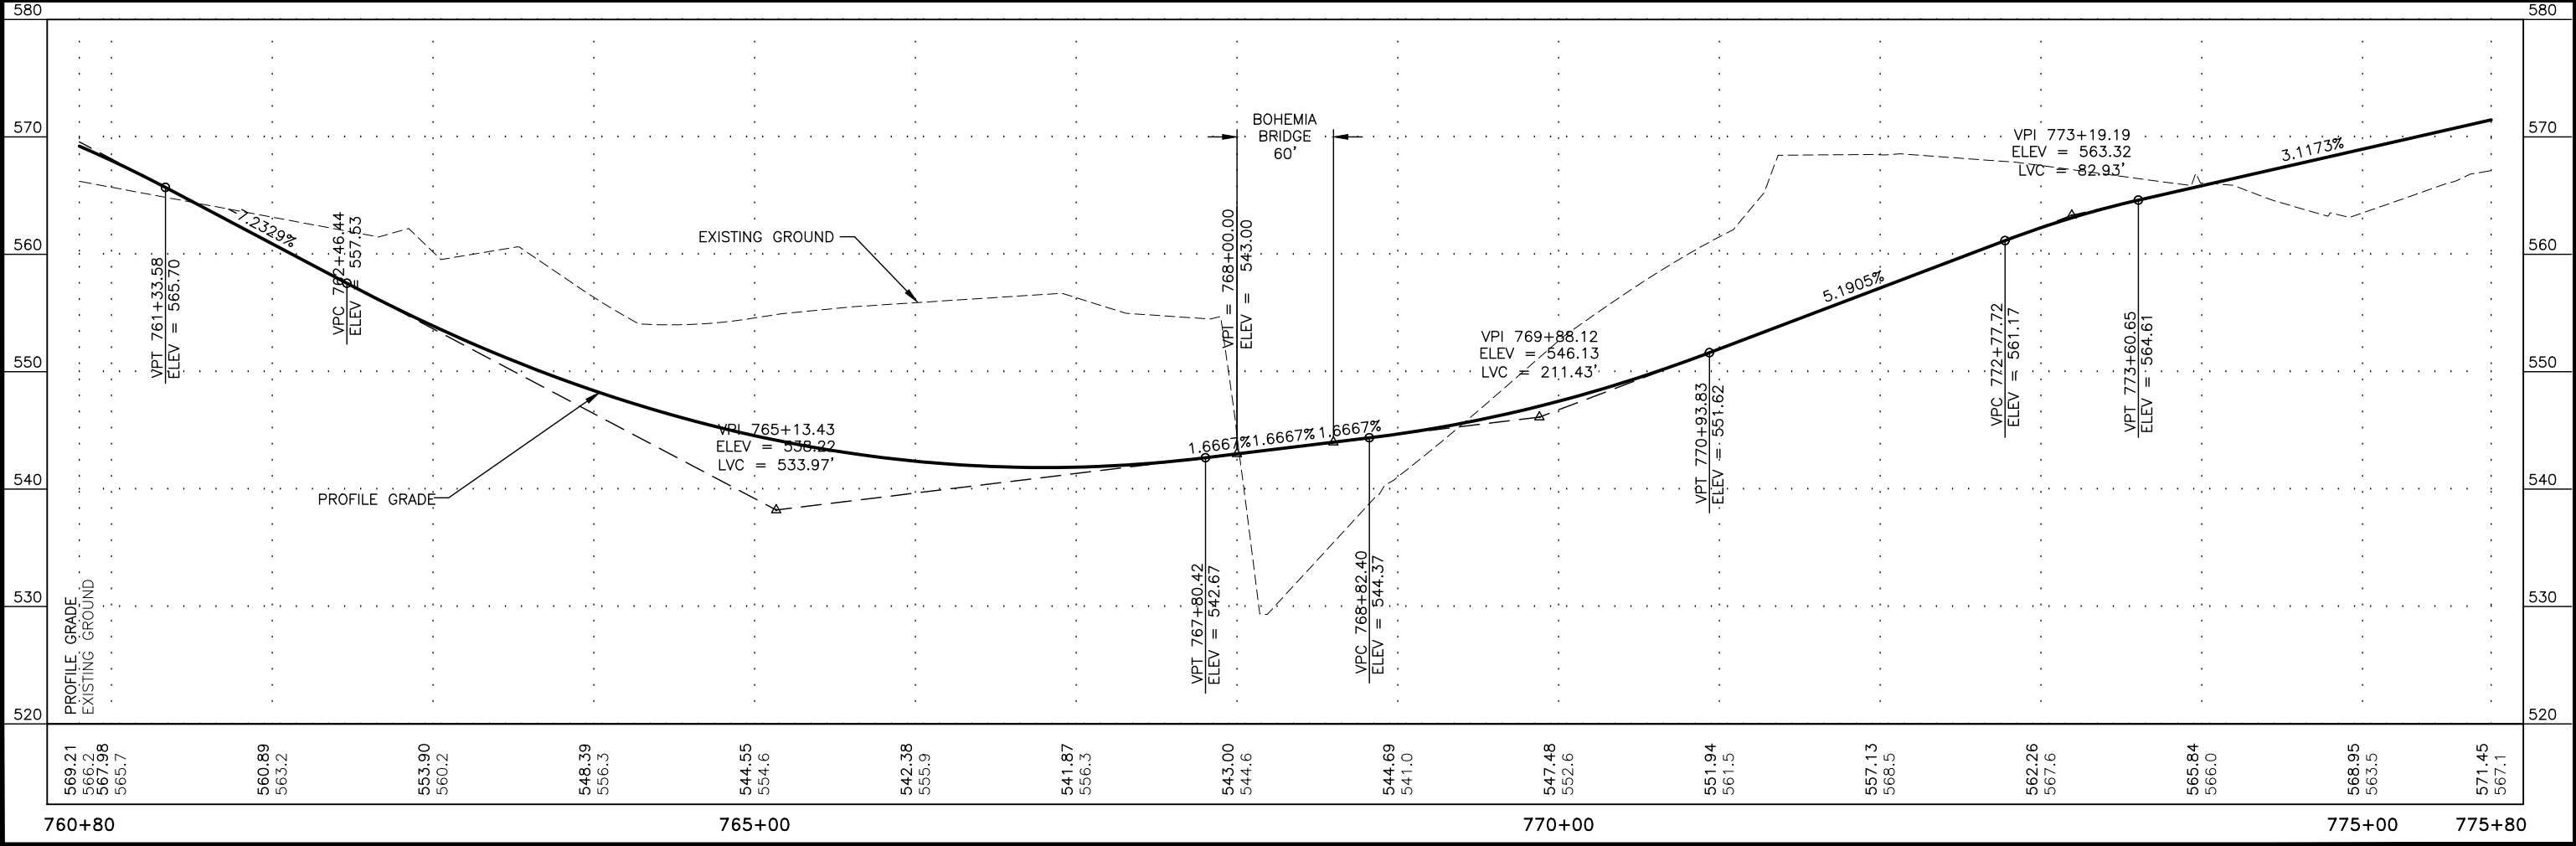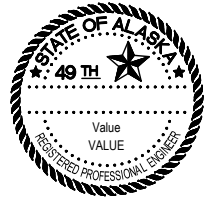
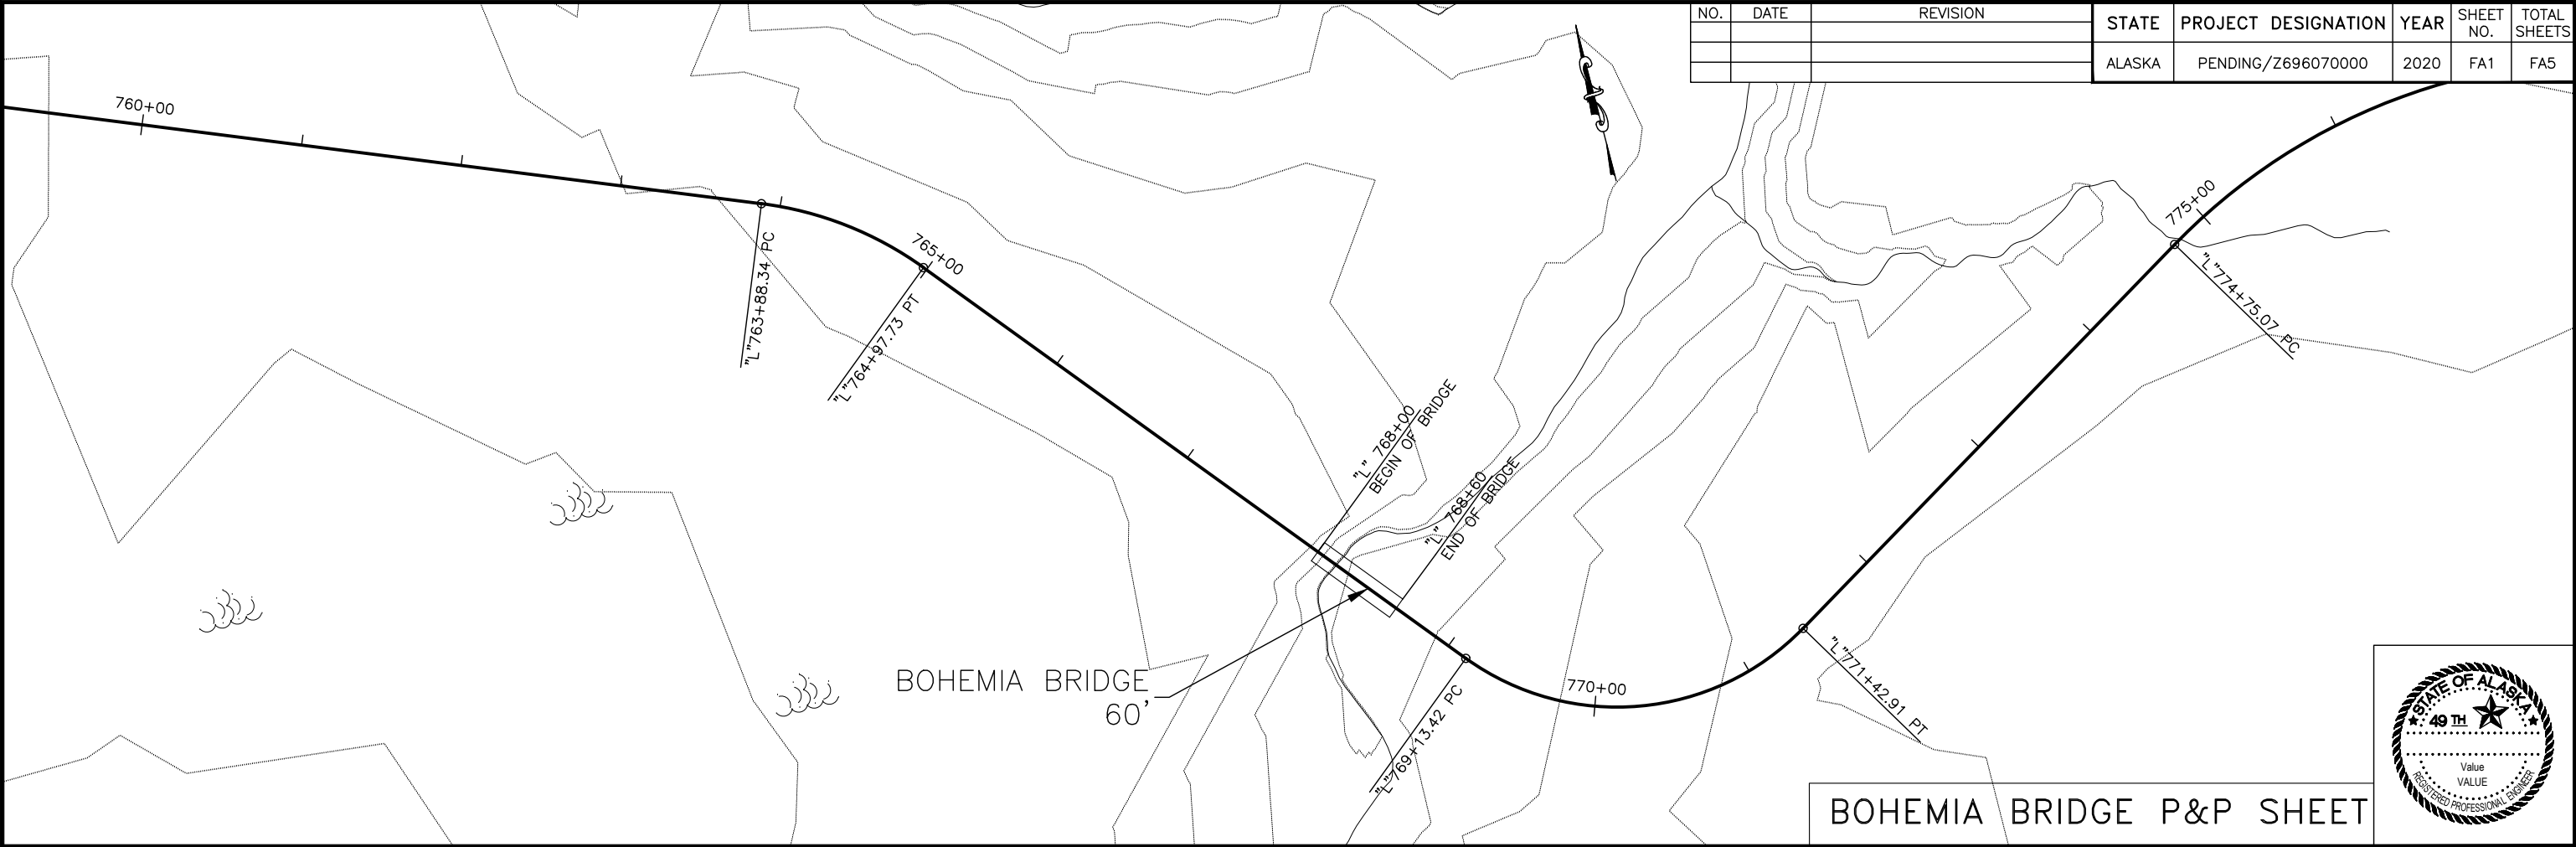


PLANS DEVELOPED BY: STATE OF ALASKA DEPARTMENT OF TRANSPORTATION & PUBLIC FACILITIES, NORTHERN REGION, 2301 PEGER ROAD, FARBANKS, AK 99709 (907)451-2200
\\\\dotfigras\Precon\Projects\Communities\Kake\Z696070000 Kake Access Road\04 PS&E\10 - Drafting\69607_P&P_Bridge_Areas-988+32.00-1003+32.00 Wed, Dec/11/19 12:01pm


NO.	DATE	REVISION	STATE	PROJECT DESIGNATION	YEAR	SHEET NO.	TOTAL SHEETS
			ALASKA	PENDING/Z696070000	2020	FA2	FA5

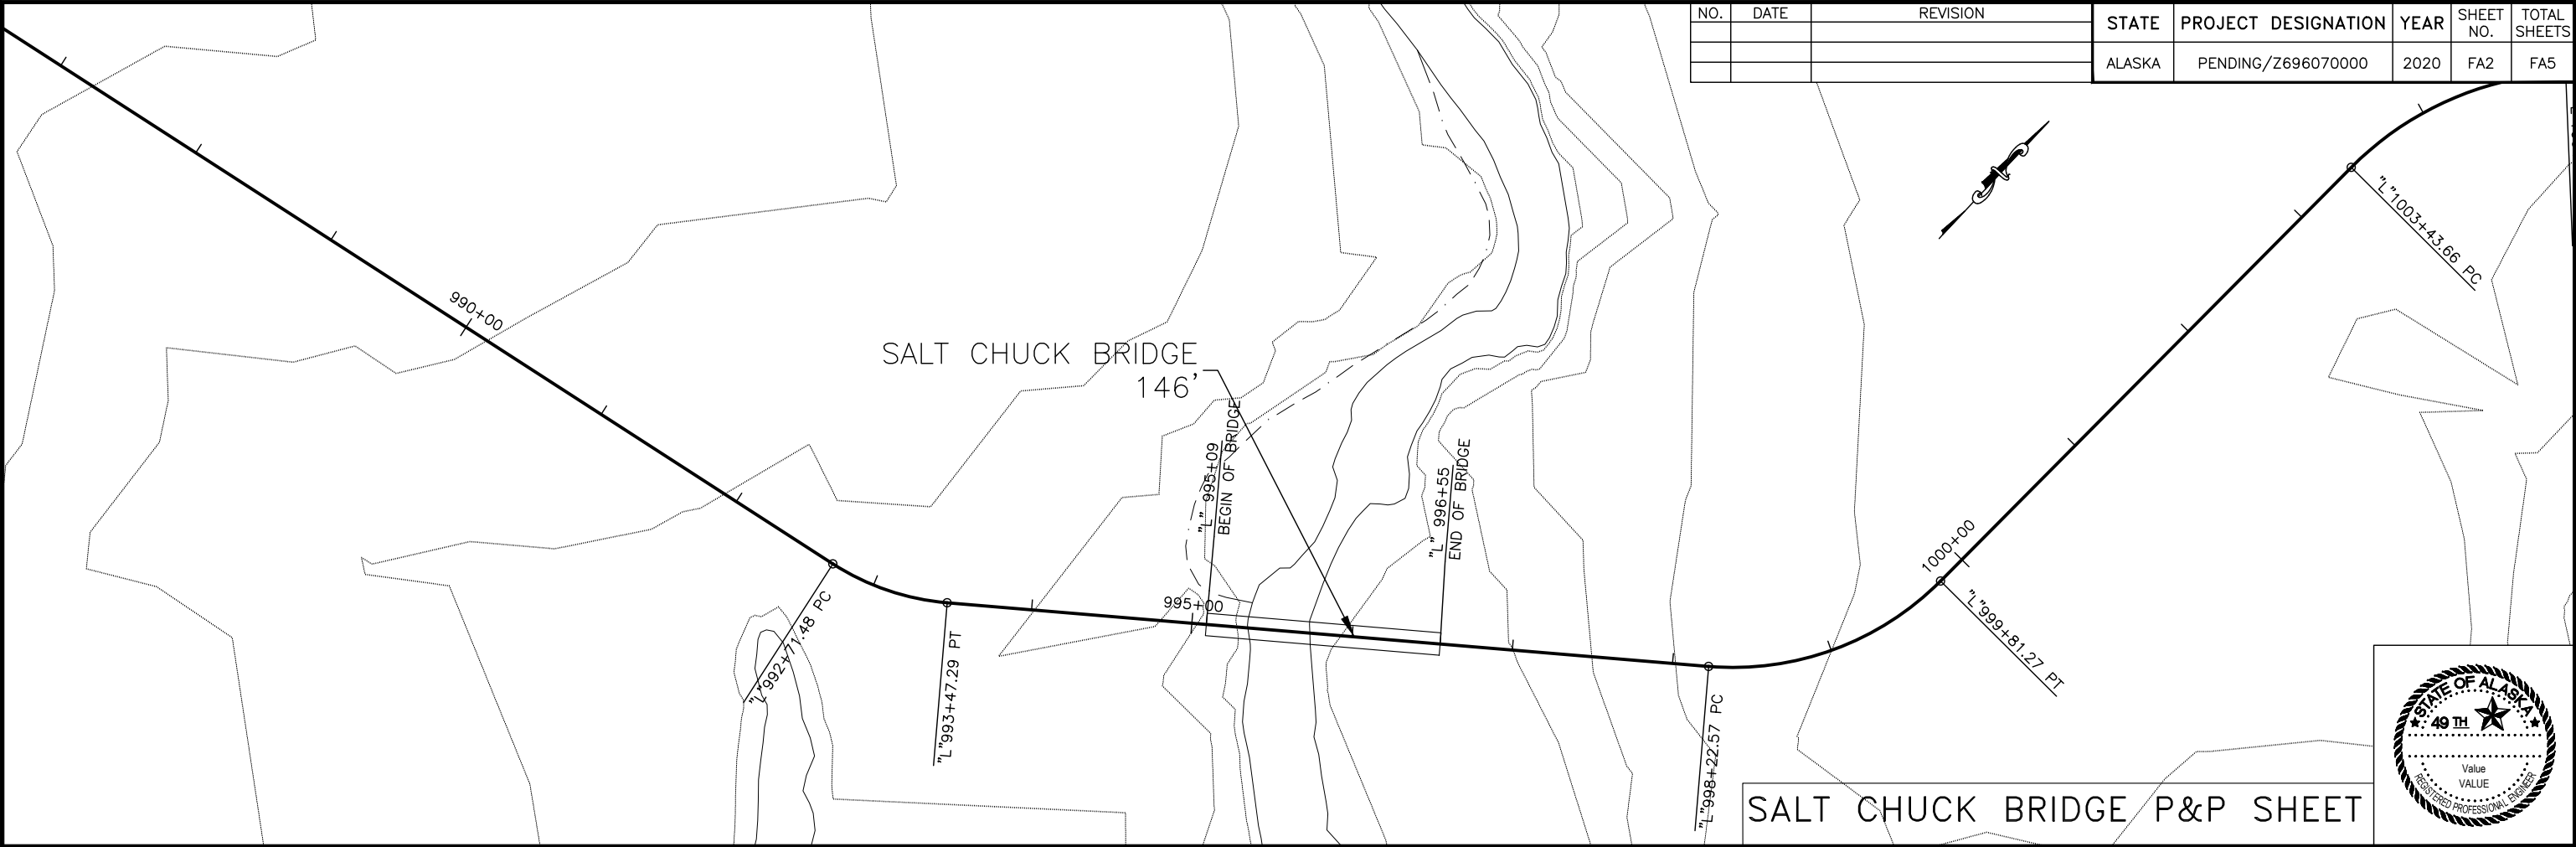


SALT CHUCK BRIDGE P&P SHEET

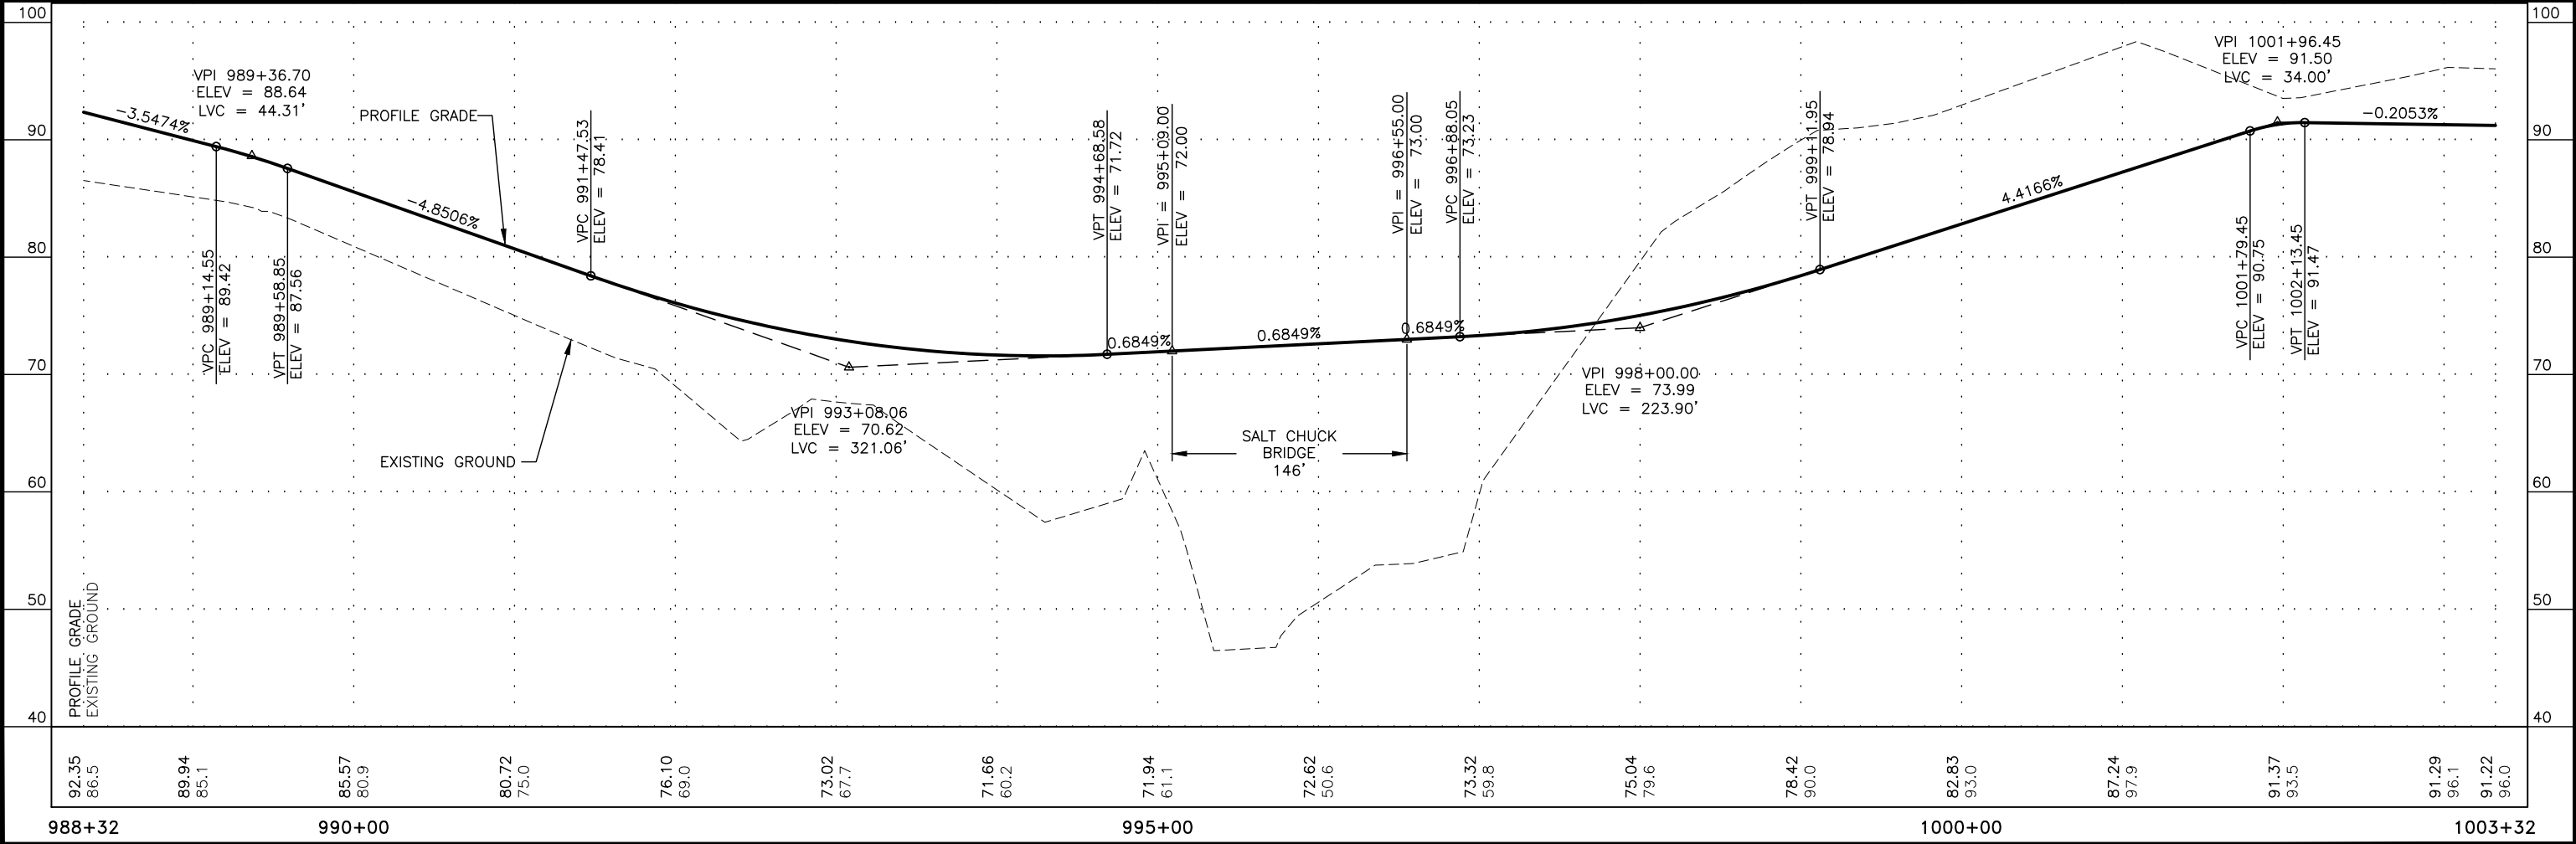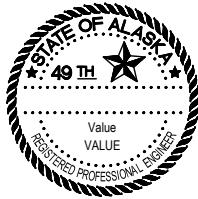


PLANS DEVELOPED BY: STATE OF ALASKA DEPARTMENT OF TRANSPORTATION & PUBLIC FACILITIES, NORTHERN REGION, 2301 PEGER ROAD, FARBANKS, AK 99709 (907)451-2200
\\\\dotfigras\Precon\Projects\Communities\Kake\Z696070000 Kake Access Road\04 PS&E\10 - Drafting\69607_P&P_Bridge_Areas-998+39.00-1013+39.00 Wed, Dec/11/19 12:01pm

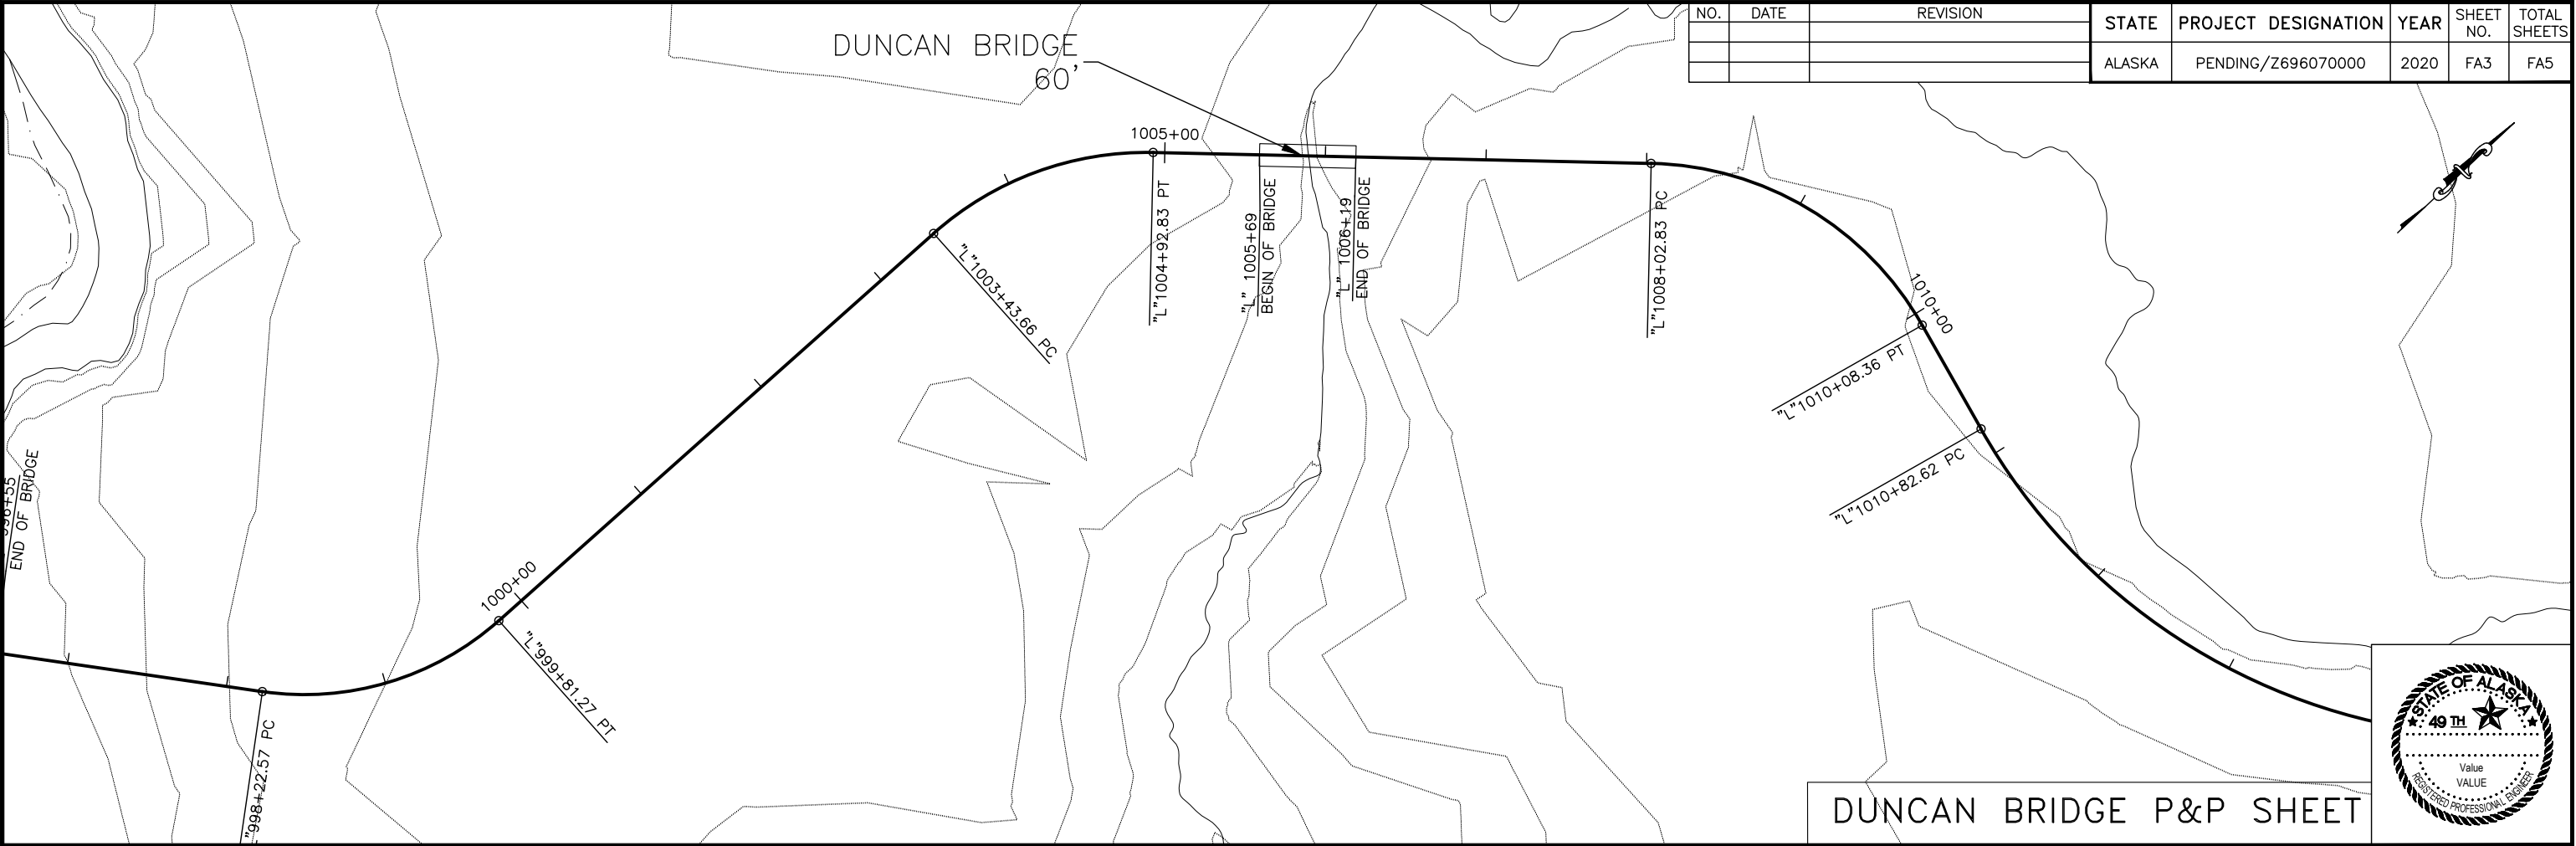

NO.	DATE	REVISION	STATE	PROJECT DESIGNATION	YEAR	SHEET NO.	TOTAL SHEETS
			ALASKA	PENDING/Z696070000	2020	FA3	FA5


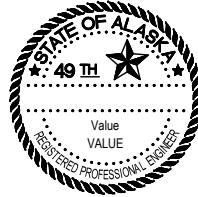


DUNCAN BRIDGE P&P SHEET

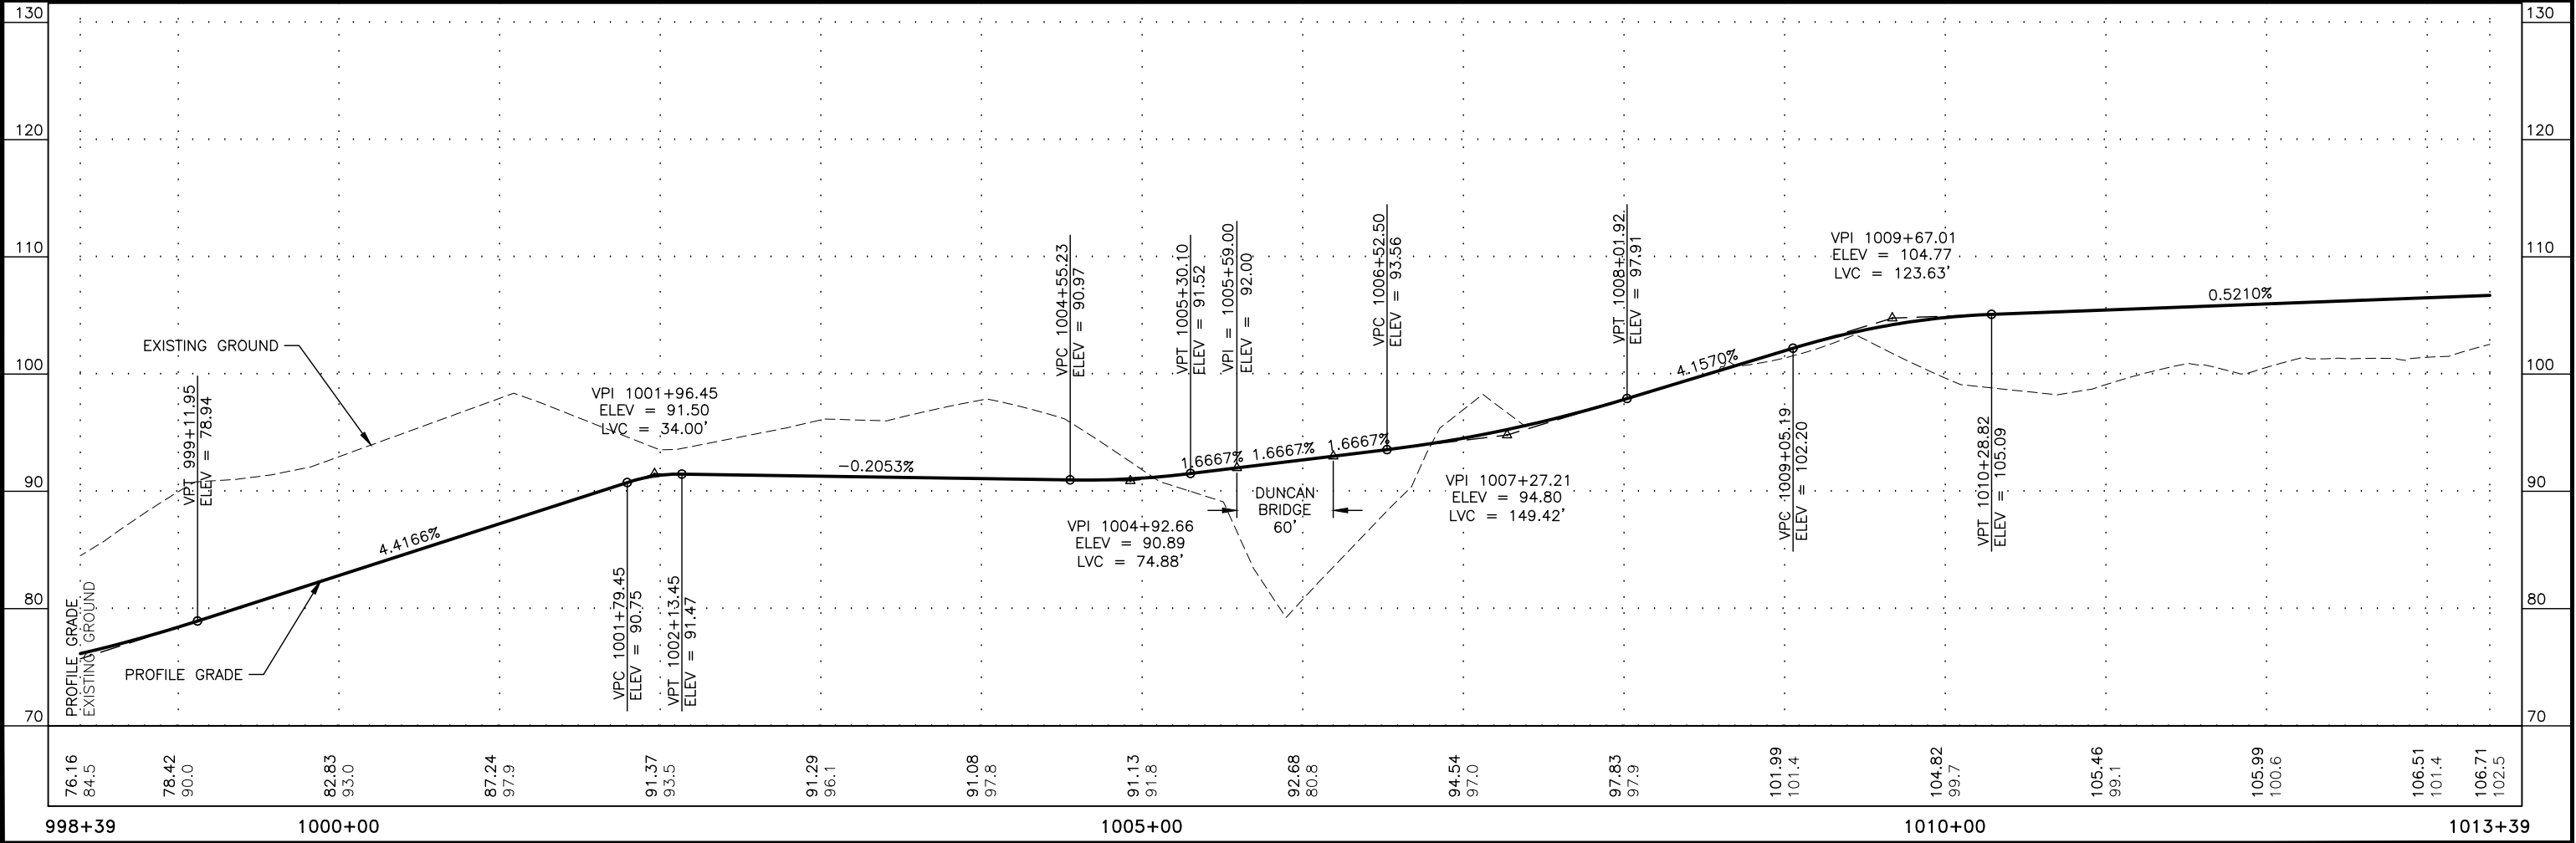



PLANS DEVELOPED BY: STATE OF ALASKA DEPARTMENT OF TRANSPORTATION & PUBLIC FACILITIES, NORTHERN REGION, 2301 PEGER ROAD, FARBANKS, AK 99709 (907)451-2200
\\dotfigras\Precon\Projects\Communities\Kake\Z696070000 Kake Access Road\04 PS&E\10 - Drafting\69607_P&P_Bridge_Areas-1349+22.00-1364+22.00 Wed, Dec/11/19 12:02pm

NO.	DATE	REVISION	STATE	PROJECT DESIGNATION	YEAR	SHEET NO.	TOTAL SHEETS
			ALASKA	PENDING/Z696070000	2020	FA4	FA5

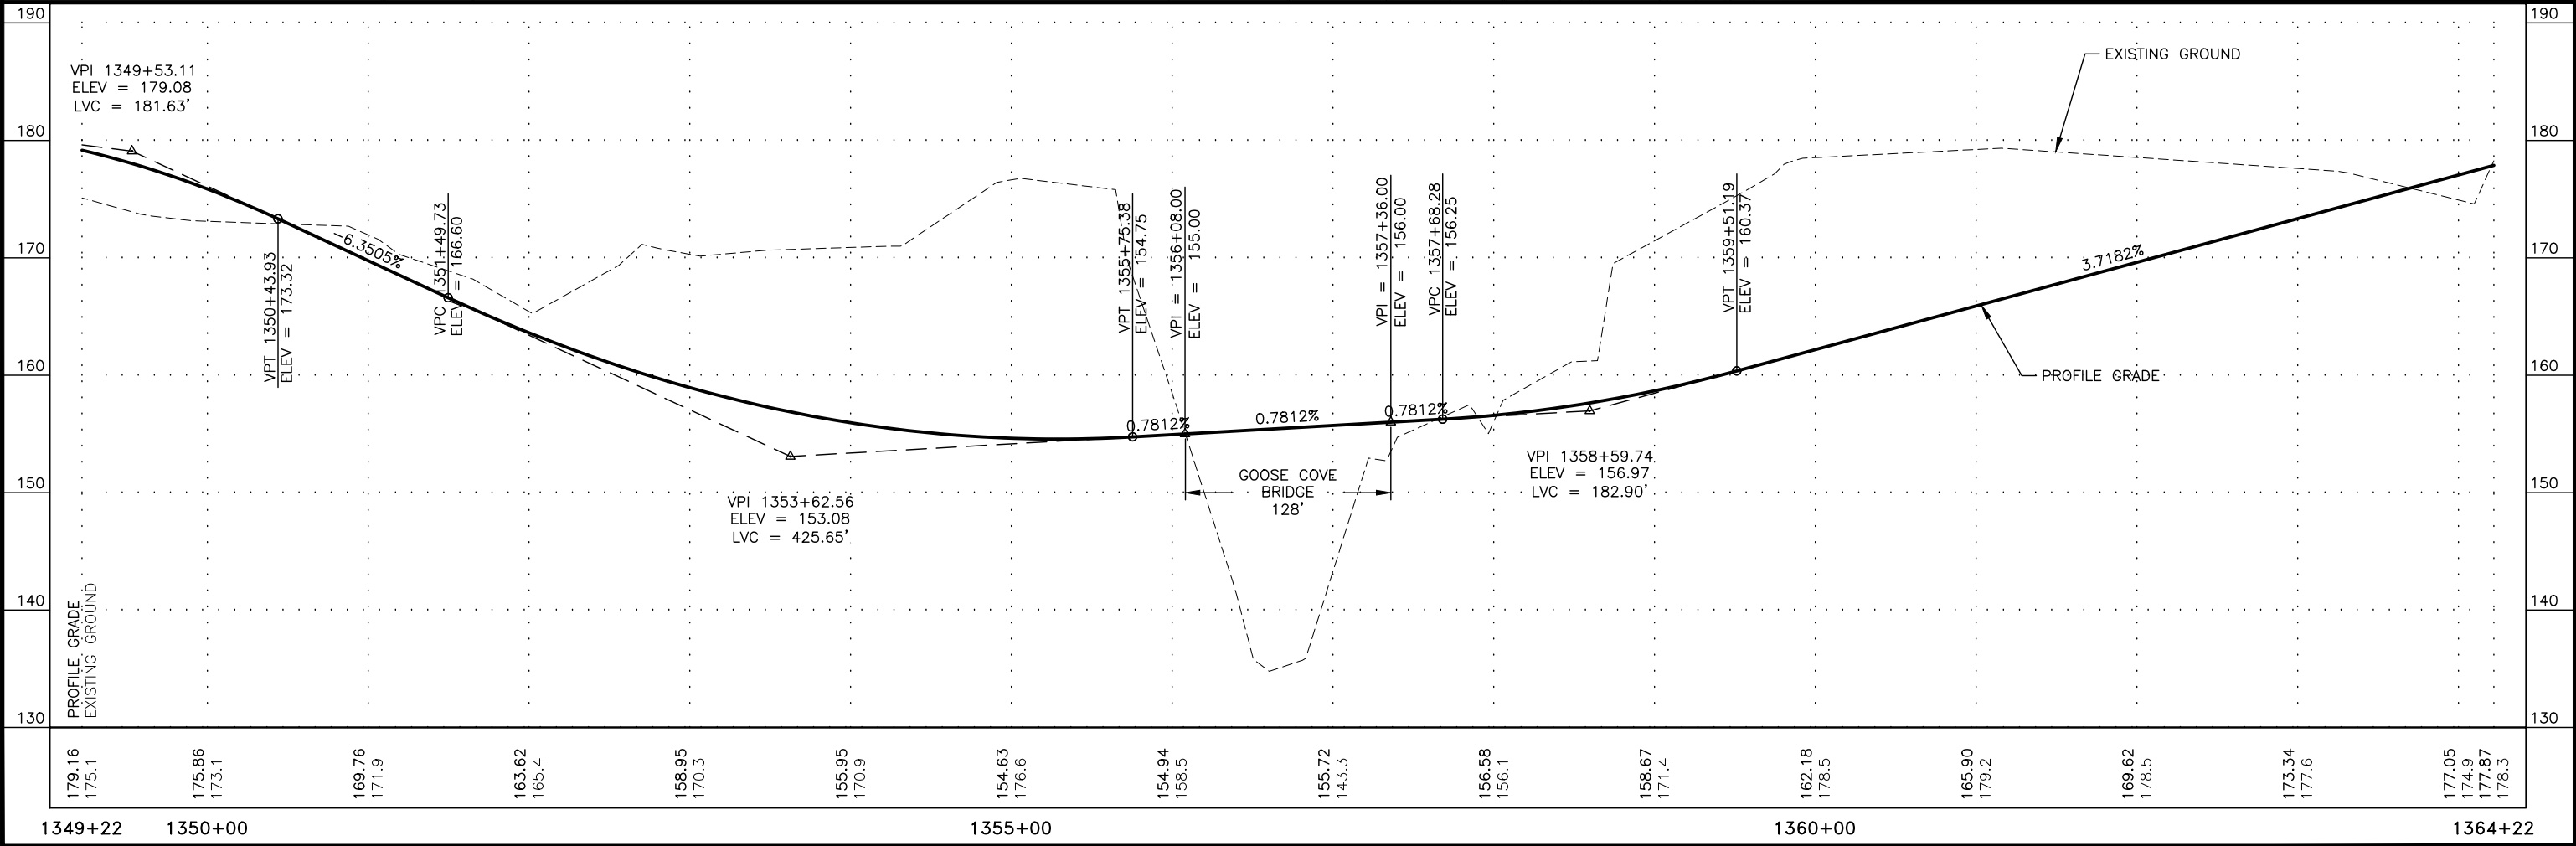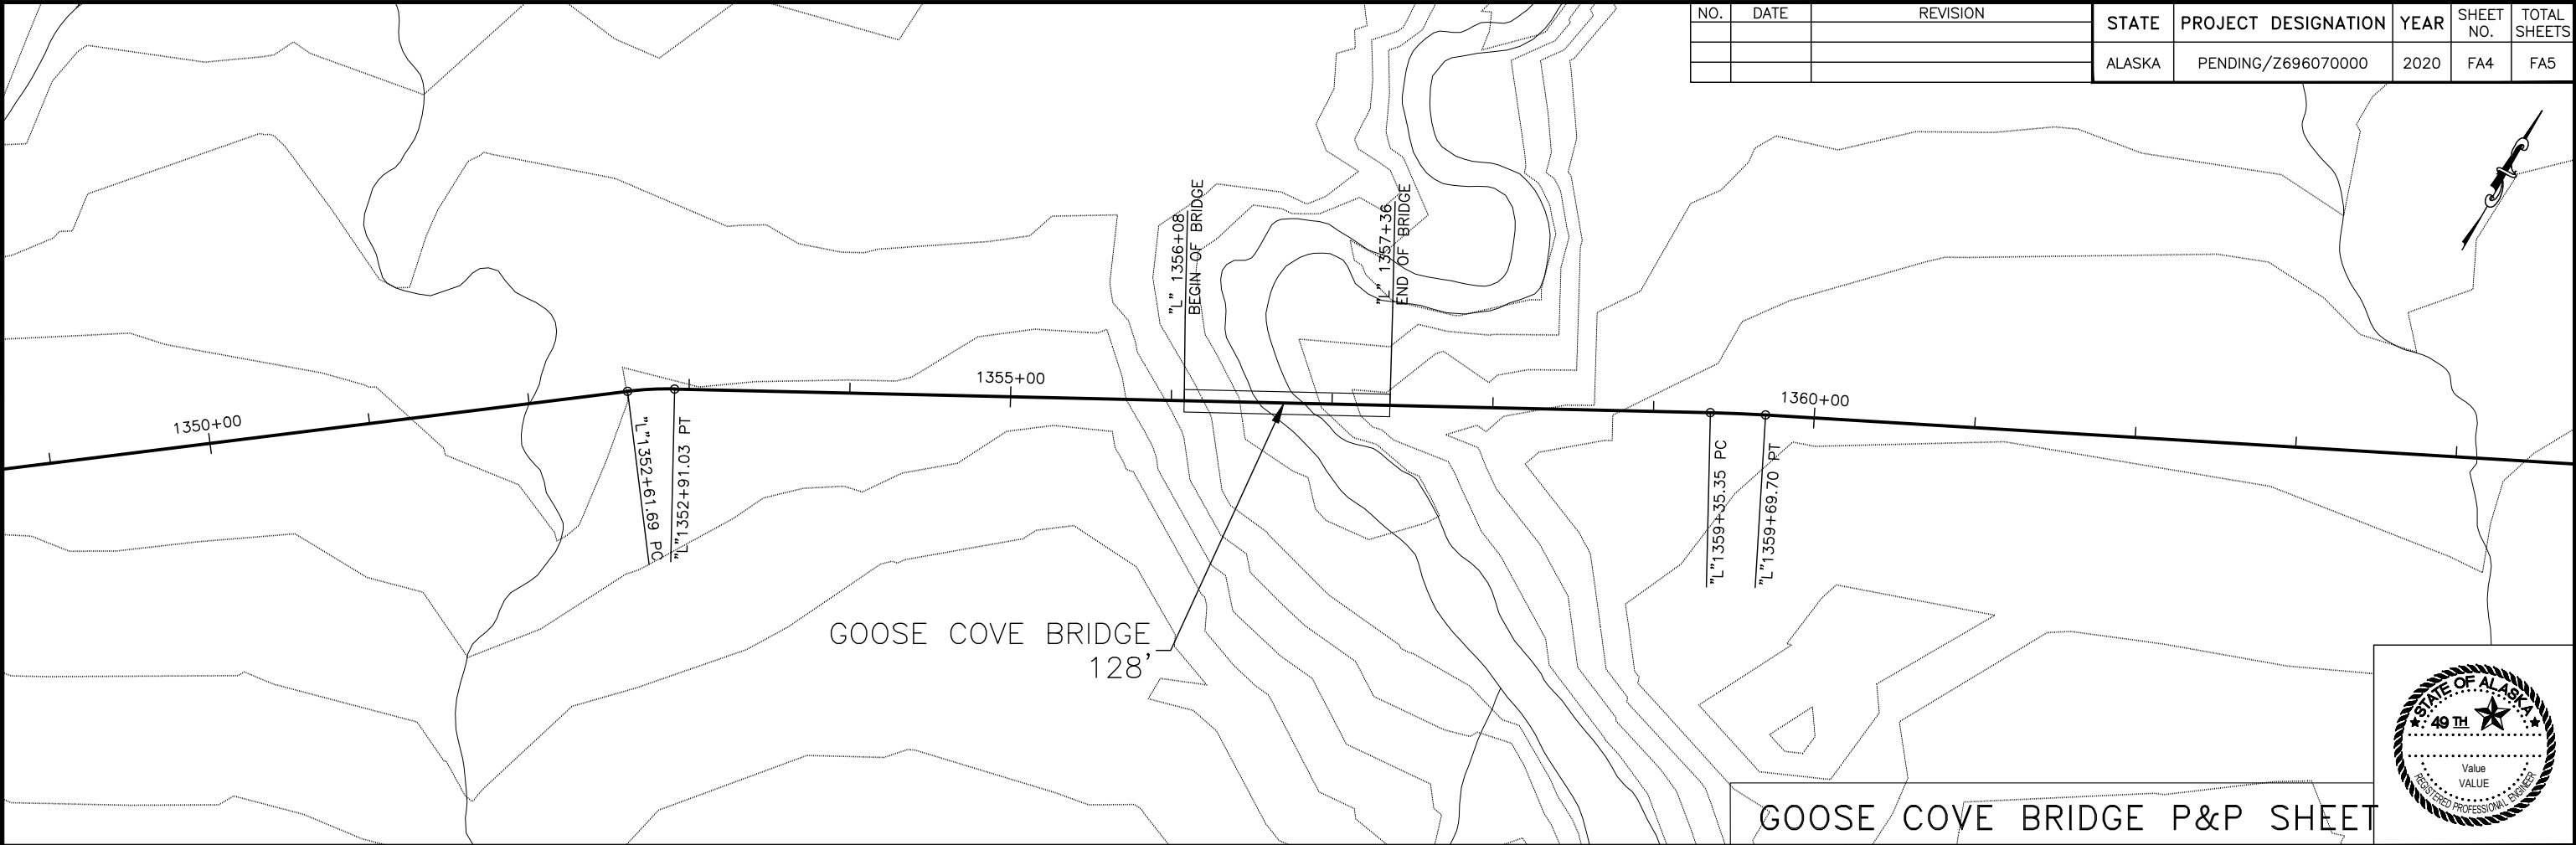

PLANS DEVELOPED BY: STATE OF ALASKA DEPARTMENT OF TRANSPORTATION & PUBLIC FACILITIES, NORTHERN REGION, 2301 PEGER ROAD, FAIRBANKS, AK 99709 (907)451-2200
\\\\dotfigras\Projects\Communities\Kake\Z696070000 Kake Access Road\04 PS&E\10 - Drafting\69607_P&P_Bridge_Areas-1708+63.00-1723+63.00 Wed, Dec/11/19 12:02pm

NO.	DATE	REVISION	STATE	PROJECT DESIGNATION	YEAR	SHEET NO.	TOTAL SHEETS
			ALASKA	PENDING/Z696070000	2020	FA5	FA5

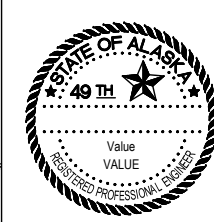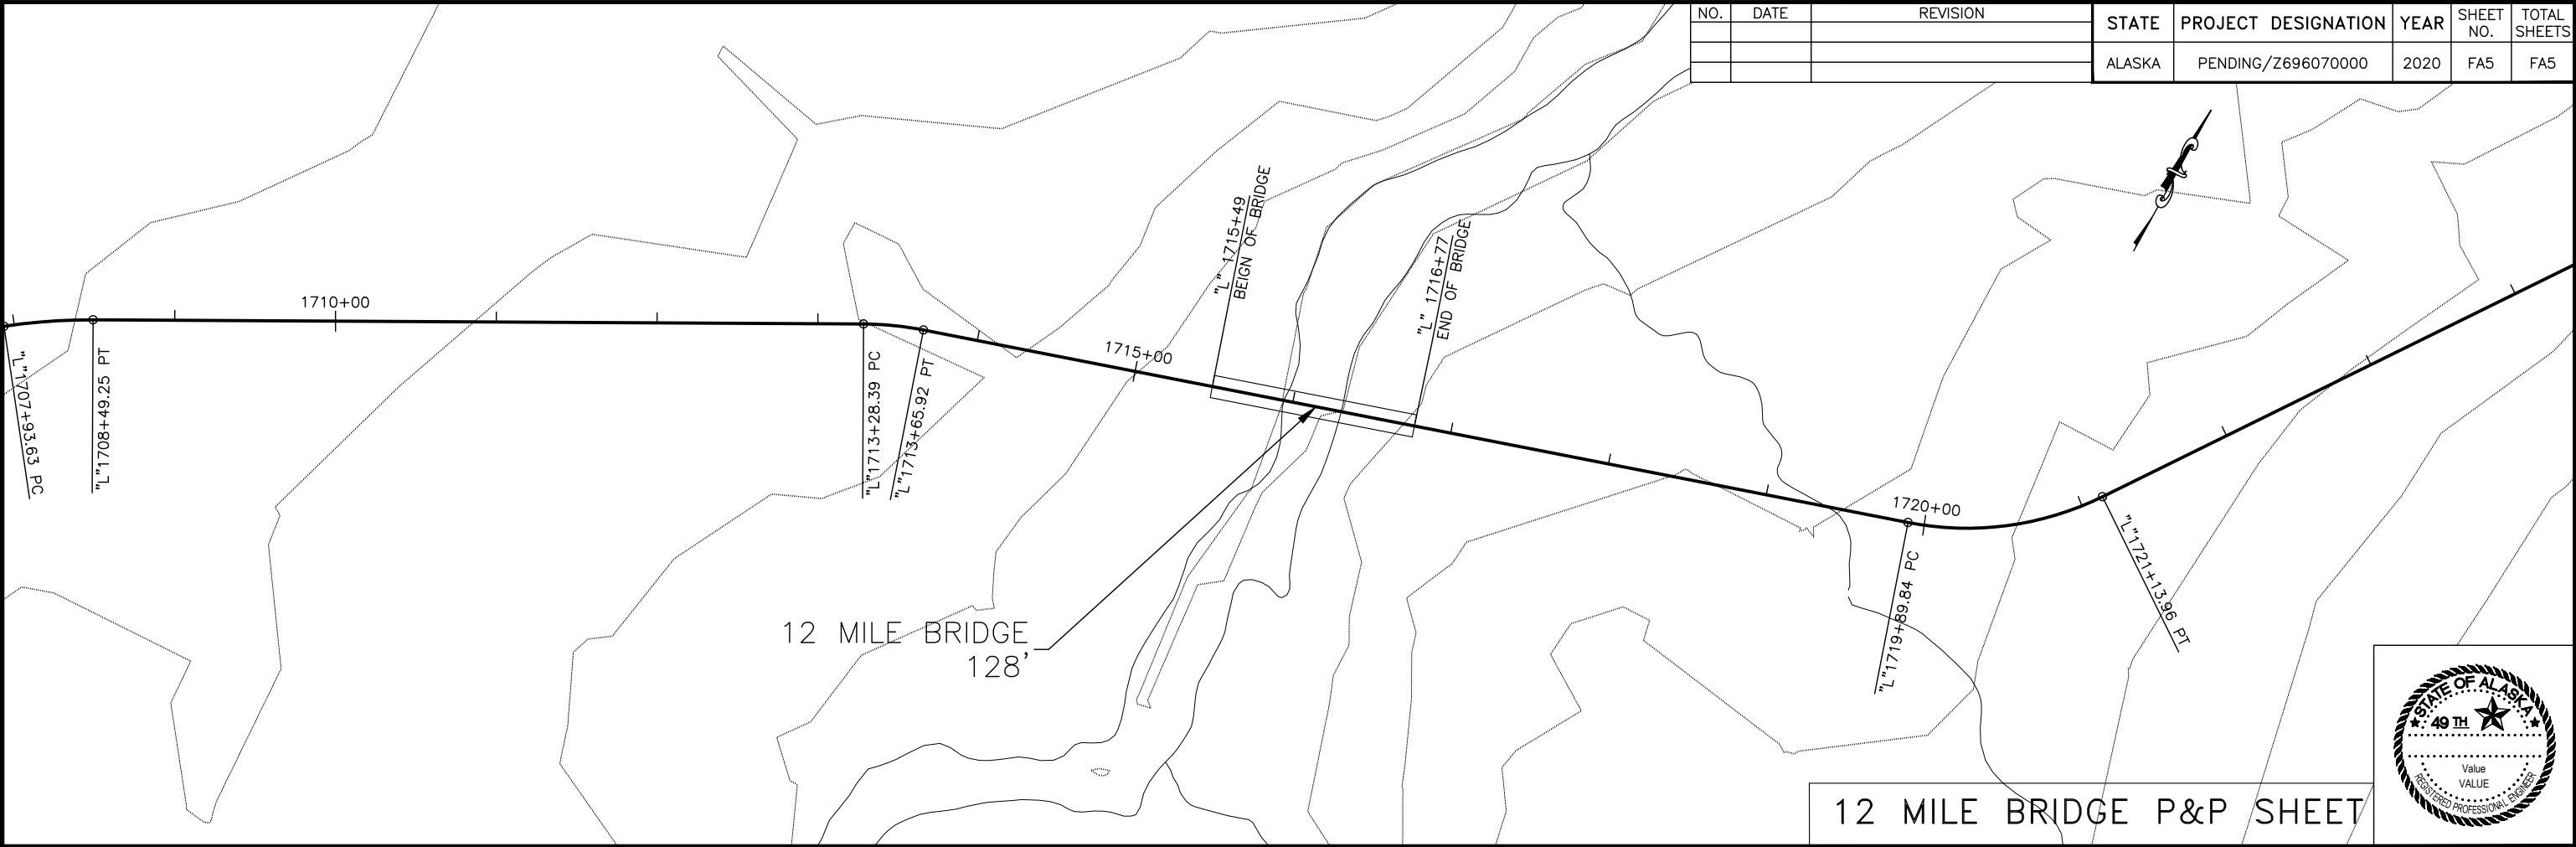

12 MILE BRIDGE P&P SHEET

