


STATE OF ALASKA  
DEPARTMENT OF NATURAL RESOURCES  
DIVISION OF PARKS  
AND  
OUTDOOR RECREATION

KENAI BRIDGE ACCESS ROAD PAVEMENT  
PRESERVATION AND IMPROVEMENTS

PROJECT NO.  
CFHWY00830

In Cooperation with the Alaska Department of Transportation  
& Public Facilities

Vicinity Map

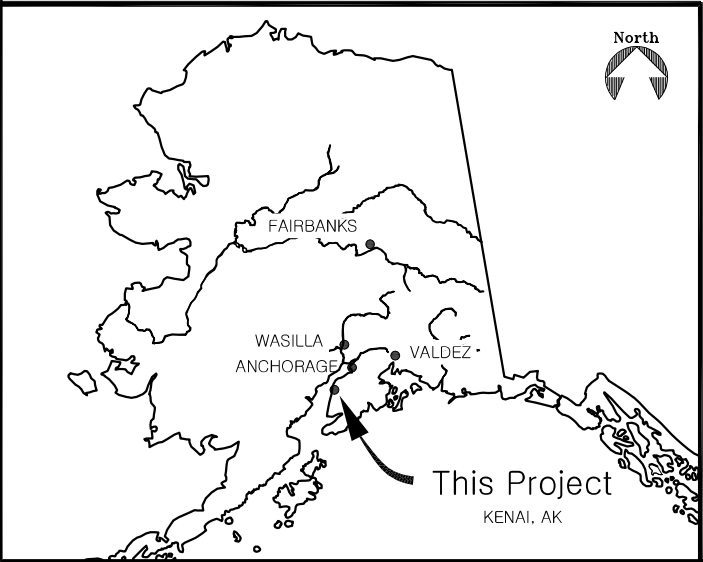

INDEX

- A1. TITLE SHEET AND INDEX
- A2. ABBREVIATIONS, SHEET LAYOUT, AND GENERAL NOTES
- A3. LEGEND
- A4. SURVEY CONTROL
- B1. TYPICAL AND STRUCTURAL SECTIONS
- C1. ESTIMATE OF QUANTITIES
- D1. SUMMARY TABLES
- E01-E07. CULVERT DESIGN
- F1-F7. PLAN AND PROFILE SHEETS
- H1-H20. STRIPING AND SIGNING


The following Division of Parks & Outdoor Rec. standard drawings apply to this project:  
The following D.O.T.(Highways) standard drawings apply to this project:

Plans developed by:  
**STATE OF ALASKA**  
Department of Natural Resources  
Division of Parks & Outdoor Recreation  
550 W 7th Ave. Suite 1340, Anchorage, AK 99501  
Recommended:

Rys Miranda, P.E. \_\_\_\_\_ Date \_\_\_\_\_  
Chief, Design and Construction


Approved:

Placeholder Name \_\_\_\_\_ Date \_\_\_\_\_  
Director, Alaska DOT&PF

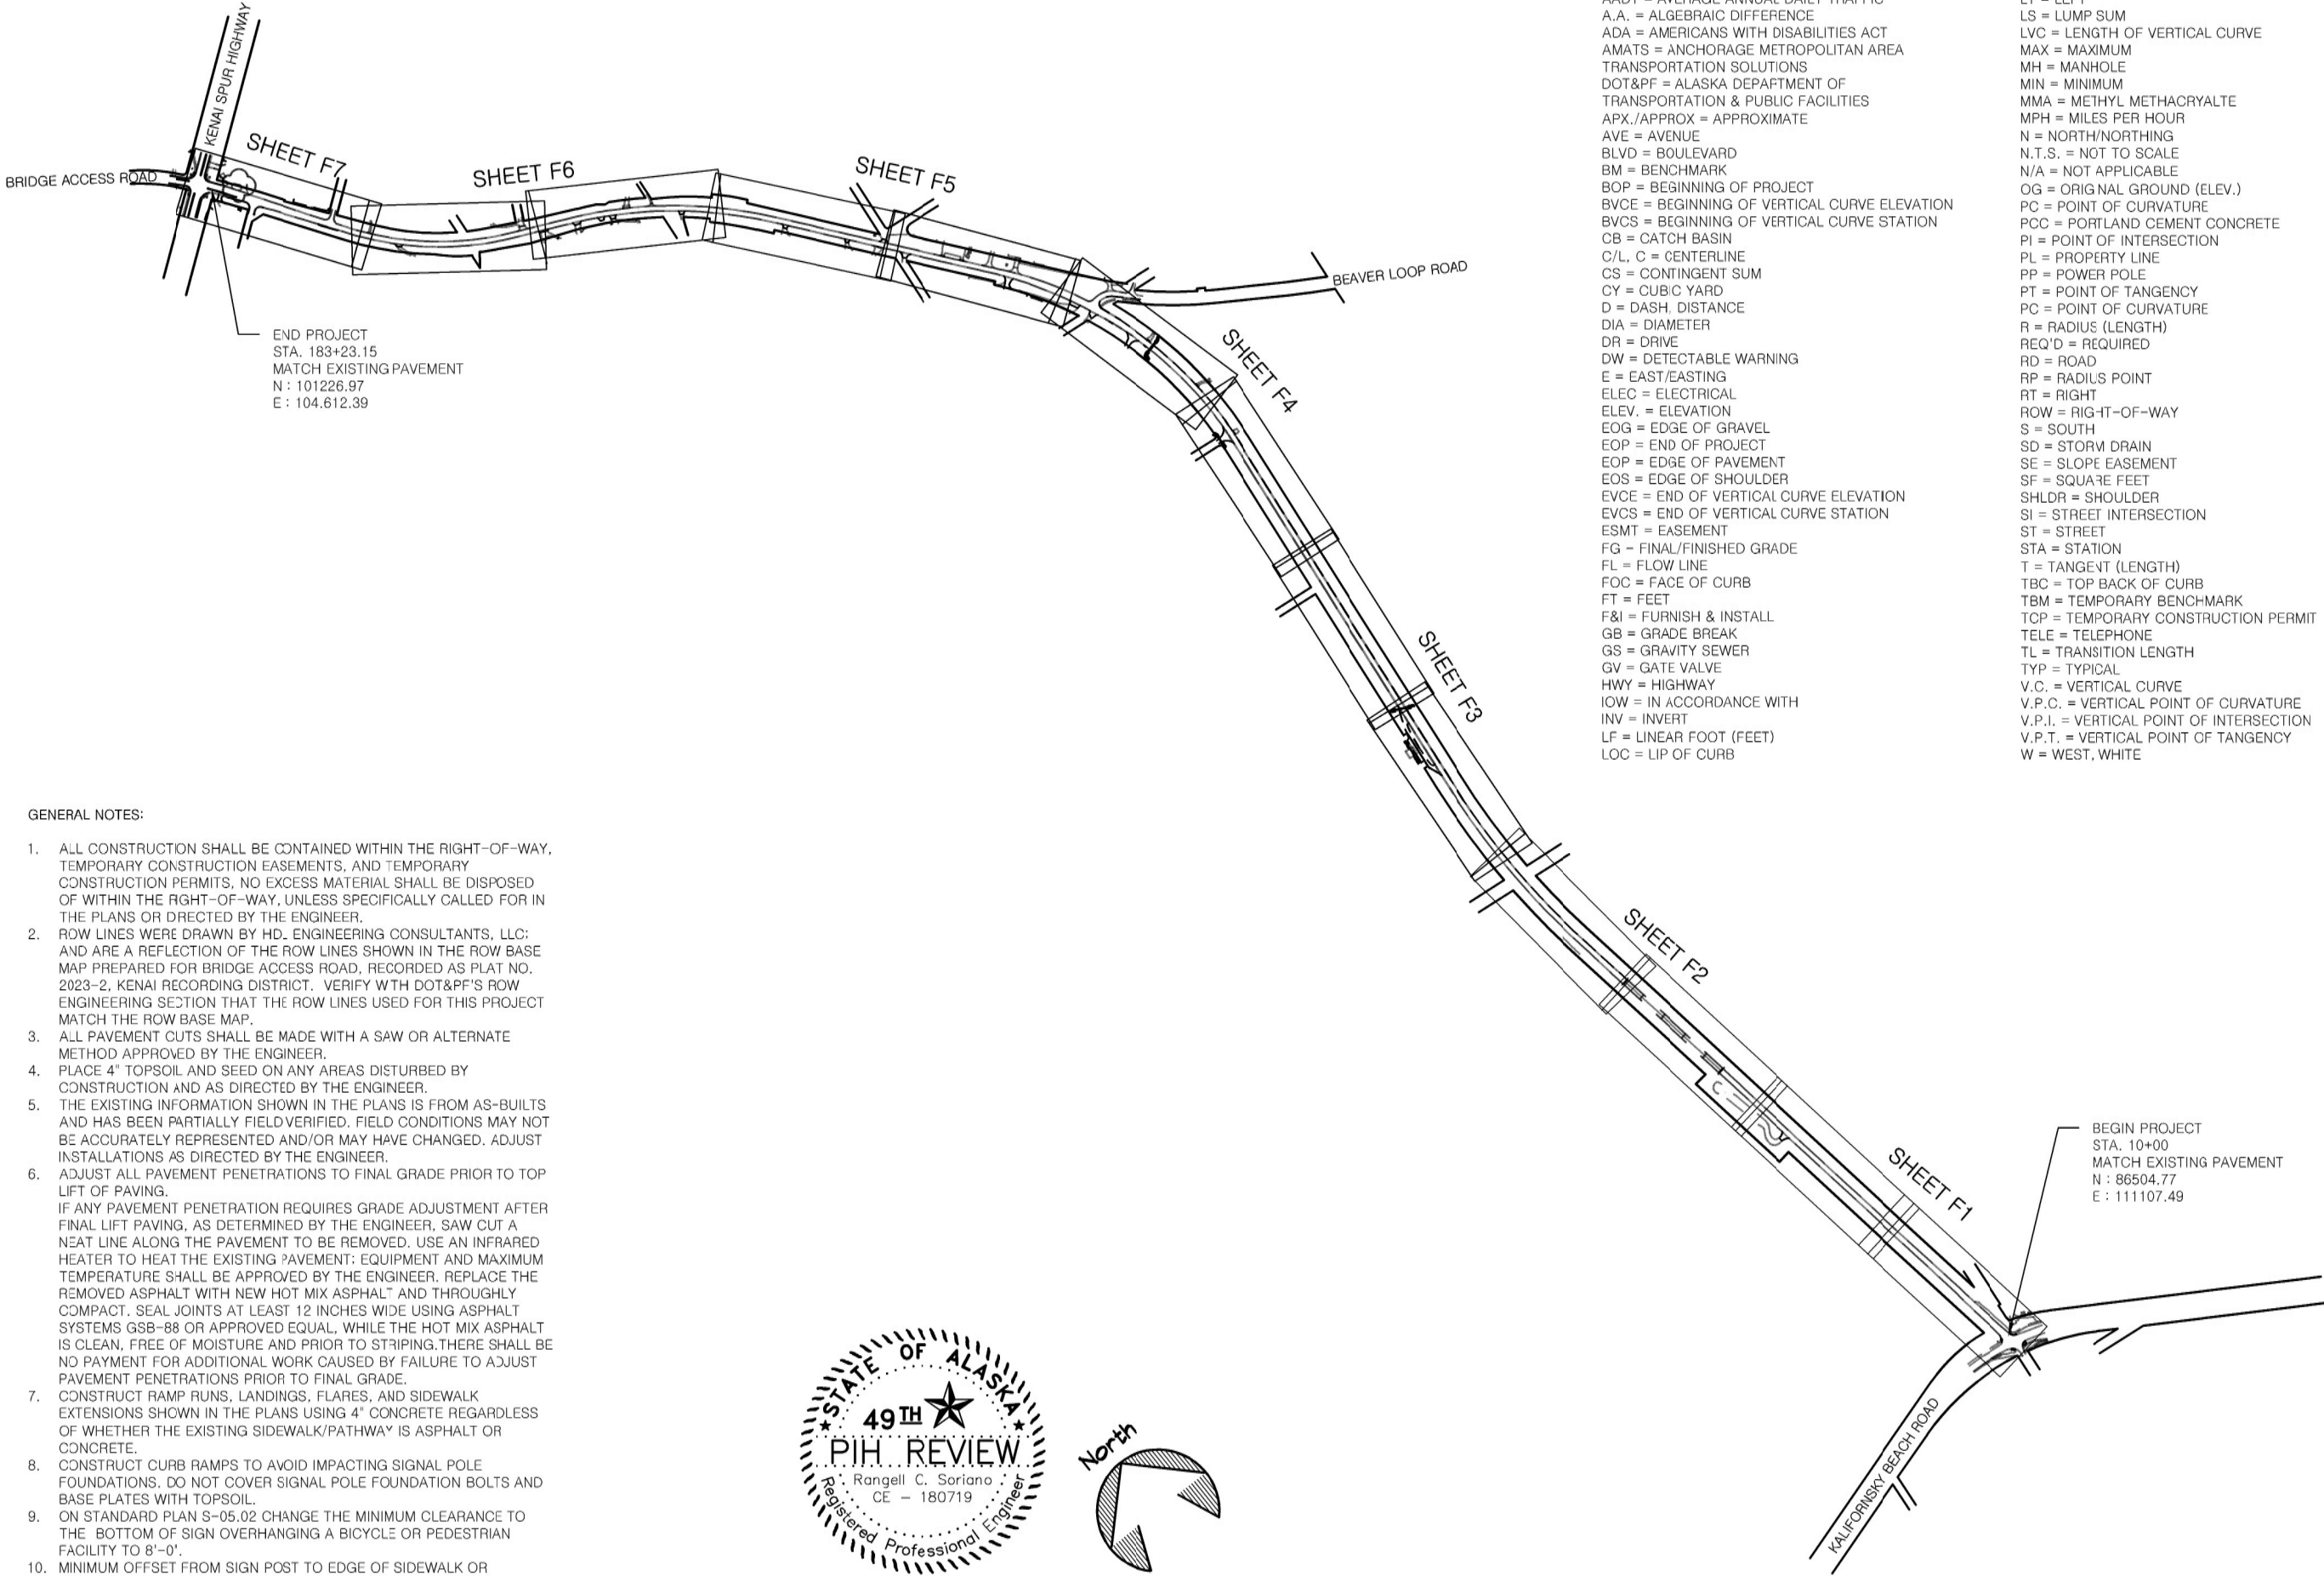

| ABBREVIATIONS:                               |                                         |
|----------------------------------------------|-----------------------------------------|
| AADT = AVERAGE ANNUAL DAILY TRAFFIC          | LT = LEFT                               |
| A.A. = ALGEBRAIC DIFFERENCE                  | LS = LUMP SUM                           |
| ADA = AMERICANS WITH DISABILITIES ACT        | LVC = LENGTH OF VERTICAL CURVE          |
| AMATS = ANCHORAGE METROPOLITAN AREA          | MAX = MAXIMUM                           |
| TRANSPORTATION SOLUTIONS                     | MH = MANHOLE                            |
| DOT&PF = ALASKA DEPARTMENT OF                | MIN = MINIMUM                           |
| TRANSPORTATION & PUBLIC FACILITIES           | MMA = METHYL METHACRYLATE               |
| APX./APPROX = APPROXIMATE                    | MPH = MILES PER HOUR                    |
| AVE = AVENUE                                 | N = NORTH/NORTHING                      |
| BLVD = BOULEVARD                             | N.T.S. = NOT TO SCALE                   |
| BM = BENCHMARK                               | N/A = NOT APPLICABLE                    |
| BOP = BEGINNING OF PROJECT                   | OG = ORIGINAL GROUND (ELEV.)            |
| BYCE = BEGINNING OF VERTICAL CURVE ELEVATION | PC = POINT OF CURVATURE                 |
| BVCS = BEGINNING OF VERTICAL CURVE STATION   | PCC = PORTLAND CEMENT CONCRETE          |
| CB = CATCH BASIN                             | PI = POINT OF INTERSECTION              |
| C/L, C = CENTERLINE                          | PL = PROPERTY LINE                      |
| CS = CONTINGENT SUM                          | PP = POWER POLE                         |
| CY = CUBIC YARD                              | PT = POINT OF TANGENCY                  |
| D = DASH, DISTANCE                           | PC = POINT OF CURVATURE                 |
| DIA = DIAMETER                               | R = RADIUS (LENGTH)                     |
| DR = DRIVE                                   | REQ'D = REQUIRED                        |
| DW = DETECTABLE WARNING                      | RD = ROAD                               |
| E = EAST/EASTING                             | RP = RADIUS POINT                       |
| ELEC = ELECTRICAL                            | RT = RIGHT                              |
| ELEV. = ELEVATION                            | ROW = RIGHT-OF-WAY                      |
| EOG = EDGE OF GRAVEL                         | S = SOUTH                               |
| EOP = END OF PROJECT                         | SD = STORM DRAIN                        |
| EOP = EDGE OF PAVEMENT                       | SE = SLOPE EASEMENT                     |
| EOS = EDGE OF SHOULDER                       | SF = SQUARE FEET                        |
| EVCE = END OF VERTICAL CURVE ELEVATION       | SHLDR = SHOULDER                        |
| EVCS = END OF VERTICAL CURVE STATION         | SI = STREET INTERSECTION                |
| ESMT = EASEMENT                              | ST = STREET                             |
| FG = FINAL/FINISHED GRADE                    | STA = STATION                           |
| FL = FLOW LINE                               | T = TANGENT (LENGTH)                    |
| FOC = FACE OF CURB                           | TBC = TOP BACK OF CURB                  |
| FT = FEET                                    | TBM = TEMPORARY BENCHMARK               |
| F&I = FURNISH & INSTALL                      | TCP = TEMPORARY CONSTRUCTION PERMIT     |
| GB = GRADE BREAK                             | TELE = TELEPHONE                        |
| GS = GRAVITY SEWER                           | TL = TRANSITION LENGTH                  |
| GV = GATE VALVE                              | TYP = TYPICAL                           |
| HWY = HIGHWAY                                | V.C. = VERTICAL CURVE                   |
| IOW = IN ACCORDANCE WITH                     | V.P.C. = VERTICAL POINT OF CURVATURE    |
| INV = INVERT                                 | V.P.I. = VERTICAL POINT OF INTERSECTION |
| LF = LINEAR FOOT (FEET)                      | V.P.T. = VERTICAL POINT OF TANGENCY     |
| LOC = LIP OF CURB                            | W = WEST, WHITE                         |

- GENERAL NOTES:
- ALL CONSTRUCTION SHALL BE CONTAINED WITHIN THE RIGHT-OF-WAY, TEMPORARY CONSTRUCTION EASEMENTS, AND TEMPORARY CONSTRUCTION PERMITS, NO EXCESS MATERIAL SHALL BE DISPOSED OF WITHIN THE RIGHT-OF-WAY, UNLESS SPECIFICALLY CALLED FOR IN THE PLANS OR DIRECTED BY THE ENGINEER.
  - ROW LINES WERE DRAWN BY HD. ENGINEERING CONSULTANTS, LLC; AND ARE A REFLECTION OF THE ROW LINES SHOWN IN THE ROW BASE MAP PREPARED FOR BRIDGE ACCESS ROAD, RECORDED AS PLAT NO. 2023-2, KENAI RECORDING DISTRICT. VERIFY WITH DOT&PF'S ROW ENGINEERING SECTION THAT THE ROW LINES USED FOR THIS PROJECT MATCH THE ROW BASE MAP.
  - ALL PAVEMENT CUTS SHALL BE MADE WITH A SAW OR ALTERNATE METHOD APPROVED BY THE ENGINEER.
  - PLACE 4" TOPSOIL AND SEED ON ANY AREAS DISTURBED BY CONSTRUCTION AND AS DIRECTED BY THE ENGINEER.
  - THE EXISTING INFORMATION SHOWN IN THE PLANS IS FROM AS-BUILTS AND HAS BEEN PARTIALLY FIELD VERIFIED. FIELD CONDITIONS MAY NOT BE ACCURATELY REPRESENTED AND/OR MAY HAVE CHANGED. ADJUST INSTALLATIONS AS DIRECTED BY THE ENGINEER.
  - ADJUST ALL PAVEMENT PENETRATIONS TO FINAL GRADE PRIOR TO TOP LIFT OF PAVING.  
IF ANY PAVEMENT PENETRATION REQUIRES GRADE ADJUSTMENT AFTER FINAL LIFT PAVING, AS DETERMINED BY THE ENGINEER, SAW CUT A NEAT LINE ALONG THE PAVEMENT TO BE REMOVED. USE AN INFRARED HEATER TO HEAT THE EXISTING PAVEMENT; EQUIPMENT AND MAXIMUM TEMPERATURE SHALL BE APPROVED BY THE ENGINEER. REPLACE THE REMOVED ASPHALT WITH NEW HOT MIX ASPHALT AND THOROUGHLY COMPACT. SEAL JOINTS AT LEAST 12 INCHES WIDE USING ASPHALT SYSTEMS GSB-88 OR APPROVED EQUAL, WHILE THE HOT MIX ASPHALT IS CLEAN, FREE OF MOISTURE AND PRIOR TO STRIPING. THERE SHALL BE NO PAYMENT FOR ADDITIONAL WORK CAUSED BY FAILURE TO ADJUST PAVEMENT PENETRATIONS PRIOR TO FINAL GRADE.
  - CONSTRUCT RAMP RUNS, LANDINGS, FLARES, AND SIDEWALK EXTENSIONS SHOWN IN THE PLANS USING 4" CONCRETE REGARDLESS OF WHETHER THE EXISTING SIDEWALK/PATHWAY IS ASPHALT OR CONCRETE.
  - CONSTRUCT CURB RAMPS TO AVOID IMPACTING SIGNAL POLE FOUNDATIONS. DO NOT COVER SIGNAL POLE FOUNDATION BOLTS AND BASE PLATES WITH TOPSOIL.
  - ON STANDARD PLAN S-05.02 CHANGE THE MINIMUM CLEARANCE TO THE BOTTOM OF SIGN OVERHANGING A BICYCLE OR PEDESTRIAN FACILITY TO 8'-0".
  - MINIMUM OFFSET FROM SIGN POST TO EDGE OF SIDEWALK OR PATHWAY SHALL BE 1'-6".

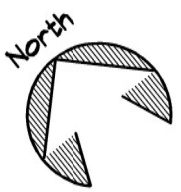

**STATE OF ALASKA, DEPARTMENT OF NATURAL RESOURCES**  
**PLANS DEVELOPED BY: DIVISION OF PARKS AND OUTDOOR RECREATION**  
**550 W 7TH AVE. SUITE 1340, ANCHORAGE, AK 99501 - 907.269.8731**

**KENAI BRIDGE ACCESS ROAD PAVEMENT PRESERVATION AND IMPROVEMENTS**  
**PROJECT No. CFHWY00689**

**ABBREVIATIONS, SHEET LAYOUT AND GENERAL NOTES**



PREPARED: RCS  
DRAWN: D&C  
REVIEWED: D&C  
DATE: JULY 2025

SHEET  
**A2**  
OF XX SHEETS

|                                                | EXISTING | PROPOSED |
|------------------------------------------------|----------|----------|
| EDGE OF PAVEMENT                               |          |          |
| LIMIT OF CUT SLOPE & FILL SLOPE                |          |          |
| GRAVEL EDGE                                    |          |          |
| SIDEWALK AND PATH/TRAIL                        |          |          |
| CONCRETE CURB & GUTTER                         |          |          |
| CONCRETE CURB CUT                              |          |          |
| PARALLEL CURB RAMP                             |          |          |
| PERPENDICULAR CURB RAMP                        |          |          |
| UNIDIRECTIONAL CURB RAMP & MID-BLOCK CURB RAMP |          |          |
| DETECTABLE WARNING TILE                        |          |          |
| BRIDGE                                         |          |          |
| TUNNEL                                         |          |          |
| GUARDRAIL                                      |          |          |
| END & PARALLEL END SECTIONS                    |          |          |
| ROADWAY OBLITERATION                           |          |          |
| FENCE                                          |          |          |
| STONE FENCE                                    |          |          |
| NOISE BARRIER                                  |          |          |
| RETAINING WALL                                 |          |          |
| HEADWALL & WINGWALL                            |          |          |
| BOTTOM OF DITCH                                |          |          |
| SPECIAL DITCH                                  |          |          |
| FLAT BOTTOM DITCH                              |          |          |
| BERM                                           |          |          |
| RIPRAP                                         |          |          |
| BOULDER OR BOULDERS                            |          |          |
| PRIVATE SIGN, MAILBOX                          |          |          |
| POST, BOLLARD                                  |          |          |

|                                                               | EXISTING | PROPOSED |
|---------------------------------------------------------------|----------|----------|
| STORM DRAIN                                                   |          |          |
| STORM DRAIN MANHOLE, CLEANOUT                                 |          |          |
| CURB INLET CATCH BASIN                                        |          |          |
| FIELD INLET CATCH BASIN                                       |          |          |
| PIPE CULVERT WITH END SECTION                                 |          |          |
| SANITARY SEWER                                                |          |          |
| SANITARY SEWER MANHOLE, CLEANOUT                              |          |          |
| SEPTIC VENT, SEWER SERVICE CONNECTION                         |          |          |
| WATER                                                         |          |          |
| FIRE HYDRANT, VALVE OR RISER                                  |          |          |
| WELL, WATER SERVICE CONNECTION                                |          |          |
| NATURAL GAS                                                   |          |          |
| OIL OR GASOLINE PIPELINE                                      |          |          |
| TANKS (ABOVE GROUND, UNDERGROUND)                             |          |          |
| ELECTRIC                                                      |          |          |
| UTILITY POLE, POLE WITH LUMINAIRE                             |          |          |
| GUY POLE, GUY WIRE ANCHOR                                     |          |          |
| TRANSMISSION TOWER (WOOD, STEEL)                              |          |          |
| ELECTRIC PEDESTAL, TRANSFORMER                                |          |          |
| ELECTRIC MANHOLE, METER                                       |          |          |
| ELECTRIC OUTLET, LANDSCAPE LIGHT                              |          |          |
| TELEPHONE                                                     |          |          |
| TELEPHONE MANHOLE, PEDESTAL                                   |          |          |
| FIBER OPTIC                                                   |          |          |
| FIBER OPTIC MANHOLE                                           |          |          |
| CABLE TV                                                      |          |          |
| CABLE TV PEDESTAL, SATELLITE DISH                             |          |          |
| UNDERGROUND DUCT, UTILIDOR (ELECTRIC, TELEPHONE, FIBER OPTIC) |          |          |
| VENT                                                          |          |          |

## TRAFFIC

|                                                 | EXISTING | PROPOSED |
|-------------------------------------------------|----------|----------|
| LOAD CENTER                                     |          |          |
| STATE TRAFFIC, MOA TRAFFIC, & BEACON CONTROLLER |          |          |
| ARROW INDICATES DOOR LOCATION                   |          |          |
| TYPE 1A, II, III, IV JUNCTION BOX               |          |          |
| FIBER OPTIC VAULT                               |          |          |
| ELECTROLIER                                     |          |          |
| HIGHTOWER                                       |          |          |
| SIGNAL POLE WITH MASTARM                        |          |          |
| PEDESTRIAN PUSH BUTTON & SIGNAL                 |          |          |
| VEHICULAR SIGNAL                                |          |          |
| VEHICULAR SIGNAL LEFT & RIGHT                   |          |          |
| OPTICAL, CAMERA, RADAR, AND GPS DETECTOR        |          |          |
| LOOP DETECTOR                                   |          |          |
| COMMUNICATION ANTENNA                           |          |          |
| MASTARM BEACON                                  |          |          |
| RURAL & SCHOOL ZONE BEACON                      |          |          |
| LOOP DETECTOR CONDUIT                           |          |          |
| SIGNAL CONDUIT                                  |          |          |
| LIGHTING CONDUIT                                |          |          |
| SIGNAL & LIGHTING CONDUIT                       |          |          |
| CONDUIT BORING                                  |          |          |
| CONDUIT SIZE IN INCHES                          |          |          |
| INTERCONNECT                                    |          |          |
| SIGN POST                                       |          |          |

## PAVEMENT MARKINGS

|                                  | EXISTING | PROPOSED |
|----------------------------------|----------|----------|
| TRAFFIC PROJECT CENTERLINE       |          |          |
| 8" & 4" WHITE SOLID STRIPE       |          |          |
| 4" WHITE SKIP STRIPE             |          |          |
| 10' STRIPES AND 30' SPACES       |          |          |
| 8" WHITE LANE GUIDE SKIP         |          |          |
| LANE CONTINUATION OR TURN SKIP   |          |          |
| 1' STRIPES AND 3' SPACES         |          |          |
| 8" & 4" YELLOW SOLID STRIPE      |          |          |
| 4" YELLOW SKIP STRIPE            |          |          |
| 10' STRIPES AND 30' SPACES       |          |          |
| STRIPING CHANGE STATION INTERVAL |          |          |
| 2' CROSSWALK OR STOPBAR          |          |          |
| LADDER CROSSWALK LAYOUT          |          |          |
| 2' WIDE RUNGS WITH 2' SPACES     |          |          |
| ALIGNED TO AVOID TIRE PATHS      |          |          |
| TYPICAL PAINTED MEDIAN           |          |          |

## RIGHT-OF-WAY

|                                   | RECOVERED | SET THIS PROJECT |
|-----------------------------------|-----------|------------------|
| FEDERAL GOV'T SURVEY MONUMENT     |           |                  |
| GOV'T CONTROL STATION             |           |                  |
| PRIMARY MONUMENT (BRASS/AL CAP)   |           |                  |
| MISC SECONDARY CORNER             |           |                  |
| PRIMARY CENTERLINE MONUMENT       |           |                  |
| SECONDARY CENTERLINE MONUMENT     |           |                  |
| RANDOM CONTROL MONUMENT           |           |                  |
| PRIMARY GPS CONTROL POINT         |           |                  |
| HORIZONTAL CONTROL POINT          |           |                  |
| SECONDARY CONTROL POINT           |           |                  |
| VERTICAL BENCHMARK                |           |                  |
| TEMPORARY BENCHMARK               |           |                  |
| TOWNSHIP AND RANGE LINES          |           |                  |
| SECTION LINE                      |           |                  |
| 1/4 SECTION LINE                  |           |                  |
| 1/16 SECTION LINE                 |           |                  |
| CORPORATE or CITY LIMITS          |           |                  |
| EXISTING RIGHT-OF-WAY             |           |                  |
| RIGHT-OF-WAY OR EASEMENT REQUIRED |           |                  |
| PROJECT RIGHT-OF-WAY LINE         |           |                  |
| EXISTING RIGHT-OF-WAY EASEMENT    |           |                  |
| EXISTING PROPERTY LINE            |           |                  |
| CONTROLLED ACCESS LINE            |           |                  |
| EXISTING UTILITY EASEMENT         |           |                  |
| PROPOSED UTILITY EASEMENT         |           |                  |
| EXISTING CENTERLINE               |           |                  |
| RAILROAD CENTERLINE               |           |                  |
| TEMPORARY CONSTRUCTION EASEMENT   |           |                  |
| TEMPORARY CONSTRUCTION PERMIT     |           |                  |

## TOPOGRAPHY

|                               | EXISTING | PROPOSED |
|-------------------------------|----------|----------|
| LAKE OR POND, WETLANDS        |          |          |
| TREE (CONIFER/DECIDUOUS)      |          |          |
| TREELINE (EDGE OF VEGETATION) |          |          |
| PLANTER                       |          |          |
| BUILDING OR FOUNDATION        |          |          |
| CONTOUR, MAJOR OR MINOR       |          |          |
| DRAINAGE FLOW                 |          |          |
| CREEK (CENTERLINE)            |          |          |
| RIVER (EDGE OF WATER)         |          |          |

STATE OF ALASKA, DEPARTMENT OF NATURAL RESOURCES  
PLANS DEVELOPED BY: DIVISION OF PARKS AND OUTDOOR RECREATION  
550 W 7TH AVE. SUITE 1340, ANCHORAGE, AK 99501 - 907.269.8731

KENAI BRIDGE ACCESS ROAD PAVEMENT  
PRESERVATION AND IMPROVEMENTS  
PROJECT No. CFHWY00689

LEGEND




PREPARED: RCS  
DRAWN: D&C  
REVIEWED: D&C  
DATE: APRIL 2025

SHEET

A3


OF XX SHEETS



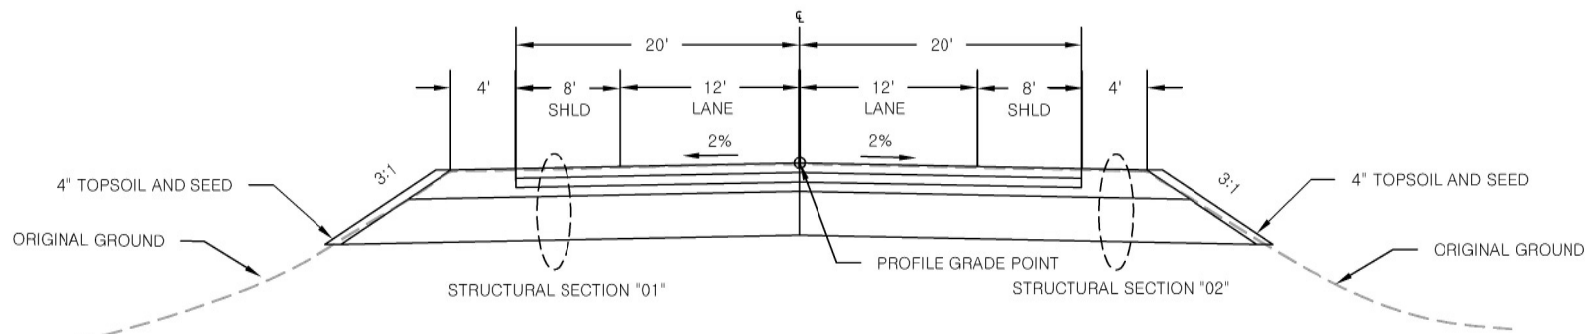


**BRIDGE ACCESS ROAD**

STA. 16+00 TO 39+85  
STA. 173+00 TO 177+00

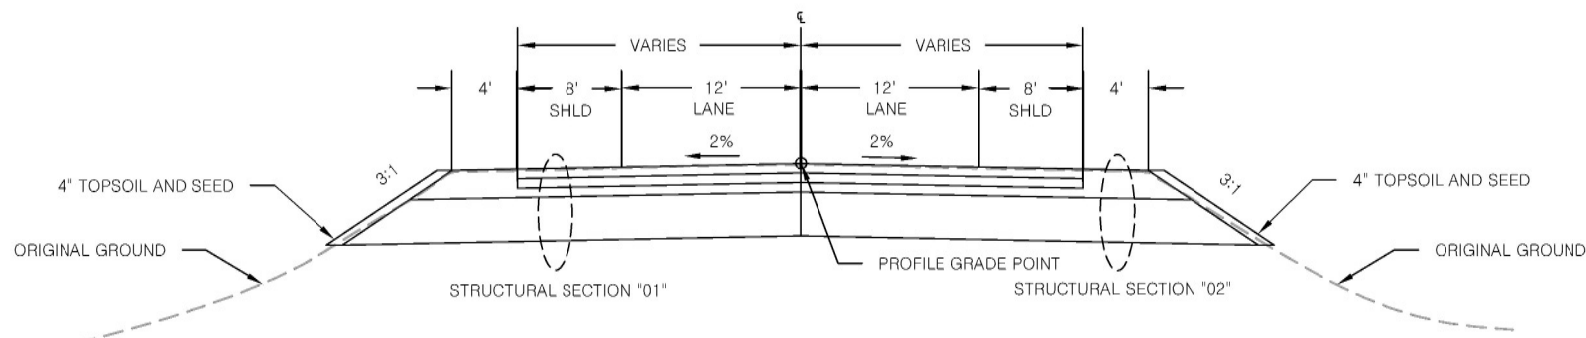


**BRIDGE ACCESS ROAD**

STA. 10+00 TO 16+00  
STA. 177+00 TO 183+25

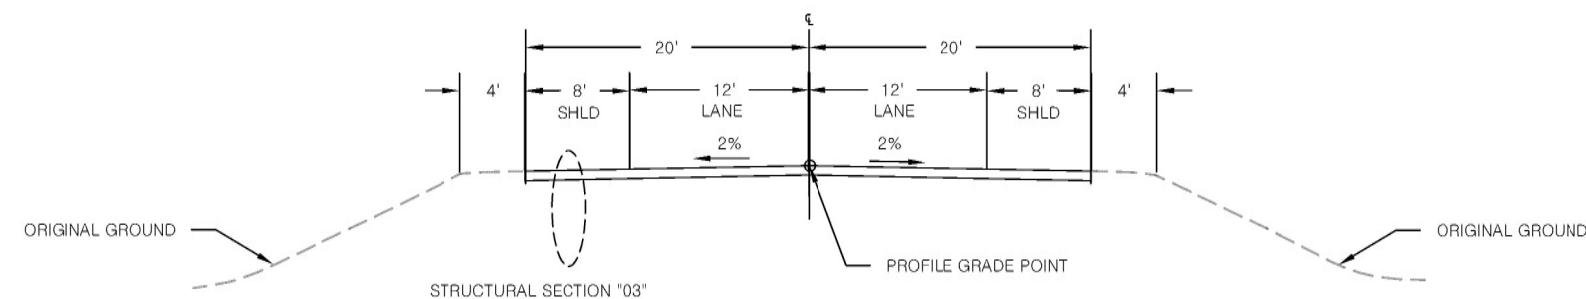

**BRIDGE ACCESS ROAD**

STA. 49+67 TO 109+00  
STA. 121+50 TO 173+00



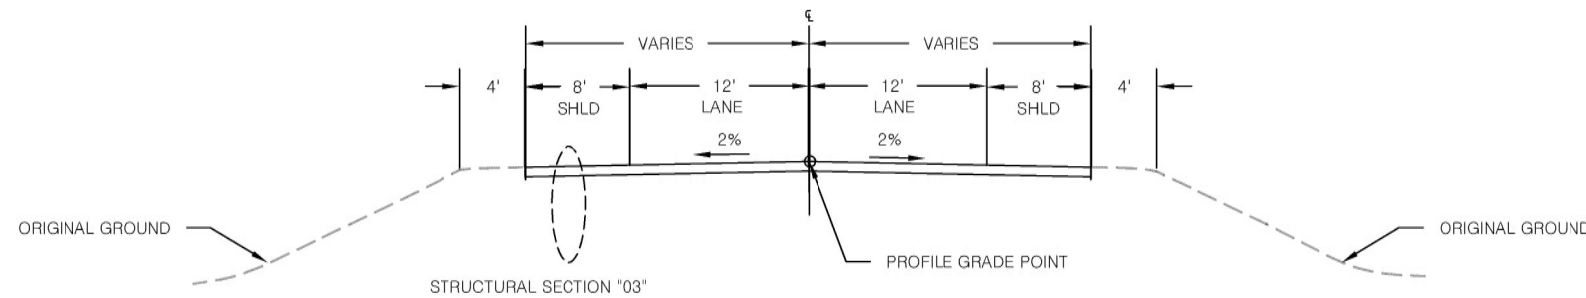


**BRIDGE ACCESS ROAD**

STA. 109+00 TO 121+50

NOTES:

1. CONDUCT PRECONSTRUCTION SURVEY TO IDENTIFY EXISTING ROAD ELEVATIONS PRIOR TO DISTURBING ROADWAY TO CONSTRUCT TYPICAL SECTIONS.
2. FINISHED ROADWAY CROSS SLOPES SHALL MATCH EXISTING AND BE CONSISTENT ACROSS THE ROADWAYS HALF WIDTH IN SUPERELEVATED SECTIONS, CROWNED AT 2% IN TANGENT SECTIONS.

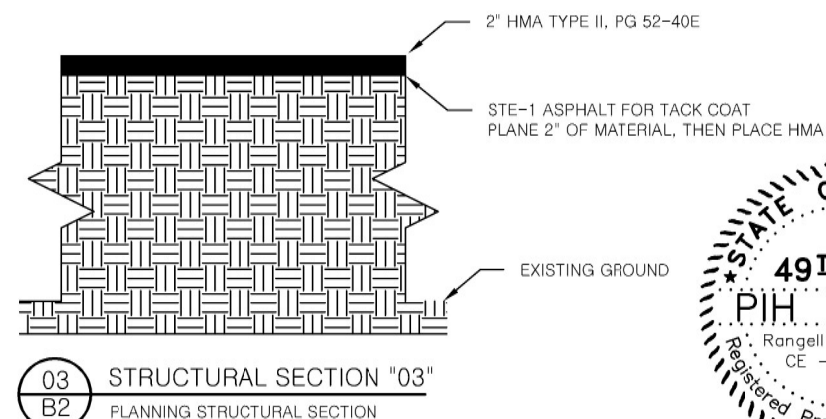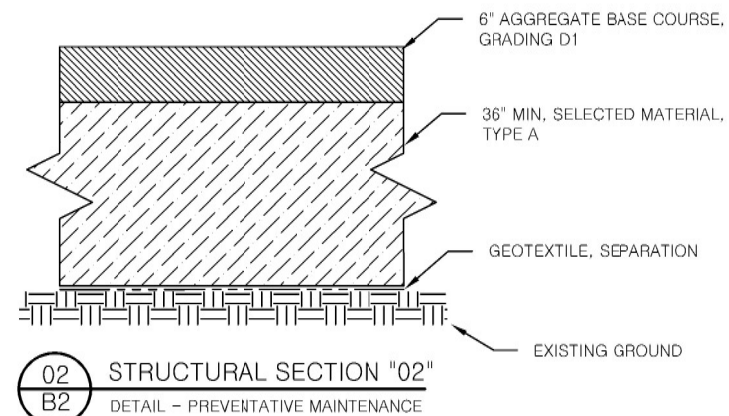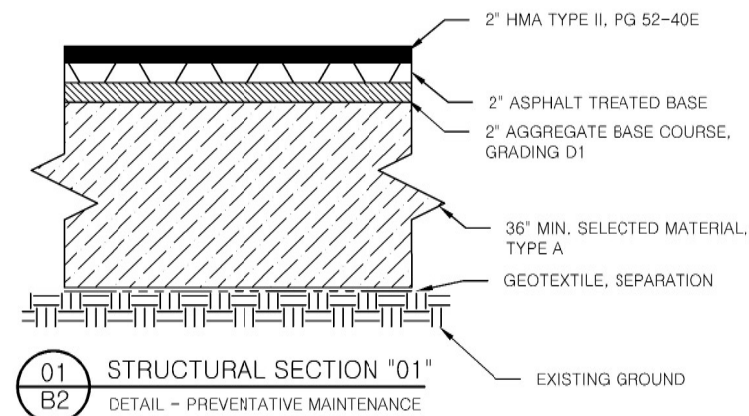

**STATE OF ALASKA, DEPARTMENT OF NATURAL RESOURCES**  
**PLANS DEVELOPED BY: DIVISION OF PARKS AND OUTDOOR RECREATION**  
**550 W 7TH AVE. SUITE 1340, ANCHORAGE, AK 99501 - 907.269.8731**

**KENAI BRIDGE ACCESS ROAD PAVEMENT  
PRESERVATION AND IMPROVEMENTS**  
PROJECT No. CFHWY00689

**TYPICAL SECTIONS AND STRUCTURAL  
SECTIONS**



PREPARED: RCS  
DRAWN: D&C  
REVIEWED: D&C  
DATE: JULY 2025

SHEET

**B1**

OF XX SHEETS



| ESTIMATE OF QUANTITIES |                                              |          |                |
|------------------------|----------------------------------------------|----------|----------------|
| ITEM NO.               | ITEM DESCRIPTION                             | PAY UNIT | TOTAL QUANTITY |
| 201.0007.0000          | CLEARING AND GRUBBING                        | LS       | ALL REQ'D      |
| 202.0002.0000          | REMOVAL OF PAVEMENT                          | SY       | 77462          |
| 202.0004.0000          | REMOVAL OF CULVERT PIPE                      | LF       | 256            |
| 203.0003.0000          | UNCLASSIFIED EXCAVATION                      | CY       | 35610          |
| 203.0006.000A          | BORROW, TYPE A                               | TON      | 15425          |
| 205.0007.0000          | POROUS BACKFILL MATERIAL                     | TON      | 175            |
|                        |                                              |          |                |
| 301.0001.00D1          | AGGREGATE BASE COURSE, GRADING D1            | TON      | 2254           |
| 304.0001.000F          | SUBBASE GRADING F                            | TON      | 750            |
| 308.0001.0000          | CRUSHED ASPHALT BASE COURSE                  | SY       | 12584          |
|                        |                                              |          |                |
| 401.0001.00A2          | HMA, TYPE II; CLASS A                        | TON      | 9247           |
| 401.0015.0000          | ASPHALT MATERIAL PRICE ADJUSTMENT            | CS       | ALL REQ'D      |
|                        |                                              |          |                |
| 501.2007.0000          | HEADWALL                                     | EACH     | 4              |
|                        |                                              |          |                |
| 602.0001.0132          | STRUCTURAL PLATE PIPE 132" DIAMETER, 10 GAGE | LF       | 142            |
| 603.0002.0000          | CSP ARCH 81X59 INCH                          | LF       | 64             |
| 603.0009.0096          | CORRUGATED ALUMINUM PIP 96 INCH              | LF       | 115            |
| 603.2005.0000          | DEADMAN                                      | EACH     | 2              |
| 603.0001.0072          | 10 GAGE ALUMINUM PIPE 72"                    | LF       | 110            |
| 610.0002.0000          | DITCH LINING                                 | TON      | 95             |
| 610.0002.0001          | RIPRAP, CLASS I                              | TON      | 80             |
| 618.0002.0000          | SEEDING                                      | POUND    | 275            |
| 620.0001.0000          | TOPSOIL                                      | SY       | 20501          |
| 630.0001.0001          | GEOTEXTILE SEPARATION, CLASS I               | SY       | 1650           |
| 630.0001.0003          | GEOTEXTILE SEPARATION, CLASS III             | SY       | 38543          |
| 634.0002.0000          | GEOGRID, REINFORCEMENT, CLASS I              | SY       | 105            |
| 640.0001.0000          | MOBILIZATION AND DEMOBILIZATION              | LS       | ALL REQ'D      |
| 640.0004.0000          | WORKER MEALS AND LODGING, OR PER DIEM        | LS       | ALL REQ'D      |

| ESTIMATE OF QUANTITIES |                                                         |          |                |
|------------------------|---------------------------------------------------------|----------|----------------|
| ITEM NO.               | ITEM DESCRIPTION                                        | PAY UNIT | TOTAL QUANTITY |
| 641.0001.0000          | EROSION, SEDIMENT, AND POLLUTION CONTROL ADMINISTRATION | LS       | ALL REQ'D      |
| 641.0002.0000          | TEMPORARY EROSION, SEDIMENT, AND POLLUTION CONTROL      | CS       | ALL REQ'D      |
| 641.0006.0000          | WITHHOLDING                                             | CS       | ALL REQ'D      |
| 641.0007.0000          | SWPPP MANAGER                                           | LS       | ALL REQ'D      |
| 642.0001.0000          | CONSTRUCTION SURVEYING                                  | LS       | ALL REQ'D      |
| 642.0003.0000          | THREE PERSON SURVEY PARTY                               | HR       | 10             |
| 643.0002.0000          | TRAFFIC MAINTENANCE                                     | LS       | ALL REQ'D      |
| 643.0003.0000          | PERMANENT CONSTRUCTION SIGNS                            | LS       | ALL REQ'D      |
| 643.0023.0000          | TRAFFIC PRICE ADJUSTMENT                                | CS       | ALL REQ'D      |
| 643.0025.0000          | TRAFFIC CONTROL                                         | CS       | ALL REQ'D      |
| 643.0032.0000          | FLAGGING                                                | CS       | ALL REQ'D      |
| 644.0001.0000          | FIELD OFFICE                                            | LS       | ALL REQ'D      |
| 644.2004.0000          | ENGINEERING COMMUNICATIONS                              | CS       | ALL REQ'D      |
| 646.0001.0000          | CPM SCHEDULING                                          | LS       | ALL REQ'D      |
| 647.2002.0000          | BACKHOE, 4WD, 1CY BUCKET, 75 HP MINIMUM, 15 FT DEPTH    | CS       | ALL REQ'D      |
| 670.0010.0000          | MMA PAVEMENT MARKINGS                                   | LS       | ALL REQ'D      |
| 682.2000.0000          | VAC-TRUCK POTHOLE                                       | CS       | ALL REQ'D      |
| 690.2001.0000          | WATERWAY BED FILL                                       | LF       | 245            |
| 690.2003.0000          | WATERWAY BANK REVEGETATION AND PROTECTION               | LF       | 395            |
|                        |                                                         |          |                |

| ESTIMATING FACTORS |                                    |                   |
|--------------------|------------------------------------|-------------------|
| ITEM NO.           | ITEM DESCRIPTION                   | ESTIMATING FACTOR |
| 203.0006.000A      | BORROW, TYPE A                     | 144 LB/C.F.       |
| 301.0001.00D1      | AGGREGATE BASE COURSE, GRADING D-1 | 144 LB/C.F.       |
| 608.2002.0000      | ASPHALT PATHWAY                    | 151 LB/C.F.       |



STATE OF ALASKA, DEPARTMENT OF NATURAL RESOURCES  
PLANS DEVELOPED BY: DIVISION OF PARKS AND OUTDOOR RECREATION  
550 W 7TH AVE. SUITE 1340, ANCHORAGE, AK 99501 - 907.269.8731

KENAI BRIDGE ACCESS ROAD PAVEMENT  
PRESERVATION AND IMPROVEMENTS  
PROJECT No. CFHWY00689



PREPARED: RCS  
DRAWN: D&C  
REVIEWED: D&C  
DATE: JULY 2025

SHEET  
**C1**  
OF XX SHEETS

ESTIMATE OF QUANTITIES

| ITEM NO. 202.0002.0000 REMOVAL OF PAVEMENT |         |        |         |        |             |             |         |
|--------------------------------------------|---------|--------|---------|--------|-------------|-------------|---------|
| SHEET                                      | FROM    |        | TO      |        |             |             |         |
|                                            | STATION | OFFSET | STATION | OFFSET | AREA (S.F.) | AREA (S.Y.) | REMARKS |
| F1                                         | 10+00   | CL     | 16+00   | CL     | 30534       | 3393        |         |
| F1                                         | 16+00   | CL     | 36+00   | CL     | 81068       | 9008        |         |
| F2                                         | 36+00   | CL     | 39+85   | CL     | 12042       | 1338        |         |
| F2                                         | 49+67   | CL     | 63+00   | CL     | 53586       | 5954        |         |
| F3                                         | 63+00   | CL     | 90+00   | CL     | 106704      | 11856       |         |
| F4                                         | 90+00   | CL     | 109+00  | CL     | 77064       | 8562        |         |
| F4                                         | 109+00  | CL     | 117+00  | CL     | 39696       | 4410        |         |
| F5                                         | 117+00  | CL     | 121+50  | CL     | 21528       | 2392        |         |
| F5                                         | 121+50  | CL     | 144+00  | CL     | 89559       | 9951        |         |
| F6                                         | 144+00  | CL     | 170+00  | CL     | 104546      | 11616       |         |
| F7                                         | 170+00  | CL     | 173+00  | CL     | 12063       | 1340        |         |
| F7                                         | 173+00  | CL     | 177+00  | CL     | 19424       | 2158        |         |
| F7                                         | 177+00  | CL     | 183+25  | CL     | 40867       | 4540        |         |
|                                            |         |        |         |        | TOTAL       | 76518       |         |

| ITEM NO. 639.2000.0000 APPROACH |         |        |         |        |          |               |
|---------------------------------|---------|--------|---------|--------|----------|---------------|
| SHEET                           | FROM    |        | TO      |        |          |               |
|                                 | STATION | OFFSET | STATION | OFFSET | QUANTITY | REMARKS       |
| F1                              | 32+65   | CL     | 33+38   | CL     | TBD      | KENAI FLATS   |
| F7                              | 178+21  | CL     | 179+36  | CL     | TBD      | FRONTAGE ROAD |
|                                 |         |        |         |        |          |               |

| 670(10F) MMA PAVEMENT MARKINGS, TRANSVERSE AND GORE INLAID |         |        |               |         |
|------------------------------------------------------------|---------|--------|---------------|---------|
| SHEET                                                      | STATION | OFFSET | LENGTH (L.F.) | REMARKS |
|                                                            |         |        |               | TBD     |
|                                                            |         |        |               |         |

| ITEM NO. 603.0003.0024 CSP 24 INCH |         |        |         |        |               |              |
|------------------------------------|---------|--------|---------|--------|---------------|--------------|
| SHEET                              | FROM    |        | TO      |        | LENGTH (L.F.) | REMARKS      |
|                                    | STATION | OFFSET | STATION | OFFSET |               |              |
| F8                                 | 27+18   | L      | 27+18   | R      | 17            | CULVERT ENDS |
|                                    |         |        |         | TOTAL  | 17            |              |

| ITEM NO. 202.0009.0000 REMOVAL OF CURB AND GUTTER |           |        |         |        |               |         |
|---------------------------------------------------|-----------|--------|---------|--------|---------------|---------|
| SHEET                                             | FROM      |        | TO      |        |               |         |
|                                                   | STATION   | OFFSET | STATION | OFFSET | LENGTH (L.F.) | REMARKS |
| F7                                                | 178+10.55 | 31 L   | 178+60  | 101 L  | 105.50        |         |
| F7                                                | 179+02    | 103 L  | 182+77  | 238 L  | 601.40        |         |
| F7                                                | 180+20    | 8 L    | 182+45  | 8 L    | 225           |         |
|                                                   |           |        |         | TOTAL  | 931.90        |         |

| ITEM NO. 202.0004.0000 REMOVAL OF CULVERT PIPE |         |              |                 |         |
|------------------------------------------------|---------|--------------|-----------------|---------|
| SHEET                                          | STATION | CULVERT SIZE | QUANTITY (L.F.) | REMARKS |
| F1                                             | 19+00   | 36"          | 62              |         |
| F3                                             | 60+50   | 24"          | 87              |         |
| F3                                             | 76+08   | 40" X 65"    | 95              |         |
| F4                                             | 108+76  | 40" X 65"    | 100             |         |
| F5                                             | 130+81  | 18"          | 70              |         |
| F6                                             | 151+34  | 30"          | 60              |         |
| F6                                             | 152+27  | 30"          | 55              |         |
| F6                                             | 169+93  | 24"          | 35              |         |
|                                                |         | TOTAL        | 564             |         |



STATE OF ALASKA, DEPARTMENT OF NATURAL RESOURCES  
PLANS DEVELOPED BY: DIVISION OF PARKS AND OUTDOOR RECREATION  
550 W 7TH AVE. SUITE 1340, ANCHORAGE, AK 99501 - 907.269.8731



PREPARED: RCS  
DRAWN: D&C  
REVIEWED: D&C  
DATE: JULY 2025

SHEET


D1  
OF XX SHEETS

KENAI BRIDGE ACCESS ROAD PAVEMENT  
PRESERVATION AND IMPROVEMENTS  
PROJECT No. CFHWY00689


SUMMARY TABLE

DESIGNED BY EJS  
CHECKED BY EJS  
DATE 7/11/2025 8:24 AM  
SCALE 1" = 10'  
DRAWING LOCATION W:\HYDRO\HYDRO PROJECTS\BRIDGE ACCESS ROAD PAVEMENT PRESERVATION\CIV3D\PLANS\00830 CULVERT DETAILS.DWG

| NO. | DATE | REVISION | STATE  | PROJECT DESIGNATION | YEAR | SHEET NO. | TOTAL SHEETS |
|-----|------|----------|--------|---------------------|------|-----------|--------------|
|     |      |          | ALASKA | 0463021/CFHWY00830  | 2026 | E01       | E07          |

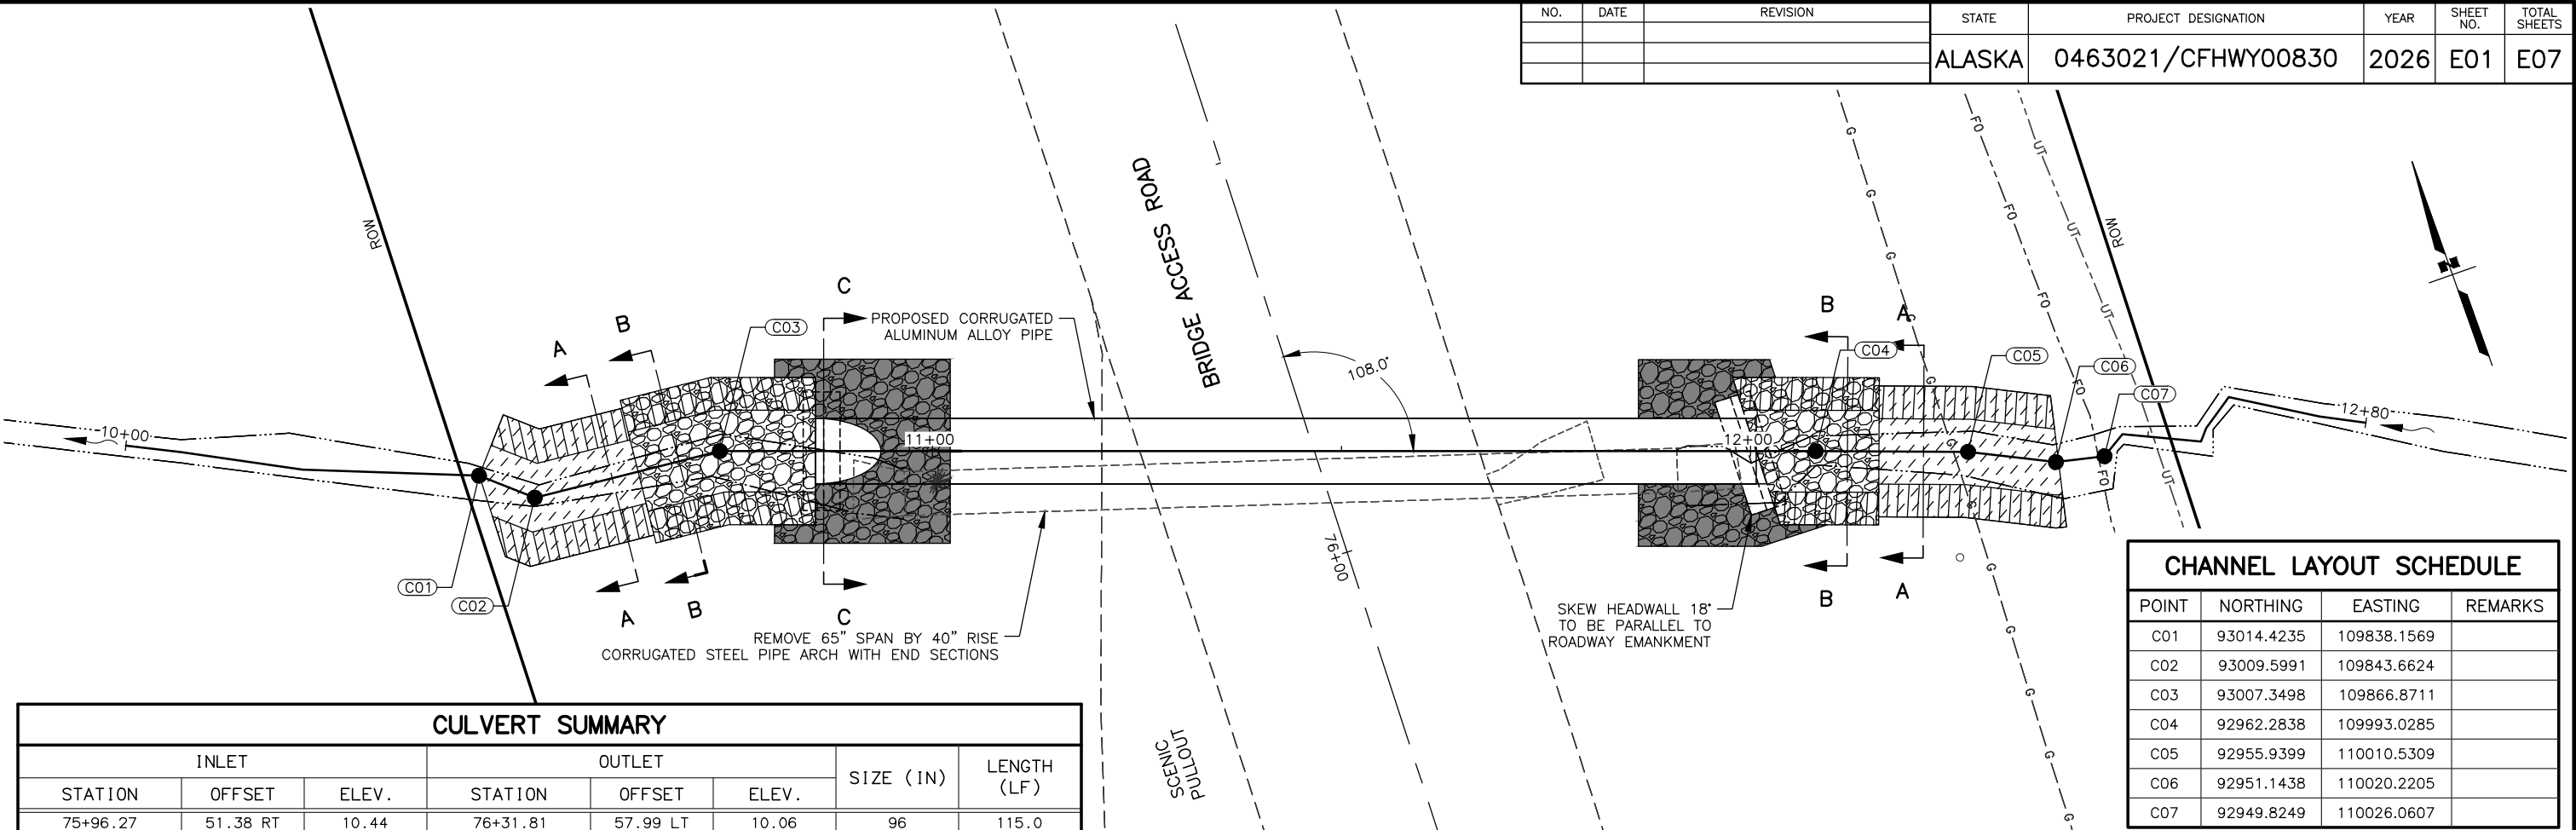


| CULVERT SUMMARY |          |       |          |          |       |           |             |
|-----------------|----------|-------|----------|----------|-------|-----------|-------------|
| INLET           |          |       | OUTLET   |          |       | SIZE (IN) | LENGTH (LF) |
| STATION         | OFFSET   | ELEV. | STATION  | OFFSET   | ELEV. |           |             |
| 75+96.27        | 51.38 RT | 10.44 | 76+31.81 | 57.99 LT | 10.06 | 96        | 115.0       |

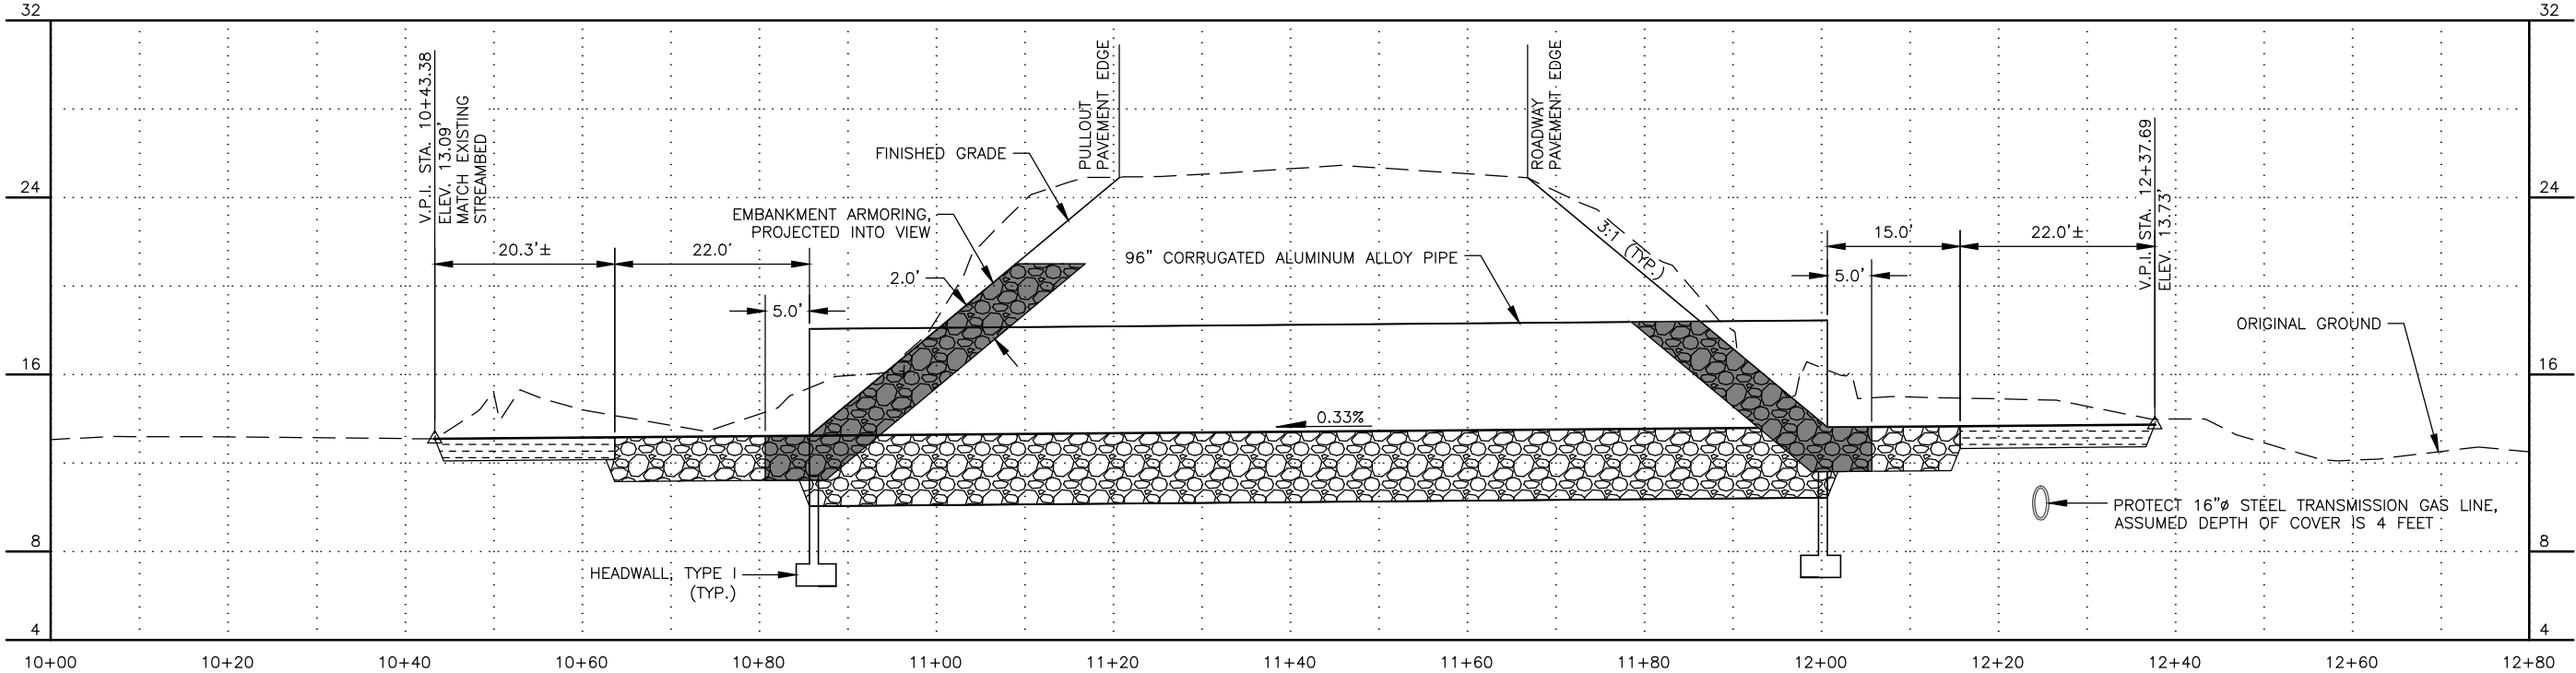

| HYDROLOGIC AND HYDRAULIC SUMMARY                      |                      |                        |                  |
|-------------------------------------------------------|----------------------|------------------------|------------------|
| DRAINAGE AREA = 0.7 SQUARE MILES                      |                      |                        |                  |
| ANNUAL EXCEEDANCE PROBABILITY (AEP)                   | 2% AEP               | 1% AEP (DESIGN EVENT)  | REGULATORY FLOOD |
| RETURN PERIOD                                         | 50 YEAR ( $Q_{50}$ ) | 100 YEAR ( $Q_{100}$ ) | N/A              |
| DESIGN DISCHARGE                                      | 64 CFS               | 78 CFS                 | N/A              |
| DESIGN HIGH WATER ELEVATION                           | 19.7 FEET            | 20.6 FEET              | N/A              |
| OVERTOPPING FLOOD DISCHARGE = 250 CFS                 |                      |                        |                  |
| ANTICIPATED ADDITIONAL BACKWATER AT 1% AEP = 0.0 FEET |                      |                        |                  |

GENERAL LARGE-DIAMETER CULVERT NOTES:

- FIELD ADJUST ARMORED CHANNELS TO ENSURE A SMOOTH TRANSITION INTO EXISTING CREEK CHANNELS.
- DO NOT USE EROSION CONTROL MATERIAL CONTAINING PLASTIC OR NYLON WITHIN OR ADJACENT TO THE PROPOSED STREAM IMPROVEMENTS.

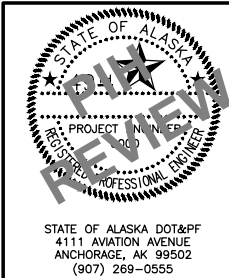

STATE OF ALASKA  
DEPARTMENT OF TRANSPORTATION  
AND PUBLIC FACILITIES




BRIDGE ACCESS ROAD  
PAVEMENT PRESERVATION

SITE NO.1  
CULVERT DESIGN





| NO. | DATE | REVISION | STATE  | PROJECT DESIGNATION | YEAR | SHEET NO. | TOTAL SHEETS |
|-----|------|----------|--------|---------------------|------|-----------|--------------|
|     |      |          | ALASKA | 0463021/CFHWY00830  | 2026 | E03       | E07          |
|     |      |          |        |                     |      |           |              |
|     |      |          |        |                     |      |           |              |

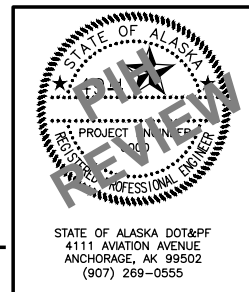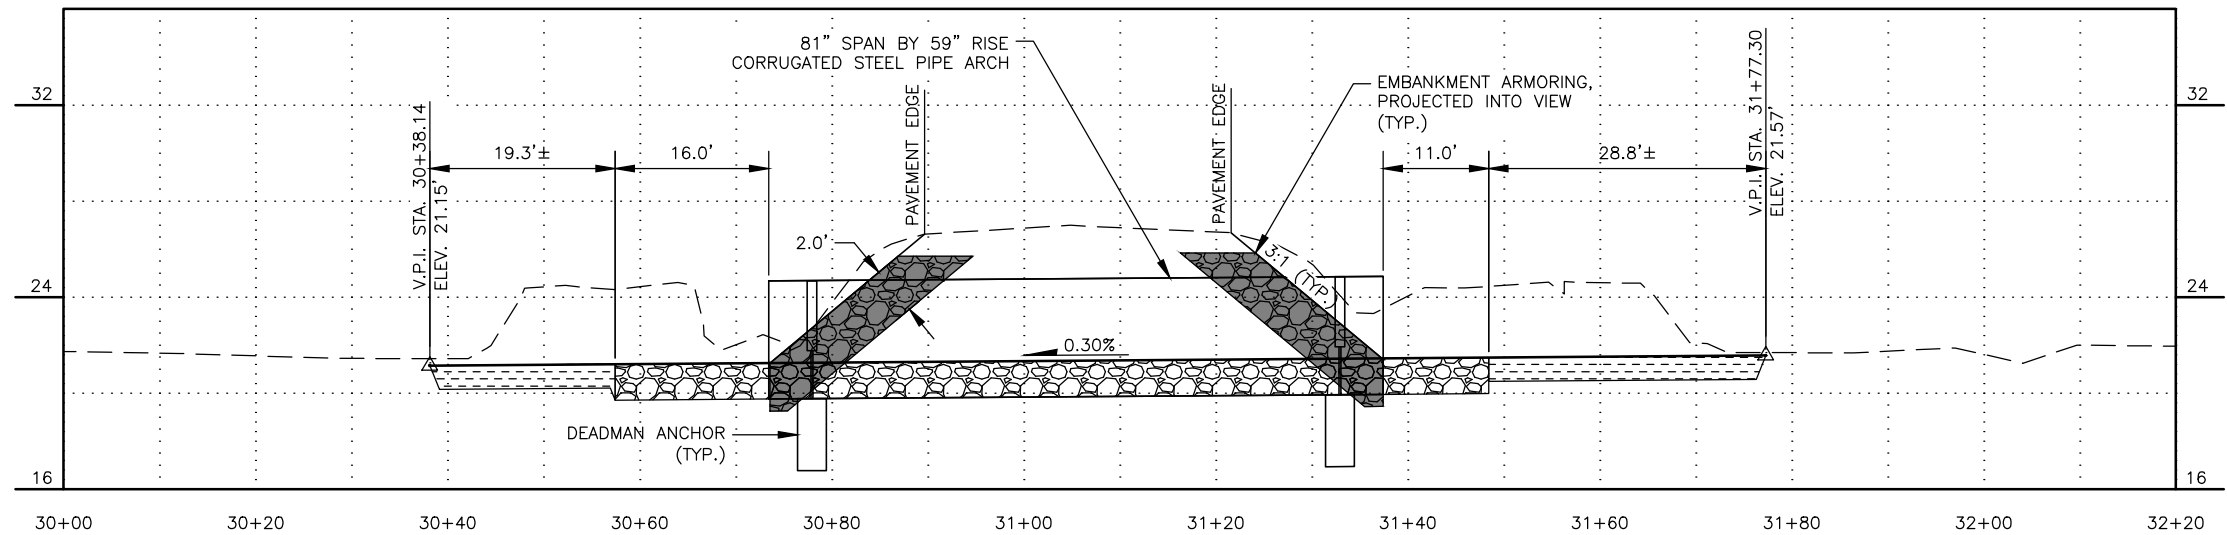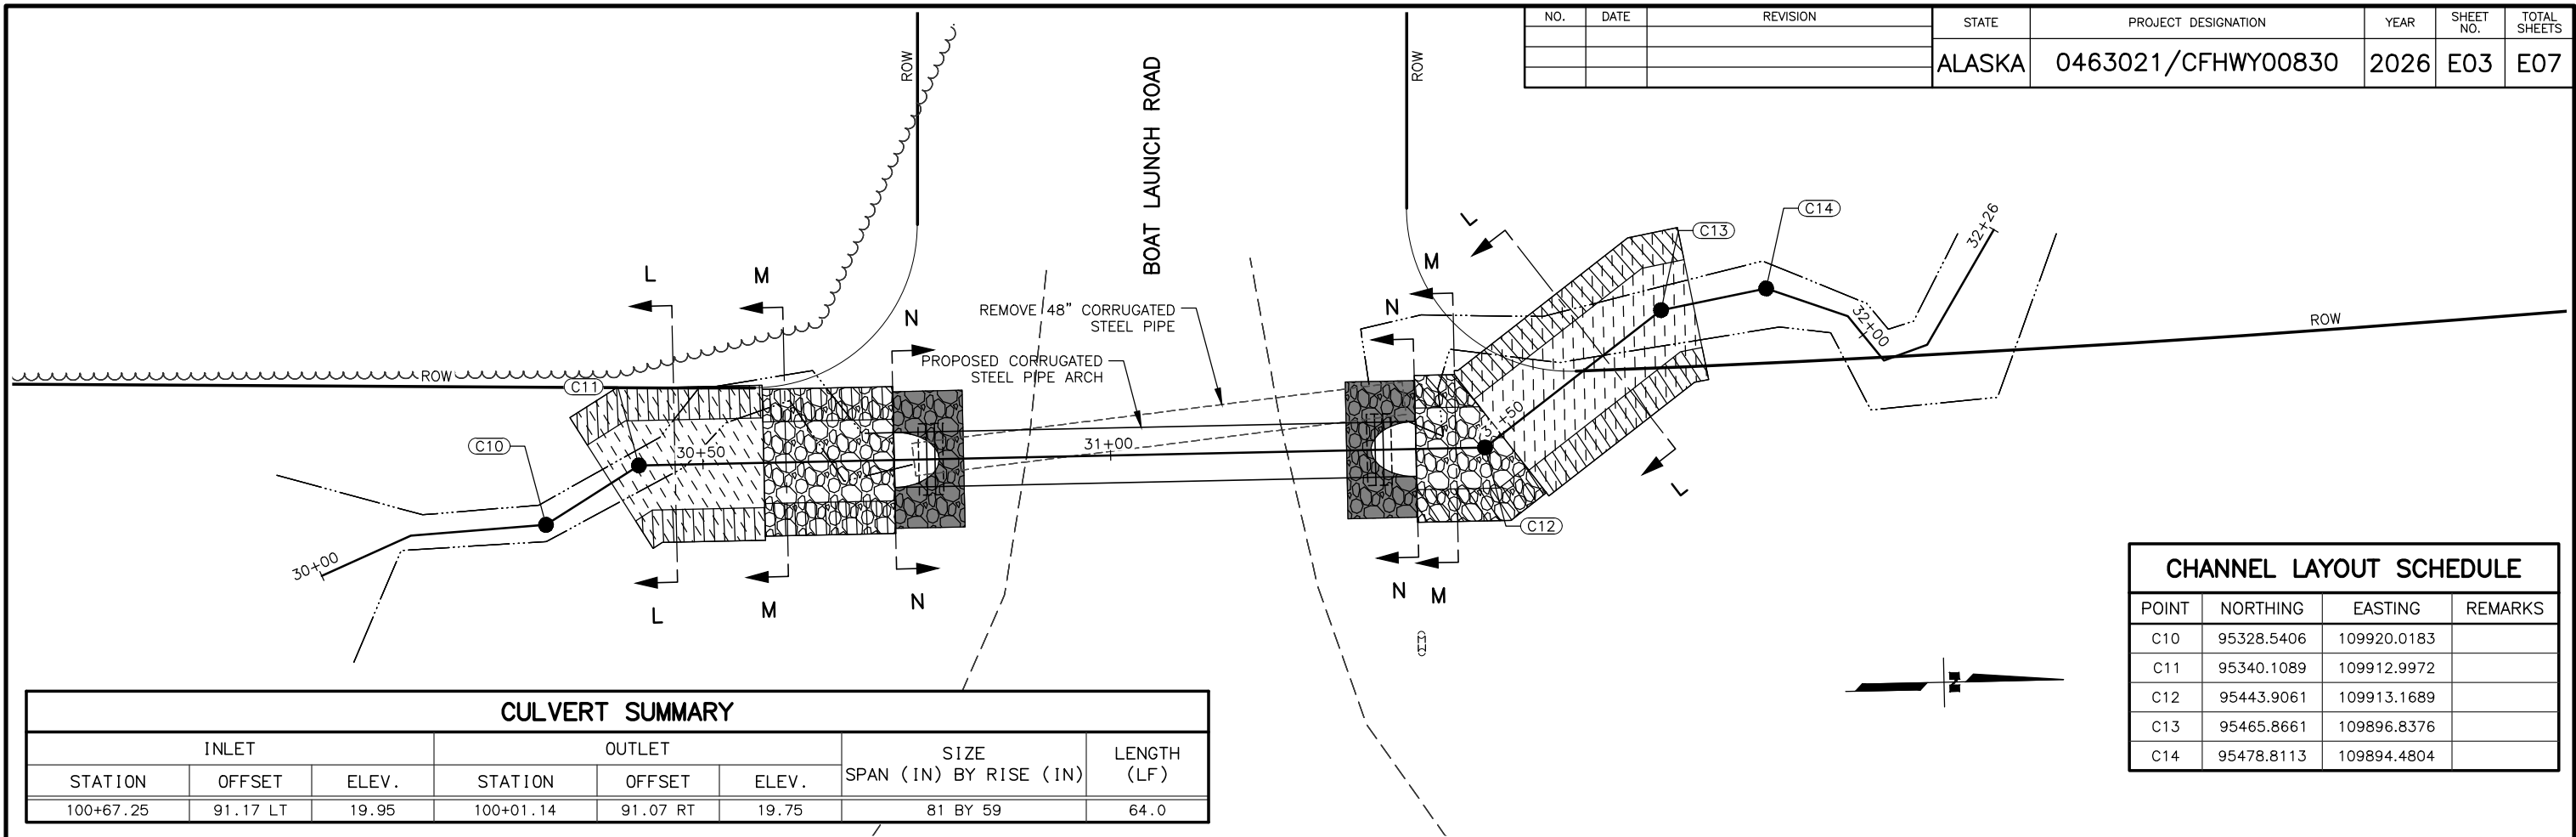

STATE OF ALASKA  
DEPARTMENT OF TRANSPORTATION  
AND PUBLIC FACILITIES

**BRIDGE ACCESS ROAD  
PAVEMENT PRESERVATION**

**SITE NO.2  
CULVERT DESIGN**

|           |         |          |             |       |
|-----------|---------|----------|-------------|-------|
| DATE      | TIME    | SCALE    | DESIGNED BY | EJS   |
| 7/11/2025 | 8:25 AM | 1" = 10' | CHECKED BY  | -- -- |
|           |         |          | DRAFTED BY  | EJS   |

DRAWING LOCATION  
W:\HYDRO\HYDRO PROJ


STATE OF ALASKA  
DEPARTMENT OF TRANSPORTATION  
AND PUBLIC FACILITIES

BRIDGE ACCESS ROAD  
PAVEMENT PRESERVATION


SITE NO.2  
CULVERT DESIGN  
SECTIONS

| NO. | DATE | REVISION | STATE  | PROJECT DESIGNATION | YEAR | SHEET NO. | TOTAL SHEETS |
|-----|------|----------|--------|---------------------|------|-----------|--------------|
|     |      |          | ALASKA | 0463021/CFHWY00830  | 2026 | E05       | E07          |

| CHANNEL LAYOUT SCHEDULE |            |             |             |
|-------------------------|------------|-------------|-------------|
| POINT                   | NORTHING   | EASTING     | REMARKS     |
| C20                     | 96202.2529 | 109803.2522 |             |
| C21                     | 96225.1273 | 109796.3330 | PC          |
| C22                     | 96228.0226 | 109805.9047 | RP, R:10.0' |
| C23                     | 96237.5744 | 109802.9446 | PT          |
| C24                     | 96282.1662 | 109946.8341 |             |
| C25                     | 96296.9207 | 109952.6361 |             |

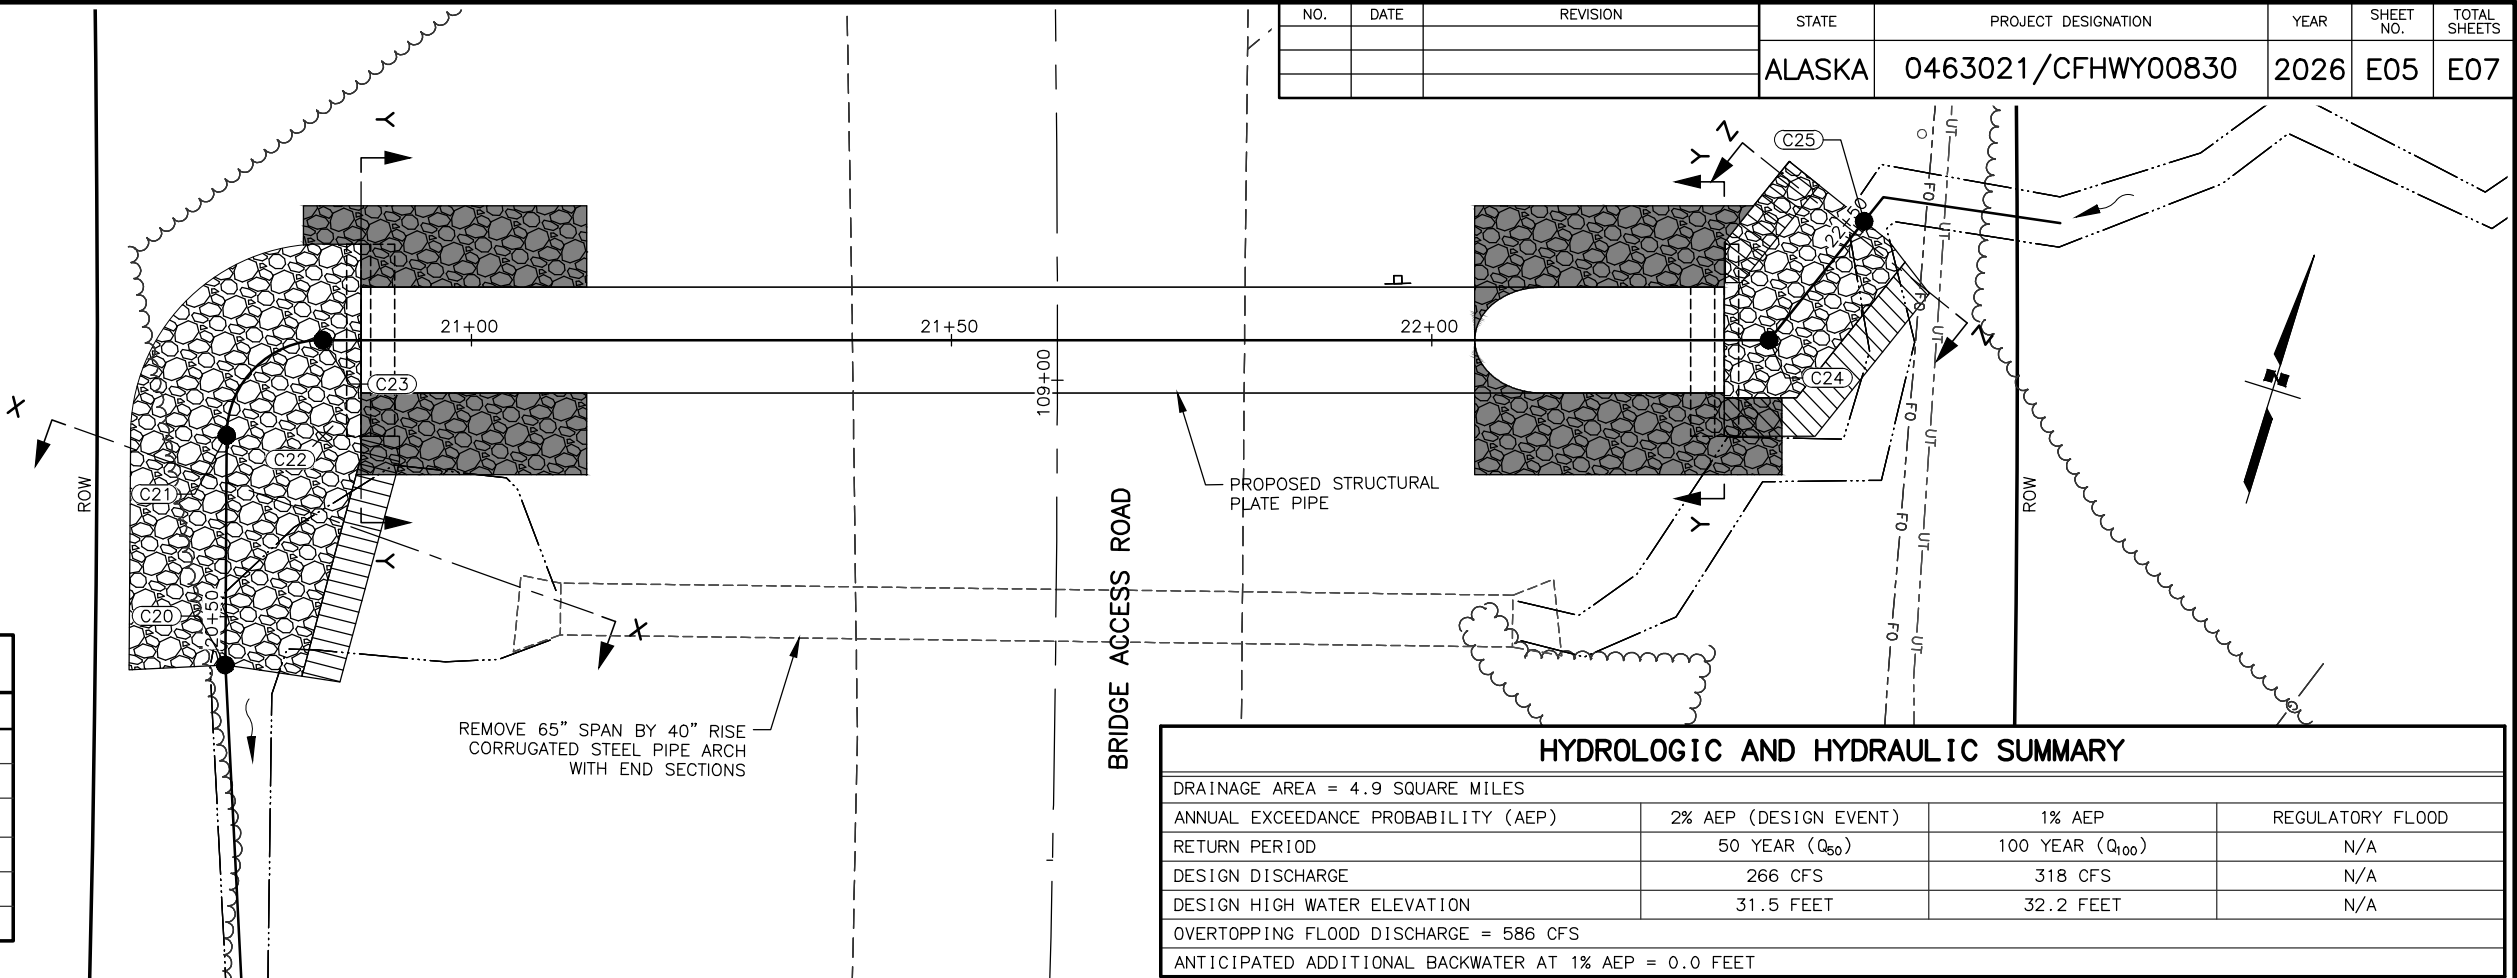


| HYDROLOGIC AND HYDRAULIC SUMMARY                      |                            |                              |                  |
|-------------------------------------------------------|----------------------------|------------------------------|------------------|
| DRAINAGE AREA = 4.9 SQUARE MILES                      |                            |                              |                  |
| ANNUAL EXCEEDANCE PROBABILITY (AEP)                   | 2% AEP (DESIGN EVENT)      | 1% AEP                       | REGULATORY FLOOD |
| RETURN PERIOD                                         | 50 YEAR (Q <sub>50</sub> ) | 100 YEAR (Q <sub>100</sub> ) | N/A              |
| DESIGN DISCHARGE                                      | 266 CFS                    | 318 CFS                      | N/A              |
| DESIGN HIGH WATER ELEVATION                           | 31.5 FEET                  | 32.2 FEET                    | N/A              |
| OVERTOPPING FLOOD DISCHARGE = 586 CFS                 |                            |                              |                  |
| ANTICIPATED ADDITIONAL BACKWATER AT 1% AEP = 0.0 FEET |                            |                              |                  |

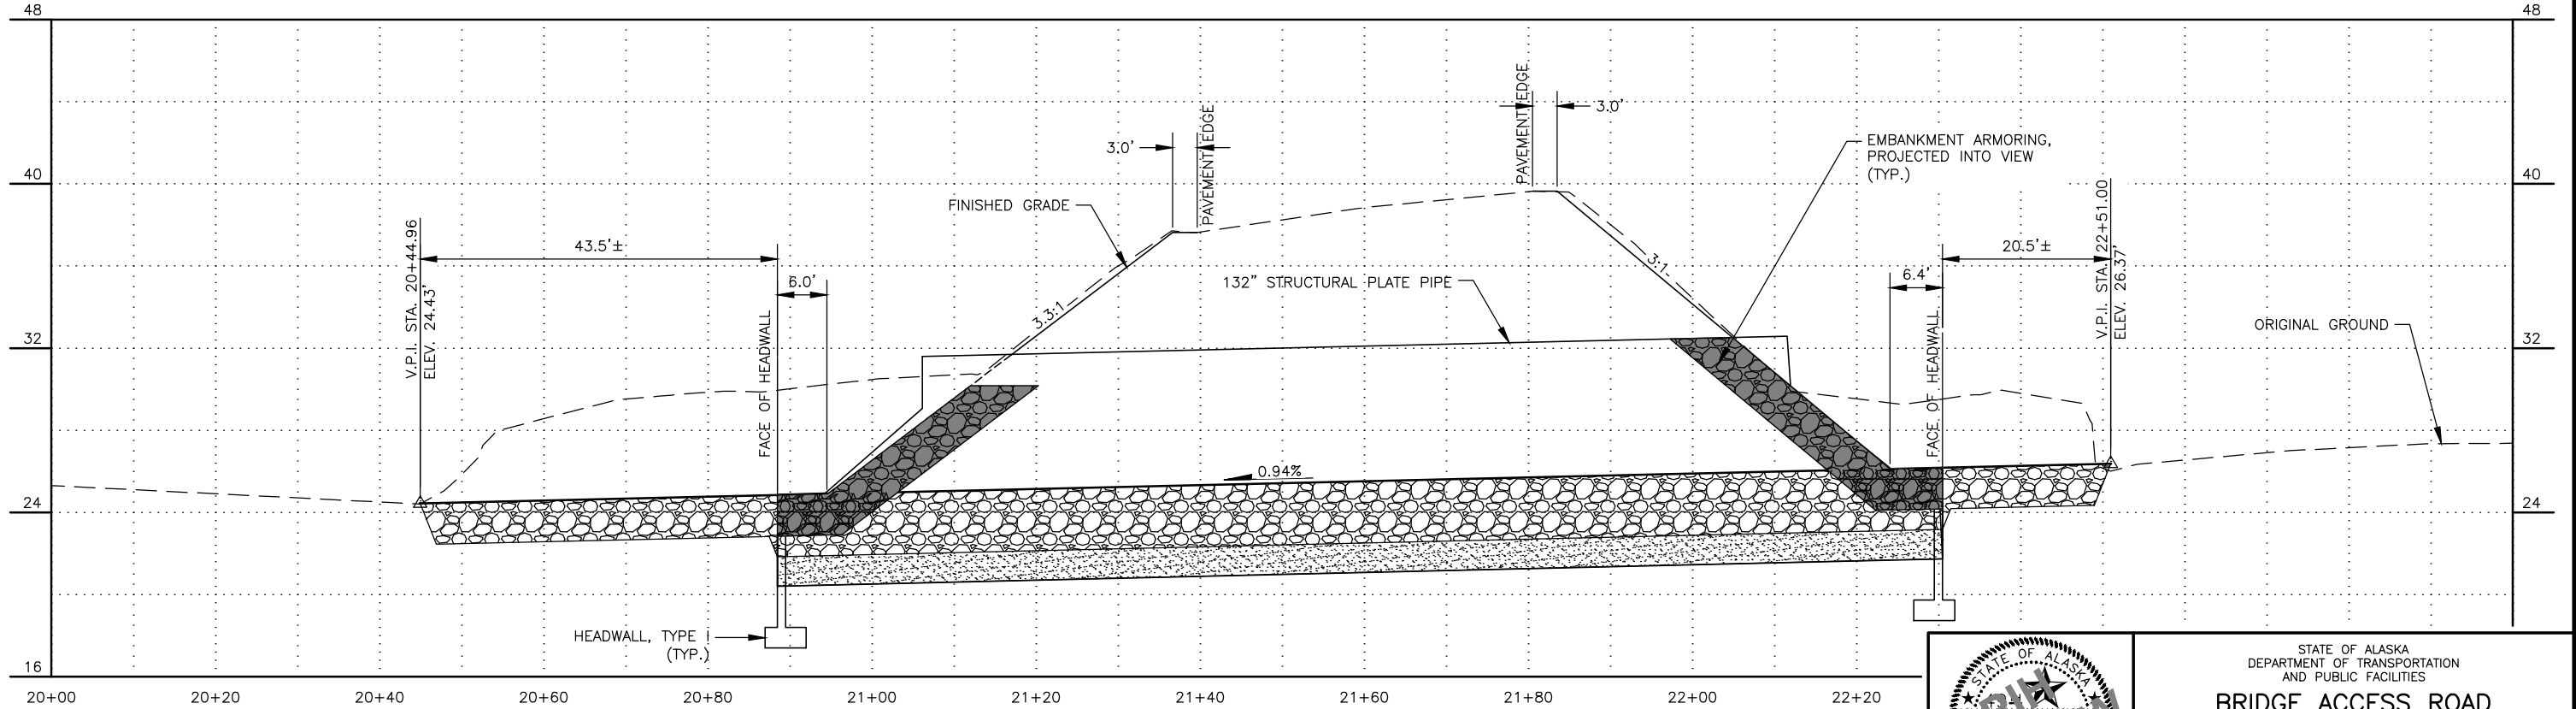

| CULVERT SUMMARY |          |       |           |          |       |           |             |
|-----------------|----------|-------|-----------|----------|-------|-----------|-------------|
| INLET           |          |       | OUTLET    |          |       | SIZE (IN) | LENGTH (LF) |
| STATION         | OFFSET   | ELEV. | STATION   | OFFSET   | ELEV. |           |             |
| 109+04.18       | 69.47 RT | 21.74 | 109+04.18 | 72.53 LT | 20.41 | 132       | 142.0       |

- NOTES:**
- BEVEL CULVERT ENDS ACCORDING TO ALASKA STANDARD PLAN D-7.00. FABRICATE BEVEL GEOMETRY CORRESPONDING TO 3:1 EMBANKMENT FORESLOPES.
  - LOCATE BRIDGE NUMBER PLATE ON THE RIGHT HAND SIDE OF EACH CULVERT END (INSIDE) WHEN FACING INSIDE THE CULVERT. MOUNT THE BRIDGE NUMBER PLATE AT THE 2 O'CLOCK POSITION.

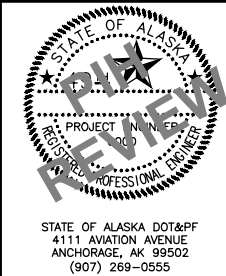

STATE OF ALASKA  
DEPARTMENT OF TRANSPORTATION  
AND PUBLIC FACILITIES

**BRIDGE ACCESS ROAD  
PAVEMENT PRESERVATION**

**SITE NO.3  
CULVERT DESIGN**

DRAWING LOCATION  
W:\HYDRO\HYDRO PROJECTS\BRIDGE ACCESS ROAD PAVEMENT PRESERVATION\CIV3D\PLANS\00830 CULVERT DETAILS.DWG





DESIGNED BY  
EJS

CHECKED BY  
EJS


DATE  
7/11/2025

TIME  
8:26 AM

SCALE  
1" = 10'

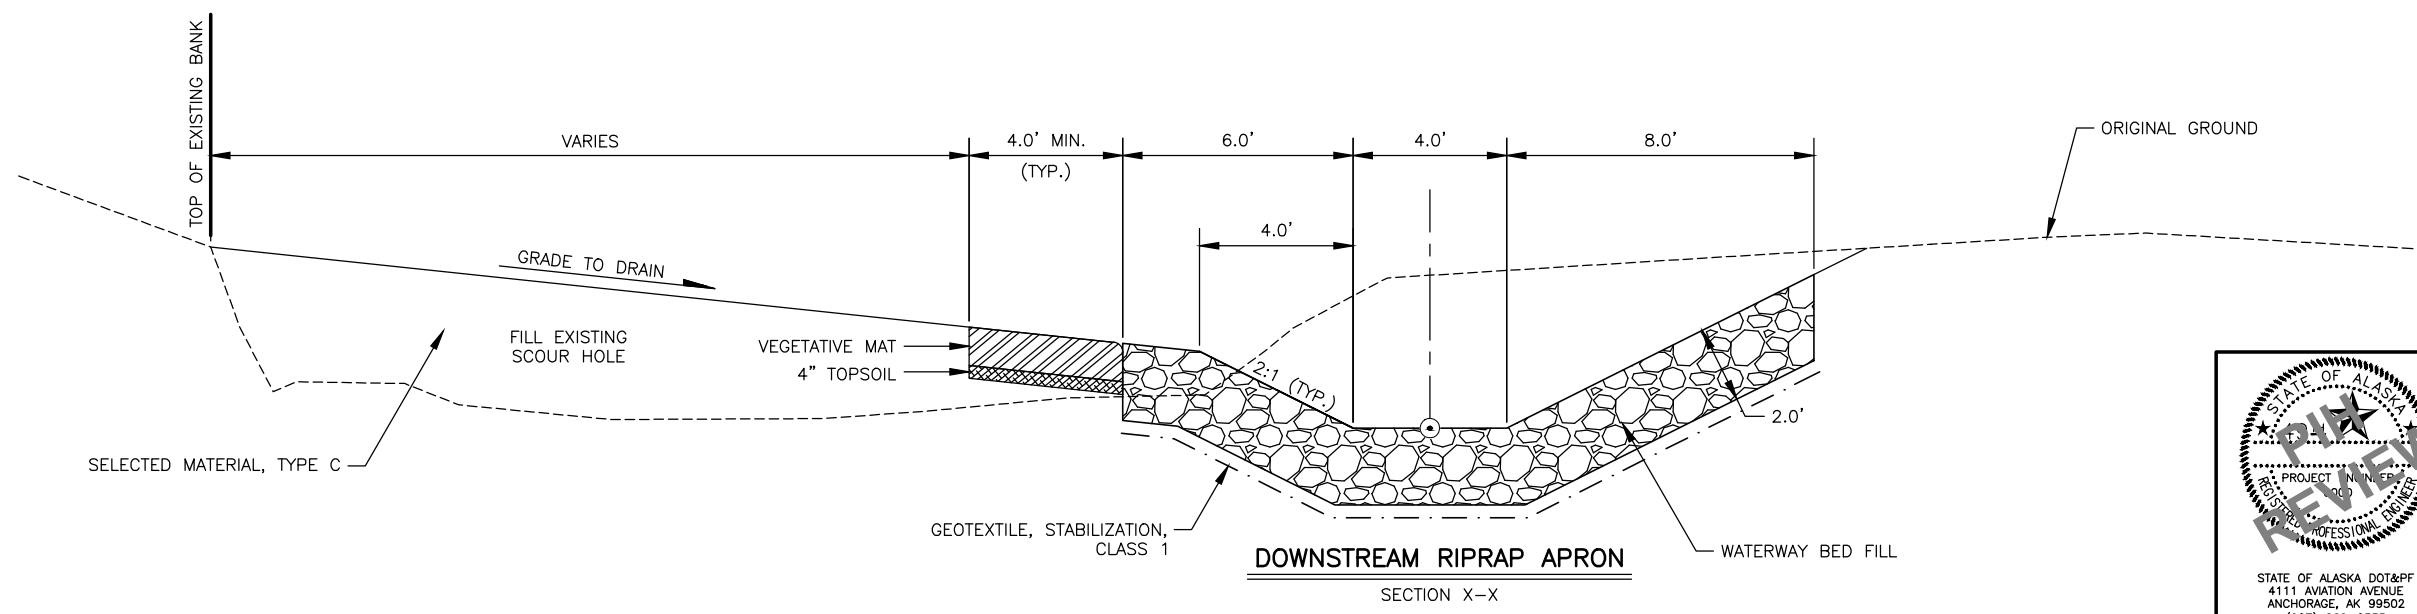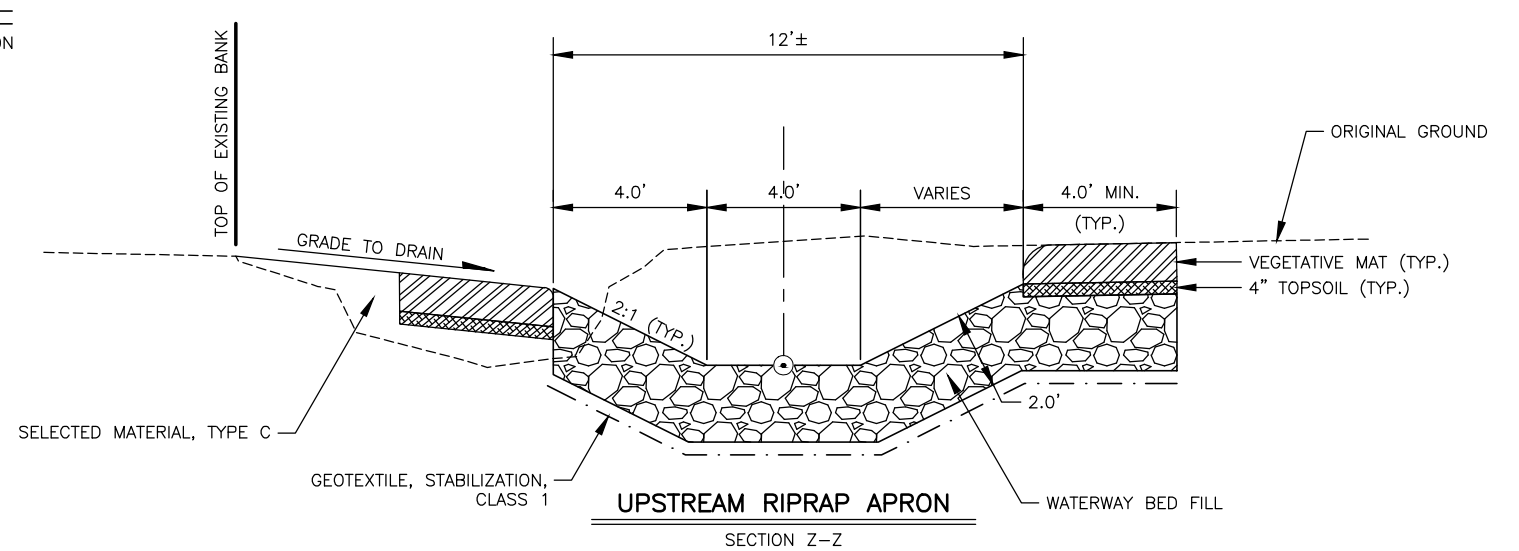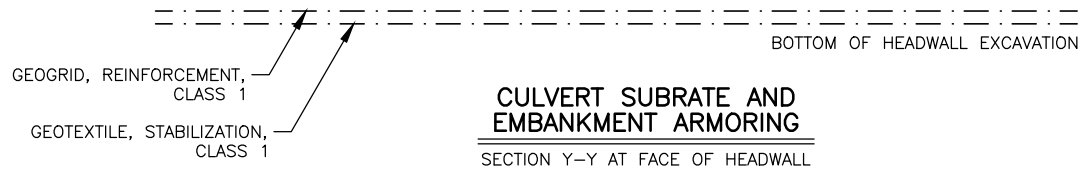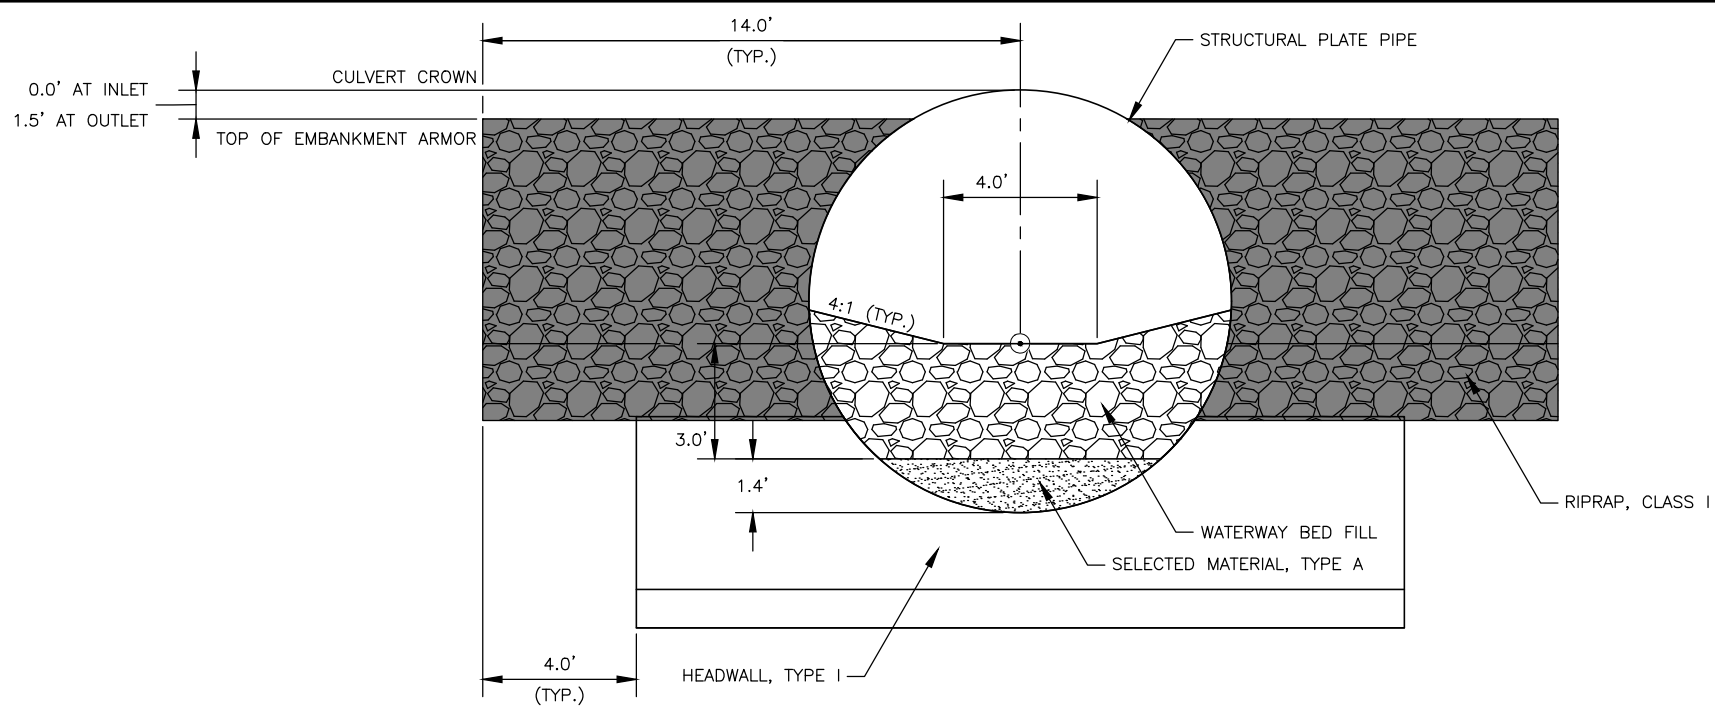


| NO. | DATE | REVISION | STATE  | PROJECT DESIGNATION | YEAR | SHEET NO. | TOTAL SHEETS |
|-----|------|----------|--------|---------------------|------|-----------|--------------|
|     |      |          | ALASKA | 0463021/CFHWY00830  | 2026 | E06       | E07          |

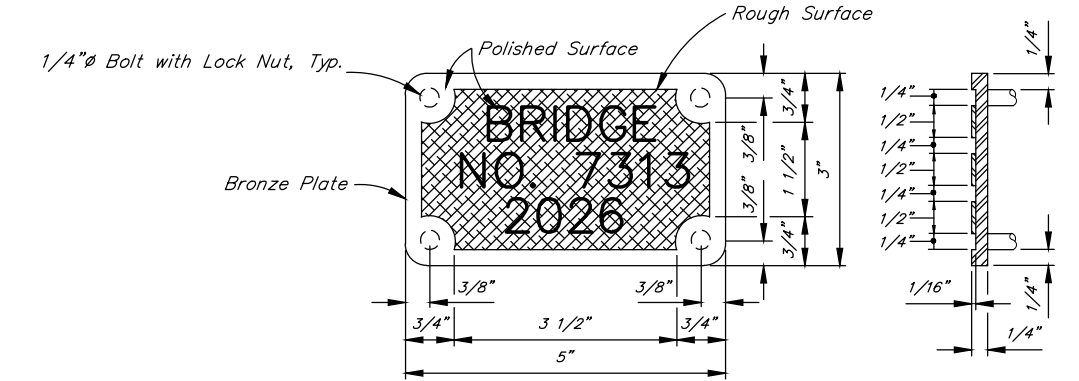

**BRONZE BRIDGE NO. PLATE**

- BRONZE BRIDGE NO. PLATE NOTES:
1. LOCATE BRIDGE NUMBER PLATES AS SHOWN ON SHEET TBD.
  2. USE "CENTURY" TYPE STYLE LETTERING.
  3. USE FASTENERS THAT CONFORM TO UNS C65100 OR C65500.

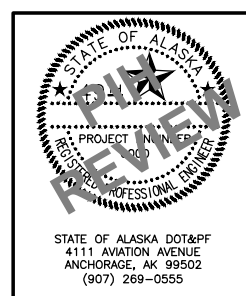

STATE OF ALASKA  
DEPARTMENT OF TRANSPORTATION  
AND PUBLIC FACILITIES


**BRIDGE ACCESS ROAD  
PAVEMENT PRESERVATION**

**SITE NO.3  
CULVERT DESIGN  
SECTIONS**

DESIGNED BY  
CHECKED BY  
DRAFTED BY

SCALE  
DATE  
TIME  
7/11/2025 8:36 AM

DRAWING LOCATION  
W:\HYDRO\HYDRO PROJECTS\BRIDGE ACCESS ROAD PAVEMENT PRESERVATION\CIV3D\PLANS\00830 DEADMAN DETAIL.DWG

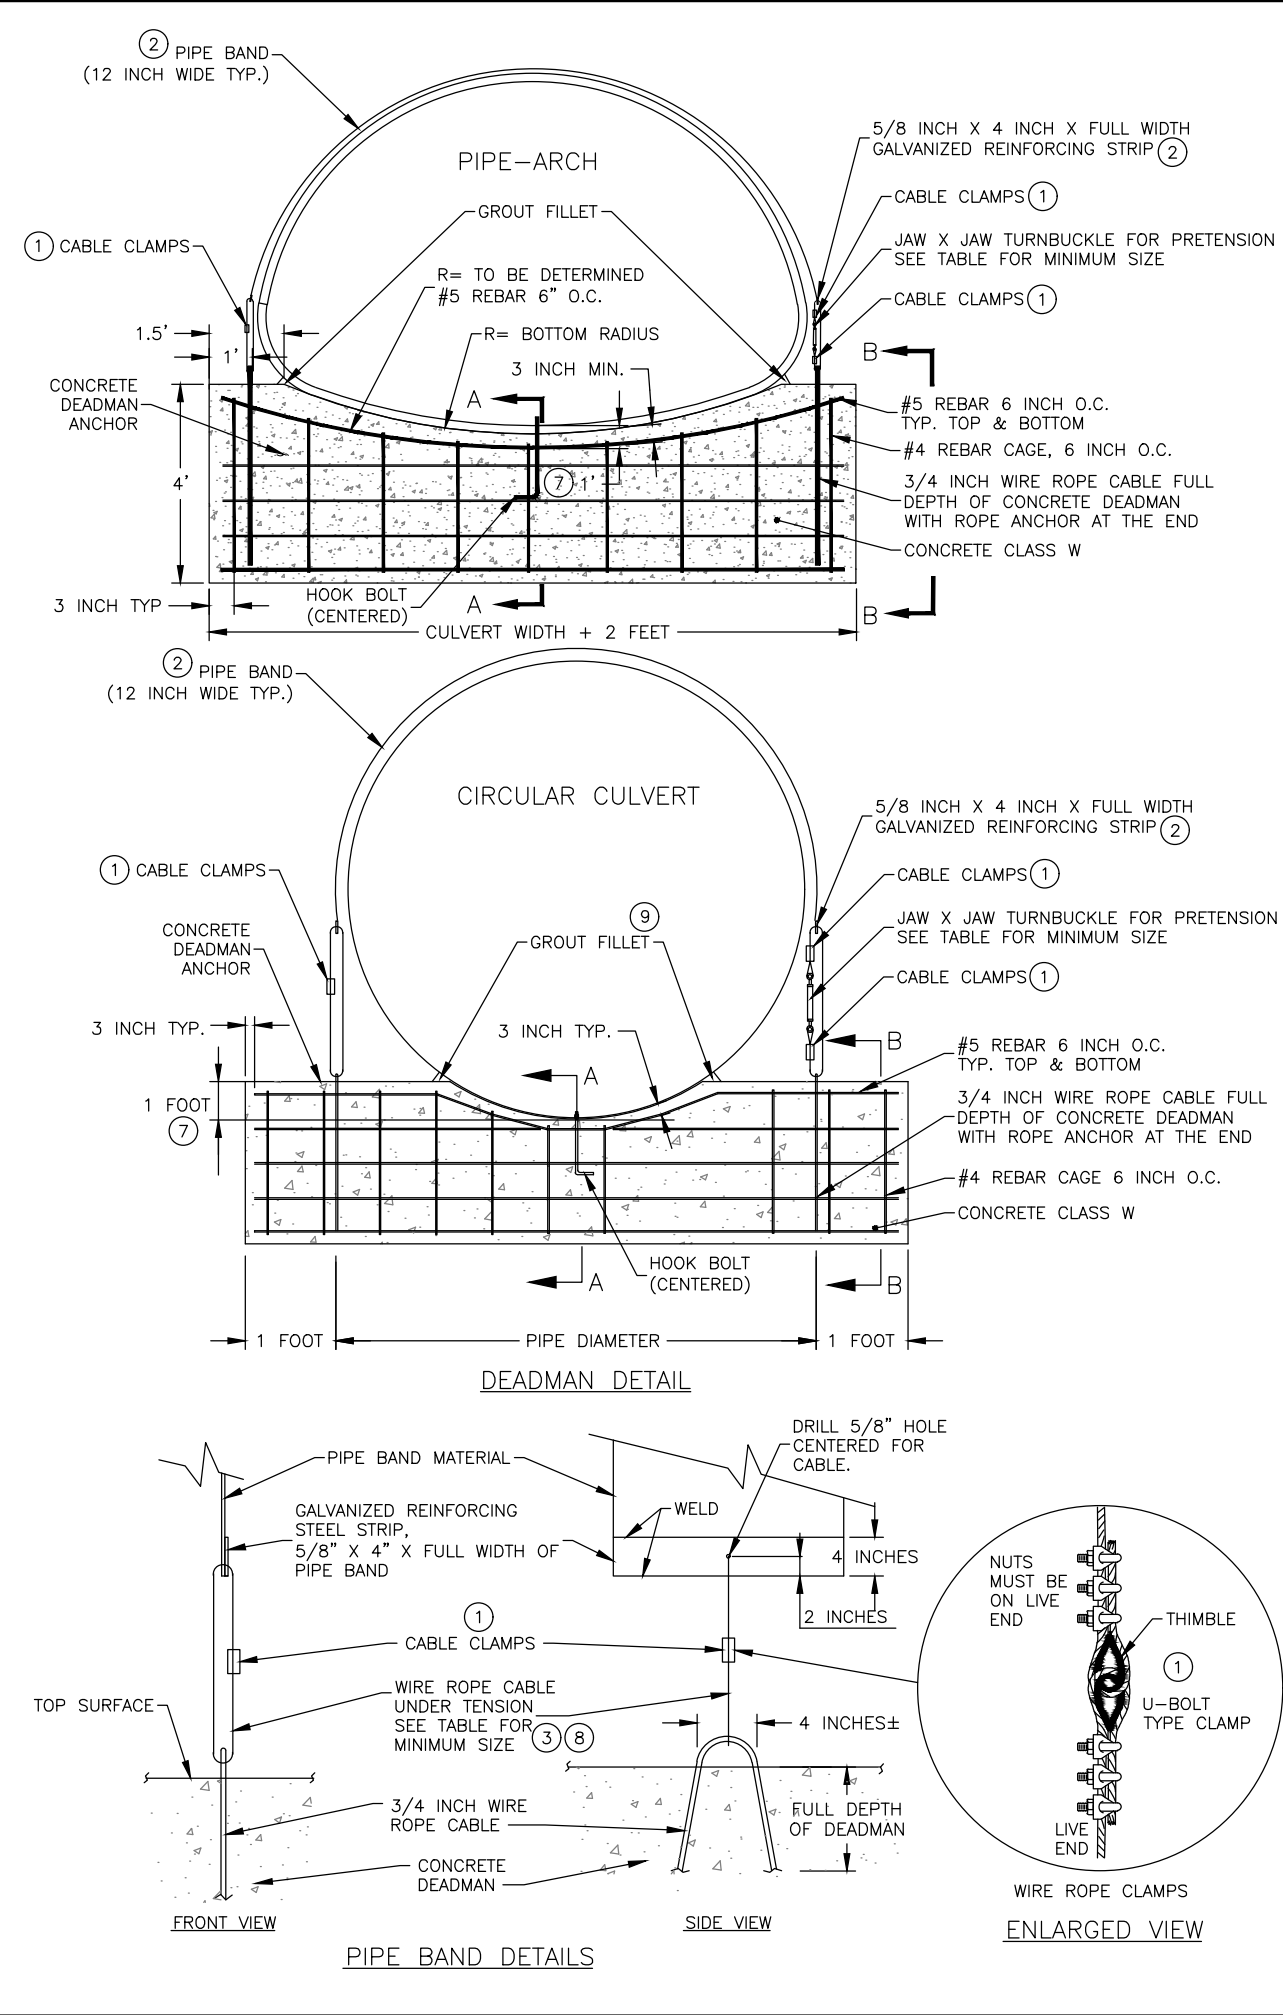

| NO. | DATE | REVISION |
|-----|------|----------|
|     |      |          |
|     |      |          |
|     |      |          |

STATEALASKA

PROJECT DESIGNATION0463021/CFHWY00830

YEAR2026

SHEET NO.E07

TOTAL SHEETS E07

**SECTION A-A**

3/4" LOCK NUT

3/4" CULVERT NUT

2 1/2"

19"±

R=9/16" ±3/16"

9"

3/4 INCH DIA. BAR

HOOK BOLT ⑩

~6 INCHES

⑩

PIPE SET IN BED OF NON-SHRINK GROUT. ⑨

3/4" LOCK NUT

3/4" CULVERT NUT

2 #5 REBARS EACH FACE, 10" O.C.

3 FEET

3 FEET

3 FEET

3 FEET

**SECTION B-B**

3/4 INCH WIRE ROPE CABLE

1 FOOT ⑦

3 #5 REBARS EACH FACE, 10" O.C.

#5 REBAR 6 INCH O.C. TYP. TOP & BOTTOM

#4 REBAR CAGE 6 INCH O.C.

ANCHOR PLATE WITH SWAGED FITTING ⑪

3 INCH TYP.

3 FEET

3 FEET

4 FEET

**CONCRETE DEADMAN ANCHOR DETAILS**

NOTE: REBAR SIZES ARE MINIMUMS.

| CULVERT DIA./SPAN (FT) | WIRE ROPE DIA. (IN) | TURNBUCKLE DIA. (IN) | MINIMUM WIRE ROPE TURNBACK/SPLICE (IN) | U-BOLT NUT TORQUE (FT-LB) |
|------------------------|---------------------|----------------------|----------------------------------------|---------------------------|
| 3.00 TO 3.50           | 1/4                 | 5/8                  | 4 3/4                                  | 15                        |
| 3.51 TO 4.00           | 1/4                 | 3/4                  | 4 3/4                                  | 15                        |
| 4.01 TO 6.00           | 5/16                | 7/8                  | 5 1/2                                  | 30                        |
| 6.01 TO 10.00          | 3/8                 | 1                    | 6 1/4                                  | 45                        |
| 10.01 TO 16.00         | 7/16                | 1 1/4                | 7                                      | 65                        |
| 16.01 TO 19.99         | 1/2                 | 1 1/2                | 11                                     | 65                        |

**NOTES:**

① IF DROP FORGED U-BOLT TYPE CLAMPS ARE USED, THEY SHOULD BE INSTALLED USING THE FOLLOWING:  
LENGTH OF WIRE ROPE TO TURN BACK OR SPLICE: SEE TABLE.  
TORQUE REQUIRED TO REACH HOLDING POWER: SEE TABLE.  
SPACING: DIAMETER OF THE ROPE (INCHES) TIMES 6. THE BASE OF THE CLAMPS AND NUTS MUST BE ON THE LIVE END OF THE WIRE. INSTALL THIMBLE.

② THE LENGTH OF THE PIPE BANDS SHALL BE A MINIMUM OF HALF THE CIRCUMFERENCE OF THE ROUND CULVERT OR SHALL EXTEND TO WITHIN 6" OF THE SPRINGLINE ON PIPE ARCH CULVERT. THE PIPE BANDS SHALL BE A MINIMUM THICKNESS OF 1/16" GALVANIZED ASTM A1011 SS GRADE 36 OR MINIMUM THICKNESS 0.109" GALVANIZED AASHTO M218. THE REINFORCING STRIP SHALL BE GALVANIZED ASTM A36.

③ WIRE ROPE SHALL BE 6X19 IWRC, EIPS & GALVANIZED AND MEET AASHTO M30 TYPE II REQUIREMENTS OR APPROVED EQUAL.

④ ALL HARDWARE SHALL BE GALVANIZED TO MEET AASHTO M232.

⑤ CLASS W CONCRETE SHALL BE USED TO CONSTRUCT THE CONCRETE DEADMAN ANCHOR. REINFORCEMENT SHALL BE ASTM A615 GRADE 40.

⑥ ALL WORK AND MATERIALS REQUIRED FOR THE CONSTRUCTION AND INSTALLATION OF THE DEADMAN SHALL NOT BE MEASURED OR PAID FOR DIRECTLY, BUT SHALL BE CONSIDERED SUBSIDIARY TO OTHER ITEMS.

⑦ CONCRETE DEADMAN SHALL BE CAST TO CONFORM TO THE OUTER RADIUS OF THE CULVERT.

⑧ USE A SPREADER BEAM/BAR WHEN LIFTING DEADMAN TO AVOID BENDING OF TIE-DOWN/LIFTING LOOP.

⑨ THE PIPE SHALL BE SET IN A BED OF NON-SHRINK GROUT OF SUFFICIENT THICKNESS TO FULLY FILL THE CORRUGATIONS AFTER TENSIONING OF THE ANCHOR BOLTS AND TIE-DOWN BAND. THE DEADMAN SURFACE SHALL BE PROPERLY PREPARED FOR BEST BONDING WITH GROUT - CLEAN, DUST FREE, SATURATED SURFACE DRY (SSD) CONDITION. BOTTOM OF PIPE SHALL BE AS CLEAN AND DUST FREE AS PRACTICABLE. GROUT SHALL BE FILLETED/CROWNED ALONG SIDES OF PIPE AT THE DEADMAN/PIPE SEAM IN ORDER TO REDUCE WATER INFILTRATION INTO THE GROUTED AREA.

⑩ PENETRATE CULVERT INVERT HOOK BOLTS IN A CORRUGATION VALLEY TO PROTECT NUT. ANCHOR BOLT HOLES SHALL BE DRILLED, NOT CUT WITH A TORCH, AND COATED WITH APPROPRIATE ZINC RICH PAINT PRIOR TO INSTALLATION. AFTER INSTALLATION AND ANCHOR BOLT NUTS HAVE BEEN TIGHTENED, COAT THE ANCHOR BOLT AND SURROUNDING AREA WITH ZINC RICH PAINT.

⑪ USE CRT HARDWARE DETAILS, FROM ALASKA STANDARD PLAN G-00.05 SHEET 4, FOR WIRE ROPE ANCHOR.


STATE OF ALASKA DOT&PF  
4111 AVIATION AVENUE  
ANCHORAGE, AK 99502  
(907) 269-0555

STATE OF ALASKA  
DEPARTMENT OF TRANSPORTATION  
AND PUBLIC FACILITIES


BRIDGE ACCESS ROAD  
PAVEMENT PRESERVATION

CULVERT DEADMAN  
DETAILS



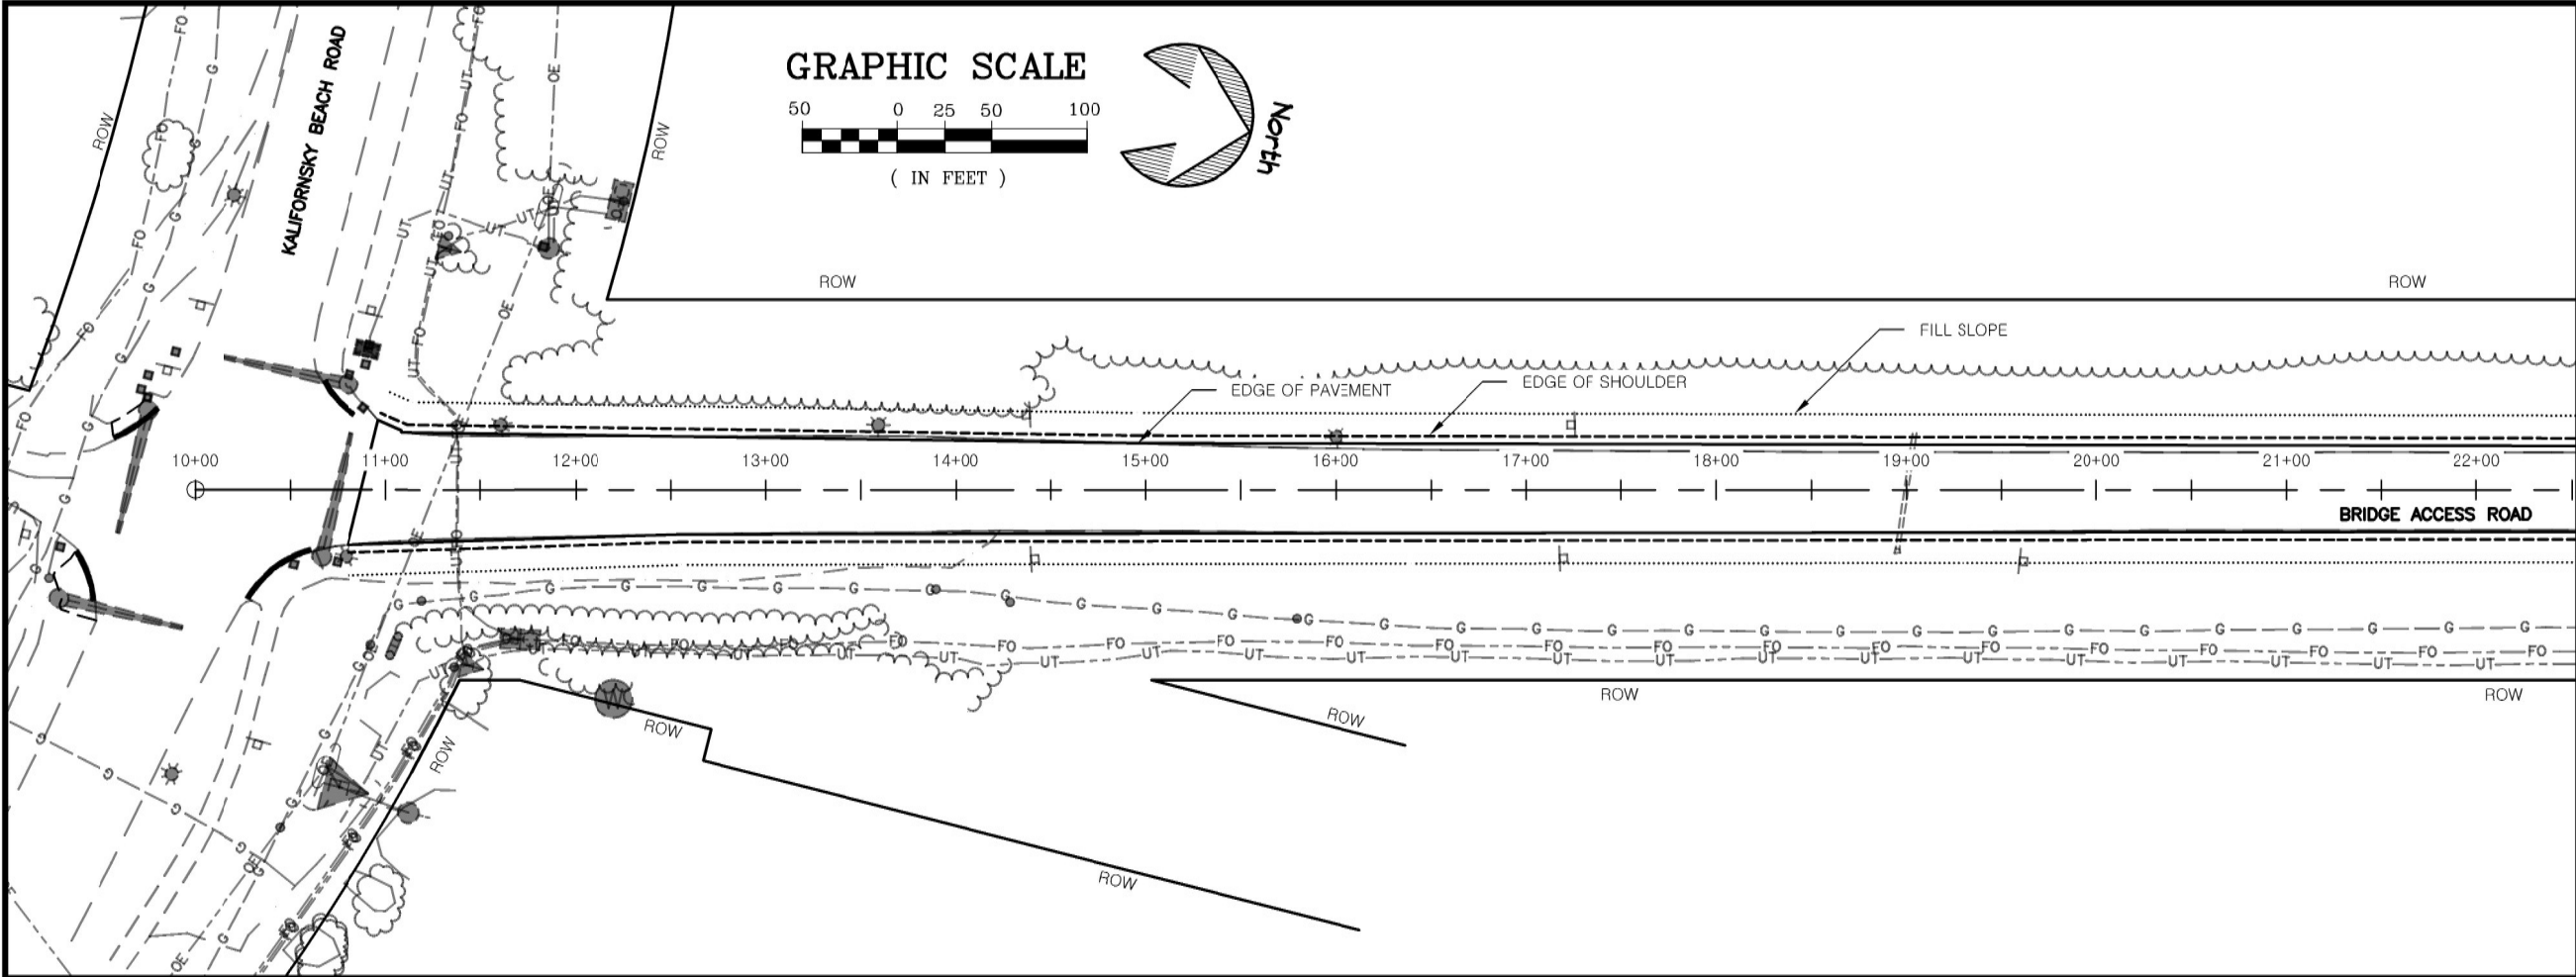

MATCH LINE STA. 22+50

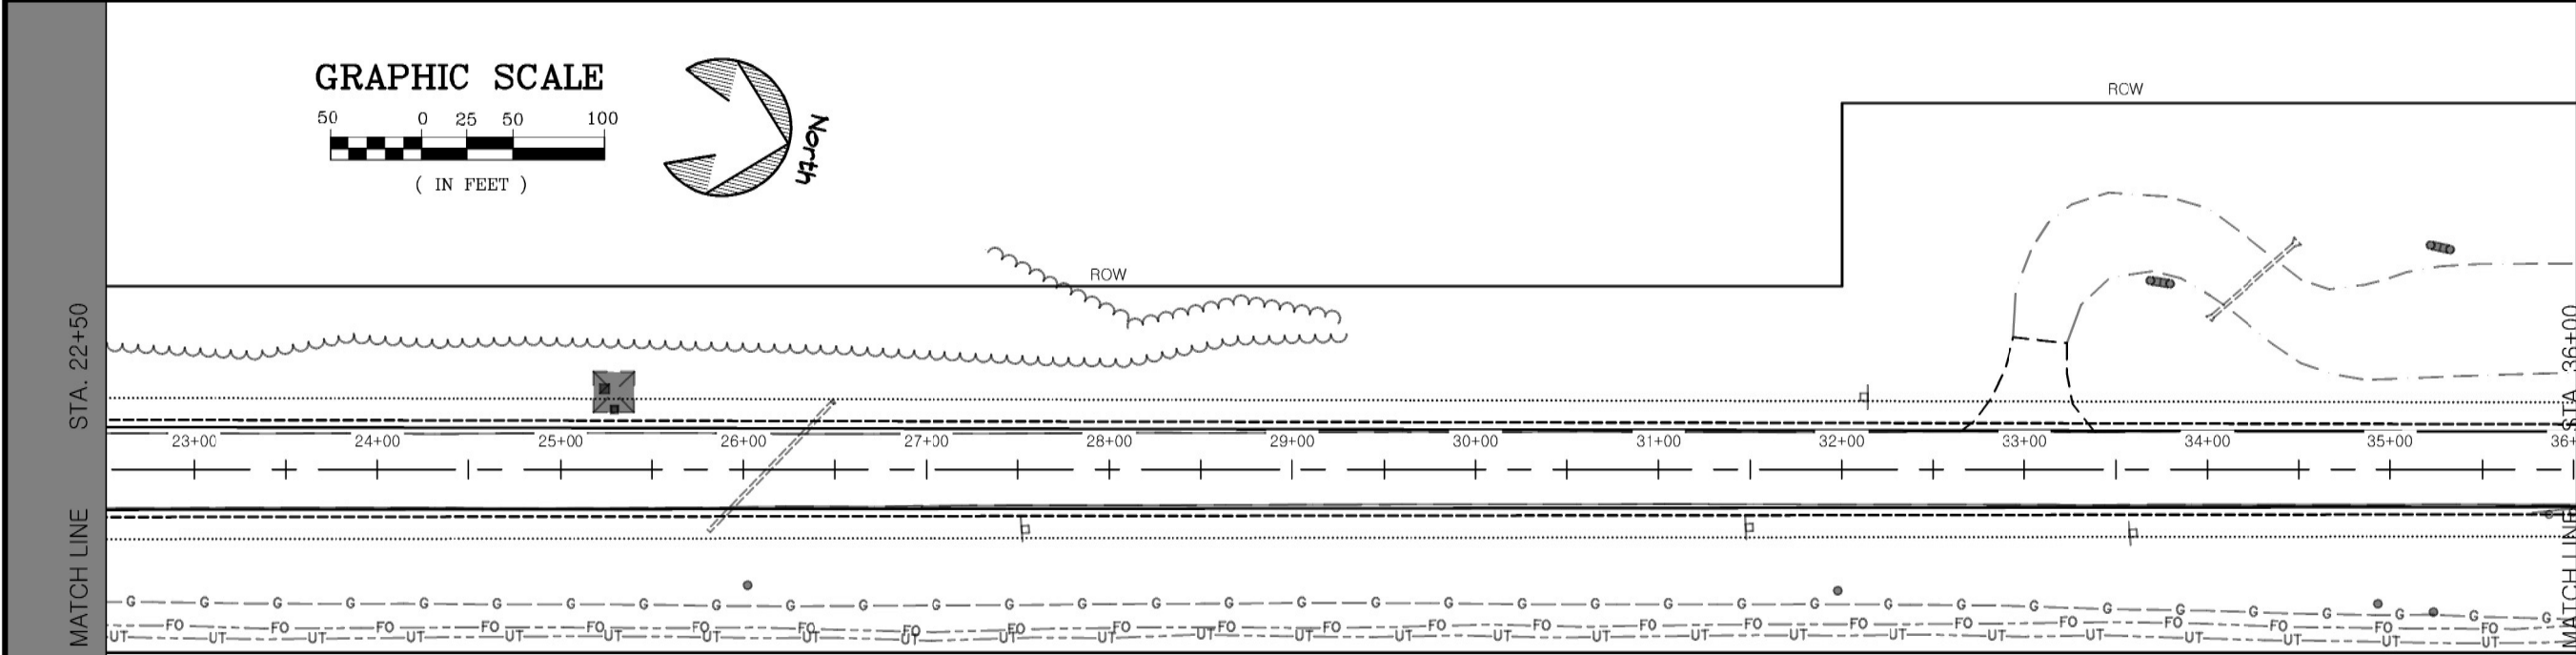

MATCH LINE STA. 36+00

MATCH LINE STA. 22+50



**STATE OF ALASKA, DEPARTMENT OF NATURAL RESOURCES**  
PLANS DEVELOPED BY: DIVISION OF PARKS AND OUTDOOR RECREATION  
550 W 7TH AVE. SUITE 1340, ANCHORAGE, AK 99501 - 907.269.8731





PREPARED: RCS  
DRAWN: D&C  
REVIEWED: D&C  
DATE: JULY 2025

SHEET  
**F1**  
OF XX SHEETS

KENAI BRIDGE ACCESS ROAD PAVEMENT  
PRESERVATION AND IMPROVEMENTS  
PROJECT No. CFHWY00689

STA. 10+00 TO STA. 36+00

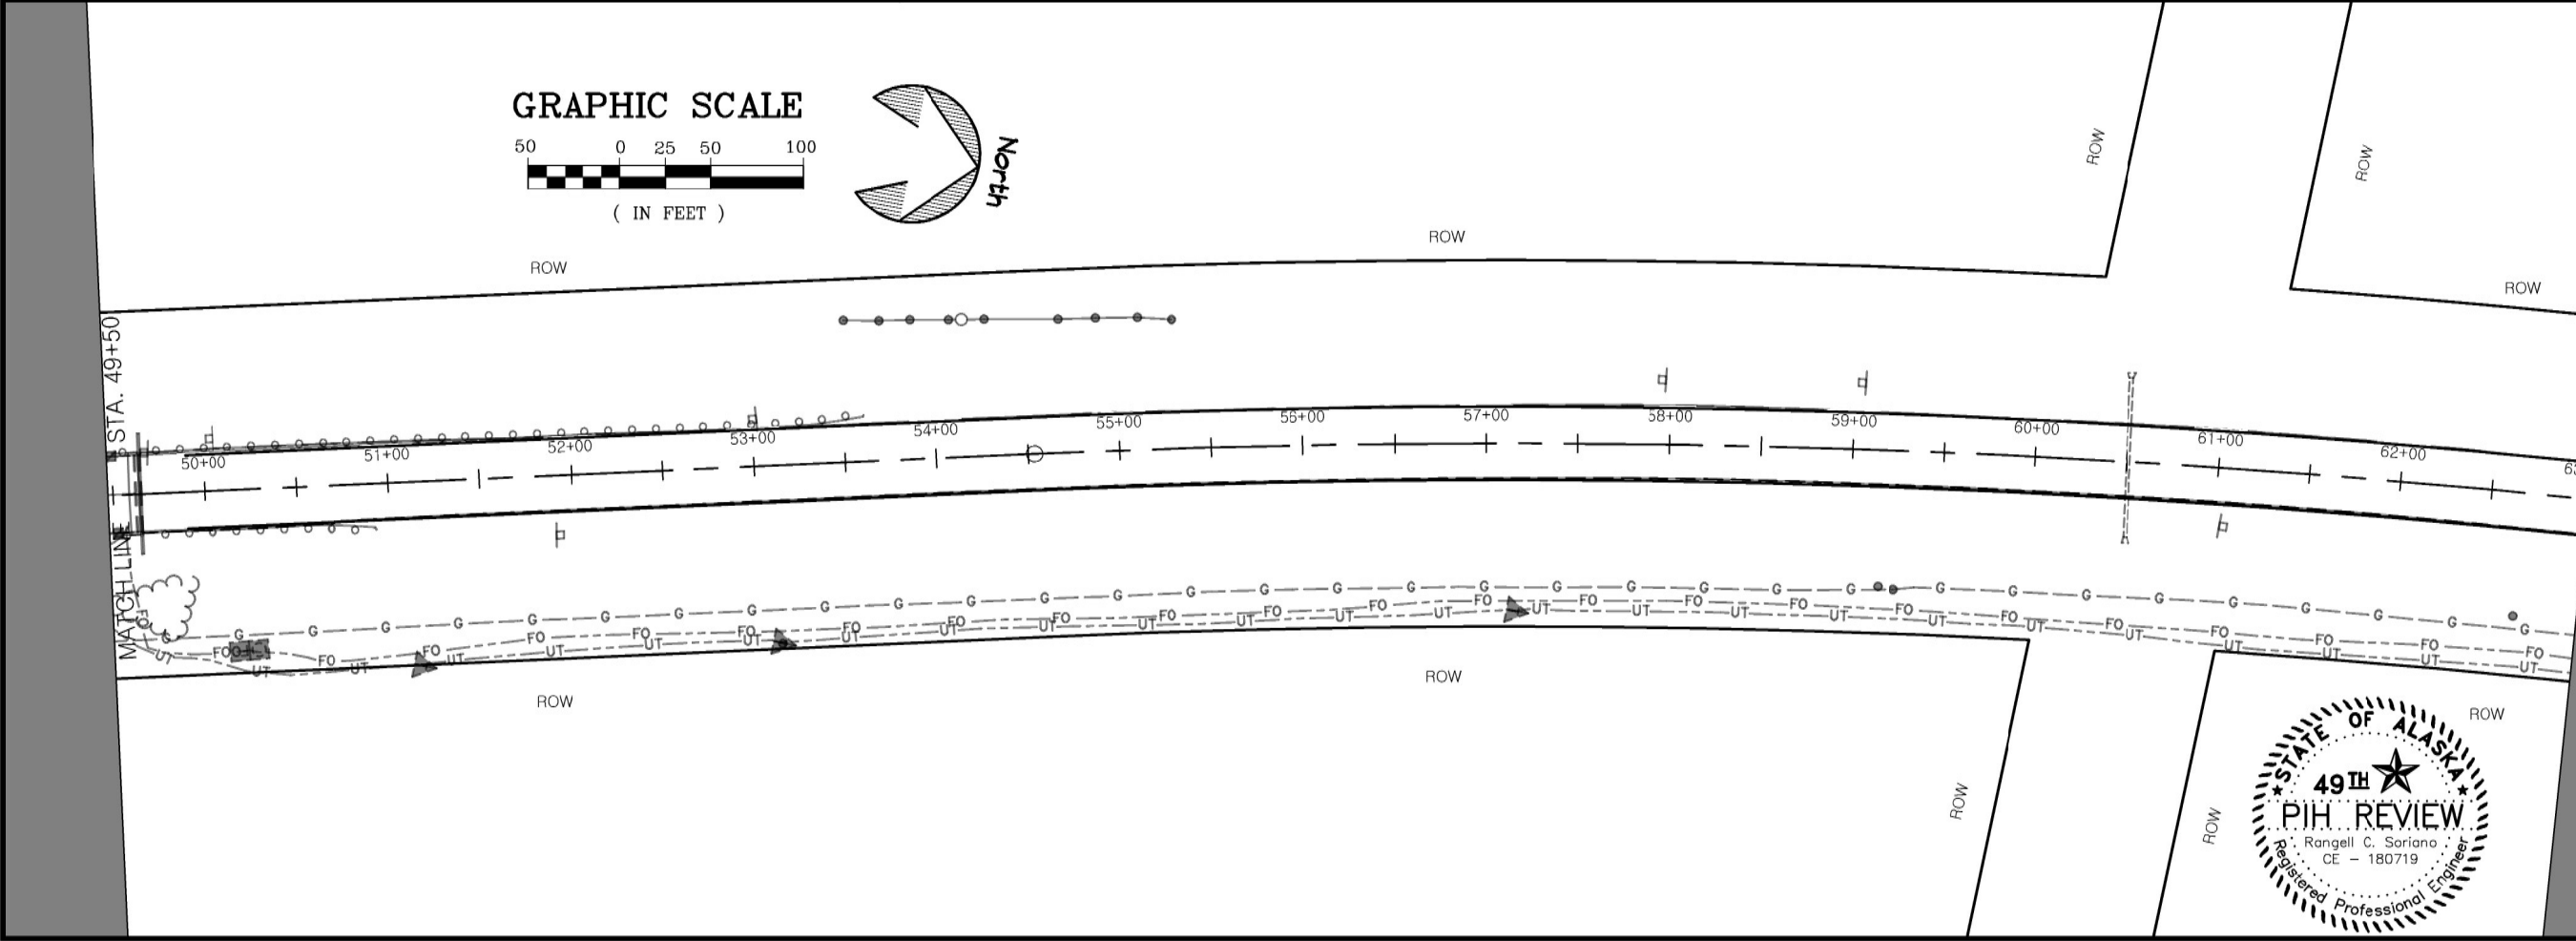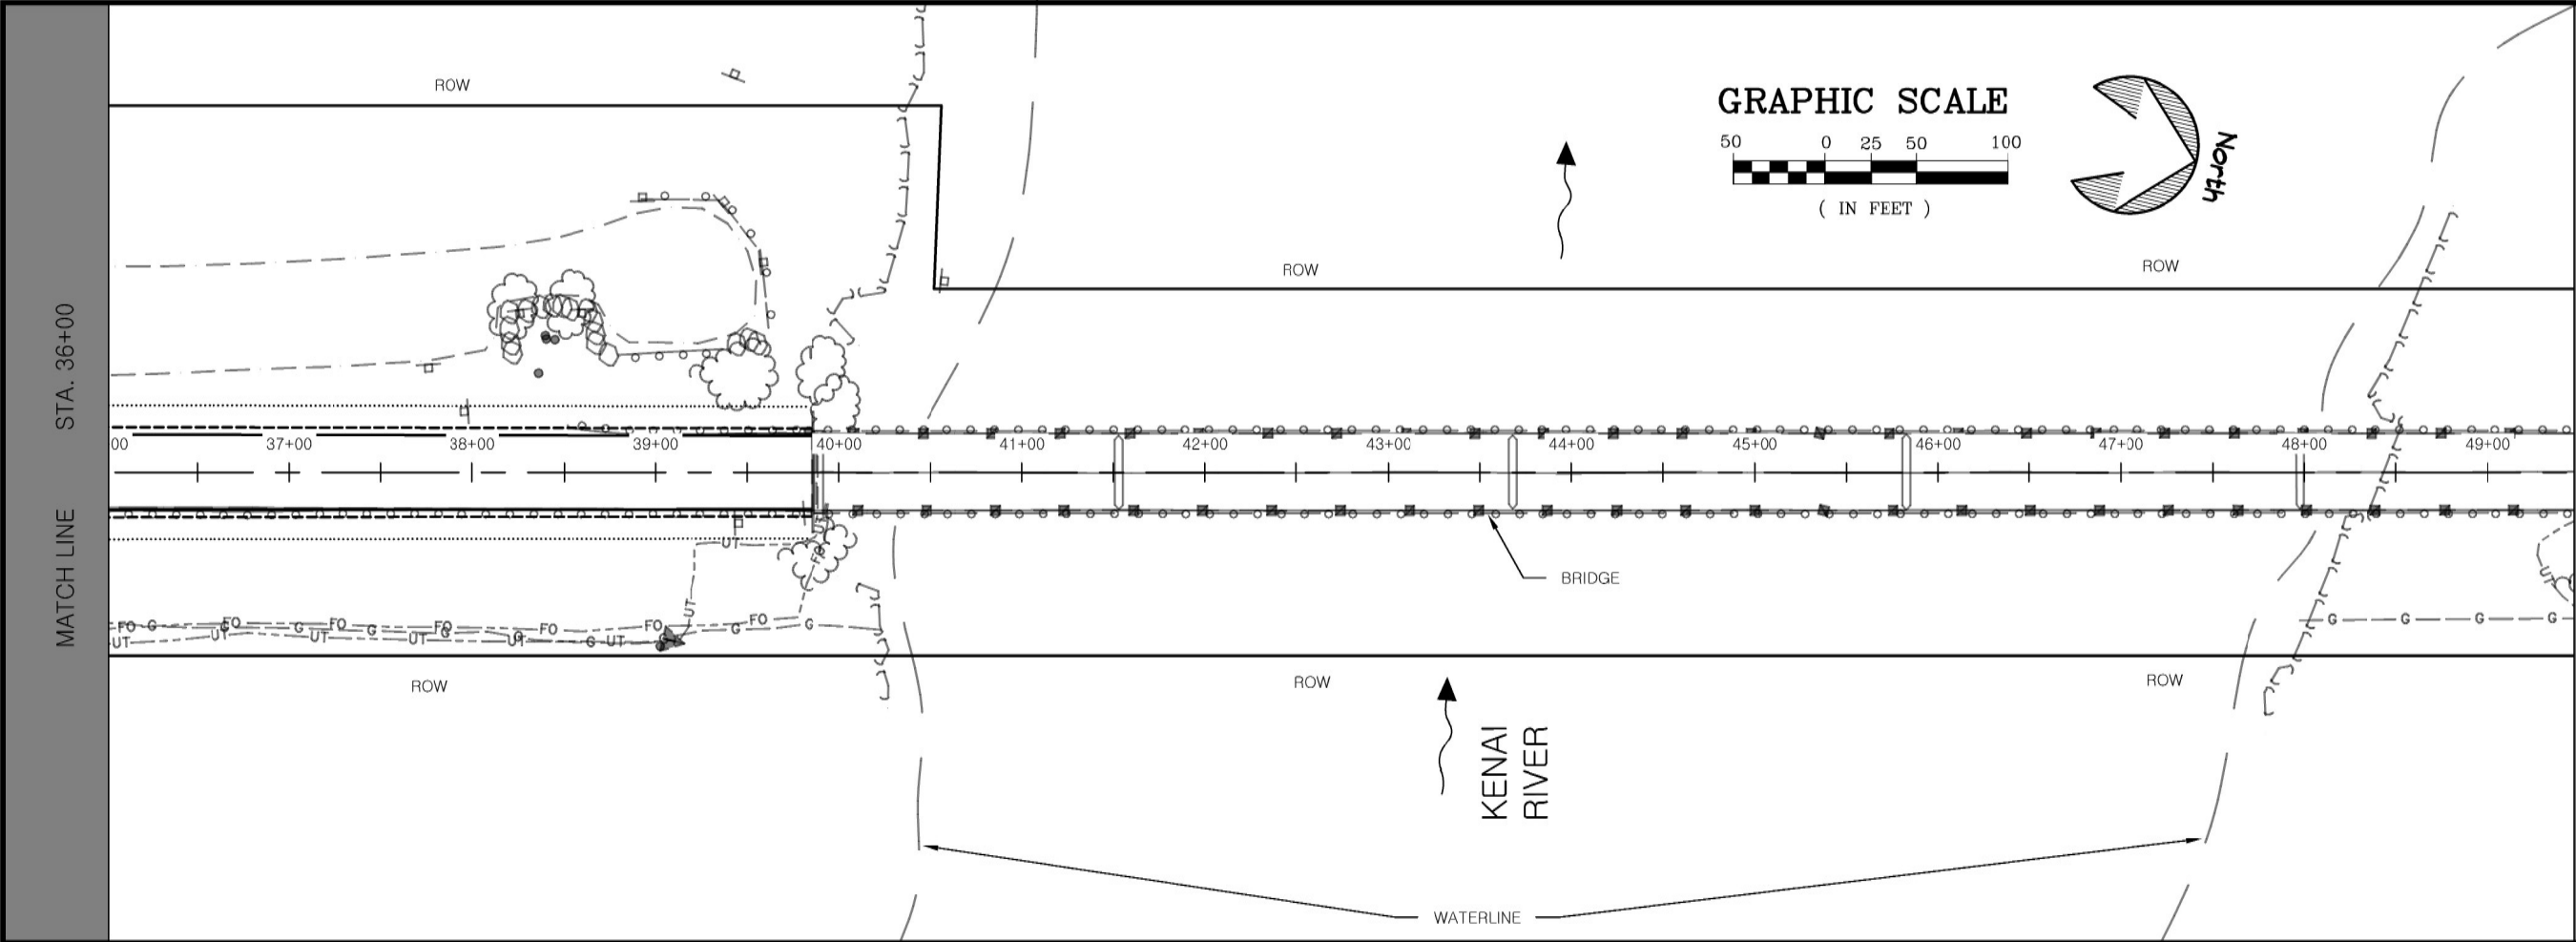

STATE OF ALASKA, DEPARTMENT OF NATURAL RESOURCES  
PLANS DEVELOPED BY: DIVISION OF PARKS AND OUTDOOR RECREATION  
550 W 7TH AVE. SUITE 1340, ANCHORAGE, AK 99501 - 907.269.8731


KENAI BRIDGE ACCESS ROAD PAVEMENT  
PRESERVATION AND IMPROVEMENTS  
PROJECT No. CFHWY00689




PREPARED: RCS  
DRAWN: D&C  
REVIEWED: D&C  
DATE: JULY 2025

SHEET  
**F2**  
OF XX SHEETS


STA. 36+00 TO STA. 63+00

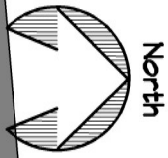

GRAPHIC SCALE

 


MATCH LINE STA. 63+00

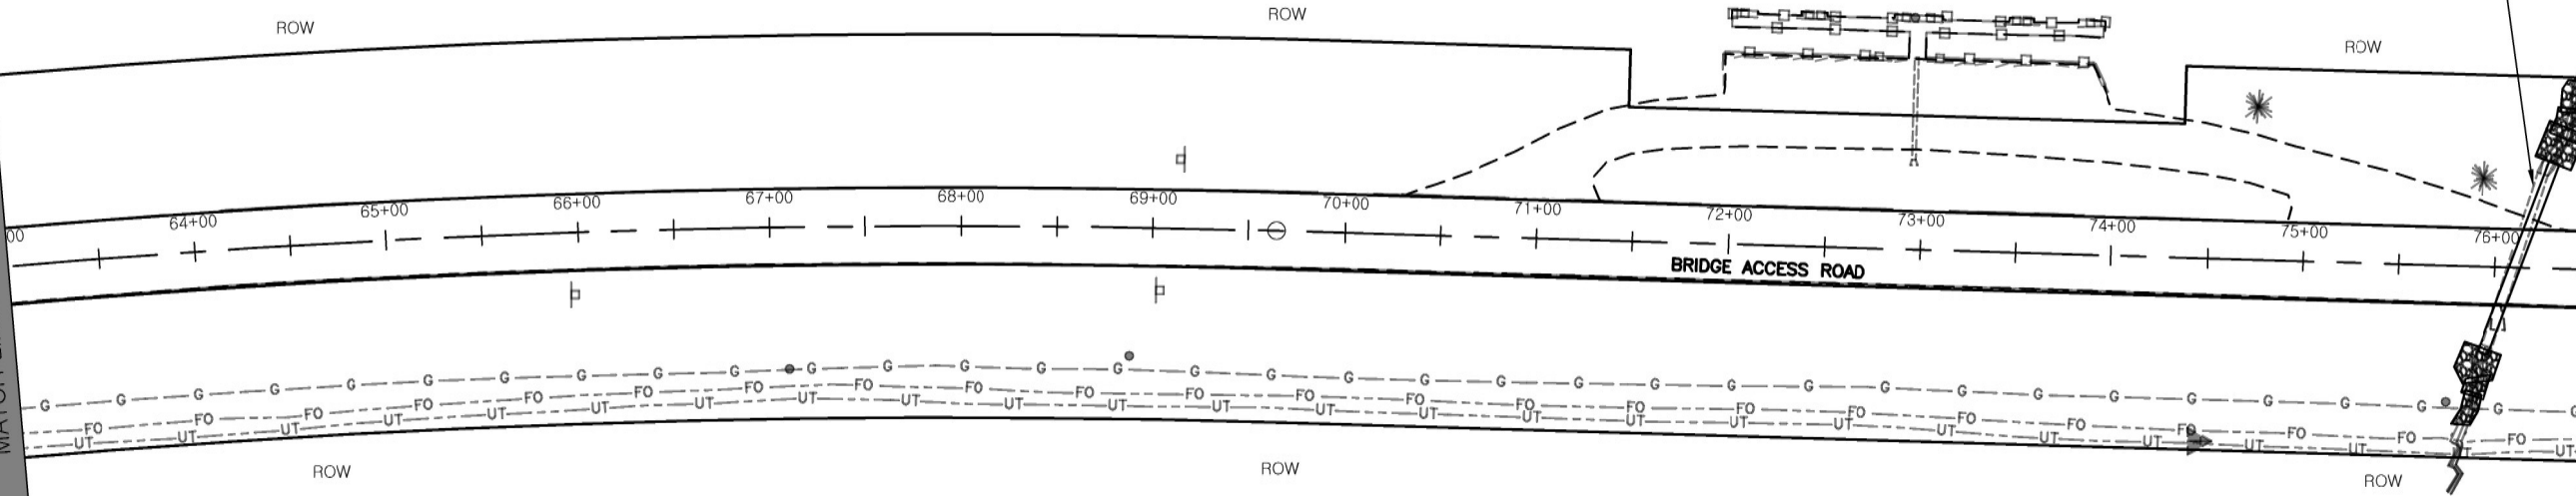


MATCH LINE STA. 76+50

MATCH LINE STA. 76+50

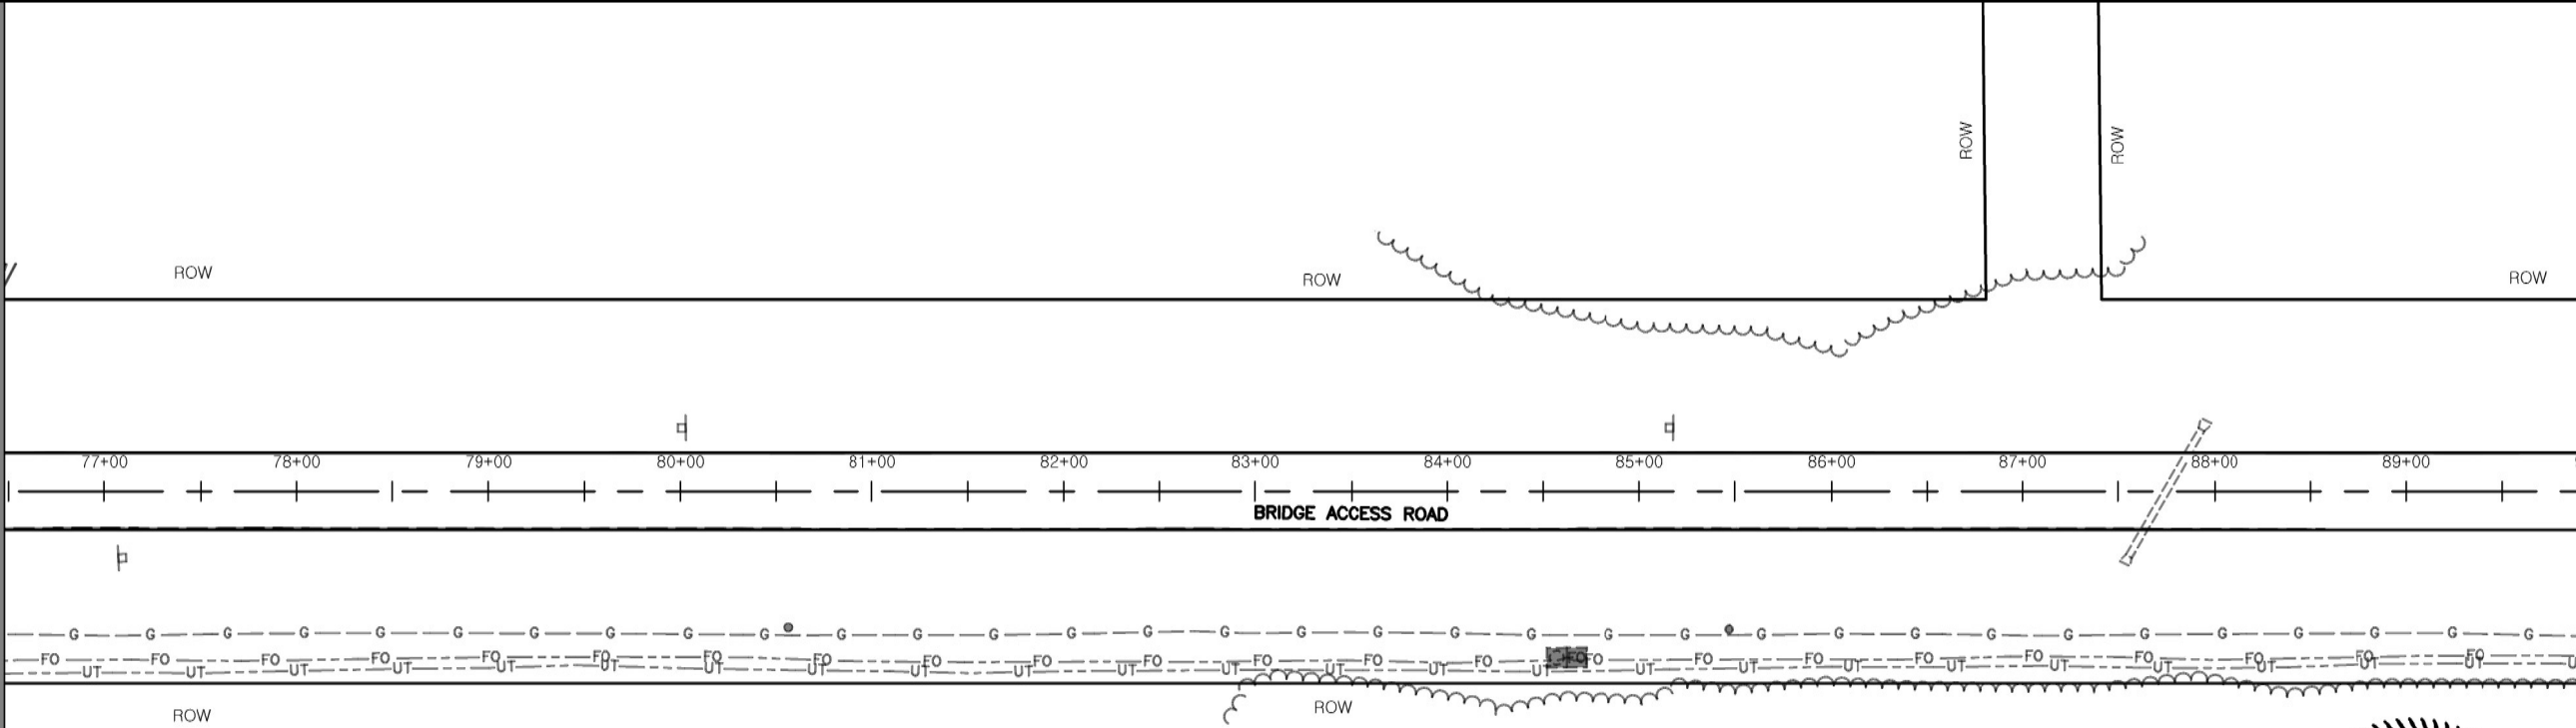

MATCH LINE STA. 90+00

GRAPHIC SCALE

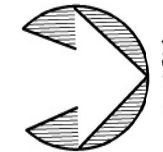

STATE OF ALASKA, DEPARTMENT OF NATURAL RESOURCES  
PLANS DEVELOPED BY: DIVISION OF PARKS AND OUTDOOR RECREATION  
550 W 7TH AVE. SUITE 1340, ANCHORAGE, AK 99501 - 907.269.8731

KENAI BRIDGE ACCESS ROAD PAVEMENT  
PRESERVATION AND IMPROVEMENTS  
PROJECT No. CFHWY00689

STA. 63+00 TO STA. 90+00





PREPARED: RCS  
DRAWN: D&C  
REVIEWED: D&C  
DATE: JULY 2025

SHEET

F3

OF XX SHEETS

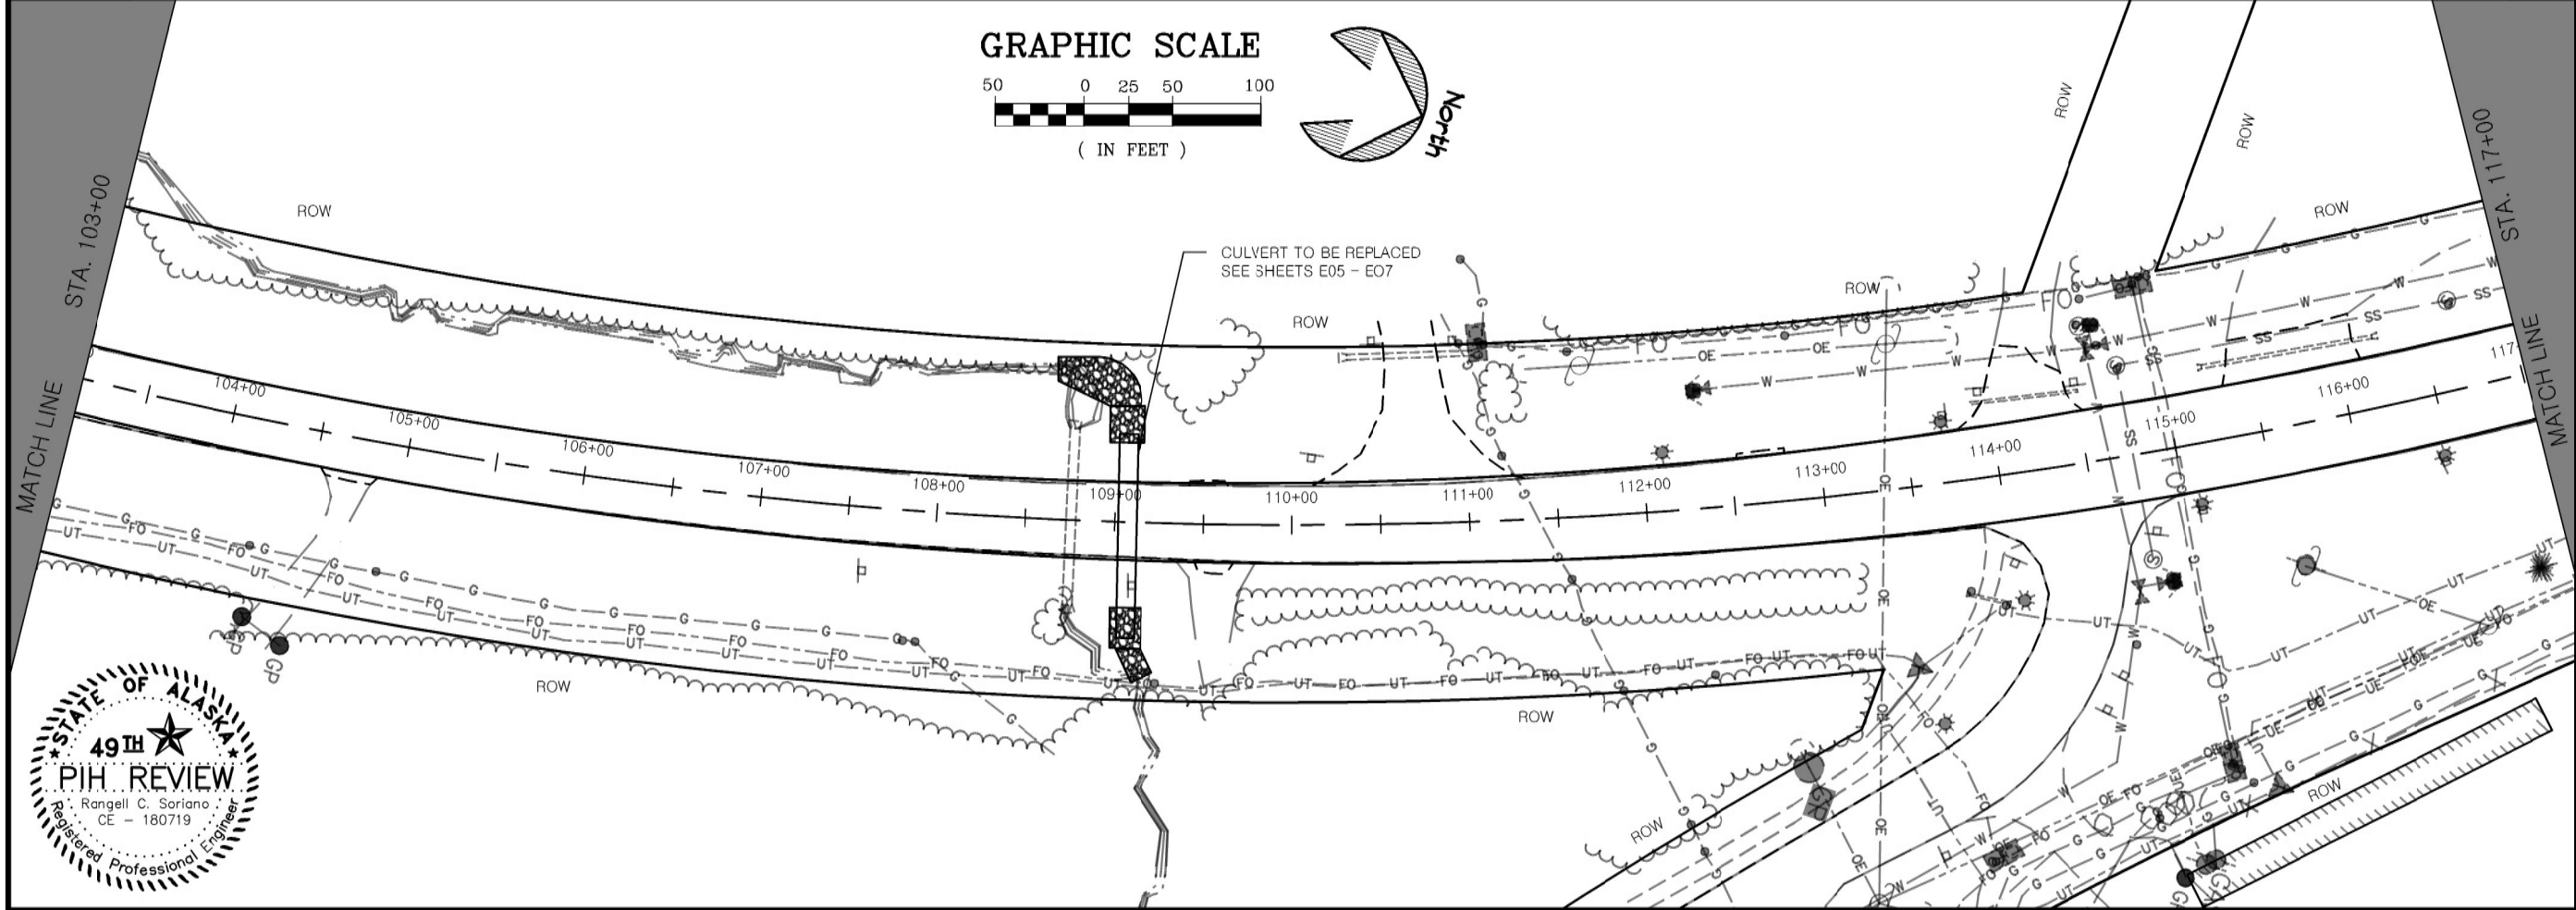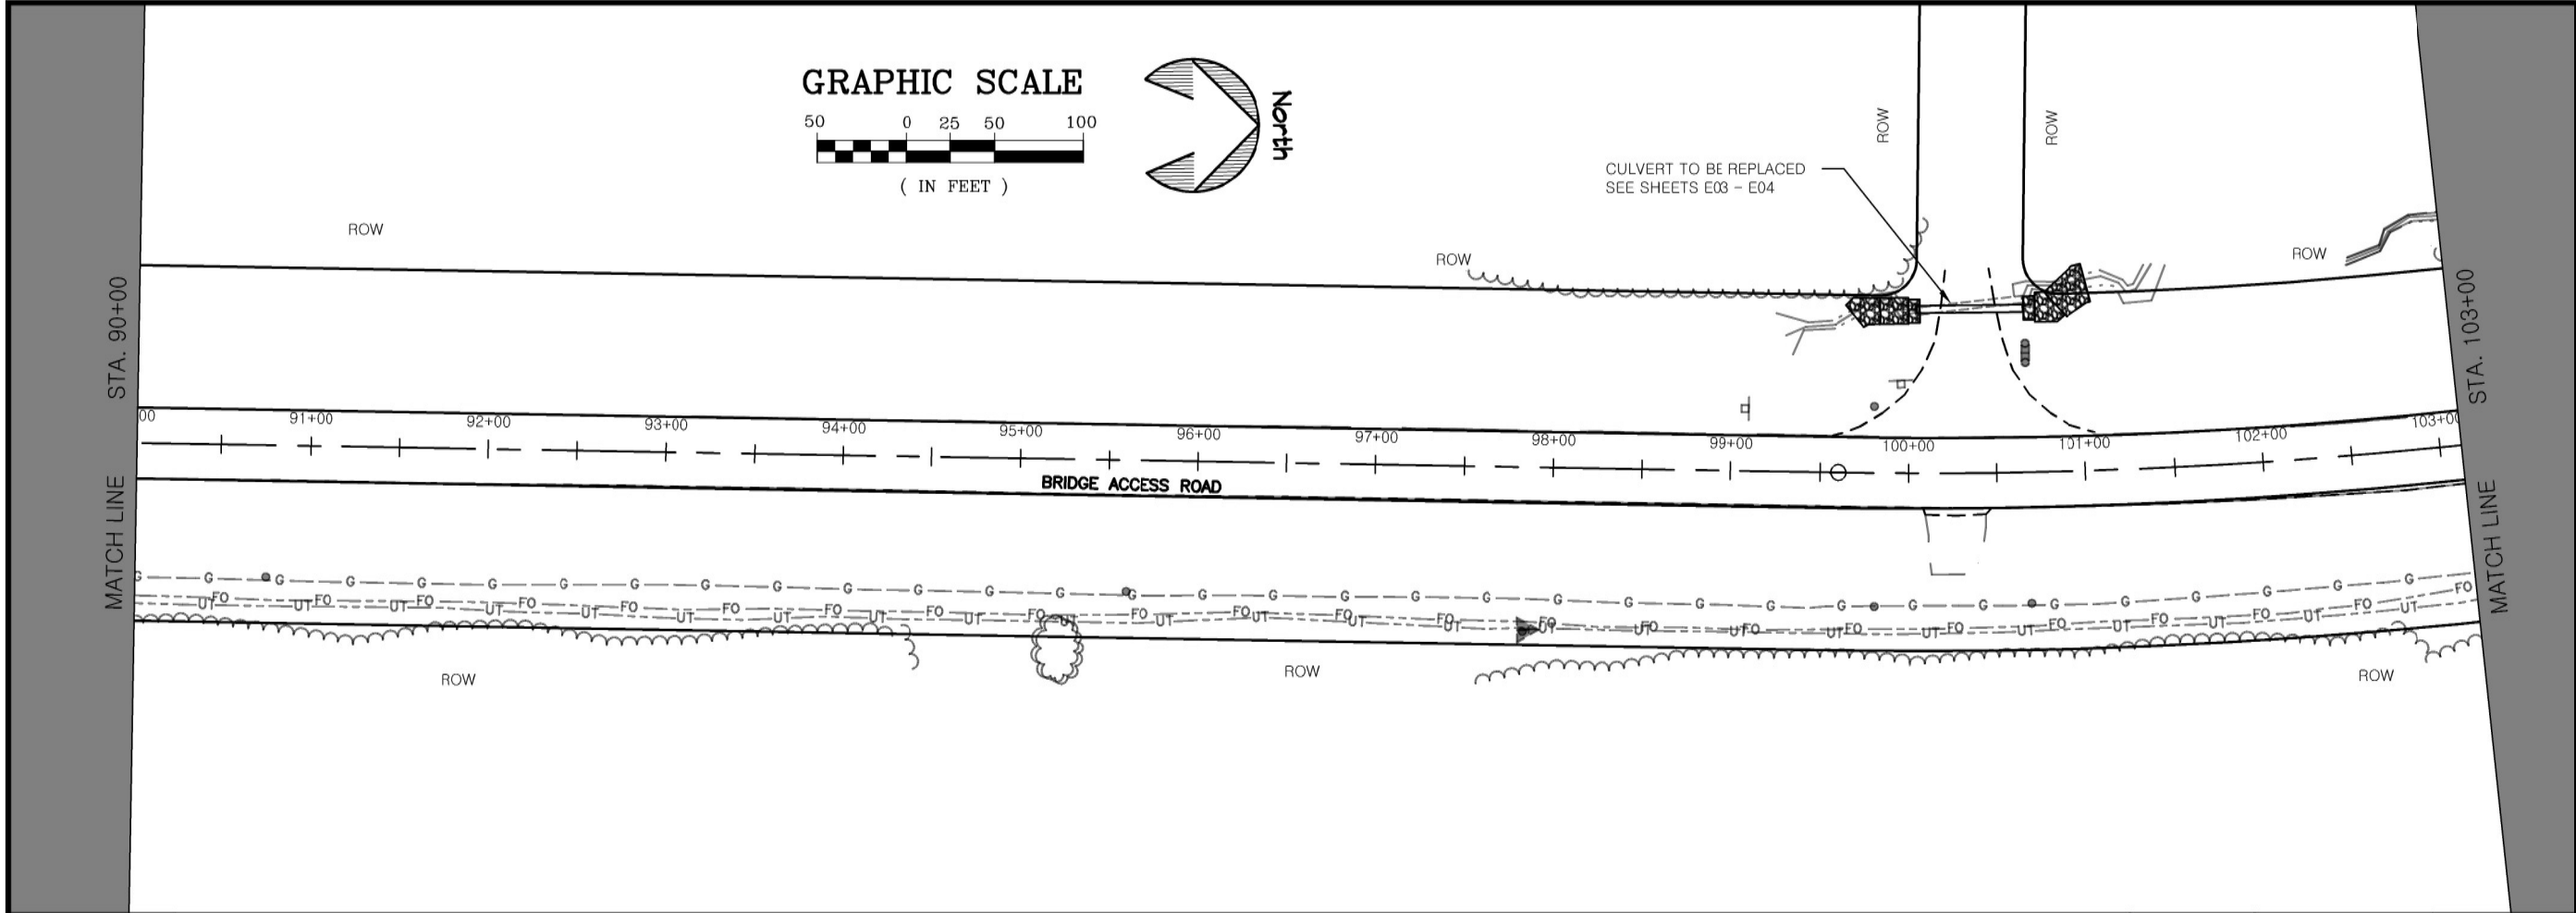

**STATE OF ALASKA, DEPARTMENT OF NATURAL RESOURCES**  
**PLANS DEVELOPED BY: DIVISION OF PARKS AND OUTDOOR RECREATION**  
**550 W 7TH AVE. SUITE 1340, ANCHORAGE, AK 99501 - 907.269.8731**





PREPARED: RCS  
 DRAWN: D&C  
 REVIEWED: D&C  
 DATE: JULY 2025

SHEET  
**F4**  
 OF XX SHEETS

**KENAI BRIDGE ACCESS ROAD PAVEMENT  
 PRESERVATION AND IMPROVEMENTS**  
 PROJECT No. CFHWY00689

STA. 90+00 TO STA. 117+00

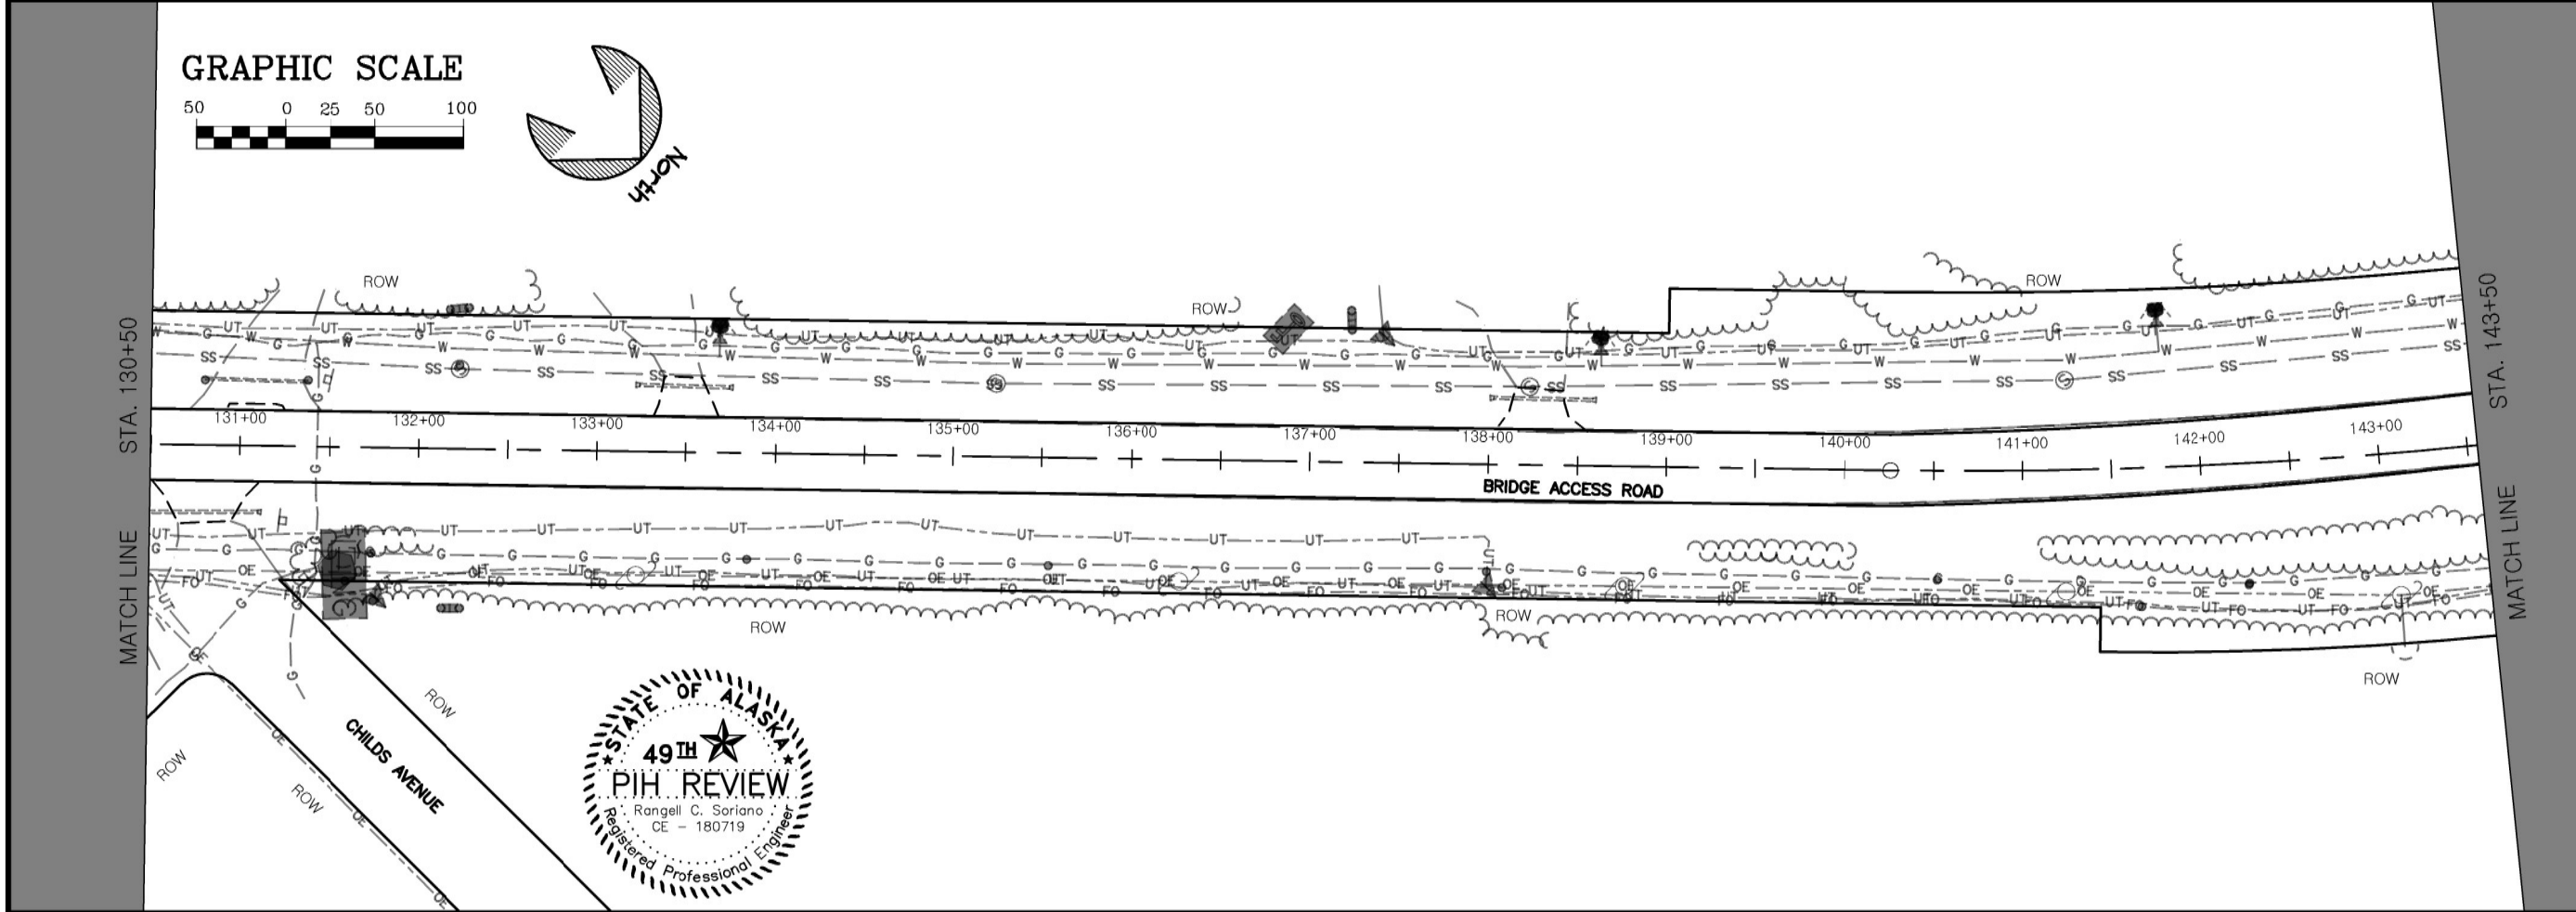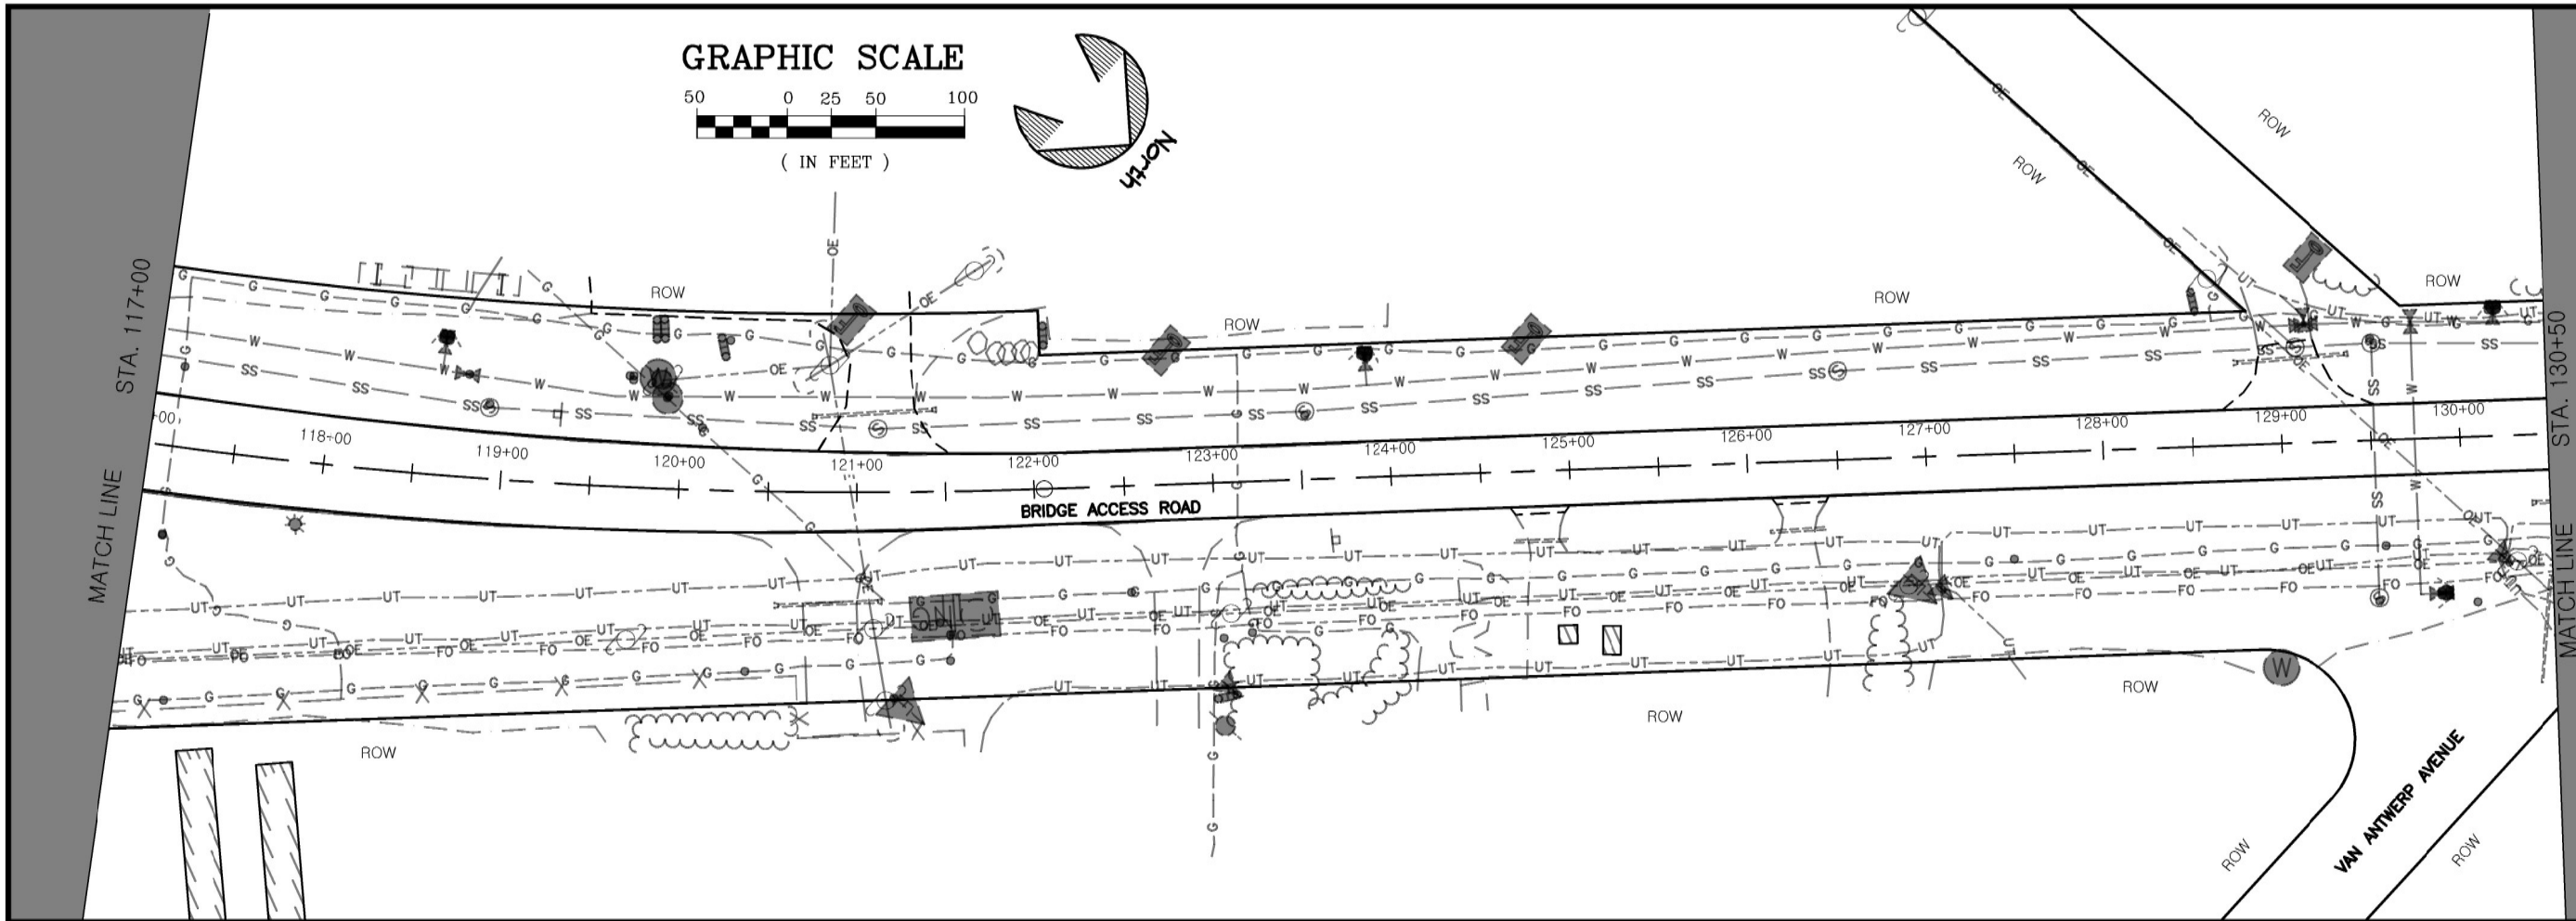

**STATE OF ALASKA, DEPARTMENT OF NATURAL RESOURCES**  
**PLANS DEVELOPED BY: DIVISION OF PARKS AND OUTDOOR RECREATION**  
 550 W 7TH AVE. SUITE 1340, ANCHORAGE, AK 99501 - 907.269.8731

KENAI BRIDGE ACCESS ROAD PAVEMENT  
 PRESERVATION AND IMPROVEMENTS  
 PROJECT No. CFHWY00689



STA. 117+00 TO STA. 143+50



PREPARED: RCS  
 DRAWN: D&C  
 REVIEWED: D&C  
 DATE: JULY 2025

SHEET  
**F5**  
 OF XX SHEETS



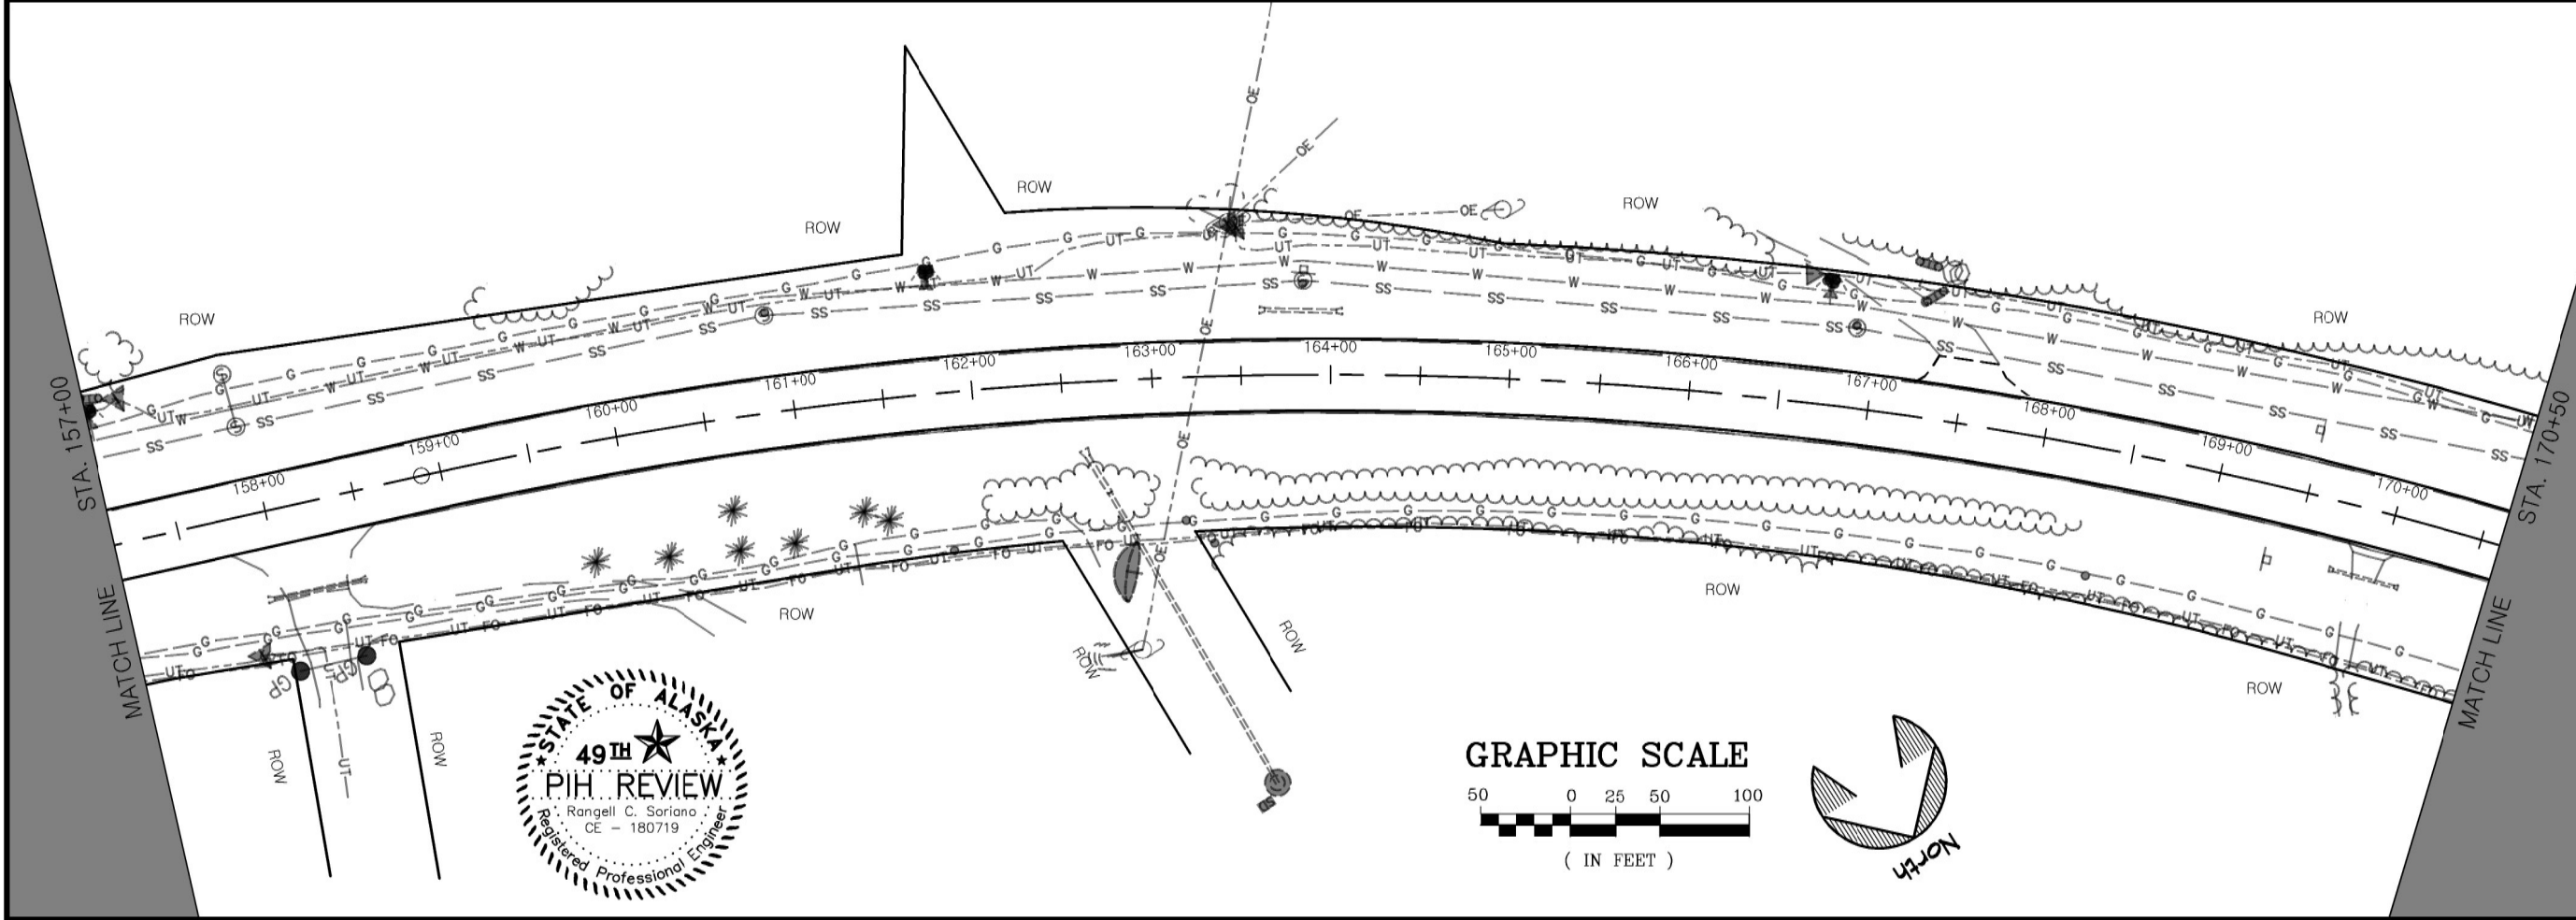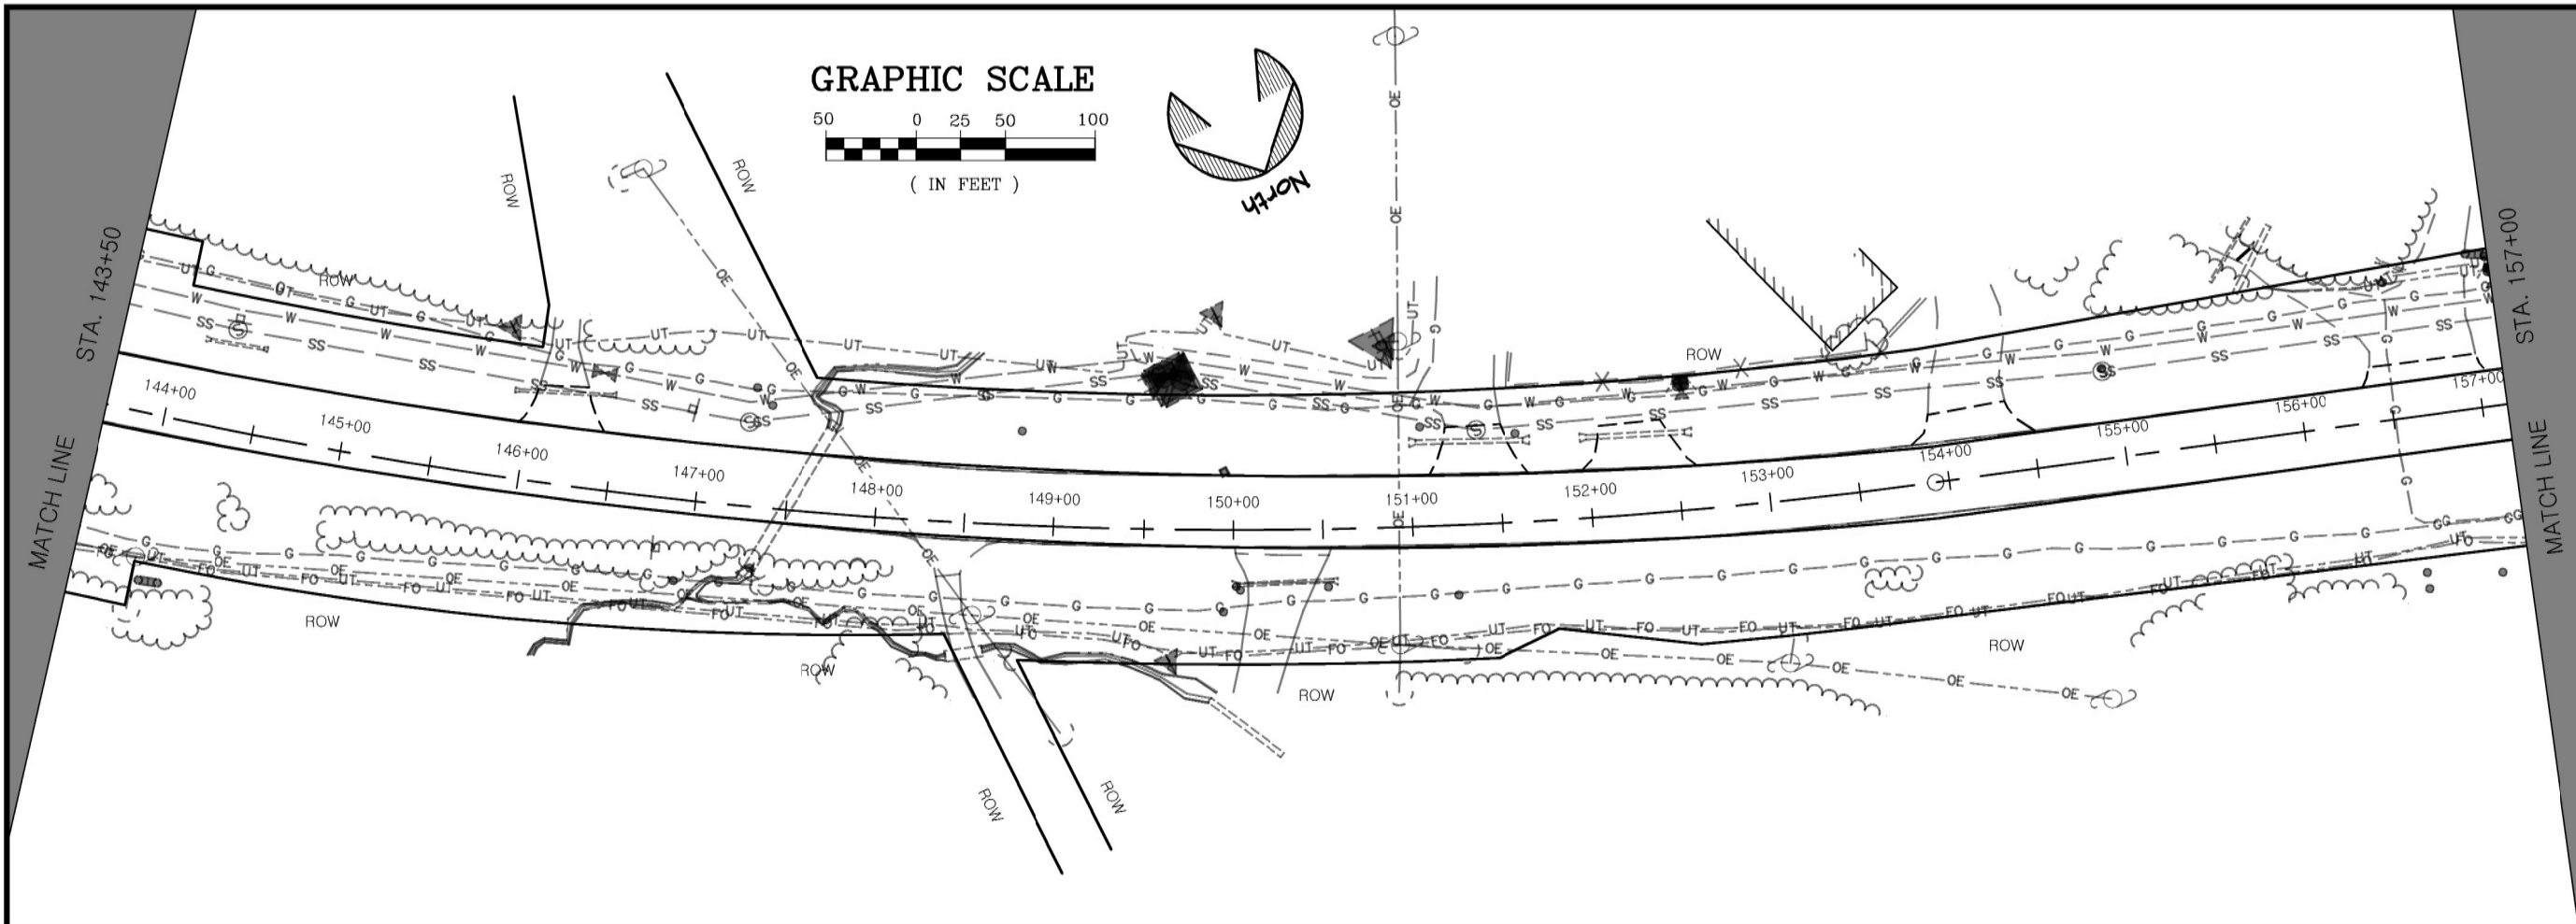

**STATE OF ALASKA, DEPARTMENT OF NATURAL RESOURCES**  
**PLANS DEVELOPED BY: DIVISION OF PARKS AND OUTDOOR RECREATION**  
**550 W 7TH AVE. SUITE 1340, ANCHORAGE, AK 99501 - 907.269.8731**

**KENAI BRIDGE ACCESS ROAD PAVEMENT  
 PRESERVATION AND IMPROVEMENTS**  
 PROJECT No. CFHWY00689



STA. 143+50 TO STA. 170+50



PREPARED: RCS  
 DRAWN: D&C  
 REVIEWED: D&C  
 DATE: JULY 2025

SHEET  
**F6**  
 OF XX SHEETS



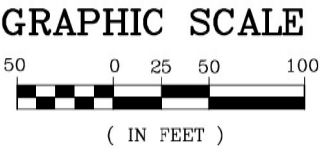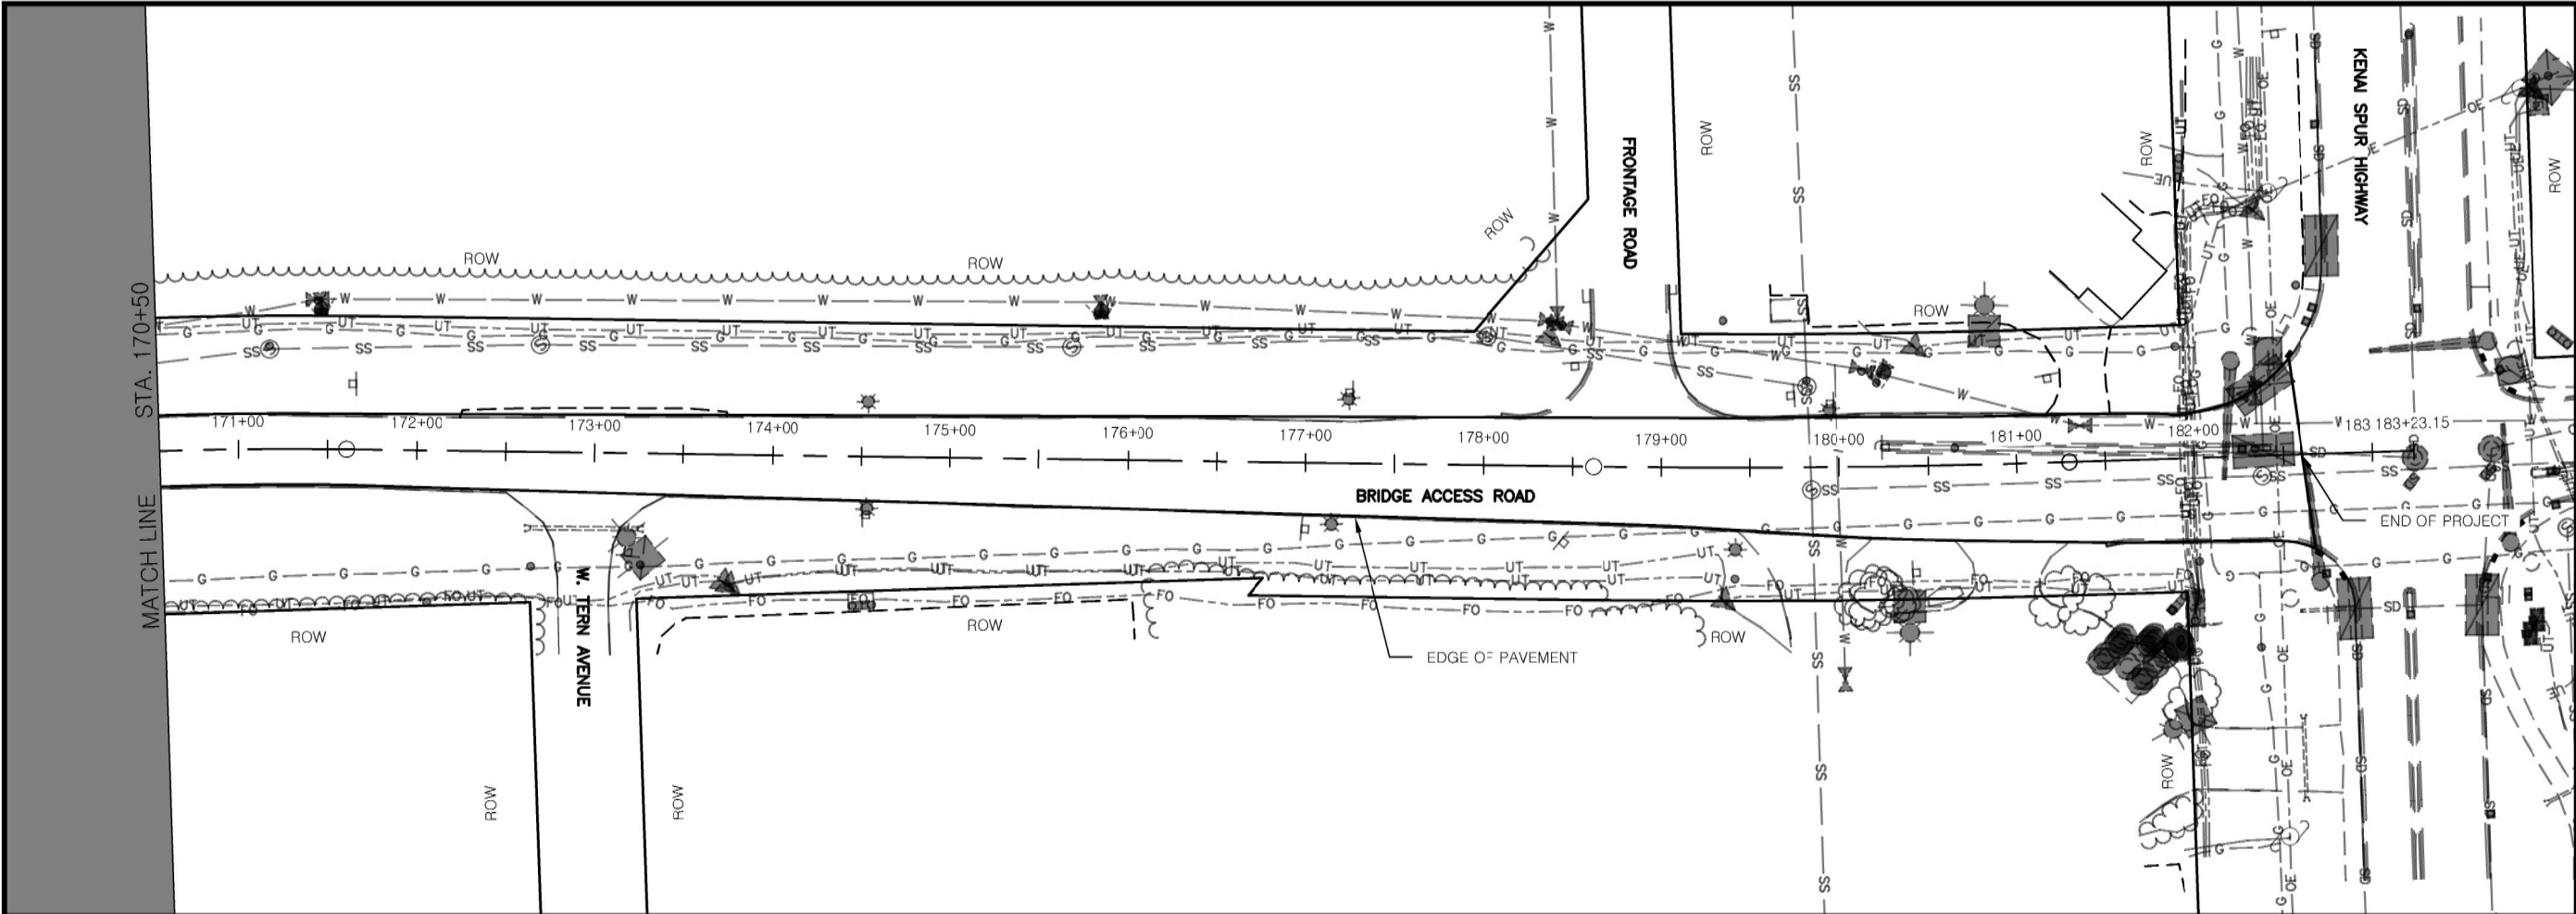

PREPARED: RCS  
DRAWN: D&C  
REVIEWED: D&C  
DATE: JULY 2025

SHEET  
**F7**  
OF XX SHEETS

**STATE OF ALASKA, DEPARTMENT OF NATURAL RESOURCES**  
PLANS DEVELOPED BY: DIVISION OF PARKS AND OUTDOOR RECREATION  
550 W 7TH AVE. SUITE 1340, ANCHORAGE, AK 99501 - 907.269.8731

KENAI BRIDGE ACCESS ROAD PAVEMENT  
PRESERVATION AND IMPROVEMENTS  
PROJECT No. CFHWY00689

STA. 170+50 TO STA. 183+23.15

SIGNING & STRIPING NOTES:

1. ALL STATION LOCATIONS FOR SIGN INSTALLATION ARE APPROXIMATE. INSTALL SIGNS AT LOCATIONS AS DIRECTED BY THE ENGINEER.
2. USE THE FOLLOWING DEFINITIONS TO DECIPHER THE ABBREVIATED SIGN POST TYPES IN THE SIGN SUMMARY SHEETS.

A. PST MEANS A PERFORATED STEEL TUBE.

B. T MEANS A SQUARE STEEL TUBE.

C. P MEANS A ROUND STEEL PIPE.

D. W MEANS A WIDE FLANGE BEAM.

E. POPL MEANS A POLE PLATE INSTALLED PER ITS ALASKA STANDARD PLAN S-23.
3. FABRICATE ALL SIGNS FROM 0.125" THICK ALUMINUM SHEETING, UNLESS STATED ELSEWHERE, WITH TYPE IX REFLECTIVE SHEETING.
4. FOR PERFORATED STEEL TUBE SIGNPOSTS, INSTALL THE CONCRETE FOUNDATION OPTION SHOWN ON STANDARD PLAN S-30. TRIM EACH PT POST TO LIMIT THE LENGTH INSERTED INTO THE FOUNDATION TO 12 INCHES.
5. ERECT NEW SIGNS BEFORE REMOVAL OF EXISTING SIGNS WITH SIMILAR MESSAGE, NOTIFY THE ENGINEER A MINIMUM OF 14 DAYS PRIOR TO BEGINNING SIGN REMOVAL AND SALVAGE OR DISPOSAL ACTIVITIES.
6. SELECTIVE AND HAND CLEARING SHALL BE PERFORMED AT THE DISCRETION OF THE ENGINEER, IN ACCORDANCE WITH SECTION 201, UPSTREAM OF ALL SIGN INSTALLATION LOCATIONS TO ACHIEVE MINIMUM SIGN VISIBILITY REQUIREMENTS. IF NOT INCLUDED AS A SEPARATE ITEM, THIS WORK SHALL BE SUBSIDIARY TO THE SIGN INSTALLATION ITEMS AND WORK.
7. FOR ALL FINAL PAVEMENT MARKINGS USE METHYLMETHACRYLATE MATERIALS. ALL STRIPING AND MARKINGS SHALL BE INLAID AND 125 MILS.
8. DIMENSIONS REFER TO THE CENTER OF STRIPE AND THE EDGE OF PAVEMENT OR FACE OF CURB WHEN PRESENT.
9. IF THE NEW AND EXISTING PAVEMENT MARKINGS ARE NOT ALIGNED AT MATCH LINE, TRANSITION BETWEEN THE TWO USING A 100:1 TAPER ON THE NEW PAVEMENT.



| SIGN SUMMARY TABLE |          |         |        |         |        |           |        |           |            |                        |         |    |                     |         |
|--------------------|----------|---------|--------|---------|--------|-----------|--------|-----------|------------|------------------------|---------|----|---------------------|---------|
| SHEET              | POST NO. | STATION | OFFSET | TYPE    | LEGEND | SIZE (IN) |        | AREA (SF) | SIGN FACES | POST: NO., SIZE & TYPE | FRAMED? |    | SALVAGE SIGN (EACH) | REMARKS |
|                    |          |         |        |         |        | WIDTH     | HEIGHT |           |            |                        | YES     | NO |                     |         |
| H1                 | 1        | 14+41   | 36 RT  | W11-104 |        | 30        | 30     | 6.25      | S          | 1 - 2" PT              |         | X  |                     |         |
| H1                 | 2        | 14+37   | 39 LT  | D3-1C   |        | 180       | 66     | 82.50     | N          | 2 - 2.5" PT            |         | X  |                     |         |
|                    |          |         |        | CS-1    |        | 24        | 30     | 5.00      | N          |                        |         | X  |                     |         |
| H1                 | 3        | 17+20   | 35 RT  | R2-1    |        | 24        | 30     | 5.00      | S          | 1 - 2" PT              |         | X  |                     |         |
|                    |          |         |        | CS-2    |        | 24        | 18     | 3.00      | S          |                        |         | X  |                     |         |
| H1                 | 4        | 17+23   | 34 LT  | W3-3    |        | 30        | 30     | 6.25      | N          | 2 - 2" PT              |         | X  |                     |         |
| H1                 | 5        | 19+61   | 37 RT  | CS-3    |        | 94.50     | 29.50  | 19.36     | S          | 2 - 3.5" PT            | X       |    |                     |         |
| H1                 | 6        | 27+54   | 33 RT  | D9-14   |        | 30        | 30     | 6.25      | S          | 1 - 2.5" PT            |         | X  |                     |         |
|                    |          |         |        | D9-L    |        | 24        | 6      | 1.00      | S          |                        |         | X  |                     |         |
| H1                 | 7        | 31+50   | 32 RT  | R4-1    |        | 24        | 30     | 5.00      | S          | 1 - 2.5" PT            |         | X  |                     |         |
| H1                 | 8        | 32+12   | 39 LT  | D11-1   |        | 24        | 18     | 3.00      | N          | 1 - 2.5" PT            |         | X  |                     |         |
| H1                 | 9        | 33+60   | 35 RT  | D11-1   |        | 24        | 18     | 3.00      | S          | 1 - 2.5" PT            |         | X  |                     |         |

STATE OF ALASKA, DEPARTMENT OF NATURAL RESOURCES  
PLANS DEVELOPED BY: DIVISION OF PARKS AND OUTDOOR RECREATION  
550 W 7TH AVE. SUITE 1340, ANCHORAGE, AK 99501 - 907.269.8731

KENAI BRIDGE ACCESS ROAD  
PATHWAY  
PROJECT No. CFHWY00689

SIGN SUMMARY AND NOTES



PREPARED: RCS  
DRAWN: D&C  
REVIEWED: D&C  
DATE: JULY 2025

SHEET

H1

OF XX SHEETS

SIGNING & STRIPING NOTES:

1. ALL STATION LOCATIONS FOR SIGN INSTALLATION ARE APPROXIMATE. INSTALL SIGNS AT LOCATIONS AS DIRECTED BY THE ENGINEER.
2. USE THE FOLLOWING DEFINITIONS TO DECIPHER THE ABBREVIATED SIGN POST TYPES IN THE SIGN SUMMARY SHEETS.

A. PST MEANS A PERFORATED STEEL TUBE.




B. T MEANS A SQUARE STEEL TUBE.

C. P MEANS A ROUND STEEL PIPE.

D. W MEANS A WIDE FLANGE BEAM.

E. POPL MEANS A POLE PLATE INSTALLED PER ITS ALASKA STANDARD PLAN S-23.
3. FABRICATE ALL SIGNS FROM 0.125" THICK ALUMINUM SHEETING, UNLESS STATED ELSEWHERE, WITH TYPE IX REFLECTIVE SHEETING.
4. FOR PERFORATED STEEL TUBE SIGNPOSTS, INSTALL THE CONCRETE FOUNDATION OPTION SHOWN ON STANDARD PLAN S-30. TRIM EACH PT POST TO LIMIT THE LENGTH INSERTED INTO THE FOUNDATION TO 12 INCHES.
5. ERECT NEW SIGNS BEFORE REMOVAL OF EXISTING SIGNS WITH SIMILAR MESSAGE, NOTIFY THE ENGINEER A MINIMUM OF 14 DAYS PRIOR TO BEGINNING SIGN REMOVAL AND SALVAGE OR DISPOSAL ACTIVITIES.
6. SELECTIVE AND HAND CLEARING SHALL BE PERFORMED AT THE DISCRETION OF THE ENGINEER, IN ACCORDANCE WITH SECTION 201, UPSTREAM OF ALL SIGN INSTALLATION LOCATIONS TO ACHIEVE MINIMUM SIGN VISIBILITY REQUIREMENTS. IF NOT INCLUDED AS A SEPARATE ITEM, THIS WORK SHALL BE SUBSIDIARY TO THE SIGN INSTALLATION ITEMS AND WORK.
7. FOR ALL FINAL PAVEMENT MARKINGS USE METHYLMETHACRYLATE MATERIALS. ALL STRIPING AND MARKINGS SHALL BE INLAID AND 125 MILS.
8. DIMENSIONS REFER TO THE CENTER OF STRIPE AND THE EDGE OF PAVEMENT OR FACE OF CURB WHEN PRESENT.
9. IF THE NEW AND EXISTING PAVEMENT MARKINGS ARE NOT ALIGNED AT MATCH LINE, TRANSITION BETWEEN THE TWO USING A 100:1 TAPER ON THE NEW PAVEMENT.

   

| SIGN SUMMARY TABLE |          |         |        |       |                                                                                       |           |        |           |            |                        |         |    |                     |             |
|--------------------|----------|---------|--------|-------|---------------------------------------------------------------------------------------|-----------|--------|-----------|------------|------------------------|---------|----|---------------------|-------------|
| SHEET              | POST NO. | STATION | OFFSET | TYPE  | LEGEND                                                                                | SIZE (IN) |        | AREA (SF) | SIGN FACES | POST: NO., SIZE & TYPE | FRAMED? |    | SALVAGE SIGN (EACH) | REMARKS     |
|                    |          |         |        |       |                                                                                       | WIDTH     | HEIGHT |           |            |                        | YES     | NO |                     |             |
| H2                 | 10       | 37+96   | 33 LT  | D9-14 |    | 30        | 30     | 6.25      | N          | 1 - 2.5" PT            |         | X  |                     |             |
|                    |          |         |        | D9-R  |    | 24        | 6      | 1.00      | N          |                        |         | X  |                     |             |
| H2                 | 11       | 39+45   | 27 RT  | CS-4  |    | 94.50     | 35.50  | 23.30     | S          | 2 - 3" PT              | X       |    |                     |             |
| H2                 | 12       | 39+82   | 23 RT  | OM-3R |    | 12        | 36     | 3.00      | S          | 1 - 2" PT              |         | X  |                     |             |
| H2                 | 13       | 49+68   | 24 LT  | OM-3R |    | 12        | 36     | 3.00      | N          | 1 - 2" PT              |         | X  |                     |             |
| H2                 | 14       | 50+05   | 29 LT  | CS-4  |   | 94.50     | 35.50  | 23.30     | N          | 2 - 3" PT              | X       |    |                     |             |
| H2                 | 15       | 51+92   | 33 RT  | CS-5  |  | 30        | 24     | 5.00      | S          | 1 - 2.5" PT            |         | X  |                     |             |
| H2                 | 16       | 53+00   | 26 LT  | D9-14 |  | 30        | 30     | 6.25      | N          | 1 - 2.5" PT            |         | X  |                     |             |
|                    |          |         |        | D9-B  |  | 24        | 6      | 1.00      | N          |                        |         | X  |                     |             |
| H2                 | 17       | 57+96   | 36 LT  |       |                                                                                       |           |        |           |            |                        |         | X  |                     | UNUSED POST |
| H2                 | 18       | 59+03   | 36 LT  | CS-3  |  | 94.50     | 29.50  | 19.36     | N          | 2 - 3" PT              | X       |    |                     |             |

STATE OF ALASKA, DEPARTMENT OF NATURAL RESOURCES  
PLANS DEVELOPED BY: DIVISION OF PARKS AND OUTDOOR RECREATION  
550 W 7TH AVE. SUITE 1340, ANCHORAGE, AK 99501 - 907.269.8731

KENAI BRIDGE ACCESS ROAD  
PATHWAY

SIGN SUMMARY AND NOTES

PROJECT No. CFHWY00689

PREPARED: RCS  
DRAWN: D&C  
REVIEWED: D&C  
DATE: JULY 2025

SHEET

H2

OF XX SHEETS

SIGNING & STRIPING NOTES:

1. ALL STATION LOCATIONS FOR SIGN INSTALLATION ARE APPROXIMATE. INSTALL SIGNS AT LOCATIONS AS DIRECTED BY THE ENGINEER.
2. USE THE FOLLOWING DEFINITIONS TO DECIPHER THE ABBREVIATED SIGN POST TYPES IN THE SIGN SUMMARY SHEETS.

A. PST MEANS A PERFORATED STEEL TUBE.

B. T MEANS A SQUARE STEEL TUBE.

C. P MEANS A ROUND STEEL PIPE.

D. W MEANS A WIDE FLANGE BEAM.

E. POPL MEANS A POLE PLATE INSTALLED PER ITS ALASKA STANDARD PLAN S-23.
3. FABRICATE ALL SIGNS FROM 0.125" THICK ALUMINUM SHEETING, UNLESS STATED ELSEWHERE, WITH TYPE IX REFLECTIVE SHEETING.
4. FOR PERFORATED STEEL TUBE SIGNPOSTS, INSTALL THE CONCRETE FOUNDATION OPTION SHOWN ON STANDARD PLAN S-30. TRIM EACH PT POST TO LIMIT THE LENGTH INSERTED INTO THE FOUNDATION TO 12 INCHES.
5. ERECT NEW SIGNS BEFORE REMOVAL OF EXISTING SIGNS WITH SIMILAR MESSAGE, NOTIFY THE ENGINEER A MINIMUM OF 14 DAYS PRIOR TO BEGINNING SIGN REMOVAL AND SALVAGE OR DISPOSAL ACTIVITIES.
6. SELECTIVE AND HAND CLEARING SHALL BE PERFORMED AT THE DISCRETION OF THE ENGINEER, IN ACCORDANCE WITH SECTION 201, UPSTREAM OF ALL SIGN INSTALLATION LOCATIONS TO ACHIEVE MINIMUM SIGN VISIBILITY REQUIREMENTS. IF NOT INCLUDED AS A SEPARATE ITEM, THIS WORK SHALL BE SUBSIDIARY TO THE SIGN INSTALLATION ITEMS AND WORK.
7. FOR ALL FINAL PAVEMENT MARKINGS USE METHYLMETHACRYLATE MATERIALS. ALL STRIPING AND MARKINGS SHALL BE INLAID AND 125 MILS.
8. DIMENSIONS REFER TO THE CENTER OF STRIPE AND THE EDGE OF PAVEMENT OR FACE OF CURB WHEN PRESENT.
9. IF THE NEW AND EXISTING PAVEMENT MARKINGS ARE NOT ALIGNED AT MATCH LINE, TRANSITION BETWEEN THE TWO USING A 100:1 TAPER ON THE NEW PAVEMENT.



| SIGN SUMMARY TABLE |          |         |        |        |        |           |        |           |            |                        |         |    |                     |         |
|--------------------|----------|---------|--------|--------|--------|-----------|--------|-----------|------------|------------------------|---------|----|---------------------|---------|
| SHEET              | POST NO. | STATION | OFFSET | TYPE   | LEGEND | SIZE (IN) |        | AREA (SF) | SIGN FACES | POST: NO., SIZE & TYPE | FRAMED? |    | SALVAGE SIGN (EACH) | REMARKS |
|                    |          |         |        |        |        | WIDTH     | HEIGHT |           |            |                        | YES     | NO |                     |         |
| H3                 | 19       | 61+04   | 32 RT  | D9-14  |        | 30        | 30     | 6.25      | S          | 1 - 2.5" PT            |         | X  |                     |         |
|                    |          |         |        | D9-B   |        | 24        | 6      | 1.00      | S          |                        |         | X  |                     |         |
| H3                 | 20       | 65+97   | 32 RT  | D9-14  |        | 30        | 30     | 6.25      | S          | 1 - 2.5" PT            |         | X  |                     |         |
|                    |          |         |        | D9-L   |        | 24        | 6      | 1.00      | S          |                        |         | X  |                     |         |
| H3                 | 21       | 69+04   | 32 RT  | W11-21 |        | 30        | 30     | 6.25      | S          | 1 - 2.5" PT            |         | X  |                     |         |
|                    |          |         |        | W7-3A  |        | 24        | 18     | 3.00      | S          |                        |         | X  |                     |         |
| H3                 | 22       | 69+13   | 36 LT  | D11-1  |        | 24        | 18     | 3.00      | N          | 1 - 2.5" PT            |         | X  |                     |         |
| H3                 | 23       | 77+09   | 34 RT  | D11-1  |        | 24        | 18     | 3.00      | S          | 1 - 2.5" PT            |         | X  |                     |         |
| H3                 | 24       | 80+00   | 33 LT  | D9-14  |        | 30        | 30     | 6.25      | N          | 1 - 2.5" PT            |         | X  |                     |         |
|                    |          |         |        | D9-R   |        | 24        | 6      | 1.00      | N          |                        |         | X  |                     |         |

STATE OF ALASKA, DEPARTMENT OF NATURAL RESOURCES

PLANS DEVELOPED BY: DIVISION OF PARKS AND OUTDOOR RECREATION

550 W 7TH AVE. SUITE 1340, ANCHORAGE, AK 99501 - 907.269.8731

KENAI BRIDGE ACCESS ROAD

PATHWAY

PROJECT No. CFHWY00689

PREPARED: RCS

DRAWN: D&C

REVIEWED: D&C

DATE: JULY 2025

SHEET

H3

OF XX SHEETS

SIGN SUMMARY AND NOTES



SIGNING & STRIPING NOTES:

1. ALL STATION LOCATIONS FOR SIGN INSTALLATION ARE APPROXIMATE. INSTALL SIGNS AT LOCATIONS AS DIRECTED BY THE ENGINEER.
2. USE THE FOLLOWING DEFINITIONS TO DECIPHER THE ABBREVIATED SIGN POST TYPES IN THE SIGN SUMMARY SHEETS.

A. PST MEANS A PERFORATED STEEL TUBE.



B. T MEANS A SQUARE STEEL TUBE.

C. P MEANS A ROUND STEEL PIPE.

D. W MEANS A WIDE FLANGE BEAM.

E. POPL MEANS A POLE PLATE INSTALLED PER ITS ALASKA STANDARD PLAN S-23.
3. FABRICATE ALL SIGNS FROM 0.125" THICK ALUMINUM SHEETING, UNLESS STATED ELSEWHERE, WITH TYPE IX REFLECTIVE SHEETING.
4. FOR PERFORATED STEEL TUBE SIGNPOSTS, INSTALL THE CONCRETE FOUNDATION OPTION SHOWN ON STANDARD PLAN S-30. TRIM EACH PT POST TO LIMIT THE LENGTH INSERTED INTO THE FOUNDATION TO 12 INCHES.
5. ERECT NEW SIGNS BEFORE REMOVAL OF EXISTING SIGNS WITH SIMILAR MESSAGE, NOTIFY THE ENGINEER A MINIMUM OF 14 DAYS PRIOR TO BEGINNING SIGN REMOVAL AND SALVAGE OR DISPOSAL ACTIVITIES.
6. SELECTIVE AND HAND CLEARING SHALL BE PERFORMED AT THE DISCRETION OF THE ENGINEER, IN ACCORDANCE WITH SECTION 201, UPSTREAM OF ALL SIGN INSTALLATION LOCATIONS TO ACHIEVE MINIMUM SIGN VISIBILITY REQUIREMENTS. IF NOT INCLUDED AS A SEPARATE ITEM, THIS WORK SHALL BE SUBSIDIARY TO THE SIGN INSTALLATION ITEMS AND WORK.
7. FOR ALL FINAL PAVEMENT MARKINGS USE METHYLMETHACRYLATE MATERIALS. ALL STRIPING AND MARKINGS SHALL BE INLAID AND 125 MILS.
8. DIMENSIONS REFER TO THE CENTER OF STRIPE AND THE EDGE OF PAVEMENT OR FACE OF CURB WHEN PRESENT.
9. IF THE NEW AND EXISTING PAVEMENT MARKINGS ARE NOT ALIGNED AT MATCH LINE, TRANSITION BETWEEN THE TWO USING A 100:1 TAPER ON THE NEW PAVEMENT.

 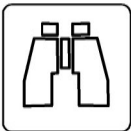

| SIGN SUMMARY TABLE |          |         |        |       |                                                                                       |           |        |           |            |                        |         |    |                     |         |
|--------------------|----------|---------|--------|-------|---------------------------------------------------------------------------------------|-----------|--------|-----------|------------|------------------------|---------|----|---------------------|---------|
| SHEET              | POST NO. | STATION | OFFSET | TYPE  | LEGEND                                                                                | SIZE (IN) |        | AREA (SF) | SIGN FACES | POST: NO., SIZE & TYPE | FRAMED? |    | SALVAGE SIGN (EACH) | REMARKS |
|                    |          |         |        |       |                                                                                       | WIDTH     | HEIGHT |           |            |                        | YES     | NO |                     |         |
| H4                 | 25       | 85+16   | 33 LT  | D9-14 |    | 30        | 30     | 6.25      | N          | 1 – 2.5" PT            |         | X  |                     |         |
|                    |          |         |        | D9-B  |    | 24        | 6      | 1.00      | N          |                        |         | X  |                     |         |
|                    |          |         |        | Rs-76 |    | 30        | 30     | 6.25      | N          |                        |         | X  |                     |         |
| H4                 | 26       | 99+95   | 50 LT  | D3-1B |    | 48        | 8      | 2.67      | N          | 1 – 2.5" PT            |         | X  |                     |         |
|                    |          |         |        | D3-1B |    | 48        | 8      | 2.67      | S          | 1 – 2.5" PT            |         | X  |                     |         |
|                    |          |         |        | R1-1  |   | 30        | 30     | 6.25      | W          | 1 – 2.5" PT            |         | X  |                     |         |
| H4                 | 27       | 107+60  | 36 RT  | CS-6  |  | 100       | 20     | 13.89     | S          | 2 – 3" PT              |         | X  |                     |         |
| H4                 | 28       | 109+10  | 35 RT  | D3-2R |  | 100       | 24     | 16.67     | S          | 2 – 2.5" PT            | X       |    |                     |         |
| H4                 | 29       | 110+11  | 38 LT  | R1-1  |  | 30        | 30     | 6.25      | W          | 1 – 2.5" PT            |         | X  |                     |         |
| H4                 | 30       | 113+71  | 38 LT  | D11-1 |  | 24        | 18     | 3.00      | N          | 1 – 2.5" PT            |         | X  |                     |         |
|                    |          |         |        | CS-5  |  | 30        | 24     | 5.00      | N          |                        |         | X  |                     |         |

STATE OF ALASKA, DEPARTMENT OF NATURAL RESOURCES

PLANS DEVELOPED BY: DIVISION OF PARKS AND OUTDOOR RECREATION

550 W 7TH AVE. SUITE 1340, ANCHORAGE, AK 99501 - 907.269.8731

KENAI BRIDGE ACCESS ROAD

PATHWAY

PROJECT No. CFHWY00689

PREPARED: RCS

DRAWN: D&C

REVIEWED: D&C

DATE: JULY 2025

SHEET

H4

OF XX SHEETS

SIGNING & STRIPING NOTES:

1. ALL STATION LOCATIONS FOR SIGN INSTALLATION ARE APPROXIMATE. INSTALL SIGNS AT LOCATIONS AS DIRECTED BY THE ENGINEER.
2. USE THE FOLLOWING DEFINITIONS TO DECIPHER THE ABBREVIATED SIGN POST TYPES IN THE SIGN SUMMARY SHEETS.

A. PST MEANS A PERFORATED STEEL TUBE.



B. T MEANS A SQUARE STEEL TUBE.

C. P MEANS A ROUND STEEL PIPE.

D. W MEANS A WIDE FLANGE BEAM.

E. POPL MEANS A POLE PLATE INSTALLED PER ITS ALASKA STANDARD PLAN S-23.
3. FABRICATE ALL SIGNS FROM 0.125" THICK ALUMINUM SHEETING, UNLESS STATED ELSEWHERE, WITH TYPE IX REFLECTIVE SHEETING.
4. FOR PERFORATED STEEL TUBE SIGNPOSTS, INSTALL THE CONCRETE FOUNDATION OPTION SHOWN ON STANDARD PLAN S-30. TRIM EACH PT POST TO LIMIT THE LENGTH INSERTED INTO THE FOJNDATION TO 12 INCHES.
5. ERECT NEW SIGNS BEFORE REMOVAL OF EXISTING SIGNS WITH SIMILAR MESSAGE, NOTIFY THE ENGINEER A MINIMUM OF 14 DAYS PRIOR TO BEGINNING SIGN REMOVAL AND SALVAGE OR DISPOSAL ACTIVITIES.
6. SELECTIVE AND HAND CLEARING SHALL BE PERFORMED AT THE DISCRETION OF THE ENGINEER, IN ACCORDANCE WITH SECTION 201, UPSTREAM OF ALL SIGN INSTALLATION LOCATIONS TO ACHIEVE MINIMUM SIGN VISIBILITY REQUIREMENTS. IF NOT INCLUDED AS A SEPARATE ITEM, THIS WORK SHALL BE SUBSIDIARY TO THE SIGN INSTALLATION ITEMS AND WORK.
7. FOR ALL FINAL PAVEMENT MARKINGS USE METHYLMETHACRYLATE MATERIALS. ALL STRIPING AND MARKINGS SHALL BE INLAID AND 125 MILS.
8. DIMENSIONS REFER TO THE CENTER OF STRIPE AND THE EDGE OF PAVEMENT OR FACE OF CURB WHEN PRESENT.
9. IF THE NEW AND EXISTING PAVEMENT MARKINGS ARE NOT ALIGNED AT MATCH LINE, TRANSITION BETWEEN THE TWO USING A 100:1 TAPER ON THE NEW PAVEMENT.

  

| SIGN SUMMARY TABLE |          |         |        |        |                                                                                       |           |        |           |            |                        |         |    |                     |         |
|--------------------|----------|---------|--------|--------|---------------------------------------------------------------------------------------|-----------|--------|-----------|------------|------------------------|---------|----|---------------------|---------|
| SHEET              | POST NO. | STATION | OFFSET | TYPE   | LEGEND                                                                                | SIZE (IN) |        | AREA (SF) | SIGN FACES | POST: NO., SIZE & TYPE | FRAMED? |    | SALVAGE SIGN (EACH) | REMARKS |
|                    |          |         |        |        |                                                                                       | WIDTH     | HEIGHT |           |            |                        | YES     | NO |                     |         |
| H5                 | 31       | 113+93  | 48 LT  | R6-1L  |    | 36        | 12     | 3.00      | N          | 1 - 2.5" PT            |         | X  |                     |         |
|                    |          |         |        | R5-1   |    | 30        | 30     | 6.25      | E          |                        |         | X  |                     |         |
|                    |          |         |        | R1-1   |    | 30        | 30     | 6.25      | W          |                        |         | X  |                     |         |
|                    |          |         |        | R7-101 |    | 12        | 18     | 1.50      | N          |                        |         | X  |                     |         |
|                    |          |         |        | D9-R   |    | 24        | 6      | 1.00      | N          |                        |         | X  |                     |         |
|                    |          |         |        |        |                                                                                       |           |        |           |            |                        |         |    |                     |         |
| H5                 | 32       | 114+49  | 46 LT  | R6-1L  |    | 36        | 12     | 3.00      | N          | 1 - 2.5" PT            |         | X  |                     |         |
|                    |          |         |        | CW1-7  |  | 48        | 24     | 8.00      | E          |                        |         | X  |                     |         |
|                    |          |         |        | R5-1   |  | 30        | 30     | 6.25      | E          |                        |         | X  |                     |         |
|                    |          |         |        | R1-1   |  | 30        | 30     | 6.25      | W          |                        |         | X  |                     |         |

STATE OF ALASKA, DEPARTMENT OF NATURAL RESOURCES

PLANS DEVELOPED BY: DIVISION OF PARKS AND OUTDOOR RECREATION

550 W 7TH AVE. SUITE 1340, ANCHORAGE, AK 99501 - 907.269.8731

KENAI BRIDGE ACCESS ROAD

PATHWAY

PROJECT No. CFHWY00689

PREPARED: RCS

DRAWN: D&C

REVIEWED: D&C

DATE: JULY 2025

SHEET

H5

OF XX SHEETS



SIGNING & STRIPING NOTES:

1. ALL STATION LOCATIONS FOR SIGN INSTALLATION ARE APPROXIMATE. INSTALL SIGNS AT LOCATIONS AS DIRECTED BY THE ENGINEER.
2. USE THE FOLLOWING DEFINITIONS TO DECIPHER THE ABBREVIATED SIGN POST TYPES IN THE SIGN SUMMARY SHEETS.

A. PST MEANS A PERFORATED STEEL TUBE.

B. T MEANS A SQUARE STEEL TUBE.

C. P MEANS A ROUND STEEL PIPE.

D. W MEANS A WIDE FLANGE BEAM.

E. POPL MEANS A POLE PLATE INSTALLED PER ITS ALASKA STANDARD PLAN S-23.
3. FABRICATE ALL SIGNS FROM 0.125" THICK ALUMINUM SHEETING, UNLESS STATED ELSEWHERE, WITH TYPE IX REFLECTIVE SHEETING.
4. FOR PERFORATED STEEL TUBE SIGNPOSTS, INSTALL THE CONCRETE FOUNDATION OPTION SHOWN ON STANDARD PLAN S-30. TRIM EACH PT POST TO LIMIT THE LENGTH INSERTED INTO THE FOJNDATION TO 12 INCHES.
5. ERECT NEW SIGNS BEFORE REMOVAL OF EXISTING SIGNS WITH SIMILAR MESSAGE, NOTIFY THE ENGINEER A MINIMUM OF 14 DAYS PRIOR TO BEGINNING SIGN REMOVAL AND SALVAGE OR DISPOSAL ACTIVITIES.
6. SELECTIVE AND HAND CLEARING SHALL BE PERFORMED AT THE DISCRETION OF THE ENGINEER, IN ACCORDANCE WITH SECTION 201, UPSTREAM OF ALL SIGN INSTALLATION LOCATIONS TO ACHIEVE MINIMUM SIGN VISIBILITY REQUIREMENTS. IF NOT INCLUDED AS A SEPARATE ITEM, THIS WORK SHALL BE SUBSIDIARY TO THE SIGN INSTALLATION ITEMS AND WORK.
7. FOR ALL FINAL PAVEMENT MARKINGS USE METHYLMETHACRYLATE MATERIALS. ALL STRIPING AND MARKINGS SHALL BE INLAID AND 125 MILS.
8. DIMENSIONS REFER TO THE CENTER OF STRIPE AND THE EDGE OF PAVEMENT OR FACE OF CURB WHEN PRESENT.
9. IF THE NEW AND EXISTING PAVEMENT MARKINGS ARE NOT ALIGNED AT MATCH LINE, TRANSITION BETWEEN THE TWO USING A 100:1 TAPER ON THE NEW PAVEMENT.



| SIGN SUMMARY TABLE |          |         |        |       |                                                                                       |           |        |           |            |                        |         |    |                     |         |
|--------------------|----------|---------|--------|-------|---------------------------------------------------------------------------------------|-----------|--------|-----------|------------|------------------------|---------|----|---------------------|---------|
| SHEET              | POST NO. | STATION | OFFSET | TYPE  | LEGEND                                                                                | SIZE (IN) |        | AREA (SF) | SIGN FACES | POST: NO., SIZE & TYPE | FRAMED? |    | SALVAGE SIGN (EACH) | REMARKS |
|                    |          |         |        |       |                                                                                       | WIDTH     | HEIGHT |           |            |                        | YES     | NO |                     |         |
| H6                 | 33       | 114+82  | 44 RT  | D3-1B |    | 48        | 8      | 2.67      | E          | 1 - 2.5" PT            |         | X  |                     |         |
|                    |          |         |        | D3-1B |    | 48        | 8      | 2.67      | W          |                        |         | X  |                     |         |
|                    |          |         |        | D3-1B |    | 48        | 8      | 2.67      | S          |                        |         | X  |                     |         |
|                    |          |         |        | D3-1B |    | 48        | 8      | 2.67      | N          |                        |         | X  |                     |         |
|                    |          |         |        | R1-1  |    | 30        | 30     | 6.25      | E          |                        |         | X  |                     |         |
| H6                 | 34       | 115+09  | 37 RT  | CS-5  |   | 30        | 24     | 5.00      | SE         | 1 - 2.5" PT            |         | X  |                     |         |
| H6                 | 35       | 116+47  | 38 RT  | D11-1 |  | 24        | 18     | 3.00      | SE         | 1 - 2.5" PT            |         | X  |                     |         |
| H6                 | 36       | 119+29  | 39 LT  | D3-2L |  | 100       | 24     | 16.67     | NW         | 2 - 2.5" PT            | X       |    |                     |         |
| H6                 | 37       | 131+36  | 73 RT  | R2-1  |  | 24        | 30     | 5.00      | SE         | 1 - 2.5" PT            |         | X  |                     |         |
| H6                 | 38       | 131+47  | 37 LT  | R2-1  |  | 24        | 30     | 5.00      | NW         | 1 - 2.5" PT            |         | X  |                     |         |
| H6                 | 39       | 146+80  | 28 RT  | D11-1 |  | 24        | 18     | 3.00      | SE         | 1 - 2.5" PT            |         | X  |                     |         |

STATE OF ALASKA, DEPARTMENT OF NATURAL RESOURCES

PLANS DEVELOPED BY: DIVISION OF PARKS AND OUTDOOR RECREATION

550 W 7TH AVE. SUITE 1340, ANCHORAGE, AK 99501 - 907.269.8731

KENAI BRIDGE ACCESS ROAD

PATHWAY

PROJECT No. CFHWY00689

PREPARED: RCS

DRAWN: D&C

REVIEWED: D&C

DATE: JULY 2025

SHEET

H6

OF XX SHEETS

SIGNING & STRIPING NOTES:

1. ALL STATION LOCATIONS FOR SIGN INSTALLATION ARE APPROXIMATE. INSTALL SIGNS AT LOCATIONS AS DIRECTED BY THE ENGINEER.
2. USE THE FOLLOWING DEFINITIONS TO DECIPHER THE ABBREVIATED SIGN POST TYPES IN THE SIGN SUMMARY SHEETS.

A. PST MEANS A PERFORATED STEEL TUBE.

B. T MEANS A SQUARE STEEL TUBE.

C. P MEANS A ROUND STEEL PIPE.

D. W MEANS A WIDE FLANGE BEAM.

E. POPL MEANS A POLE PLATE INSTALLED PER ITS ALASKA STANDARD PLAN S-23.
3. FABRICATE ALL SIGNS FROM 0.125" THICK ALUMINUM SHEETING, UNLESS STATED ELSEWHERE, WITH TYPE IX REFLECTIVE SHEETING.
4. FOR PERFORATED STEEL TUBE SIGNPOSTS, INSTALL THE CONCRETE FOUNDATION OPTION SHOWN ON STANDARD PLAN S-30. TRIM EACH PT POST TO LIMIT THE LENGTH INSERTED INTO THE FOUNDATION TO 12 INCHES.
5. ERECT NEW SIGNS BEFORE REMOVAL OF EXISTING SIGNS WITH SIMILAR MESSAGE, NOTIFY THE ENGINEER A MINIMUM OF 14 DAYS PRIOR TO BEGINNING SIGN REMOVAL AND SALVAGE OR DISPOSAL ACTIVITIES.
6. SELECTIVE AND HAND CLEARING SHALL BE PERFORMED AT THE DISCRETION OF THE ENGINEER, IN ACCORDANCE WITH SECTION 201, UPSTREAM OF ALL SIGN INSTALLATION LOCATIONS TO ACHIEVE MINIMUM SIGN VISIBILITY REQUIREMENTS. IF NOT INCLUDED AS A SEPARATE ITEM, THIS WORK SHALL BE SUBSIDIARY TO THE SIGN INSTALLATION ITEMS AND WORK.
7. FOR ALL FINAL PAVEMENT MARKINGS USE METHYLMETHACRYLATE MATERIALS. ALL STRIPING AND MARKINGS SHALL BE INLAID AND 125 MILS.
8. DIMENSIONS REFER TO THE CENTER OF STRIPE AND THE EDGE OF PAVEMENT OR FACE OF CURB WHEN PRESENT.
9. IF THE NEW AND EXISTING PAVEMENT MARKINGS ARE NOT ALIGNED AT MATCH LINE, TRANSITION BETWEEN THE TWO USING A 100:1 TAPER ON THE NEW PAVEMENT.



| SIGN SUMMARY TABLE |          |         |        |        |        |           |        |           |            |                        |         |    |                     |         |
|--------------------|----------|---------|--------|--------|--------|-----------|--------|-----------|------------|------------------------|---------|----|---------------------|---------|
| SHEET              | POST NO. | STATION | OFFSET | TYPE   | LEGEND | SIZE (IN) |        | AREA (SF) | SIGN FACES | POST: NO., SIZE & TYPE | FRAMED? |    | SALVAGE SIGN (EACH) | REMARKS |
|                    |          |         |        |        |        | WIDTH     | HEIGHT |           |            |                        | YES     | NO |                     |         |
| H7                 | 40       | 146+93  | 50 LT  | D11-1  |        | 24        | 18     | 3.00      | NW         | 1 - 2.5" PT            |         | X  |                     |         |
| H7                 | 41       | 169+36  | 41 RT  | R2-5A  |        | 24        | 30     | 5.00      | SE         | 1 - 2.5" PT            |         | X  |                     |         |
| H7                 | 42       | 169+48  | 36 LT  | R2-1   |        | 24        | 30     | 5.00      | NW         | 1 - 2.5" PT            |         | X  |                     |         |
| H7                 | 43       | 141+64  | 37 LT  | W11-21 |        | 48        | 48     | 16.00     | NW         | 1 - 2.5" PT            |         | X  |                     |         |
|                    |          |         |        | W7-3A  |        | 24        | 18     | 3.00      | NW         |                        |         | X  |                     |         |
| H7                 | 44       | 143.19  | 56 RT  | D3-1B  |        | 48        | 12     | 4.00      | SE         | 1 - 2.5" PT            |         | X  |                     |         |
|                    |          |         |        | D3-1B  |        | 48        | 12     | 4.00      | NW         |                        |         | X  |                     |         |
|                    |          |         |        | R1-1   |        | 30        | 30     | 6.25      | NE         |                        |         | X  |                     |         |
| H7                 | 45       | 147+53  | 33 RT  | R2-1   |        | 24        | 30     | 5.00      | SE         | 1 - 2.5" PT            |         | X  |                     |         |
| H7                 | 46       | 177+00  | 37 RT  | CS-7   |        | 24        | 20     | 3.33      | SE         | 1 - 2.5" PT            |         | X  |                     |         |
| H7                 |          |         |        | CS-8   |        | 24        | 20     | 3.33      | NW         |                        |         | X  |                     |         |
| H7                 | 47       | 177+24  | 40 LT  | D11-1  |        | 24        | 18     | 3.00      | NW         | 1 - 2.5" PT            |         | X  |                     |         |

STATE OF ALASKA, DEPARTMENT OF NATURAL RESOURCES

PLANS DEVELOPED BY: DIVISION OF PARKS AND OUTDOOR RECREATION

550 W 7TH AVE. SUITE 1340, ANCHORAGE, AK 99501 - 907.269.8731

KENAI BRIDGE ACCESS ROAD

PATHWAY

PROJECT No. CFHWY00689

PREPARED: RCS

DRAWN: D&C

REVIEWED: D&C

DATE: JULY 2025

SHEET

H7

OF XX SHEETS

SIGNING & STRIPING NOTES:

1. ALL STATION LOCATIONS FOR SIGN INSTALLATION ARE APPROXIMATE. INSTALL SIGNS AT LOCATIONS AS DIRECTED BY THE ENGINEER.
2. USE THE FOLLOWING DEFINITIONS TO DECIPHER THE ABBREVIATED SIGN POST TYPES IN THE SIGN SUMMARY SHEETS.

A. PST MEANS A PERFORATED STEEL TUBE.


B. T MEANS A SQUARE STEEL TUBE.

C. P MEANS A ROUND STEEL PIPE.

D. W MEANS A WIDE FLANGE BEAM.

E. POPL MEANS A POLE PLATE INSTALLED PER ITS ALASKA STANDARD PLAN S-23.
3. FABRICATE ALL SIGNS FROM 0.125" THICK ALUMINUM SHEETING, UNLESS STATED ELSEWHERE, WITH TYPE IX REFLECTIVE SHEETING.
4. FOR PERFORATED STEEL TUBE SIGNPOSTS, INSTALL THE CONCRETE FOUNDATION OPTION SHOWN ON STANDARD PLAN S-30. TRIM EACH PT POST TO LIMIT THE LENGTH INSERTED INTO THE FOUNDATION TO 12 INCHES.
5. ERECT NEW SIGNS BEFORE REMOVAL OF EXISTING SIGNS WITH SIMILAR MESSAGE. NOTIFY THE ENGINEER A MINIMUM OF 14 DAYS PRIOR TO BEGINNING SIGN REMOVAL AND SALVAGE OR DISPOSAL ACTIVITIES.
6. SELECTIVE AND HAND CLEARING SHALL BE PERFORMED AT THE DISCRETION OF THE ENGINEER, IN ACCORDANCE WITH SECTION 201, UPSTREAM OF ALL SIGN INSTALLATION LOCATIONS TO ACHIEVE MINIMUM SIGN VISIBILITY REQUIREMENTS. IF NOT INCLUDED AS A SEPARATE ITEM, THIS WORK SHALL BE SUBSIDIARY TO THE SIGN INSTALLATION ITEMS AND WORK.
7. FOR ALL FINAL PAVEMENT MARKINGS USE METHYLMETHACRYLATE MATERIALS. ALL STRIPING AND MARKINGS SHALL BE INLAID AND 125 MILS.
8. DIMENSIONS REFER TO THE CENTER OF STRIPE AND THE EDGE OF PAVEMENT OR FACE OF CURB WHEN PRESENT.
9. IF THE NEW AND EXISTING PAVEMENT MARKINGS ARE NOT ALIGNED AT MATCH LINE, TRANSITION BETWEEN THE TWO USING A 100:1 TAPER ON THE NEW PAVEMENT.

 

| SIGN SUMMARY TABLE |          |         |        |       |                                                                                       |           |        |           |            |                        |         |    |                     |         |
|--------------------|----------|---------|--------|-------|---------------------------------------------------------------------------------------|-----------|--------|-----------|------------|------------------------|---------|----|---------------------|---------|
| SHEET              | POST NO. | STATION | OFFSET | TYPE  | LEGEND                                                                                | SIZE (IN) |        | AREA (SF) | SIGN FACES | POST: NO., SIZE & TYPE | FRAMED? |    | SALVAGE SIGN (EACH) | REMARKS |
|                    |          |         |        |       |                                                                                       | WIDTH     | HEIGHT |           |            |                        | YES     | NO |                     |         |
| H8                 | 48       | 178+46  | 43 RT  | CS-10 |    | 24        | 30     | 5.00      | SE         | 1 - 2.5" PT            |         | X  |                     |         |
|                    |          |         |        | CS-11 |    | 24        | 30     | 5.00      | SE         |                        |         | X  |                     |         |
| H8                 | 49       | 178+50  | 56 LT  | D3-1B |    | 48        | 12     | 4.00      | SE         | 1 - 2.5" PT            |         | X  |                     |         |
|                    |          |         |        | D3-1B |    | 48        | 12     | 4.00      | NW         |                        |         | X  |                     |         |
|                    |          |         |        | R1-1  |    | 30        | 30     | 6.25      | SW         |                        |         | X  |                     |         |
| H8                 | 50       | 179+73  | 41 LT  | CS-5  |   | 30        | 24     | 5.00      | NW         | 1 - 2.5" PT            |         | X  |                     |         |
| H8                 | 51       | 175+95  | 36 LT  | R2-1  |  | 24        | 30     | 5.00      | NW         | 1 - 2.5" PT            |         | X  |                     |         |
| H8                 | 52       | 180+26  | 10 LT  | R4-7  |  | 24        | 30     | 5.00      | SE         | 1 - 2.5" PT            |         | X  |                     |         |
|                    |          |         |        | OM1-3 |  | 30        | 30     | 6.25      | SE         |                        |         | X  |                     |         |
| H8                 | 53       | 180+42  | 60 RT  | D3-1C |  | 180       | 66     | 82.50     | SE         | 2 - 2.5" PT            |         | X  |                     |         |
|                    |          |         |        | CS-12 |  | 18        | 24     | 3.00      | SE         |                        |         | X  |                     |         |
|                    |          |         |        | CS-13 |  | 18        | 24     | 3.00      | SE         |                        |         | X  |                     |         |
|                    |          |         |        |       |                                                                                       |           | TOTAL  | 634.95    |            |                        |         |    |                     |         |

STATE OF ALASKA, DEPARTMENT OF NATURAL RESOURCES  
PLANS DEVELOPED BY: DIVISION OF PARKS AND OUTDOOR RECREATION  
550 W 7TH AVE. SUITE 1340, ANCHORAGE, AK 99501 - 907.269.8731




KENAI BRIDGE ACCESS ROAD  
PATHWAY  
PROJECT No. CFHWY00689

SIGN SUMMARY AND NOTES




PREPARED: RCS  
DRAWN: D&C  
REVIEWED: D&C  
DATE: JULY 2025

SHEET  
H8  
OF XX SHEETS



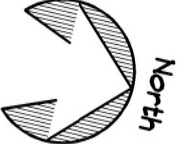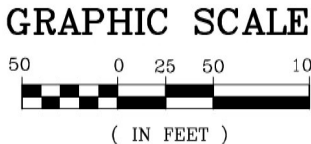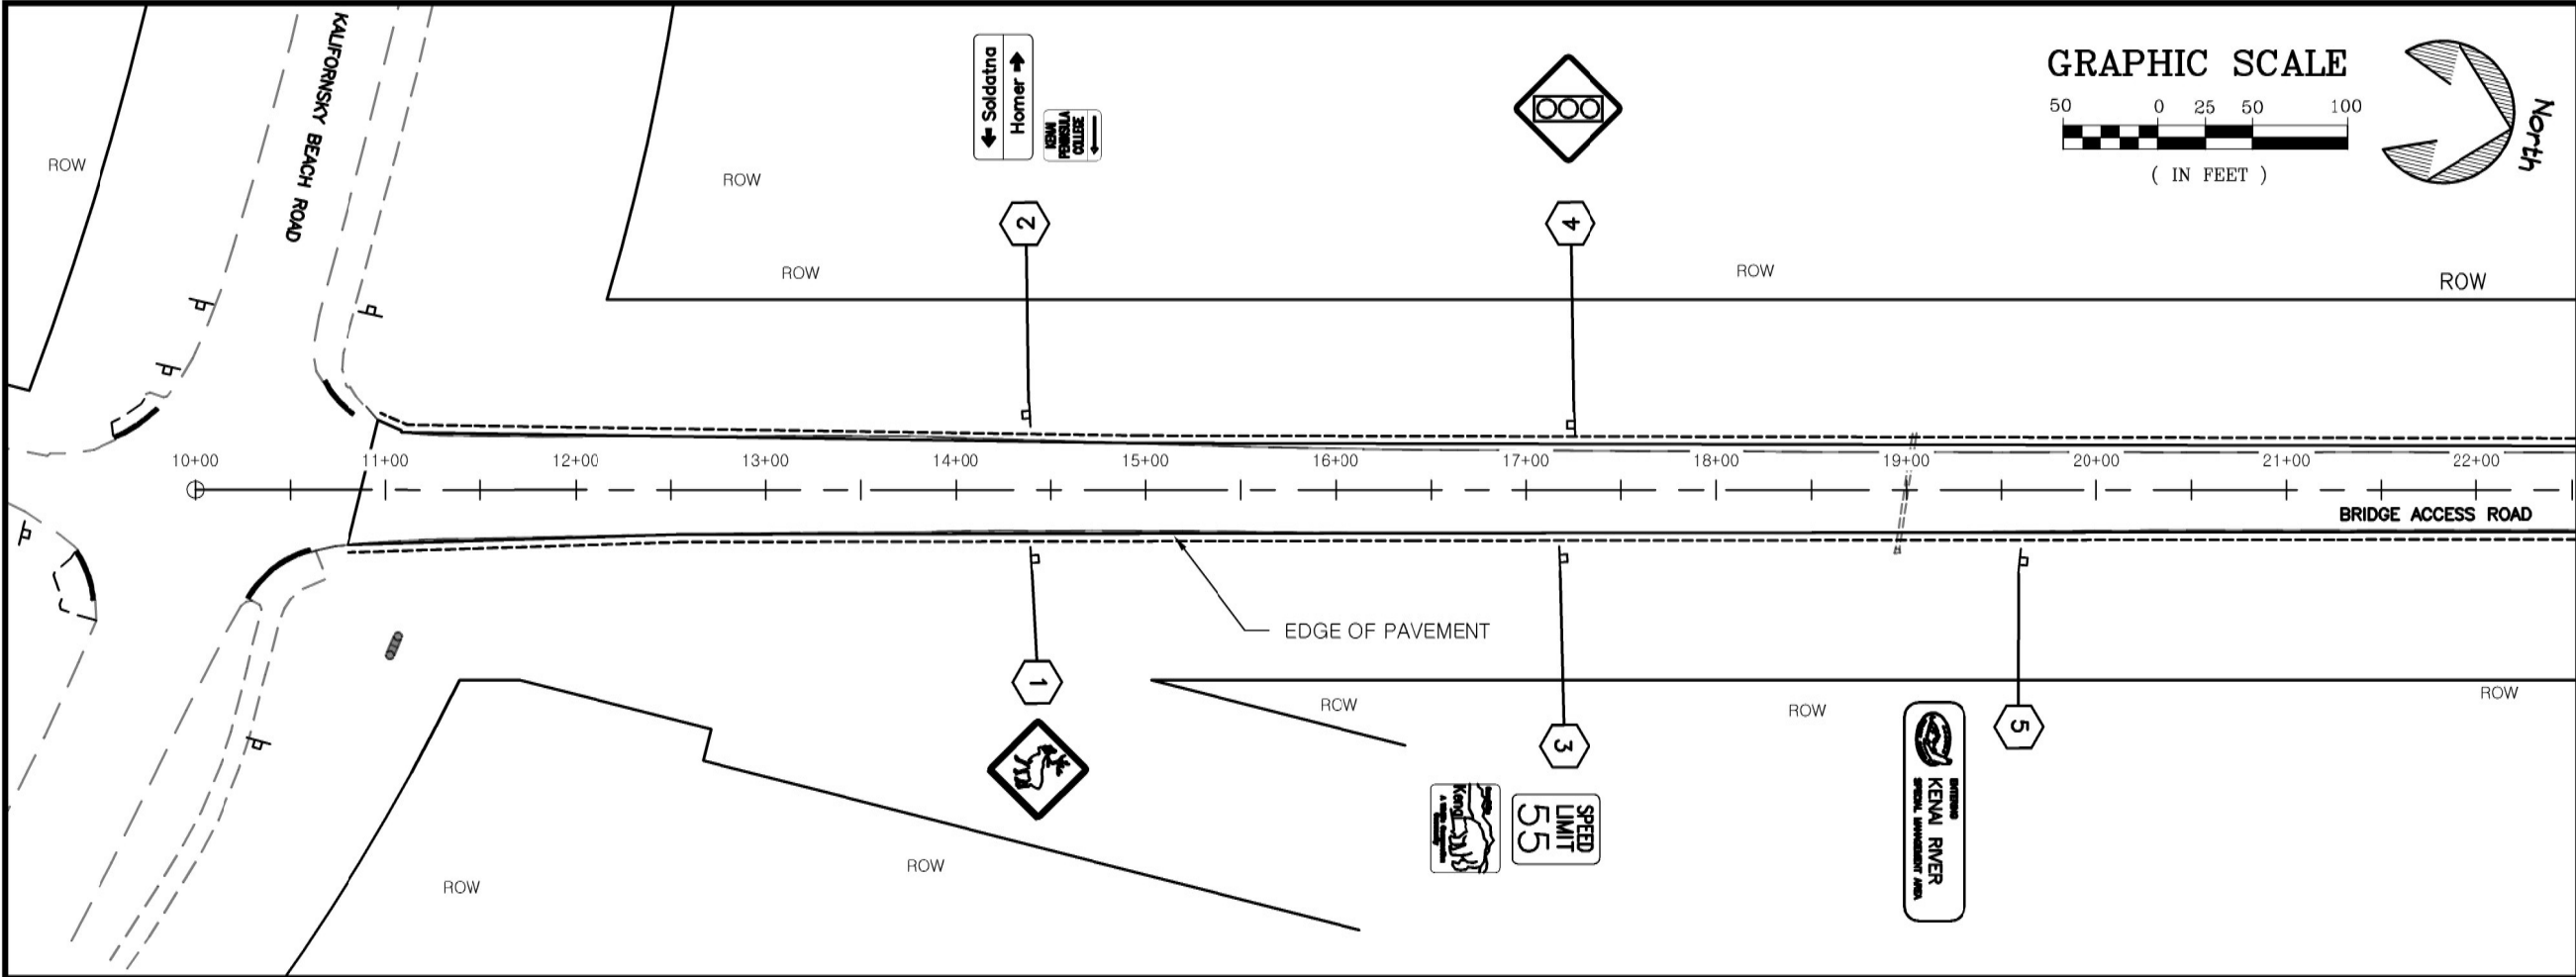

MATCH LINE STA. 22+50

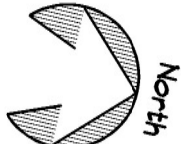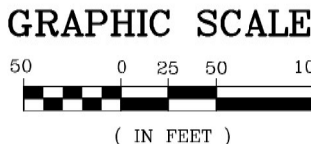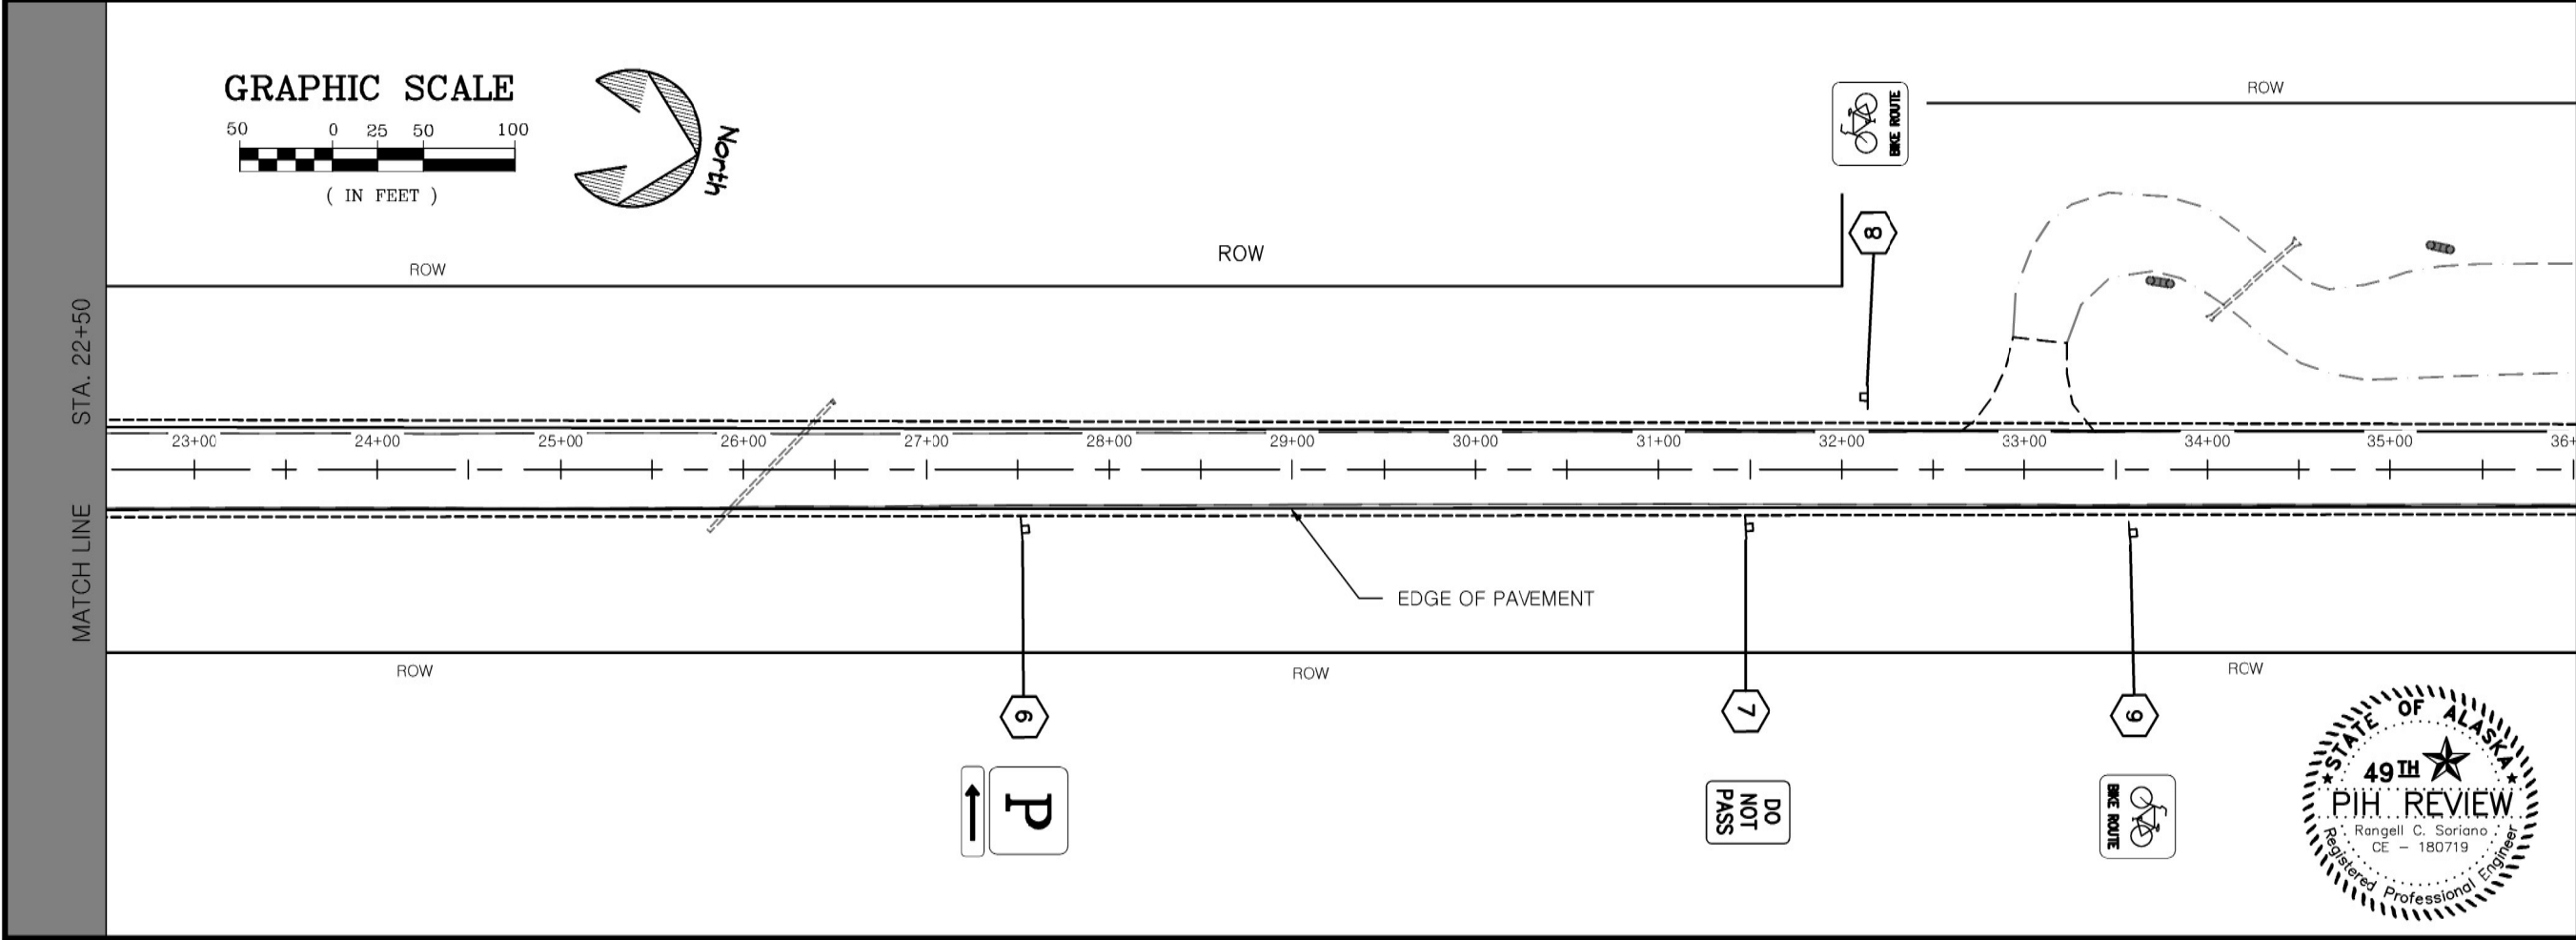

MATCH LINE STA. 22+50

MATCH LINE STA. 36+00

STATE OF ALASKA, DEPARTMENT OF NATURAL RESOURCES  
PLANS DEVELOPED BY: DIVISION OF PARKS AND OUTDOOR RECREATION  
550 W 7TH AVE. SUITE 1340, ANCHORAGE, AK 99501 - 907.269.8731



KENAI BRIDGE ACCESS ROAD PAVEMENT  
PRESERVATION AND IMPROVEMENTS  
PROJECT No. CFHWY00689



PREPARED: RCS  
DRAWN: D&C  
REVIEWED: D&C  
DATE: JULY 2025

SHEET  
**H9**  
OF XX SHEETS






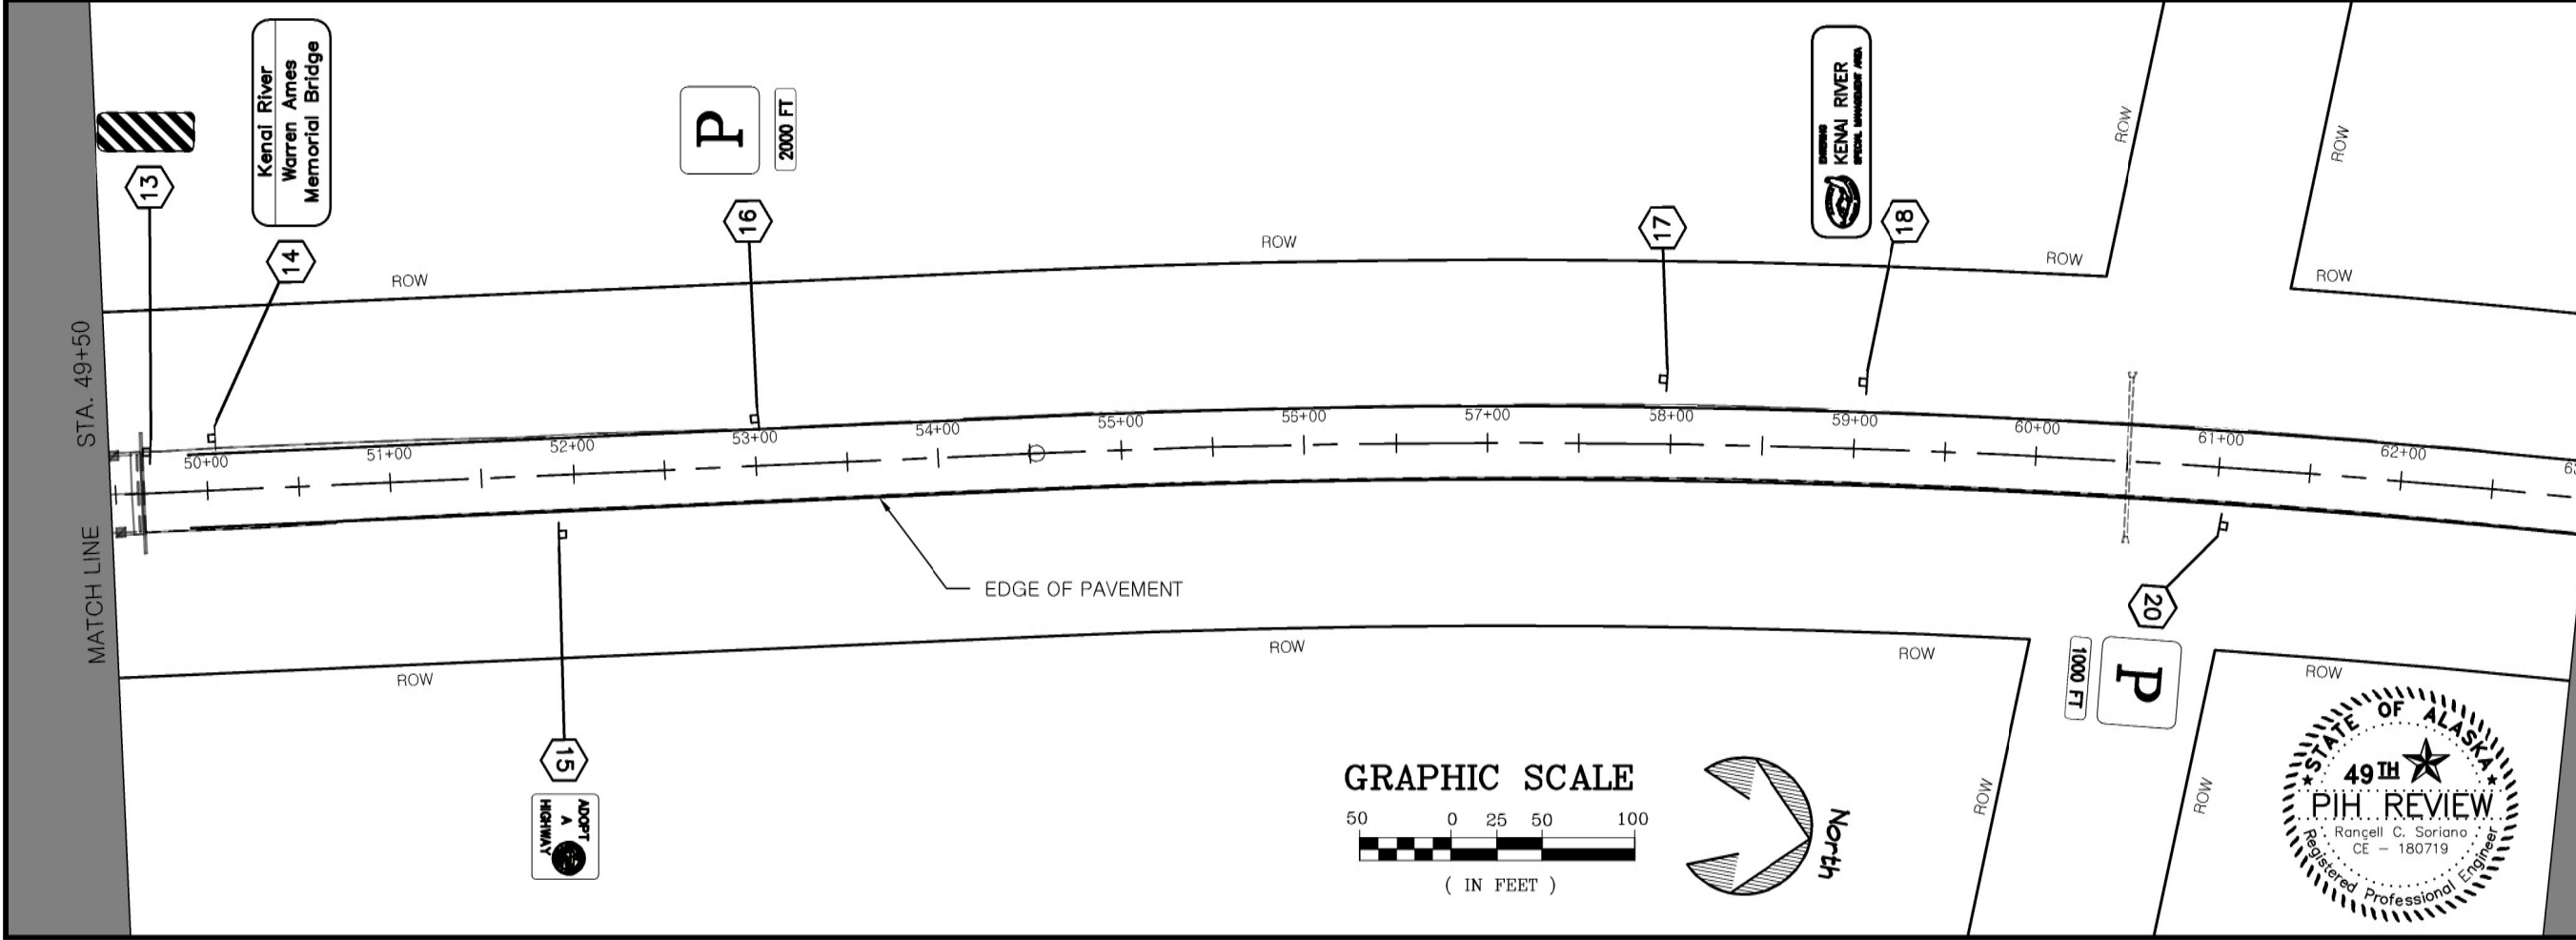
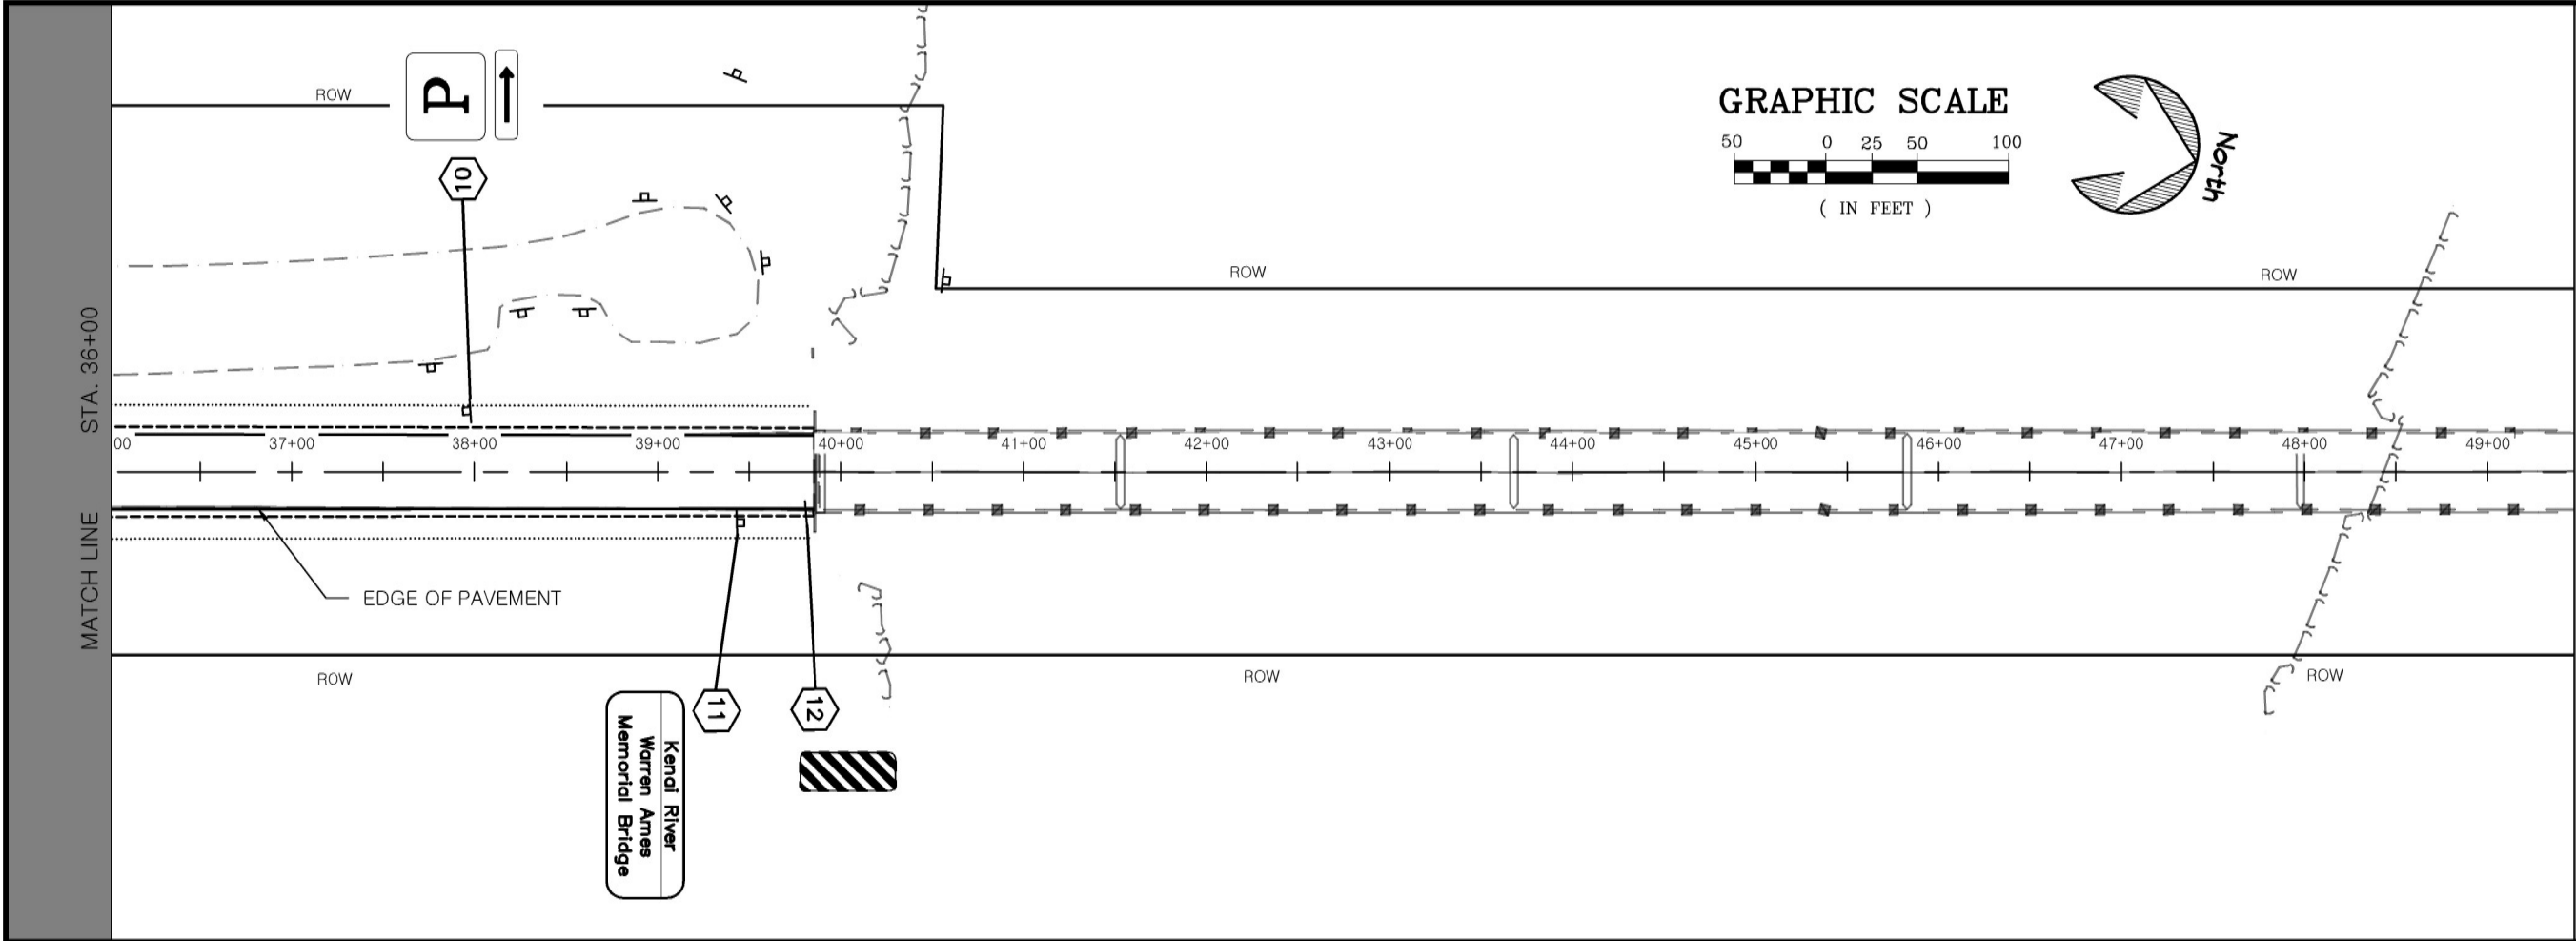


|                                                                                       |   |  |
|---------------------------------------------------------------------------------------|---|--|
|  | <b>STATE OF ALASKA, DEPARTMENT OF NATURAL RESOURCES</b><br>PLANS DEVELOPED BY: DIVISION OF PARKS AND OUTDOOR RECREATION<br>550 W 7TH AVE. SUITE 1340, ANCHORAGE, AK 99501 - 907.269.8731 |  |
|                                                                                       | KENAI BRIDGE ACCESS ROAD PAVEMENT<br>PRESERVATION AND IMPROVEMENTS<br>PROJECT No. CFHWY00689                                                                                             |  |
| PREPARED: RCS<br>DRAWN: D&C<br>REVIEWED: D&C<br>DATE: JULY 2025                       |   |  |
| SHEET<br><b>H10</b><br>OF XX SHEETS                                                   |   |  |

MATCH LINE STA. 49+50

MATCH LINE STA. 63+00



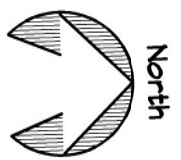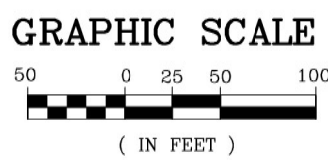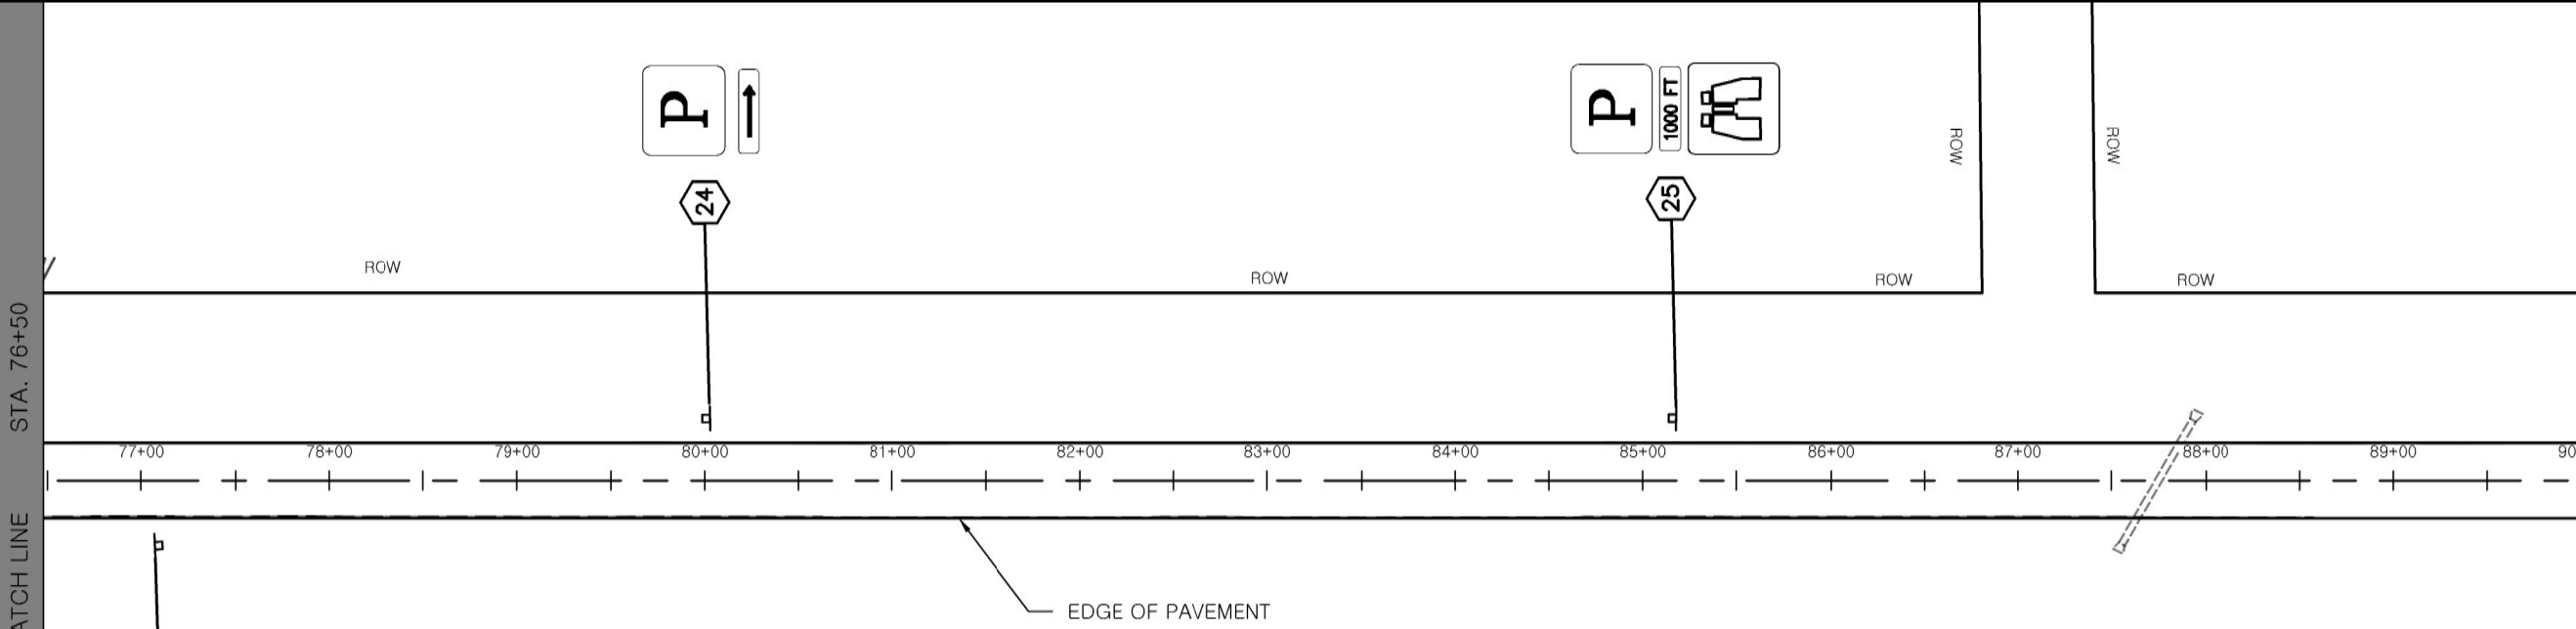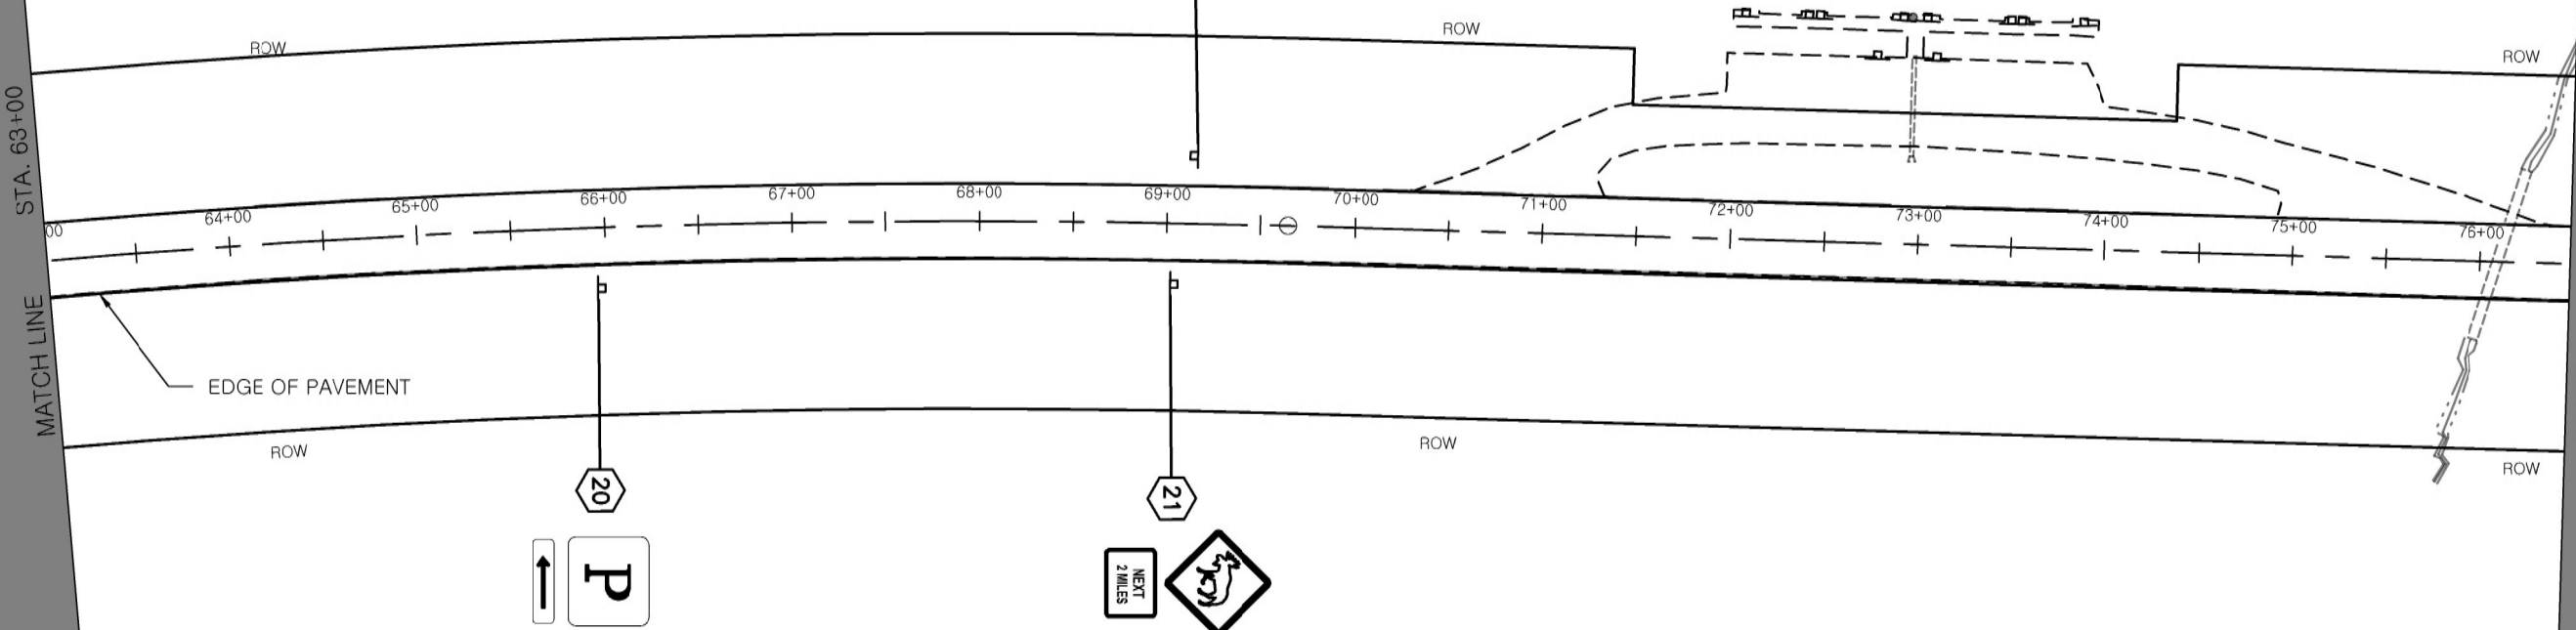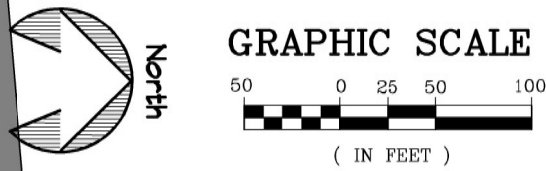



STATE OF ALASKA, DEPARTMENT OF NATURAL RESOURCES  
PLANS DEVELOPED BY: DIVISION OF PARKS AND OUTDOOR RECREATION  
550 W 7TH AVE. SUITE 1340, ANCHORAGE, AK 99501 - 907.269.8731

KENAI BRIDGE ACCESS ROAD PAVEMENT  
PRESERVATION AND IMPROVEMENTS  
PROJECT No. CFHWY00689



PREPARED: RCS  
DRAWN: D&C  
REVIEWED: D&C  
DATE: JULY 2025

SHEET  
H11  
OF XX SHEETS

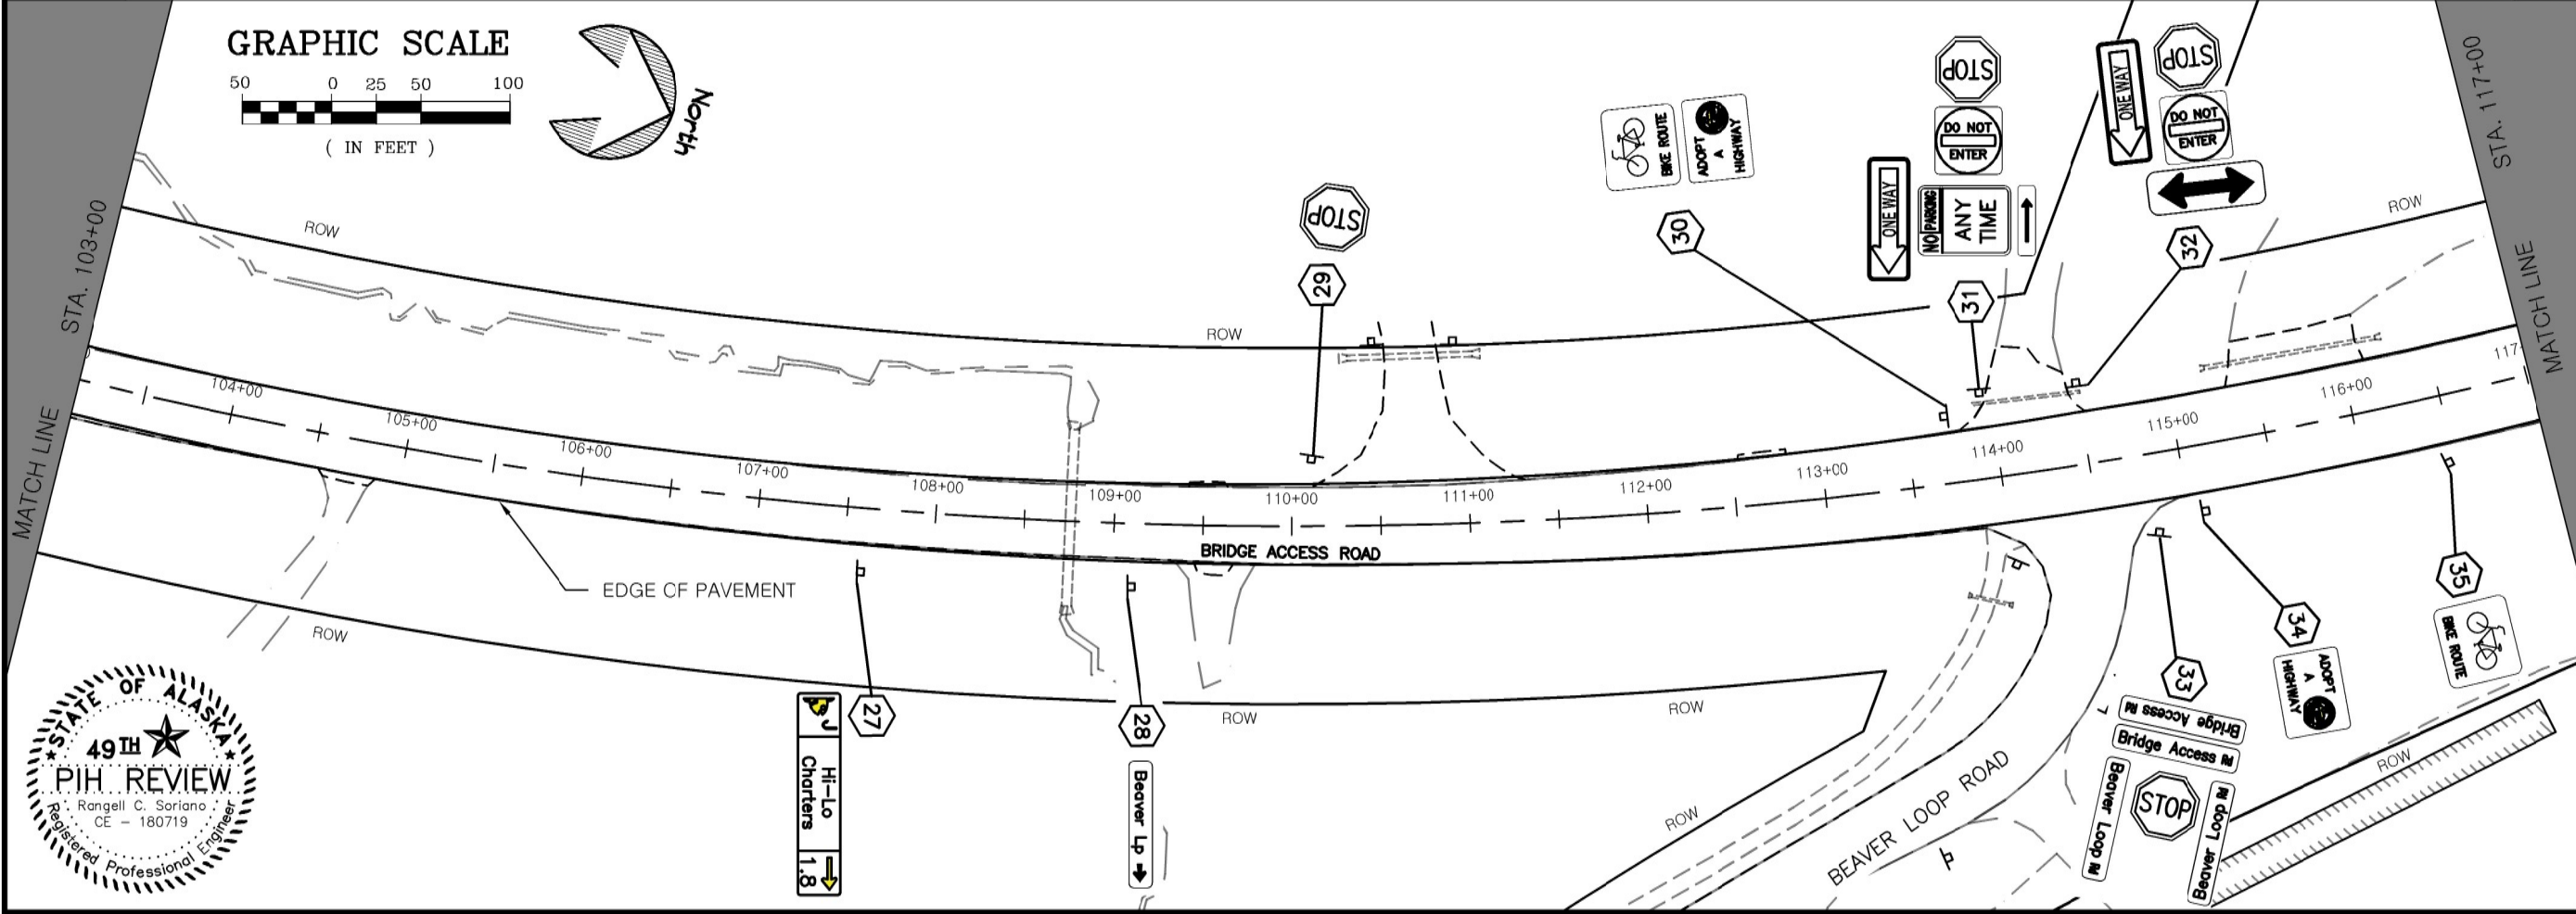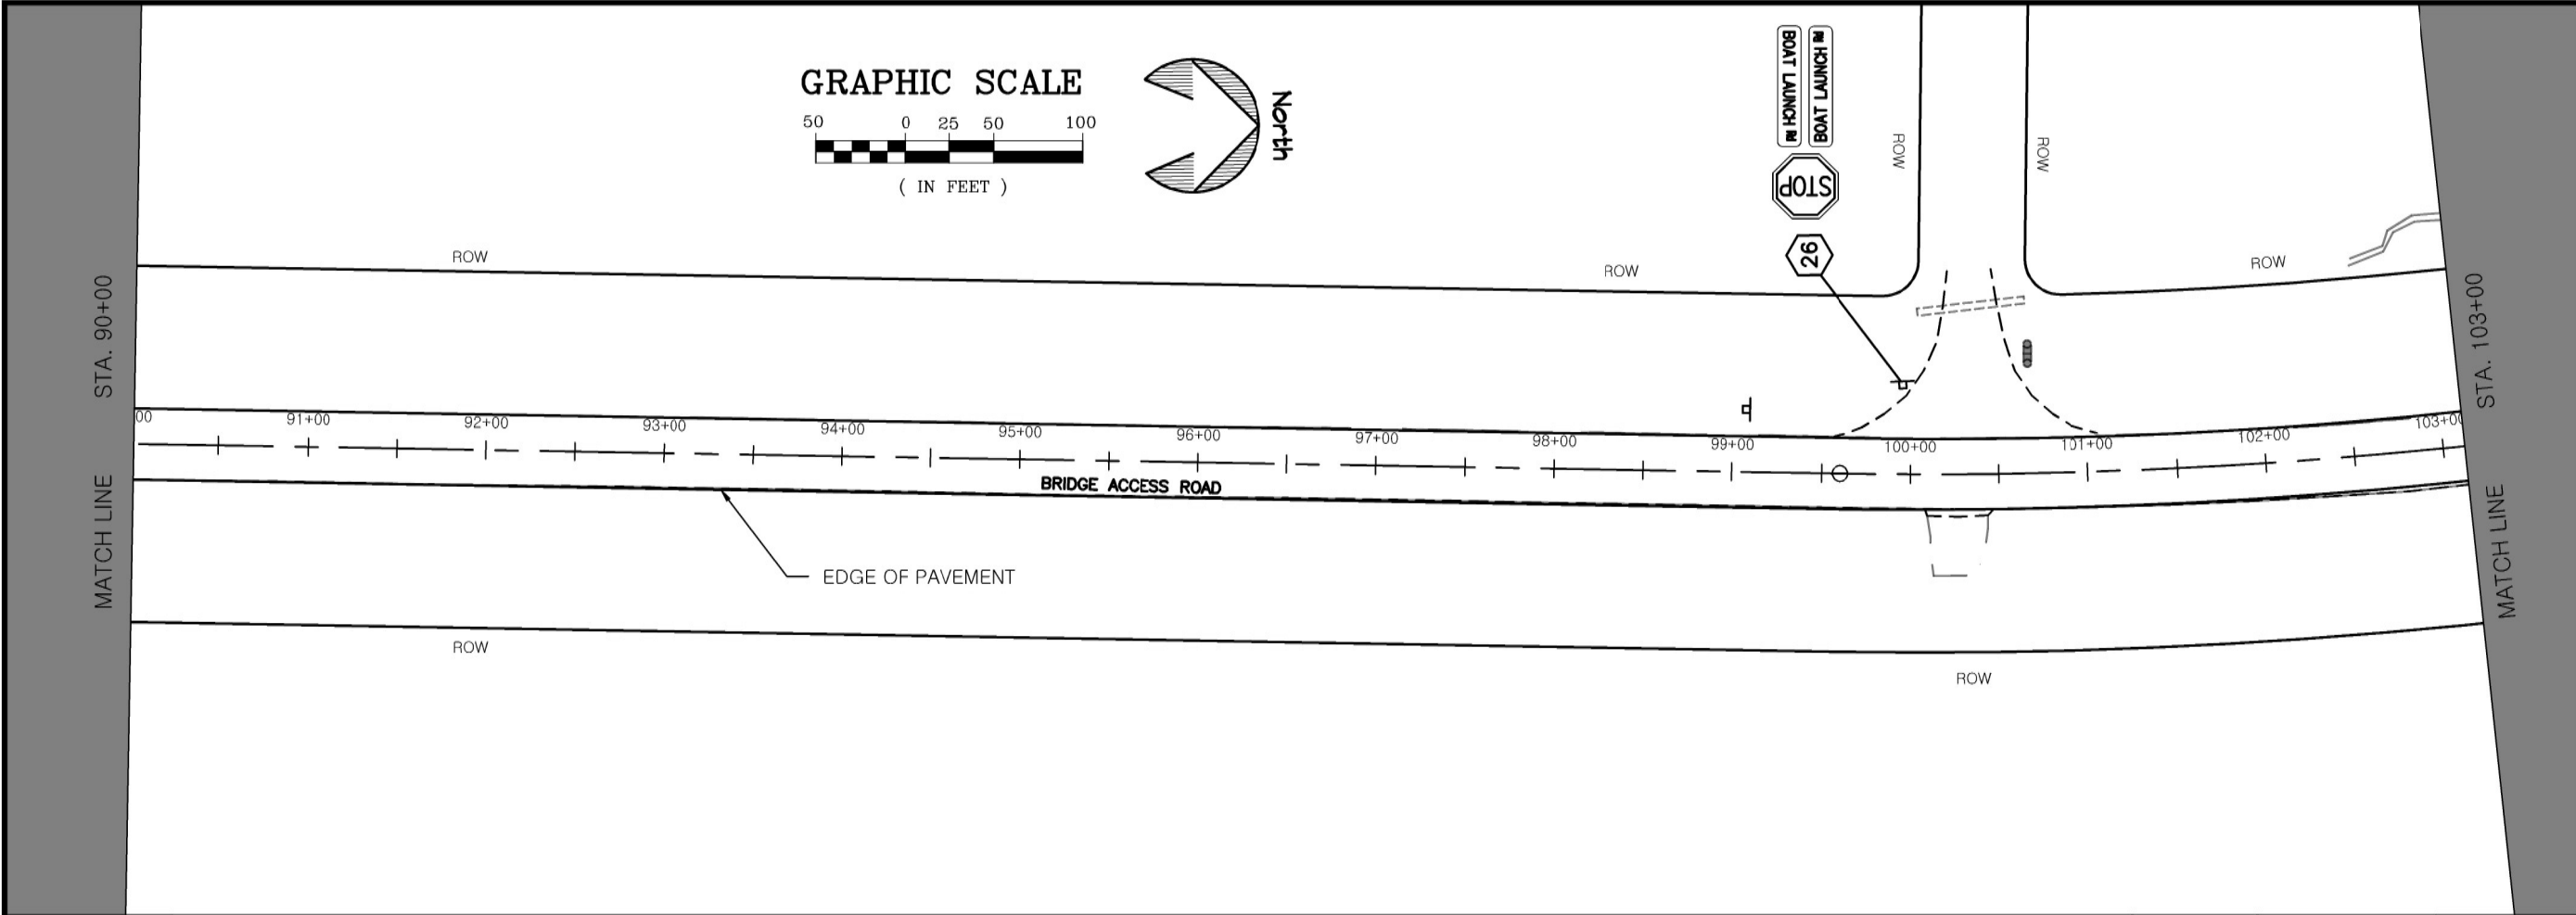

**STATE OF ALASKA, DEPARTMENT OF NATURAL RESOURCES**  
 PLANS DEVELOPED BY: DIVISION OF PARKS AND OUTDOOR RECREATION  
 550 W 7TH AVE. SUITE 1340, ANCHORAGE, AK 99501 - 907.269.8731





PREPARED: RCS  
 DRAWN: D&C  
 REVIEWED: D&C  
 DATE: JULY 2025


SHEET  
**H12**  
 OF XX SHEETS

KENAI BRIDGE ACCESS ROAD PAVEMENT  
 PRESERVATION AND IMPROVEMENTS  
 PROJECT No. CFHWY00689

STA. 90+00 TO STA. 117+00

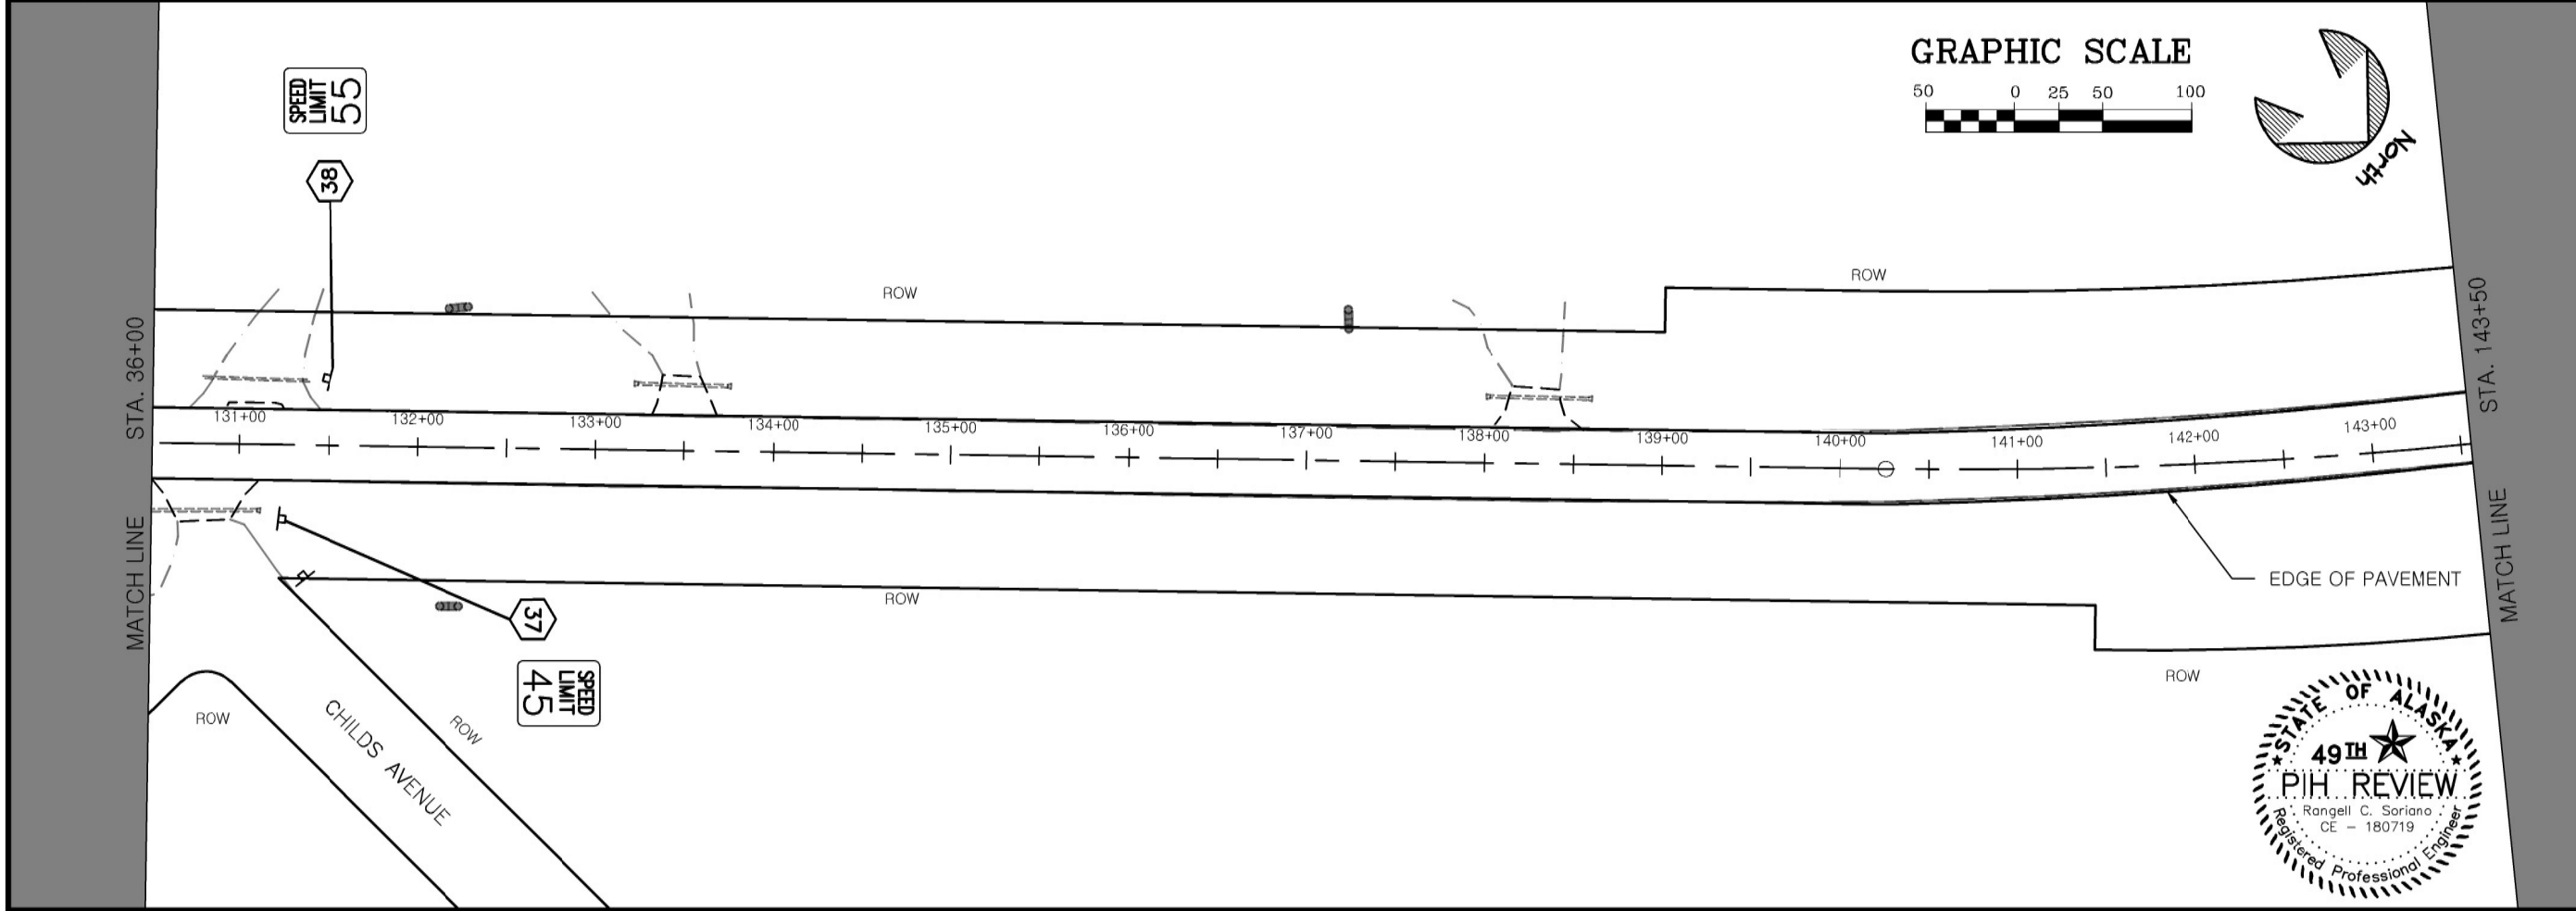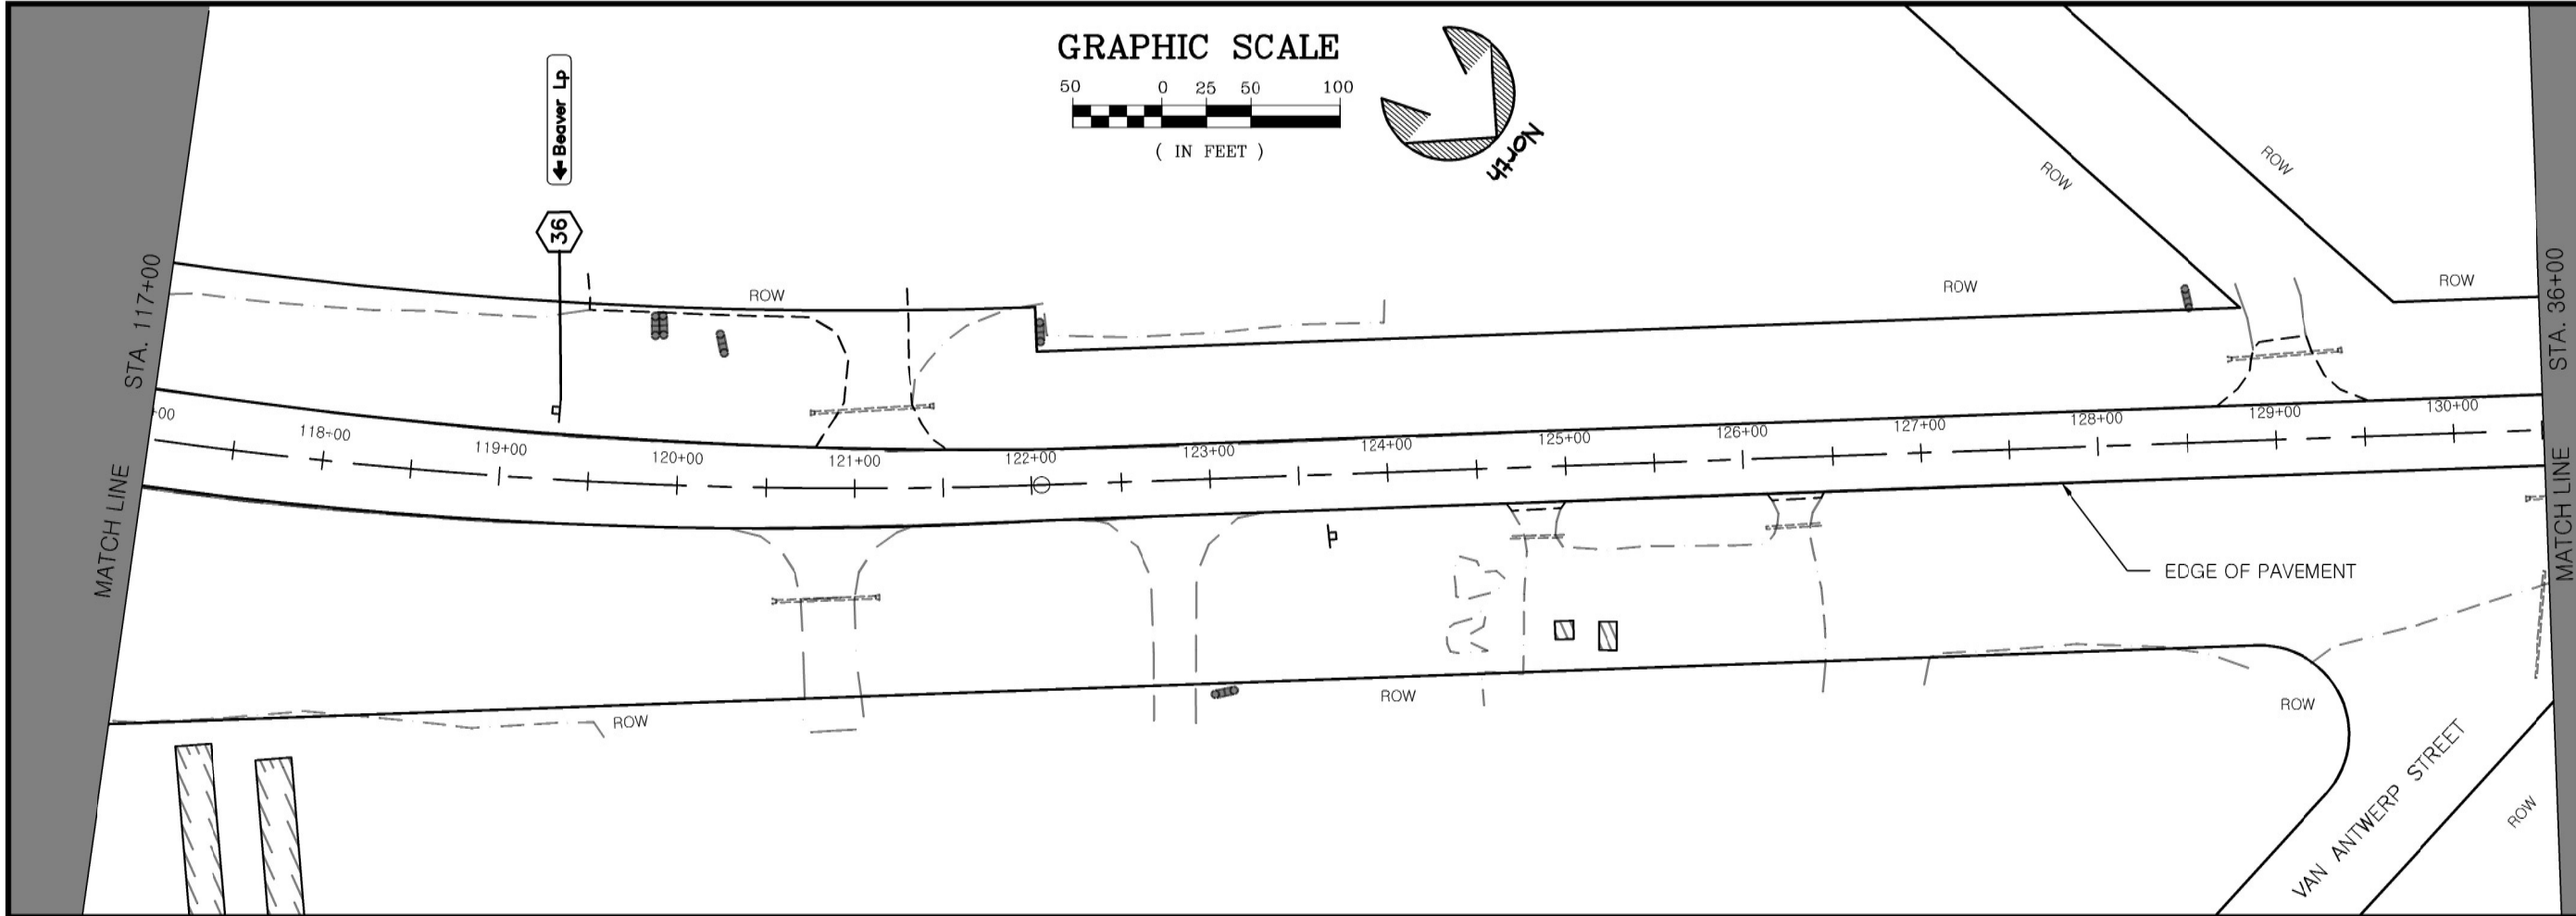

|                                                                                       |   |  |
|---------------------------------------------------------------------------------------|---|--|
|  | <b>STATE OF ALASKA, DEPARTMENT OF NATURAL RESOURCES</b><br>PLANS DEVELOPED BY: DIVISION OF PARKS AND OUTDOOR RECREATION<br>550 W 7TH AVE. SUITE 1340, ANCHORAGE, AK 99501 - 907.269.8731 |  |
|                                                                                       | KENAI BRIDGE ACCESS ROAD PAVEMENT<br>PRESERVATION AND IMPROVEMENTS<br>PROJECT No. CFHWY00689                                                                                             |  |
| PREPARED: RCS<br>DRAWN: D&C<br>REVIEWED: D&C<br>DATE: JULY 2025                       | STA. 117+00 TO STA. 144+50   |  |
| SHEET<br><b>H13</b><br>OF XX SHEETS                                                   |   |  |

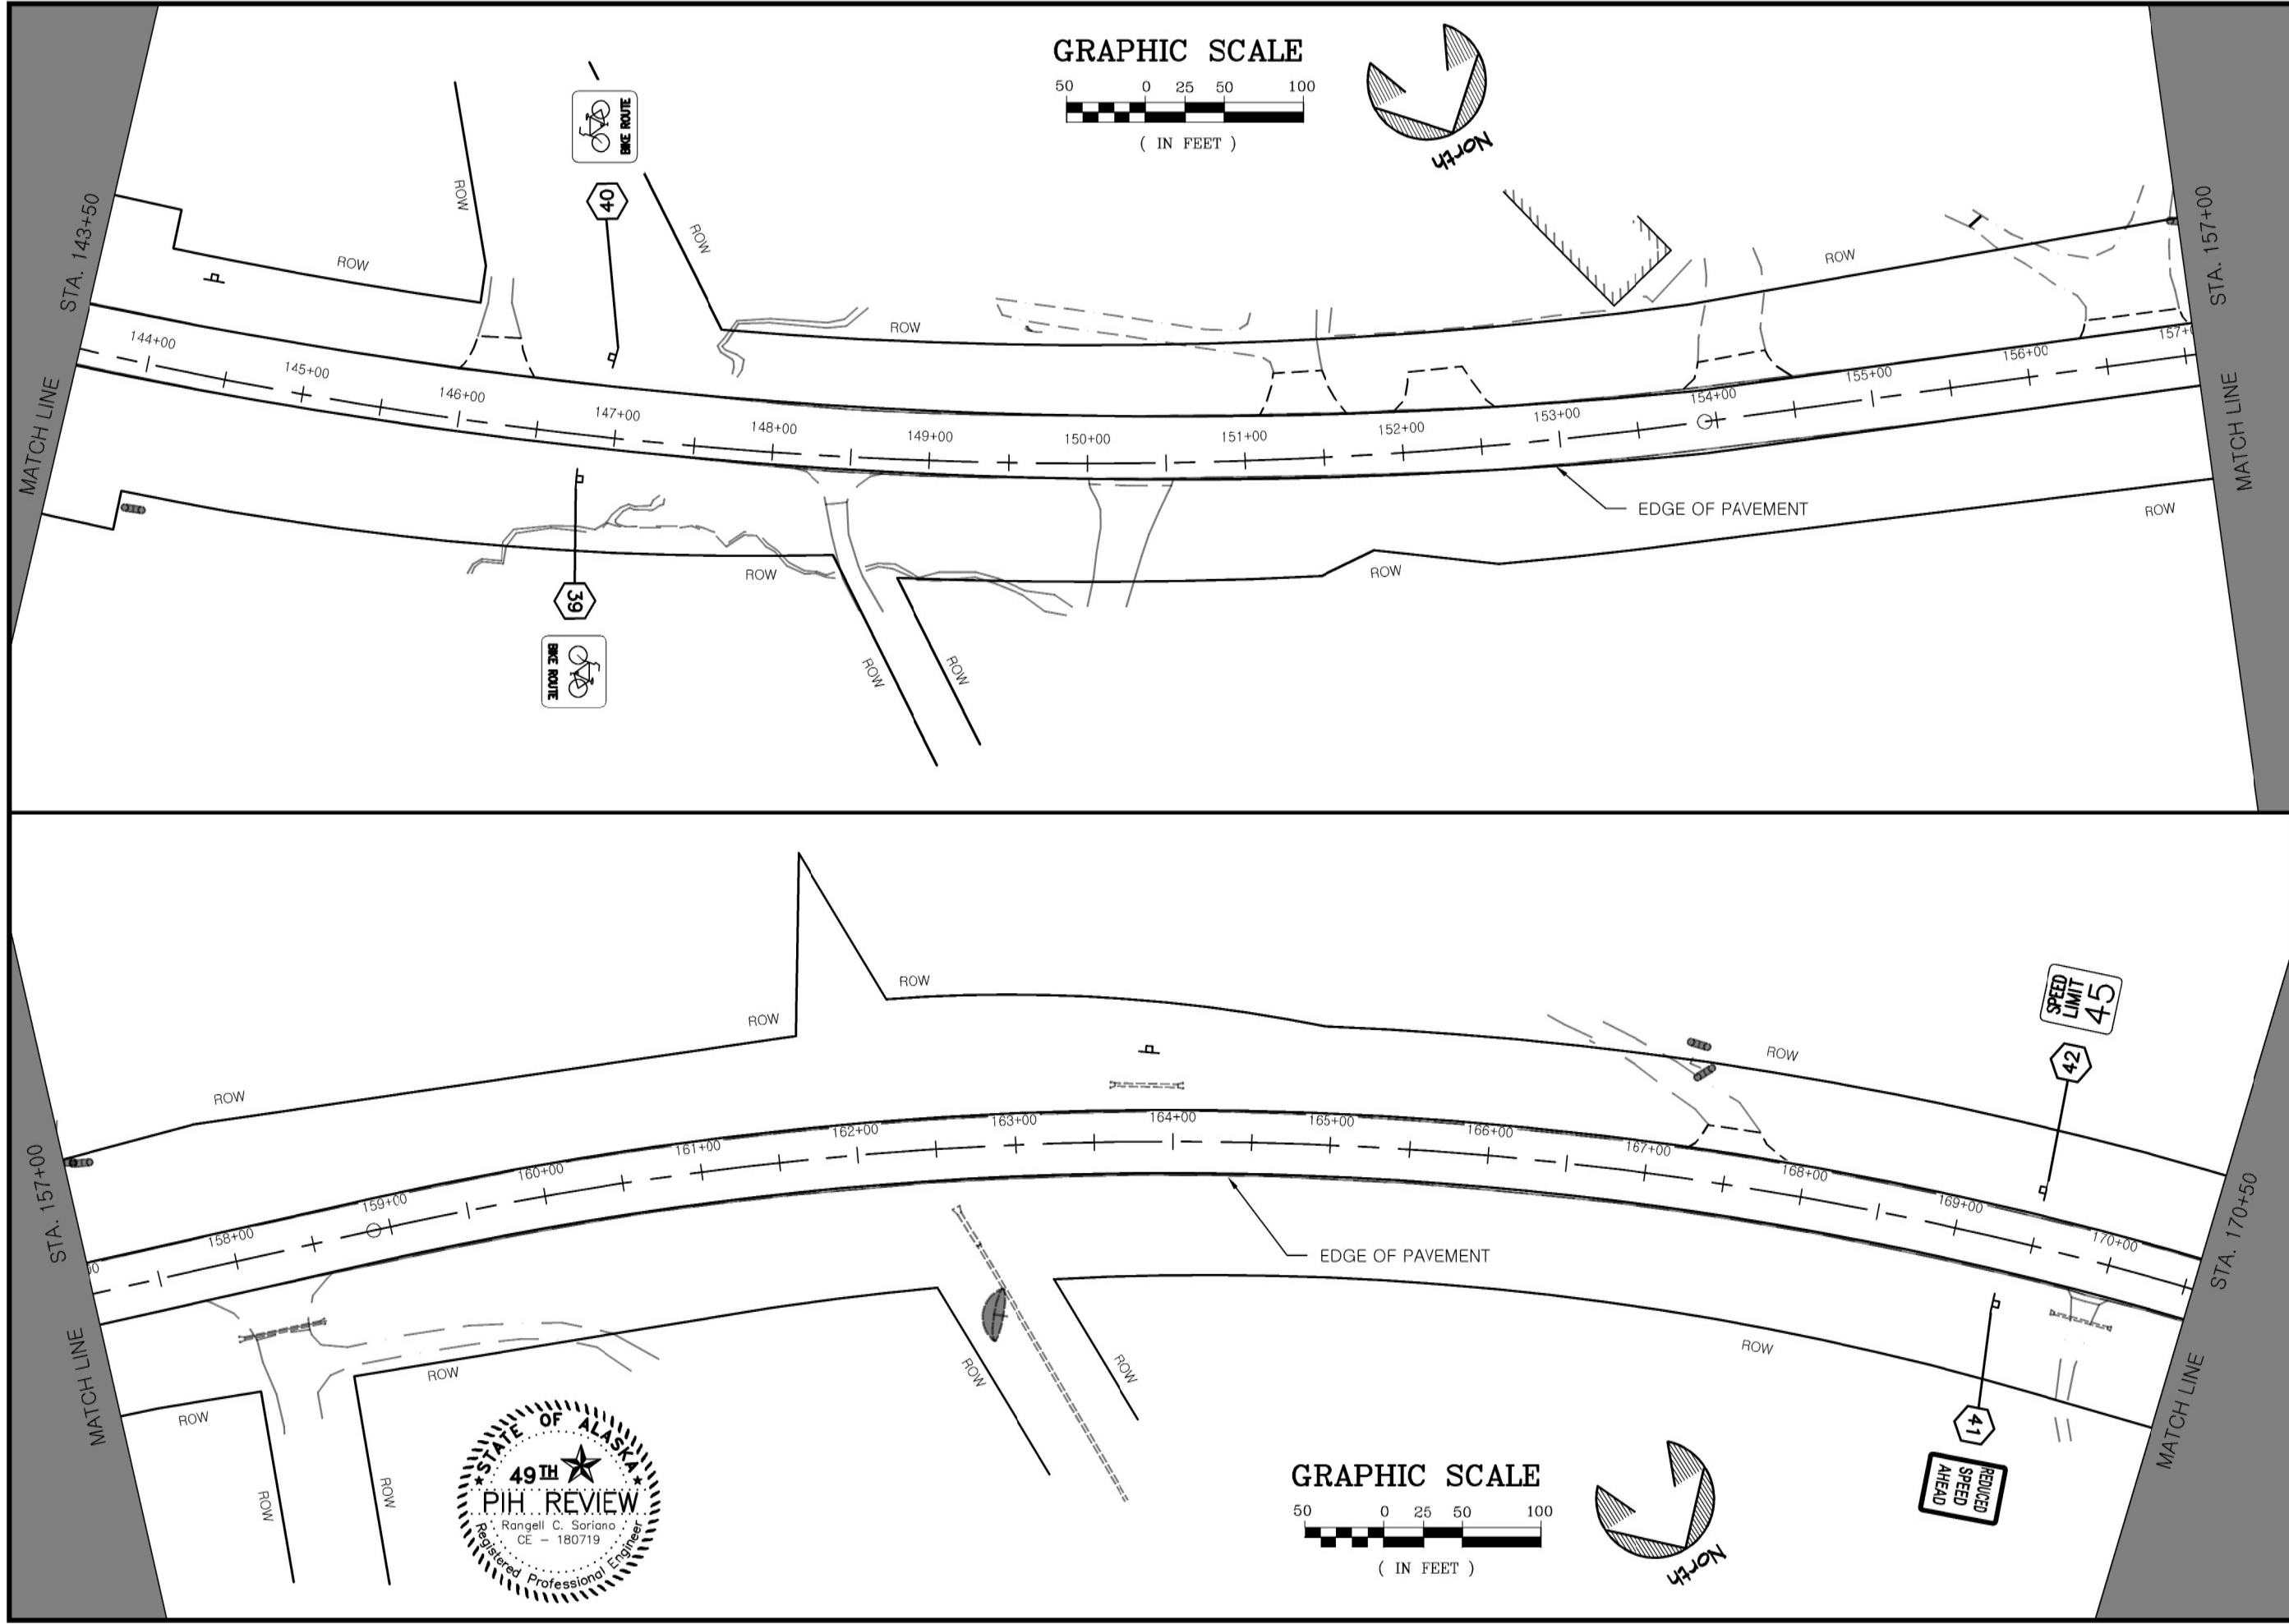

|   |  |
|---|--|
| <b>STATE OF ALASKA, DEPARTMENT OF NATURAL RESOURCES</b><br>PLANS DEVELOPED BY: DIVISION OF PARKS AND OUTDOOR RECREATION<br>550 W 7TH AVE. SUITE 1340, ANCHORAGE, AK 99501 - 907.269.8731 |  |
| KENAI BRIDGE ACCESS ROAD PAVEMENT<br>PRESERVATION AND IMPROVEMENTS<br>PROJECT No. CFHWY00689                                                                                             |  |
| STA. 144+00 TO STA. 170+50   |  |





PREPARED: RCS  
DRAWN: D&C  
REVIEWED: D&C  
DATE: JULY 2025

SHEET  
**H14**  
OF XX SHEETS



MATCH LINE STA. 170+50

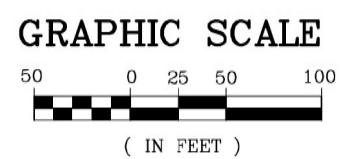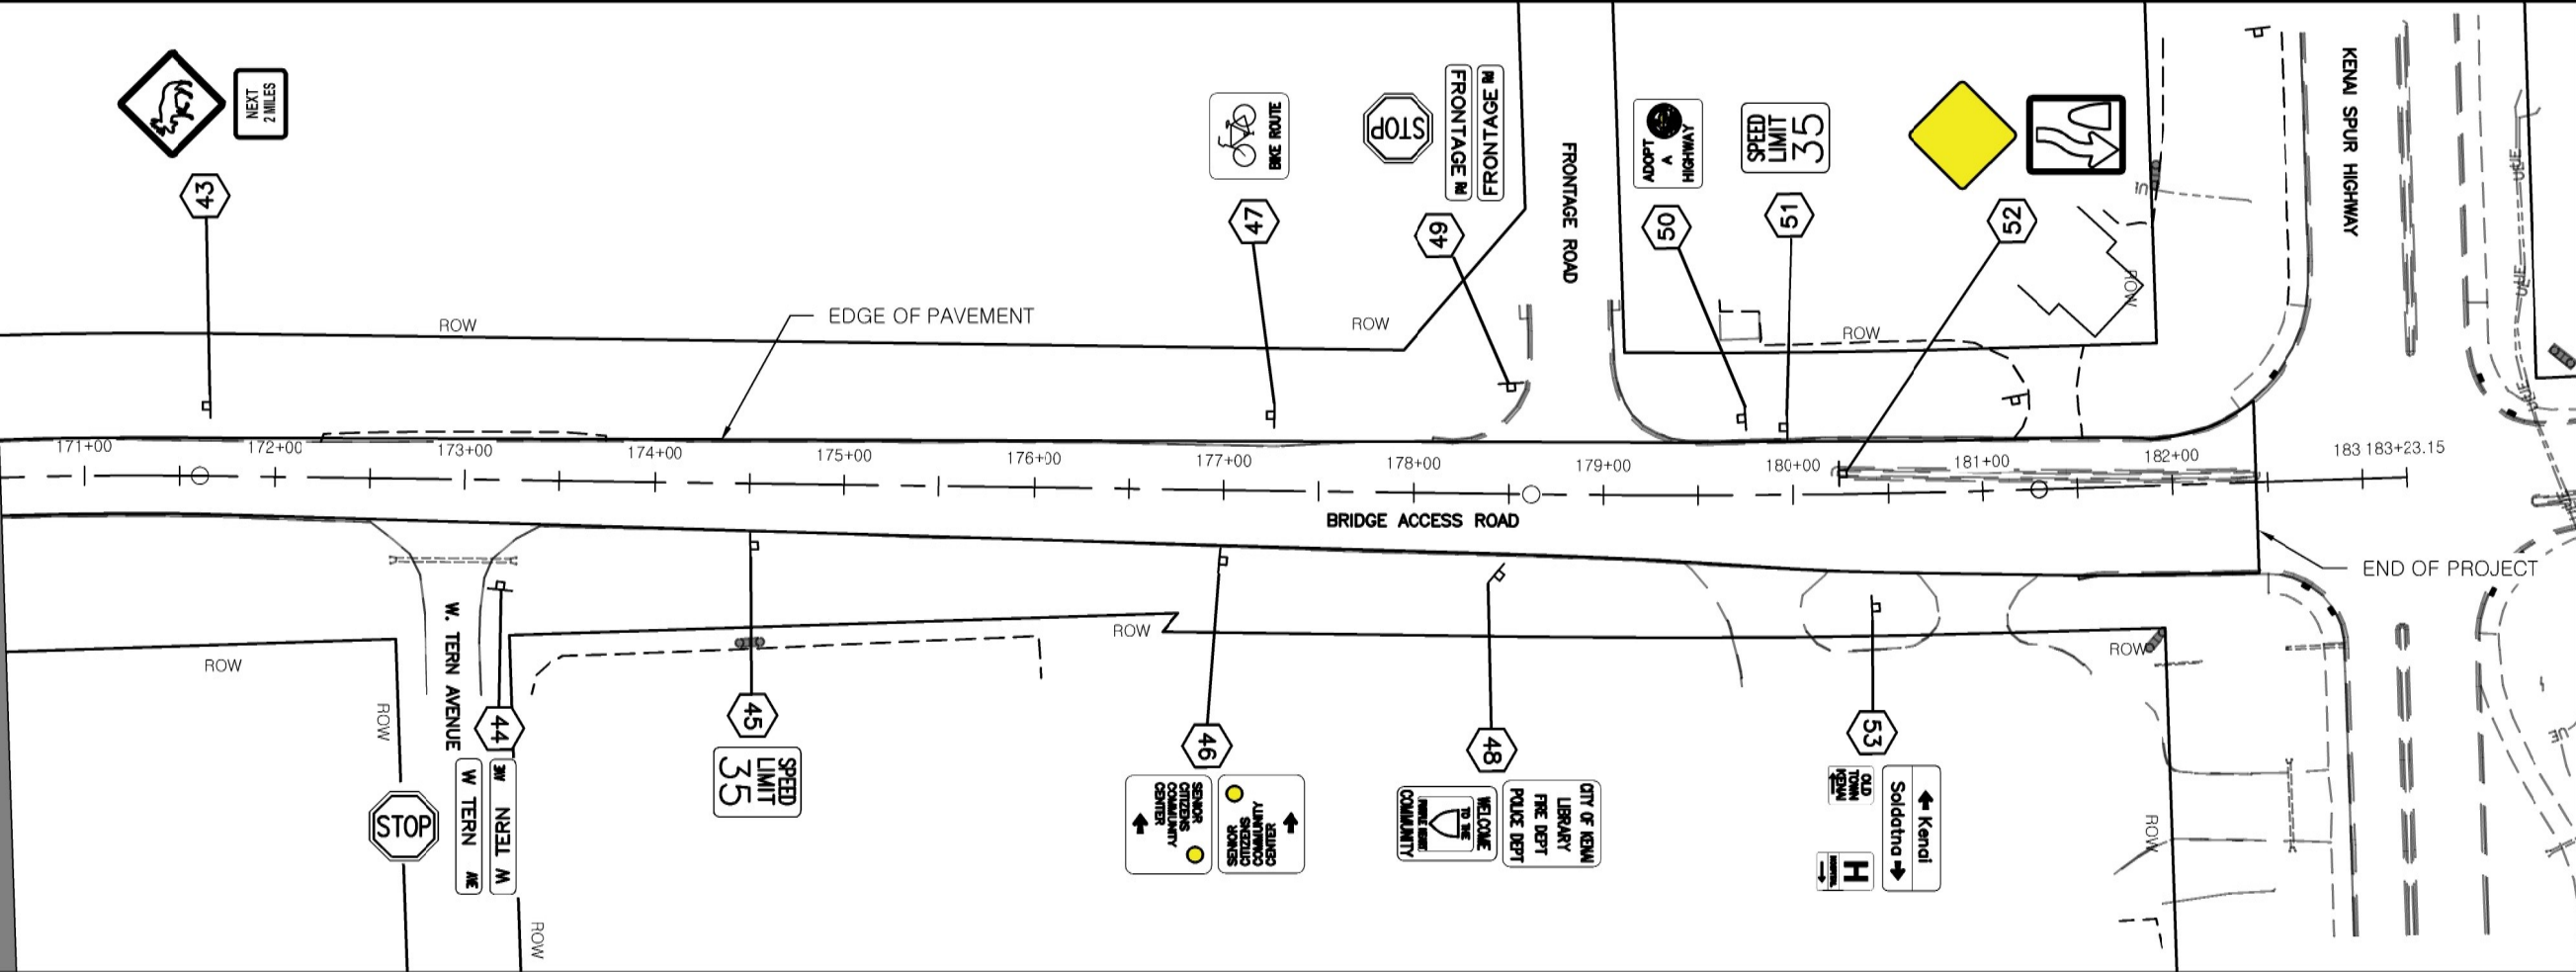

PREPARED: RCS  
DRAWN: D&C  
REVIEWED: D&C  
DATE: JULY 2025


SHEET  
**H15**  
OF XX SHEETS

**STATE OF ALASKA, DEPARTMENT OF NATURAL RESOURCES**  
PLANS DEVELOPED BY: DIVISION OF PARKS AND OUTDOOR RECREATION  
550 W 7TH AVE. SUITE 1340, ANCHORAGE, AK 99501 - 907.269.8731

KENAI BRIDGE ACCESS ROAD PAVEMENT  
PRESERVATION AND IMPROVEMENTS  
PROJECT No. CFHWY00689


STA. 170+50 TO STA. 183+23.15



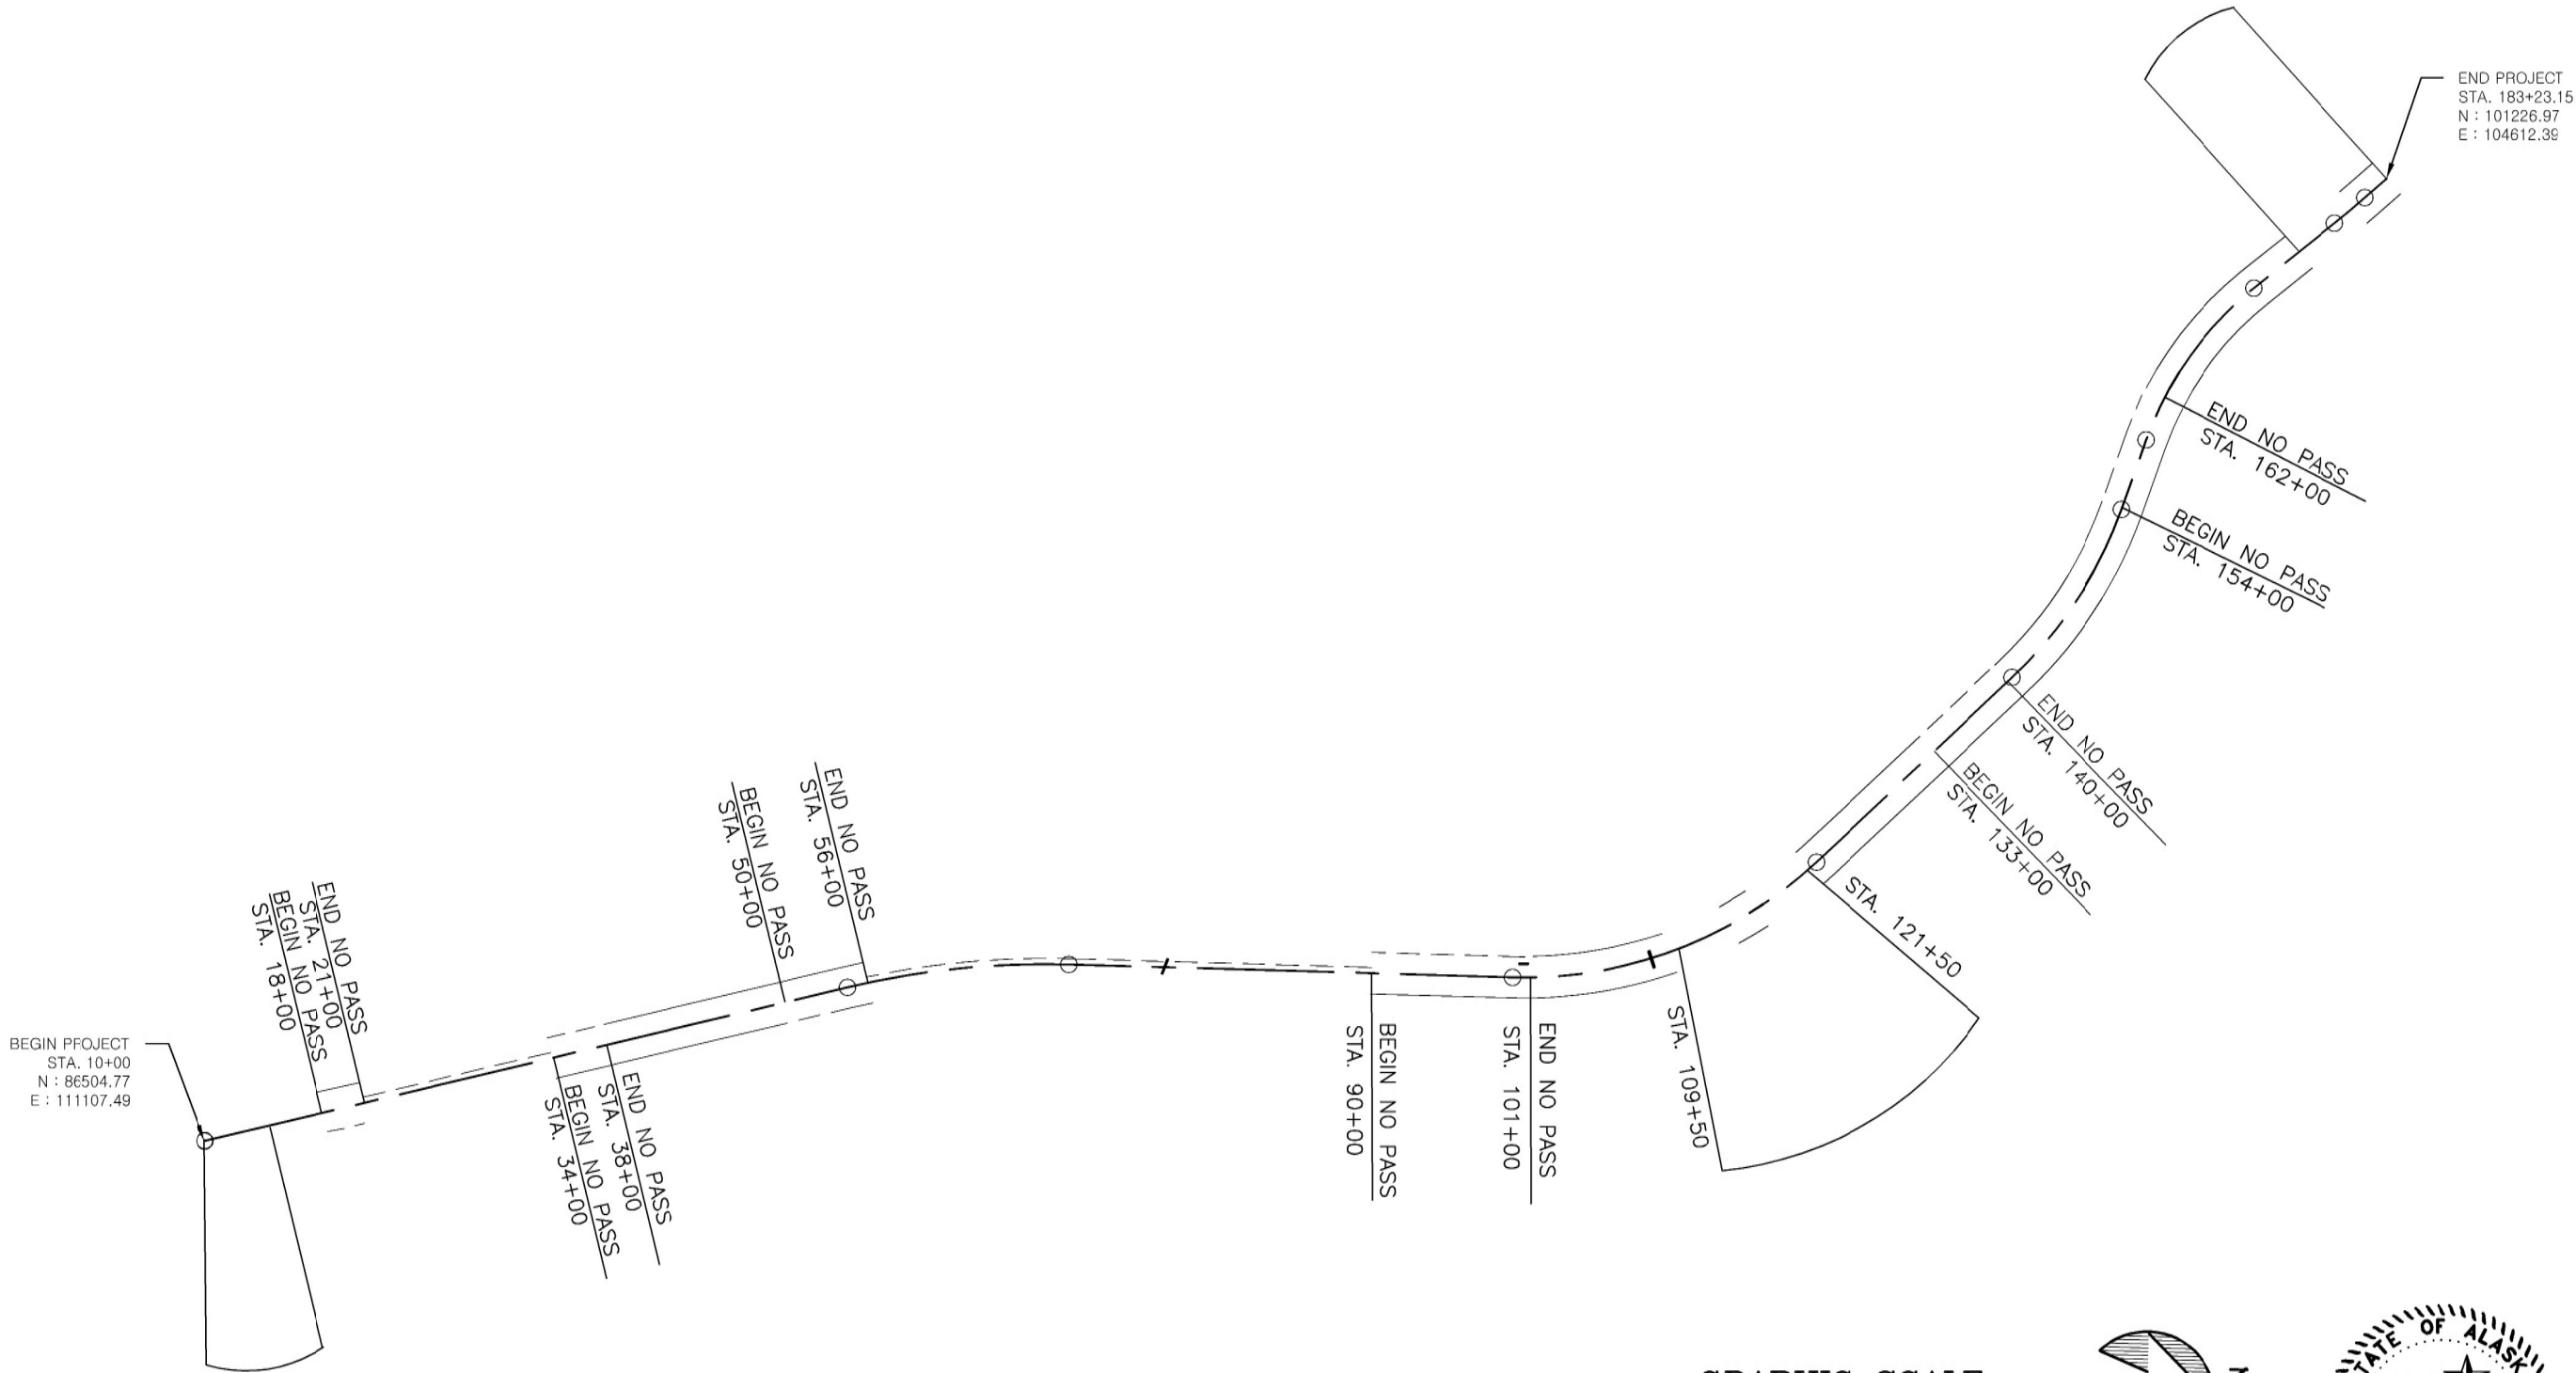

BEGIN PROJECT  
STA. 10+00  
N : 86504.77  
E : 111107.49

END PROJECT  
STA. 183+23.15  
N : 101226.97  
E : 104612.38

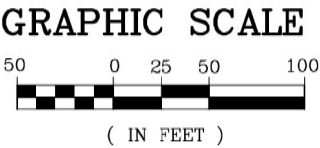

**STATE OF ALASKA, DEPARTMENT OF NATURAL RESOURCES**  
**PLANS DEVELOPED BY: DIVISION OF PARKS AND OUTDOOR RECREATION**  
**550 W 7TH AVE. SUITE 1340, ANCHORAGE, AK 99501 - 907.269.8731**

**KENAI BRIDGE ACCESS ROAD PAVEMENT  
PRESERVATION AND IMPROVEMENTS**  
**PROJECT No. CFHWY00689**

STRIPING DETAILS




PREPARED: RCS  
DRAWN: D&C  
REVIEWED: D&C  
DATE: JULY 2025

SHEET

**H16**

OF XX SHEETS

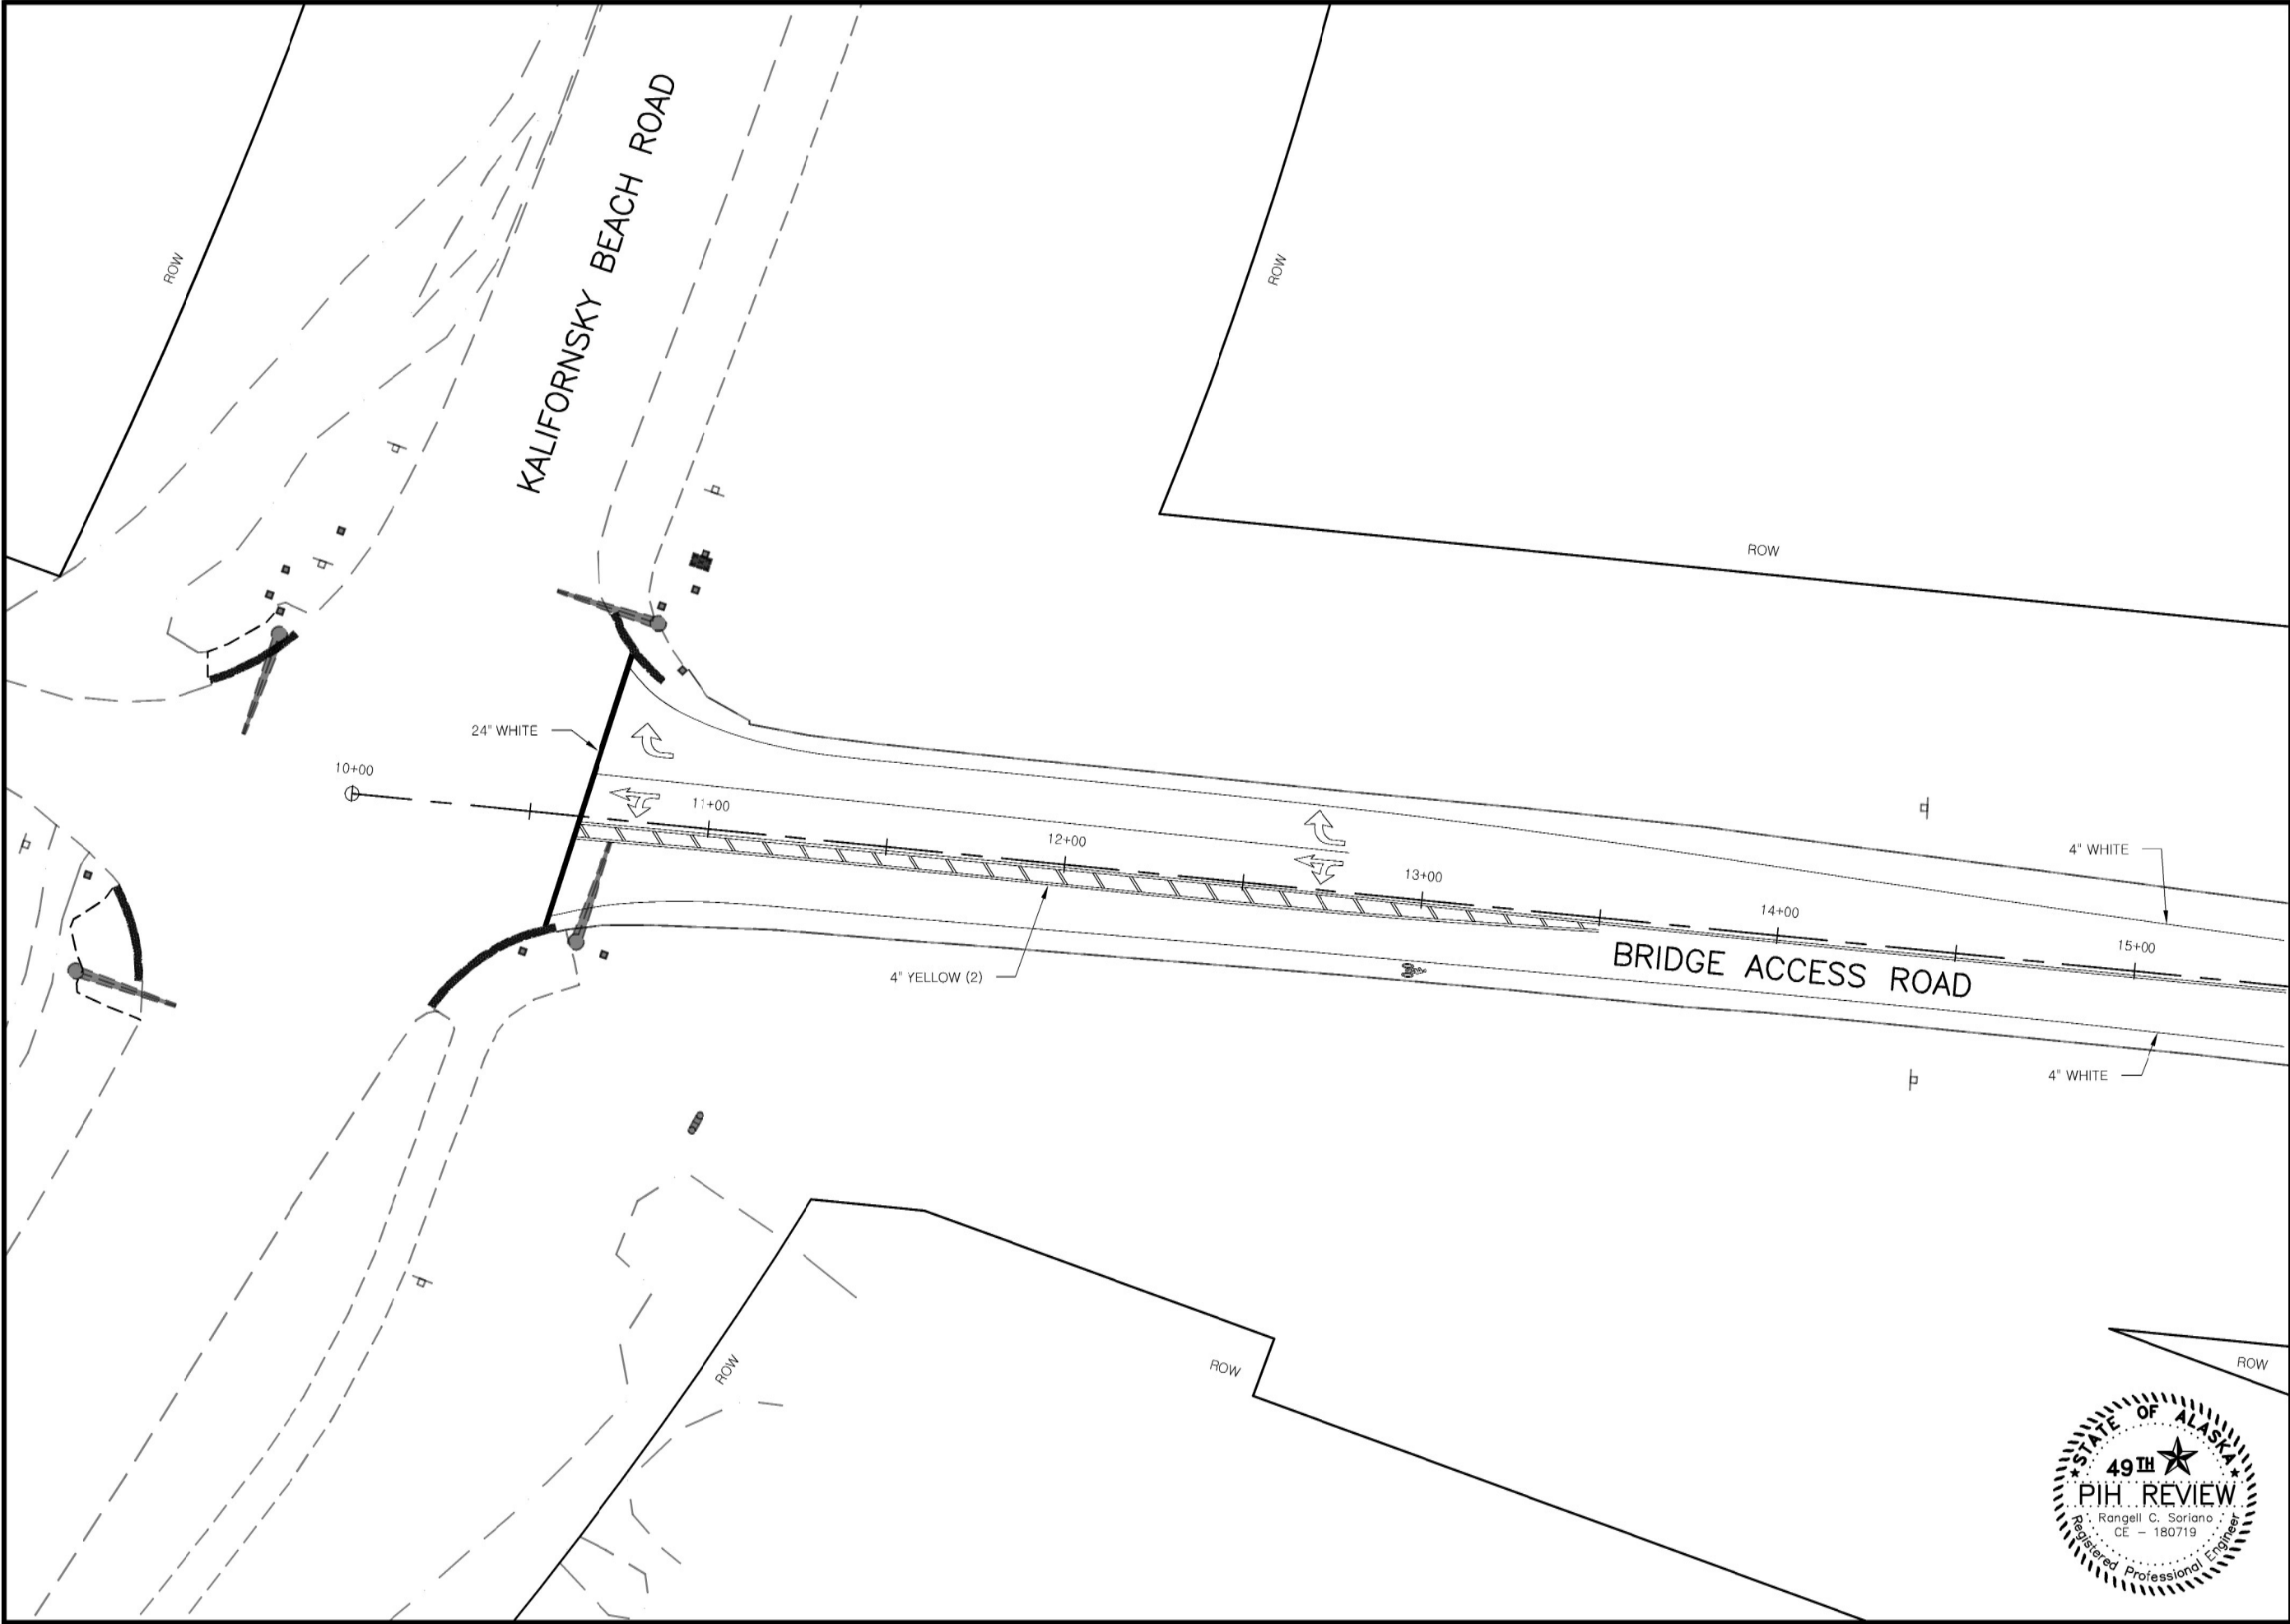

STATE OF ALASKA, DEPARTMENT OF NATURAL RESOURCES  
PLANS DEVELOPED BY: DIVISION OF PARKS AND OUTDOOR RECREATION  
550 W 7TH AVE. SUITE 1340, ANCHORAGE, AK 99501 - 907.269.8731

KENAI BRIDGE ACCESS ROAD PAVEMENT  
PRESERVATION AND IMPROVEMENTS  
PROJECT No. CFHWY00689

STRIPING PLANS  
STA. 10+00 TO STA. 15+00




PREPARED: RCS  
DRAWN: D&C  
REVIEWED: D&C  
DATE: JULY 2025

SHEET

H17  
OF XX SHEETS



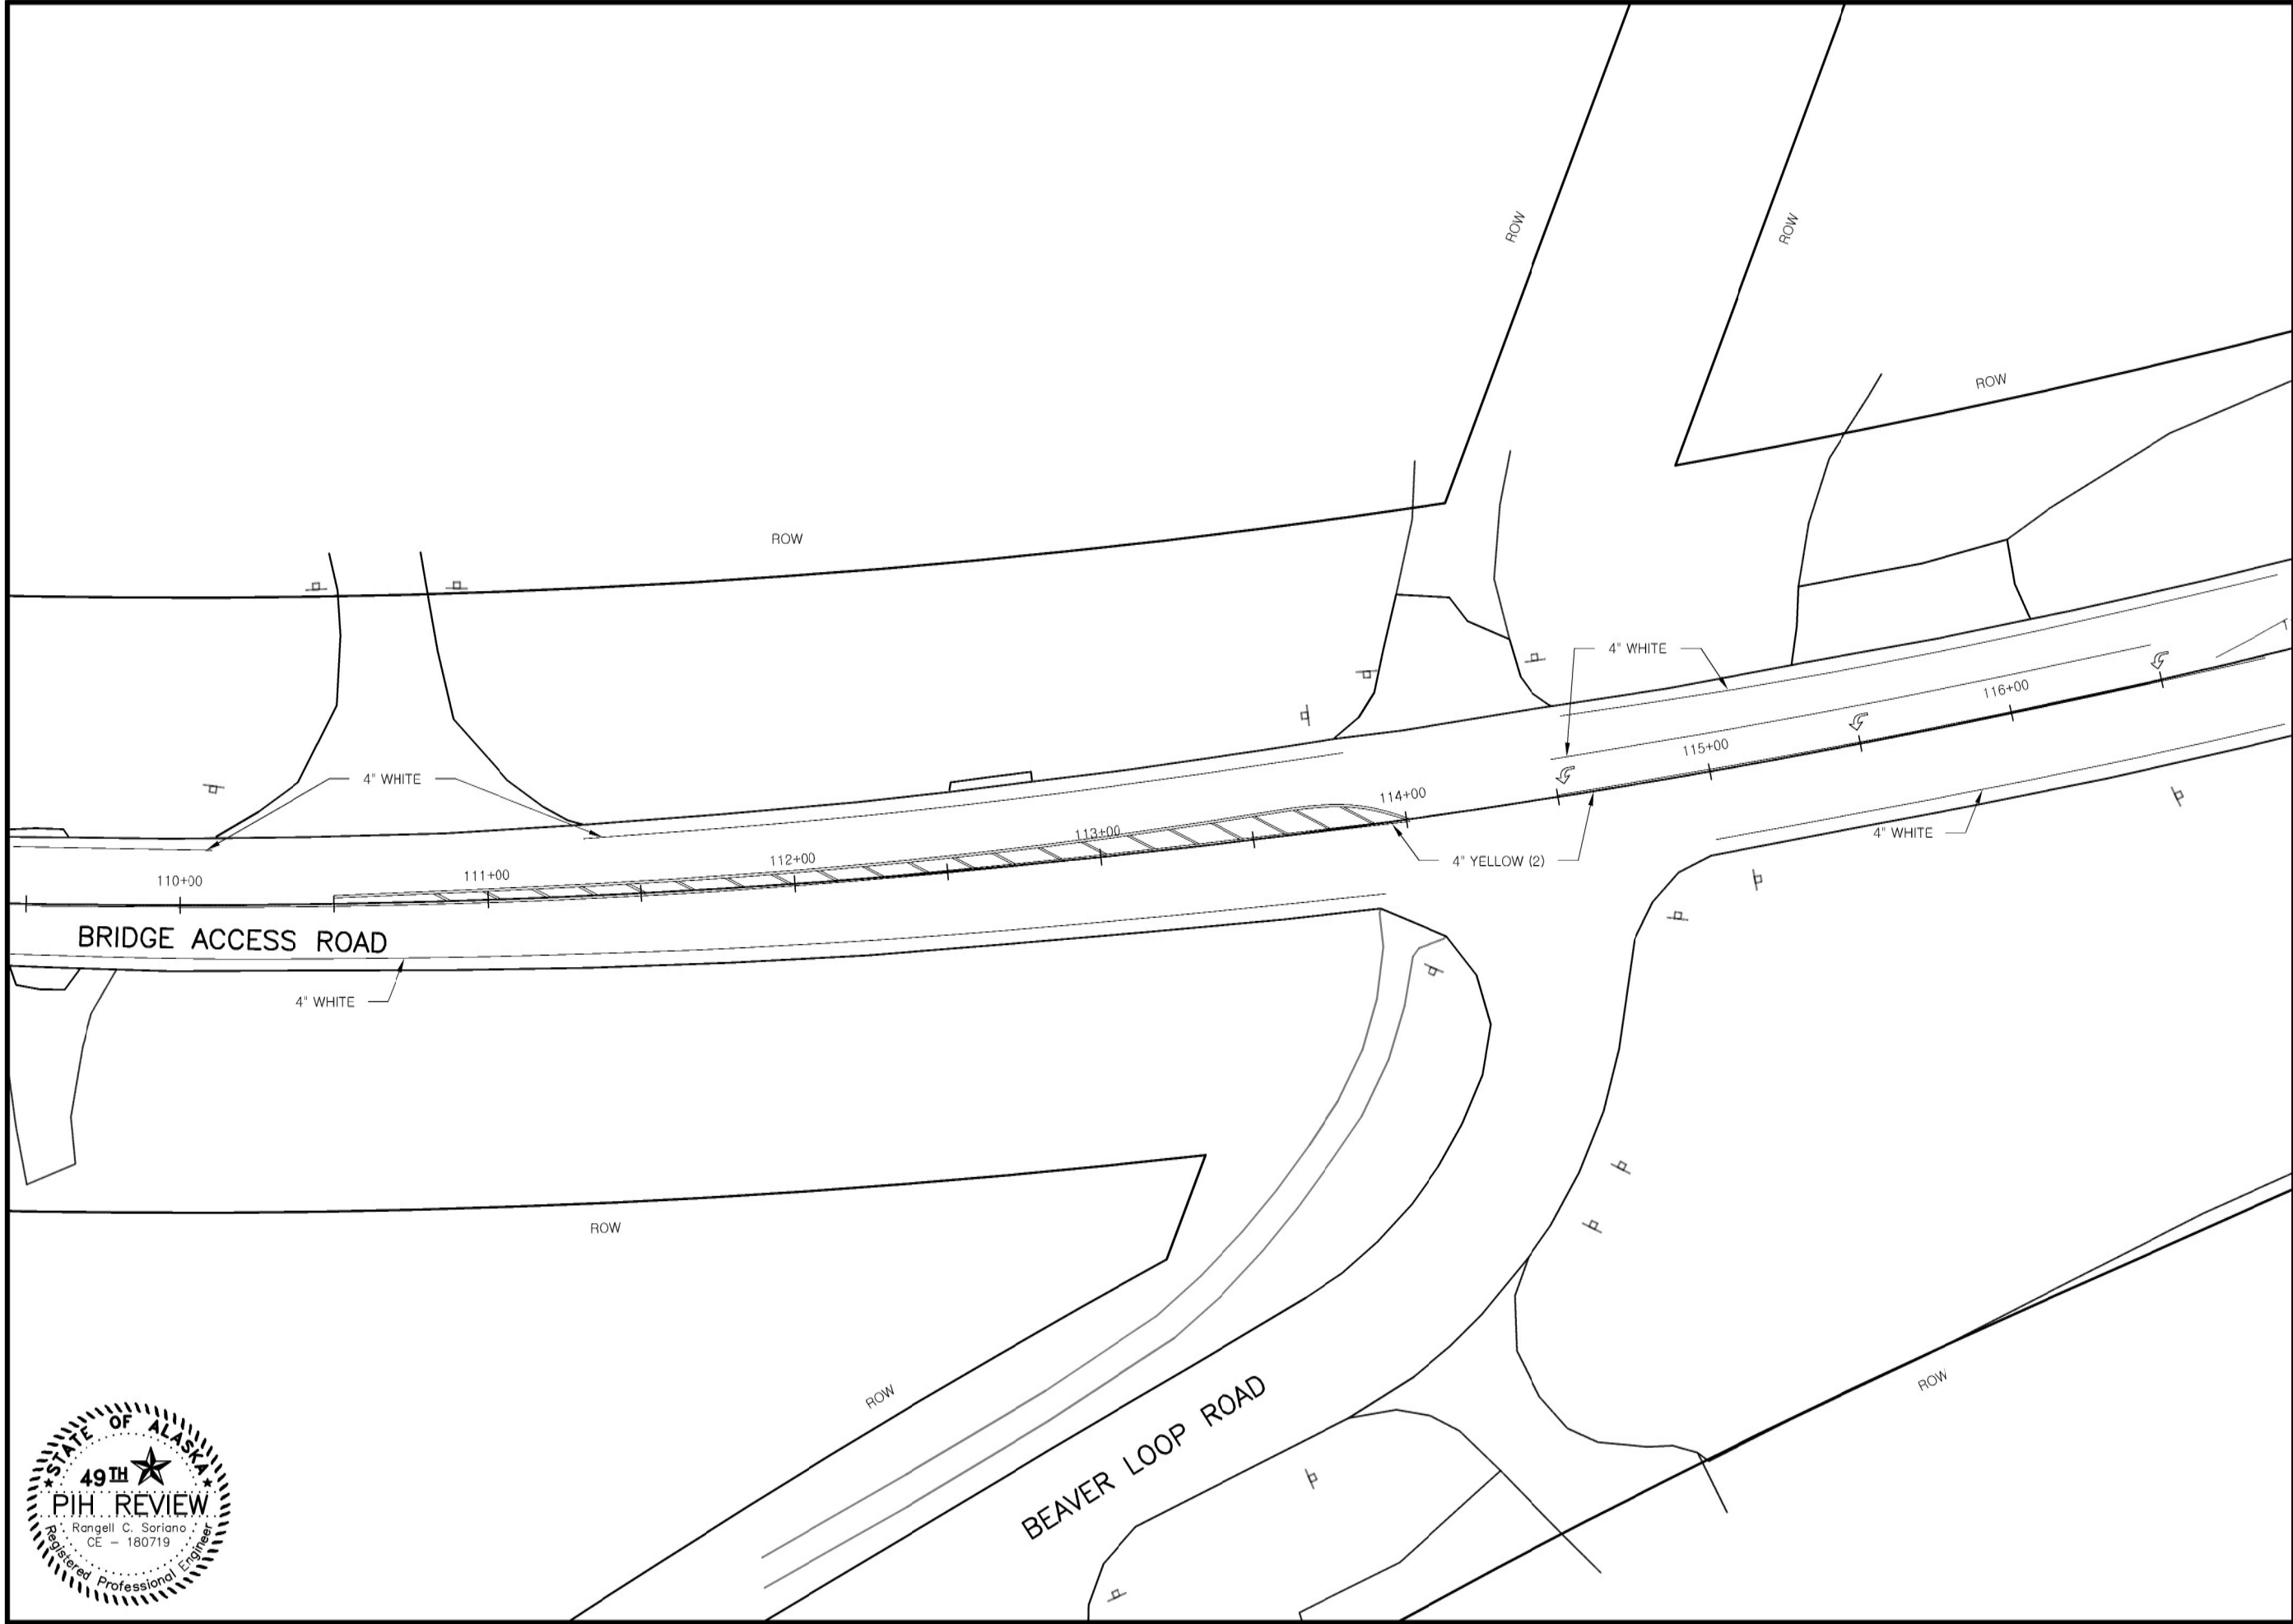

**STATE OF ALASKA, DEPARTMENT OF NATURAL RESOURCES**  
PLANS DEVELOPED BY: DIVISION OF PARKS AND OUTDOOR RECREATION  
550 W 7TH AVE. SUITE 1340, ANCHORAGE, AK 99501 - 907.269.8731




PREPARED: RCS  
DRAWN: D&C  
REVIEWED: D&C  
DATE: JULY 2025

SHEET  
**H18**  
OF XX SHEETS

KENAI BRIDGE ACCESS ROAD PAVEMENT  
PRESERVATION AND IMPROVEMENTS  
PROJECT No. CFHWY00689

STRIPING PLANS  
STA. 109+50 TO STA. 116+50

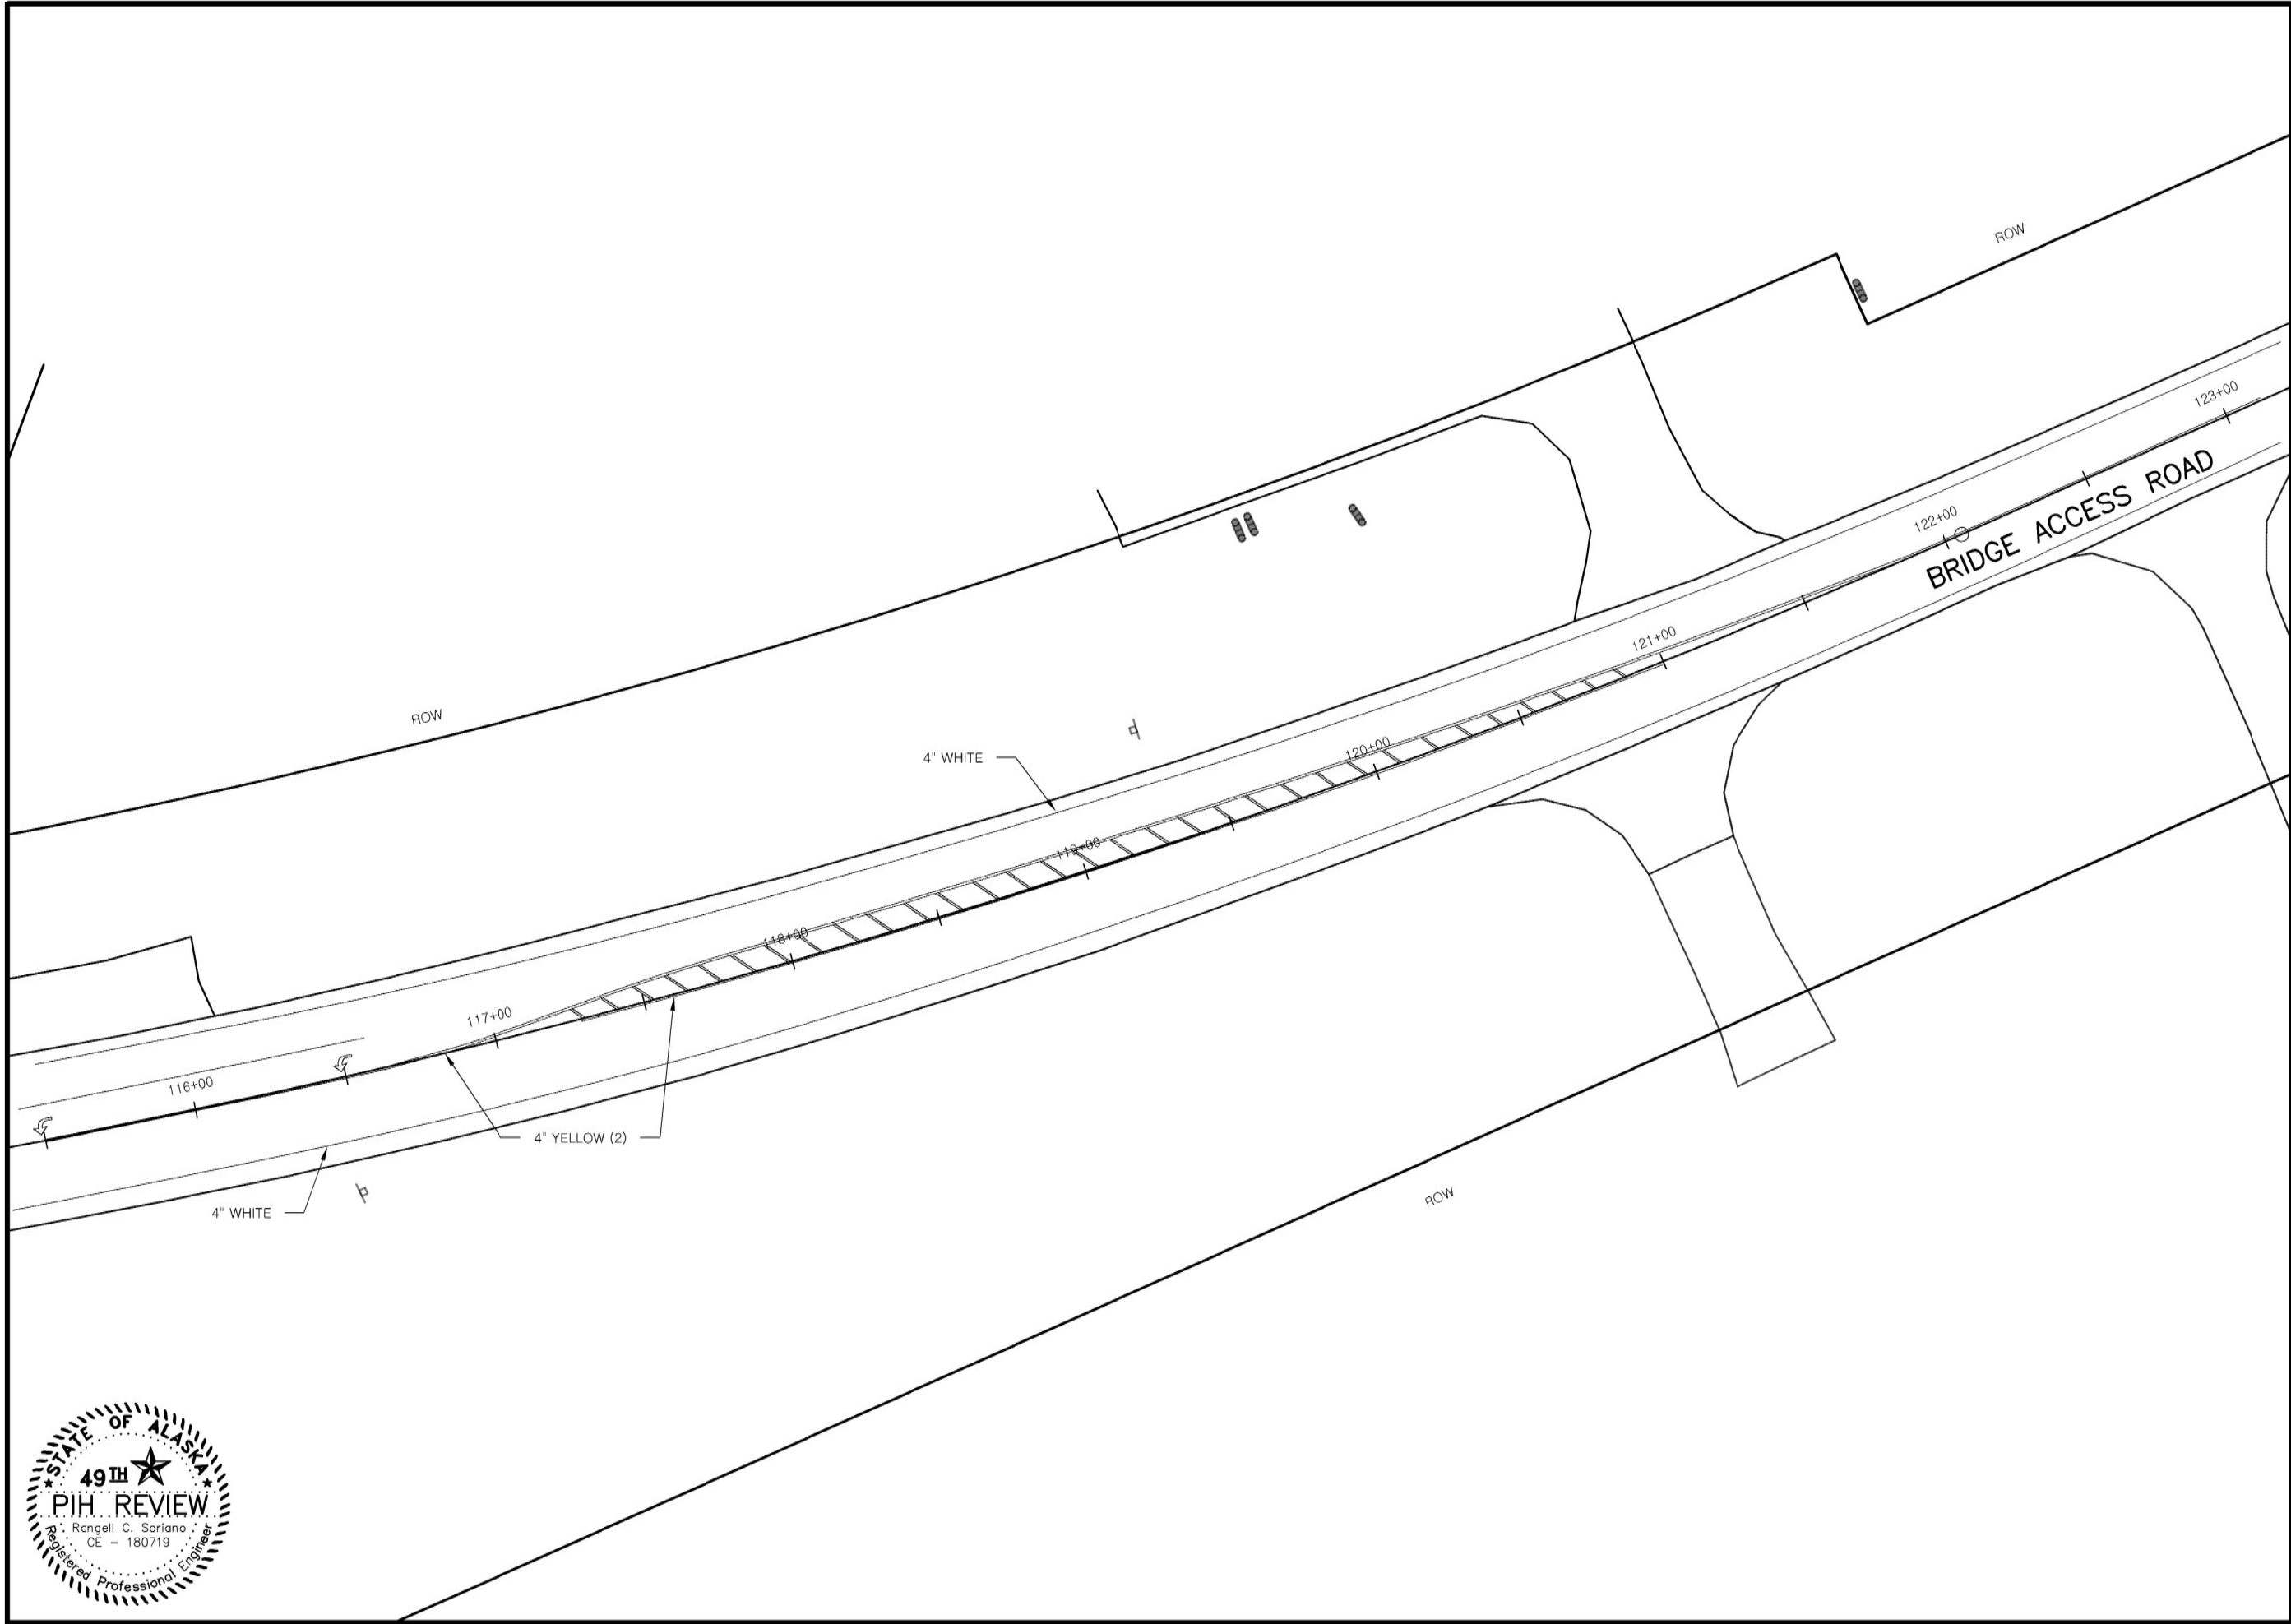

**STATE OF ALASKA, DEPARTMENT OF NATURAL RESOURCES**  
PLANS DEVELOPED BY: DIVISION OF PARKS AND OUTDOOR RECREATION  
550 W 7TH AVE. SUITE 1340, ANCHORAGE, AK 99501 - 907.269.8731


KENAI BRIDGE ACCESS ROAD PAVEMENT  
PRESERVATION AND IMPROVEMENTS  
PROJECT No. CFHWY00689

STRIPING PLANS  
STA. 115+50 TO STA. 123+00



PREPARED: RCS  
DRAWN: D&C  
REVIEWED: D&C  
DATE: JULY 2025

SHEET  
**H19**  
OF XX SHEETS

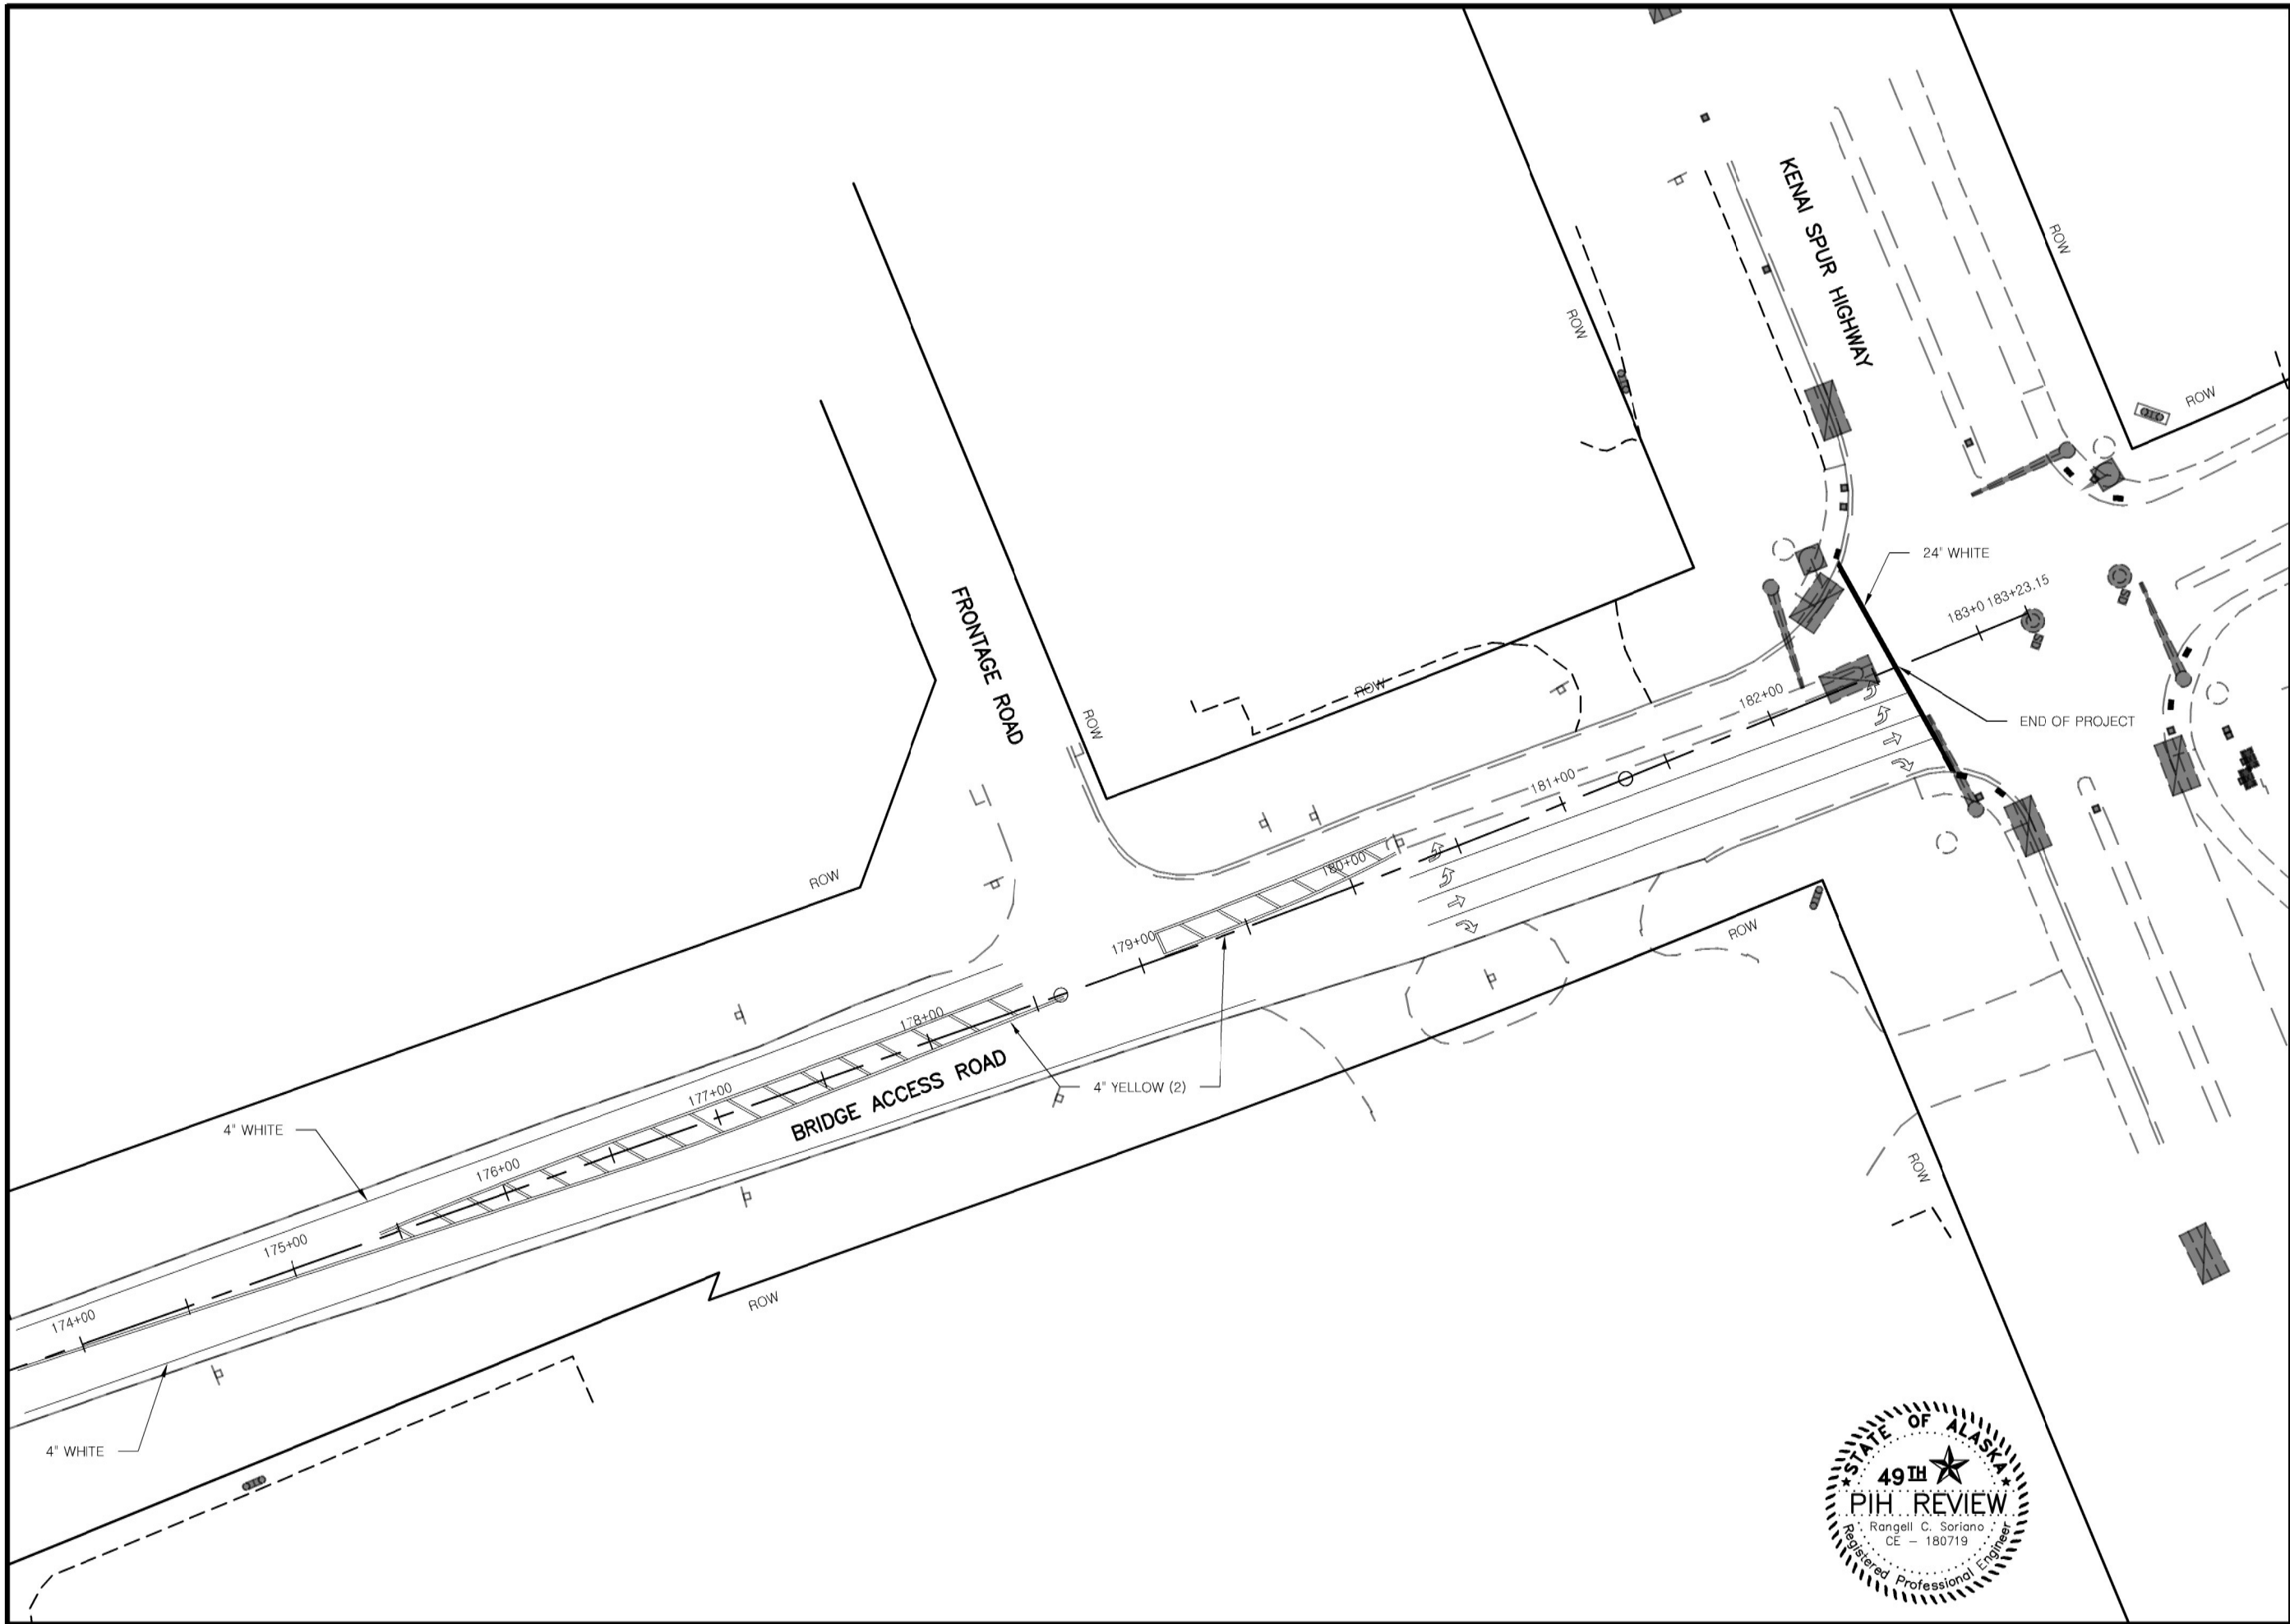

STATE OF ALASKA, DEPARTMENT OF NATURAL RESOURCES  
PLANS DEVELOPED BY: DIVISION OF PARKS AND OUTDOOR RECREATION  
550 W 7TH AVE. SUITE 1340, ANCHORAGE, AK 99501 - 907.269.8731

KENAI BRIDGE ACCESS ROAD PAVEMENT  
PRESERVATION AND IMPROVEMENTS  
PROJECT No. CFHWY00689

STRIPING PLANS  
STA. 174+00 TO STA. 183+23.15



PREPARED: RCS  
DRAWN: D&C  
REVIEWED: D&C  
DATE: JULY 2025

SHEET  
**H20**  
OF XX SHEETS