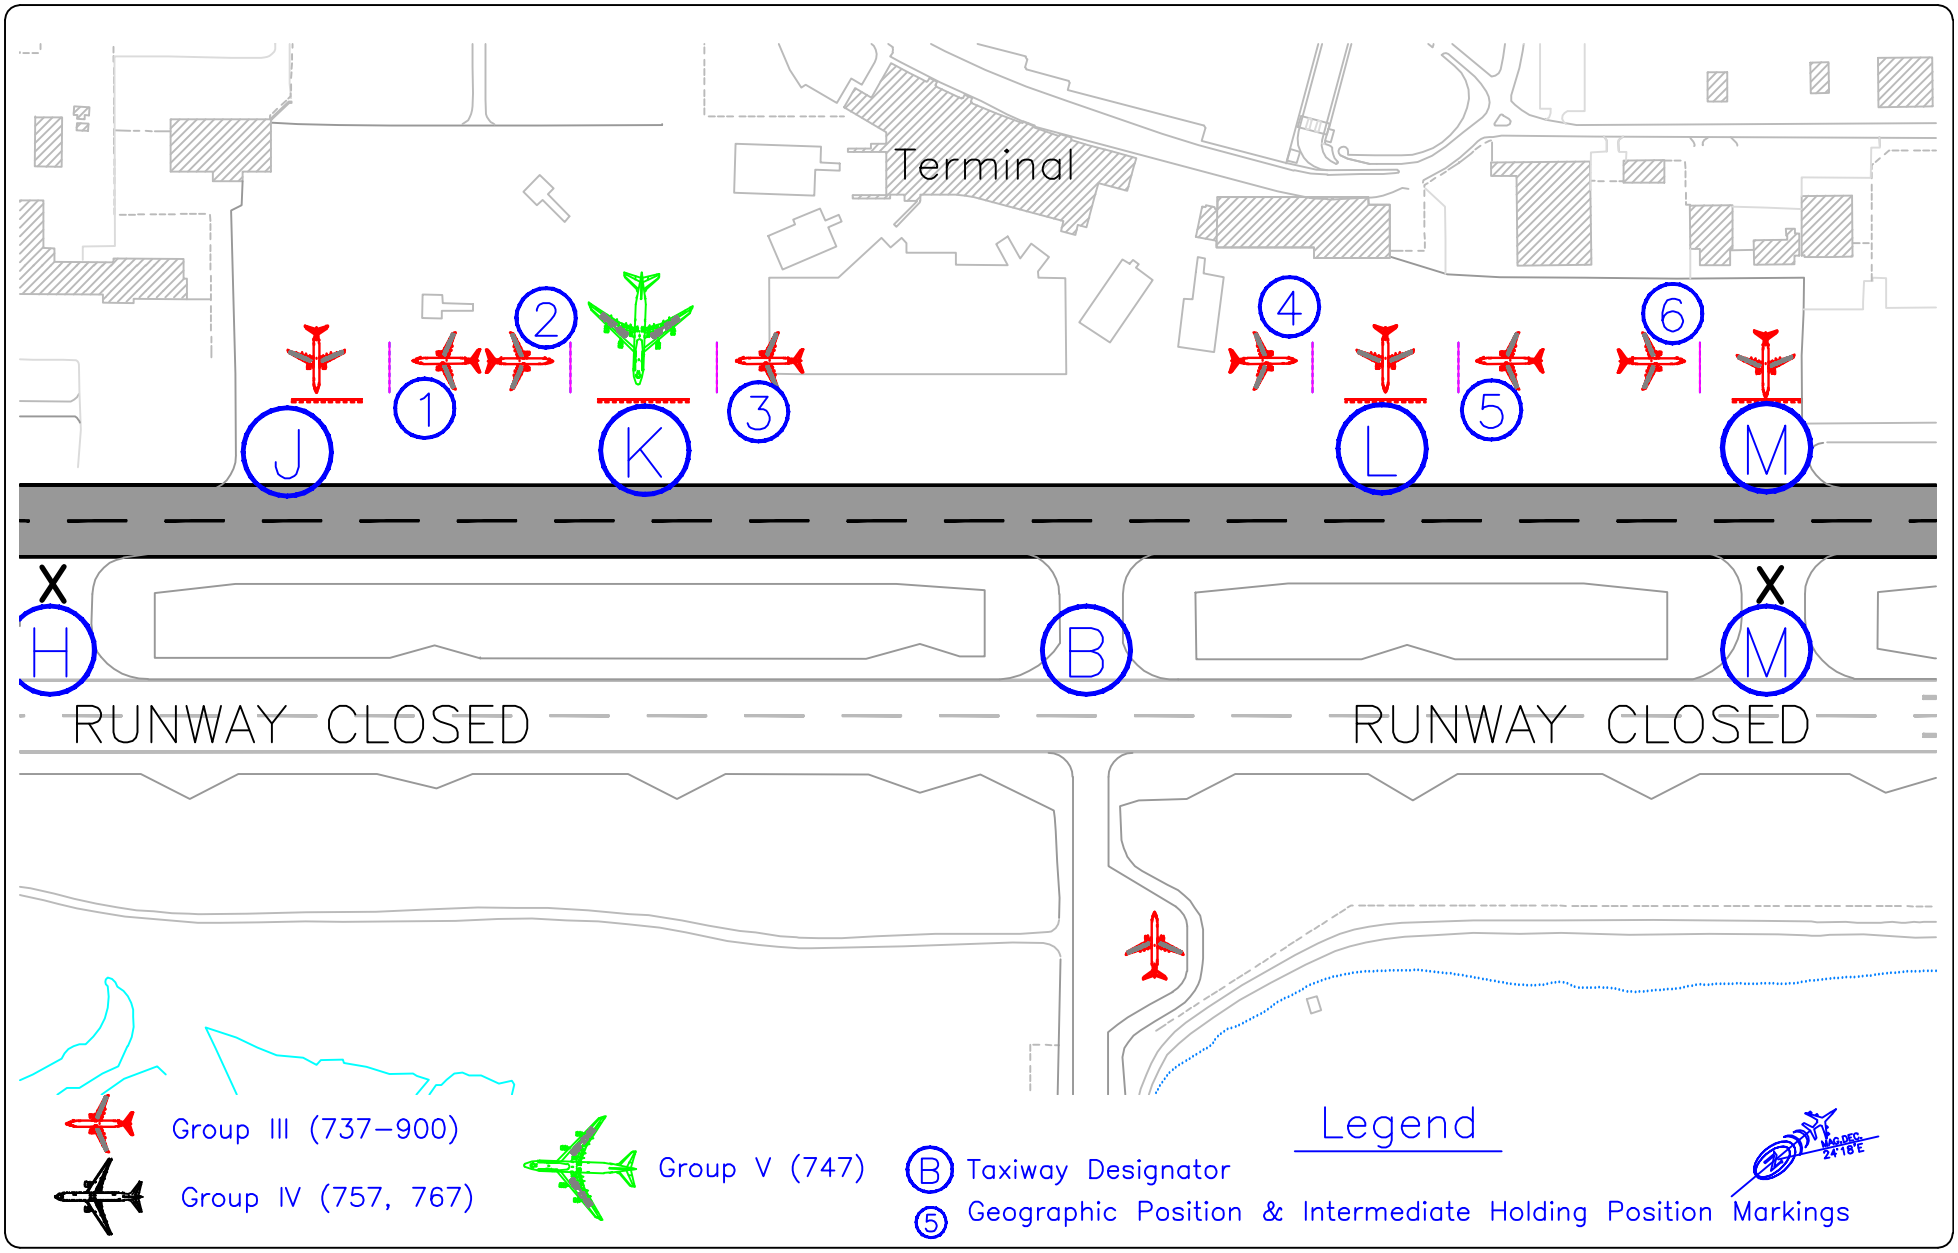

DESIGN SDH			
DRAWN SDH			
CHECKED			
	sdh	3/09	divided into 3 maps
	sdh	11/08	drawing made
	BY	DATE	REVISIONS

STAGING MAP
RUNWAY 1L–19R RECONSTRUCTION
TEMPORARY RUNWAY
SUMMER 2009, RAMP STAGING

FAIRBANKS INTERNATIONAL AIRPORT

SHEET 2 OF 3