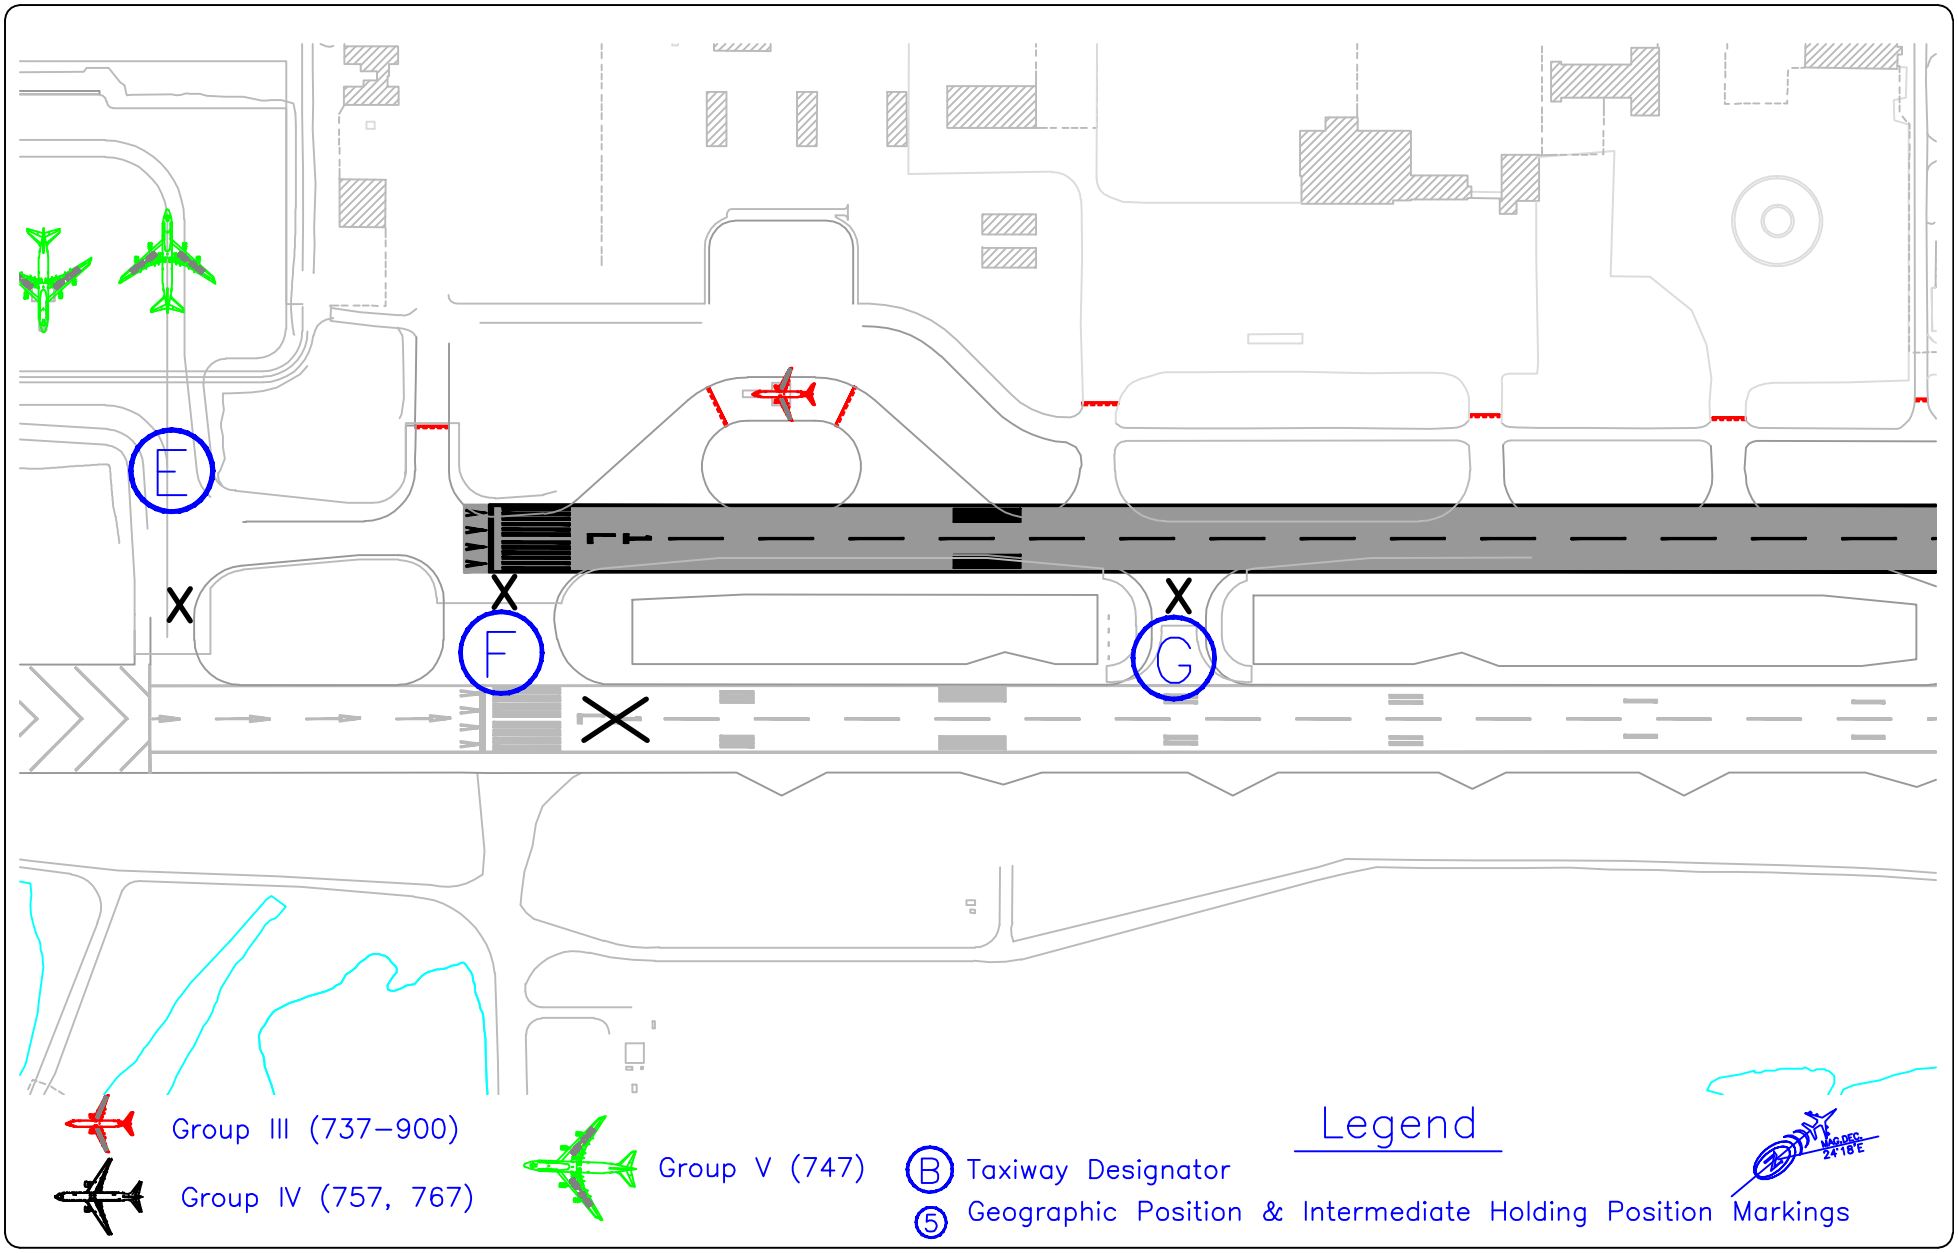

DESIGN SDH

DRAWN SDH

CHECKED

BY	DATE	REVISIONS
sdh	3/09	divided into 3 maps
sdh	11/08	drawing made

STAGING MAP
RUNWAY 1L-19R RECONSTRUCTION
TEMPORARY RUNWAY
SUMMER 2009, SOUTH STAGING

FAIRBANKS INTERNATIONAL AIRPORT

SHEET 1 OF 3