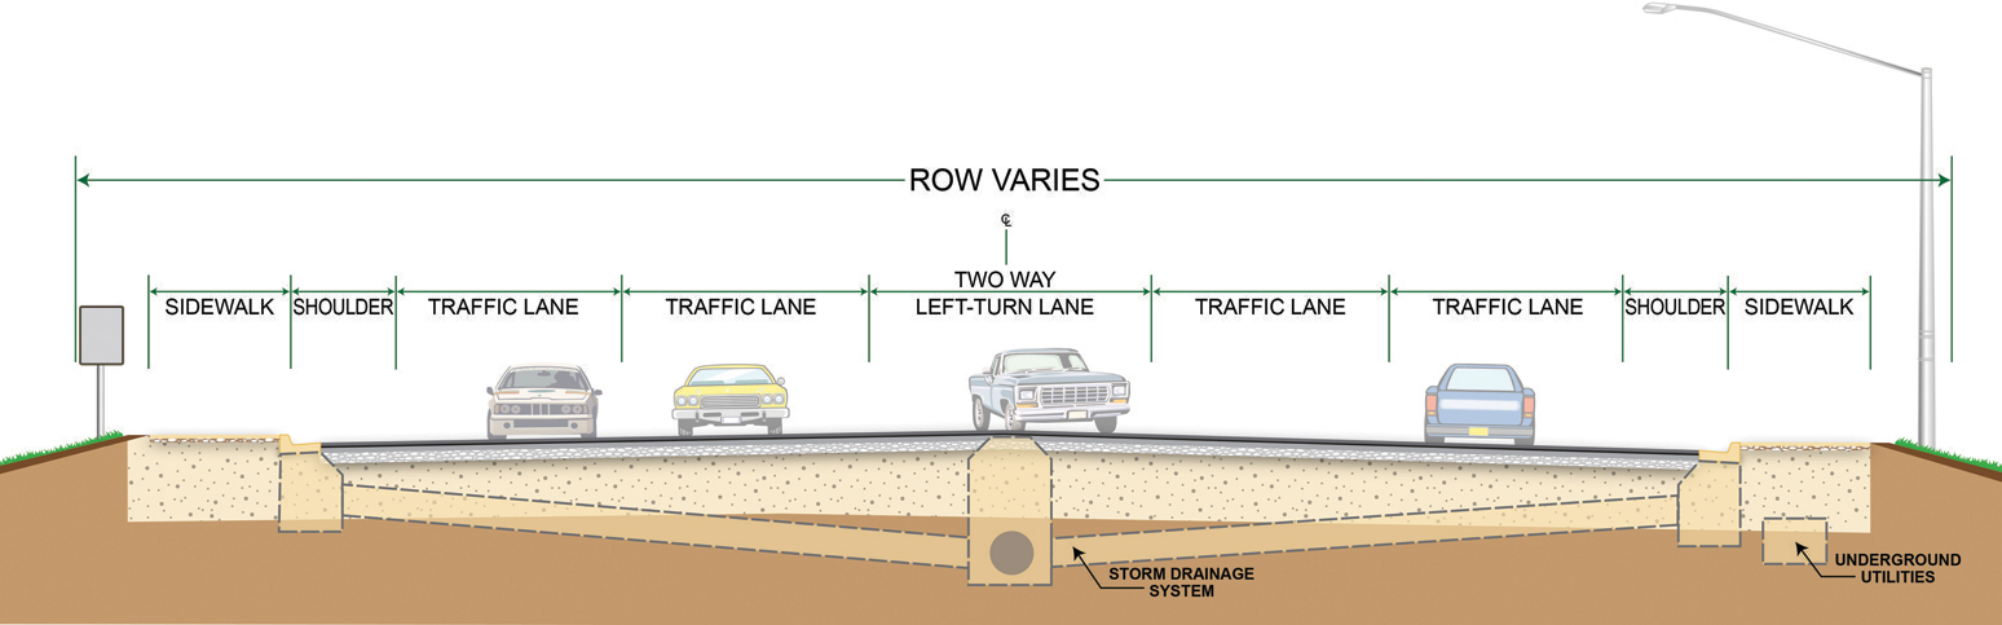
ROW VARIES
℄
TWO WAY
LEFT-TURN LANE
SIDEWALK
SHOULDER
TRAFFIC LANE
TRAFFIC LANE
TRAFFIC LANE
TRAFFIC LANE
SHOULDER
SIDEWALK
STORM DRAINAGE SYSTEM
UNDERGROUND UTILITIES