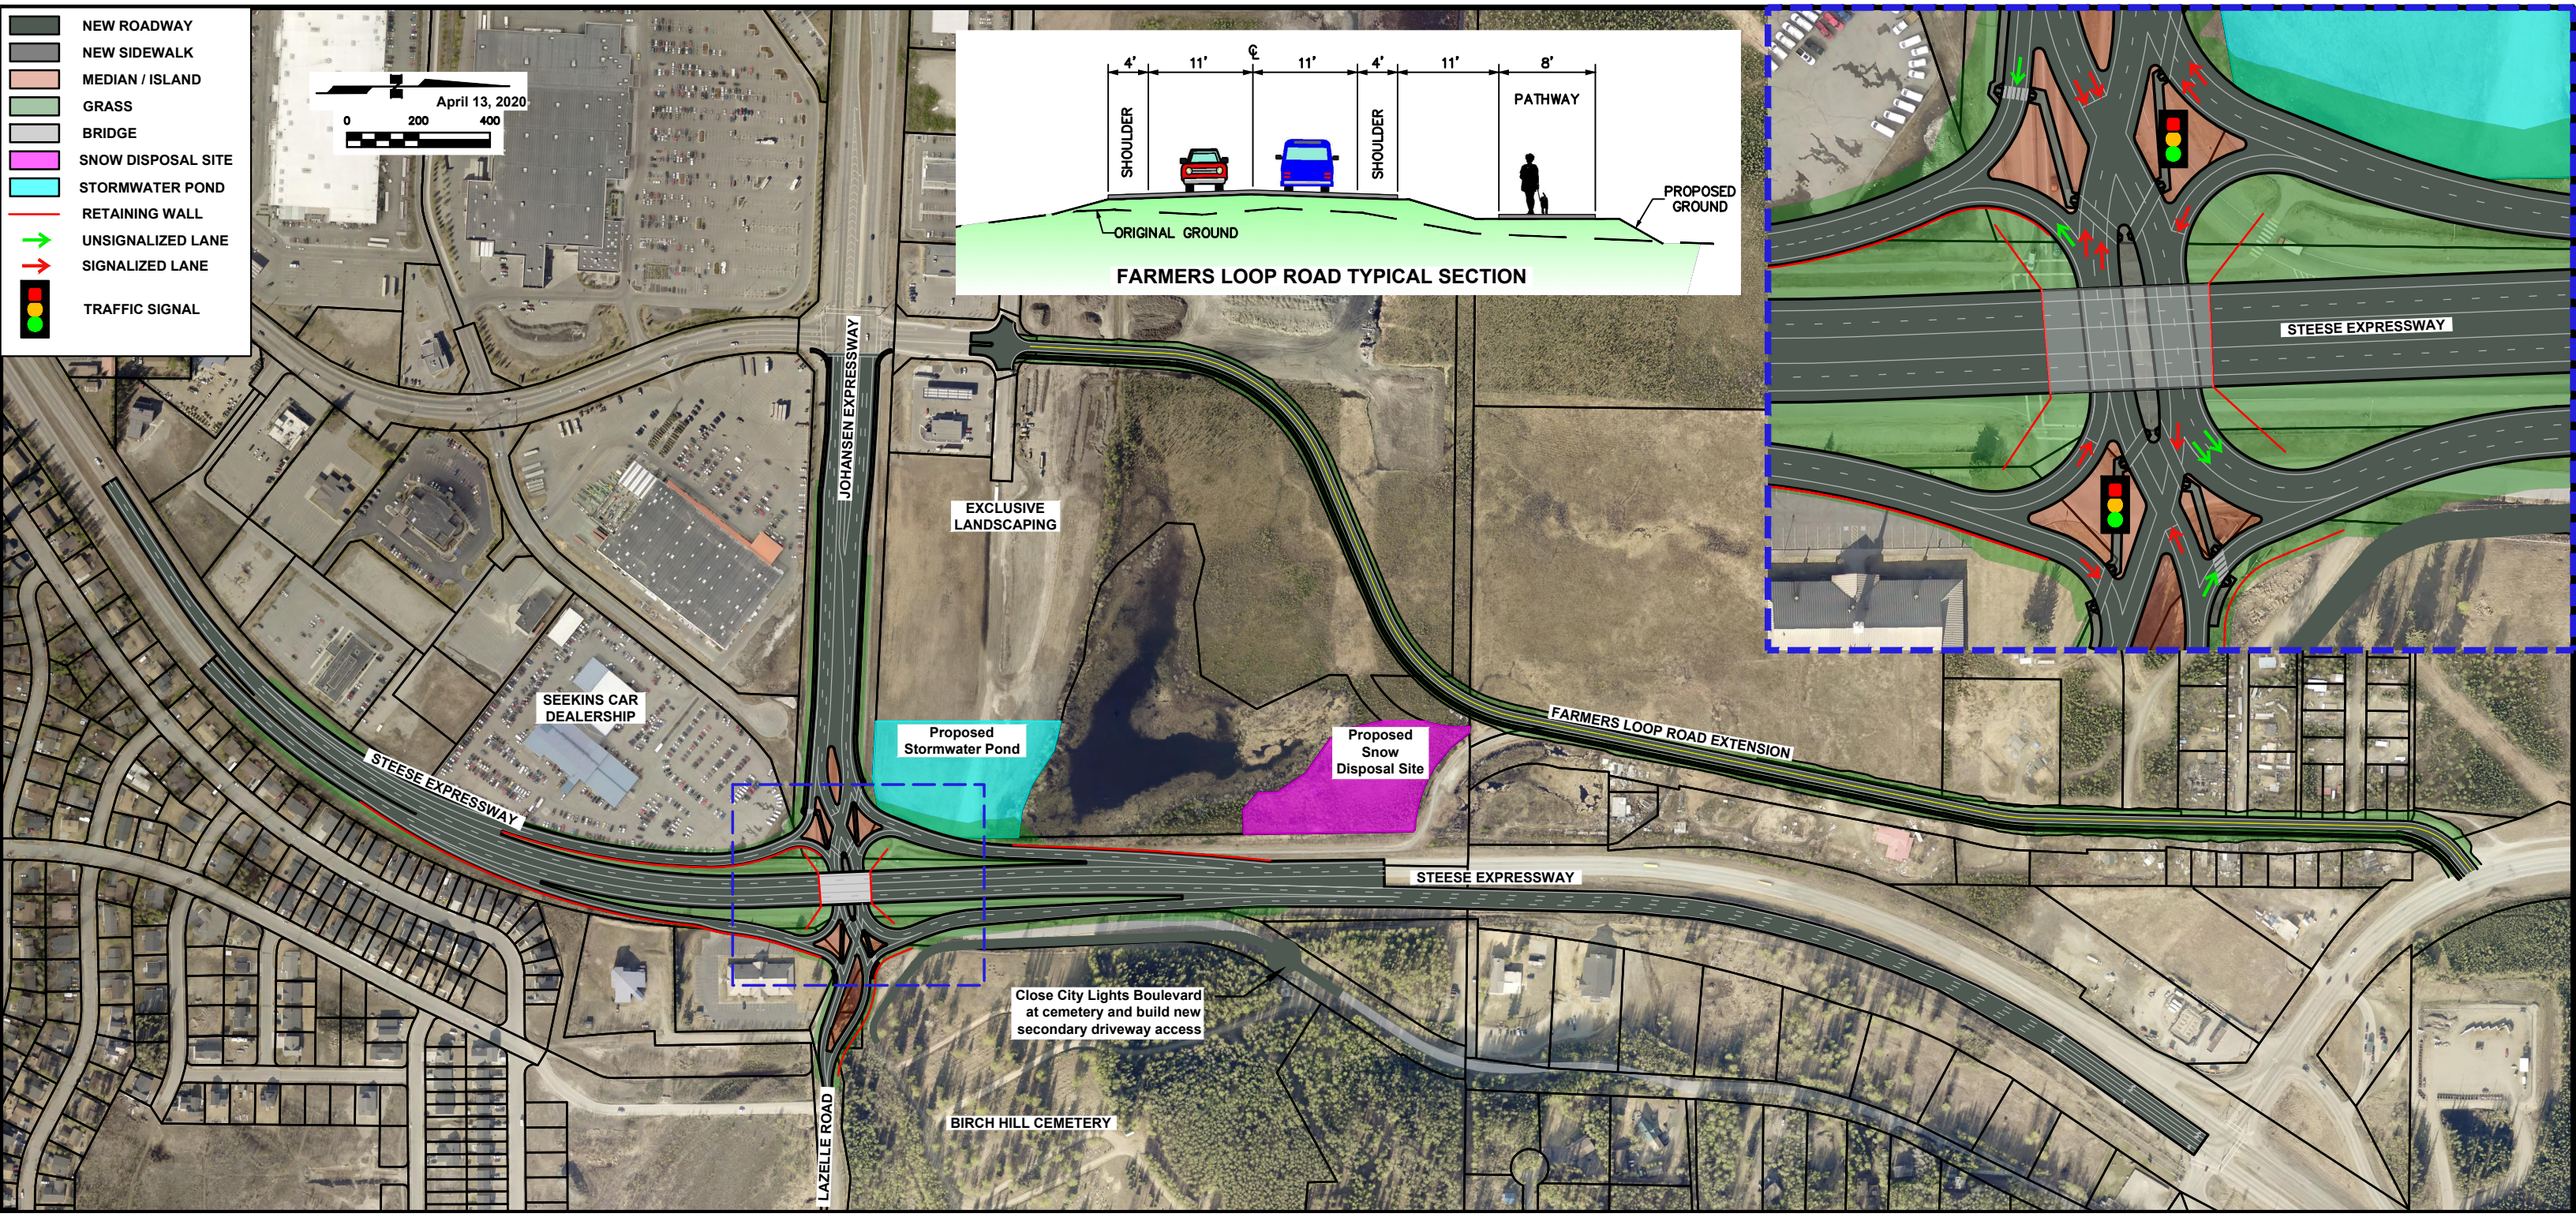
NEW ROADWAY
NEW SIDEWALK
MEDIAN / ISLAND
GRASS
BRIDGE
SNOW DISPOSAL SITE
STORMWATER POND
RETAINING WALL
UNSIGNALIZED LANE
SIGNALIZED LANE
TRAFFIC SIGNAL
April 13, 2020
0 200 400
4' 11' ℄ 11' 4' 11' 8'
SHOULDER
SHOULDER
PATHWAY
ORIGINAL GROUND
PROPOSED GROUND
FARMERS LOOP ROAD TYPICAL SECTION
STEESE EXPRESSWAY
JOHANSEN EXPRESSWAY
EXCLUSIVE LANDSCAPING
SEEKINS CAR DEALERSHIP
Proposed Stormwater Pond
Proposed Snow Disposal Site
FARMERS LOOP ROAD EXTENSION
STEESE EXPRESSWAY
STEESE EXPRESSWAY
Close City Lights Boulevard at cemetery and build new secondary driveway access
BIRCH HILL CEMETERY
LAZELLE ROAD