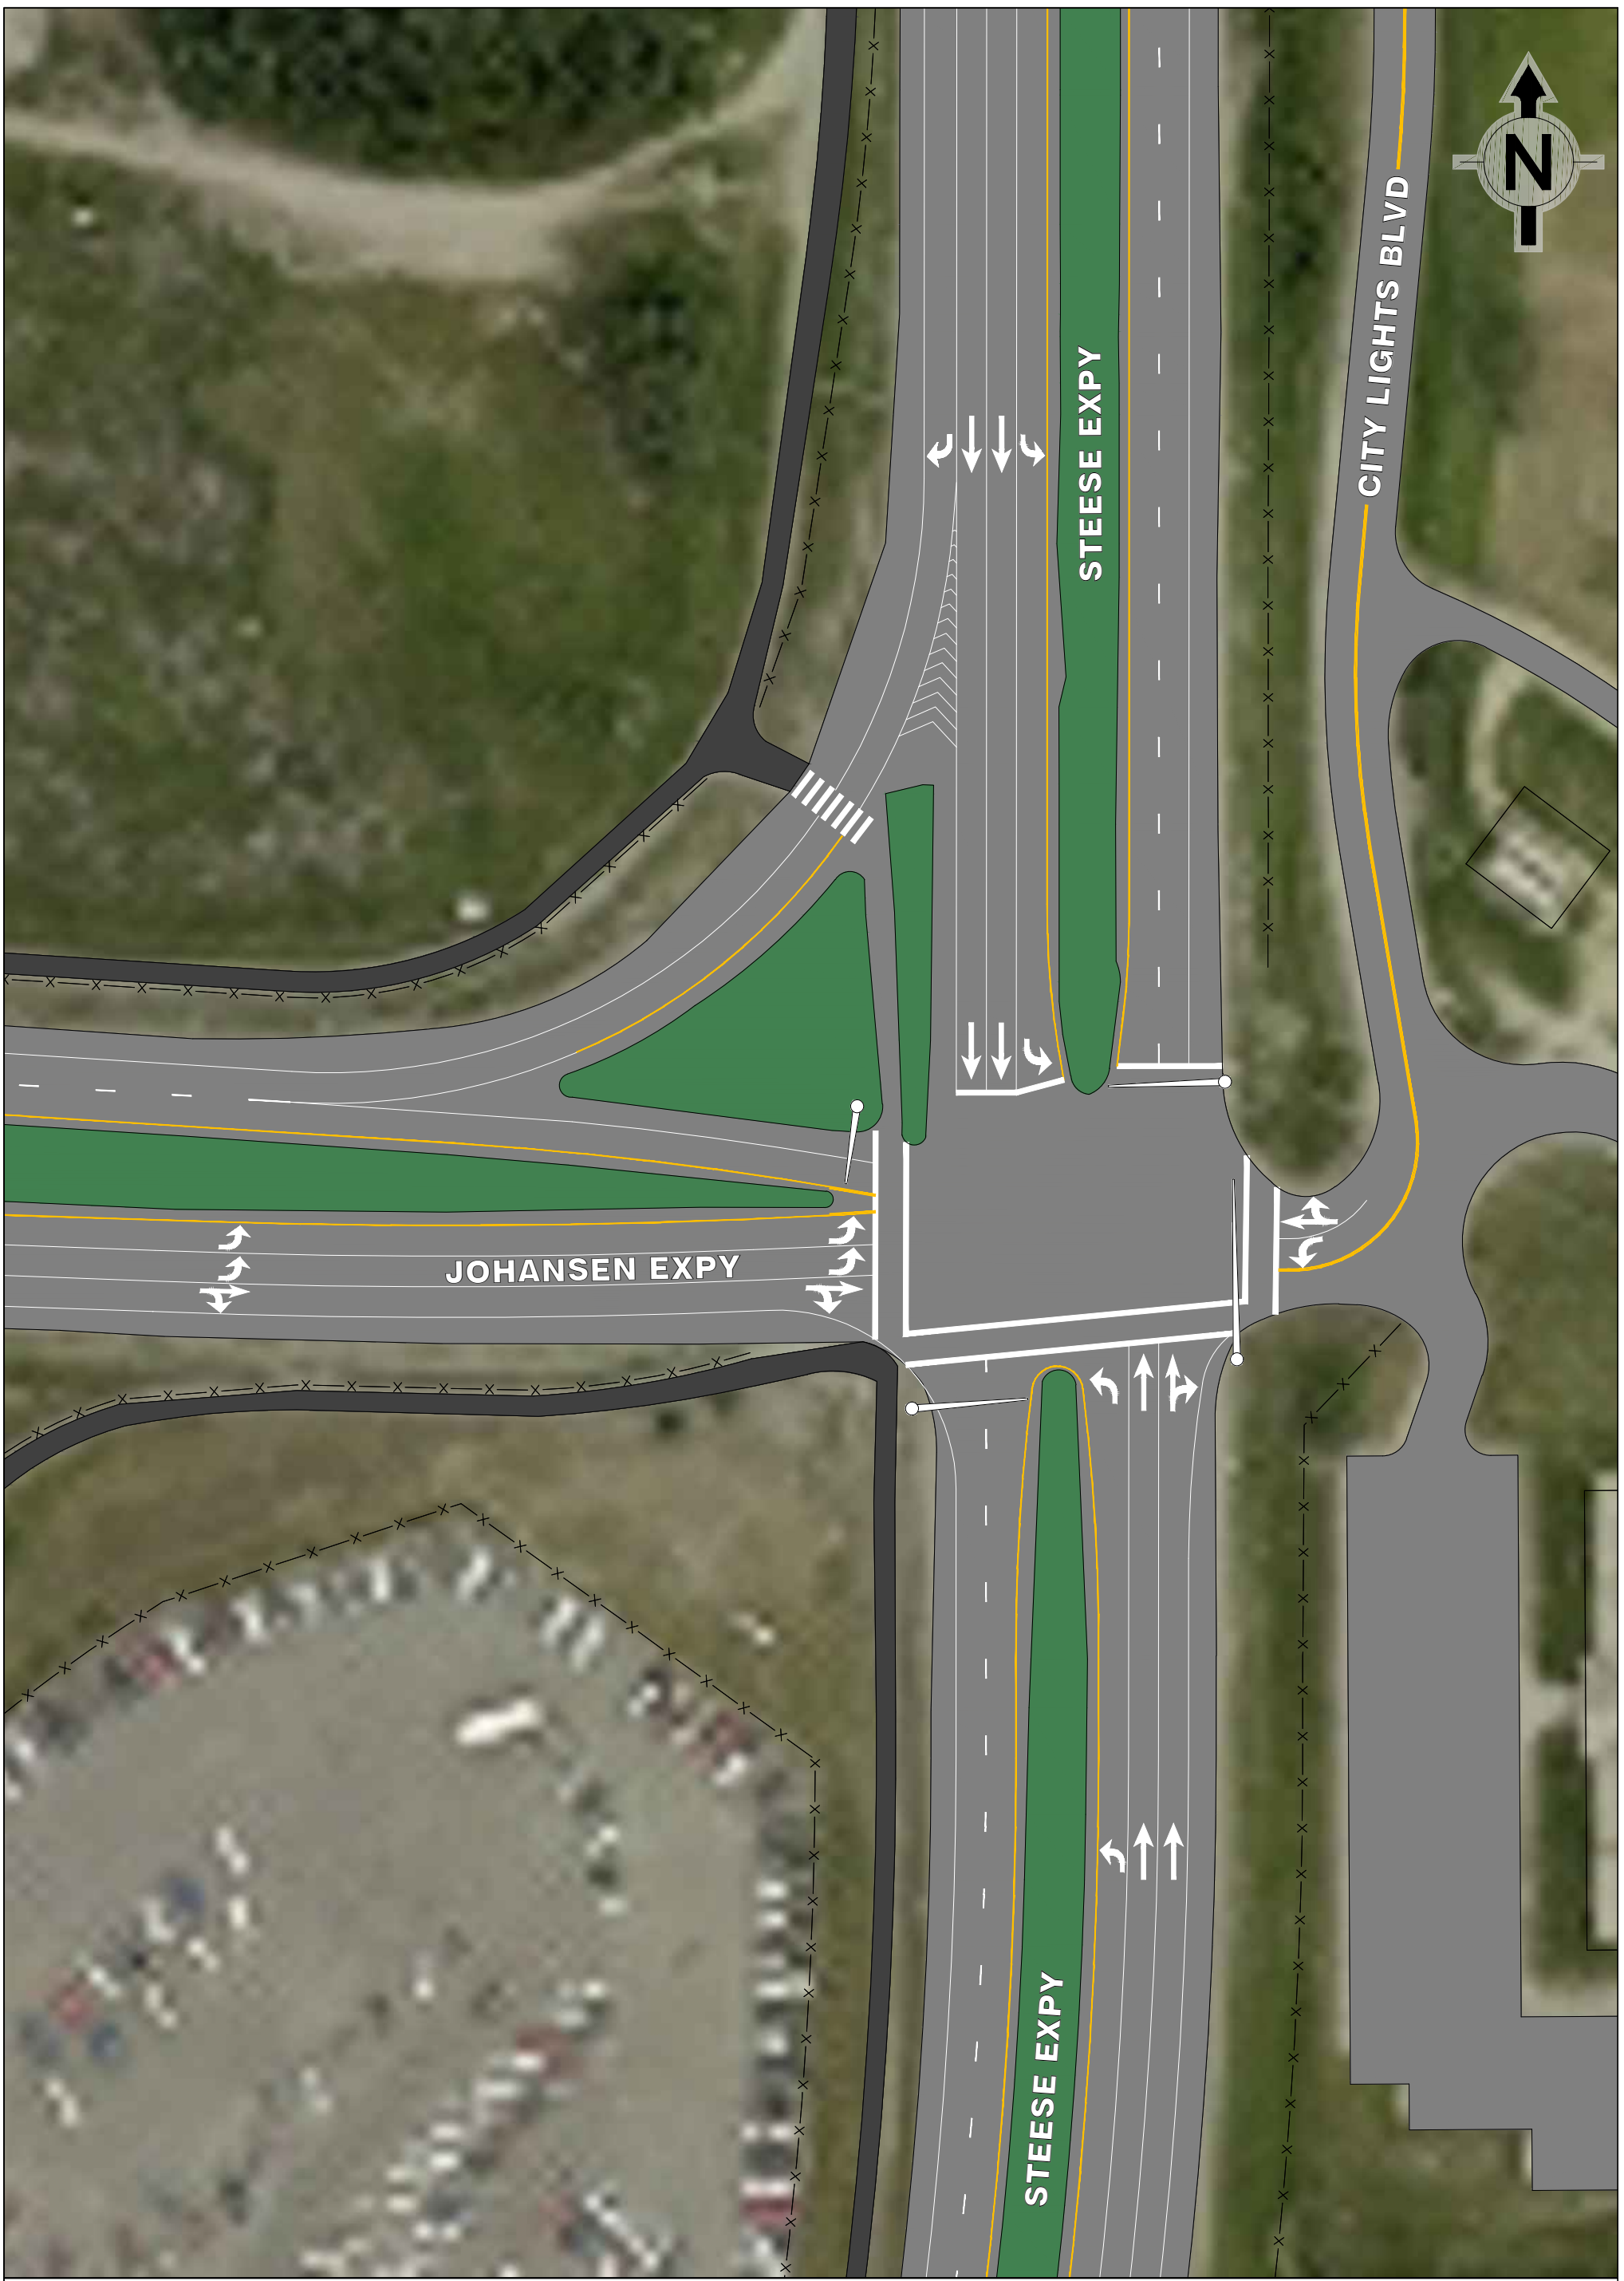

EXISTING INTERSECTION CONDITIONS

STEESE EXPRESSWAY / JOHANSEN EXPRESSWAY INTERCHANGE

PROJECT NO.: 0002337/Z607320000