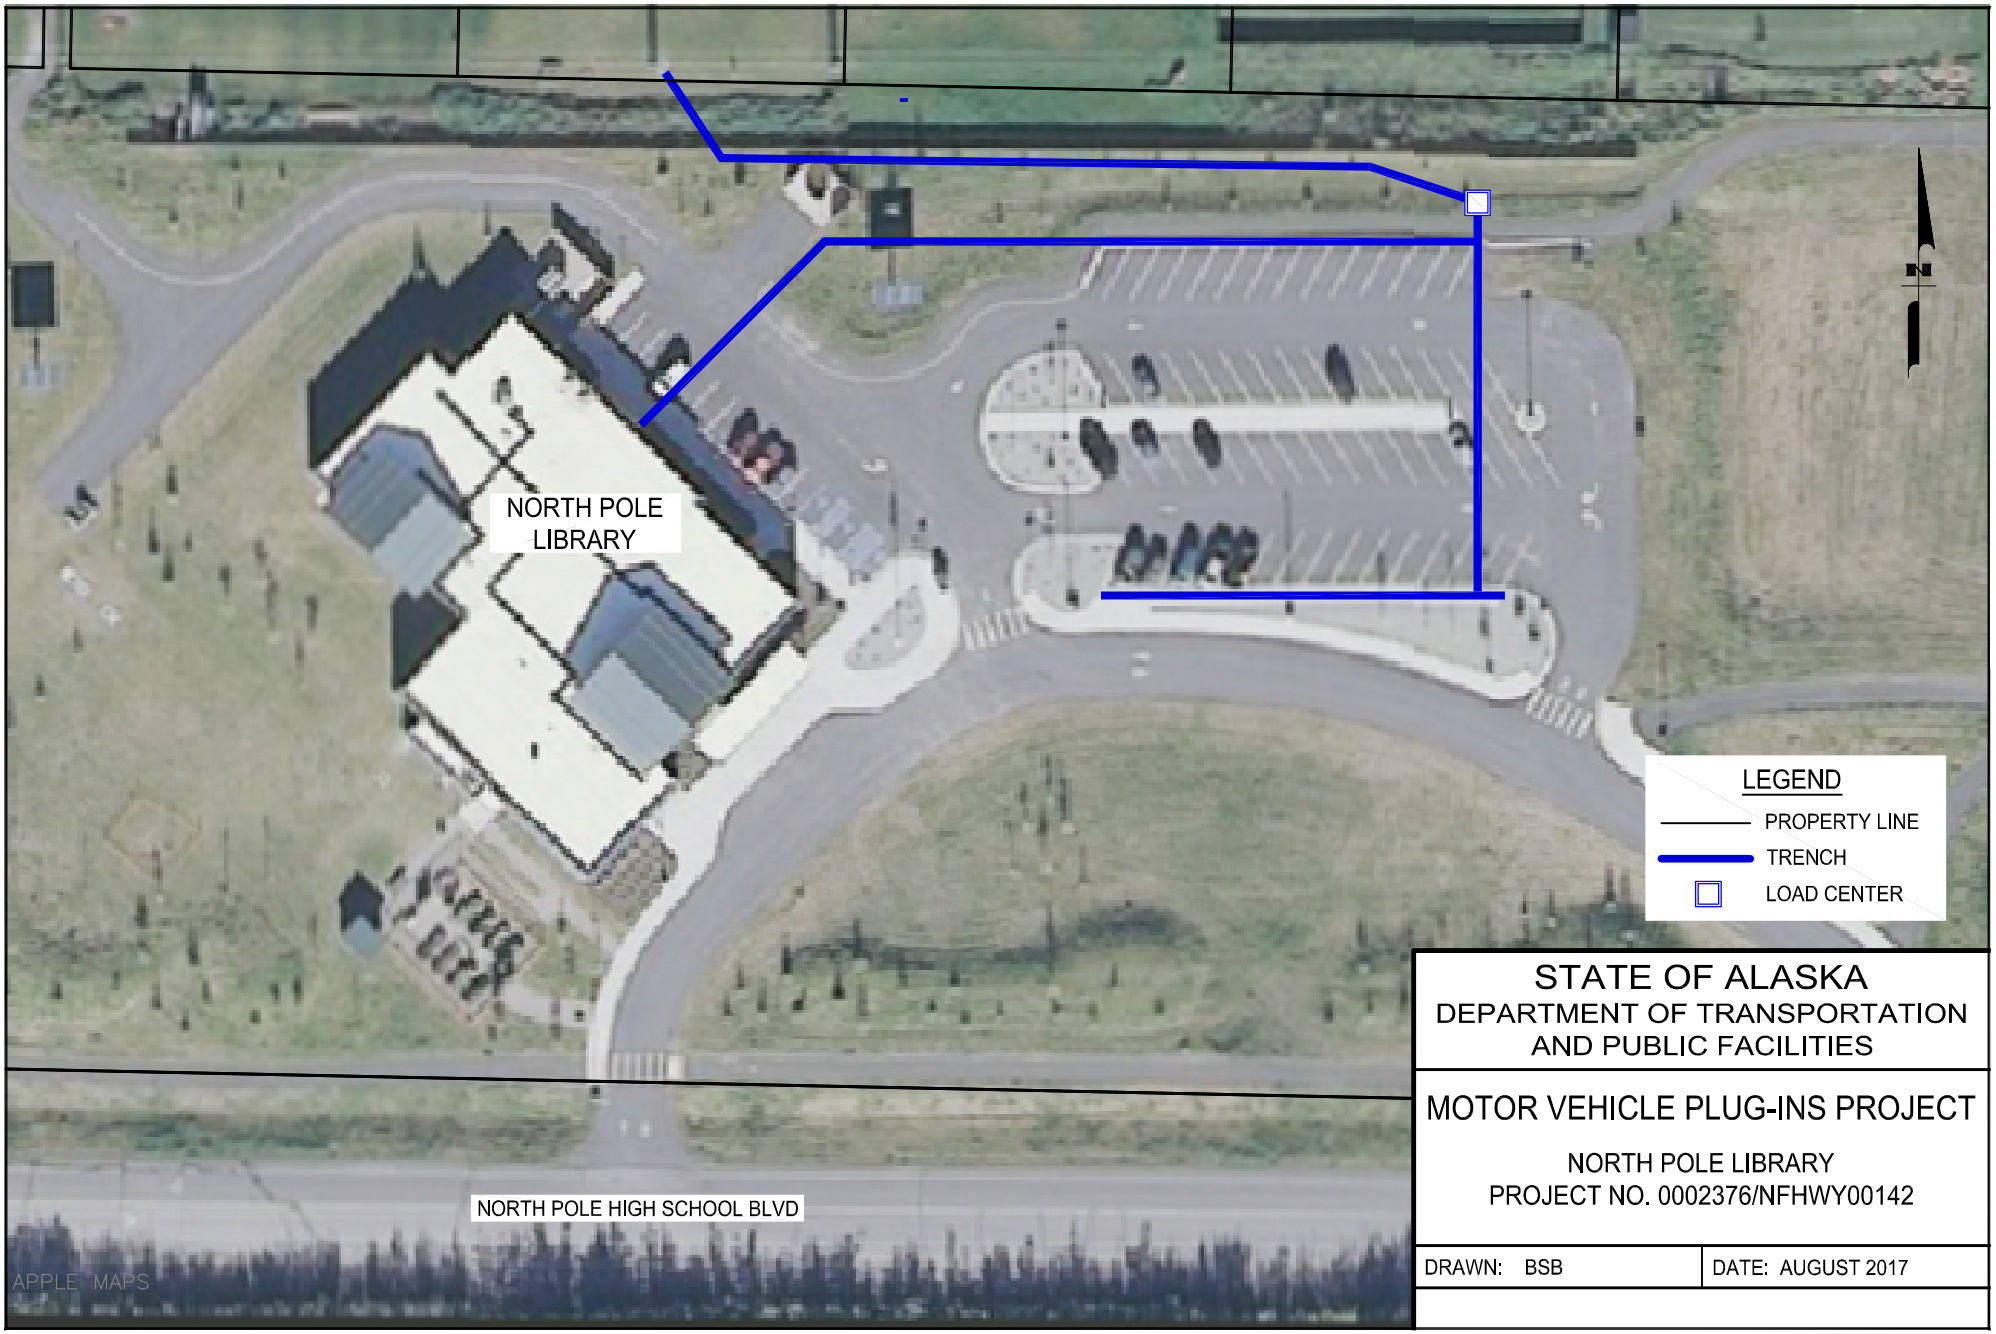

STATE OF ALASKA
DEPARTMENT OF TRANSPORTATION AND PUBLIC FACILITIES

MOTOR VEHICLE PLUG-INS PROJECT

NORTH POLE LIBRARY
PROJECT NO. 0002376/NFHWY00142

DRAWN: BSB	DATE: AUGUST 2017