Whitshed Road and Pedestrian Improvements Project # NFHWY00129
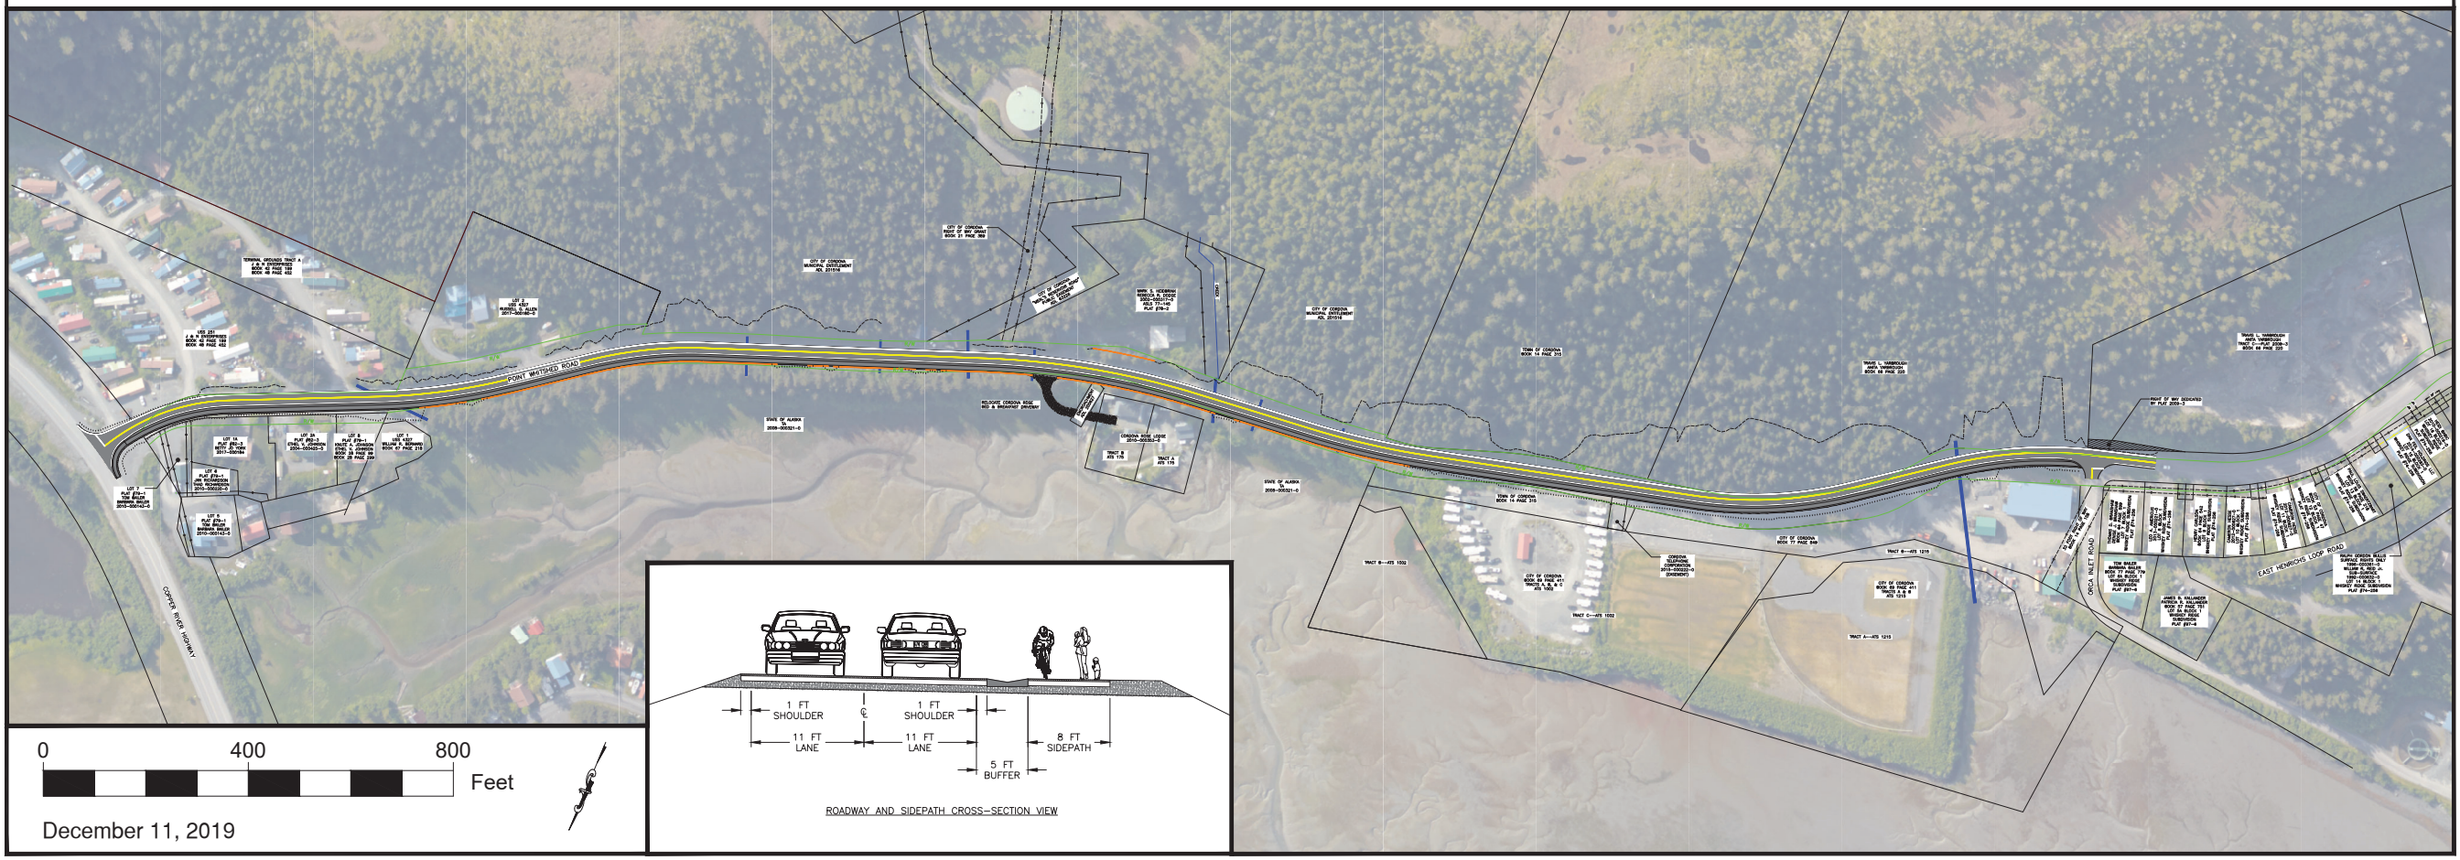
Preliminary Design