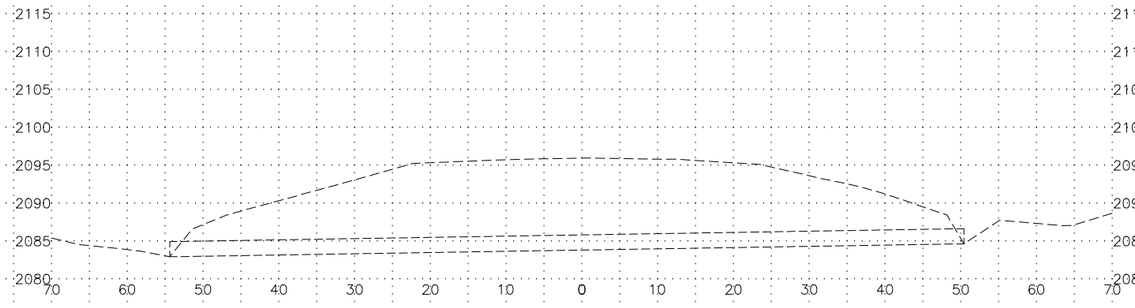

1242+69.35

PROFILE GRADE EL =
EXISTING GROUND EL = 2096.0

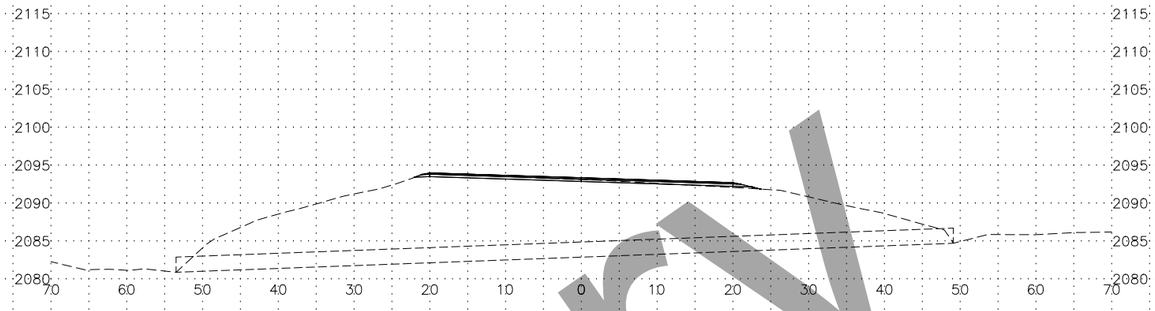

1252+68.94

PROFILE GRADE EL = 2093.37
EXISTING GROUND EL = 2093.1

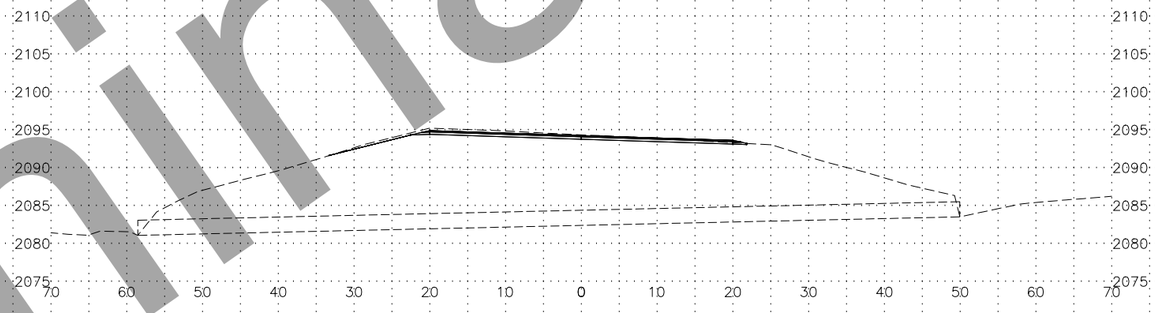

1249+98.93

PROFILE GRADE EL = 2094.27
EXISTING GROUND EL = 2094.3

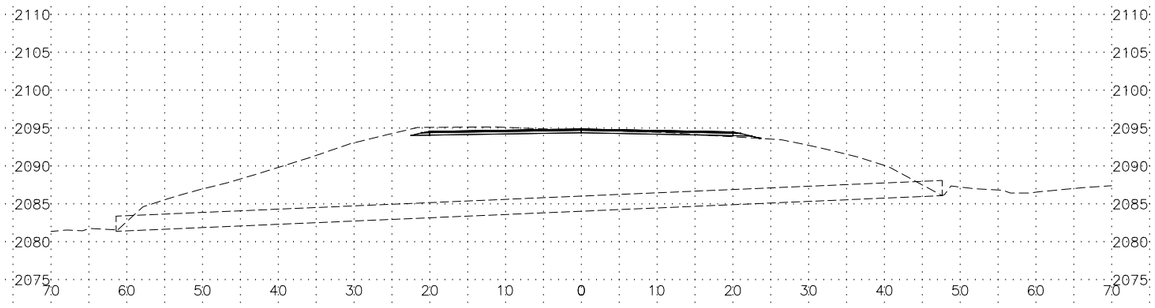

1248+01.08

PROFILE GRADE EL = 2094.93
EXISTING GROUND EL = 2094.8

Preliminary

LINE–SHEET NO.	PROJECT DESIGNATION
0 – XS01	NFHWY00423/PENDING

R:\Projects\Parks_Hwy\00423_Parks_188_192_Resurfacing\6 Design\5 Civil 3D\1 Plots\00423_XS-0 – XS01 Fri, Aug/28/20 04:03pm

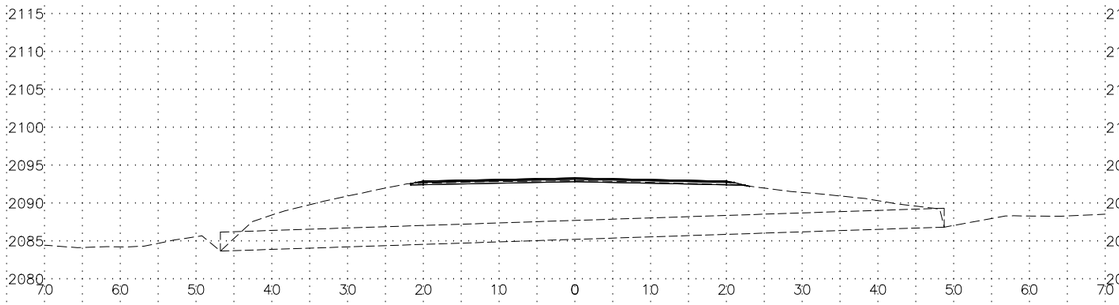

1265+69.05

PROFILE GRADE EL = 2093.34
EXISTING GROUND EL = 2093.0

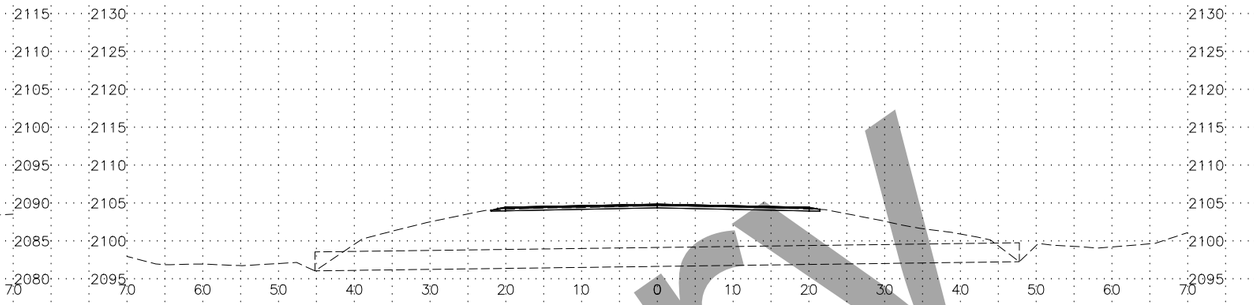

1284+70.53

PROFILE GRADE EL = 2104.89
EXISTING GROUND EL = 2104.7

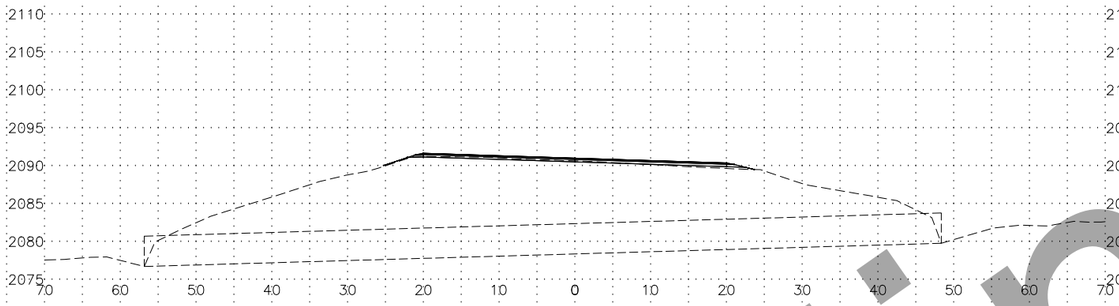

1261+33.40

PROFILE GRADE EL = 2091.02
EXISTING GROUND EL = 2090.7

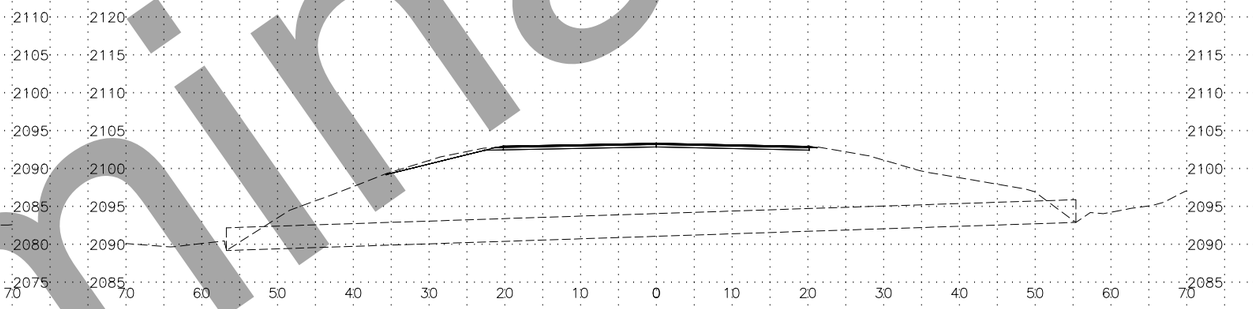

1281+75.34

PROFILE GRADE EL = 2103.39
EXISTING GROUND EL = 2103.3

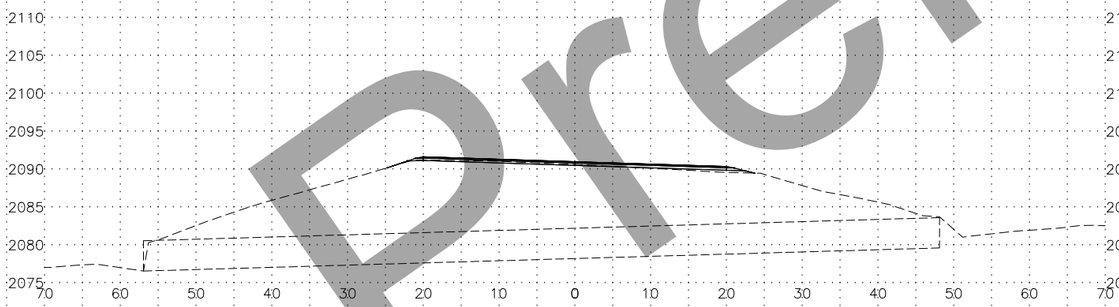

1261+26.27

PROFILE GRADE EL = 2091.01
EXISTING GROUND EL = 2090.6

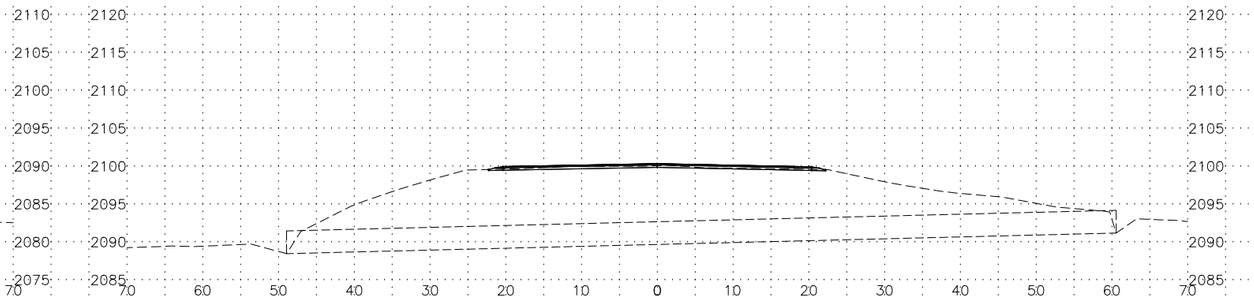

1275+80.32

PROFILE GRADE EL = 2100.36
EXISTING GROUND EL = 2100.1

Preliminary

LINE–SHEET NO.	PROJECT DESIGNATION
0 – XS02	NFHWY00423/PENDING

R:\Projects\Parks_Hwy\00423_Parks_188_192_Resurfacing\6 Design\5 Civil 3D\1 Plots\00423_XS-0 – XS02 Fri, Aug/28/20 04:03pm

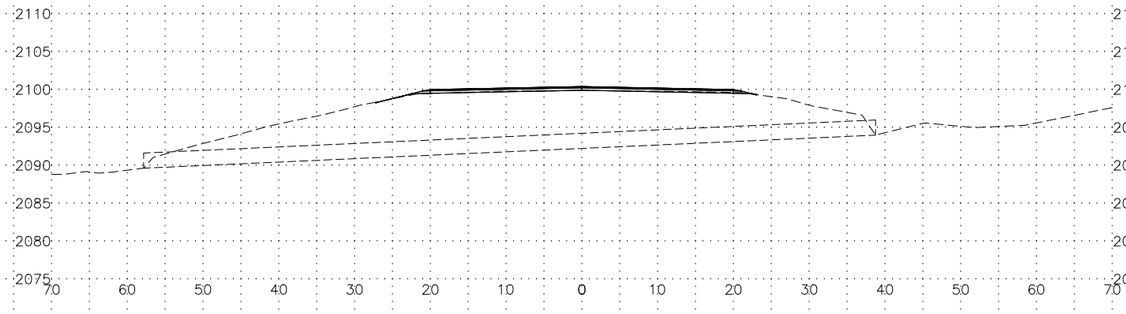

1318+30.83

PROFILE GRADE EL = 2100.41
EXISTING GROUND EL = 2099.9

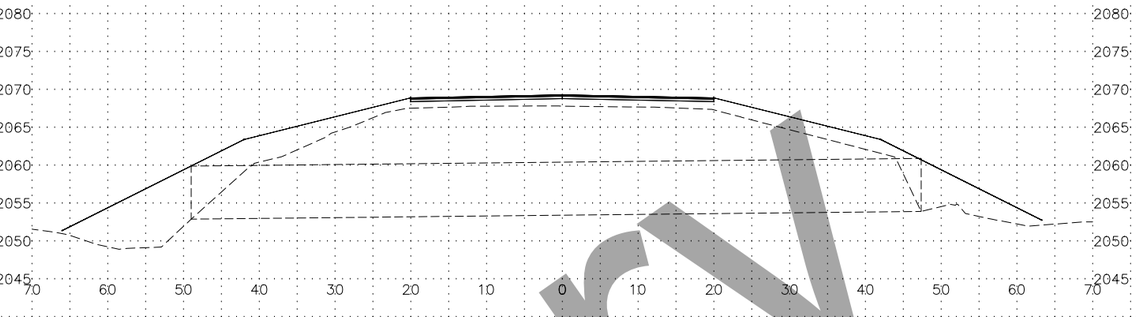

1352+63.48

PROFILE GRADE EL = 2069.31
EXISTING GROUND EL = 2067.8

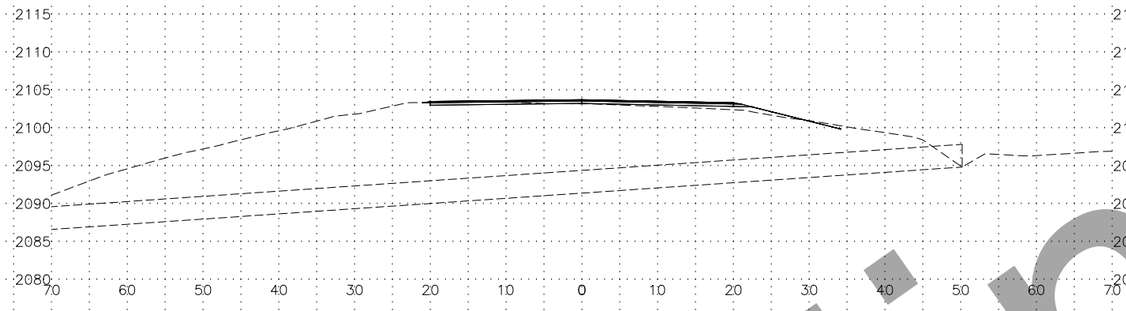

1307+37.28

PROFILE GRADE EL = 2103.73
EXISTING GROUND EL = 2103.2

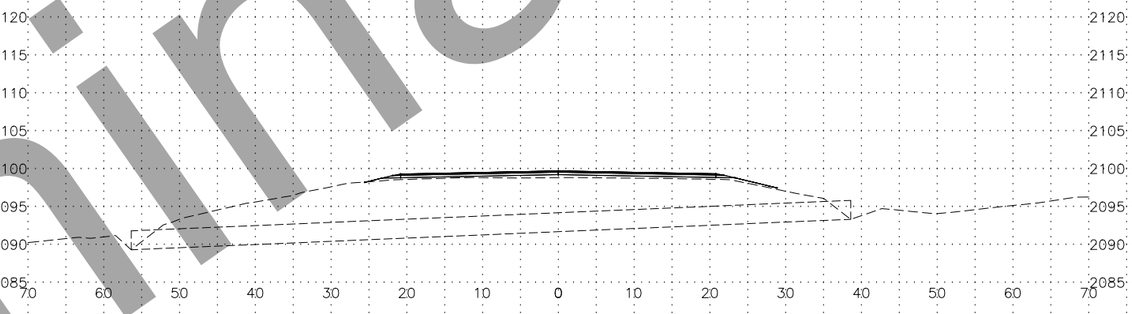

1332+59.61

PROFILE GRADE EL = 2099.73
EXISTING GROUND EL = 2098.8

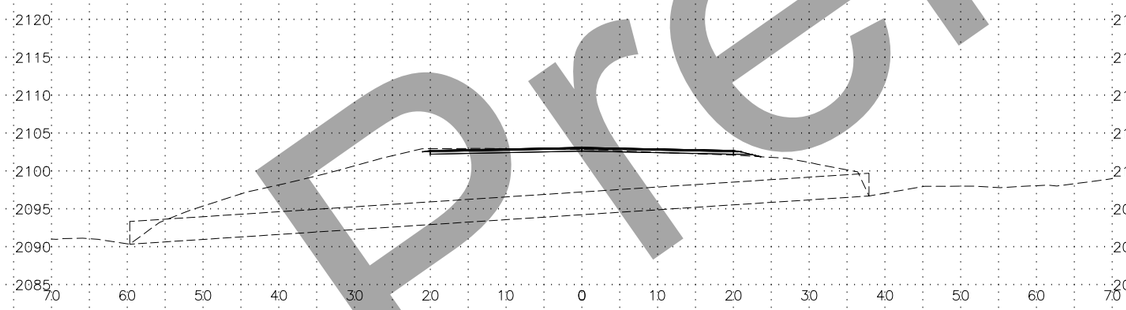

1298+00.34

PROFILE GRADE EL = 2103.16
EXISTING GROUND EL = 2102.9

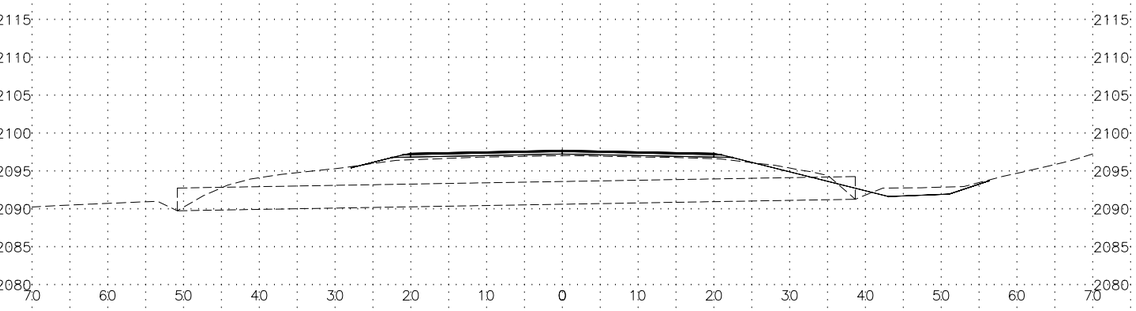

1326+69.73

PROFILE GRADE EL = 2097.77
EXISTING GROUND EL = 2097.1

Preliminary

LINE–SHEET NO.	PROJECT DESIGNATION
0 – XS03	NFHWY00423/PENDING

R:\Projects\Parks_Hwy\00423_Parks_188_192_Resurfacing\6 Design\5 Civil 3D\1 Plots\00423_XS-0 – XS03 Fri, Aug/28/20 04:03pm

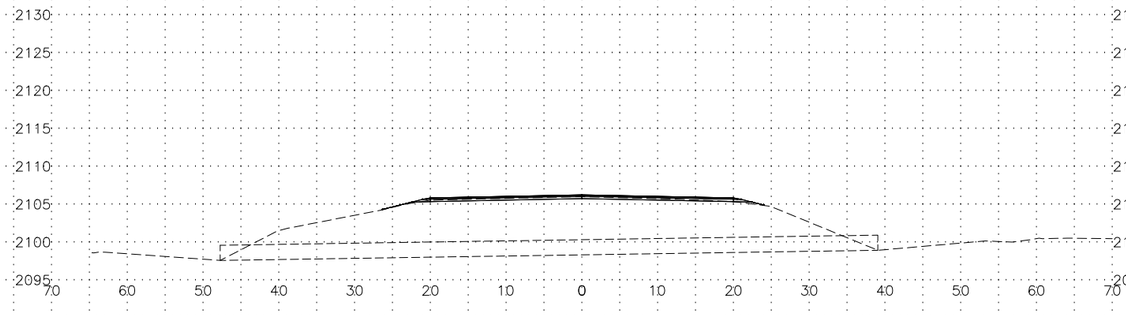

1387+70.28

PROFILE GRADE EL = 2106.24
EXISTING GROUND EL = 2106.0

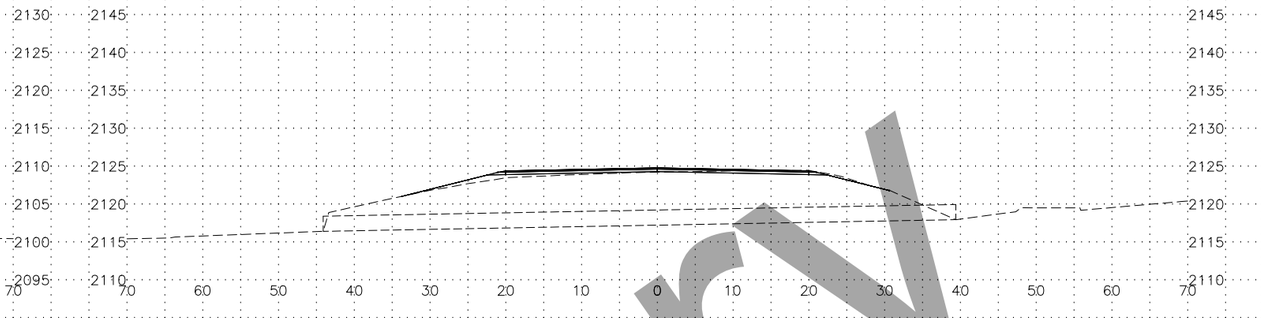

1410+05.02

PROFILE GRADE EL = 2124.81
EXISTING GROUND EL = 2124.2

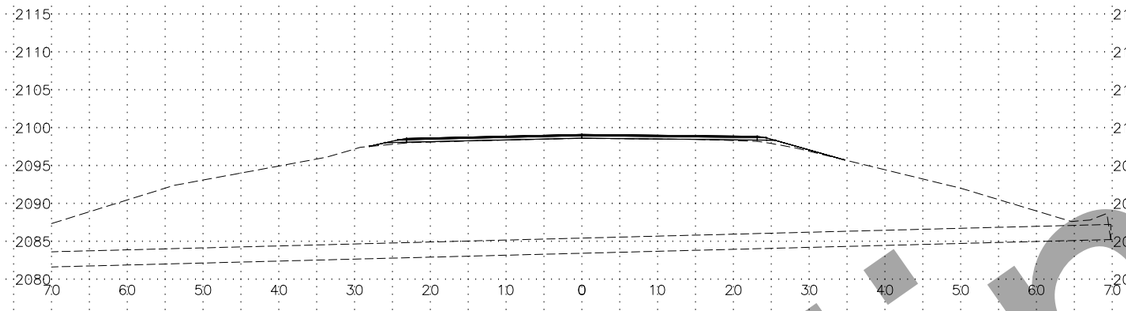

1374+87.74

PROFILE GRADE EL = 2099.15
EXISTING GROUND EL = 2098.6

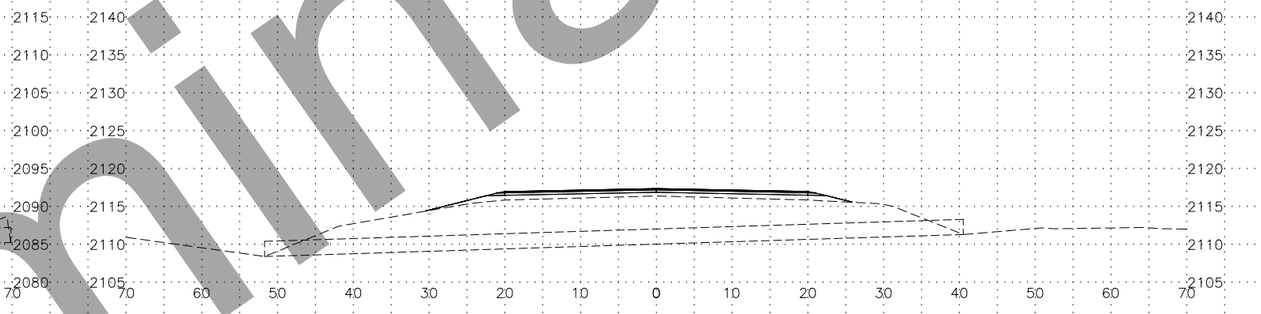

1401+68.69

PROFILE GRADE EL = 2117.40
EXISTING GROUND EL = 2116.4

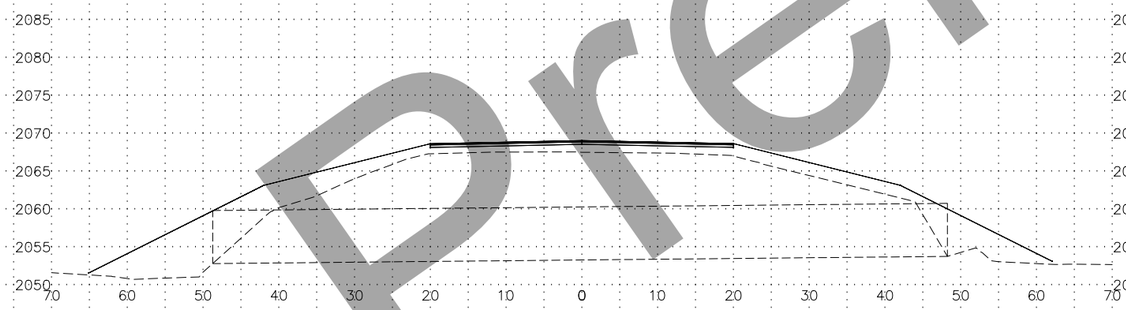

1352+73.33

PROFILE GRADE EL = 2069.05
EXISTING GROUND EL = 2067.5

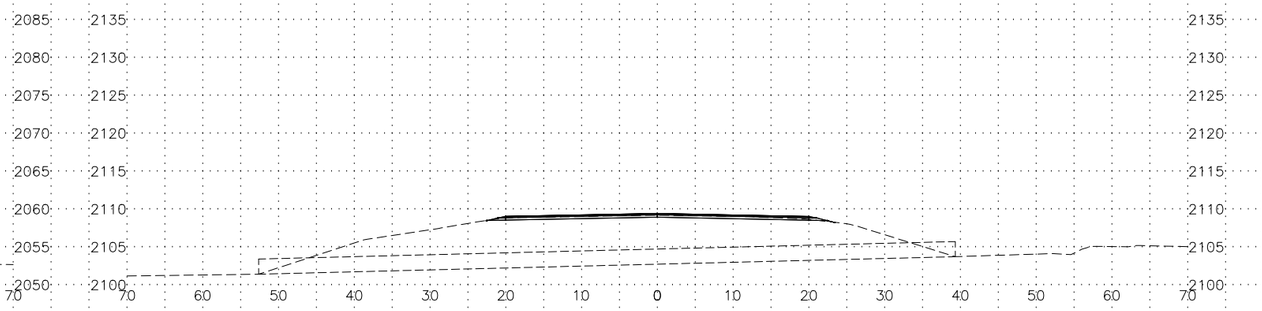

1392+70.11

PROFILE GRADE EL = 2109.45
EXISTING GROUND EL = 2109.2

Preliminary

LINE–SHEET NO.	PROJECT DESIGNATION
0 – XS04	NFHWY00423/PENDING

R:\Projects\Parks_Hwy\00423_Parks_188_192_Resurfacing\6 Design\5 Civil 3D\1 Plots\00423_XS-0 – XS04 Fri, Aug/28/20 04:04pm

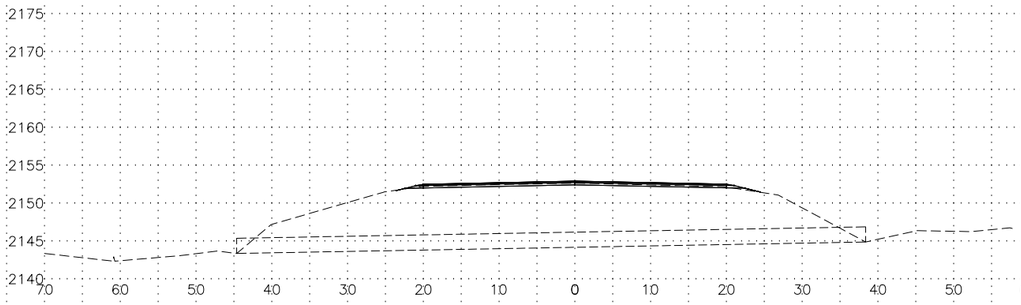

1433+70.89

PROFILE GRADE EL = 2152.92
EXISTING GROUND EL = 2152.7

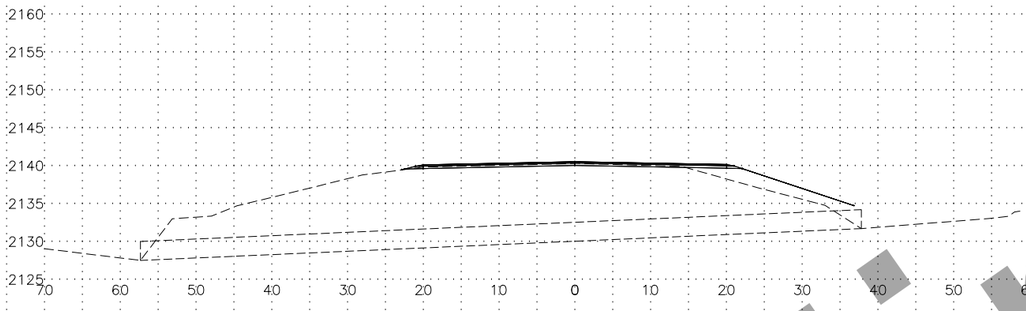

1427+84.56

PROFILE GRADE EL = 2140.56
EXISTING GROUND EL = 2140.3

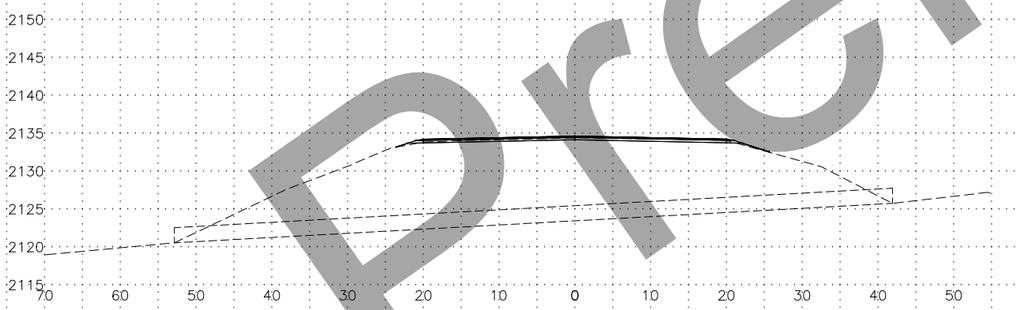

1422+91.80

PROFILE GRADE EL = 2134.65
EXISTING GROUND EL = 2134.4

Preliminary

LINE–SHEET NO.	PROJECT DESIGNATION
0 – XS05	NFHWY00423/PENDING

R:\Projects\Parks_Hwy\00423_Parks_188_192_Resurfacing\6 Design\5 Civil 3D\1 Plots\00423_XS-0 – XS05 Fri, Aug/28/20 04:04pm

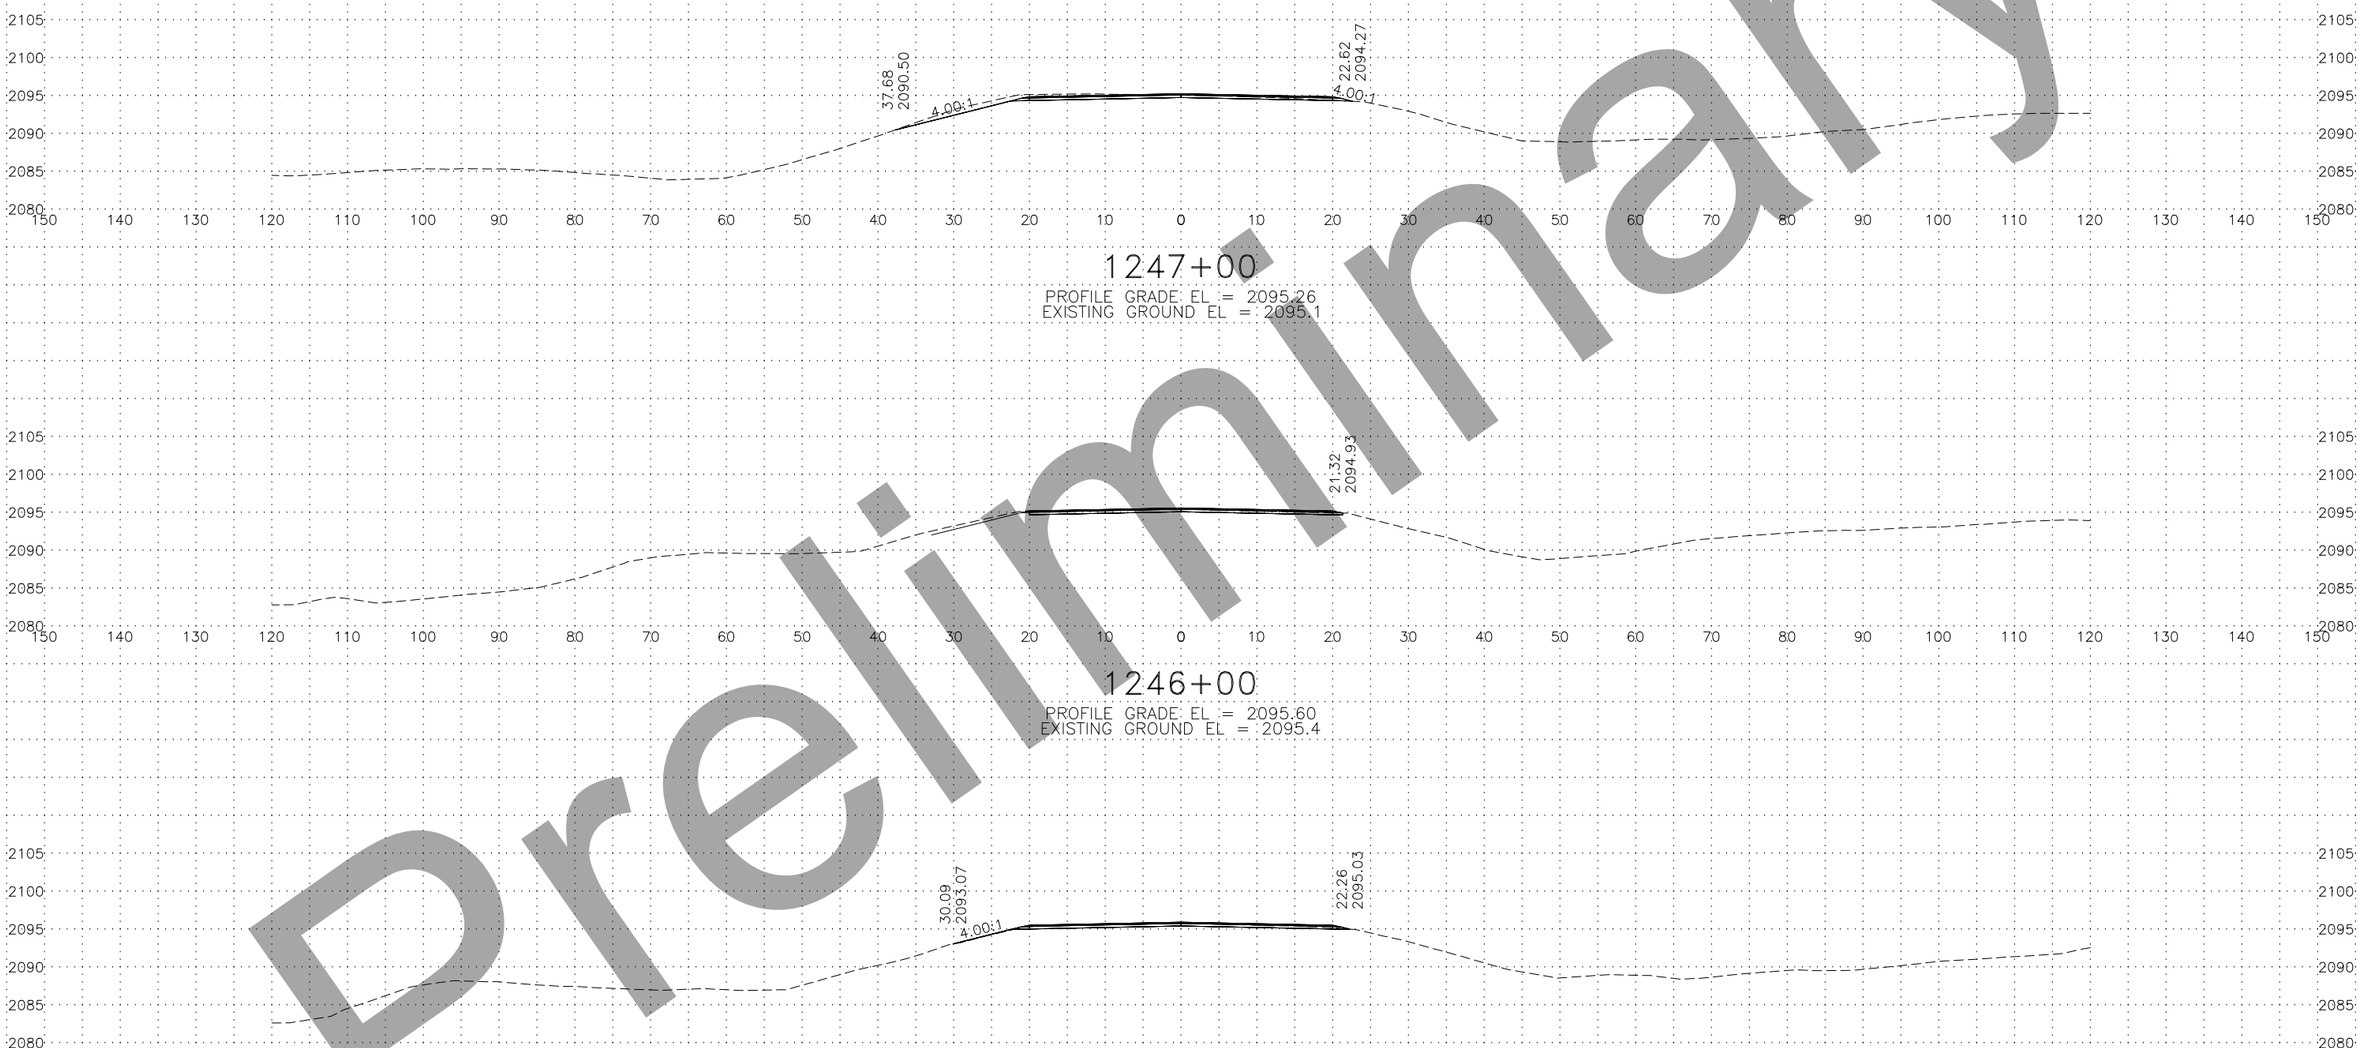

Preliminary

LINE–SHEET NO.	PROJECT DESIGNATION
00423_XS – 0 – XS06	NFHWY00423/PENDING

R:\Projects\Parks_Hwy\00423_Parks_188_192_Resurfacing\6 Design\5 Civil 3D\1 Plots\00423_XS-0 – XS06 Fri, Aug/28/20 04:04pm

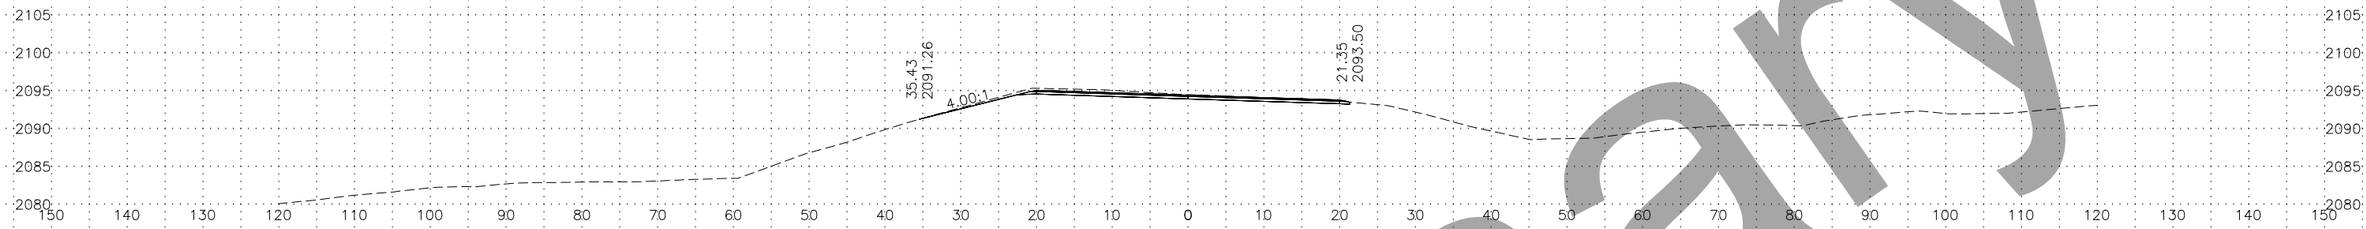

1249+50

PROFILE GRADE EL = 2094.43
EXISTING GROUND EL = 2094.5

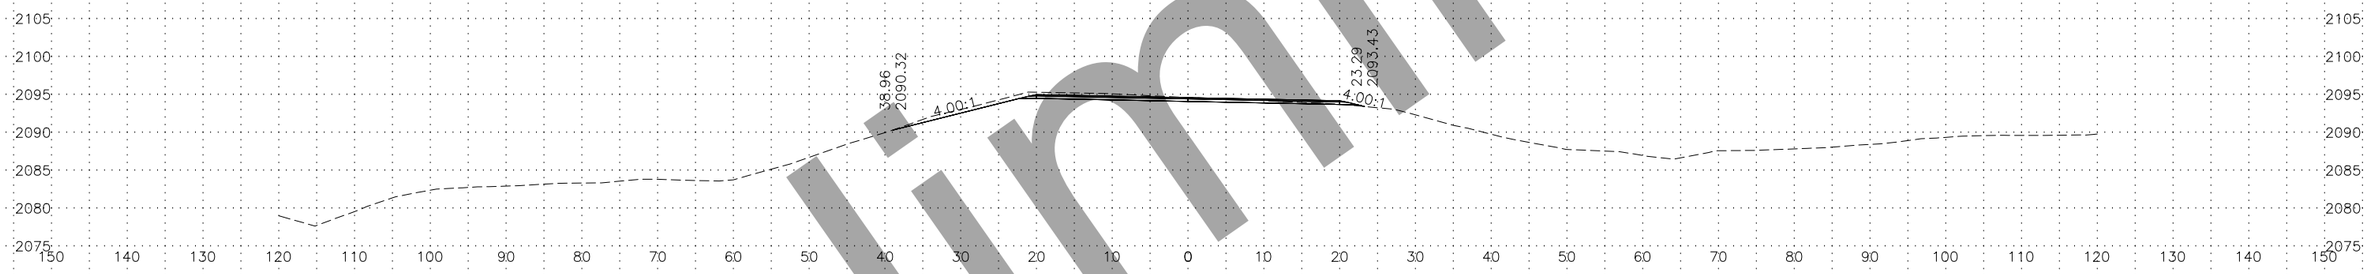

1249+00

PROFILE GRADE EL = 2094.60
EXISTING GROUND EL = 2094.6

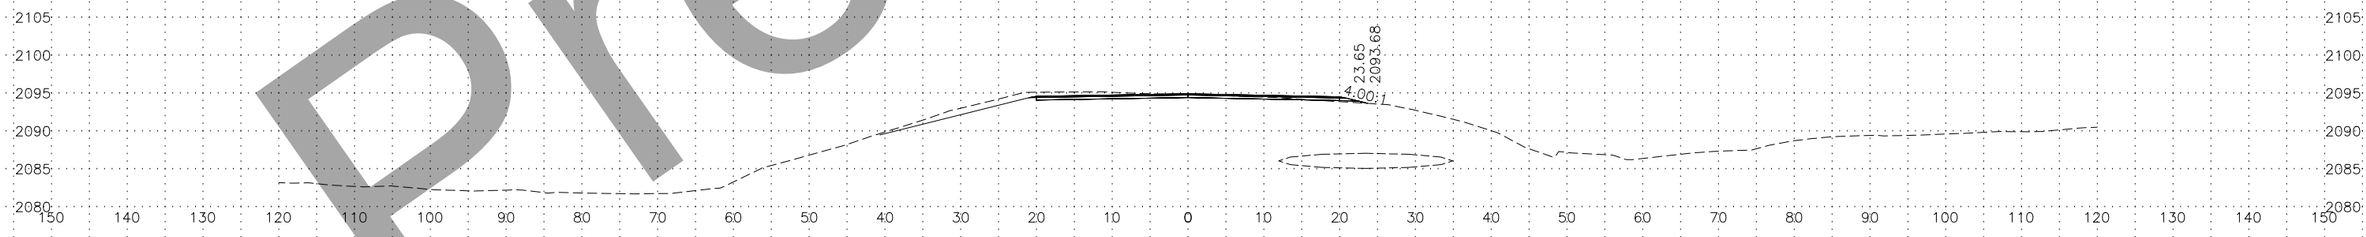

1248+00

PROFILE GRADE EL = 2094.93
EXISTING GROUND EL = 2094.8

Preliminary

LINE–SHEET NO.	PROJECT DESIGNATION
00423_XS – 0 – XS07	NFHWY00423/PENDING

R:\Projects\Parks_Hwy\00423_Parks_188_192_Resurfacing\6 Design\5 Civil 3D\1 Plots\00423_XS-0 – XS07 Fri, Aug/28/20 04:04pm

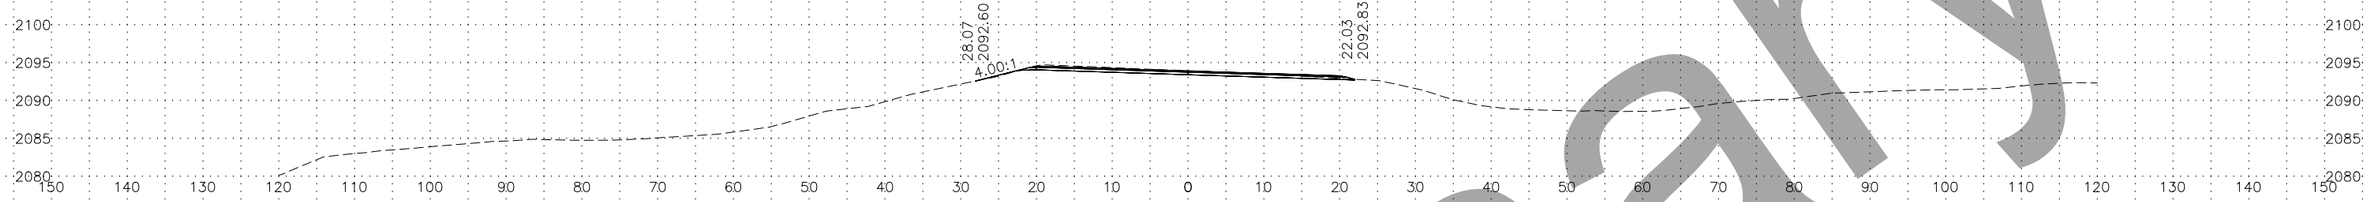

1251+00

PROFILE GRADE EL = 2093.93
EXISTING GROUND EL = 2094.0

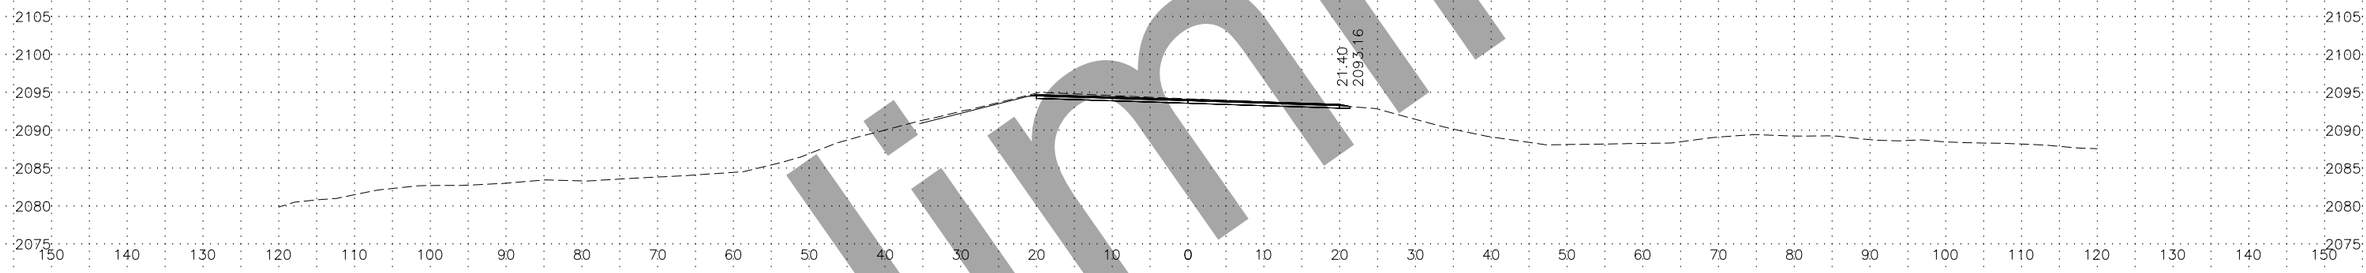

1250+50

PROFILE GRADE EL = 2094.10
EXISTING GROUND EL = 2094.2

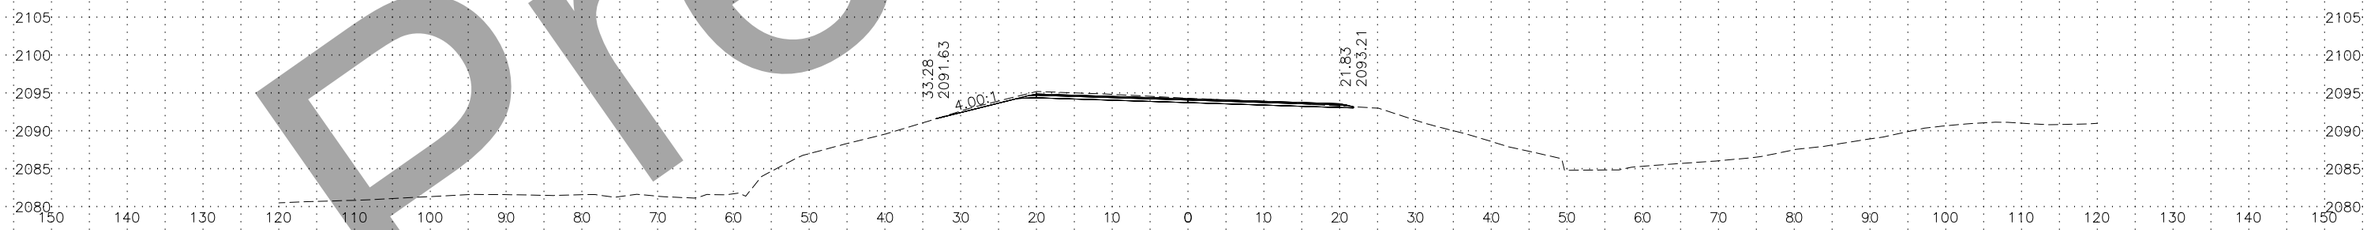

1250+00

PROFILE GRADE EL = 2094.26
EXISTING GROUND EL = 2094.3

Preliminary

LINE–SHEET NO.	PROJECT DESIGNATION
00423_XS – 0 – XS08	NFHWY00423/PENDING

R:\Projects\Parks_Hwy\00423_Parks_188_192_Resurfacing\6 Design\5 Civil 3D\1 Plots\00423_XS-0 – XS08 Fri, Aug/28/20 04:04pm

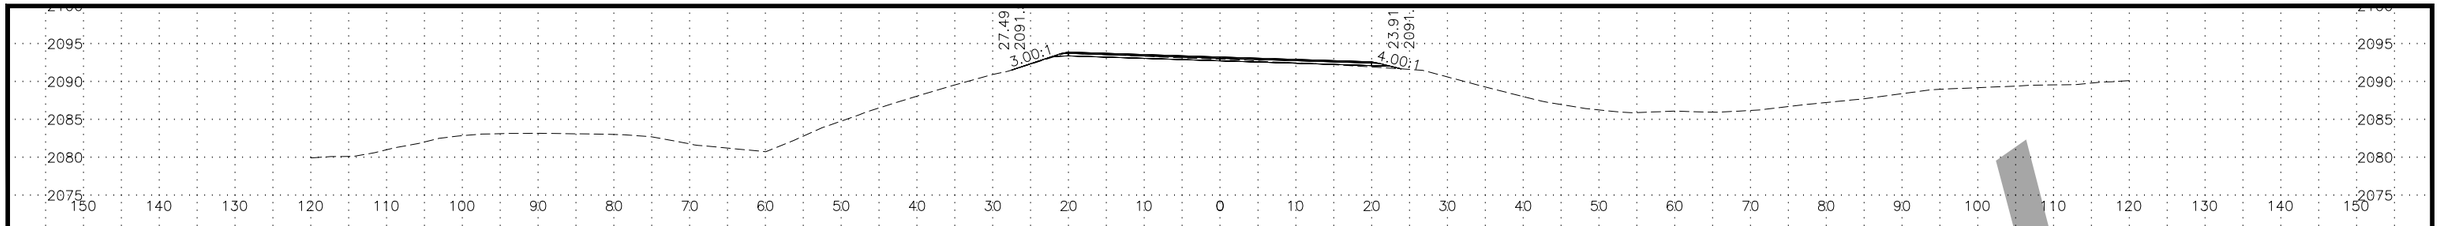

1253+00

PROFILE GRADE EL = 2093.27
EXISTING GROUND EL = 2093.0

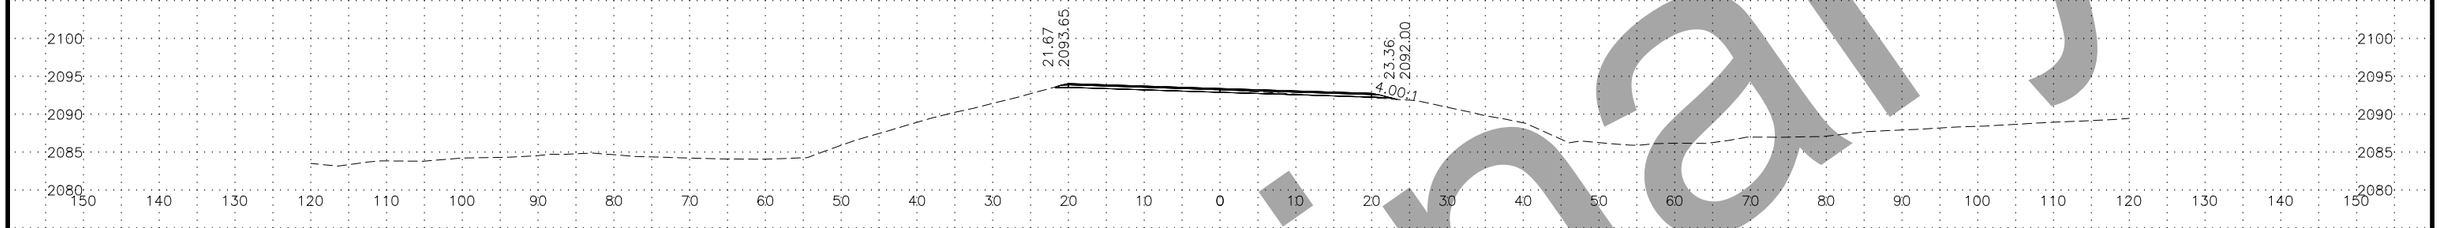

1252+50

PROFILE GRADE EL = 2093.43
EXISTING GROUND EL = 2093.2

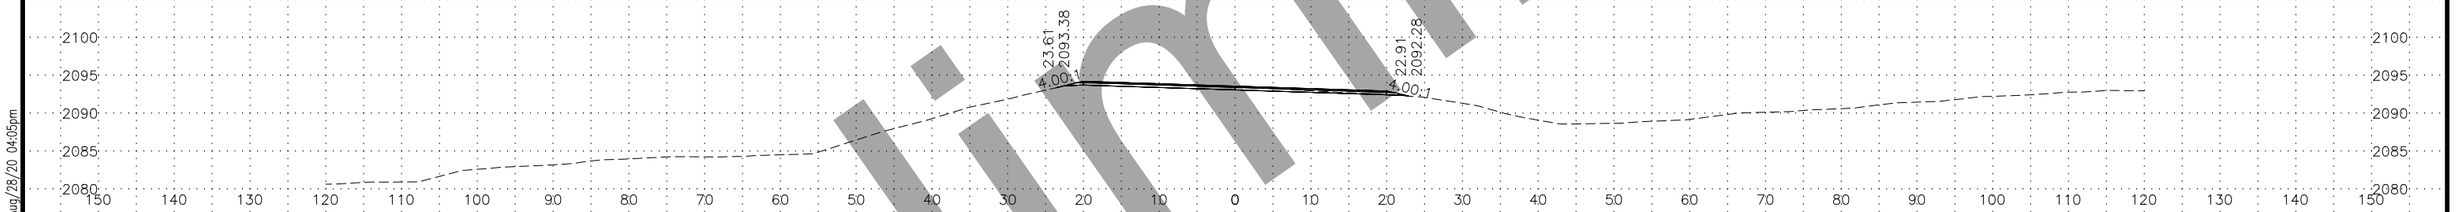

1252+00

PROFILE GRADE EL = 2093.60
EXISTING GROUND EL = 2093.5

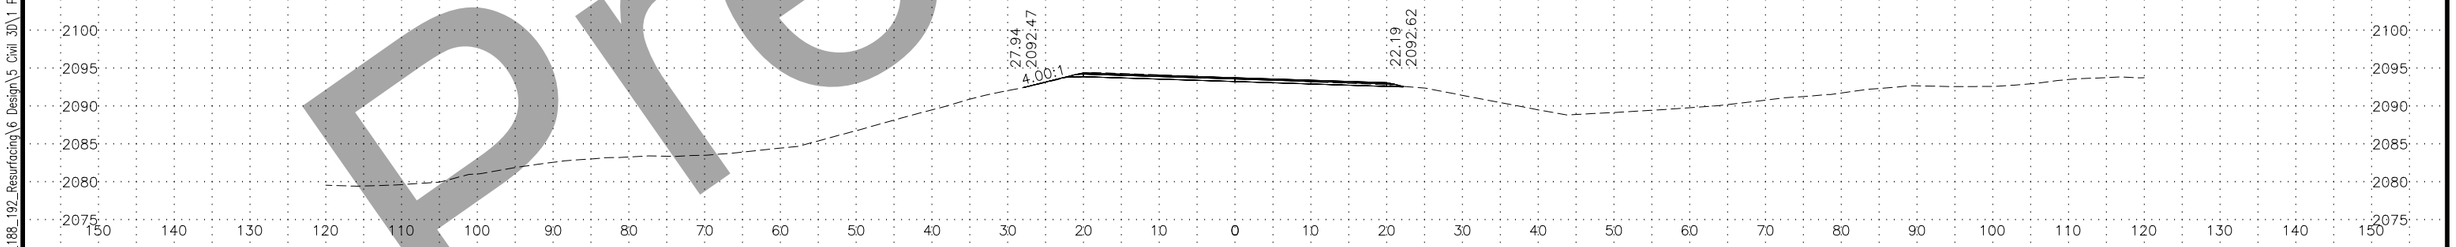

1251+50

PROFILE GRADE EL = 2093.77
EXISTING GROUND EL = 2093.7

Preliminary

LINE–SHEET NO.	PROJECT DESIGNATION
00423_XS – 0 – XS09	NFHWY00423/PENDING

R:\Projects\Parks_Hwy\00423_Parks_188_192_Resurfacing\6 Design\5 Civil 3D\1 Plots\00423_XS-0 – XS09 Fri, Aug/28/20 04:05pm

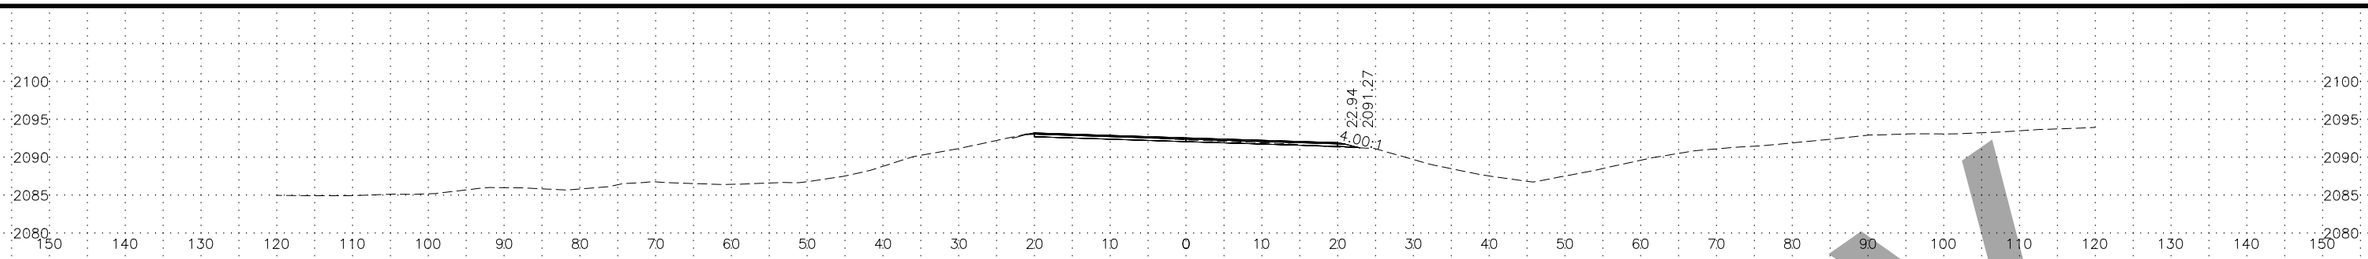

1255+00

PROFILE GRADE EL = 2092.60
EXISTING GROUND EL = 2092.3

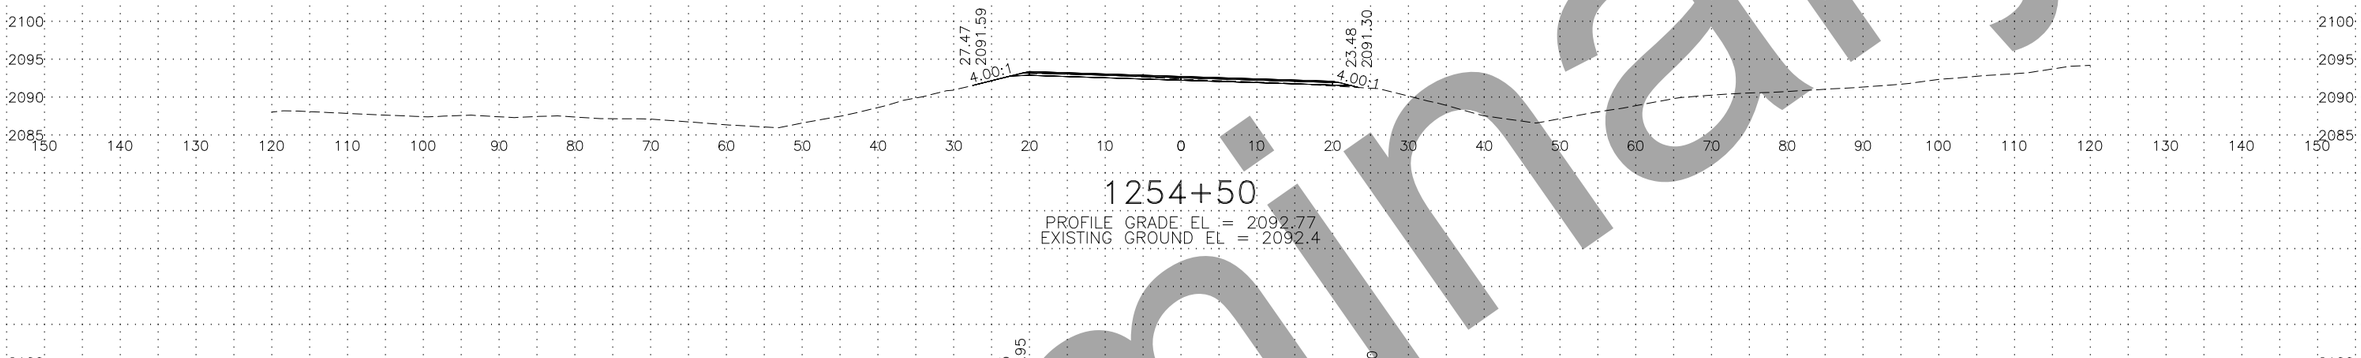

1254+50

PROFILE GRADE EL = 2092.77
EXISTING GROUND EL = 2092.4

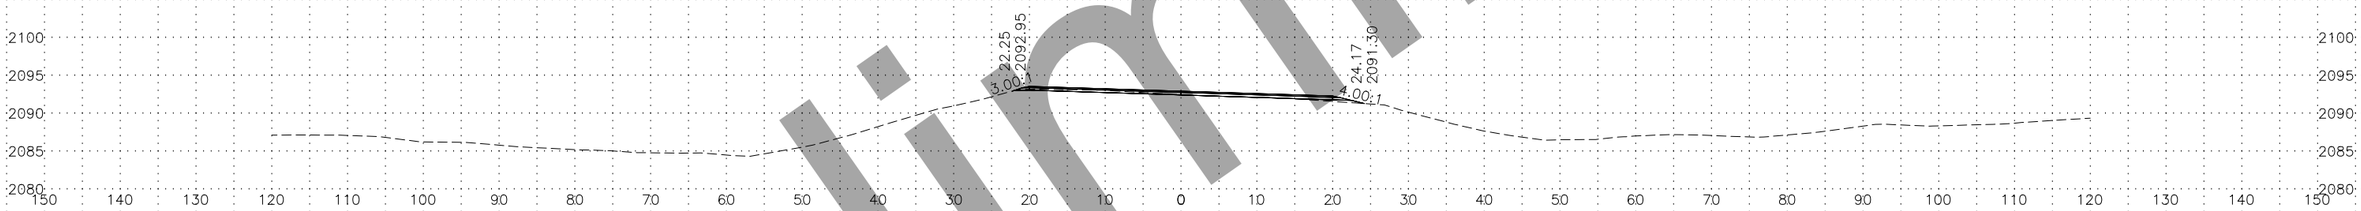

1254+00

PROFILE GRADE EL = 2092.93
EXISTING GROUND EL = 2092.5

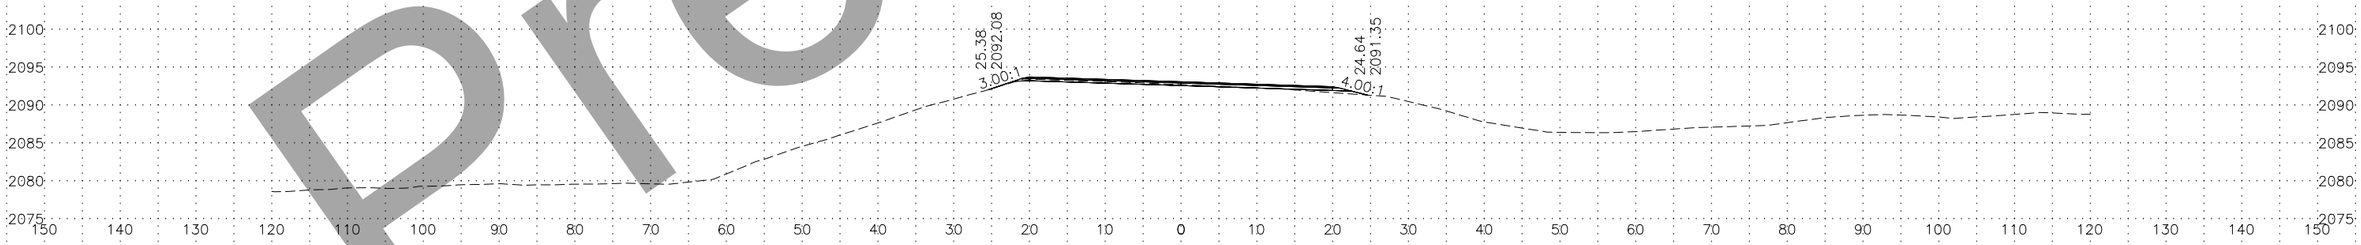

1253+50

PROFILE GRADE EL = 2093.10
EXISTING GROUND EL = 2092.7

Preliminary

LINE–SHEET NO.	PROJECT DESIGNATION
00423_XS – 0 – XS10	NFHWY00423/PENDING

R:\Projects\Parks_Hwy\00423_Parks_188_192_Resurfacing\6 Design\5 Civil 3D\1 Plots\00423_XS-0 - XS10 Fri, Aug/28/20 04:05pm

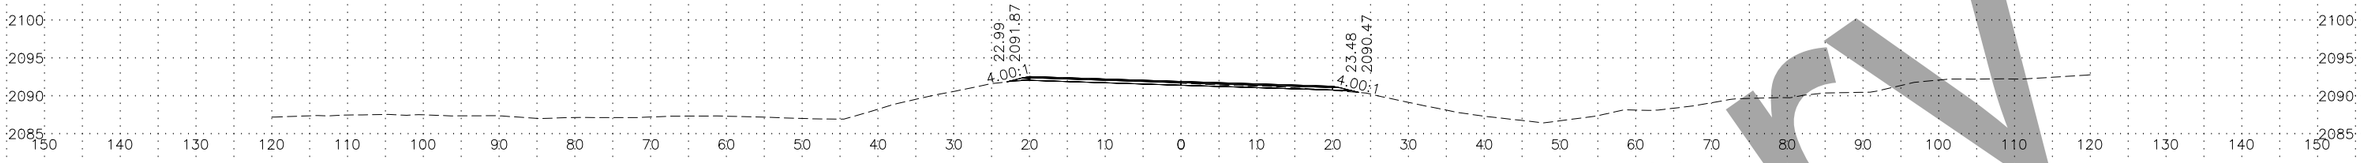

1257+00

PROFILE GRADE EL = 2091.93
EXISTING GROUND EL = 2091.7

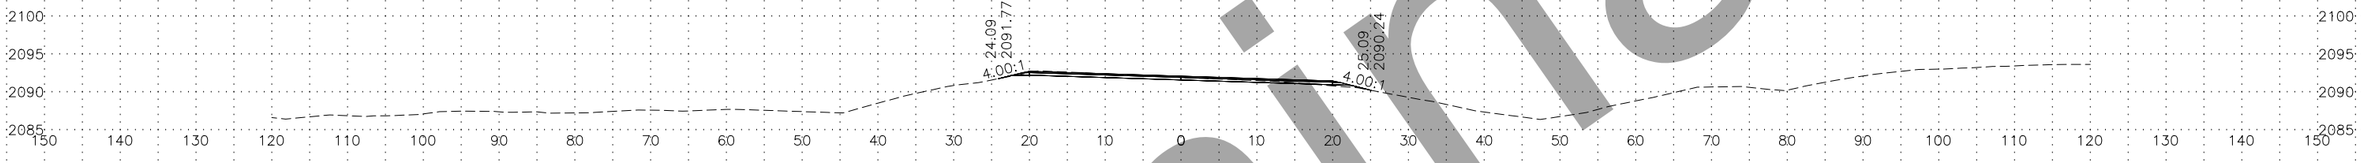

1256+50

PROFILE GRADE EL = 2092.10
EXISTING GROUND EL = 2091.9

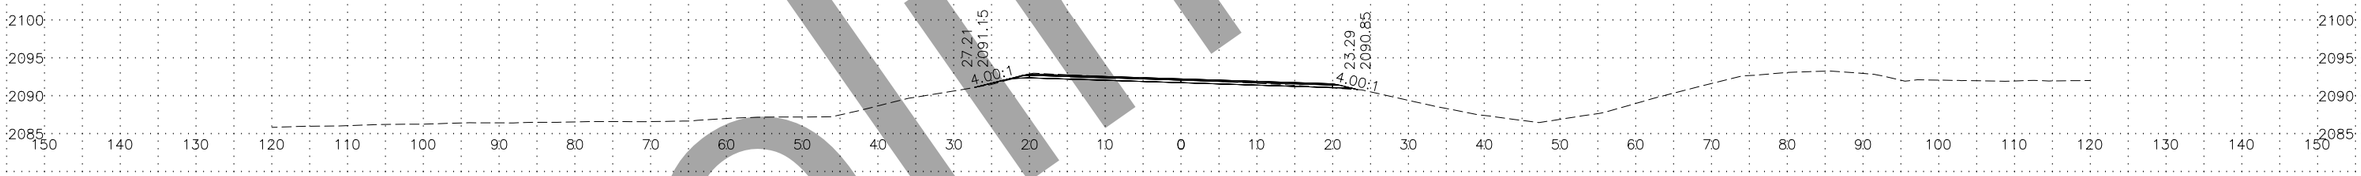

1256+00

PROFILE GRADE EL = 2092.27
EXISTING GROUND EL = 2092.1

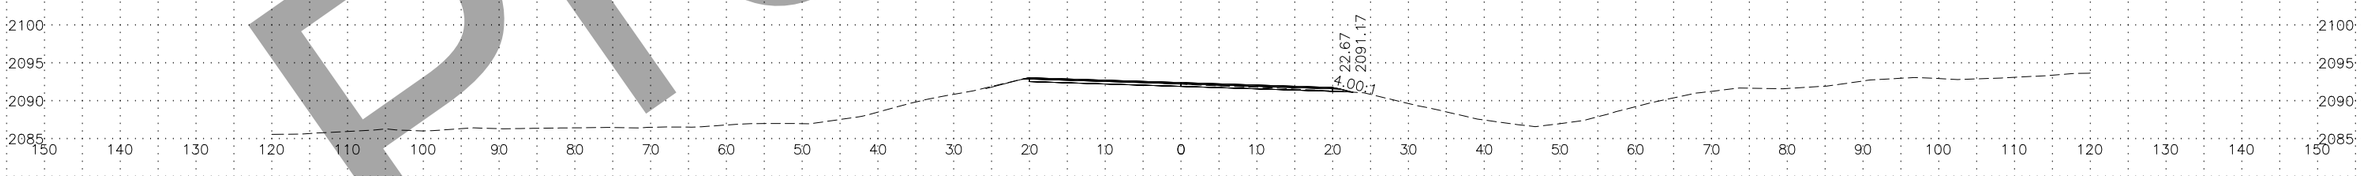

1255+50

PROFILE GRADE EL = 2092.43
EXISTING GROUND EL = 2092.2

Preliminary

LINE–SHEET NO.	PROJECT DESIGNATION
00423_XS – 0 – XS11	NFHWY00423/PENDING

R:\Projects\Parks_Hwy\00423_Parks_188_192_Resurfacing\6 Design\5 Civil 3D\1 Plots\00423_XS-0 – XS11 Fri, Aug/28/20 04:05pm

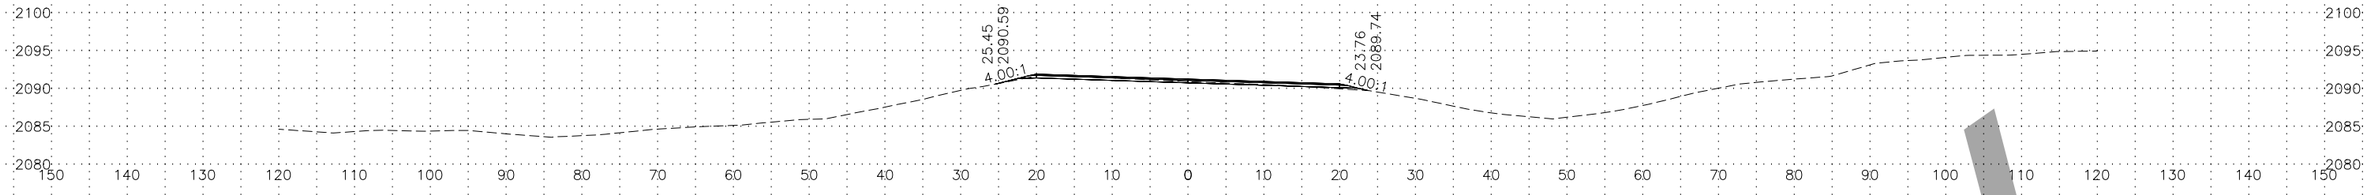

1259+00

PROFILE GRADE EL = 2091.27
EXISTING GROUND EL = 2090.9

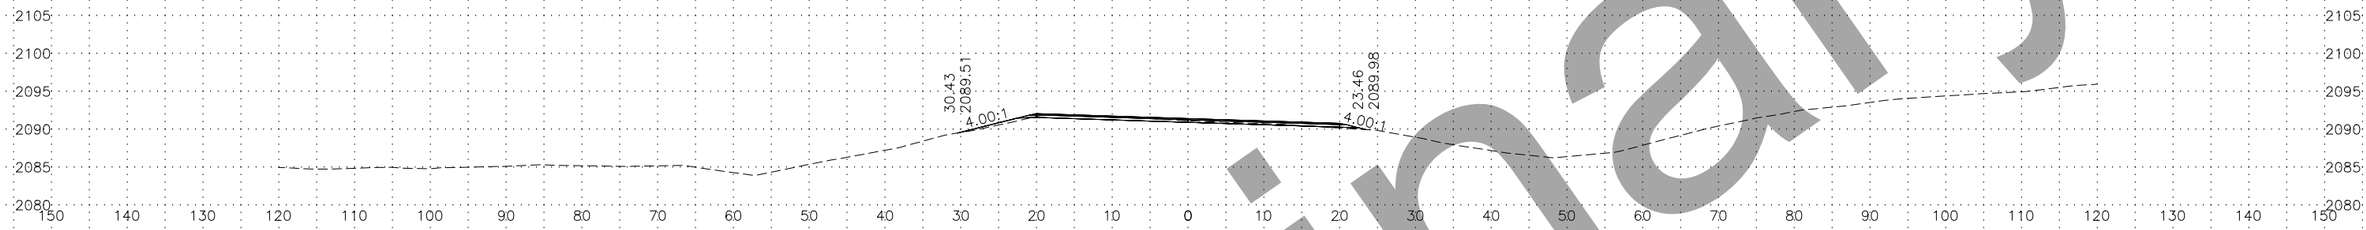

1258+50

PROFILE GRADE EL = 2091.43
EXISTING GROUND EL = 2091.1

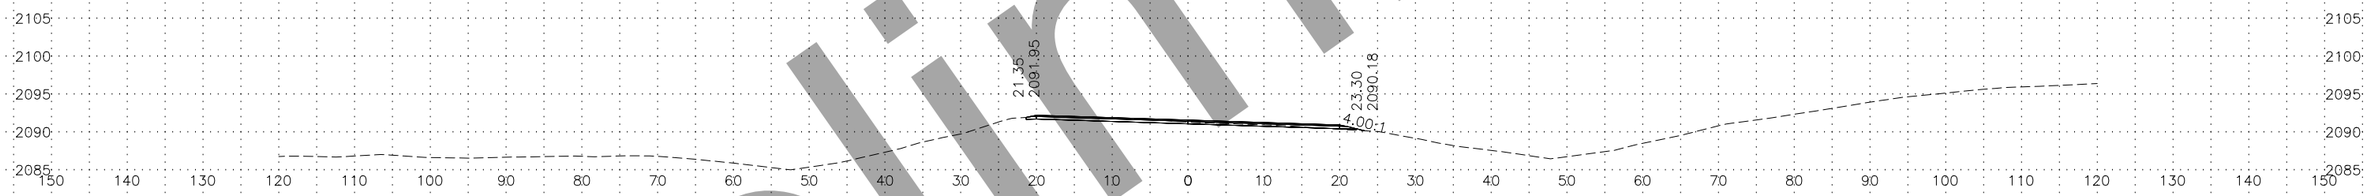

1258+00

PROFILE GRADE EL = 2091.60
EXISTING GROUND EL = 2091.3

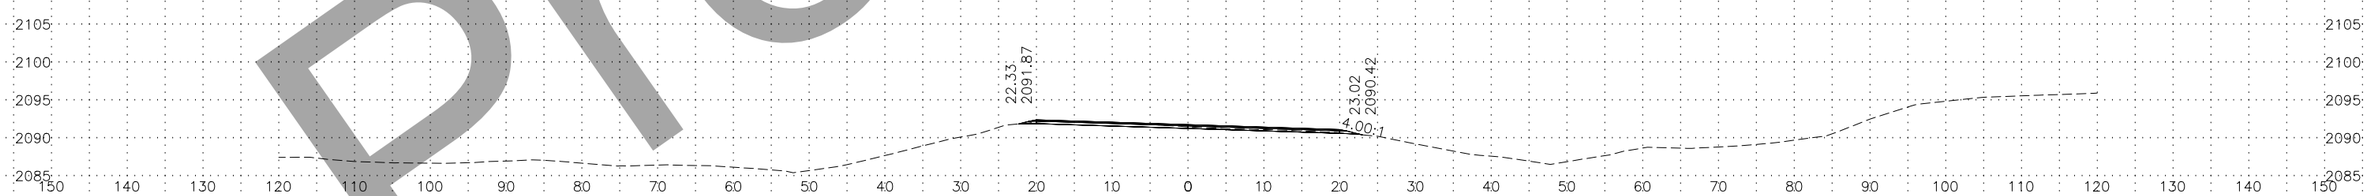

1257+50

PROFILE GRADE EL = 2091.77
EXISTING GROUND EL = 2091.5

Preliminary

LINE–SHEET NO.	PROJECT DESIGNATION
00423_XS – 0 – XS12	NFHWY00423/PENDING

R:\Projects\Parks_Hwy\00423_Parks_188_192_Resurfacing\6 Design\5 Civil 3D\1 Plots\00423_XS–0 – XS12 Fri, Aug/28/20 04:05pm

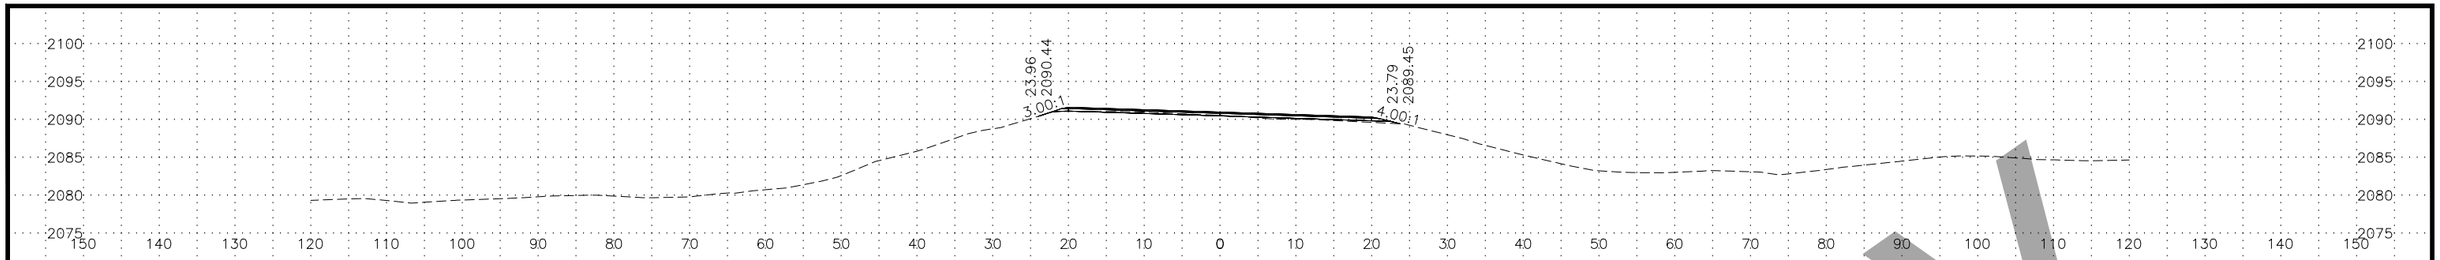

1261+00

PROFILE GRADE EL = 2090.99
EXISTING GROUND EL = 2090.6

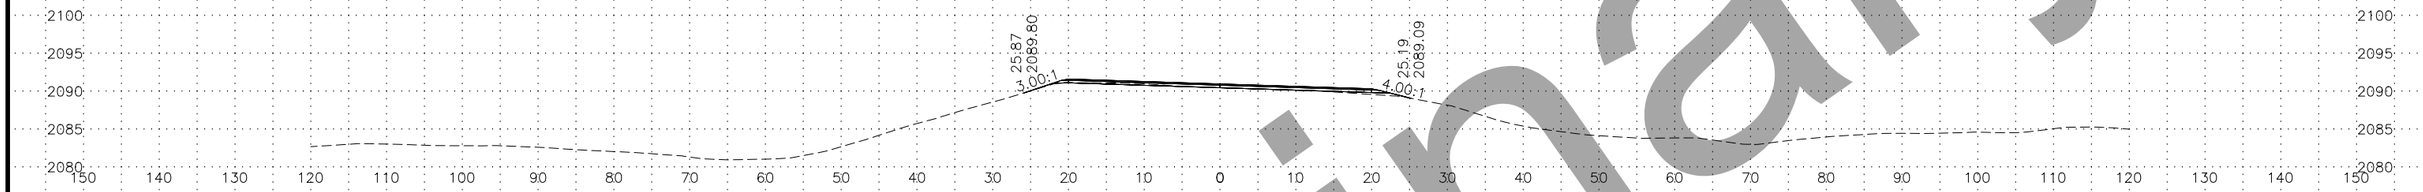

1260+50

PROFILE GRADE EL = 2090.99
EXISTING GROUND EL = 2090.5

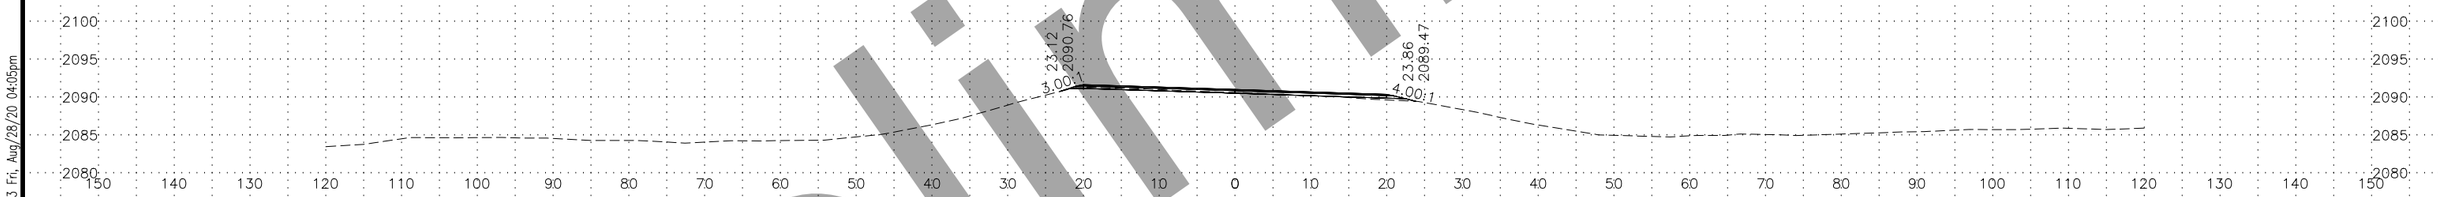

1260+00

PROFILE GRADE EL = 2091.03
EXISTING GROUND EL = 2090.6

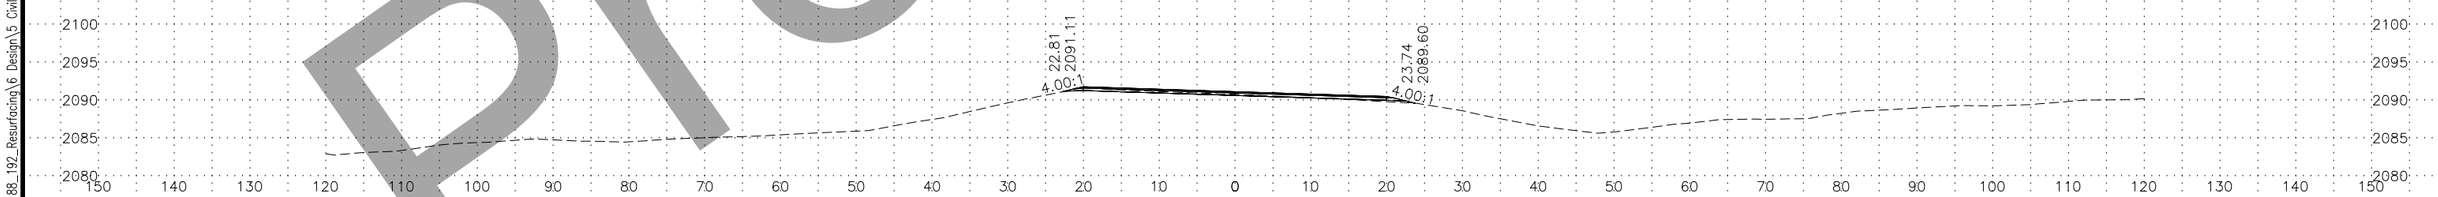

1259+50

PROFILE GRADE EL = 2091.12
EXISTING GROUND EL = 2090.8

Preliminary

LINE–SHEET NO.	PROJECT DESIGNATION
00423_XS – 0 – XS13	NFHWY00423/PENDING

R:\Projects\Parks_Hwy\00423_Parks_188_192_Resurfacing\6 Design\5 Civil 3D\1 Plots\00423_XS–0 – XS13 Fri, Aug/28/20 04:05pm

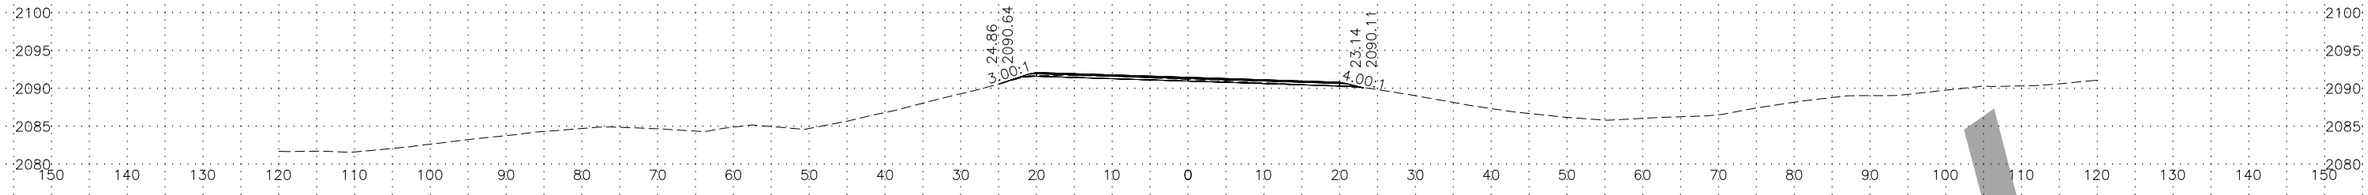

1263+00

PROFILE GRADE EL = 2091.49
EXISTING GROUND EL = 2091.2

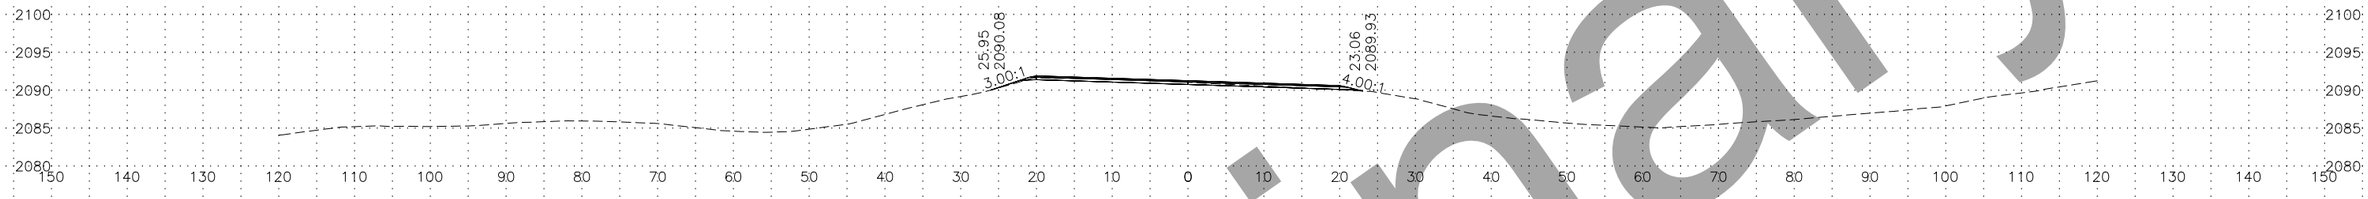

1262+50

PROFILE GRADE EL = 2091.29
EXISTING GROUND EL = 2091.1

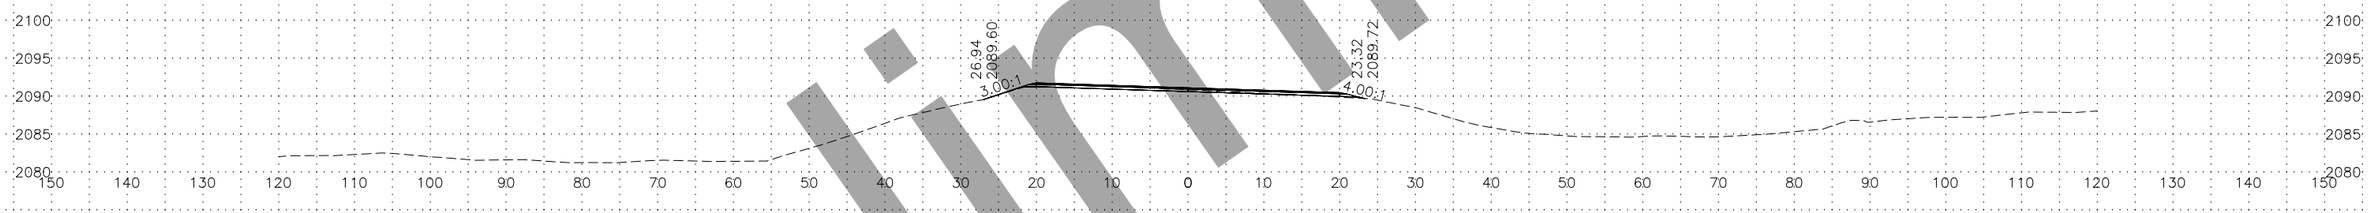

1262+00

PROFILE GRADE EL = 2091.14
EXISTING GROUND EL = 2090.9

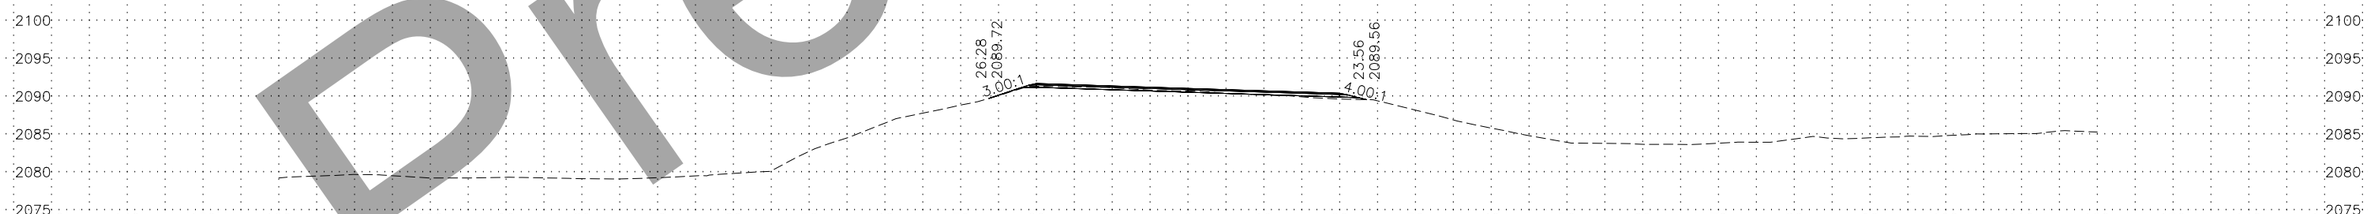

1261+50

PROFILE GRADE EL = 2091.04
EXISTING GROUND EL = 2090.7

Preliminary

LINE–SHEET NO.	PROJECT DESIGNATION
00423_XS – 0 – XS14	NFHWY00423/PENDING

R:\Projects\Parks_Hwy\00423_Parks_188_192_Resurfacing\6 Design\5 Civil 3D\1 Plots\00423_XS-0 – XS14 Fri, Aug/28/20 04:05pm

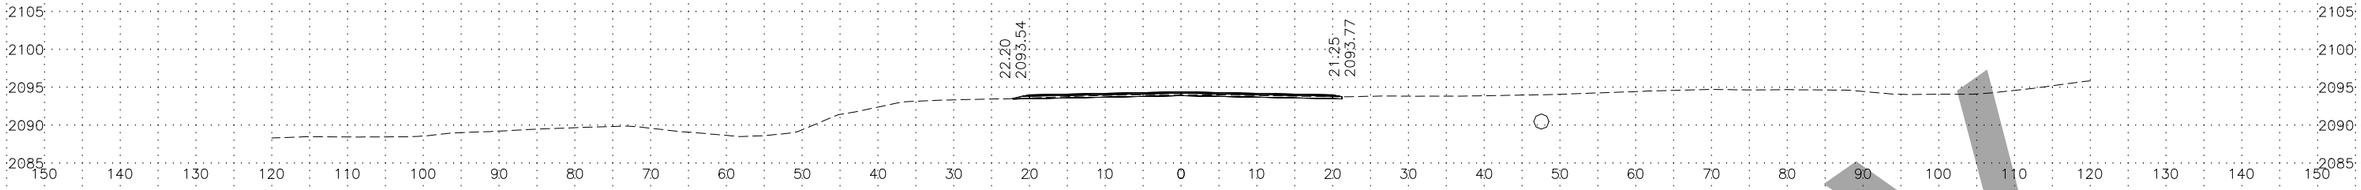

1267+00

PROFILE GRADE EL = 2094.42
EXISTING GROUND EL = 2094.1

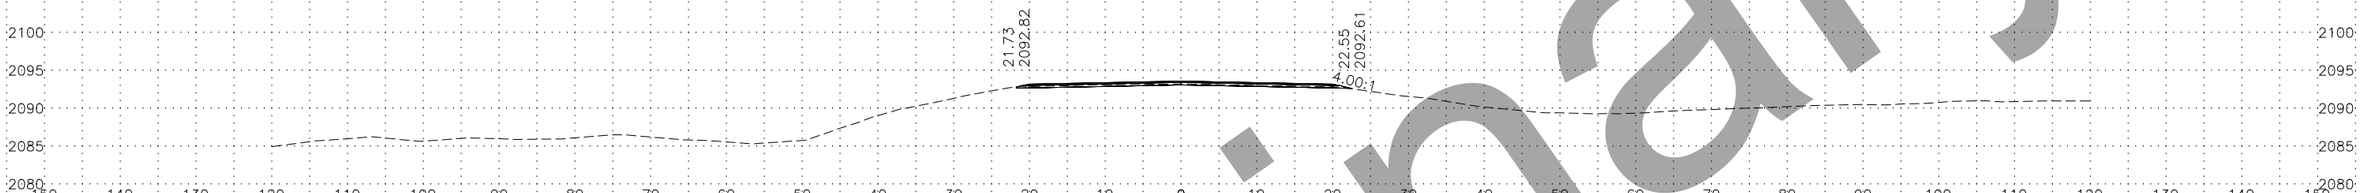

1266+00

PROFILE GRADE EL = 2093.59
EXISTING GROUND EL = 2093.2

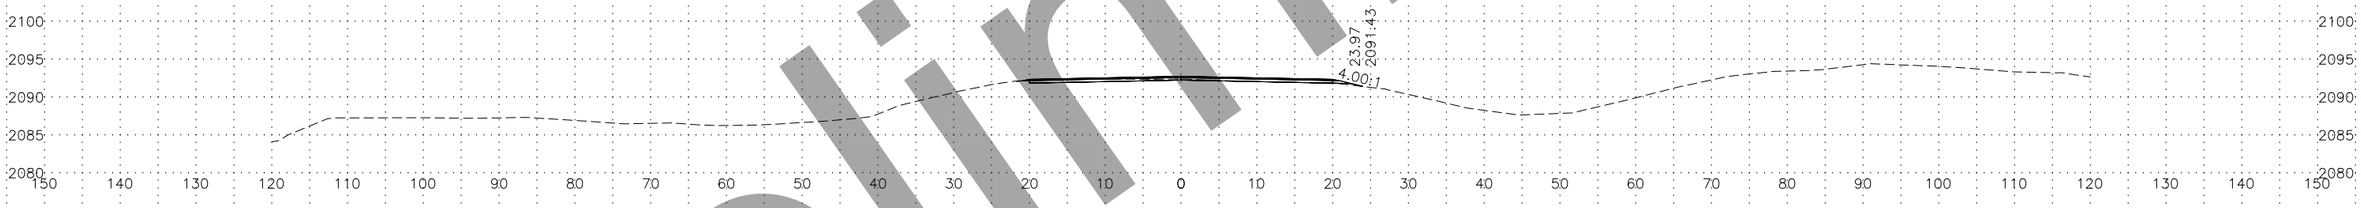

1265+00

PROFILE GRADE EL = 2092.76
EXISTING GROUND EL = 2092.4

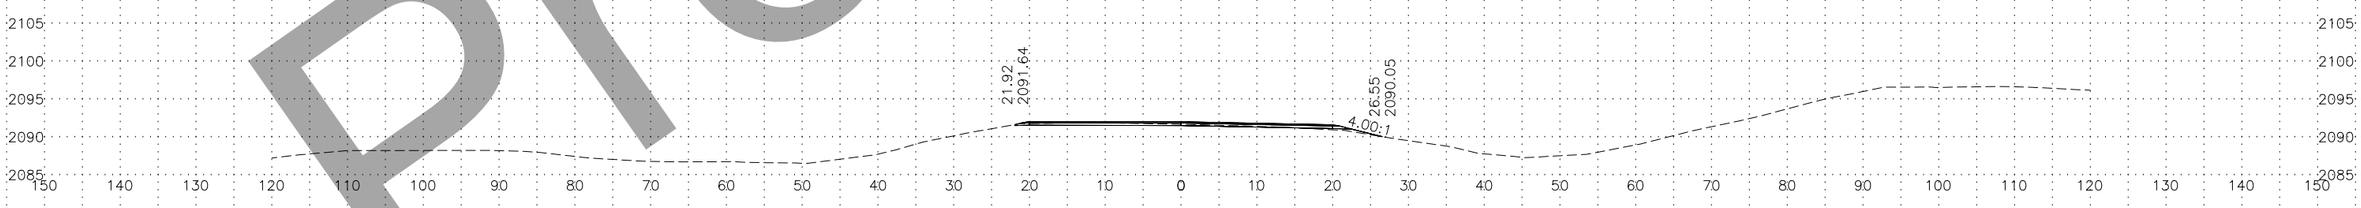

1264+00

PROFILE GRADE EL = 2092.03
EXISTING GROUND EL = 2091.7

Preliminary

LINE–SHEET NO.	PROJECT DESIGNATION
00423_XS – 0 – XS15	NFHWY00423/PENDING

R:\Projects\Parks_Hwy\00423_Parks_188_192_Resurfacing\6 Design\5 Civil 3D\1 Plots\00423_XS–0 – XS15 Fri, Aug/28/20 04:06pm

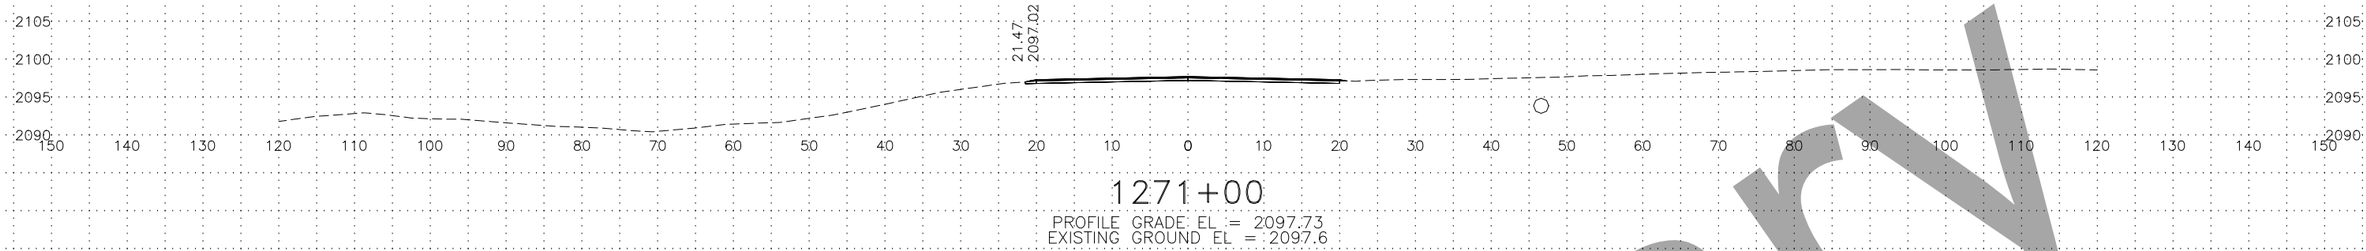

1271+00

PROFILE GRADE EL = 2097.73
EXISTING GROUND EL = 2097.6

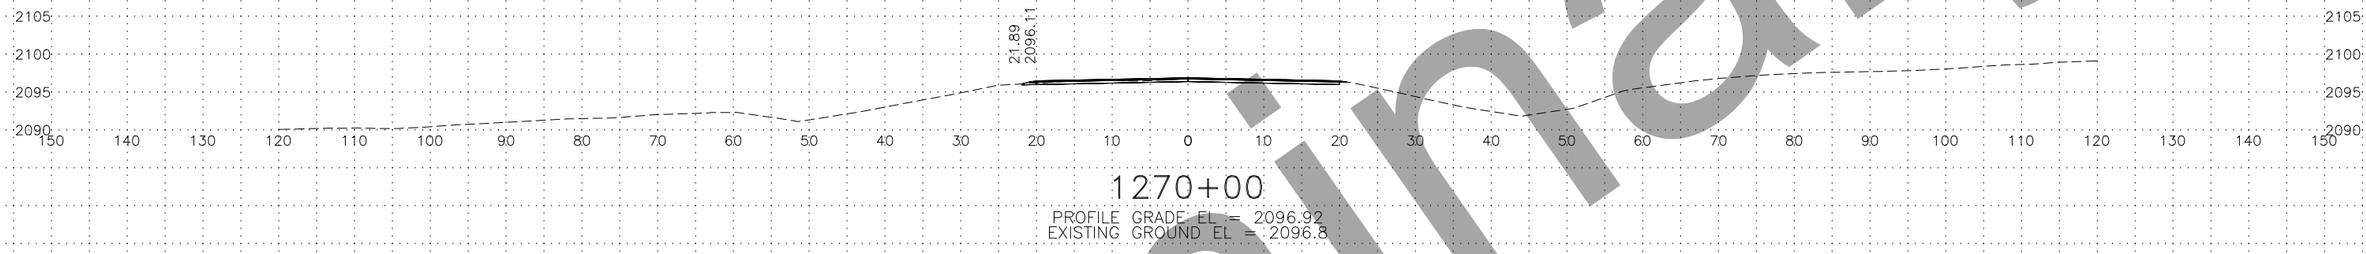

1270+00

PROFILE GRADE EL = 2096.92
EXISTING GROUND EL = 2096.8

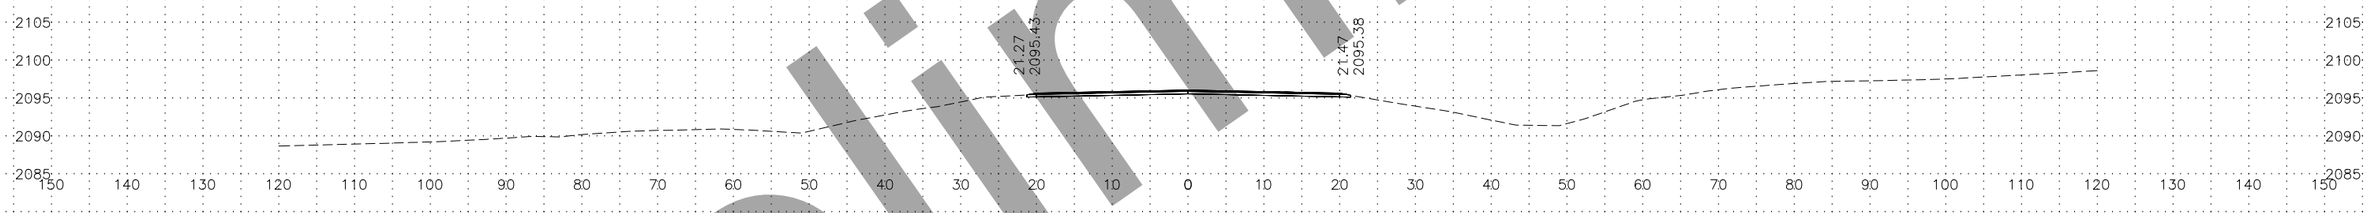

1269+00

PROFILE GRADE EL = 2096.09
EXISTING GROUND EL = 2095.9

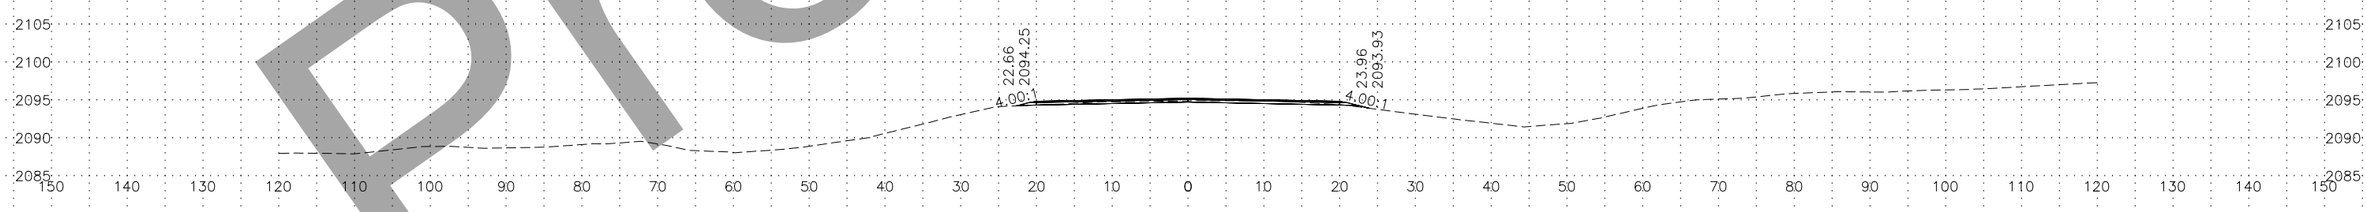

1268+00

PROFILE GRADE EL = 2095.26
EXISTING GROUND EL = 2094.9

Preliminary

LINE–SHEET NO.	PROJECT DESIGNATION
00423_XS – 0 – XS16	NFHWY00423/PENDING

R:\Projects\Parks_Hwy\00423_Parks_188_192_Resurfacing\6 Design\5 Civil 3D\1 Plots\00423_XS–0 – XS16 Fri, Aug/28/20 04:06pm

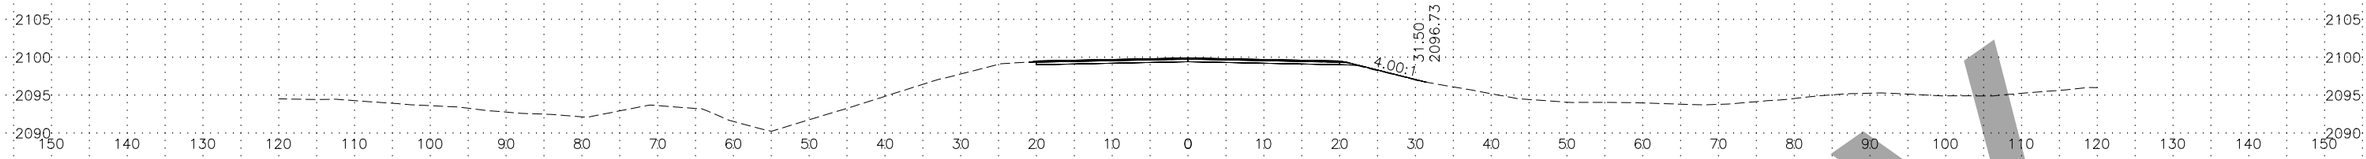

1275+00

PROFILE GRADE EL = 2099.95
EXISTING GROUND EL = 2099.7

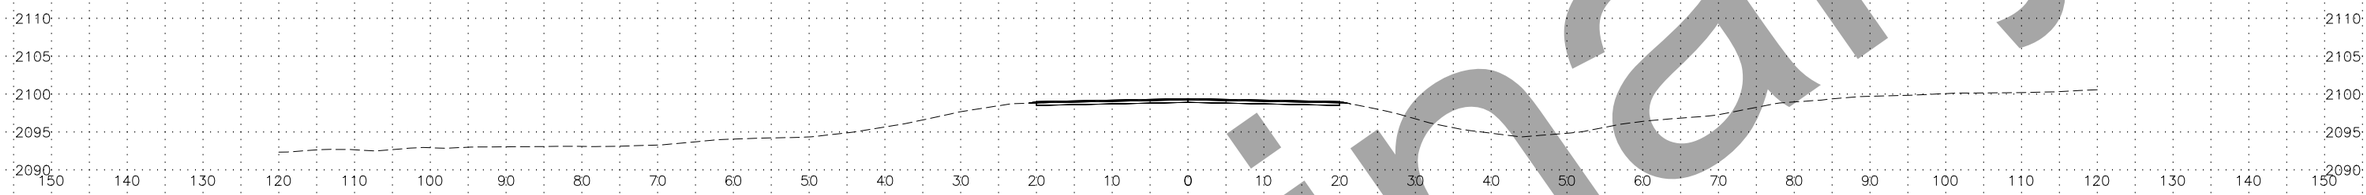

1274+00

PROFILE GRADE EL = 2099.44
EXISTING GROUND EL = 2099.3

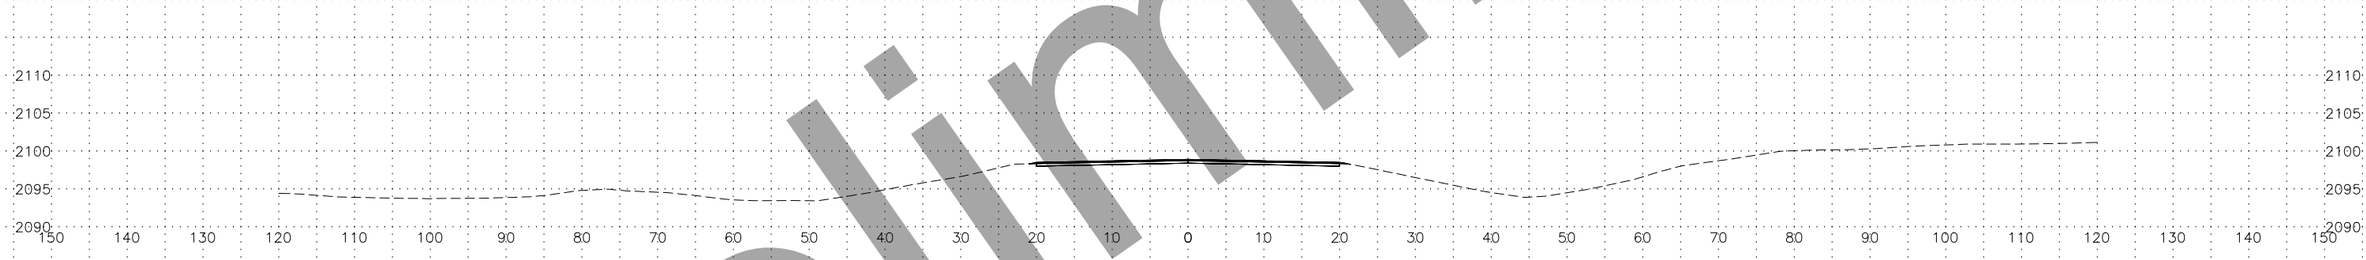

1273+00

PROFILE GRADE EL = 2098.93
EXISTING GROUND EL = 2098.8

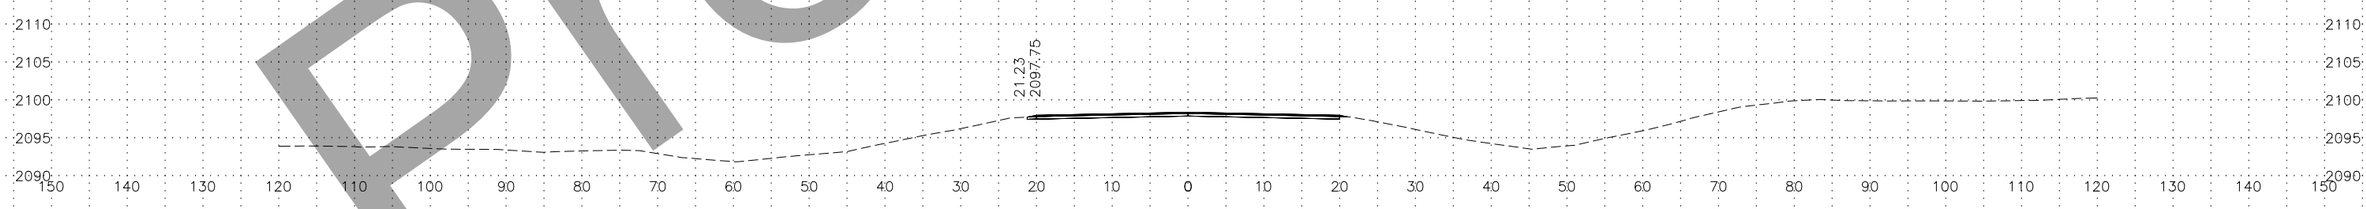

1272+00

PROFILE GRADE EL = 2098.40
EXISTING GROUND EL = 2098.2

Preliminary

LINE–SHEET NO.	PROJECT DESIGNATION
00423_XS – 0 – XS17	NFHWY00423/PENDING

R:\Projects\Parks_Hwy\00423_Parks_188_192_Resurfacing\6 Design\5 Civil 3D\1 Plots\00423_XS–0 – XS17 Fri, Aug/28/20 04:06pm

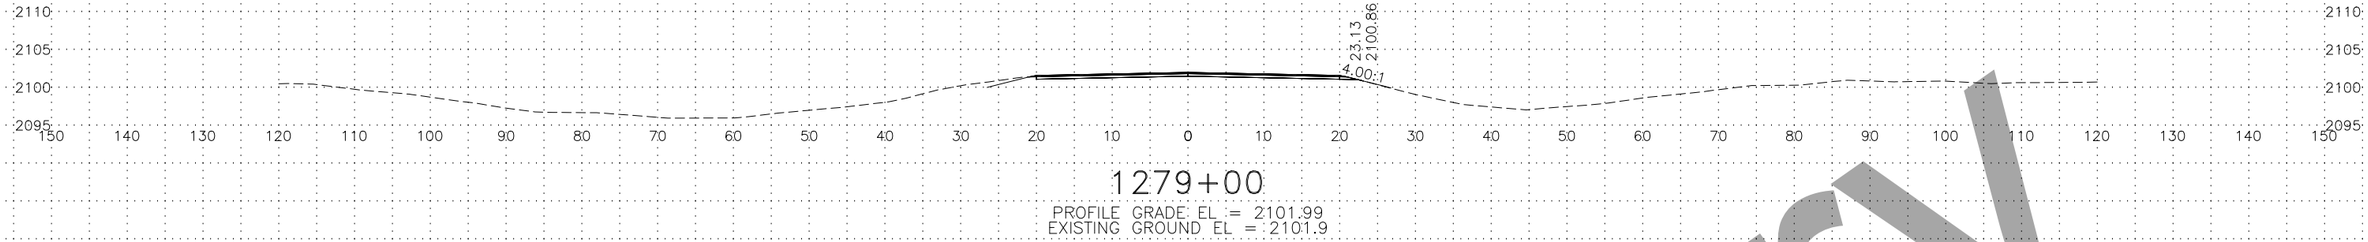

1279+00

PROFILE GRADE EL = 2101.99
EXISTING GROUND EL = 2101.9

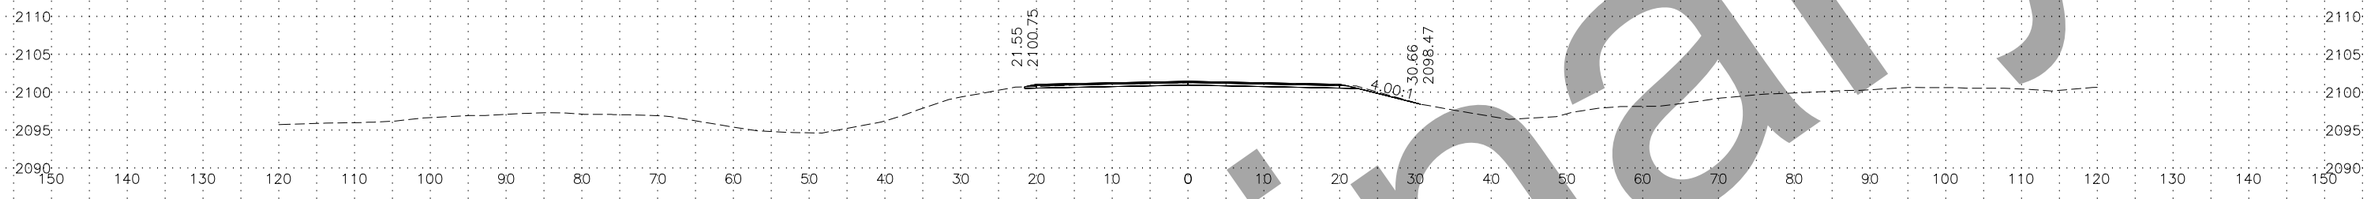

1278+00

PROFILE GRADE EL = 2101.48
EXISTING GROUND EL = 2101.3

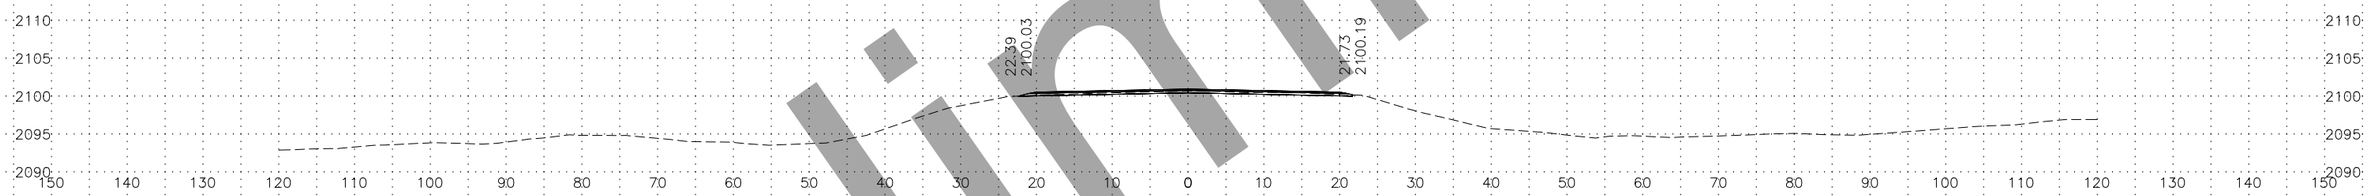

1277+00

PROFILE GRADE EL = 2100.97
EXISTING GROUND EL = 2100.7

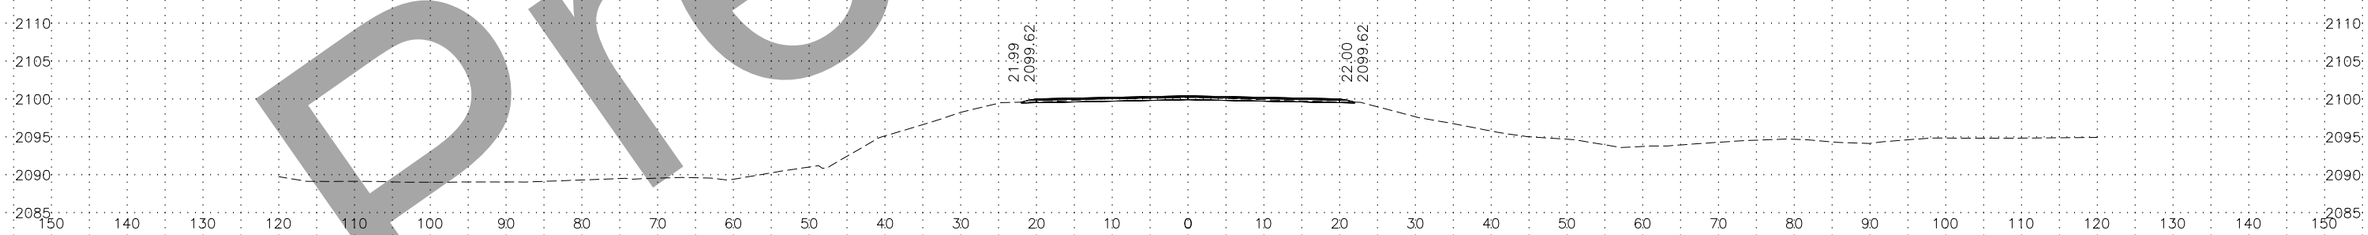

1276+00

PROFILE GRADE EL = 2100.46
EXISTING GROUND EL = 2100.2

Preliminary

LINE–SHEET NO.	PROJECT DESIGNATION
00423_XS – 0 – XS18	NFHWY00423/PENDING

R:\Projects\Parks_Hwy\00423_Parks_188_192_Resurfacing\6 Design\5 Civil 3D\1 Plots\00423_XS-0 – XS18 Fri, Aug/28/20 04:06pm

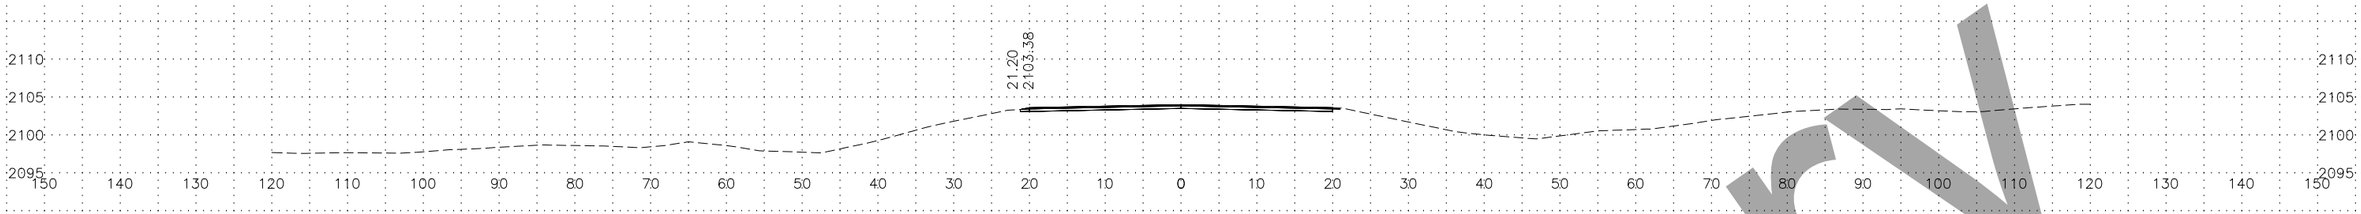

1283+00

PROFILE GRADE EL = 2104.02
EXISTING GROUND EL = 2104.0

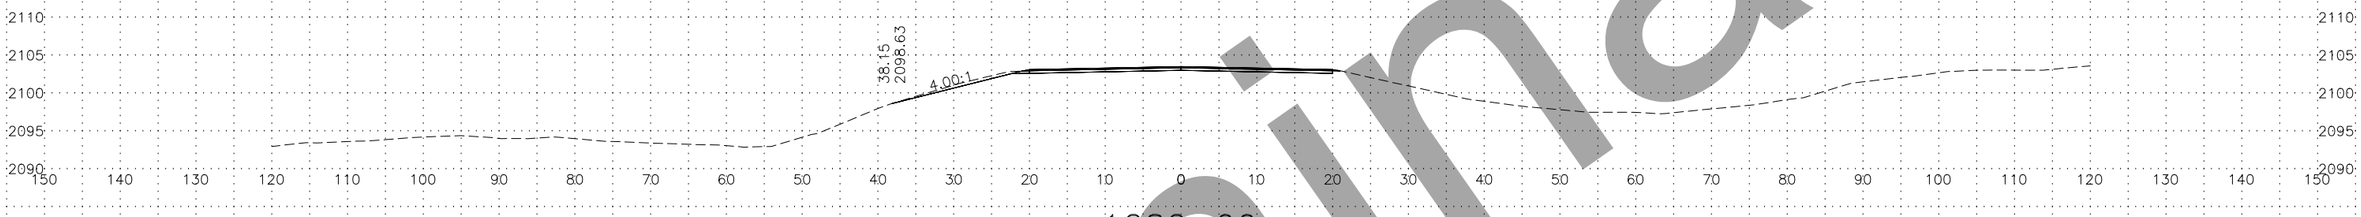

1282+00

PROFILE GRADE EL = 2103.51
EXISTING GROUND EL = 2103.4

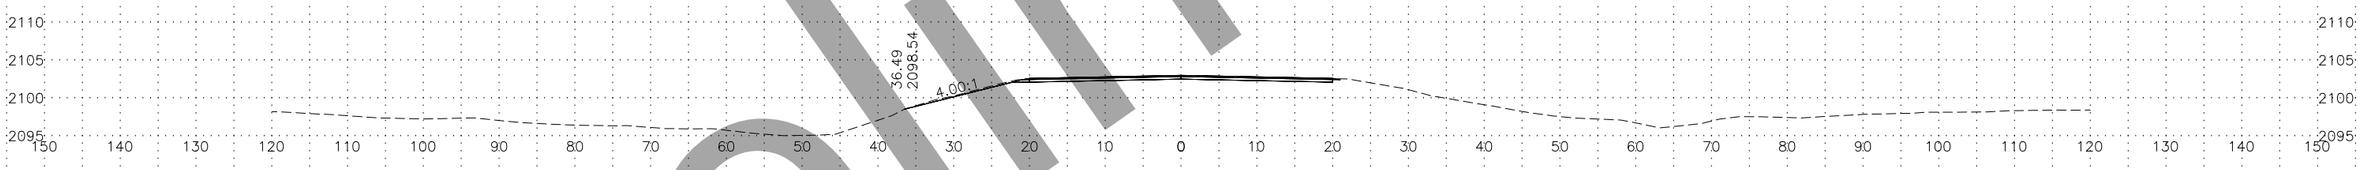

1281+00

PROFILE GRADE EL = 2103.00
EXISTING GROUND EL = 2102.9

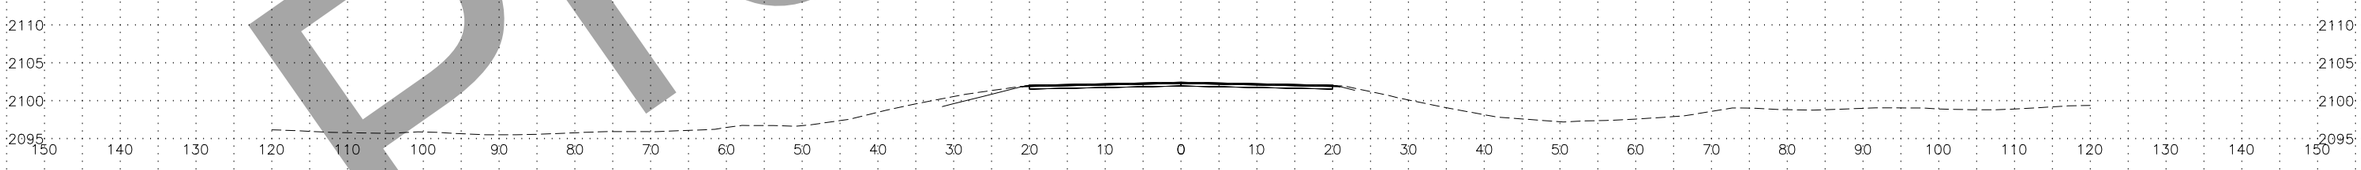

1280+00

PROFILE GRADE EL = 2102.49
EXISTING GROUND EL = 2102.4

Preliminary

LINE–SHEET NO.	PROJECT DESIGNATION
00423_XS – 0 – XS19	NFHWY00423/PENDING

R:\Projects\Parks_Hwy\00423_Parks_188_192_Resurfacing\6 Design\5 Civil 3D\1 Plots\00423_XS–0 – XS19 Fri, Aug/28/20 04:06pm

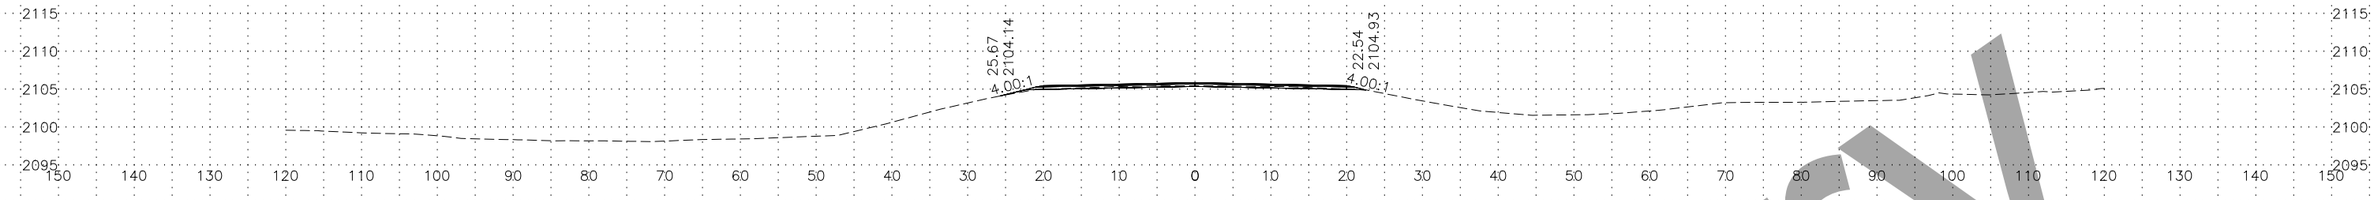

1287+00

PROFILE GRADE EL = 2105.90
EXISTING GROUND EL = 2105.5

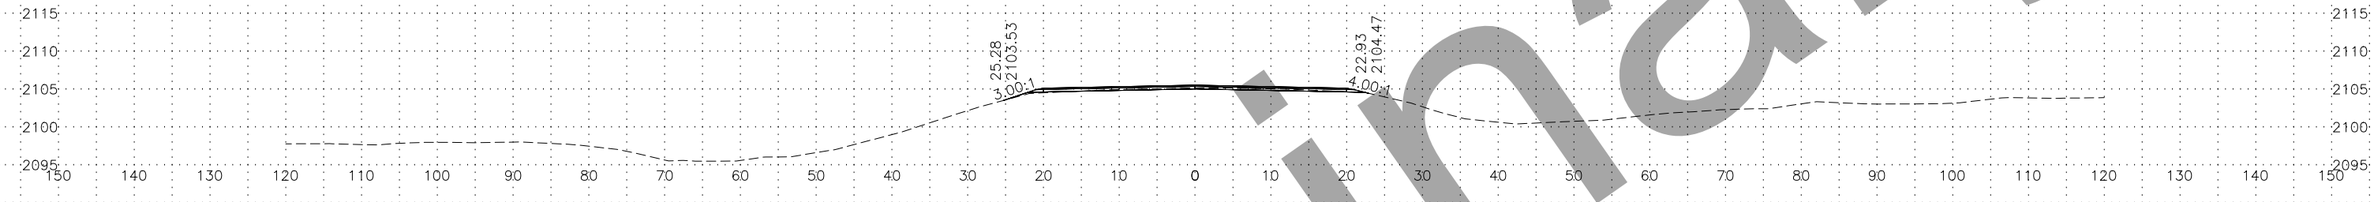

1286+00

PROFILE GRADE EL = 2105.54
EXISTING GROUND EL = 2105.2

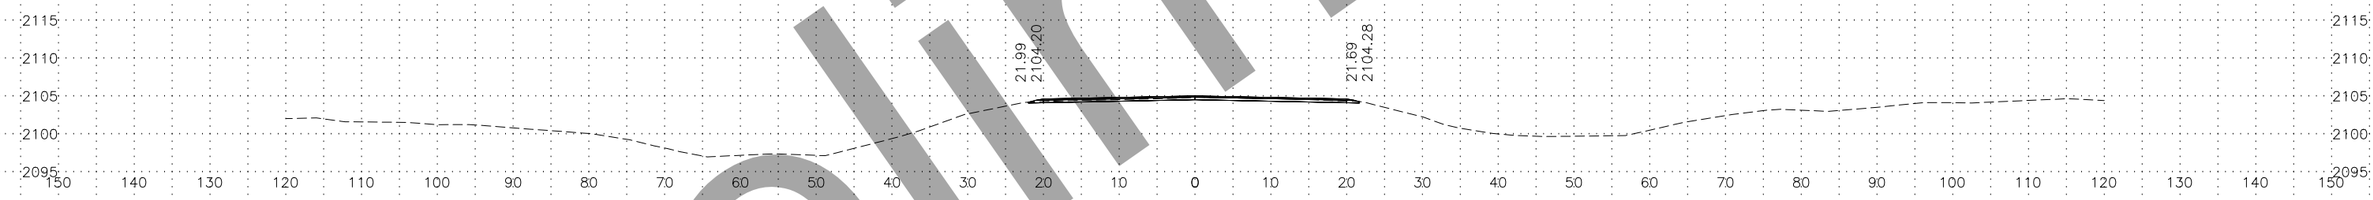

1285+00

PROFILE GRADE EL = 2105.04
EXISTING GROUND EL = 2104.8

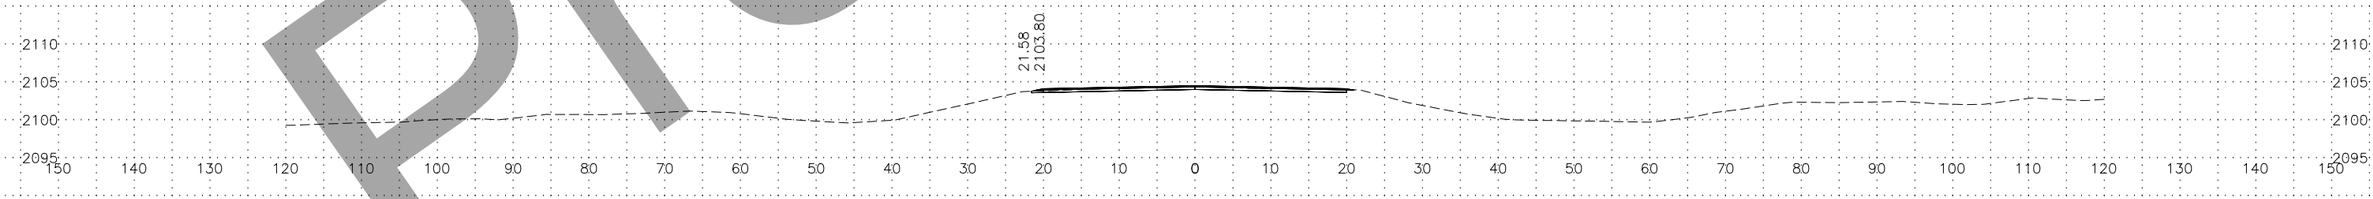

1284+00

PROFILE GRADE EL = 2104.53
EXISTING GROUND EL = 2104.4

Preliminary

LINE–SHEET NO.	PROJECT DESIGNATION
00423_XS – 0 – XS20	NFHWY00423/PENDING

R:\Projects\Parks_Hwy\00423_Parks_188_192_Resurfacing\6 Design\5 Civil 3D\1 Plots\00423_XS–0 – XS20 Fri, Aug/28/20 04:07pm

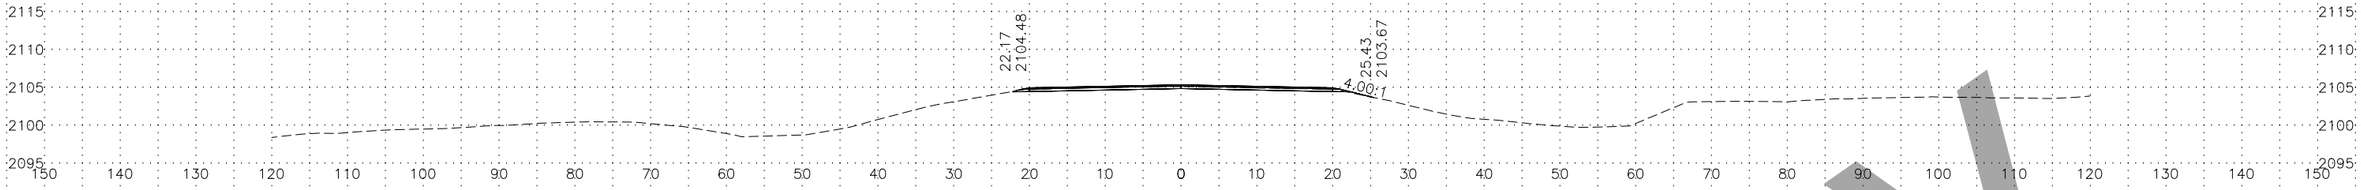

1291+00

PROFILE GRADE EL = 2105.37
EXISTING GROUND EL = 2105.1

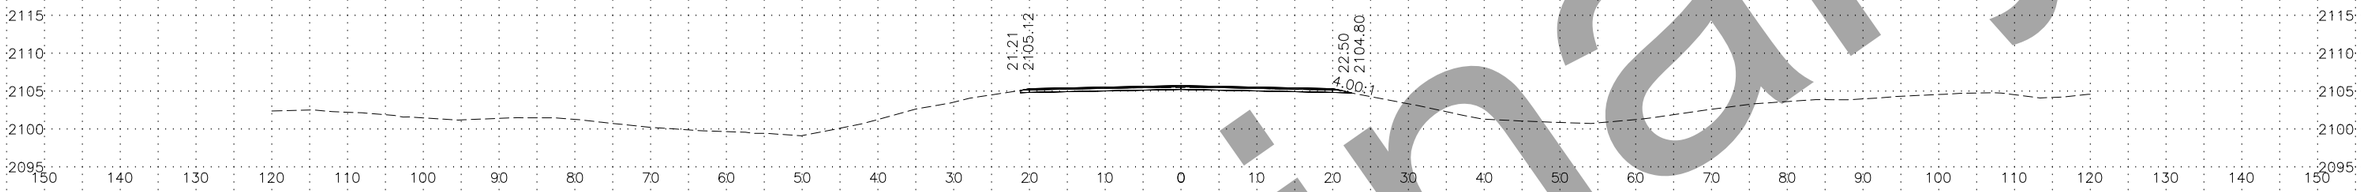

1290+00

PROFILE GRADE EL = 2105.76
EXISTING GROUND EL = 2105.5

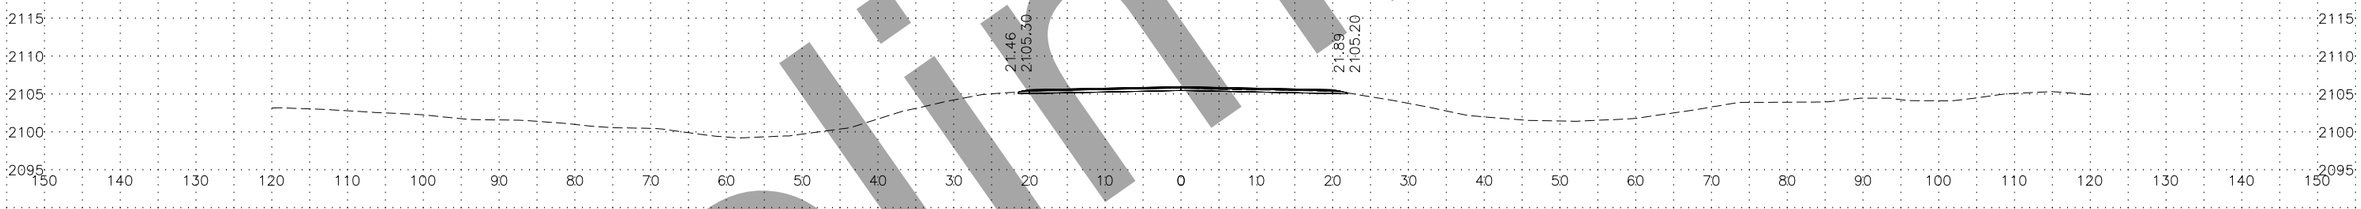

1289+00

PROFILE GRADE EL = 2106.01
EXISTING GROUND EL = 2105.8

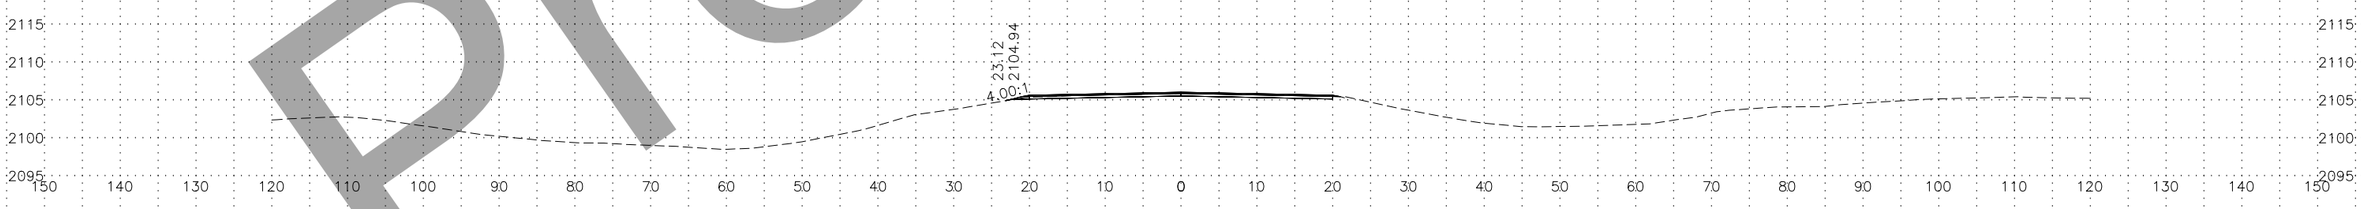

1288+00

PROFILE GRADE EL = 2106.06
EXISTING GROUND EL = 2105.9

Preliminary

LINE–SHEET NO.	PROJECT DESIGNATION
00423_XS – 0 – XS21	NFHWY00423/PENDING

R:\Projects\Parks_Hwy\00423_Parks_188_192_Resurfacing\6 Design\5 Civil 3D\1 Plots\00423_XS–0 – XS21 Fri, Aug/28/20 04:07pm

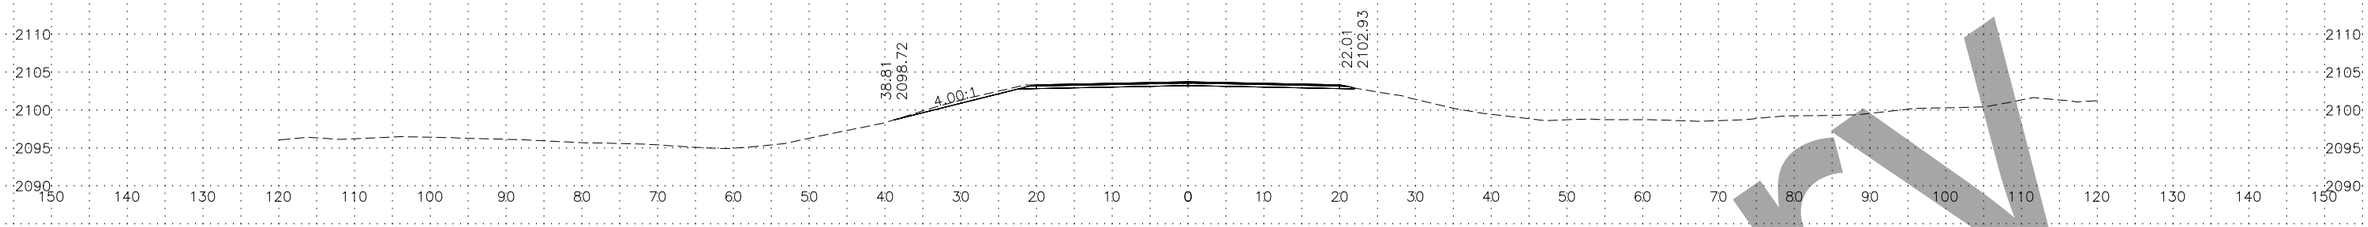

1295+00

PROFILE GRADE EL = 2103.77
EXISTING GROUND EL = 2103.5

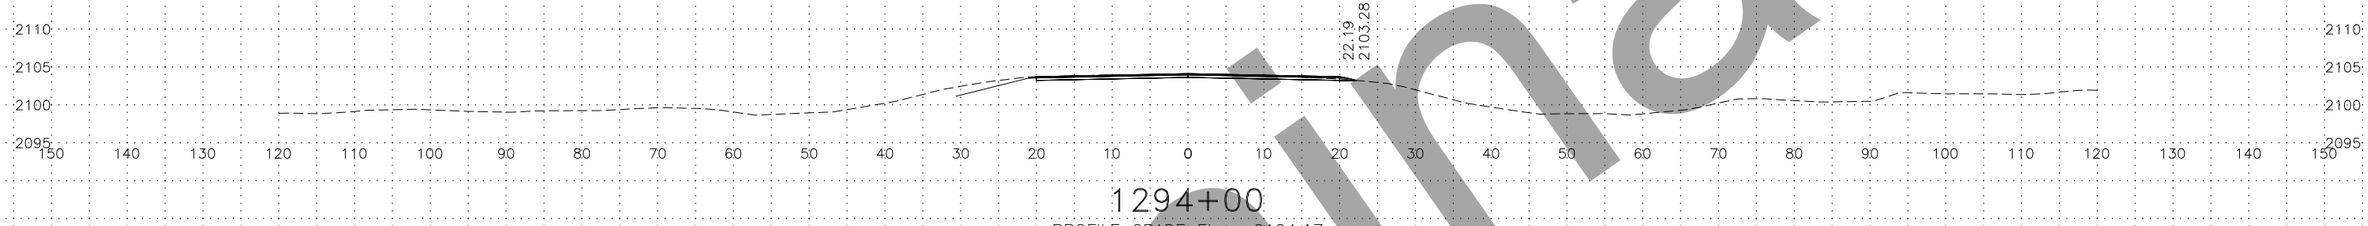

1294+00

PROFILE GRADE EL = 2104.17
EXISTING GROUND EL = 2104.0

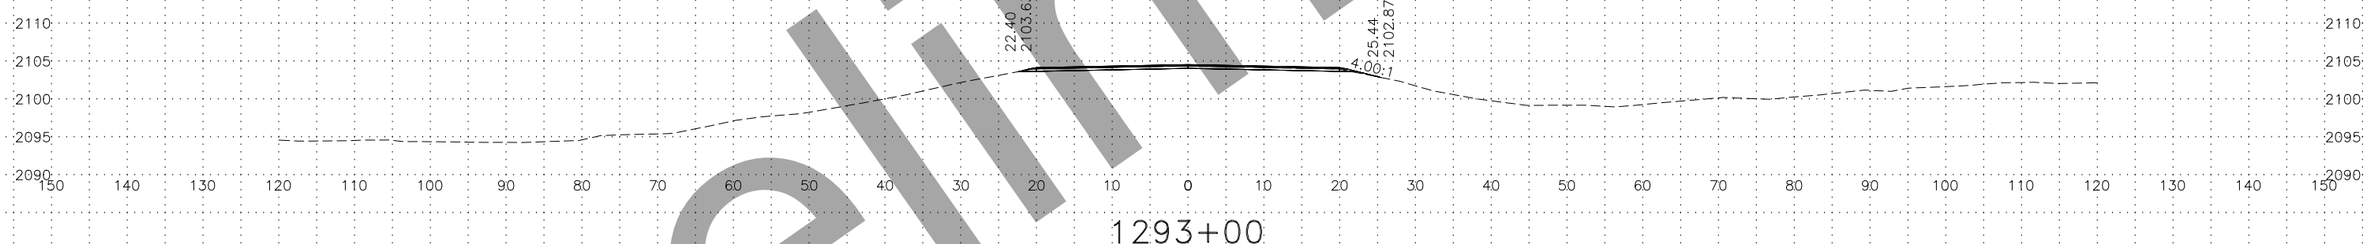

1293+00

PROFILE GRADE EL = 2104.57
EXISTING GROUND EL = 2104.4

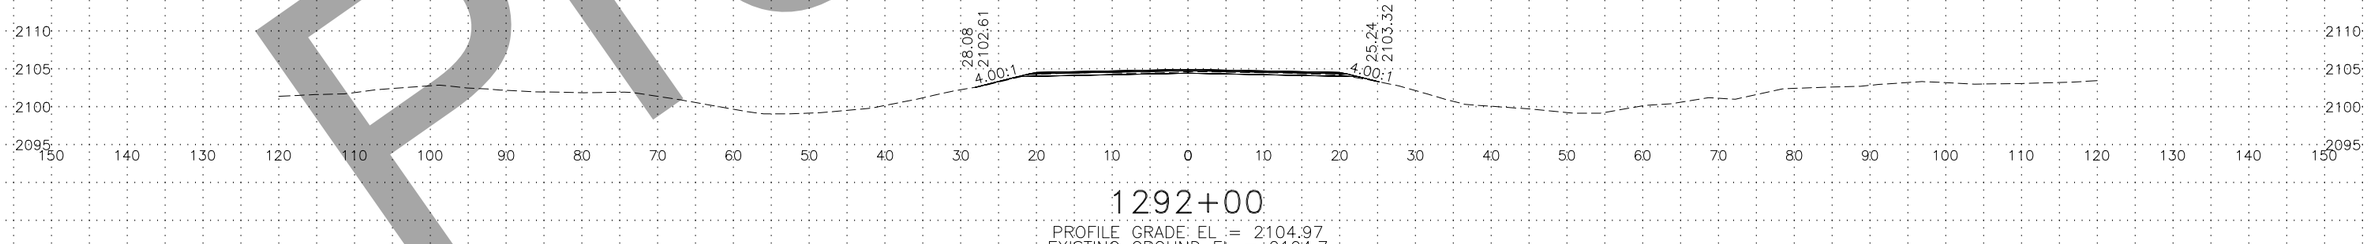

1292+00

PROFILE GRADE EL = 2104.97
EXISTING GROUND EL = 2104.7

Preliminary

LINE–SHEET NO.	PROJECT DESIGNATION
00423_XS – 0 – XS22	NFHWY00423/PENDING

R:\Projects\Parks_Hwy\00423_Parks_188_192_Resurfacing\6 Design\5 Civil 3D\1 Plots\00423_XS-0 – XS22 Fri, Aug/28/20 04:07pm

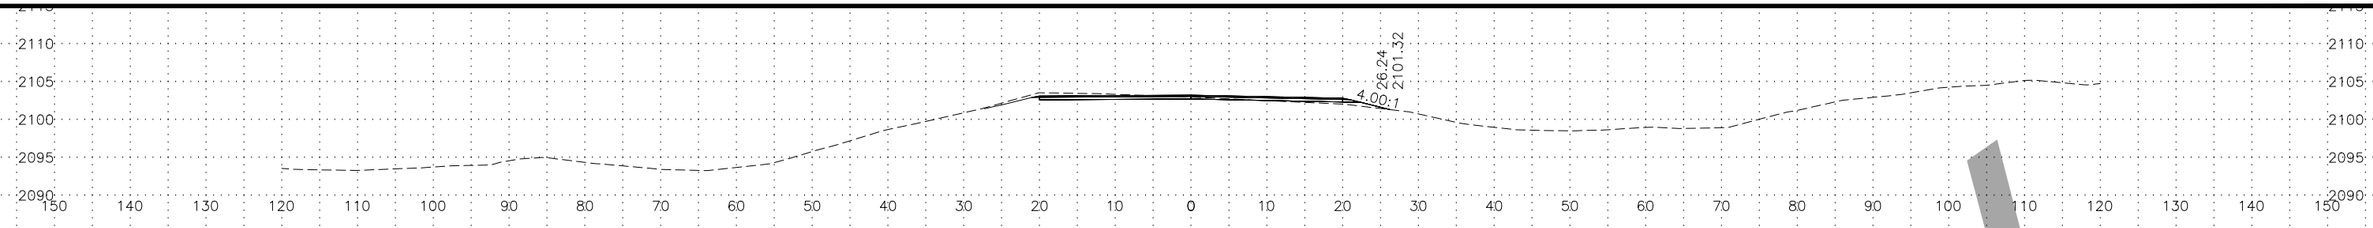

1299+00

PROFILE GRADE EL = 2103.22
EXISTING GROUND EL = 2103.0

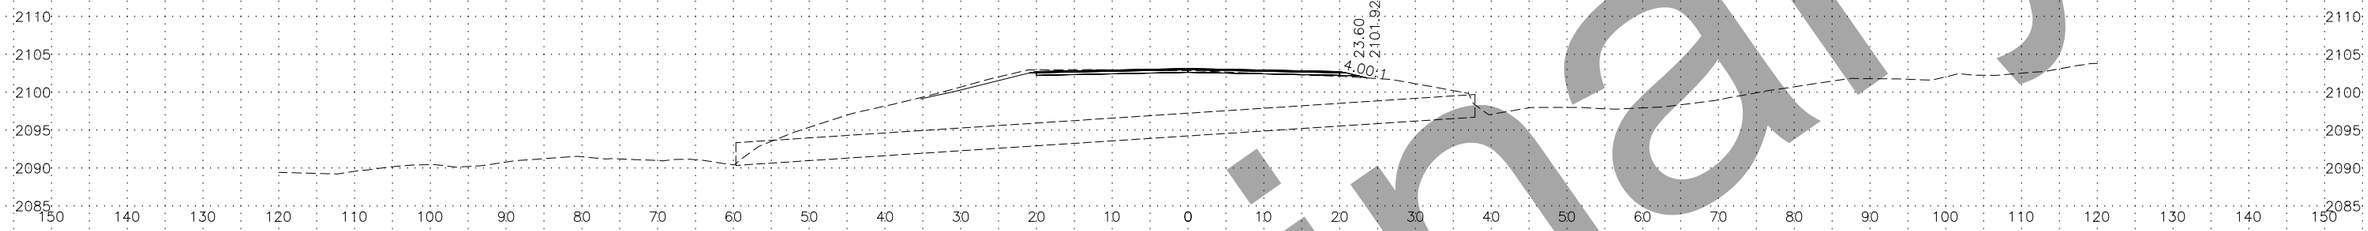

1298+00

PROFILE GRADE EL = 2103.16
EXISTING GROUND EL = 2102.9

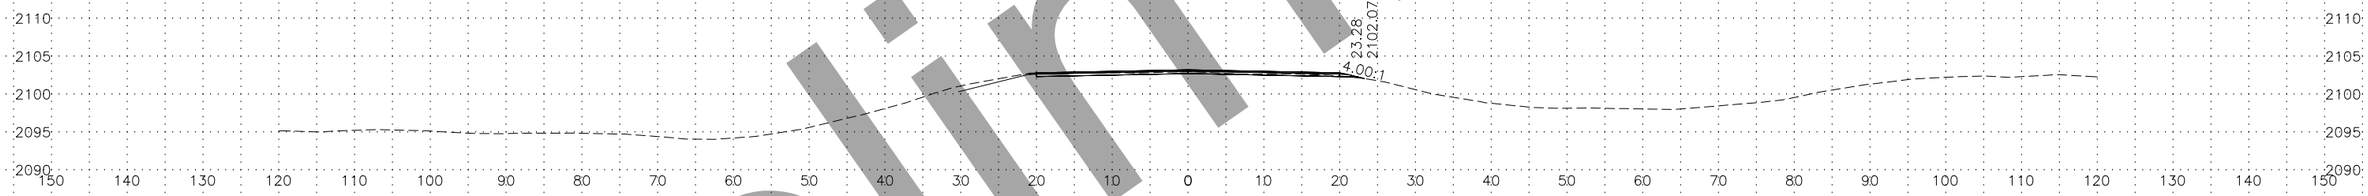

1297+00

PROFILE GRADE EL = 2103.23
EXISTING GROUND EL = 2103.0

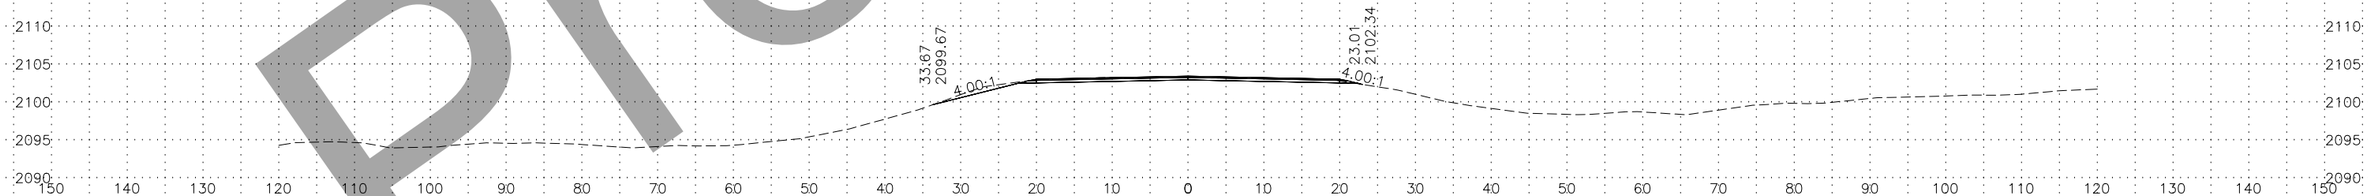

1296+00

PROFILE GRADE EL = 2103.43
EXISTING GROUND EL = 2103.2

Preliminary

LINE–SHEET NO.	PROJECT DESIGNATION
00423_XS – 0 – XS23	NFHWY00423/PENDING

R:\Projects\Parks_Hwy\00423_Parks_188_192_Resurfacing\6 Design\5 Civil 3D\1 Plots\00423_XS–0 – XS23 Fri, Aug/28/20 04:07pm

Preliminary

R:\Projects\Parks_Hwy\00423_Parks_188_192_Resurfacing\6 Design\5 Civil 3D\1 Plots\00423_XS-0 - XS24 Fri, Aug/28/20 04:07pm

LINE–SHEET NO.	PROJECT DESIGNATION
00423_XS – 0 – XS24	NFHWY00423/PENDING

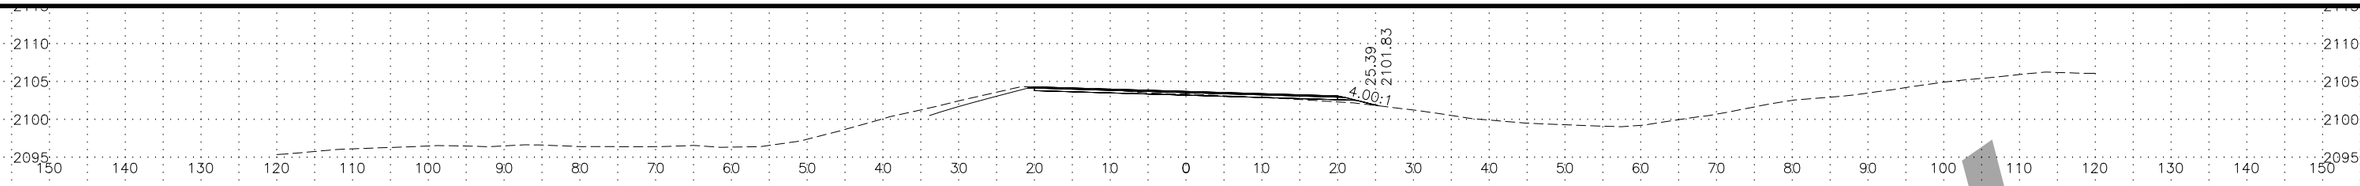

1303+00

PROFILE GRADE EL = 2103.72
EXISTING GROUND EL = 2103.4

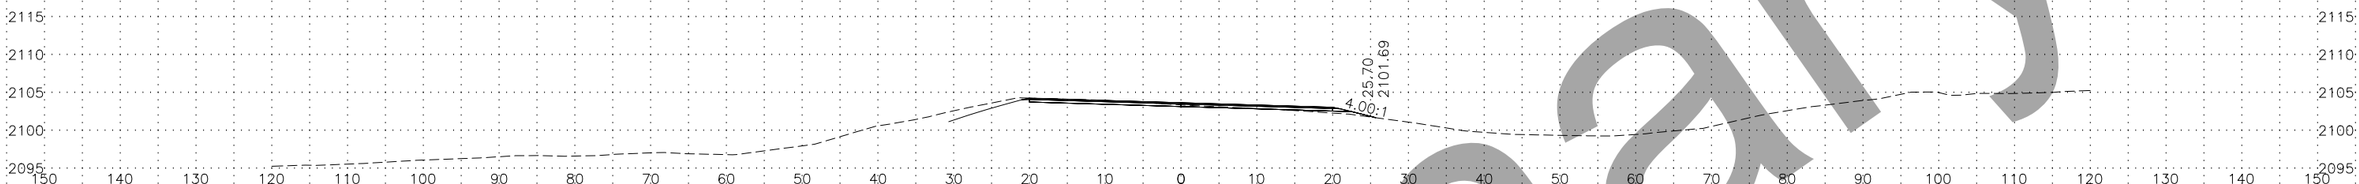

1302+50

PROFILE GRADE EL = 2103.67
EXISTING GROUND EL = 2103.4

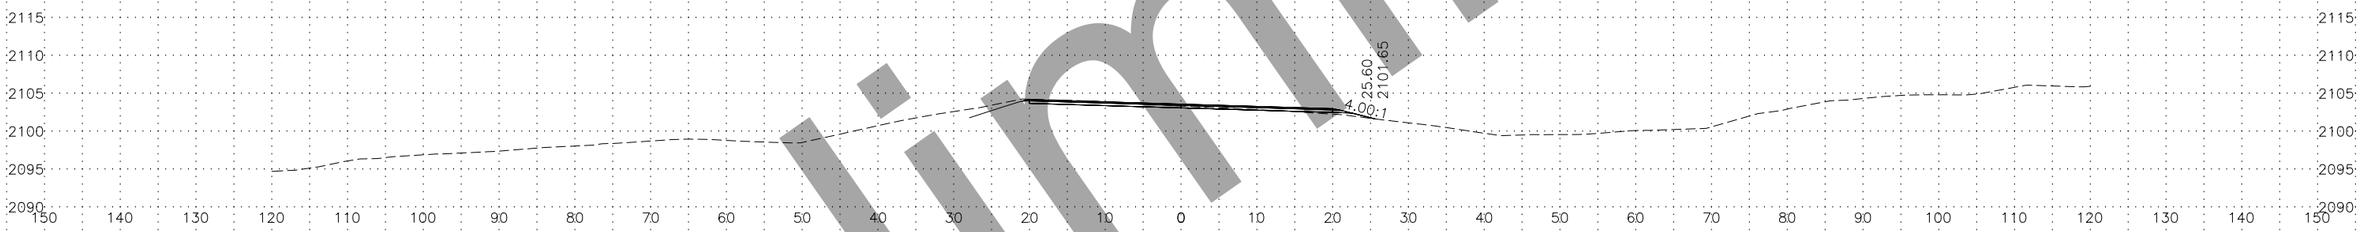

1302+00

PROFILE GRADE EL = 2103.60
EXISTING GROUND EL = 2103.3

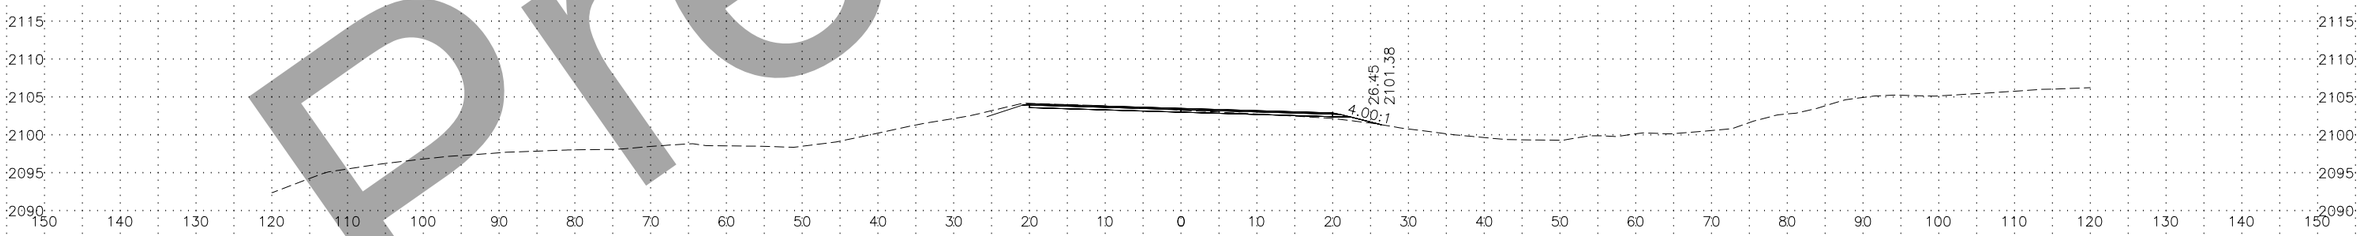

1301+50

PROFILE GRADE EL = 2103.54
EXISTING GROUND EL = 2103.3

Preliminary

LINE–SHEET NO.	PROJECT DESIGNATION
00423_XS – 0 – XS25	NFHWY00423/PENDING

R:\Projects\Parks_Hwy\00423_Parks_188_192_Resurfacing\6 Design\5 Civil 3D\1 Plots\00423_XS-0 – XS25 Fri, Aug/28/20 04:08pm

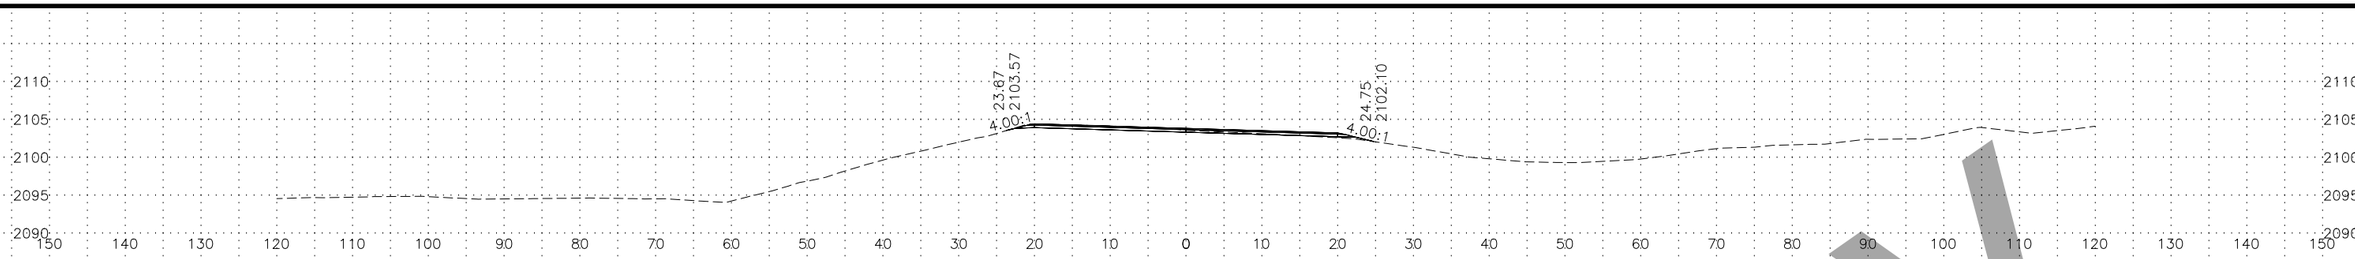

1305+00

PROFILE GRADE EL = 2103.84
EXISTING GROUND EL = 2103.6

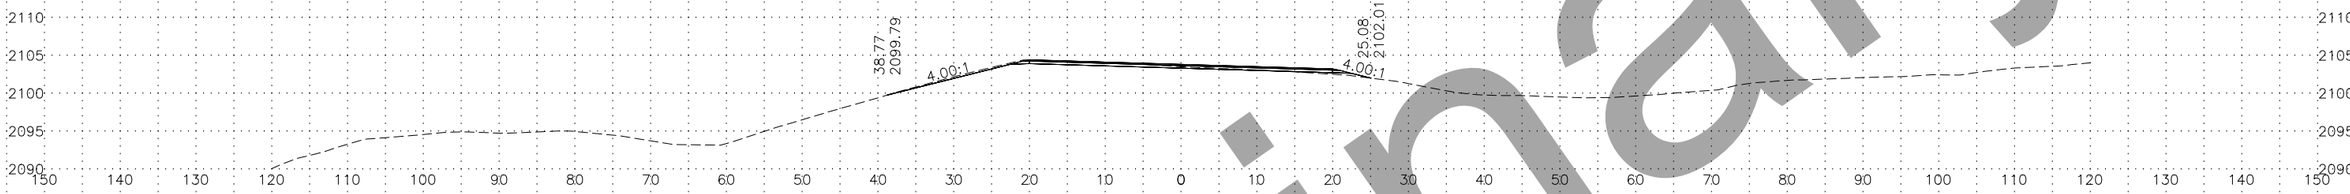

1304+50

PROFILE GRADE EL = 2103.83
EXISTING GROUND EL = 2103.5

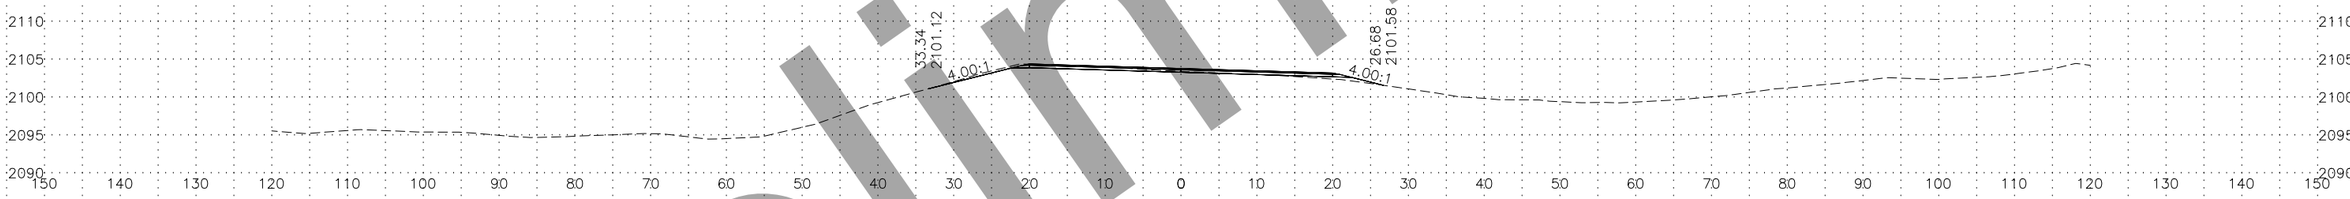

1304+00

PROFILE GRADE EL = 2103.81
EXISTING GROUND EL = 2103.4

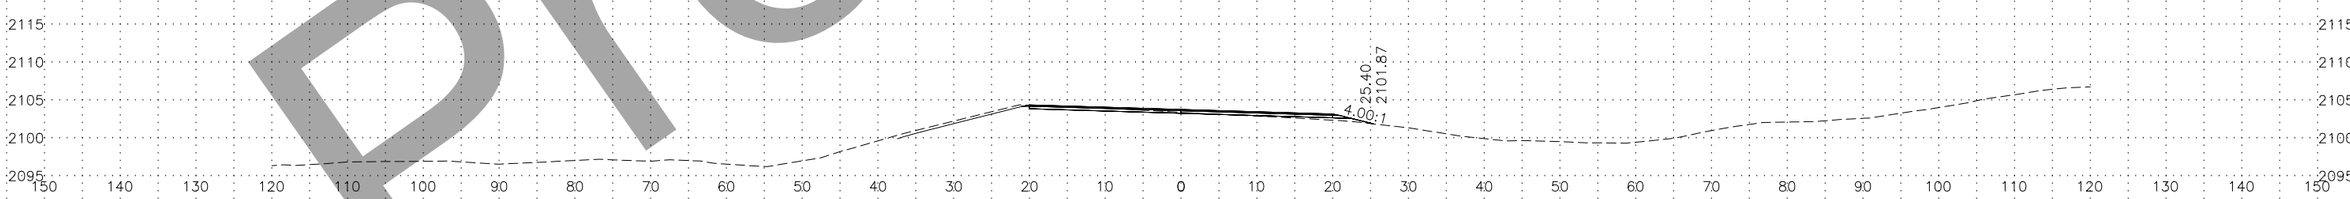

1303+50

PROFILE GRADE EL = 2103.77
EXISTING GROUND EL = 2103.4

Preliminary

LINE–SHEET NO.	PROJECT DESIGNATION
00423_XS – 0 – XS26	NFHWY00423/PENDING

R:\Projects\Parks_Hwy\00423_Parks_188_192_Resurfacing\6 Design\5 Civil 3D\1 Plots\00423_XS–0 – XS26 Fri, Aug/28/20 04:08pm

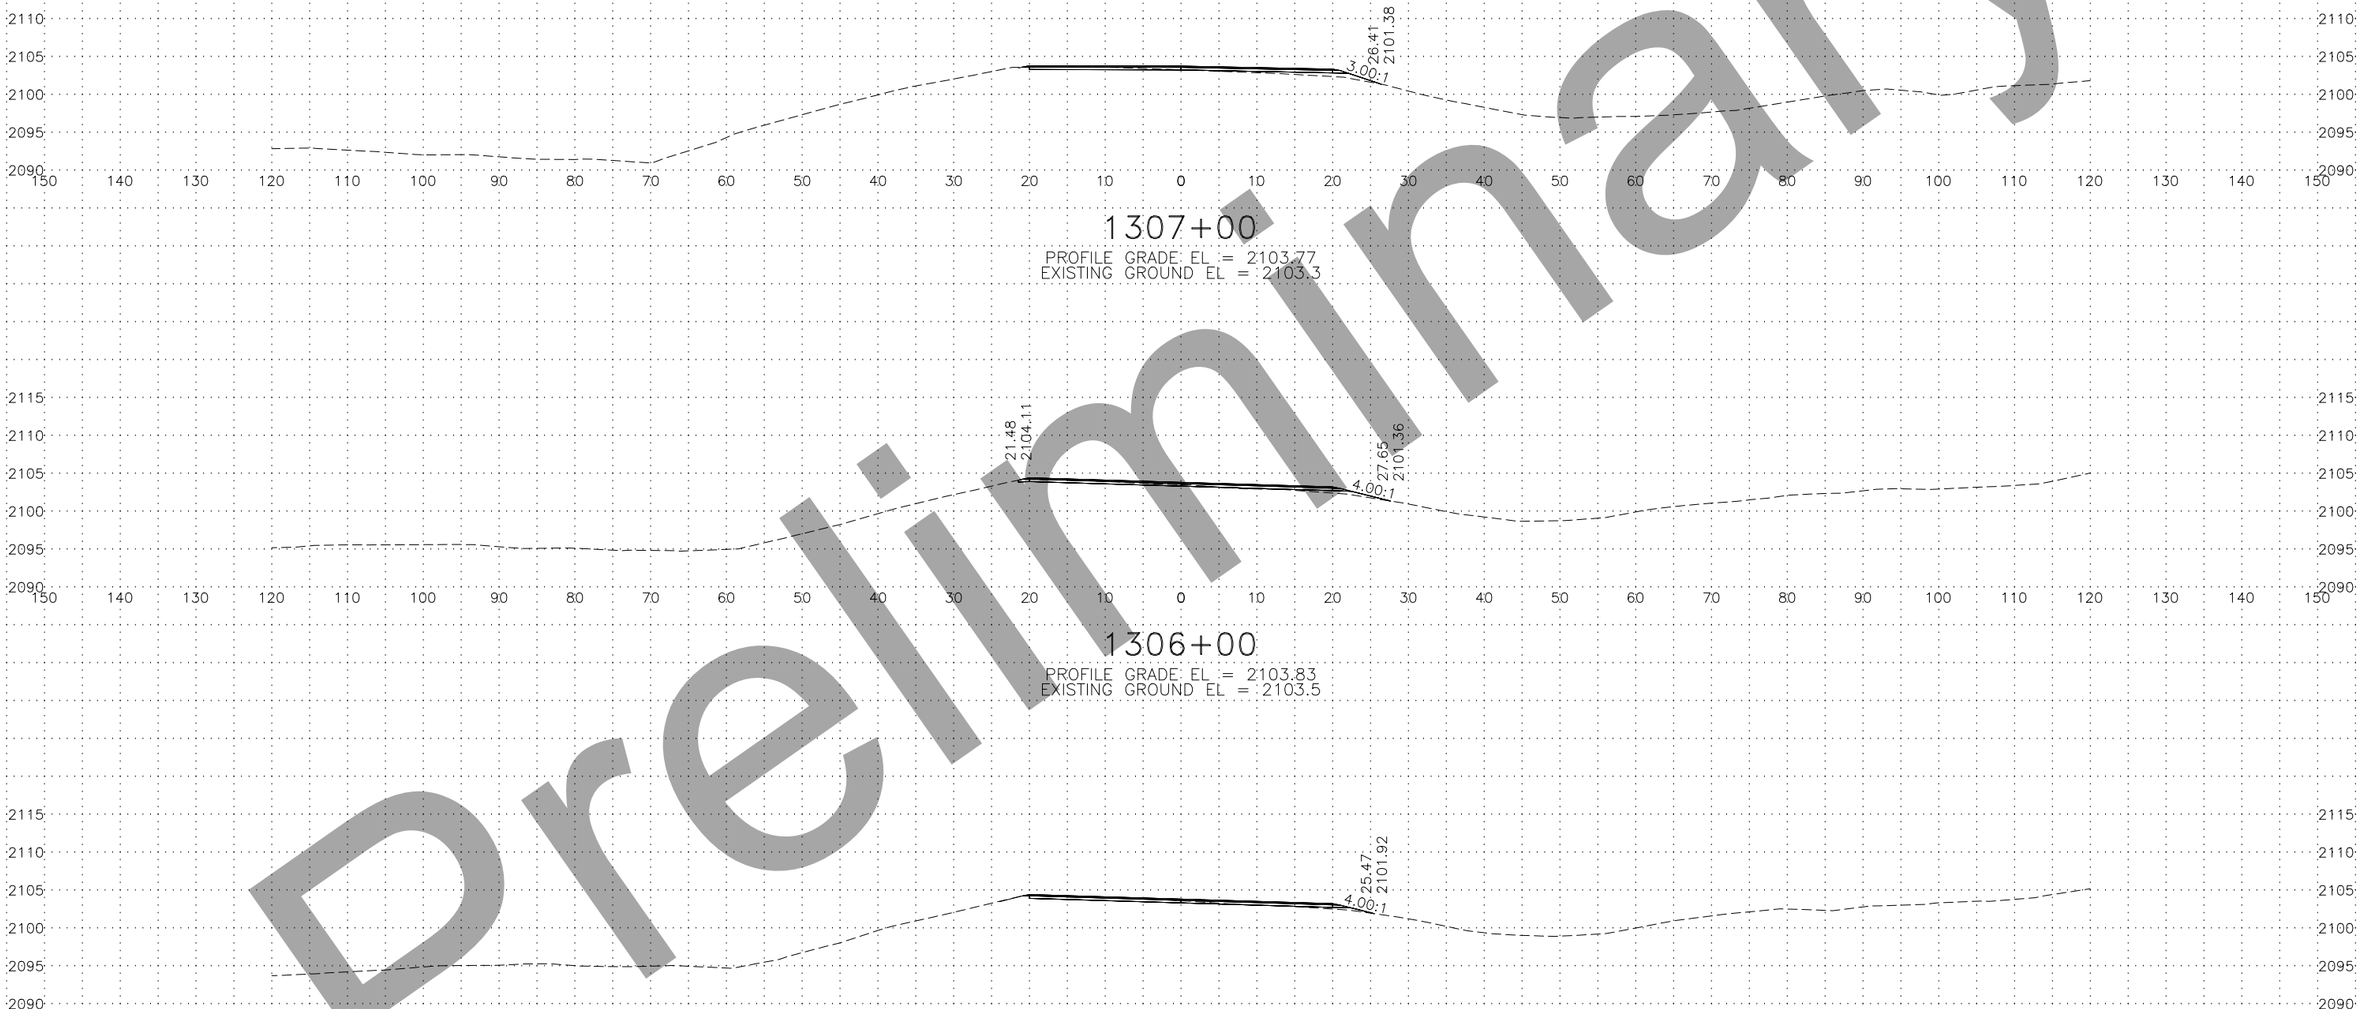

1307+00

PROFILE GRADE EL = 2103.77
EXISTING GROUND EL = 2103.3

1306+00

PROFILE GRADE EL = 2103.83
EXISTING GROUND EL = 2103.5

1305+50

PROFILE GRADE EL = 2103.84
EXISTING GROUND EL = 2103.6

Preliminary

LINE–SHEET NO.	PROJECT DESIGNATION
00423_XS – 0 – XS27	NFHWY00423/PENDING

R:\Projects\Parks_Hwy\00423_Parks_188_192_Resurfacing\6 Design\5 Civil 3D\1 Plots\00423_XS-0 – XS27 Fri, Aug/28/20 04:08pm

Preliminary

LINE–SHEET NO.	PROJECT DESIGNATION
00423_XS – 0 – XS28	NFHWY00423/PENDING

R:\Projects\Parks_Hwy\00423_Parks_188_192_Resurfacing\6 Design\5 Civil 3D\1 Plots\00423_XS-0 – XS28 Fri, Aug/28/20 04:08pm

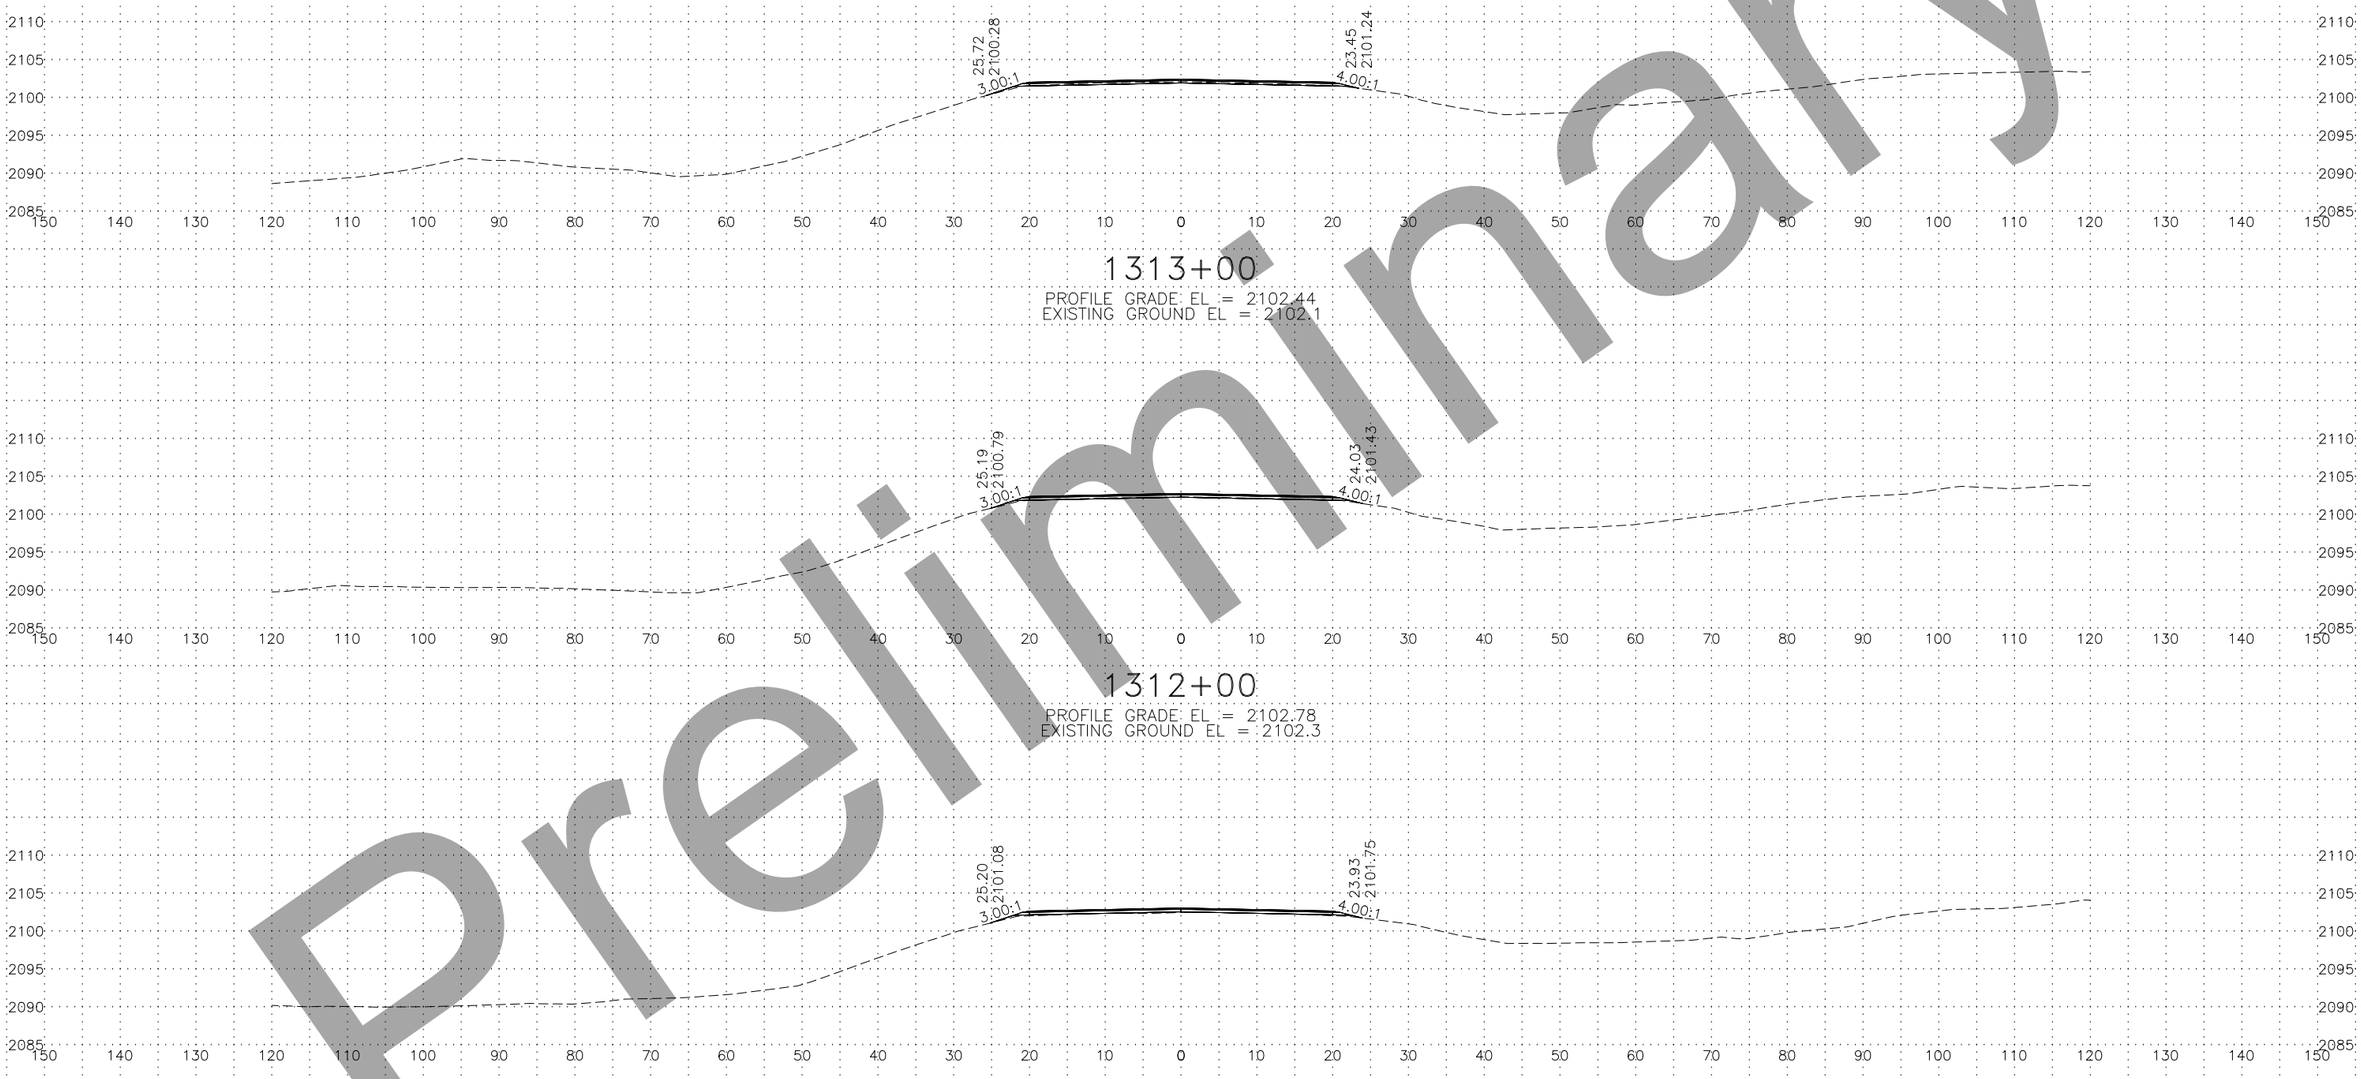

1313+00

PROFILE GRADE EL = 2102.44
EXISTING GROUND EL = 2102.1

1312+00

PROFILE GRADE EL = 2102.78
EXISTING GROUND EL = 2102.3

1311+00

PROFILE GRADE EL = 2103.07
EXISTING GROUND EL = 2102.5

Preliminary

LINE–SHEET NO.	PROJECT DESIGNATION
00423_XS – 0 – XS29	NFHWY00423/PENDING

R:\Projects\Parks_Hwy\00423_Parks_188_192_Resurfacing\6 Design\5 Civil 3D\1 Plots\00423_XS-0 – XS29 Fri, Aug/28/20 04:08pm

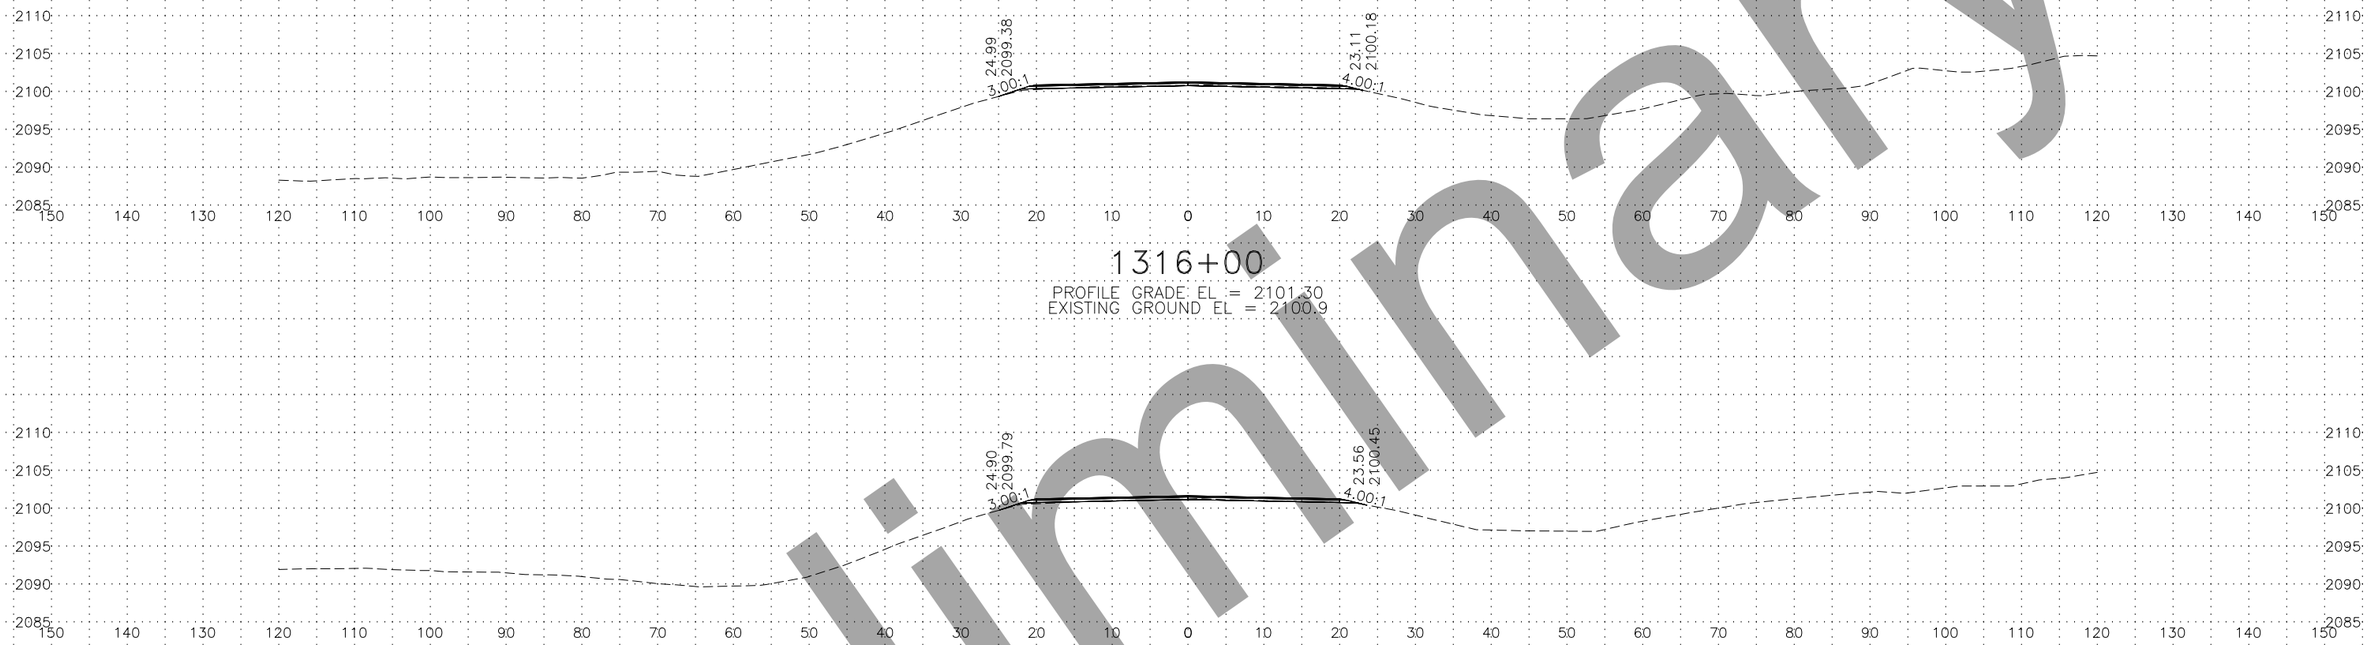

1316+00

PROFILE GRADE EL = 2101.30
EXISTING GROUND EL = 2100.9

1315+00

PROFILE GRADE EL = 2101.68
EXISTING GROUND EL = 2101.3

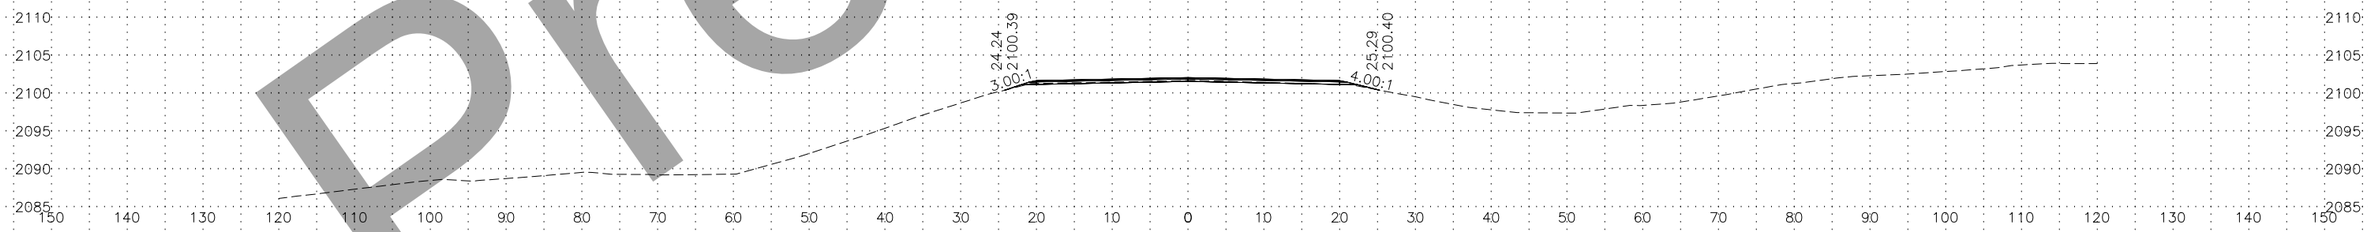

1314+00

PROFILE GRADE EL = 2102.06
EXISTING GROUND EL = 2101.7

Preliminary

LINE–SHEET NO.	PROJECT DESIGNATION
00423_XS – 0 – XS30	NFHWY00423/PENDING

R:\Projects\Parks_Hwy\00423_Parks_188_192_Resurfacing\6 Design\5 Civil 3D\1 Plots\00423_XS-0 – XS30 Fri, Aug/28/20 04:09pm

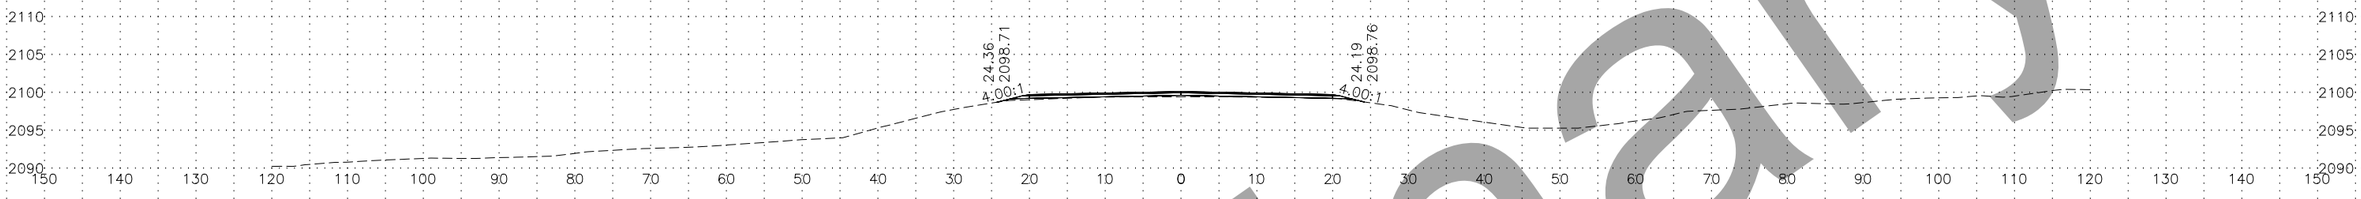

1319+00

PROFILE GRADE EL = 2100.15
EXISTING GROUND EL = 2099.5

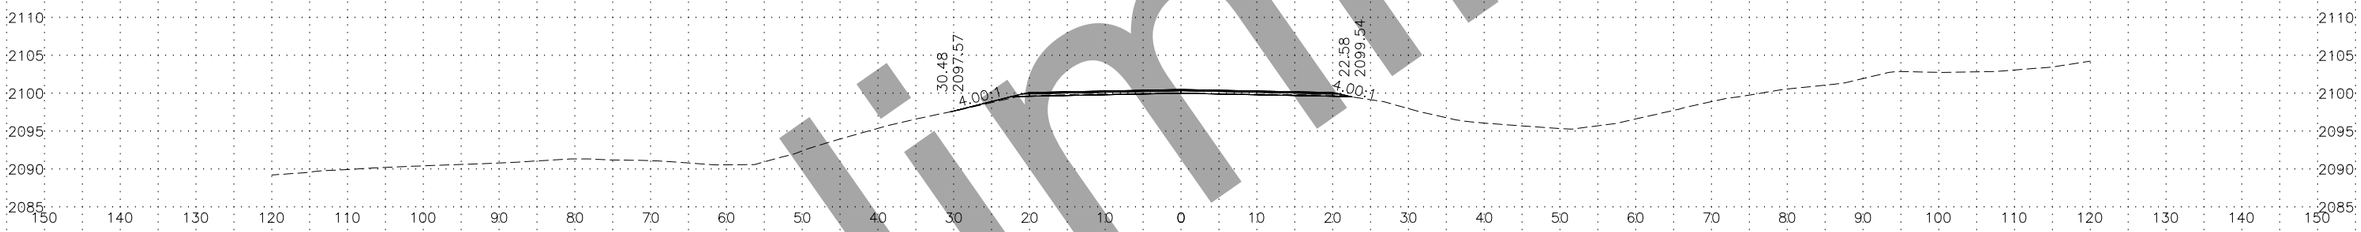

1318+00

PROFILE GRADE EL = 2100.53
EXISTING GROUND EL = 2100.0

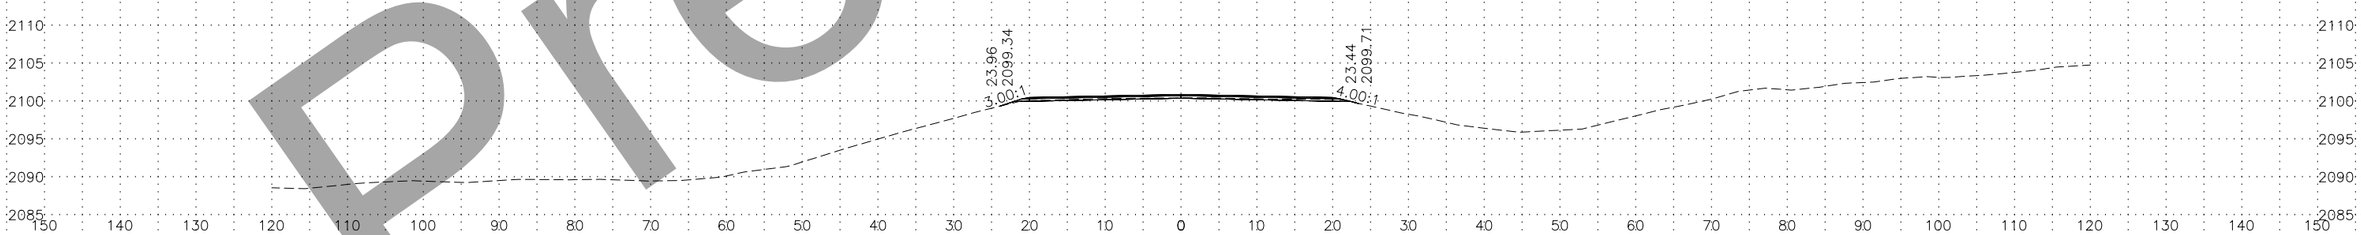

1317+00

PROFILE GRADE EL = 2100.91
EXISTING GROUND EL = 2100.5

Preliminary

LINE–SHEET NO.	PROJECT DESIGNATION
00423_XS – 0 – XS31	NFHWY00423/PENDING

R:\Projects\Parks_Hwy\00423_Parks_188_192_Resurfacing\6 Design\5 Civil 3D\1 Plots\00423_XS-0 – XS31 Fri, Aug/28/20 04:09pm

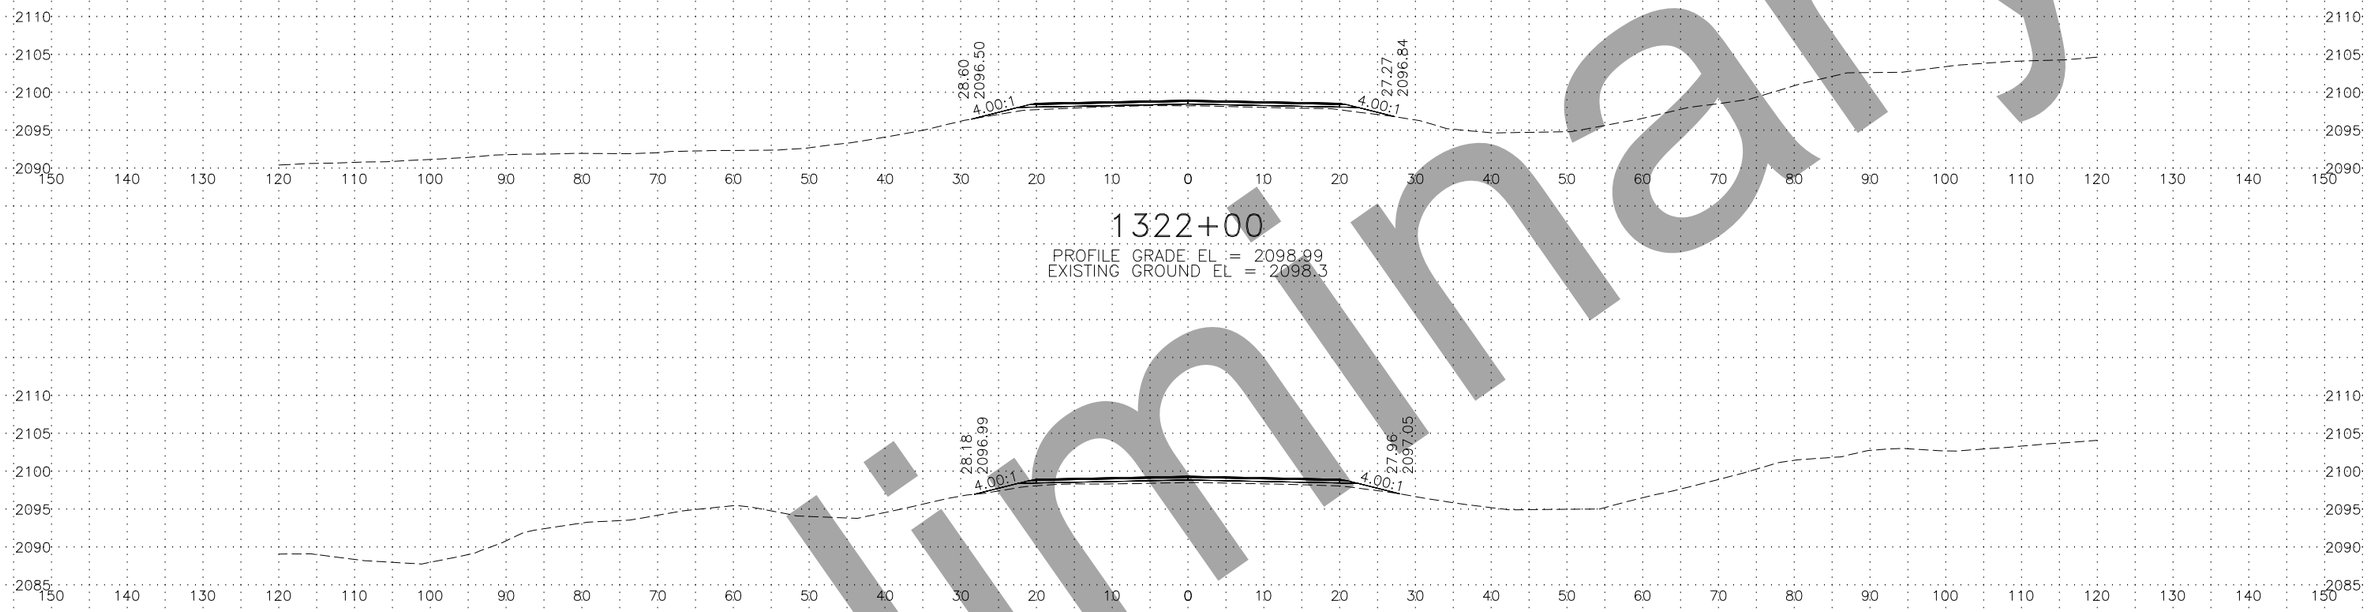

1322+00

PROFILE GRADE EL = 2098.99
EXISTING GROUND EL = 2098.3

1321+00

PROFILE GRADE EL = 2099.38
EXISTING GROUND EL = 2098.5

1320+00

PROFILE GRADE EL = 2099.76
EXISTING GROUND EL = 2098.8

Preliminary

LINE–SHEET NO.	PROJECT DESIGNATION
00423_XS – 0 – XS32	NFHWY00423/PENDING

R:\Projects\Parks_Hwy\00423_Parks_188_192_Resurfacing\6 Design\5 Civil 3D\1 Plots\00423_XS-0 – XS32 Fri, Aug/28/20 04:09pm

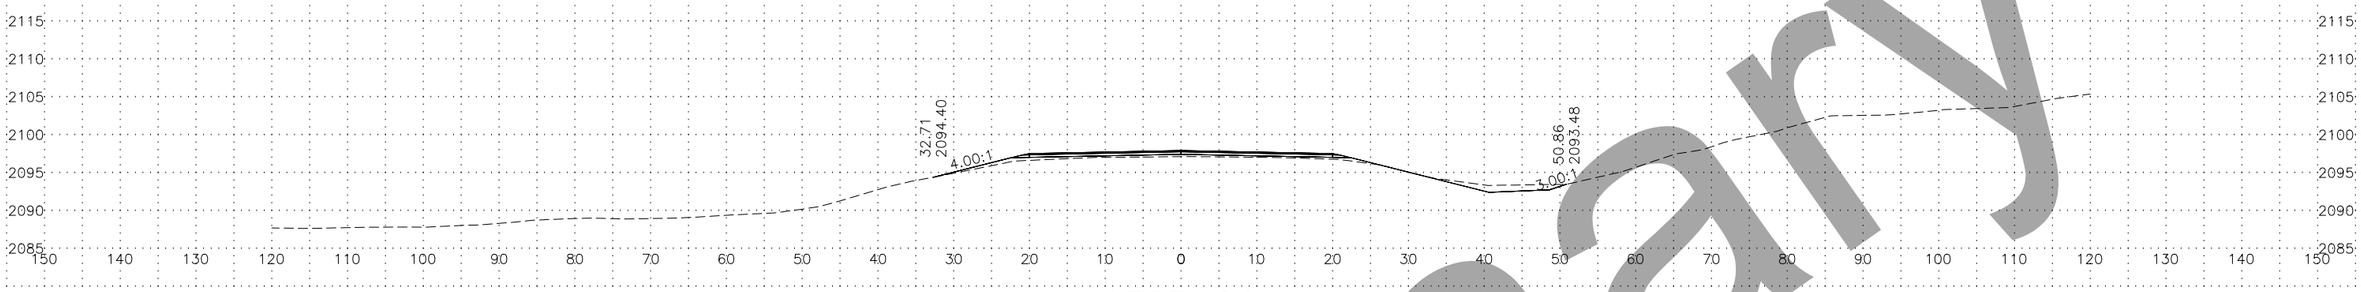

1325+00

PROFILE GRADE EL = 2097.92
EXISTING GROUND EL = 2097.1

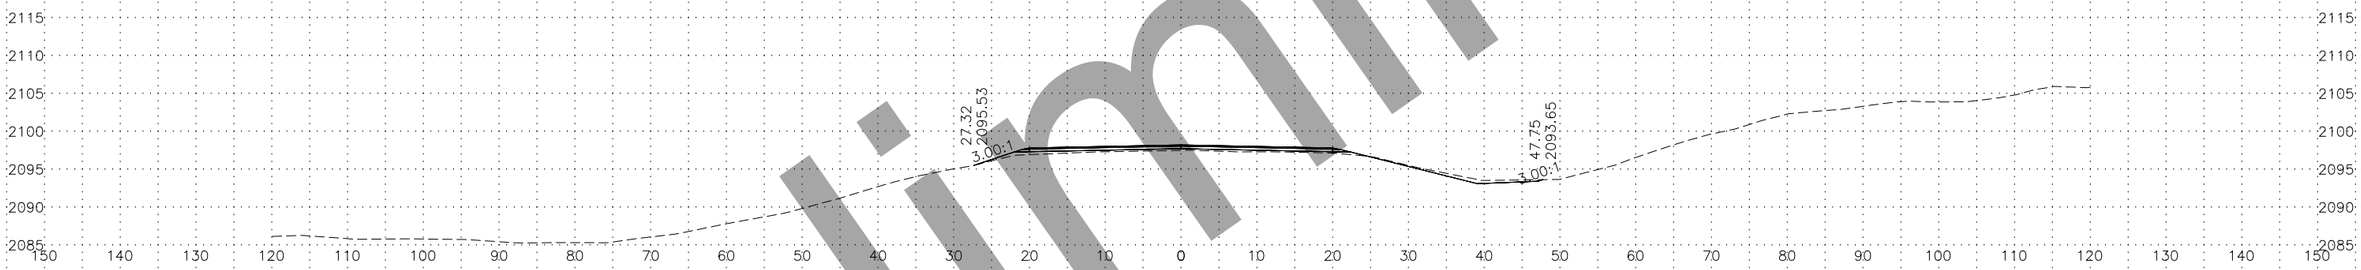

1324+00

PROFILE GRADE EL = 2098.23
EXISTING GROUND EL = 2097.5

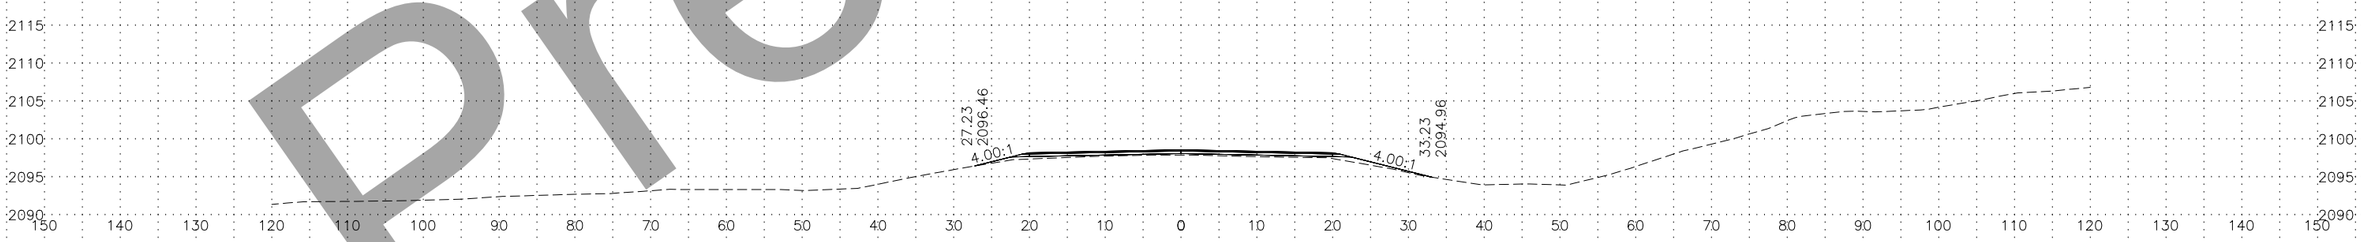

1323+00

PROFILE GRADE EL = 2098.61
EXISTING GROUND EL = 2097.9

Preliminary

LINE–SHEET NO.	PROJECT DESIGNATION
00423_XS – 0 – XS33	NFHWY00423/PENDING

R:\Projects\Parks_Hwy\00423_Parks_188_192_Resurfacing\6 Design\5 Civil 3D\1 Plots\00423_XS-0 – XS33 Fri, Aug/28/20 04:09pm

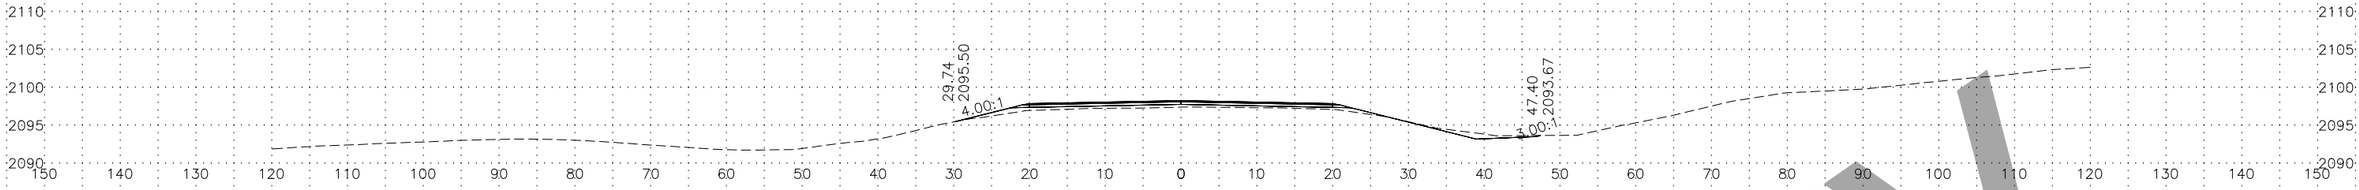

1329+00

PROFILE GRADE EL = 2098.28
EXISTING GROUND EL = 2097.4

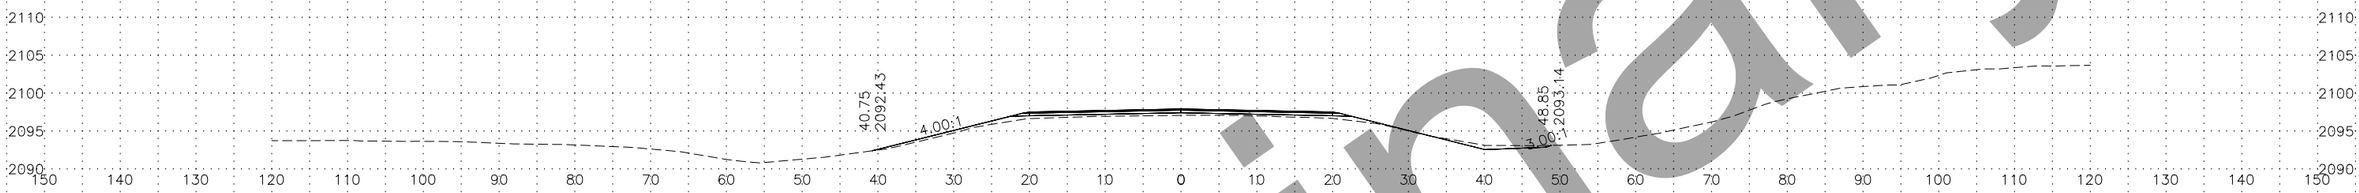

1328+00

PROFILE GRADE EL = 2097.95
EXISTING GROUND EL = 2097.1

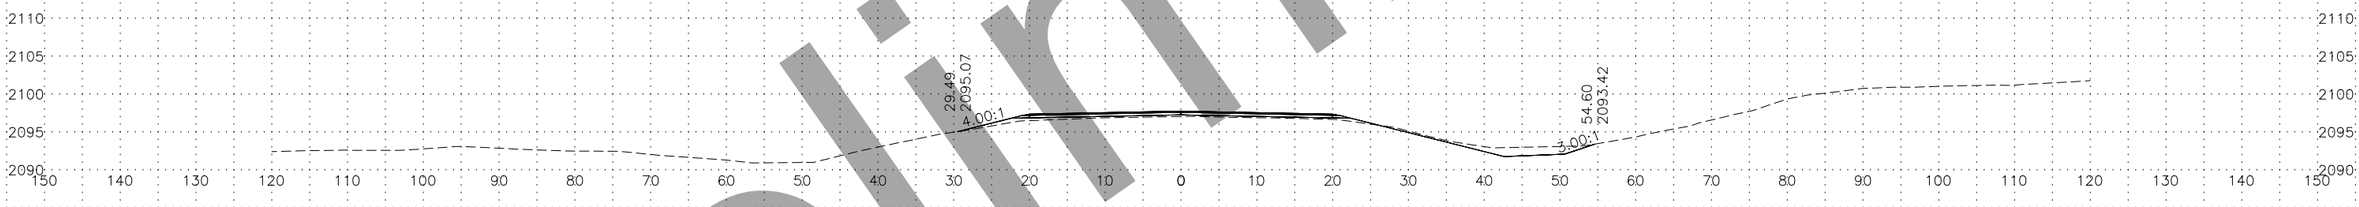

1327+00

PROFILE GRADE EL = 2097.78
EXISTING GROUND EL = 2097.1

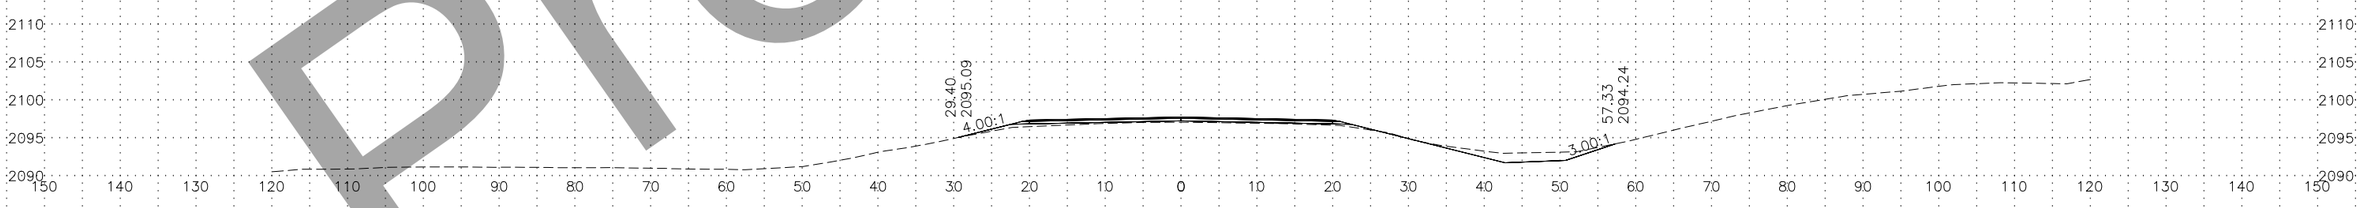

1326+00

PROFILE GRADE EL = 2097.77
EXISTING GROUND EL = 2097.1

Preliminary

LINE–SHEET NO.	PROJECT DESIGNATION
00423_XS – 0 – XS34	NFHWY00423/PENDING

R:\Projects\Parks_Hwy\00423_Parks_188_192_Resurfacing\6 Design\5 Civil 3D\1 Plots\00423_XS–0 – XS34 Fri, Aug/28/20 04:09pm

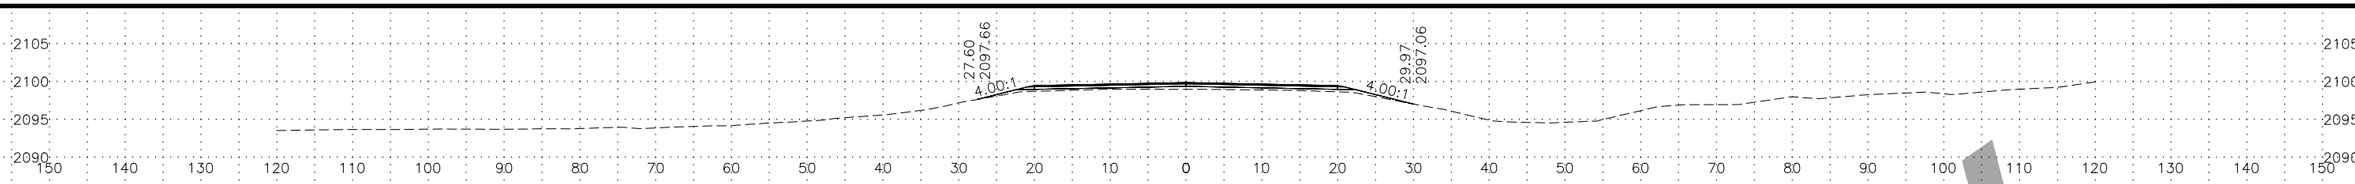

1333+00

PROFILE GRADE EL = 2099.90
EXISTING GROUND EL = 2099.0

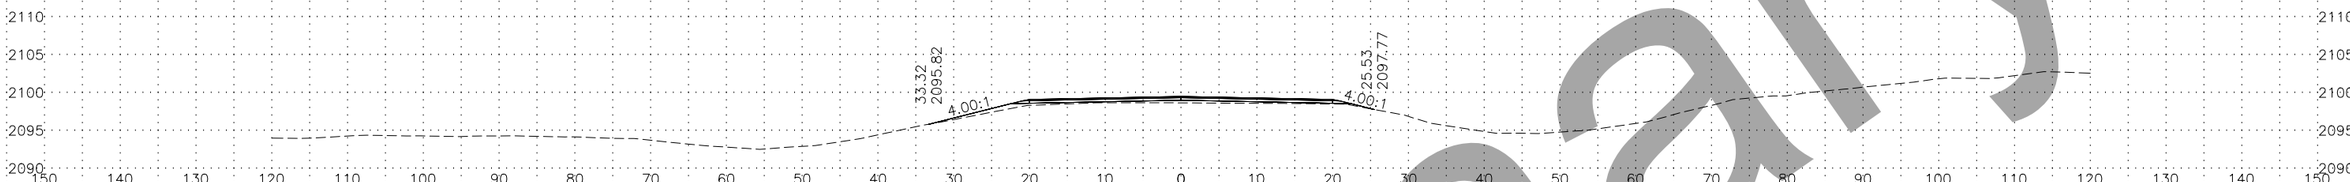

1332+00

PROFILE GRADE EL = 2099.49
EXISTING GROUND EL = 2098.7

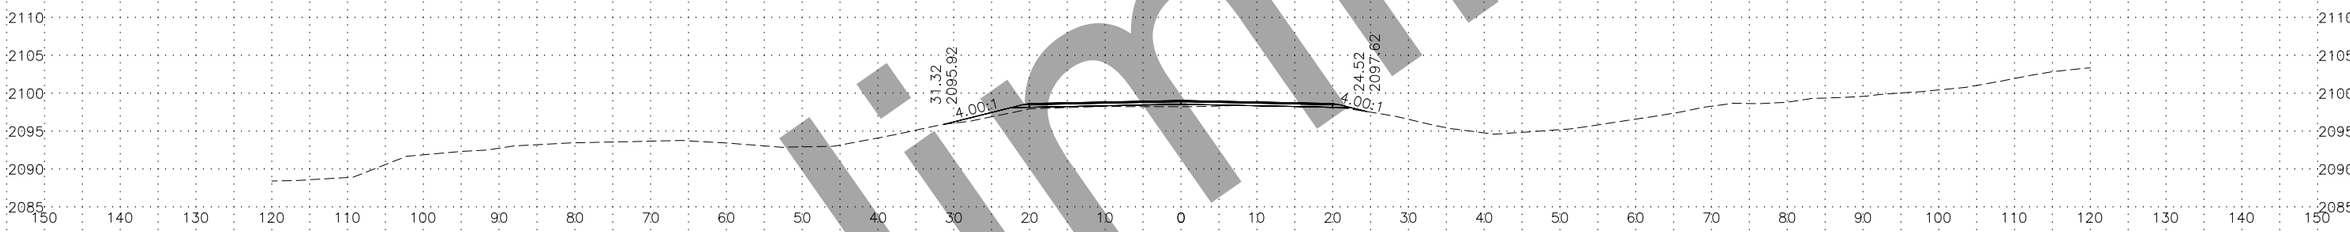

1331+00

PROFILE GRADE EL = 2099.09
EXISTING GROUND EL = 2098.3

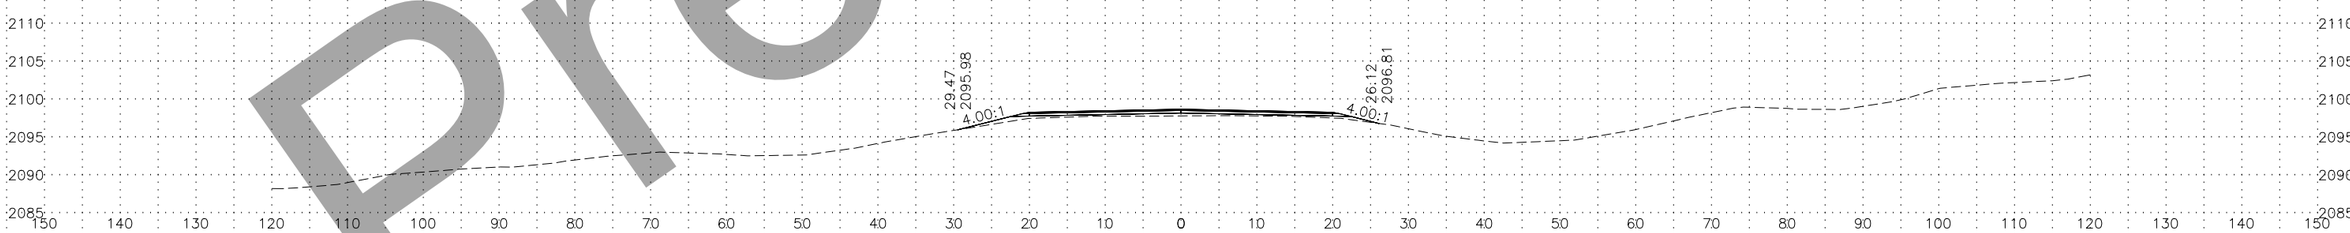

1330+00

PROFILE GRADE EL = 2098.68
EXISTING GROUND EL = 2097.8

Preliminary

LINE–SHEET NO.	PROJECT DESIGNATION
00423_XS – 0 – XS35	NFHWY00423/PENDING

R:\Projects\Parks_Hwy\00423_Parks_188_192_Resurfacing\6 Design\5 Civil 3D\1 Plots\00423_XS-0 – XS35 Fri, Aug/28/20 04:10pm

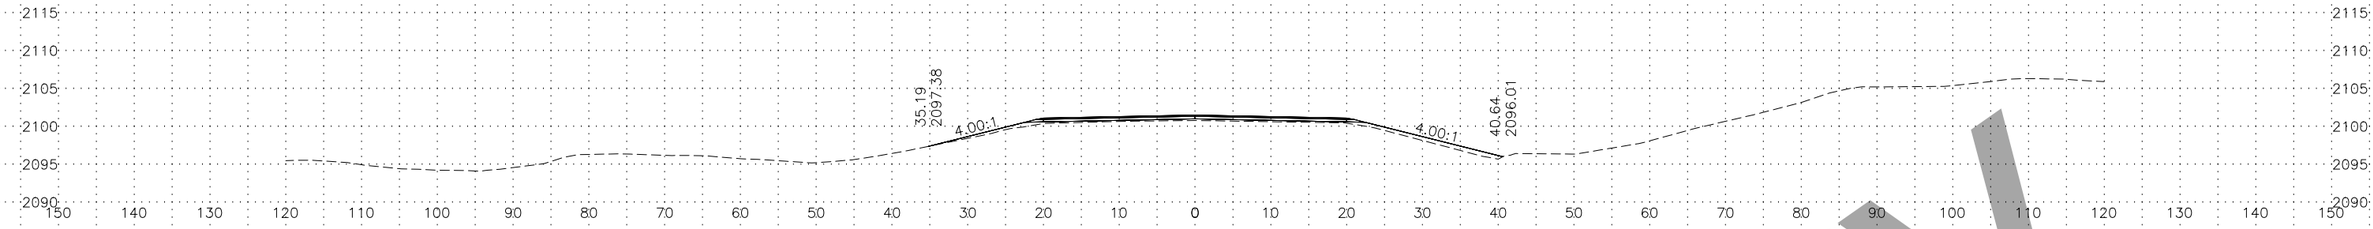

1337+00

PROFILE GRADE EL = 2101.51
EXISTING GROUND EL = 2100.8

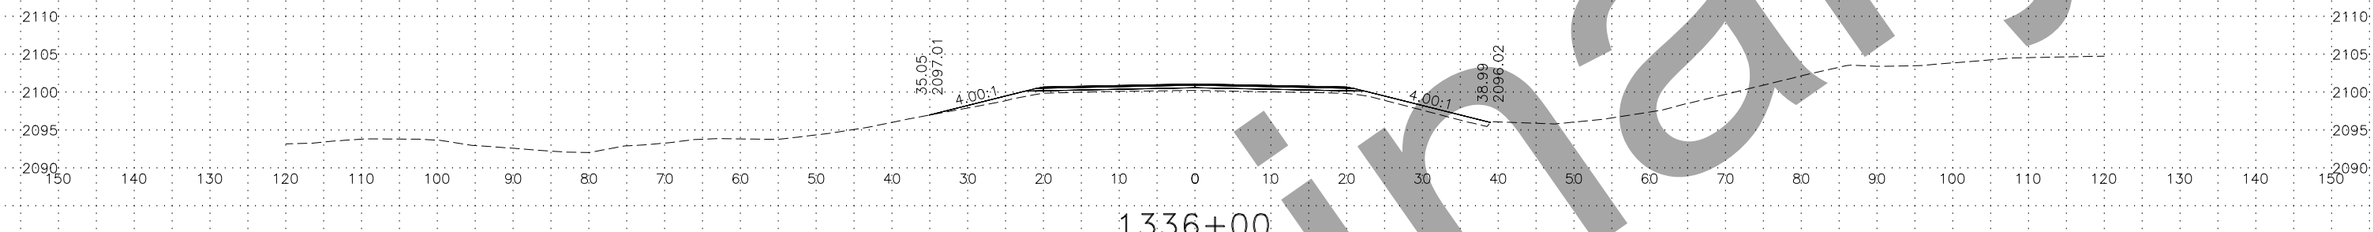

1336+00

PROFILE GRADE EL = 2101.11
EXISTING GROUND EL = 2100.3

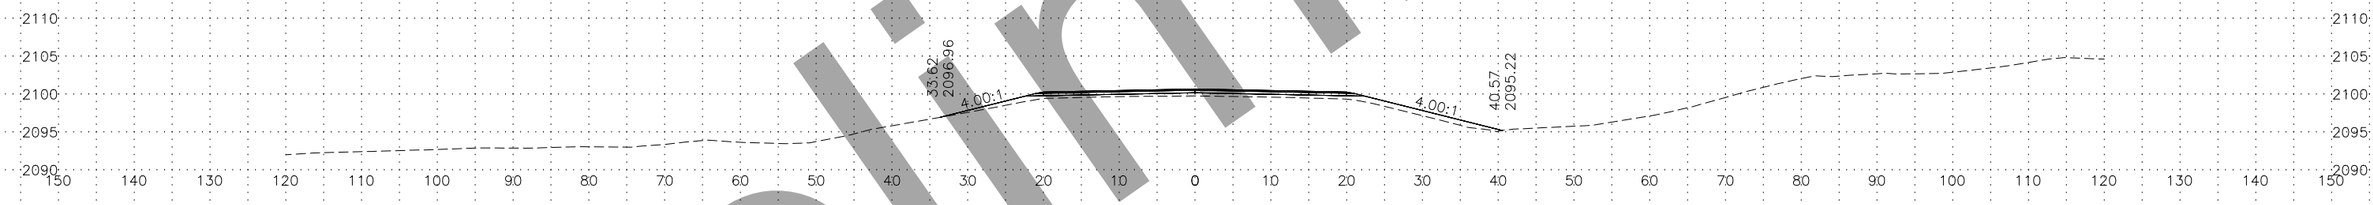

1335+00

PROFILE GRADE EL = 2100.71
EXISTING GROUND EL = 2099.8

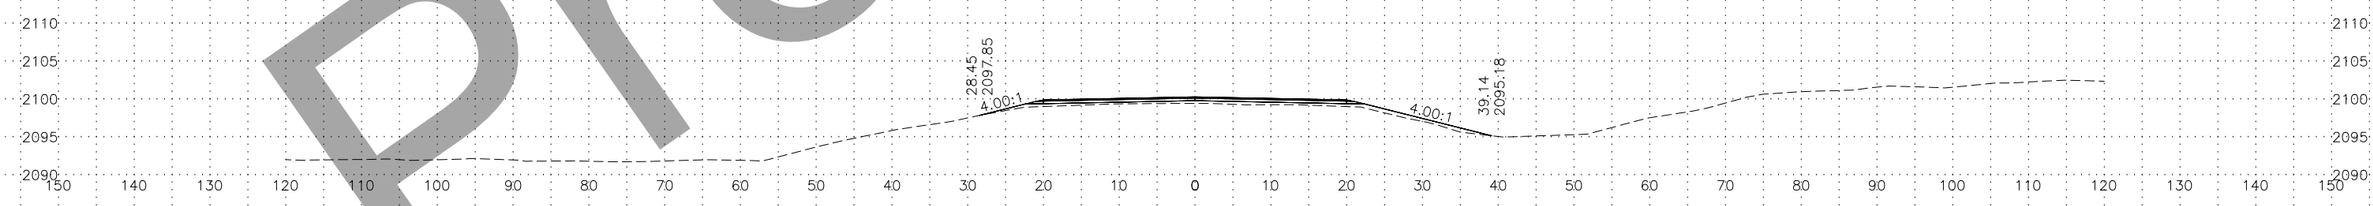

1334+00

PROFILE GRADE EL = 2100.30
EXISTING GROUND EL = 2099.4

Preliminary

LINE–SHEET NO.	PROJECT DESIGNATION
00423_XS – 0 – XS36	NFHWY00423/PENDING

R:\Projects\Parks_Hwy\00423_Parks_188_192_Resurfacing\6 Design\5 Civil 3D\1 Plots\00423_XS–0 – XS36 Fri, Aug/28/20 04:10pm

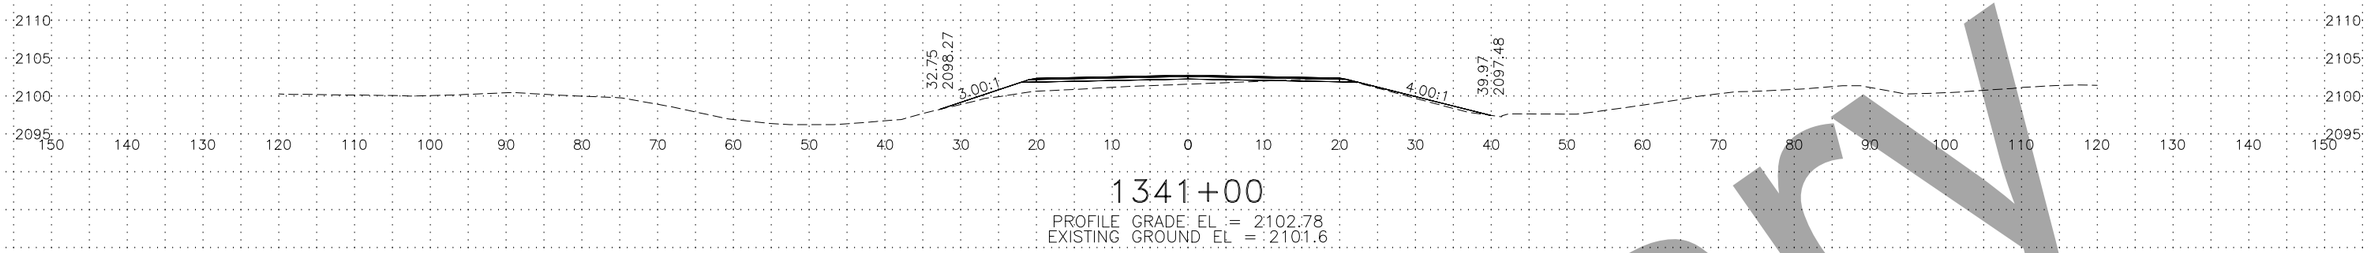

1341+00

PROFILE GRADE EL = 2102.78
EXISTING GROUND EL = 2101.6

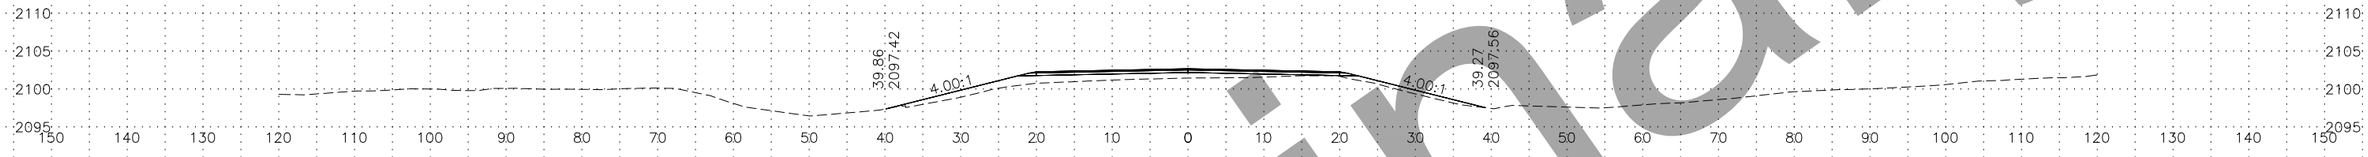

1340+00

PROFILE GRADE EL = 2102.72
EXISTING GROUND EL = 2101.5

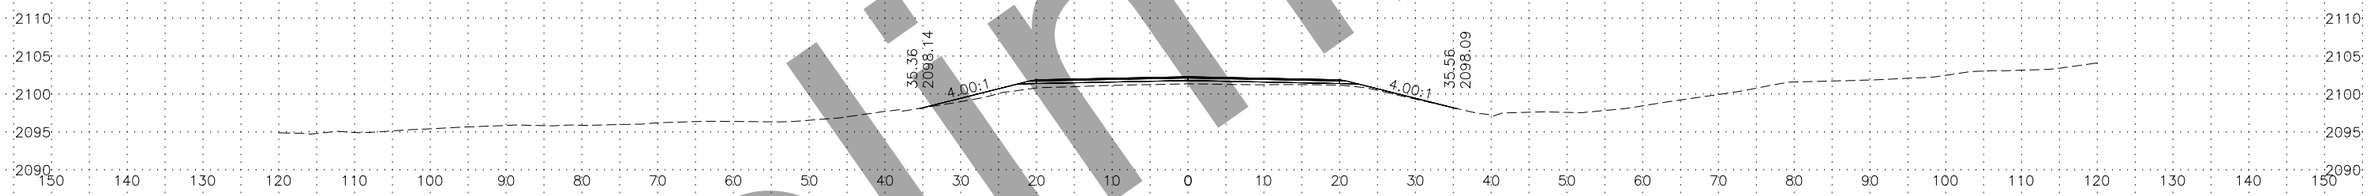

1339+00

PROFILE GRADE EL = 2102.32
EXISTING GROUND EL = 2101.4

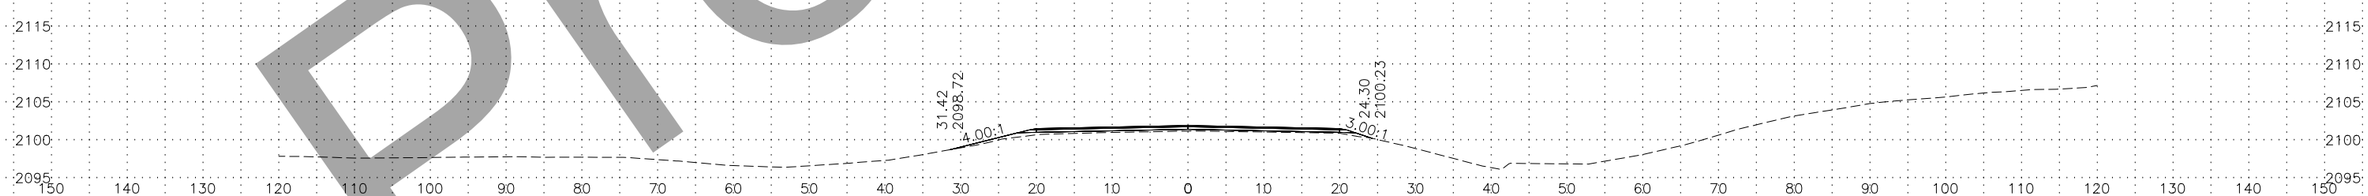

1338+00

PROFILE GRADE EL = 2101.92
EXISTING GROUND EL = 2101.2

Preliminary

LINE–SHEET NO.	PROJECT DESIGNATION
00423_XS – 0 – XS37	NFHWY00423/PENDING

R:\Projects\Parks_Hwy\00423_Parks_188_192_Resurfacing\6 Design\5 Civil 3D\1 Plots\00423_XS–0 – XS37 Fri, Aug/28/20 04:10pm

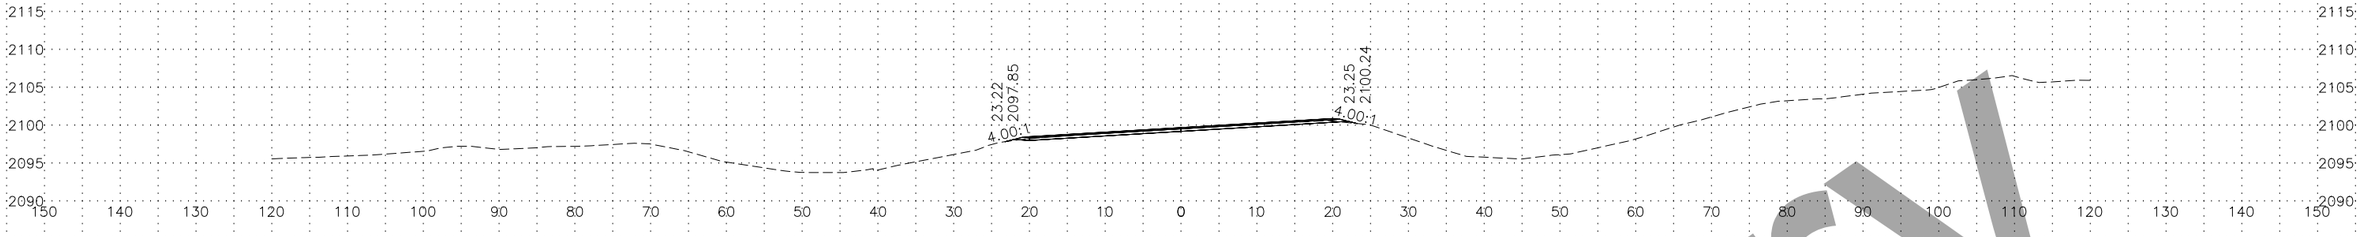

1344+00

PROFILE GRADE EL = 2099.71
EXISTING GROUND EL = 2099.6

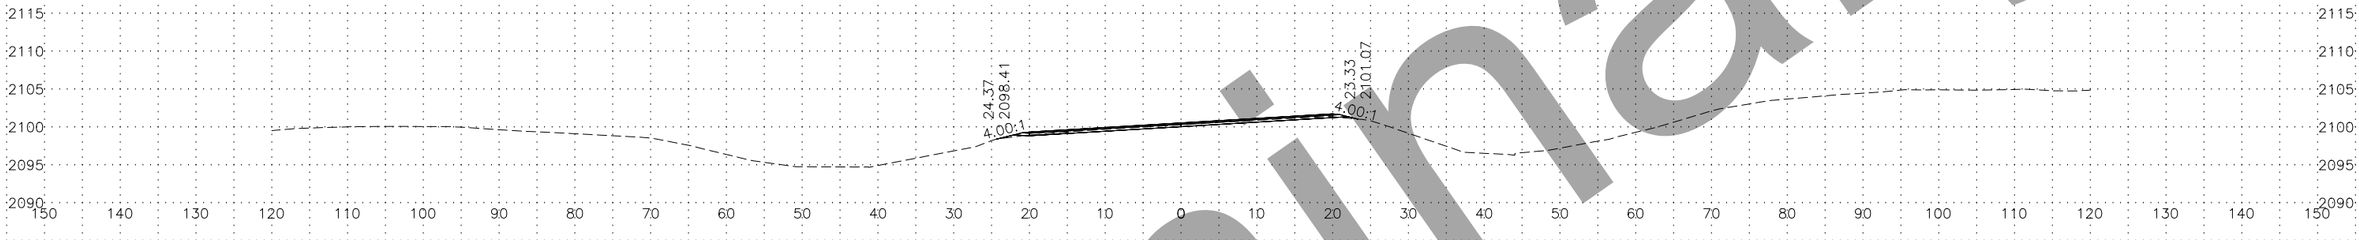

1343+50

PROFILE GRADE EL = 2100.56
EXISTING GROUND EL = 2100.3

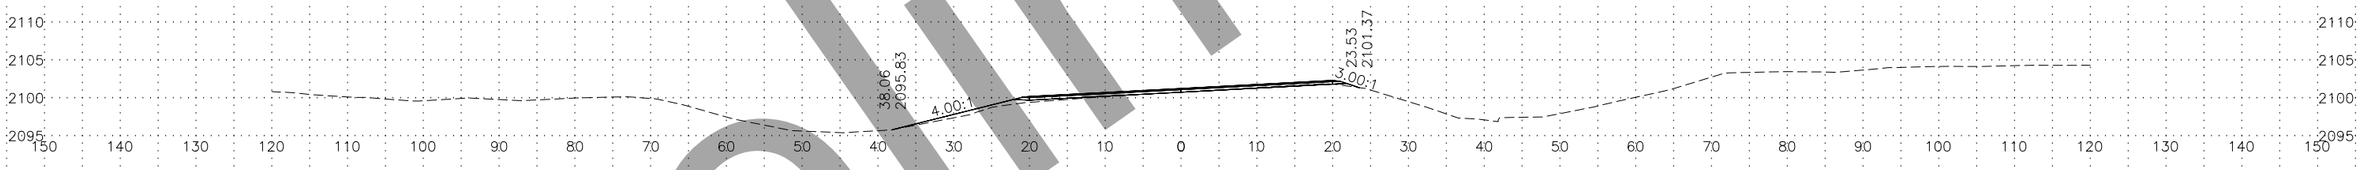

1343+00

PROFILE GRADE EL = 2101.27
EXISTING GROUND EL = 2100.8

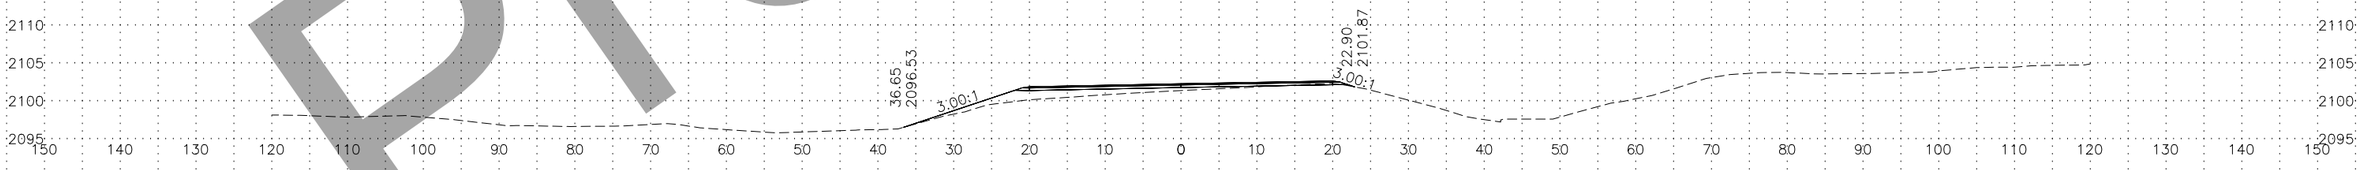

1342+00

PROFILE GRADE EL = 2102.29
EXISTING GROUND EL = 2101.4

Preliminary

LINE–SHEET NO.	PROJECT DESIGNATION
00423_XS – 0 – XS38	NFHWY00423/PENDING

R:\Projects\Parks_Hwy\00423_Parks_188_192_Resurfacing\6 Design\5 Civil 3D\1 Plots\00423_XS–0 – XS38 Fri, Aug/28/20 04:10pm

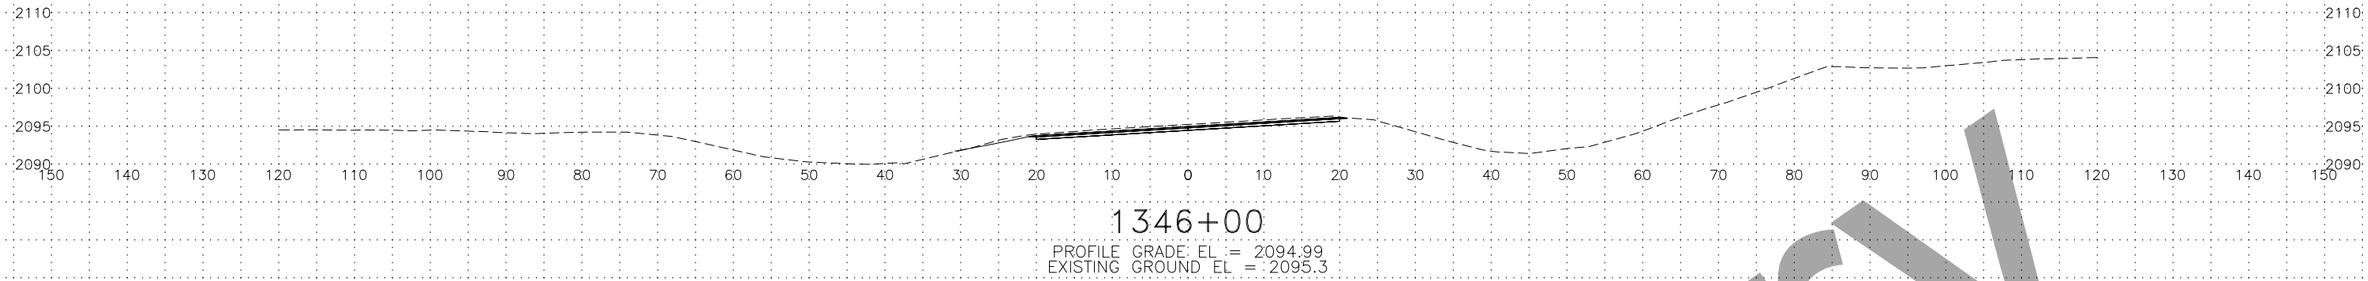

1346+00

PROFILE GRADE EL = 2094.99
EXISTING GROUND EL = 2095.3

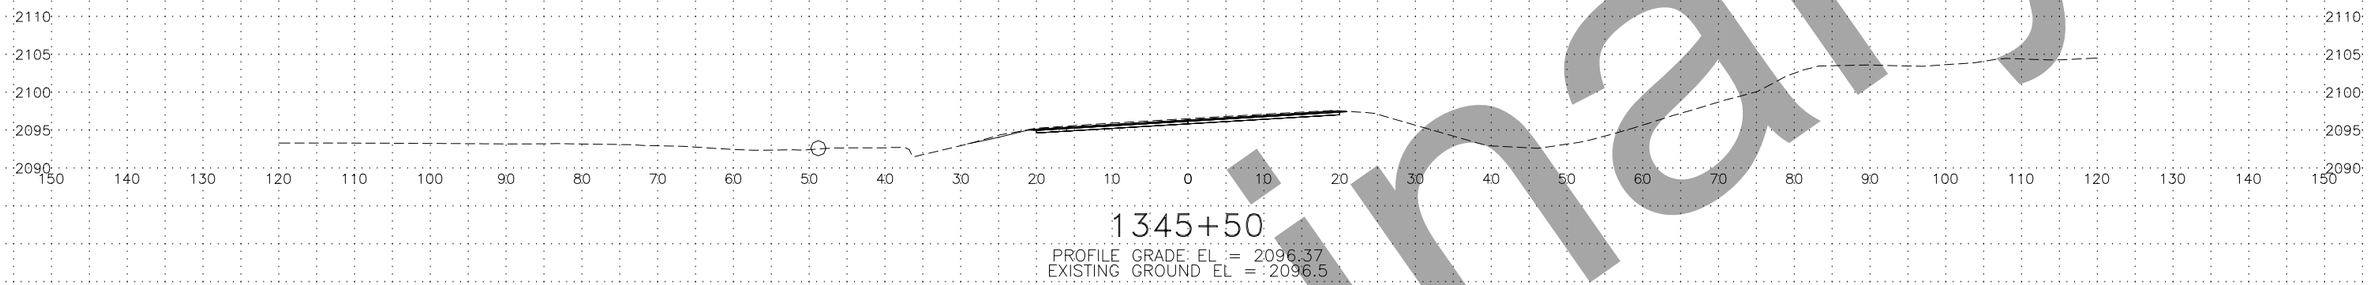

1345+50

PROFILE GRADE EL = 2096.37
EXISTING GROUND EL = 2096.5

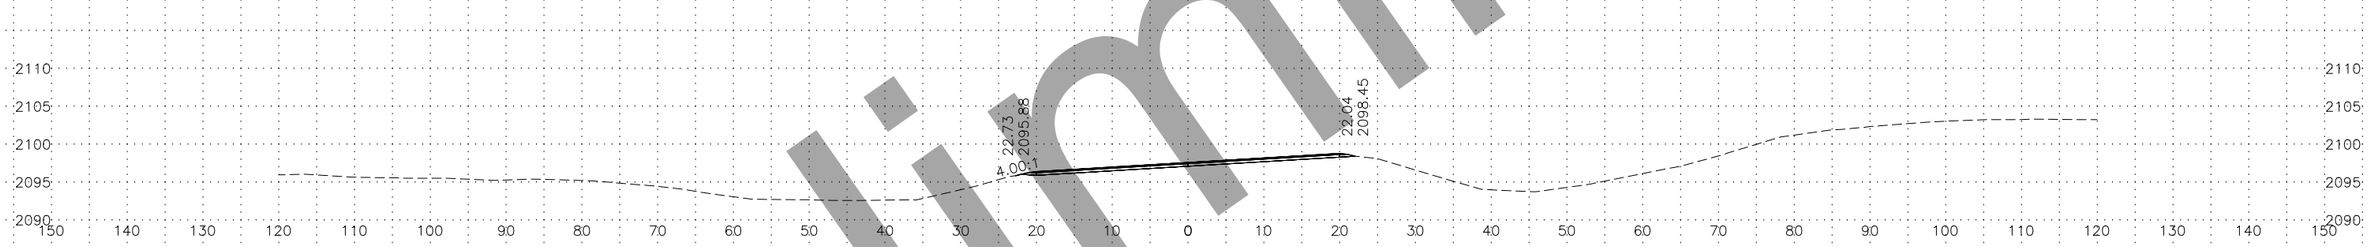

1345+00

PROFILE GRADE EL = 2097.62
EXISTING GROUND EL = 2097.6

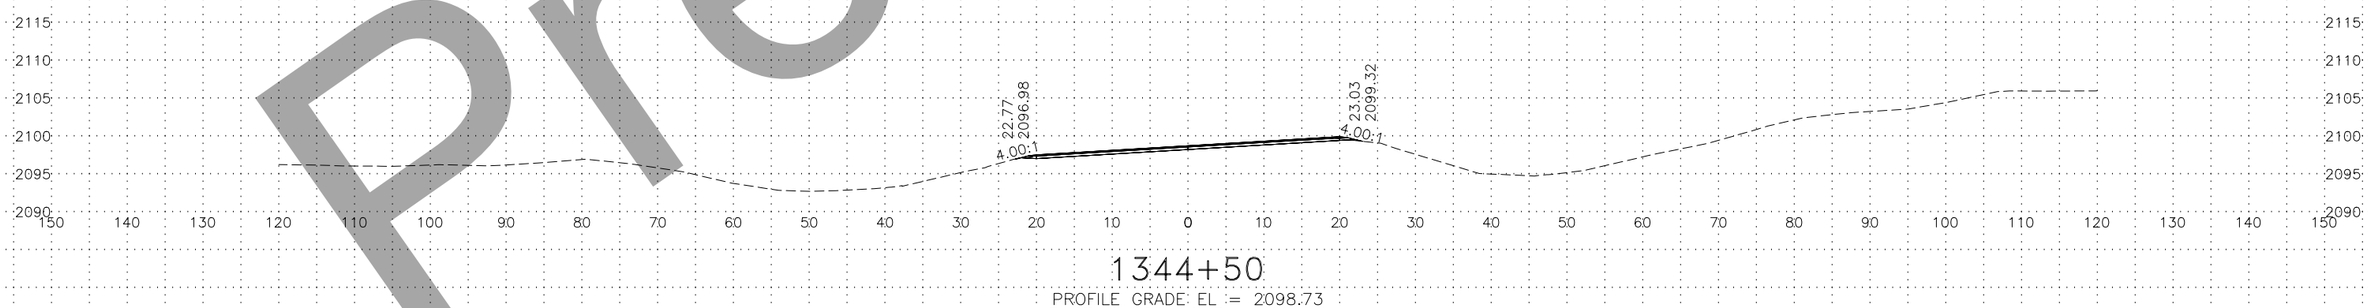

1344+50

PROFILE GRADE EL = 2098.73
EXISTING GROUND EL = 2098.6

Preliminary

LINE–SHEET NO.	PROJECT DESIGNATION
00423_XS – 0 – XS39	NFHWY00423/PENDING

R:\Projects\Parks_Hwy\00423_Parks_188_192_Resurfacing\6 Design\5 Civil 3D\1 Plots\00423_XS-0 – XS39 Fri, Aug/28/20 04:10pm

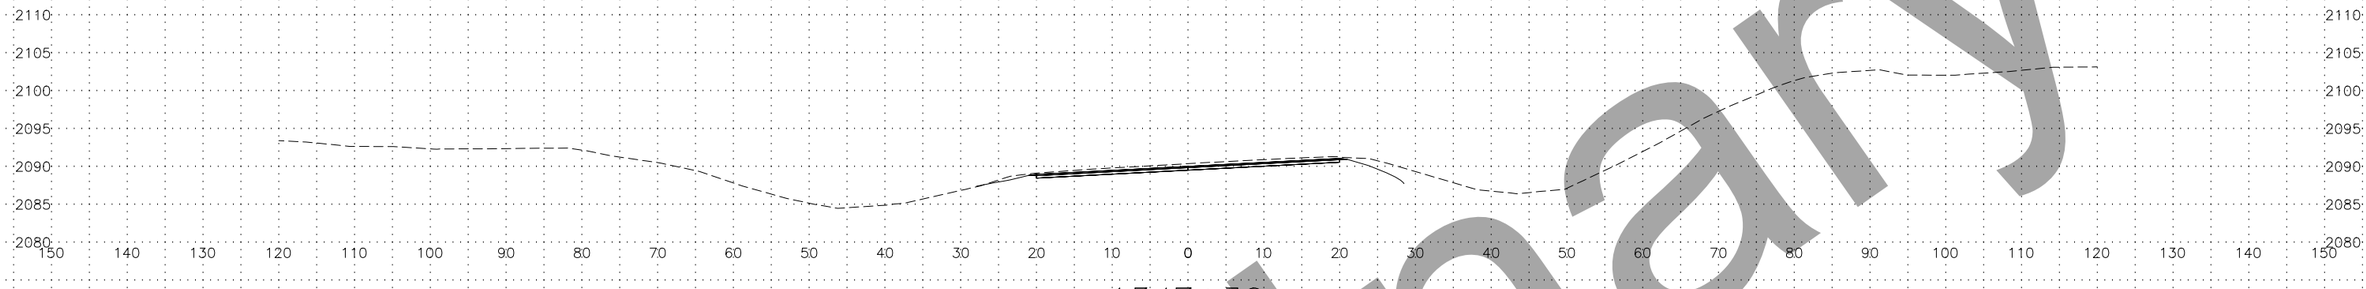

1347+50

PROFILE GRADE EL = 2090.03
EXISTING GROUND EL = 2090.4

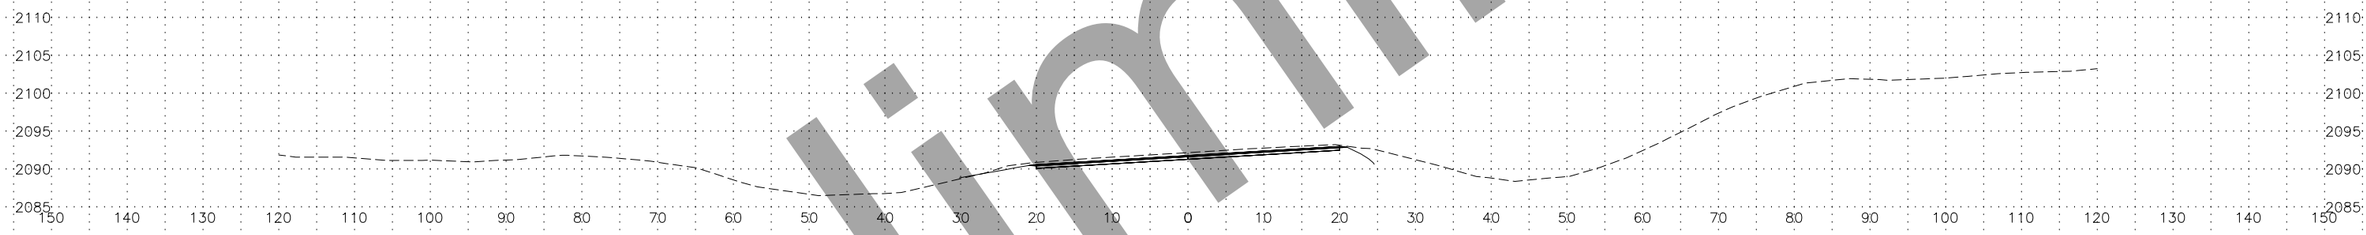

1347+00

PROFILE GRADE EL = 2091.81
EXISTING GROUND EL = 2092.2

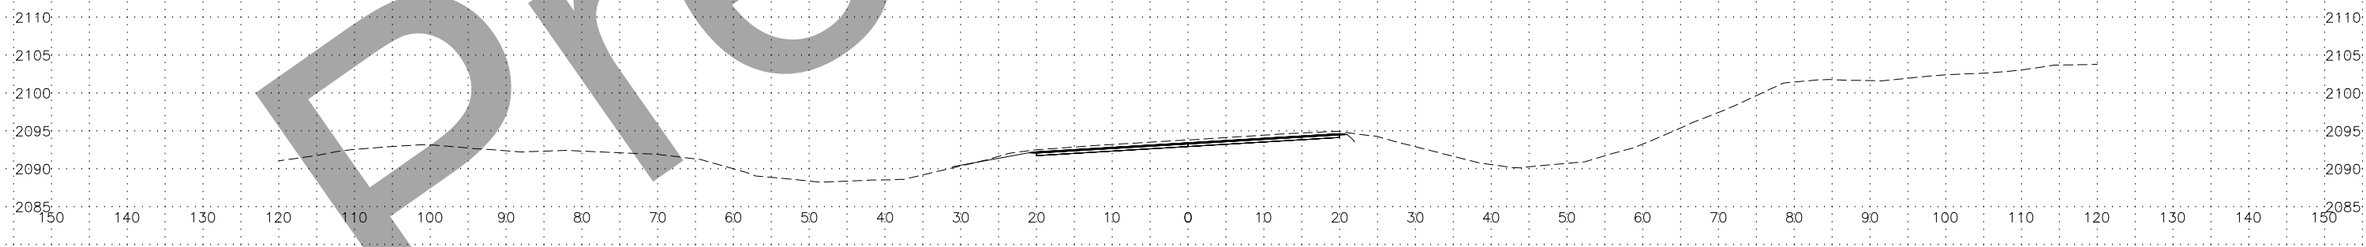

1346+50

PROFILE GRADE EL = 2093.47
EXISTING GROUND EL = 2093.8

Preliminary

LINE–SHEET NO.	PROJECT DESIGNATION
00423_XS – 0 – XS40	NFHWY00423/PENDING

R:\Projects\Parks_Hwy\00423_Parks_188_192_Resurfacing\6 Design\5 Civil 3D\1 Plots\00423_XS-0 – XS40 Fri, Aug/28/20 04:11pm

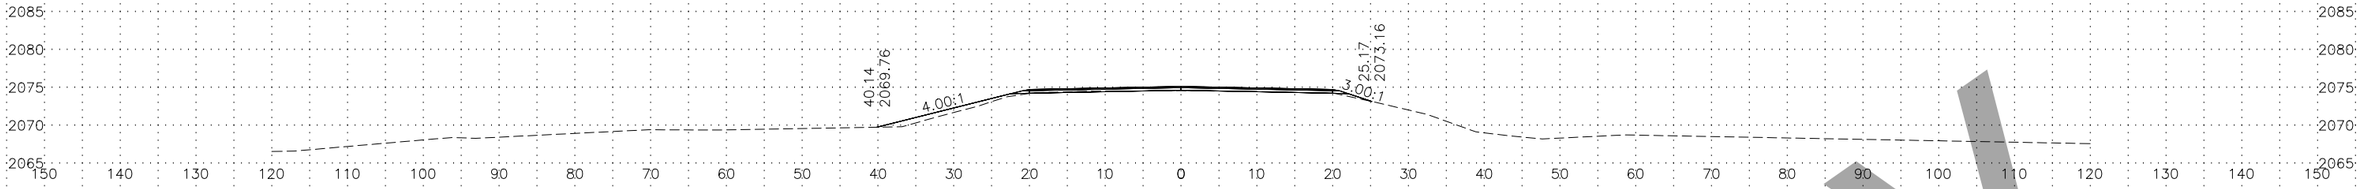

1351+00

PROFILE GRADE EL = 2075.14
EXISTING GROUND EL = 2074.6

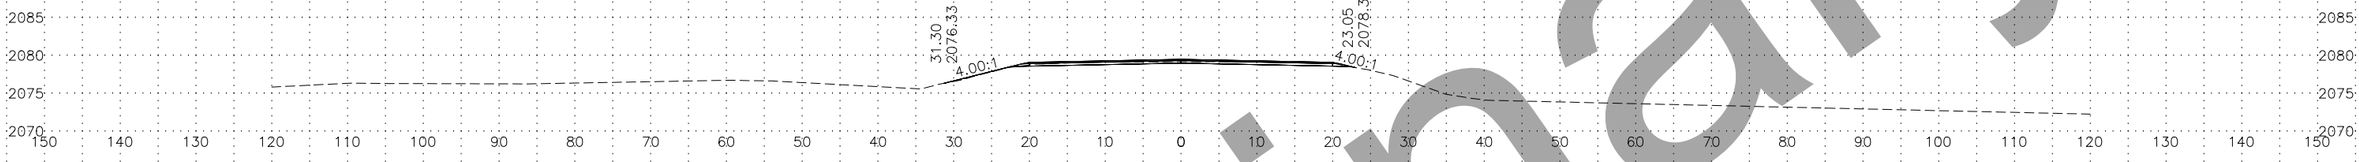

1350+00

PROFILE GRADE EL = 2079.49
EXISTING GROUND EL = 2079.2

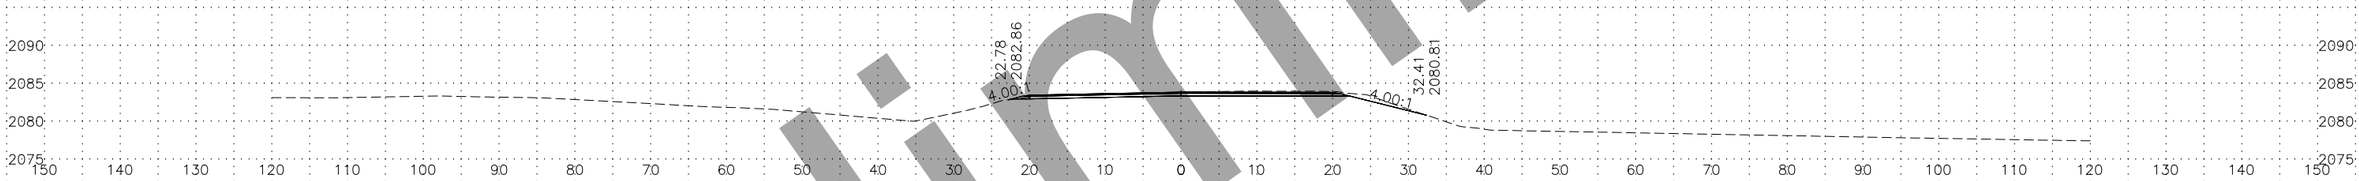

1349+00

PROFILE GRADE EL = 2083.87
EXISTING GROUND EL = 2083.8

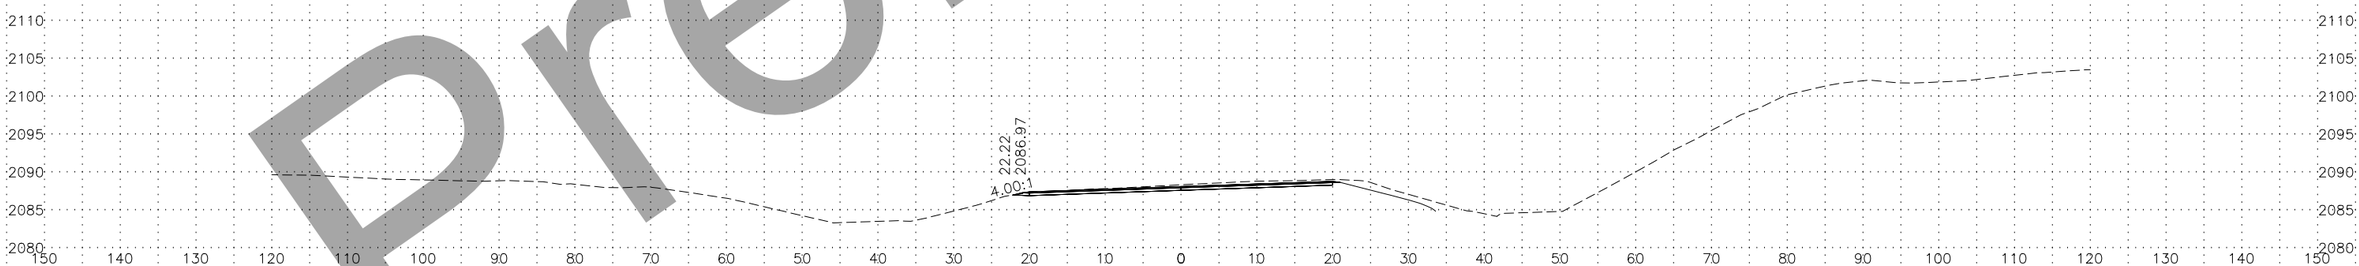

1348+00

PROFILE GRADE EL = 2088.10
EXISTING GROUND EL = 2088.3

Preliminary

LINE–SHEET NO.	PROJECT DESIGNATION
00423_XS – 0 – XS41	NFHWY00423/PENDING

R:\Projects\Parks_Hwy\00423_Parks_188_192_Resurfacing\6 Design\5 Civil 3D\1 Plots\00423_XS-0 – XS41 Fri, Aug/28/20 04:11pm

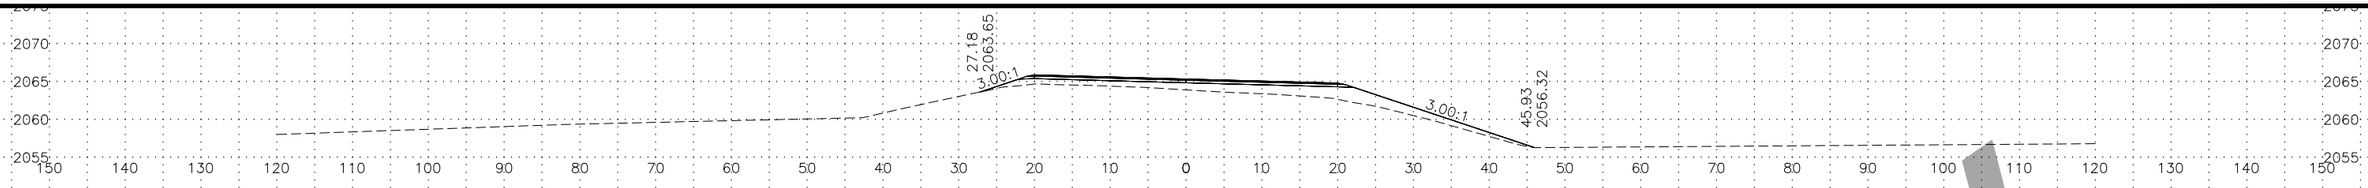

1355+00

PROFILE GRADE EL = 2065.37
EXISTING GROUND EL = 2063.9

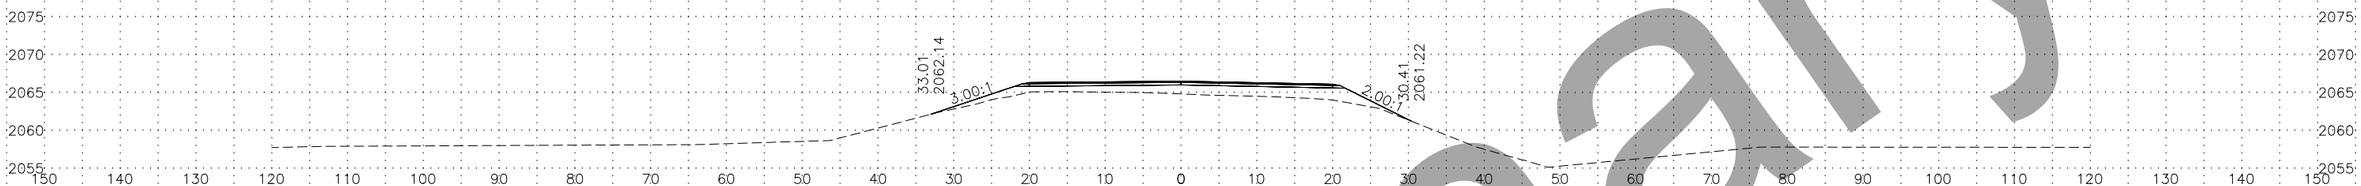

1354+00

PROFILE GRADE EL = 2066.52
EXISTING GROUND EL = 2064.8

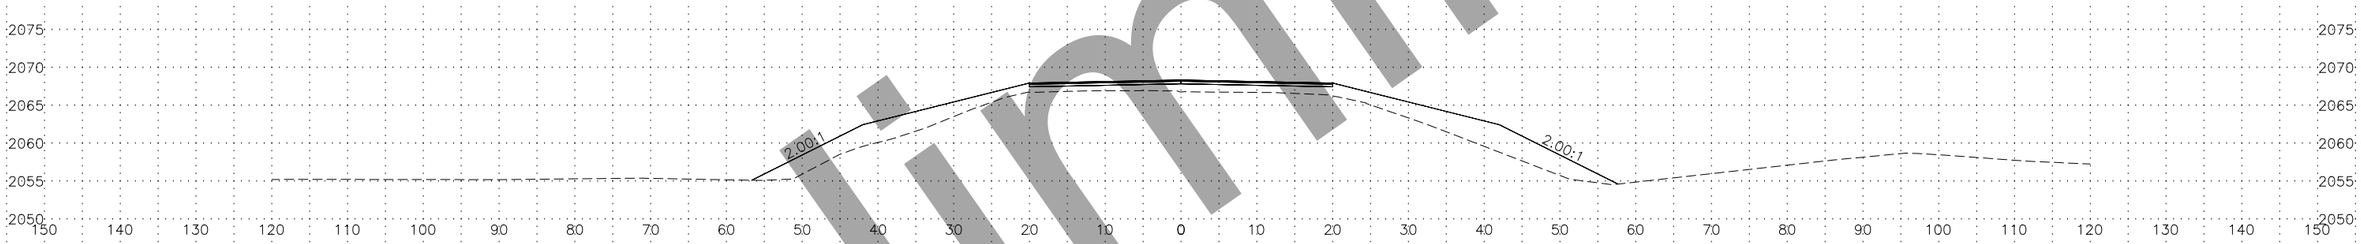

1353+00

PROFILE GRADE EL = 2068.36
EXISTING GROUND EL = 2066.8

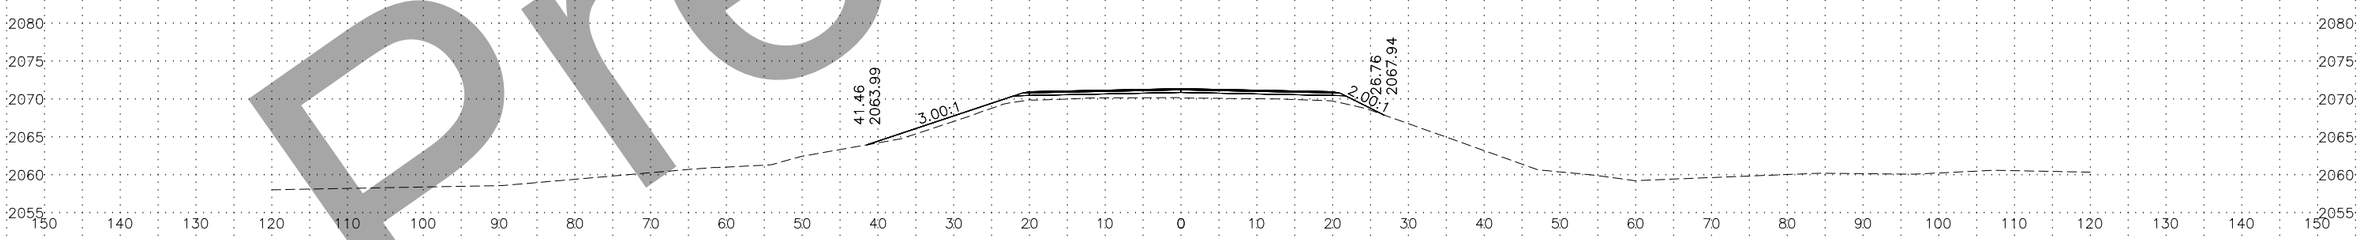

1352+00

PROFILE GRADE EL = 2071.40
EXISTING GROUND EL = 2070.2

Preliminary

LINE–SHEET NO.	PROJECT DESIGNATION
00423_XS – 0 – XS42	NFHWY00423/PENDING

R:\Projects\Parks_Hwy\00423_Parks_188_192_Resurfacing\6 Design\5 Civil 3D\1 Plots\00423_XS-0 – XS42 Fri, Aug/28/20 04:11pm

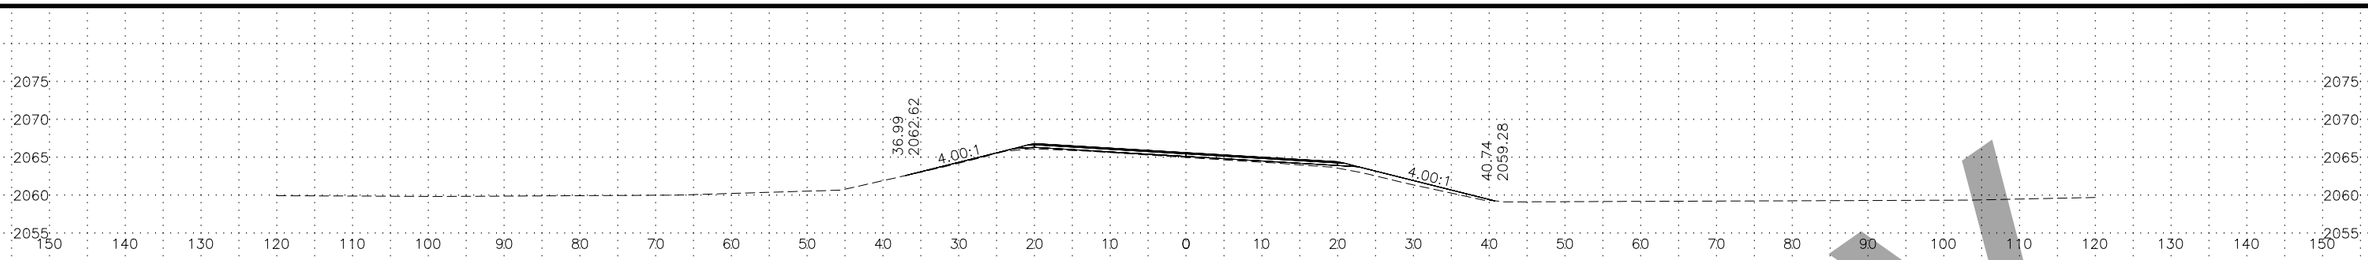

1357+00

PROFILE GRADE EL = 2065.65
EXISTING GROUND EL = 2065.0

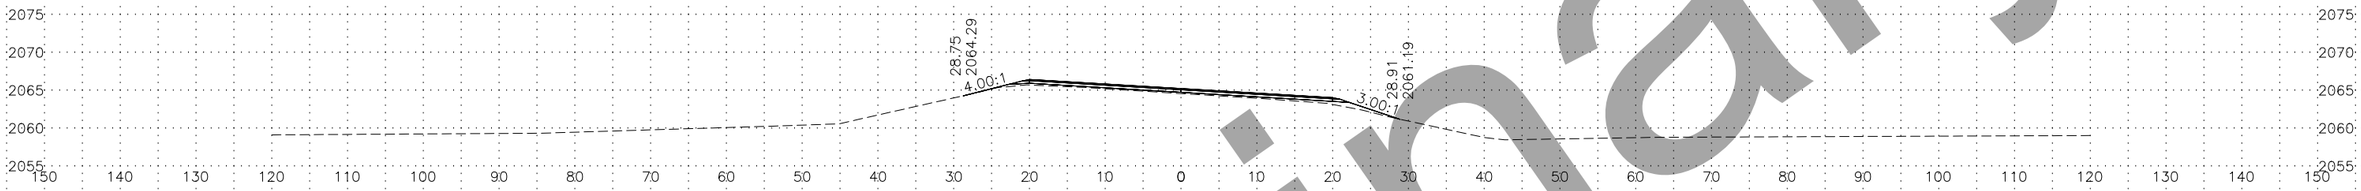

1356+50

PROFILE GRADE EL = 2065.25
EXISTING GROUND EL = 2064.6

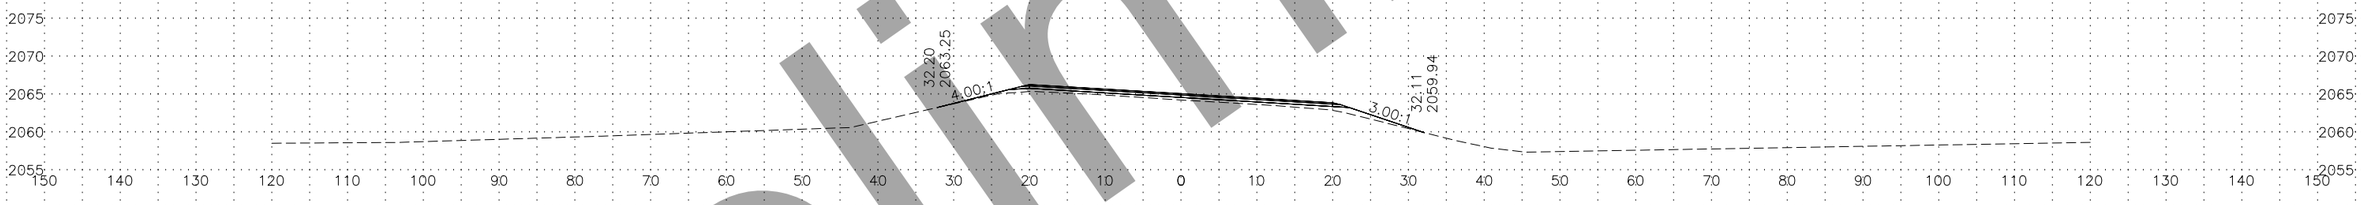

1356+00

PROFILE GRADE EL = 2065.08
EXISTING GROUND EL = 2064.2

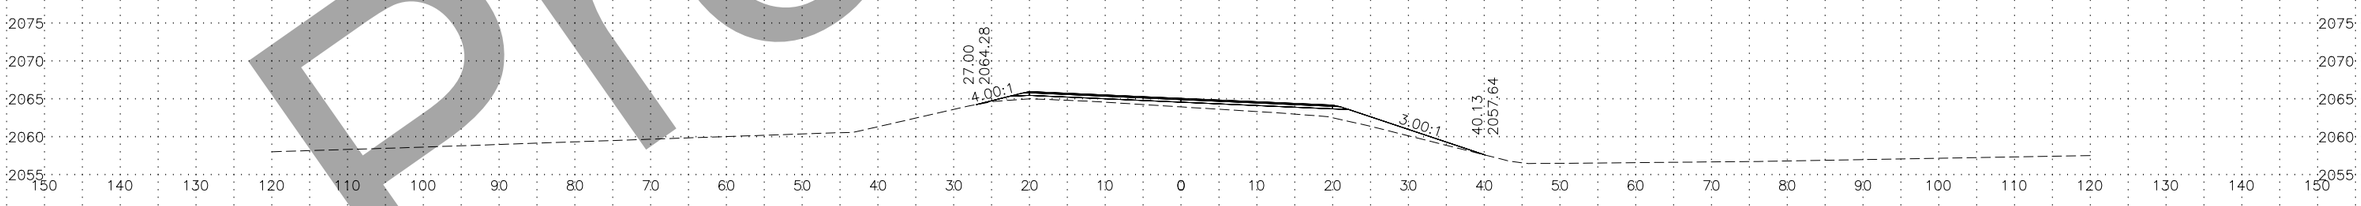

1355+50

PROFILE GRADE EL = 2065.11
EXISTING GROUND EL = 2064.0

Preliminary

LINE–SHEET NO.	PROJECT DESIGNATION
00423_XS – 0 – XS43	NFHWY00423/PENDING

R:\Projects\Parks_Hwy\00423_Parks_188_192_Resurfacing\6 Design\5 Civil 3D\1 Plots\00423_XS–0 – XS43 Fri, Aug/28/20 04:11pm

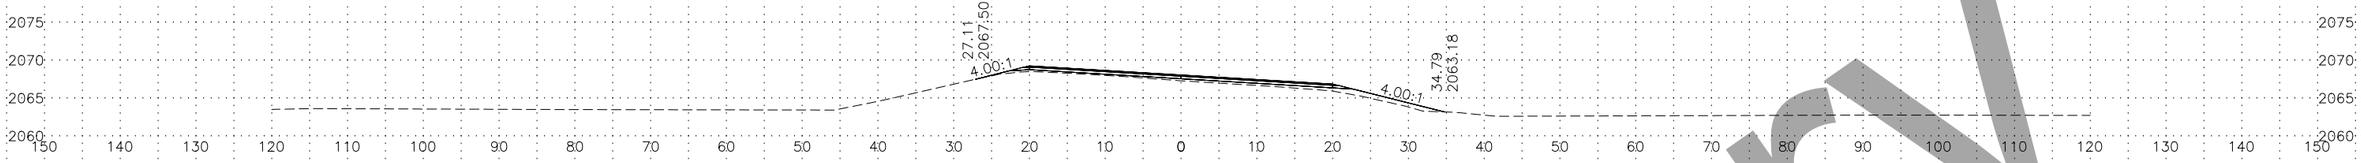

1359+00

PROFILE GRADE EL = 2068.06
EXISTING GROUND EL = 2067.3

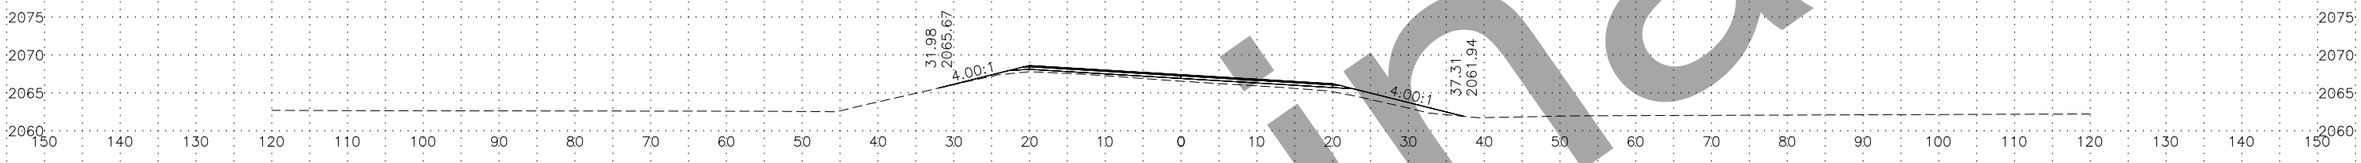

1358+50

PROFILE GRADE EL = 2067.45
EXISTING GROUND EL = 2066.6

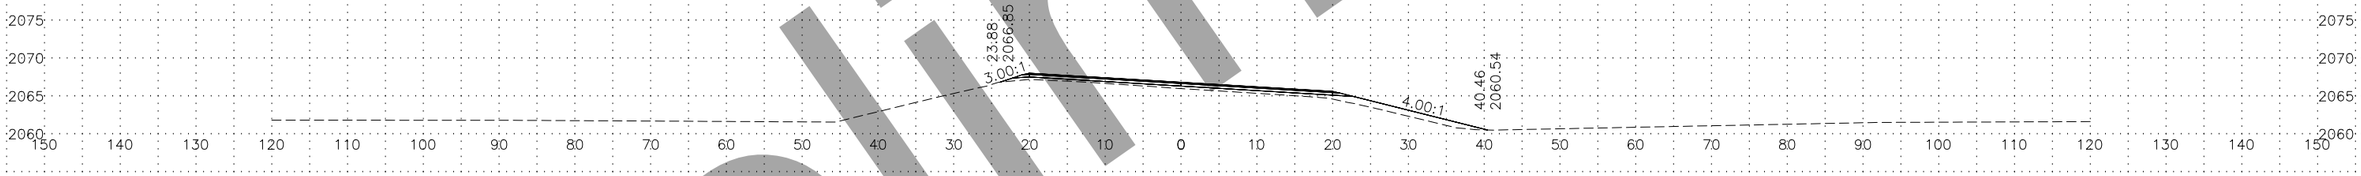

1358+00

PROFILE GRADE EL = 2066.84
EXISTING GROUND EL = 2066.0

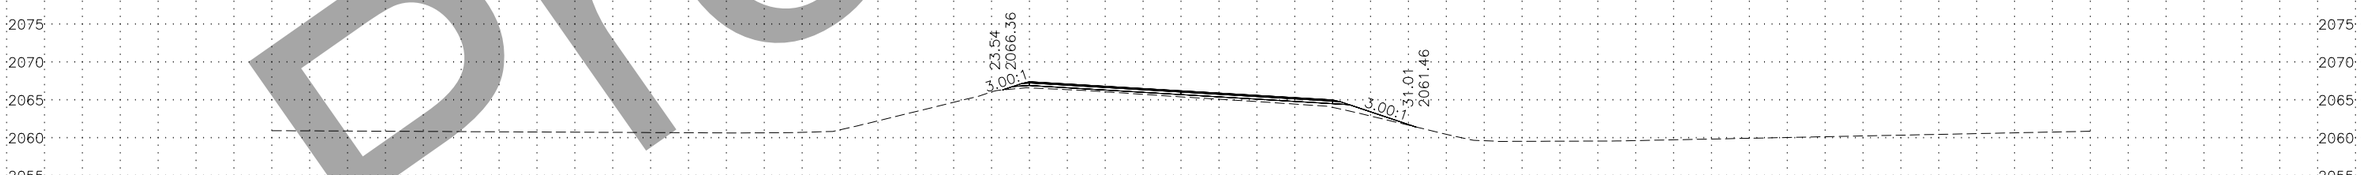

1357+50

PROFILE GRADE EL = 2066.23
EXISTING GROUND EL = 2065.4

Preliminary

LINE–SHEET NO.	PROJECT DESIGNATION
00423_XS – 0 – XS44	NFHWY00423/PENDING

R:\Projects\Parks_Hwy\00423_Parks_188_192_Resurfacing\6 Design\5 Civil 3D\1 Plots\00423_XS–0 – XS44 Fri, Aug/28/20 04:11pm

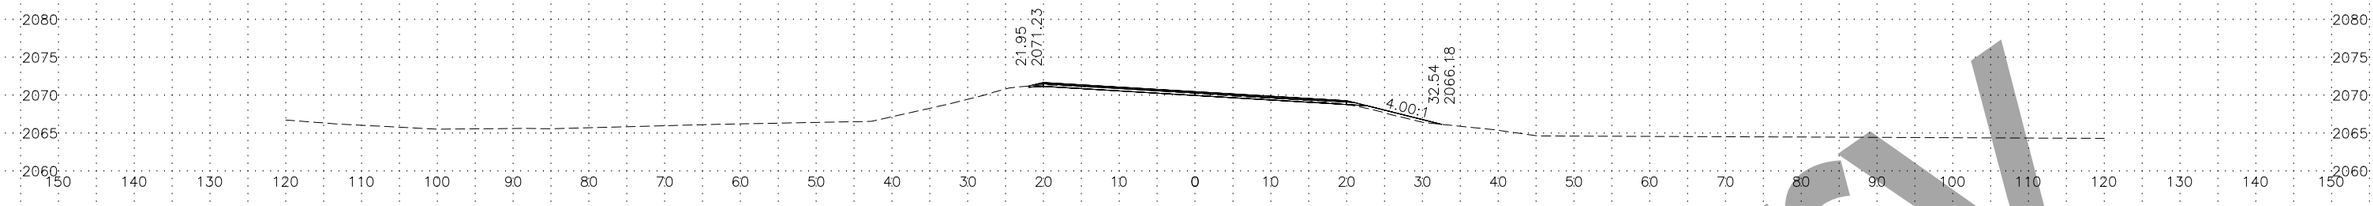

1361+00

PROFILE GRADE EL = 2070.49
EXISTING GROUND EL = 2070.3

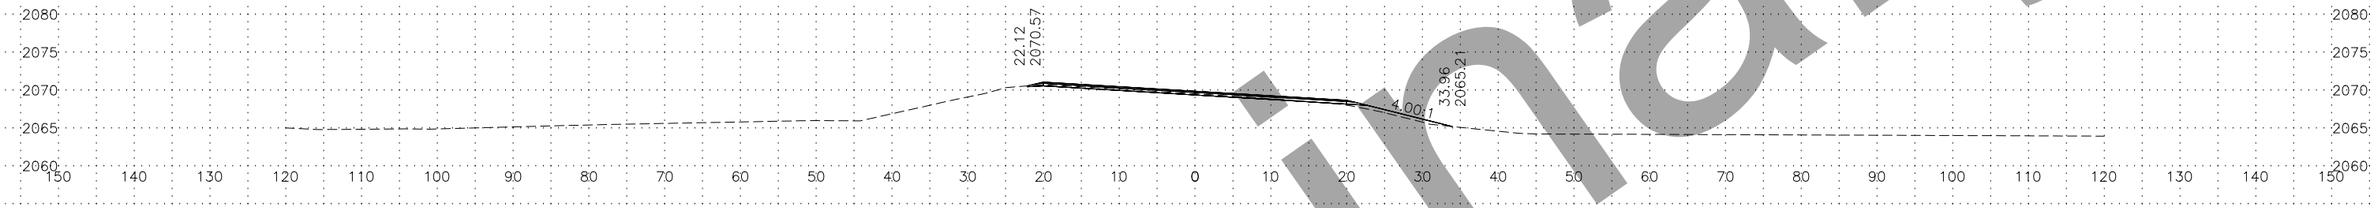

1360+50

PROFILE GRADE EL = 2069.89
EXISTING GROUND EL = 2069.5

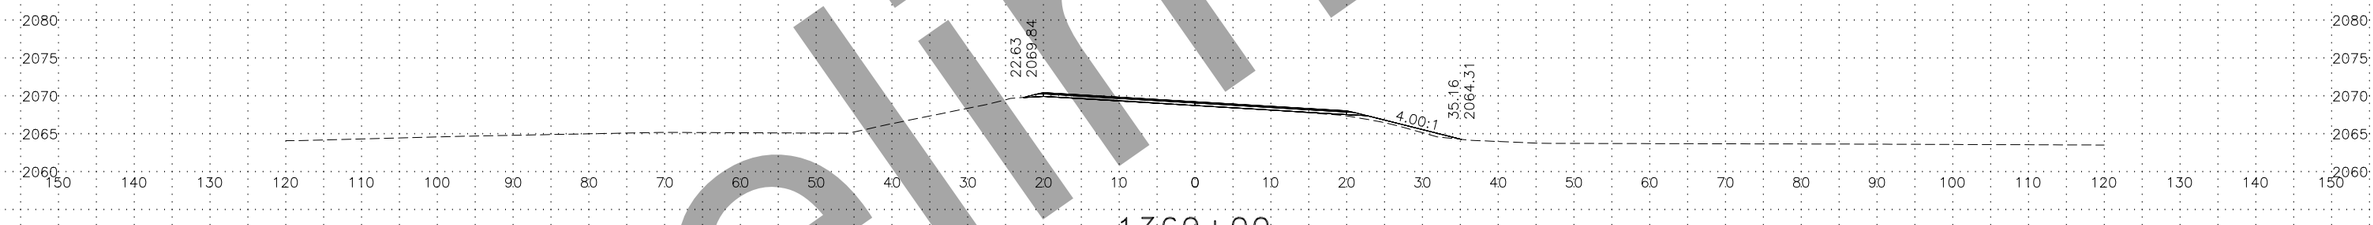

1360+00

PROFILE GRADE EL = 2069.28
EXISTING GROUND EL = 2068.8

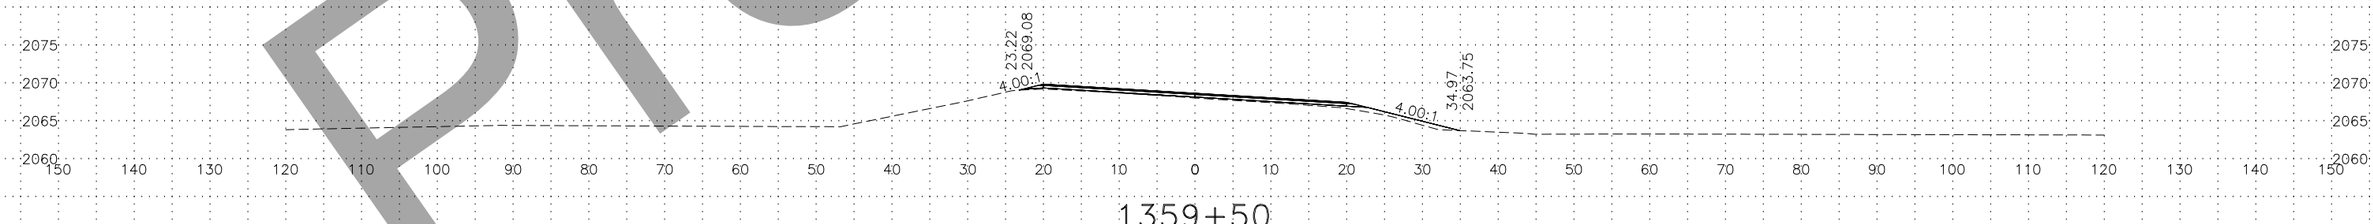

1359+50

PROFILE GRADE EL = 2068.67
EXISTING GROUND EL = 2068.0

Preliminary

LINE–SHEET NO.	PROJECT DESIGNATION
00423_XS – 0 – XS45	NFHWY00423/PENDING

R:\Projects\Parks_Hwy\00423_Parks_188_192_Resurfacing\6 Design\5 Civil 3D\1 Plots\00423_XS-0 – XS45 Fri, Aug/28/20 04:12pm

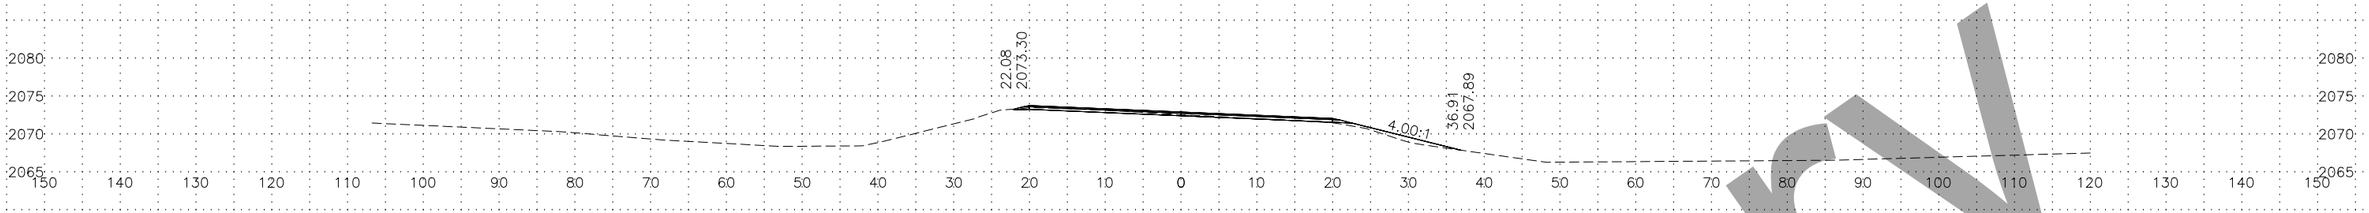

1363+00

PROFILE GRADE EL = 2072.93
EXISTING GROUND EL = 2072.6

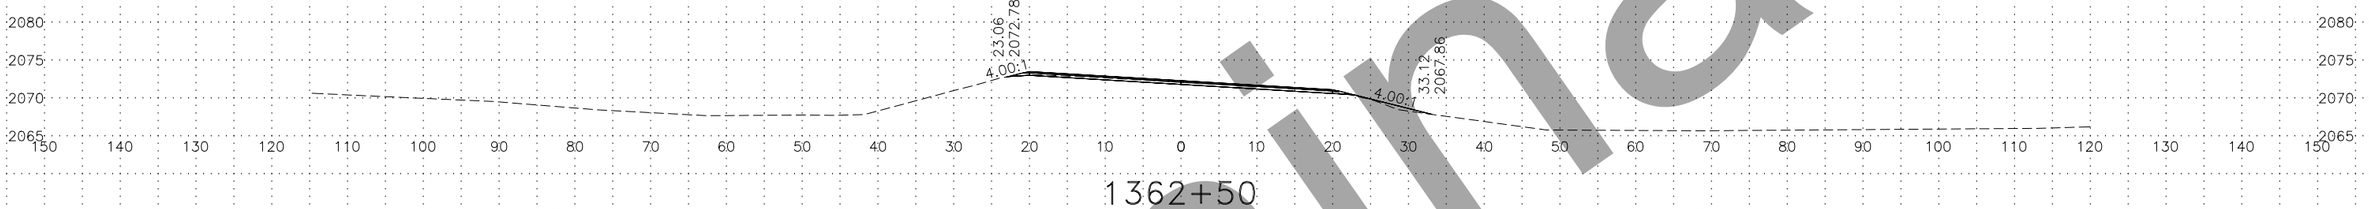

1362+50

PROFILE GRADE EL = 2072.32
EXISTING GROUND EL = 2072.1

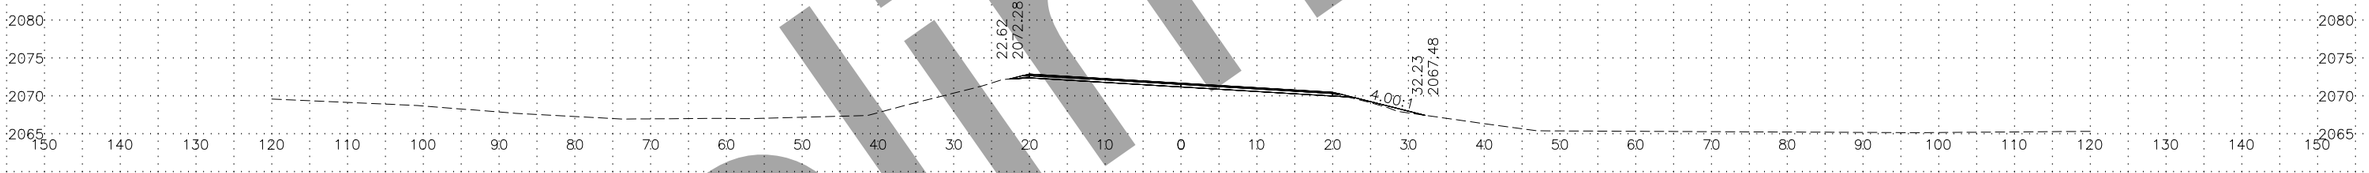

1362+00

PROFILE GRADE EL = 2071.71
EXISTING GROUND EL = 2071.5

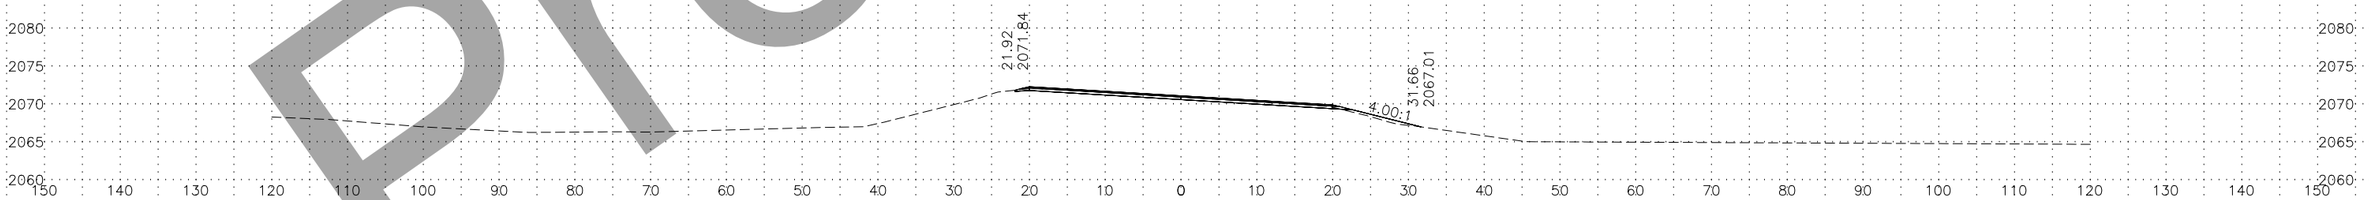

1361+50

PROFILE GRADE EL = 2071.10
EXISTING GROUND EL = 2070.9

Preliminary

LINE–SHEET NO.	PROJECT DESIGNATION
00423_XS – 0 – XS46	NFHWY00423/PENDING

R:\Projects\Parks_Hwy\00423_Parks_188_192_Resurfacing\6 Design\5 Civil 3D\1 Plots\00423_XS–0 – XS46 Fri, Aug/28/20 04:12pm

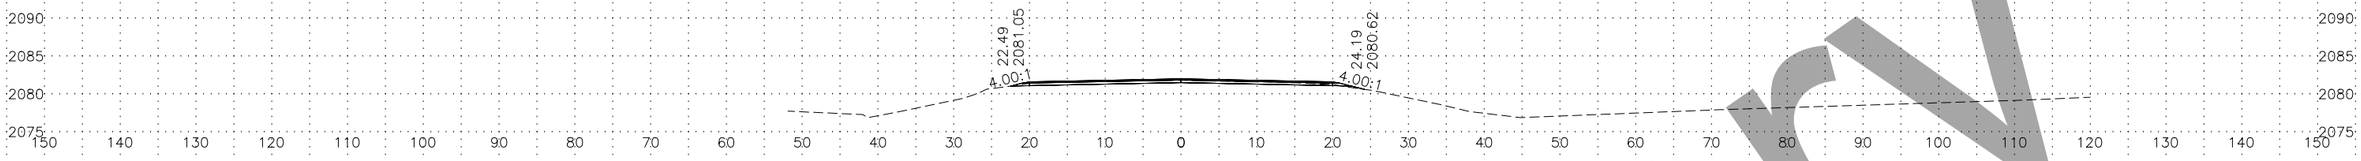

1367+00

PROFILE GRADE EL = 2082.01
EXISTING GROUND EL = 2081.8

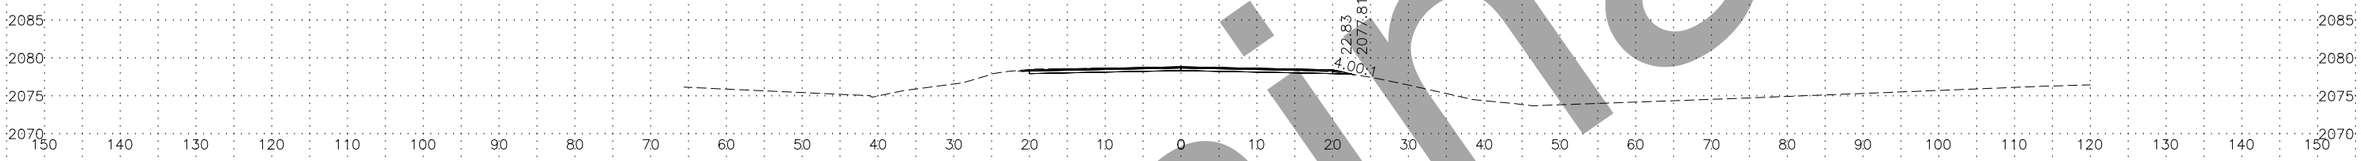

1366+00

PROFILE GRADE EL = 2078.86
EXISTING GROUND EL = 2078.8

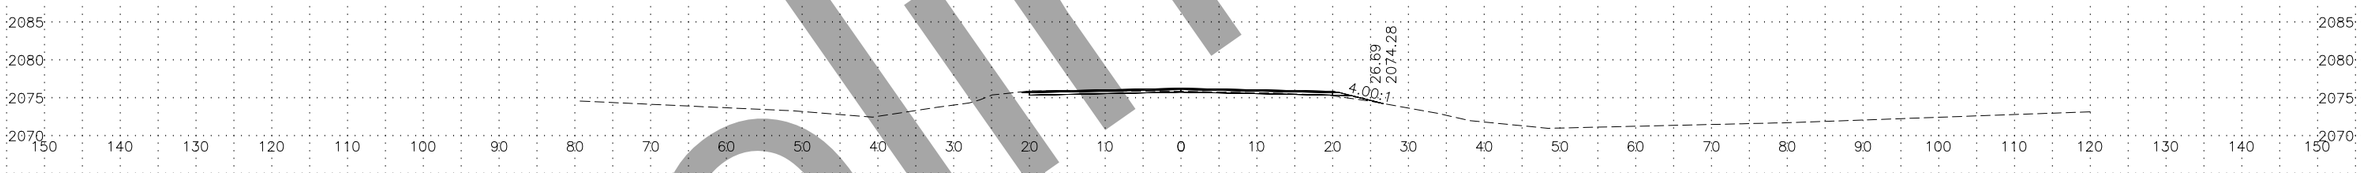

1365+00

PROFILE GRADE EL = 2076.29
EXISTING GROUND EL = 2075.9

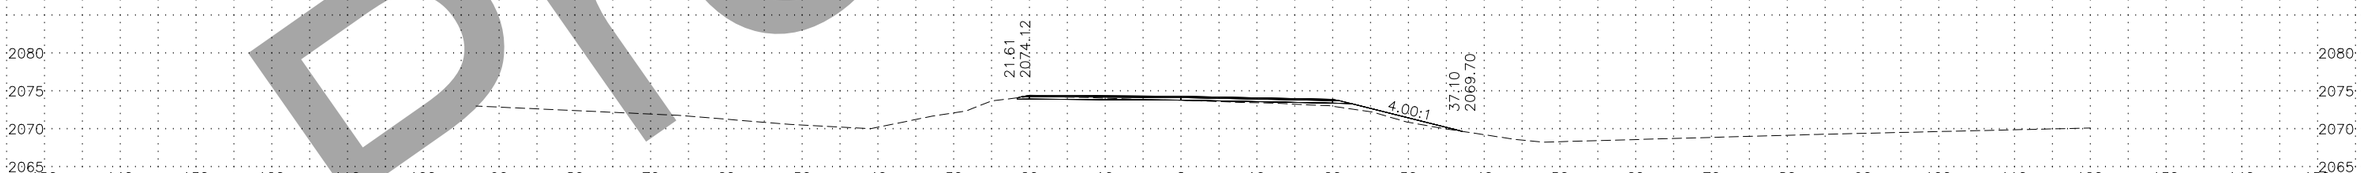

1364+00

PROFILE GRADE EL = 2074.32
EXISTING GROUND EL = 2073.8

Preliminary

LINE–SHEET NO.	PROJECT DESIGNATION
00423_XS – 0 – XS47	NFHWY00423/PENDING

R:\Projects\Parks_Hwy\00423_Parks_188_192_Resurfacing\6 Design\5 Civil 3D\1 Plots\00423_XS-0 – XS47 Fri, Aug/28/20 04:12pm

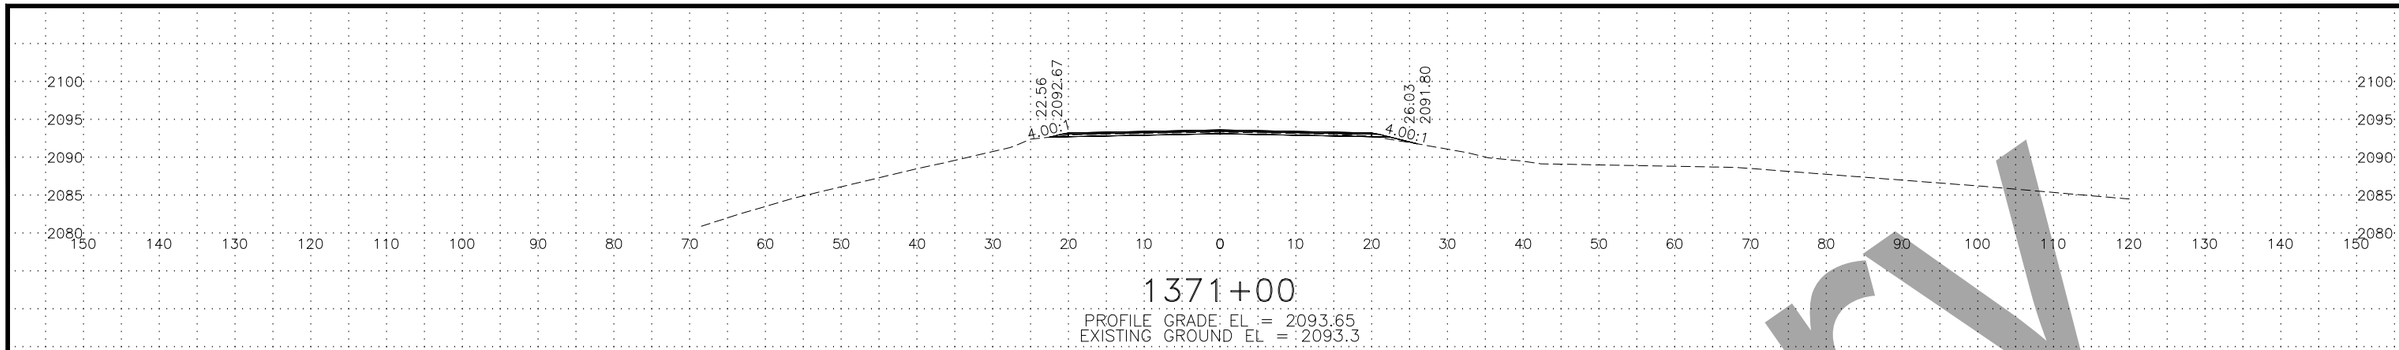

1371+00

PROFILE GRADE EL = 2093.65
EXISTING GROUND EL = 2093.3

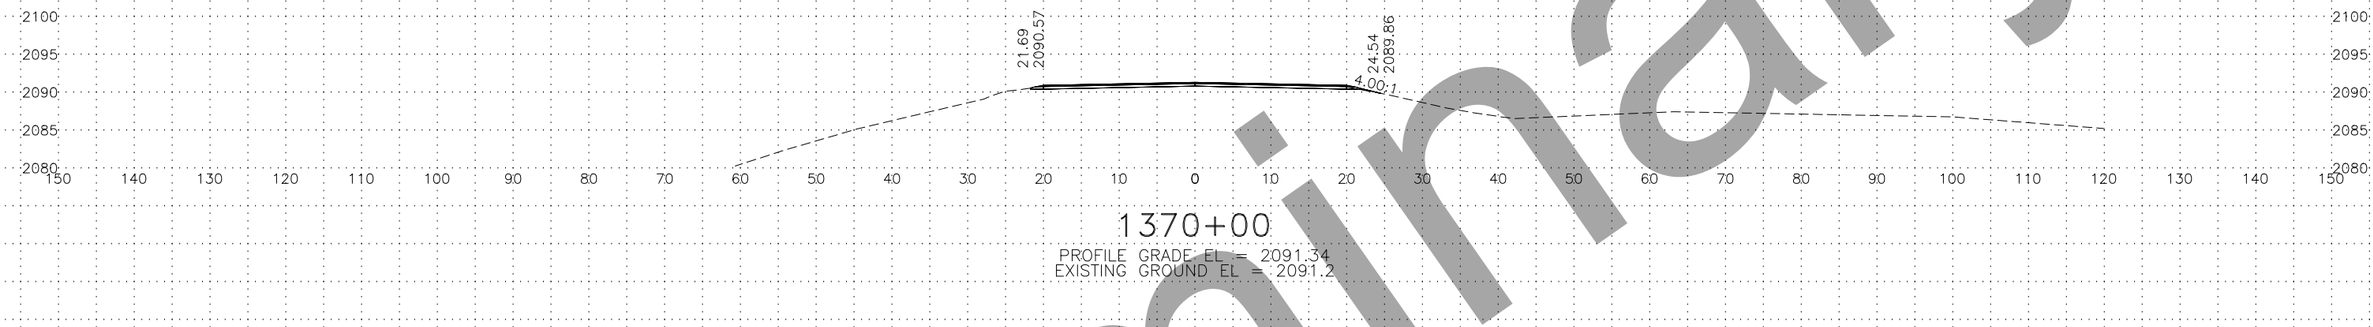

1370+00

PROFILE GRADE EL = 2091.34
EXISTING GROUND EL = 2091.2

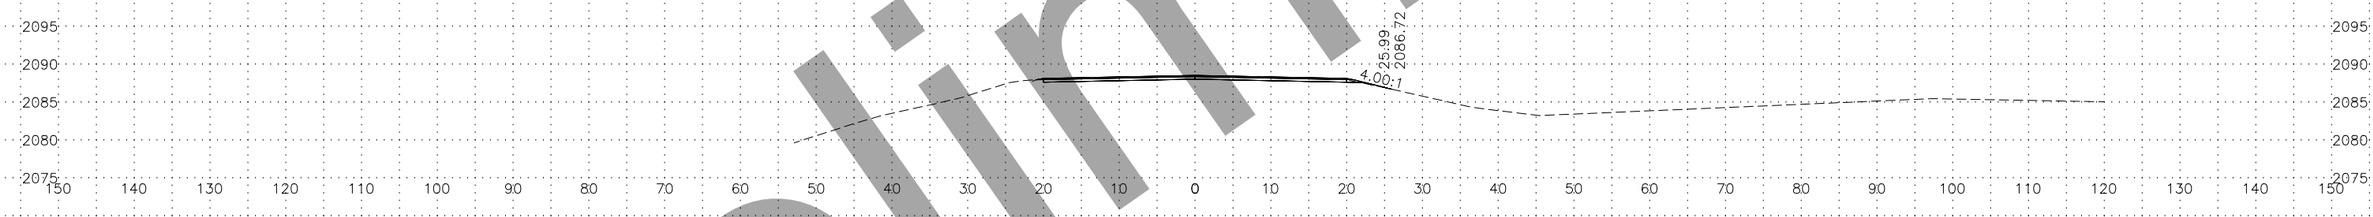

1369+00

PROFILE GRADE EL = 2088.55
EXISTING GROUND EL = 2088.5

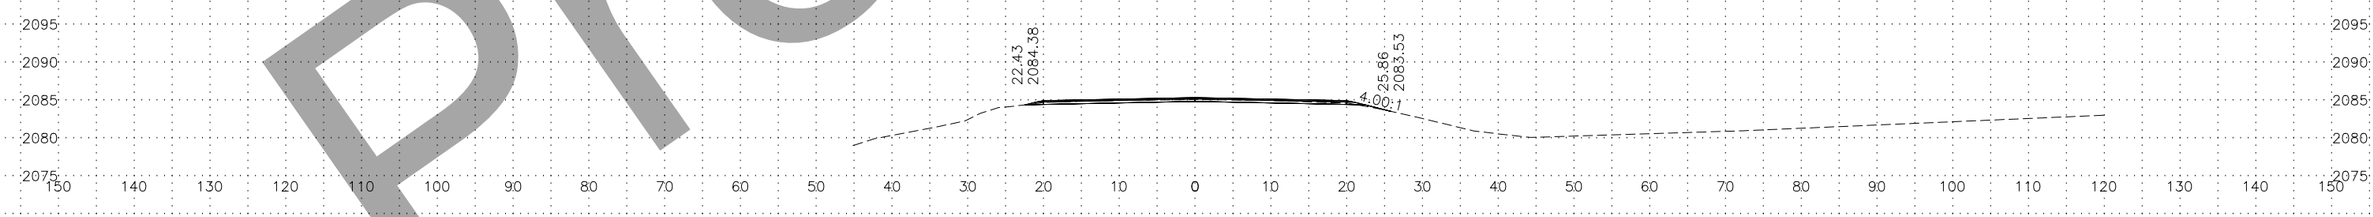

1368+00

PROFILE GRADE EL = 2085.33
EXISTING GROUND EL = 2085.1

Preliminary

LINE–SHEET NO.	PROJECT DESIGNATION
00423_XS – 0 – XS48	NFHWY00423/PENDING

R:\Projects\Parks_Hwy\00423_Parks_188_192_Resurfacing\6 Design\5 Civil 3D\1 Plots\00423_XS–0 – XS48 Fri, Aug/28/20 04:12pm

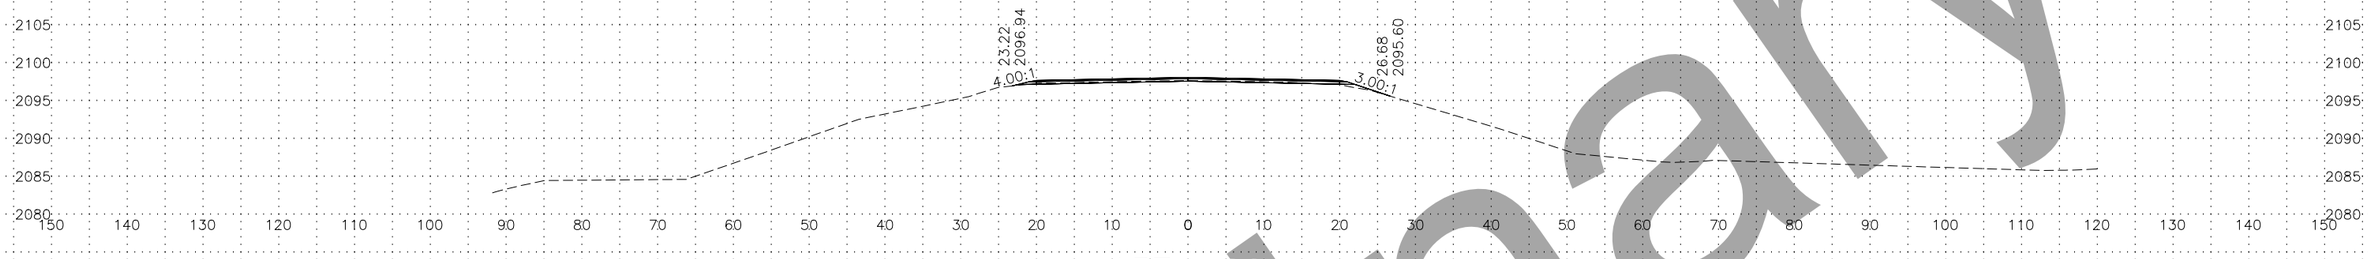

1374+00

PROFILE GRADE EL = 2098.09
EXISTING GROUND EL = 2097.7

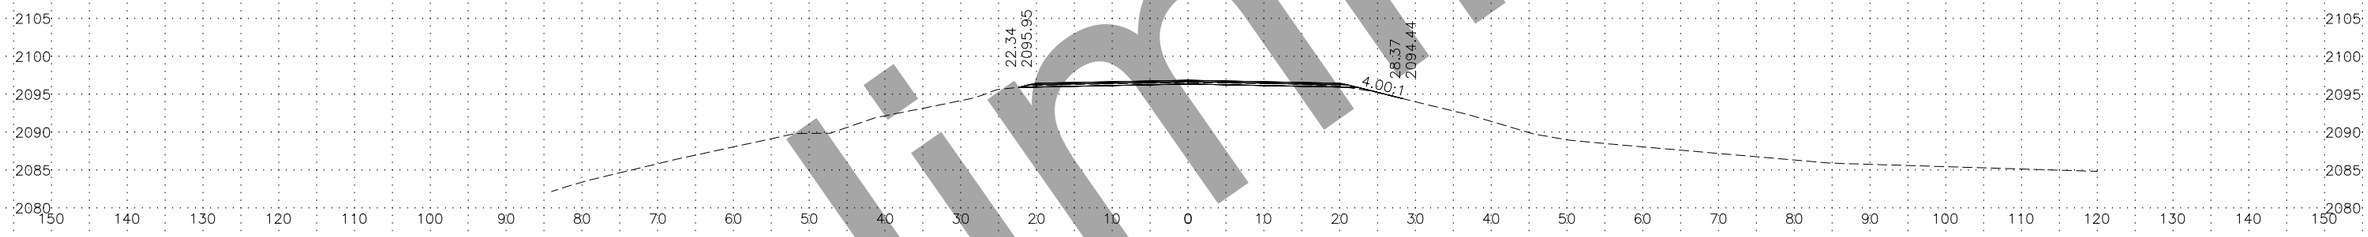

1373+00

PROFILE GRADE EL = 2096.88
EXISTING GROUND EL = 2096.6

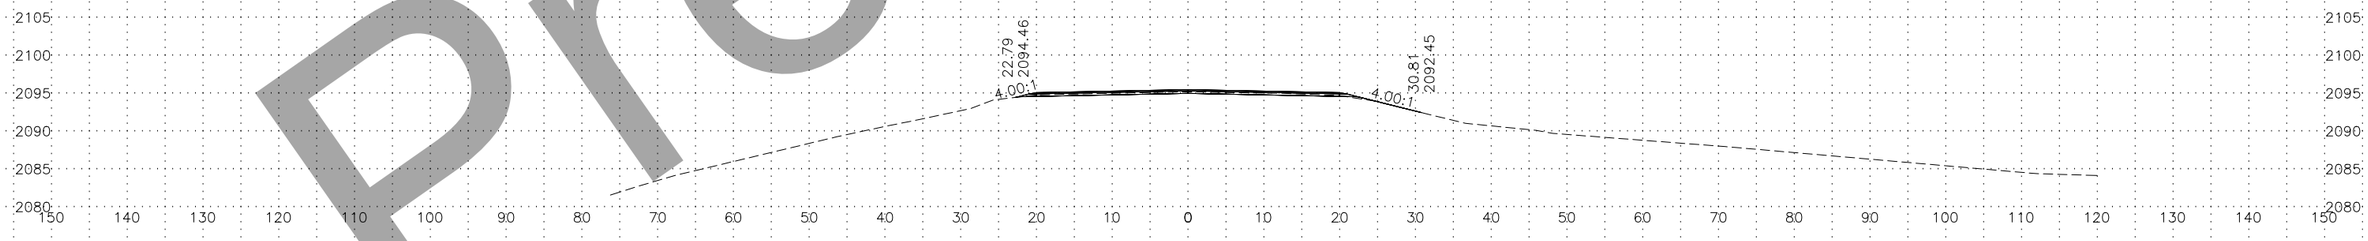

1372+00

PROFILE GRADE EL = 2095.49
EXISTING GROUND EL = 2095.2

Preliminary

LINE–SHEET NO.	PROJECT DESIGNATION
00423_XS – 0 – XS49	NFHWY00423/PENDING

R:\Projects\Parks_Hwy\00423_Parks_188_192_Resurfacing\6 Design\5 Civil 3D\1 Plots\00423_XS-0 – XS49 Fri, Aug/28/20 04:12pm

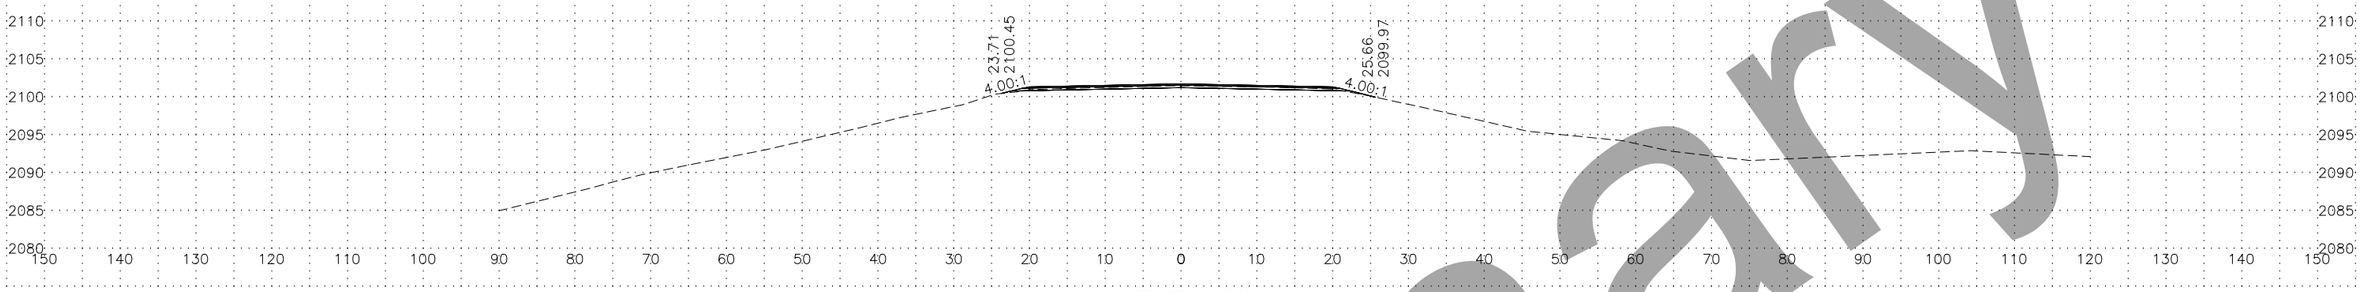

1377+00

PROFILE GRADE EL = 2101.72
EXISTING GROUND EL = 2101.5

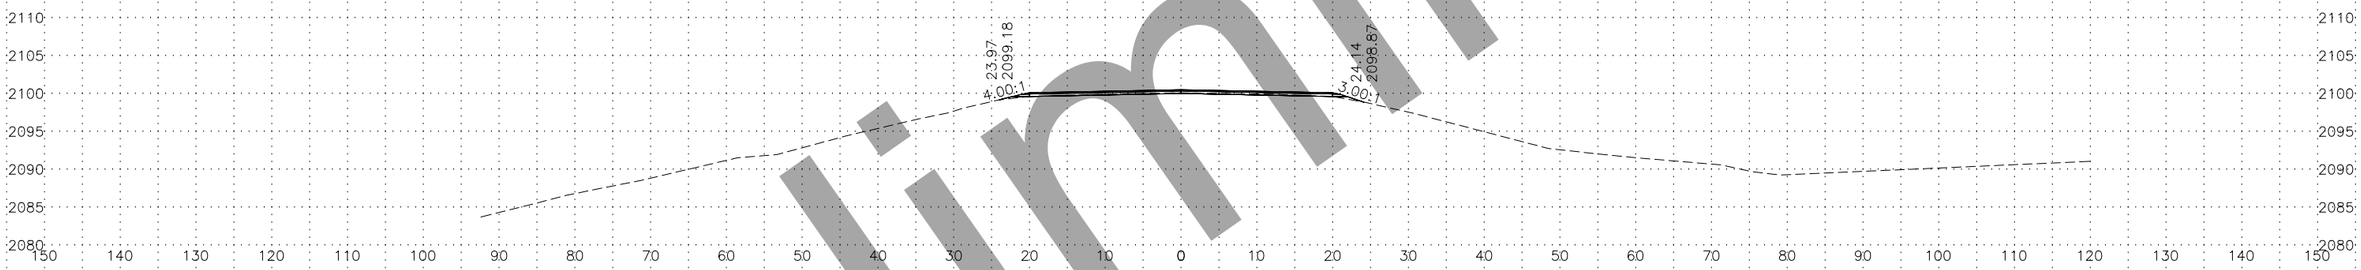

1376+00

PROFILE GRADE EL = 2100.51
EXISTING GROUND EL = 2100.1

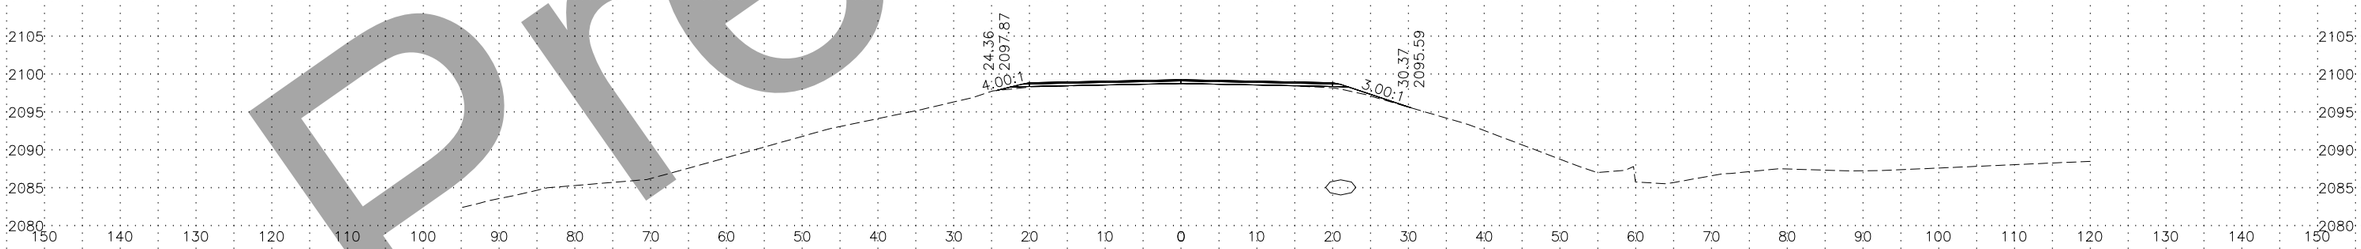

1375+00

PROFILE GRADE EL = 2099.30
EXISTING GROUND EL = 2098.8

Preliminary

LINE–SHEET NO.	PROJECT DESIGNATION
00423_XS – 0 – XS50	NFHWY00423/PENDING

R:\Projects\Parks_Hwy\00423_Parks_188_192_Resurfacing\6 Design\5 Civil 3D\1 Plots\00423_XS-0 – XS50 Fri, Aug/28/20 04:13pm

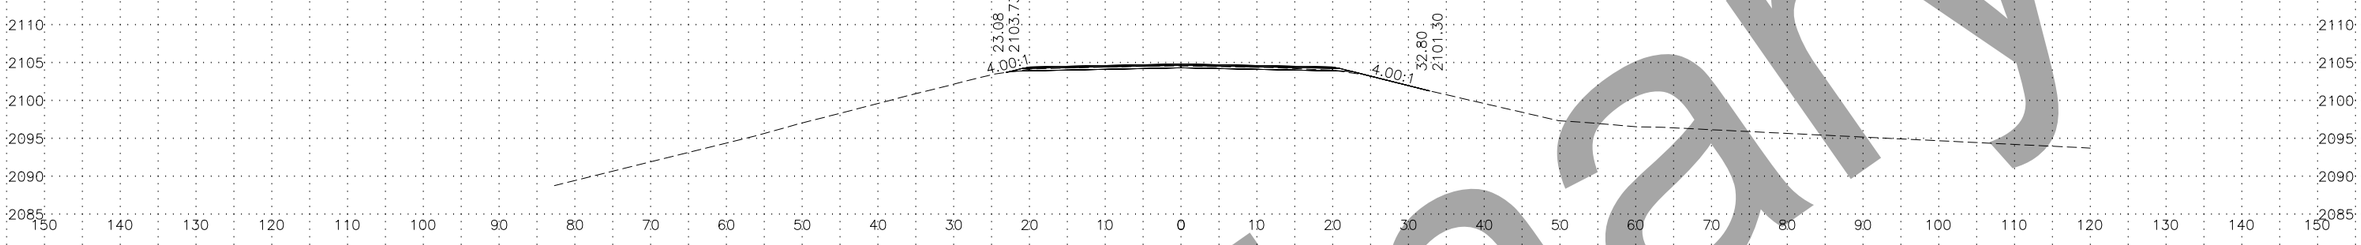

1380+00

PROFILE GRADE EL = 2104.84
EXISTING GROUND EL = 2104.6

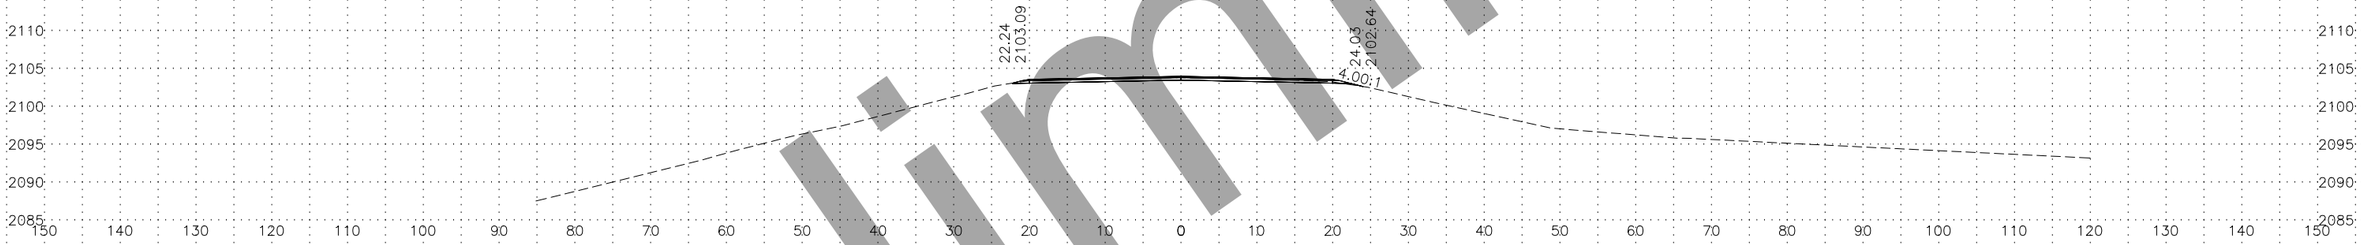

1379+00

PROFILE GRADE EL = 2103.99
EXISTING GROUND EL = 2103.8

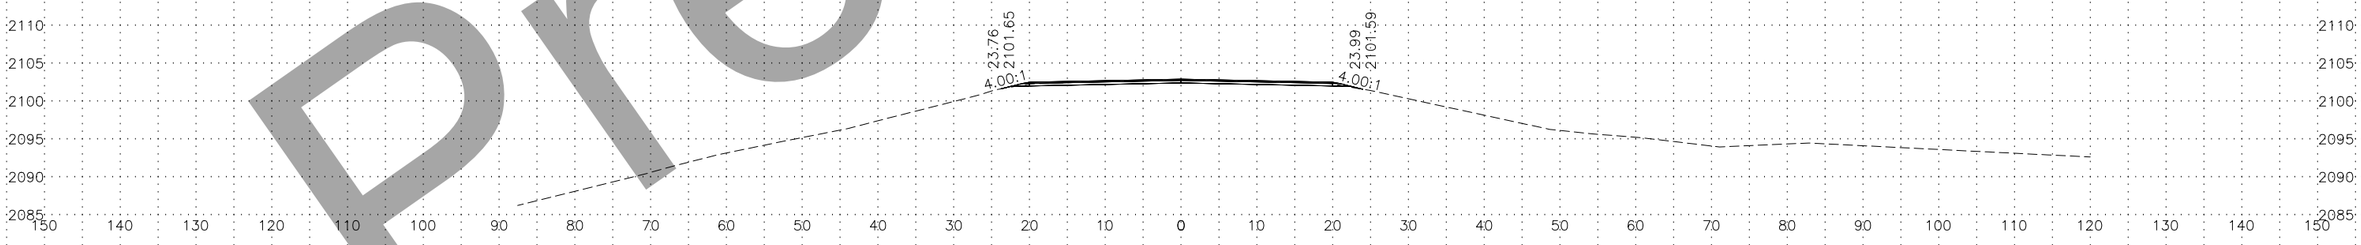

1378+00

PROFILE GRADE EL = 2102.93
EXISTING GROUND EL = 2102.8

Preliminary

LINE–SHEET NO.	PROJECT DESIGNATION
00423_XS – 0 – XS51	NFHWY00423/PENDING

R:\Projects\Parks_Hwy\00423_Parks_188_192_Resurfacing\6 Design\5 Civil 3D\1 Plots\00423_XS-0 – XS51 Fri, Aug/28/20 04:13pm

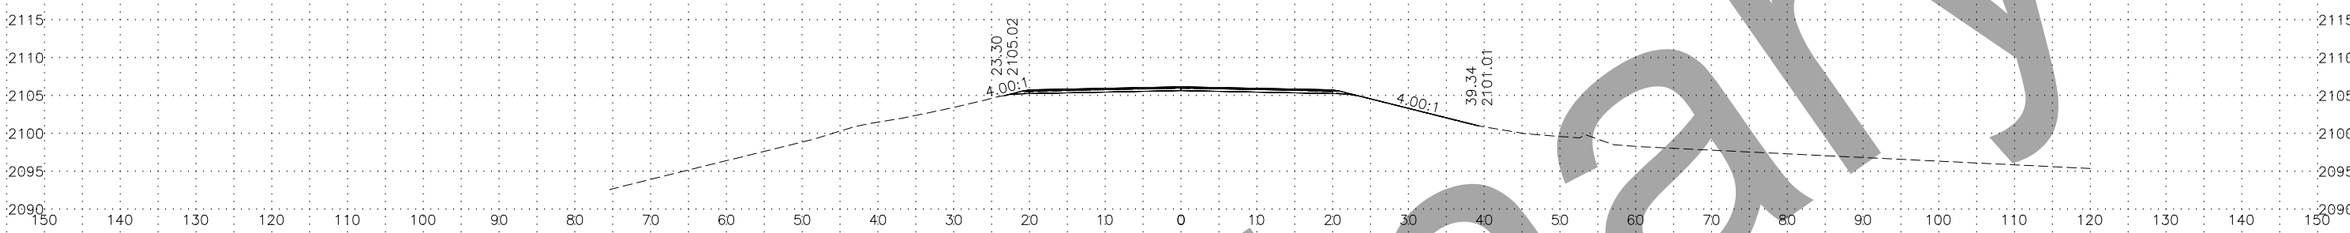

1383+00

PROFILE GRADE EL = 2106.18
EXISTING GROUND EL = 2105.9

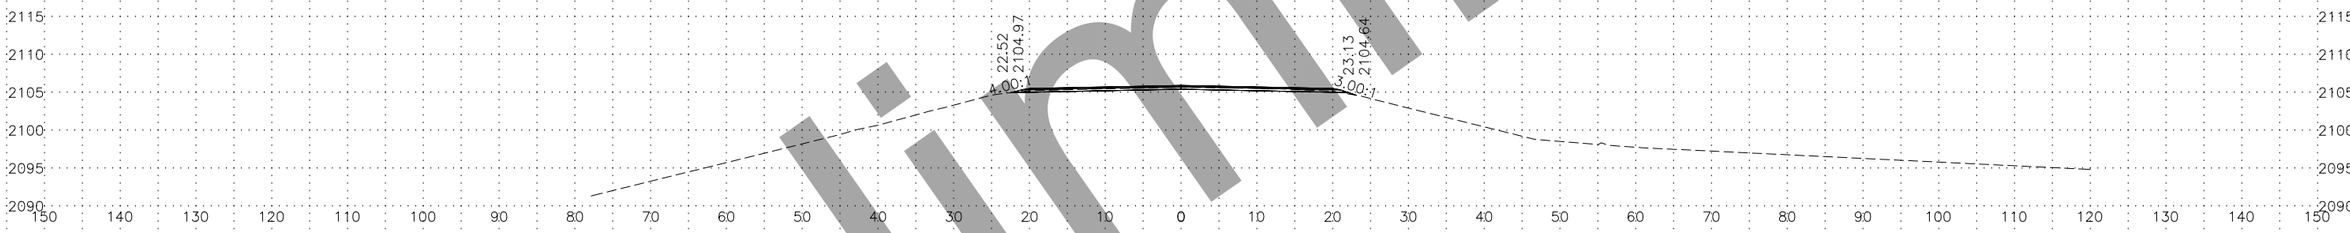

1382+00

PROFILE GRADE EL = 2105.94
EXISTING GROUND EL = 2105.7

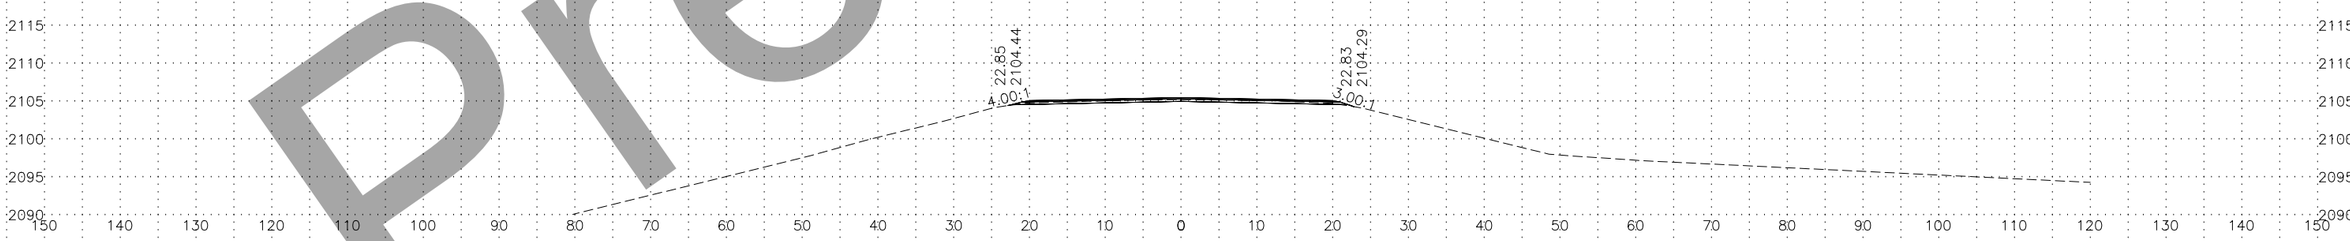

1381+00

PROFILE GRADE EL = 2105.49
EXISTING GROUND EL = 2105.2

Preliminary

LINE–SHEET NO.	PROJECT DESIGNATION
00423_XS – 0 – XS52	NFHWY00423/PENDING

R:\Projects\Parks_Hwy\00423_Parks_188_192_Resurfacing\6 Design\5 Civil 3D\1 Plots\00423_XS-0 – XS2 Fri, Aug/28/20 04:13pm

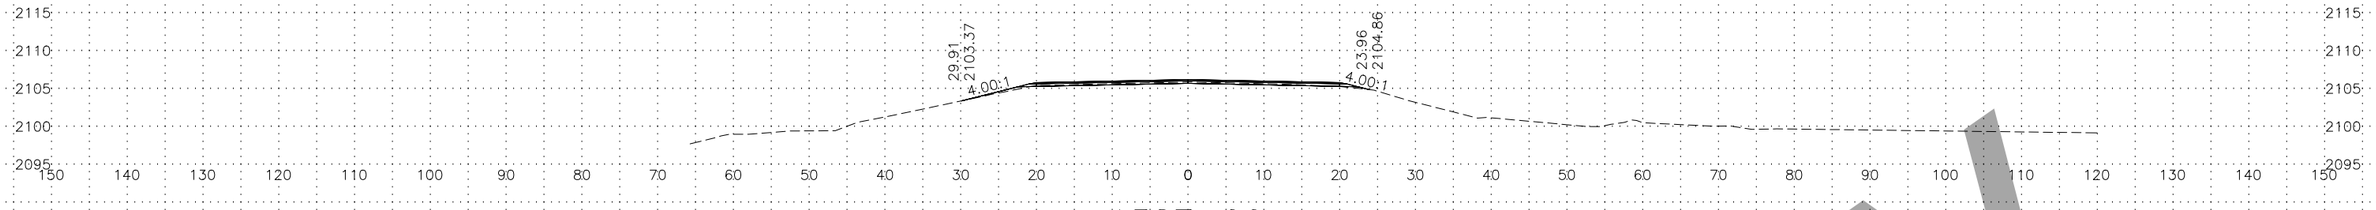

1387+00

PROFILE GRADE EL = 2106.19
EXISTING GROUND EL = 2105.9

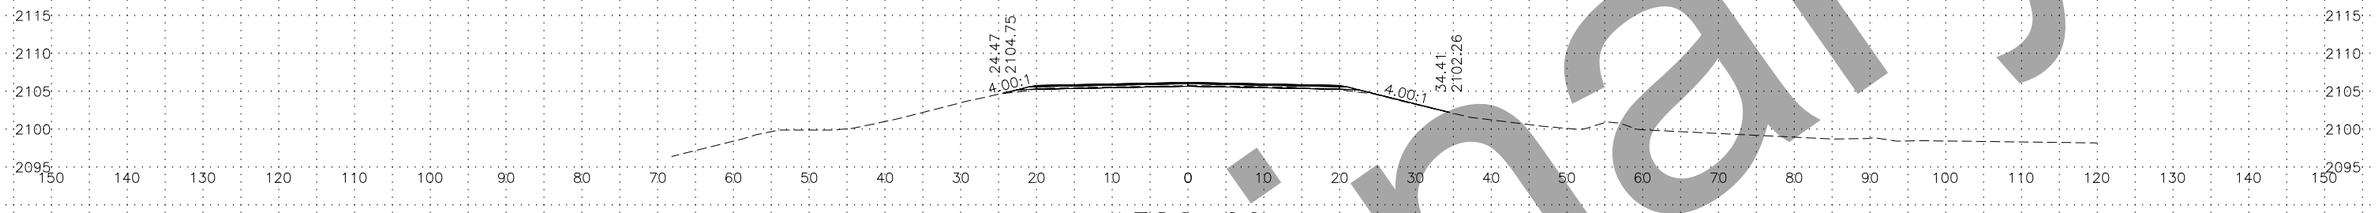

1386+00

PROFILE GRADE EL = 2106.20
EXISTING GROUND EL = 2105.8

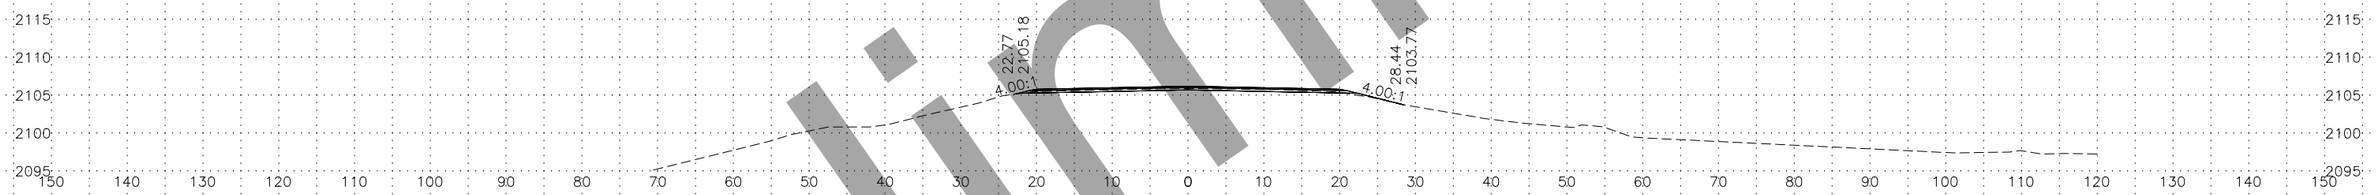

1385+00

PROFILE GRADE EL = 2106.22
EXISTING GROUND EL = 2105.9

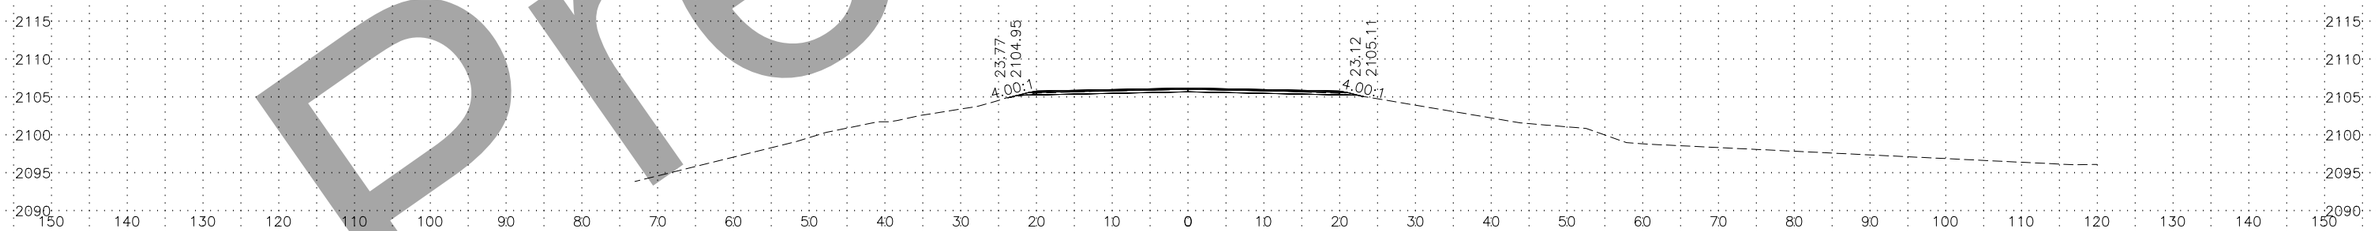

1384+00

PROFILE GRADE EL = 2106.23
EXISTING GROUND EL = 2106.0

Preliminary

LINE–SHEET NO.	PROJECT DESIGNATION
00423_XS – 0 – XS53	NFHWY00423/PENDING

R:\Projects\Parks_Hwy\00423_Parks_188_192_Resurfacing\6 Design\5 Civil 3D\1 Plots\00423_XS-0 – XS53 Fri, Aug/28/20 04:13pm

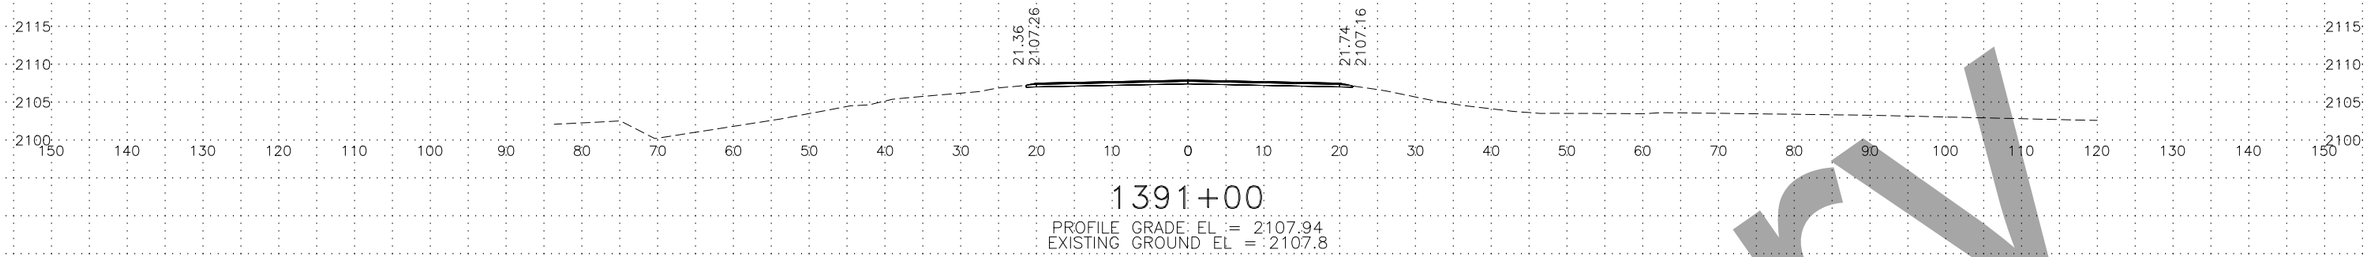

1391+00

PROFILE GRADE EL = 2107.94
EXISTING GROUND EL = 2107.8

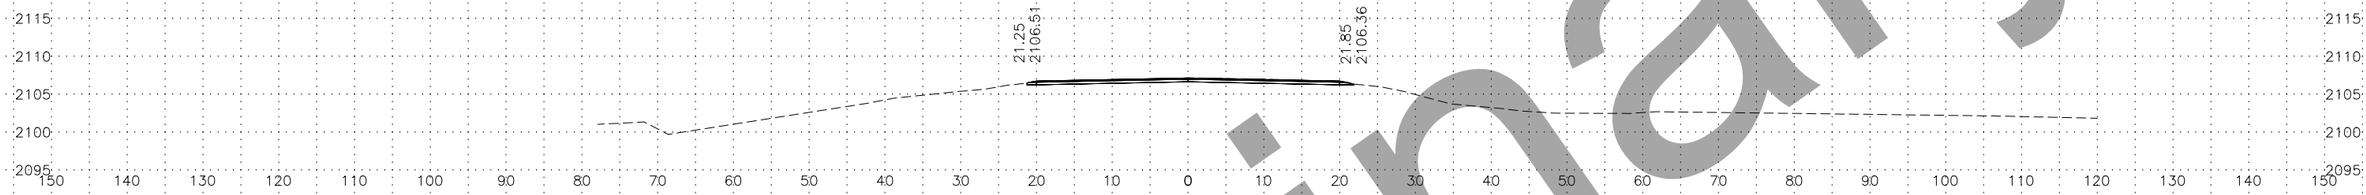

1390+00

PROFILE GRADE EL = 2107.16
EXISTING GROUND EL = 2107.2

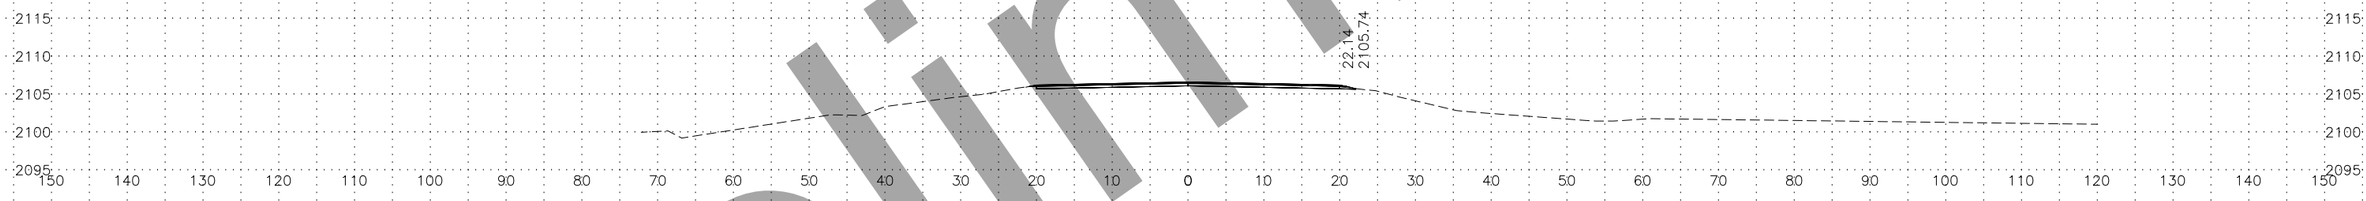

1389+00

PROFILE GRADE EL = 2106.62
EXISTING GROUND EL = 2106.5

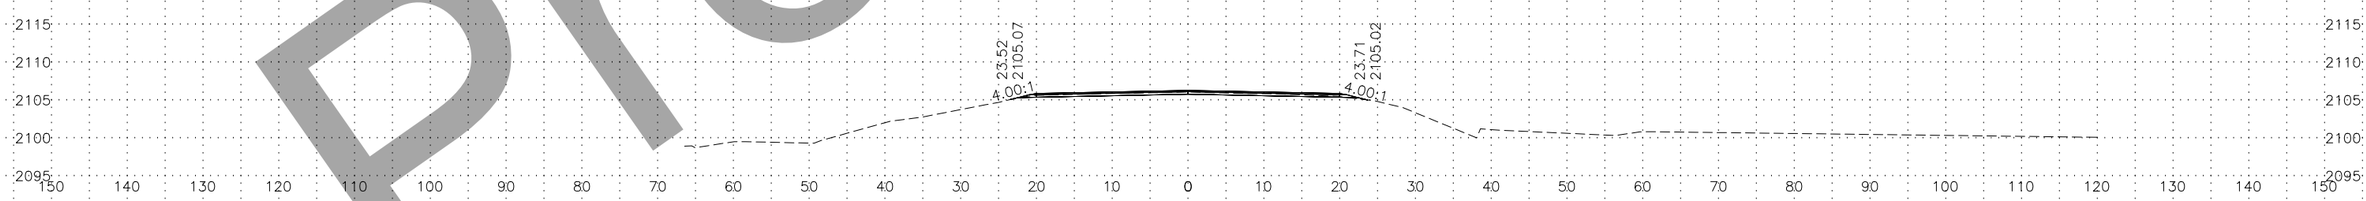

1388+00

PROFILE GRADE EL = 2106.29
EXISTING GROUND EL = 2106.1

Preliminary

LINE–SHEET NO.	PROJECT DESIGNATION
00423_XS – 0 – XS54	NFHWY00423/PENDING

R:\Projects\Parks_Hwy\00423_Parks_188_192_Resurfacing\6 Design\5 Civil 3D\1 Plots\00423_XS–0 – XS54 Fri, Aug/28/20 04:13pm

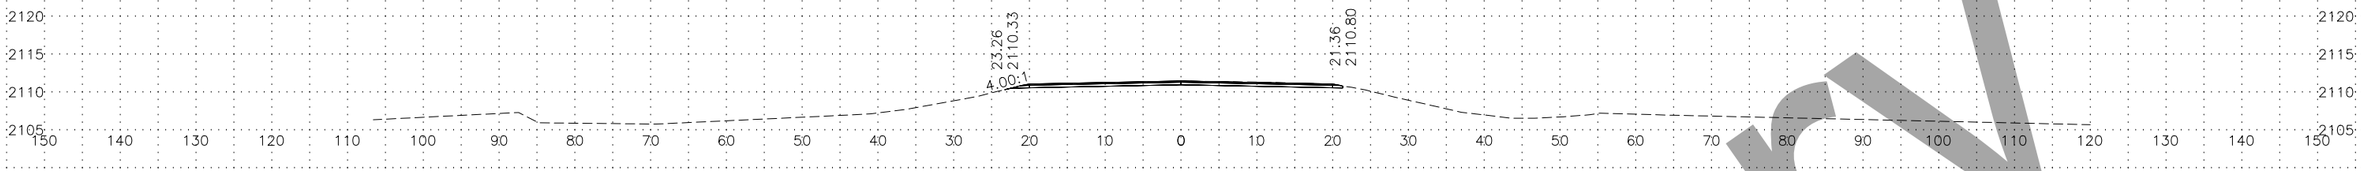

1395+00

PROFILE GRADE EL = 2111.48
EXISTING GROUND EL = 2111.5

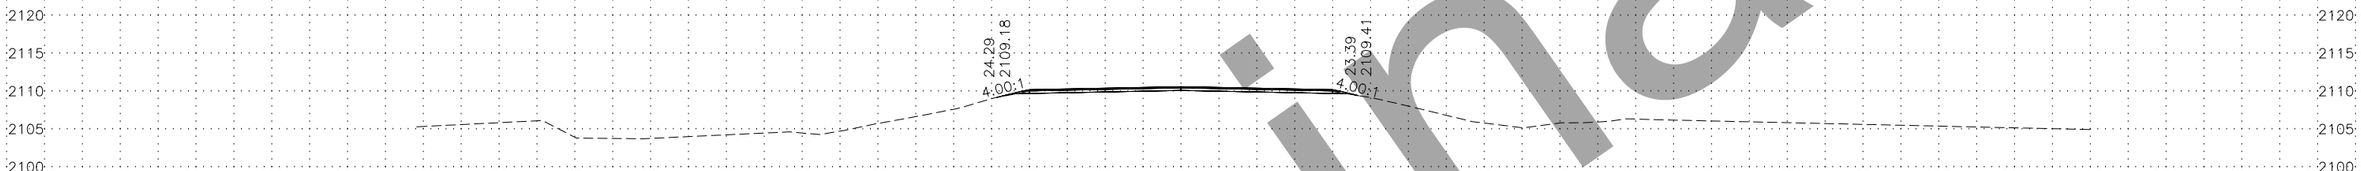

1394+00

PROFILE GRADE EL = 2110.60
EXISTING GROUND EL = 2110.5

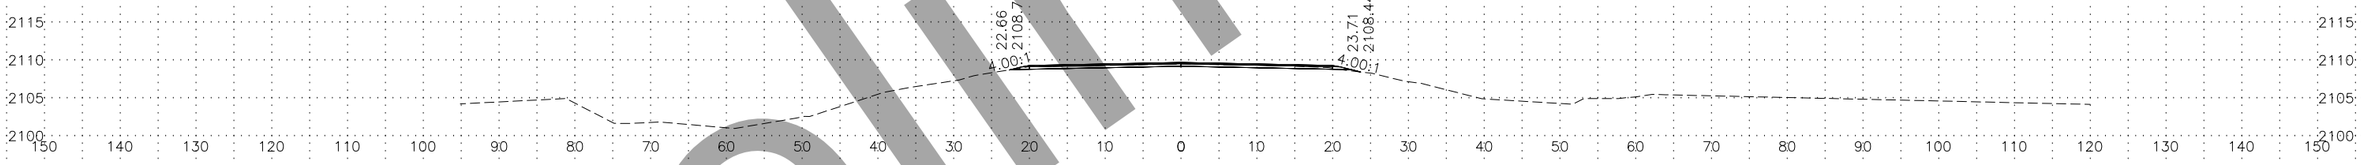

1393+00

PROFILE GRADE EL = 2109.71
EXISTING GROUND EL = 2109.5

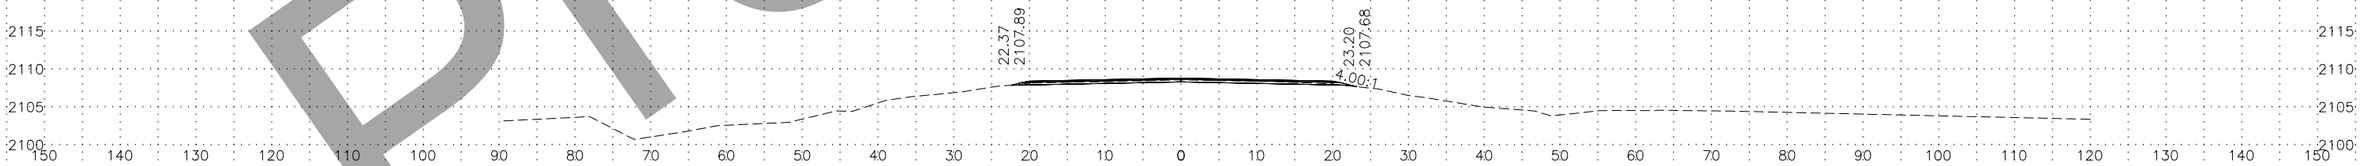

1392+00

PROFILE GRADE EL = 2108.82
EXISTING GROUND EL = 2108.6

Preliminary

LINE–SHEET NO.	PROJECT DESIGNATION
00423_XS – 0 – XS55	NFHWY00423/PENDING

R:\Projects\Parks_Hwy\00423_Parks_188_192_Resurfacing\6 Design\5 Civil 3D\1 Plots\00423_XS-0 – XS55 Fri, Aug/28/20 04:14pm

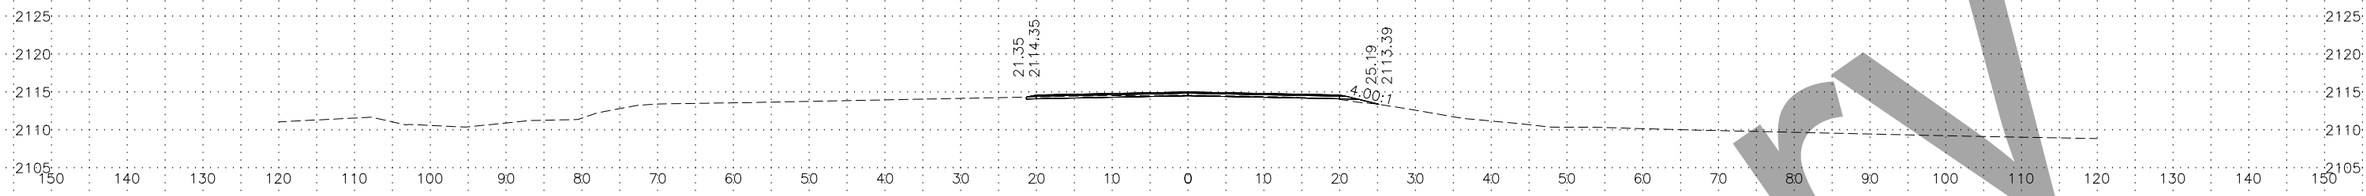

1399+00

PROFILE GRADE EL = 2115.02
EXISTING GROUND EL = 2114.6

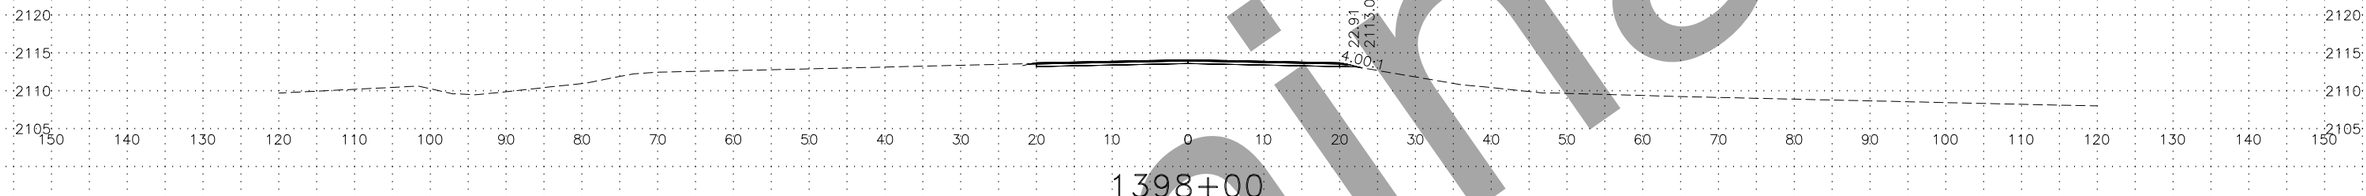

1398+00

PROFILE GRADE EL = 2114.14
EXISTING GROUND EL = 2114.0

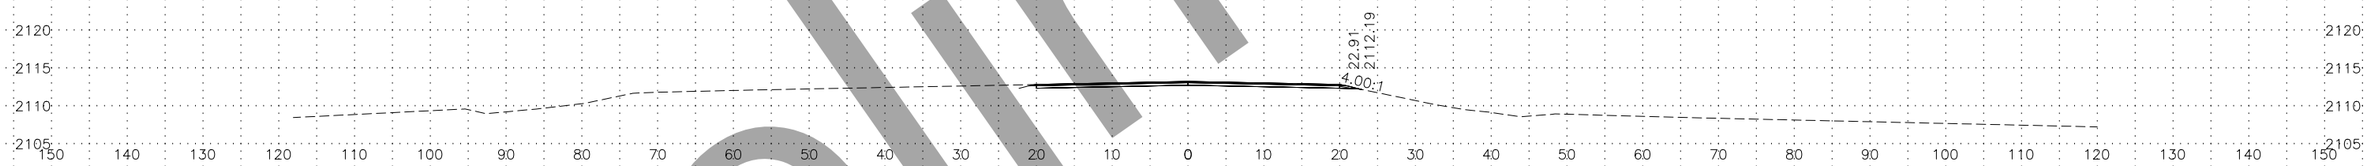

1397+00

PROFILE GRADE EL = 2113.25
EXISTING GROUND EL = 2113.1

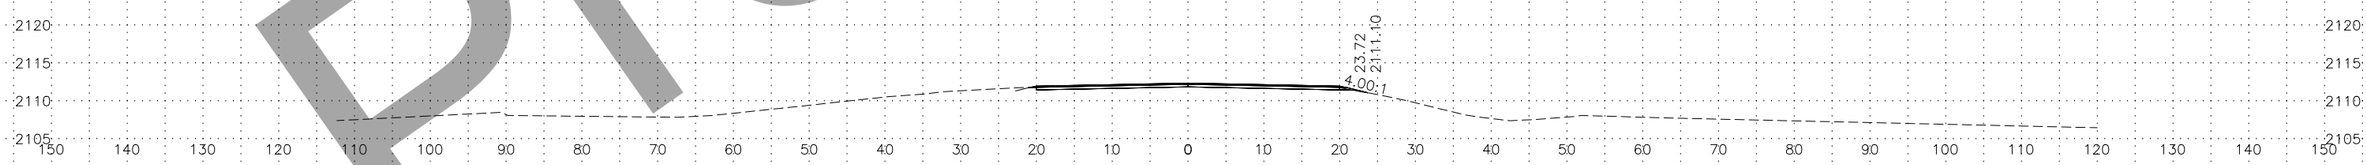

1396+00

PROFILE GRADE EL = 2112.37
EXISTING GROUND EL = 2112.3

Preliminary

LINE–SHEET NO.	PROJECT DESIGNATION
00423_XS – 0 – XS56	NFHWY00423/PENDING

R:\Projects\Parks_Hwy\00423_Parks_188_192_Resurfacing\6 Design\5 Civil 3D\1 Plots\00423_XS-0 – XS56 Fri, Aug/28/20 04:14pm

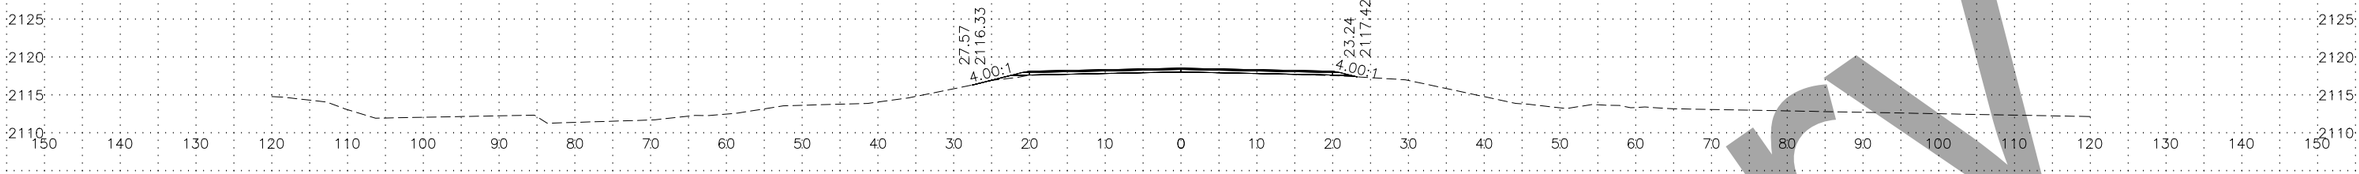

1403+00

PROFILE GRADE EL = 2118.57
EXISTING GROUND EL = 2118.0

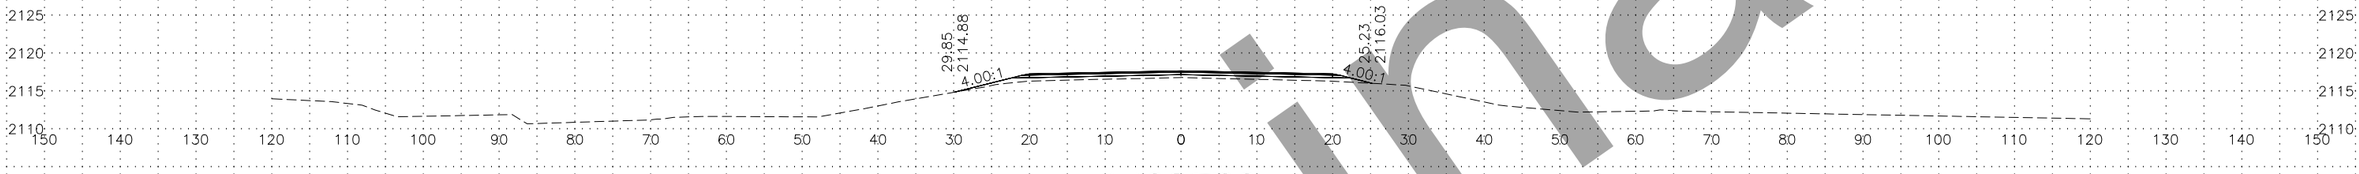

1402+00

PROFILE GRADE EL = 2117.68
EXISTING GROUND EL = 2116.8

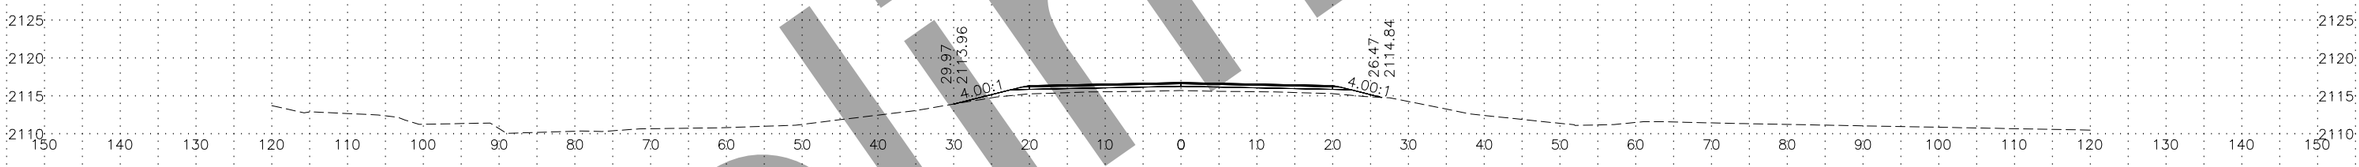

1401+00

PROFILE GRADE EL = 2116.80
EXISTING GROUND EL = 2115.7

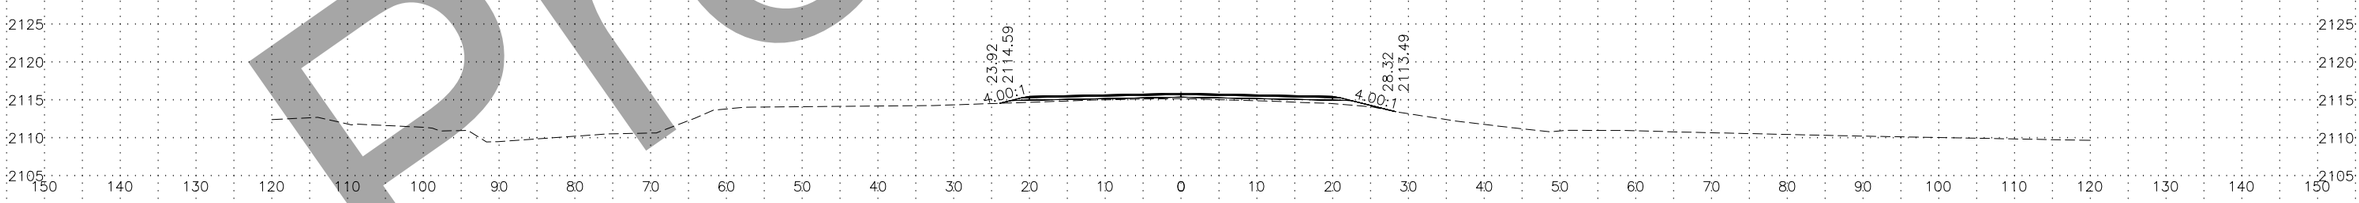

1400+00

PROFILE GRADE EL = 2115.91
EXISTING GROUND EL = 2115.2

Preliminary

LINE–SHEET NO.	PROJECT DESIGNATION
00423_XS – 0 – XS57	NFHWY00423/PENDING

R:\Projects\Parks_Hwy\00423_Parks_188_192_Resurfacing\6 Design\5 Civil 3D\1 Plots\00423_XS-0 – XS57 Fri, Aug/28/20 04:14pm

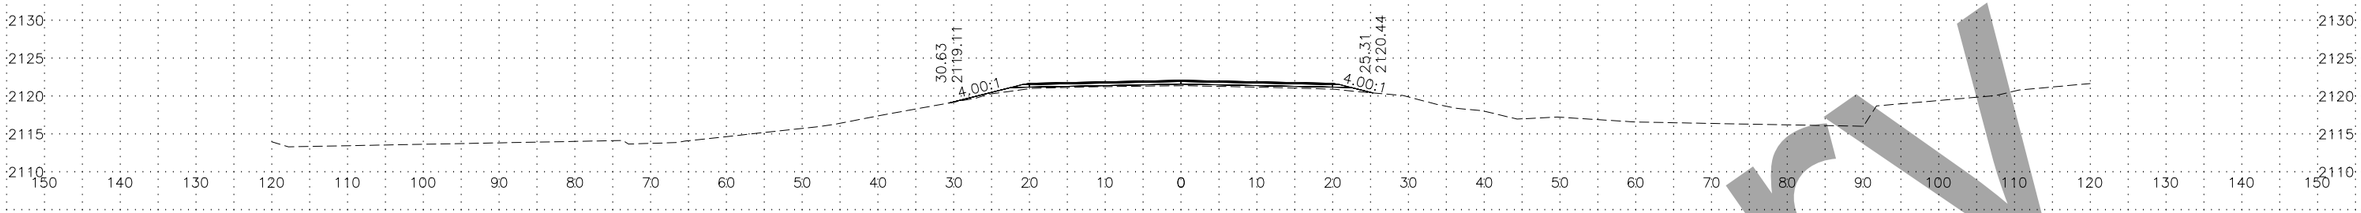

1407+00

PROFILE GRADE EL = 2122.11
EXISTING GROUND EL = 2121.4

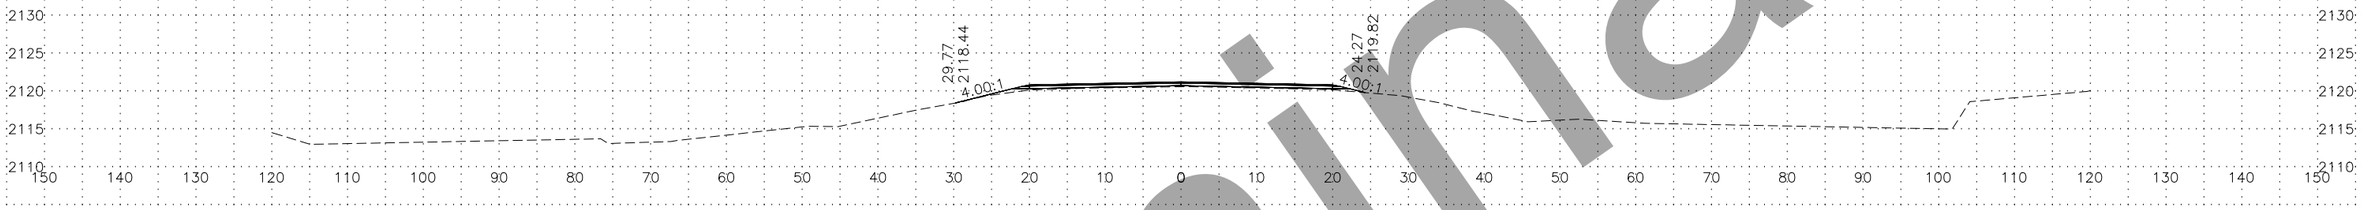

1406+00

PROFILE GRADE EL = 2121.22
EXISTING GROUND EL = 2120.6

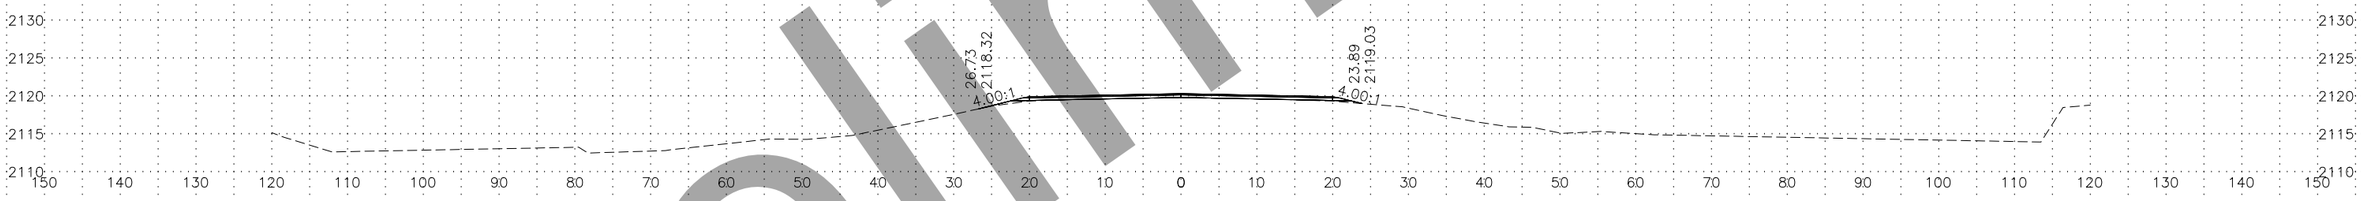

1405+00

PROFILE GRADE EL = 2120.34
EXISTING GROUND EL = 2119.8

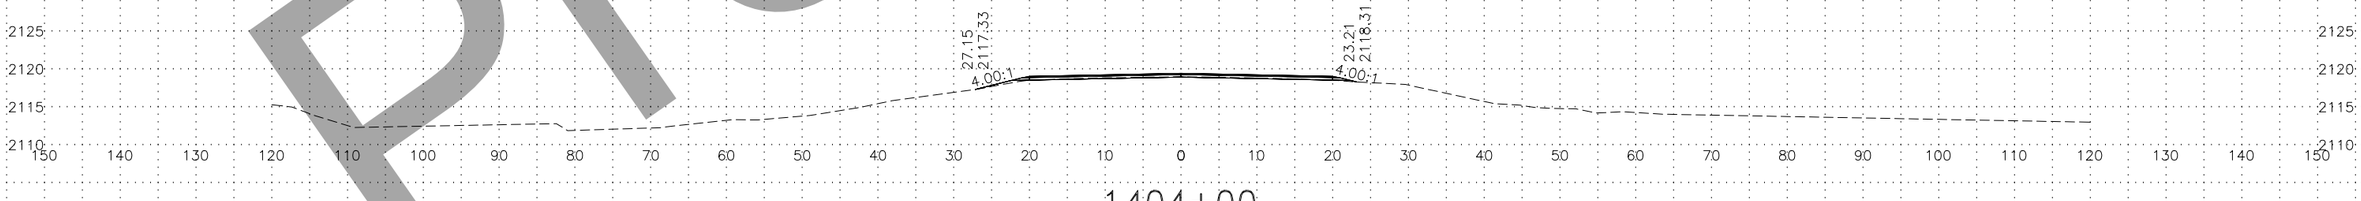

1404+00

PROFILE GRADE EL = 2119.45
EXISTING GROUND EL = 2119.0

Preliminary

LINE–SHEET NO.	PROJECT DESIGNATION
00423_XS – 0 – XS58	NFHWY00423/PENDING

R:\Projects\Parks_Hwy\00423_Parks_188_192_Resurfacing\6 Design\5 Civil 3D\1 Plots\00423_XS-0 – XS58 Fri, Aug/28/20 04:14pm

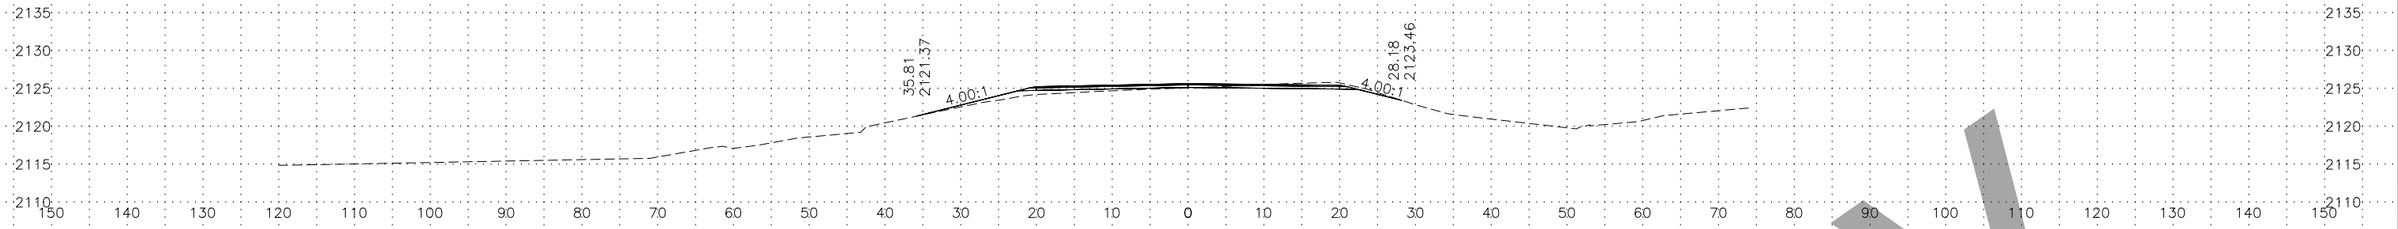

1411+00

PROFILE GRADE EL = 2125.65
EXISTING GROUND EL = 2125.1

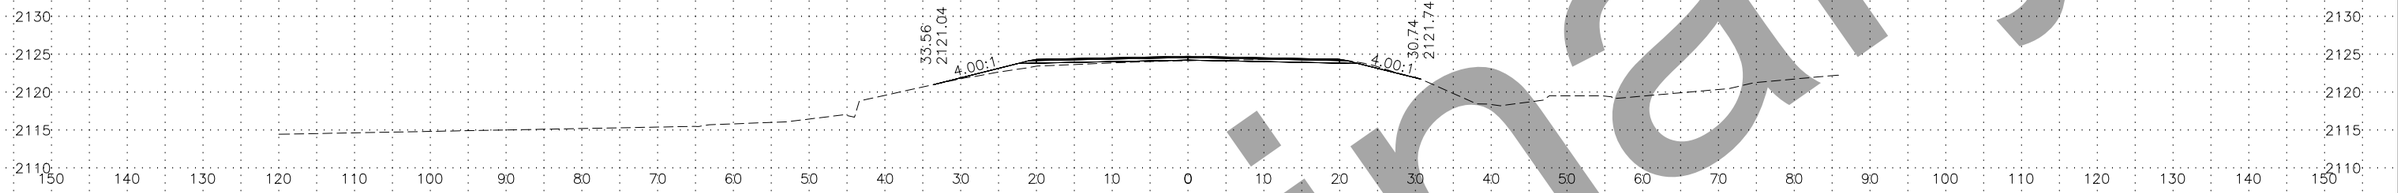

1410+00

PROFILE GRADE EL = 2124.77
EXISTING GROUND EL = 2124.2

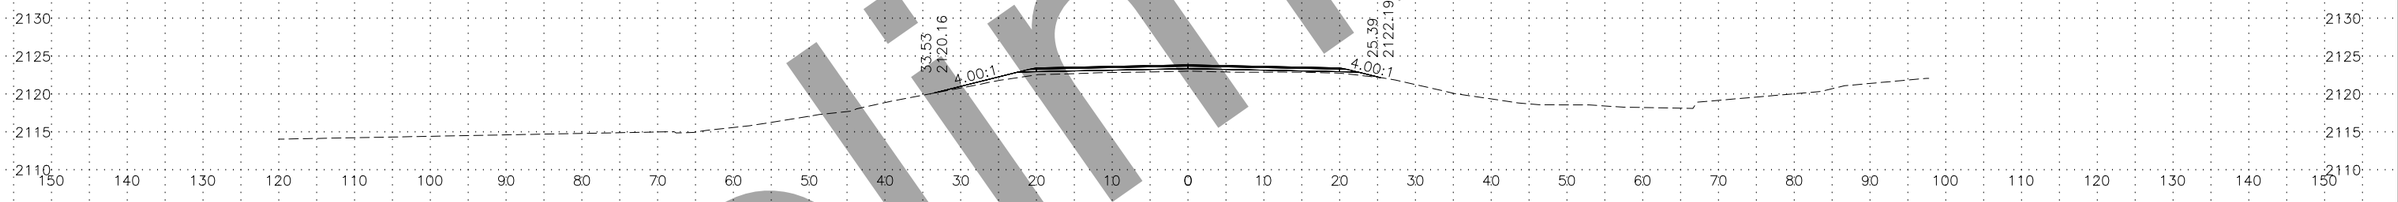

1409+00

PROFILE GRADE EL = 2123.88
EXISTING GROUND EL = 2123.0

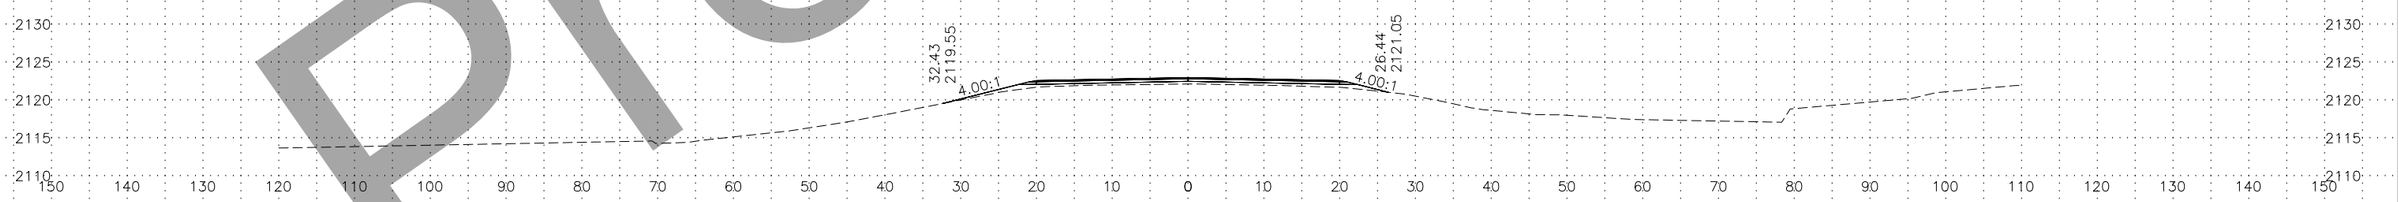

1408+00

PROFILE GRADE EL = 2123.00
EXISTING GROUND EL = 2122.1

Preliminary

LINE–SHEET NO.	PROJECT DESIGNATION
00423_XS – 0 – XS59	NFHWY00423/PENDING

R:\Projects\Parks_Hwy\00423_Parks_188_192_Resurfacing\6 Design\5 Civil 3D\1 Plots\00423_XS–0 – XS59 Fri, Aug/28/20 04:14pm

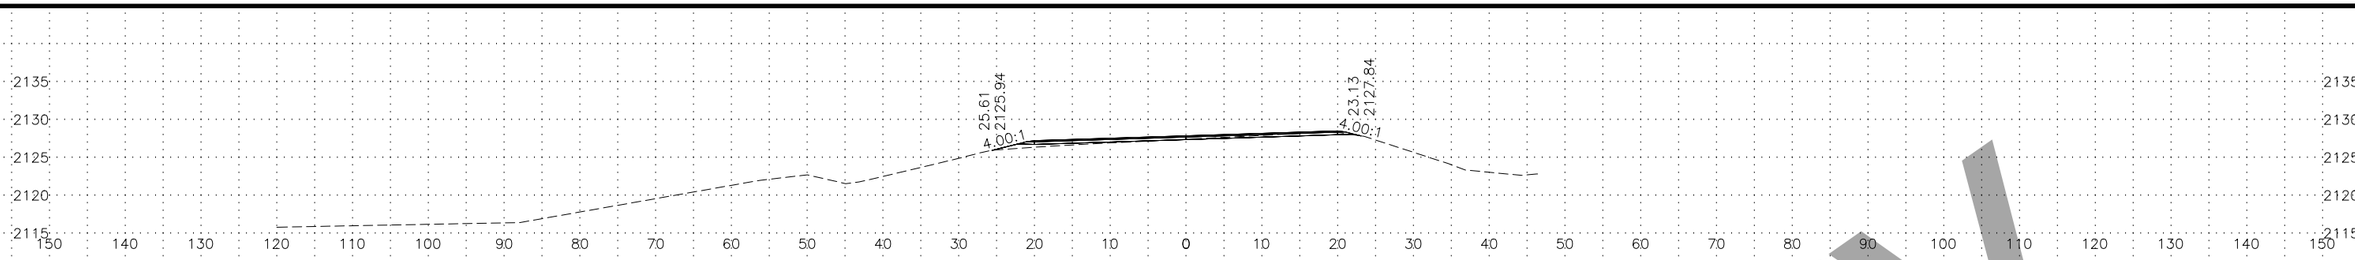

1413+50

PROFILE GRADE EL = 2127.87
EXISTING GROUND EL = 2127.4

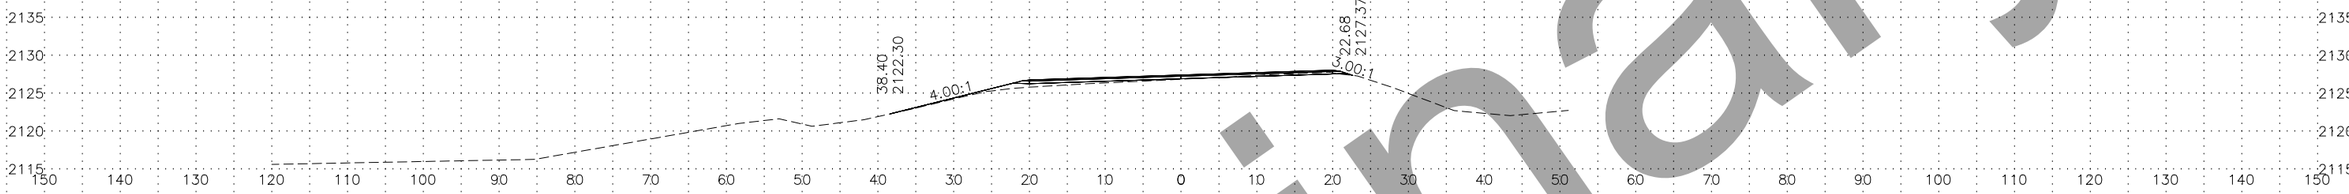

1413+00

PROFILE GRADE EL = 2127.42
EXISTING GROUND EL = 2126.9

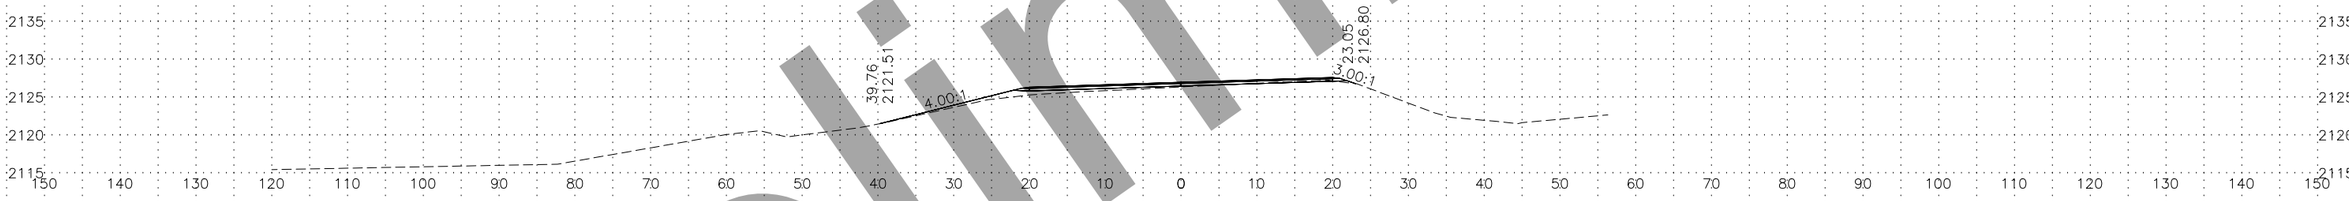

1412+50

PROFILE GRADE EL = 2126.98
EXISTING GROUND EL = 2126.4

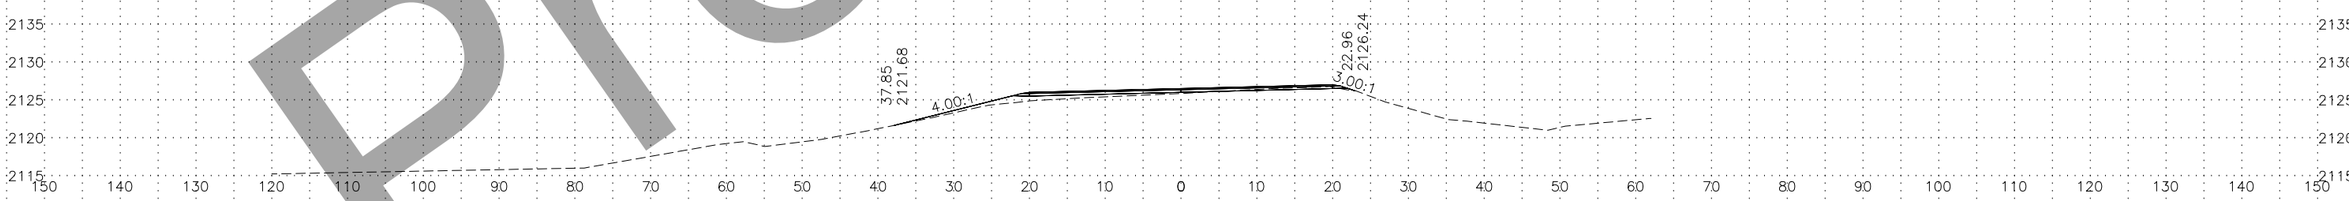

1412+00

PROFILE GRADE EL = 2126.54
EXISTING GROUND EL = 2125.9

Preliminary

LINE–SHEET NO.	PROJECT DESIGNATION
00423_XS – 0 – XS60	NFHWY00423/PENDING

R:\Projects\Parks_Hwy\00423_Parks_188_192_Resurfacing\6 Design\5 Civil 3D\1 Plots\00423_XS–0 – XS60 Fri, Aug/28/20 04:15pm

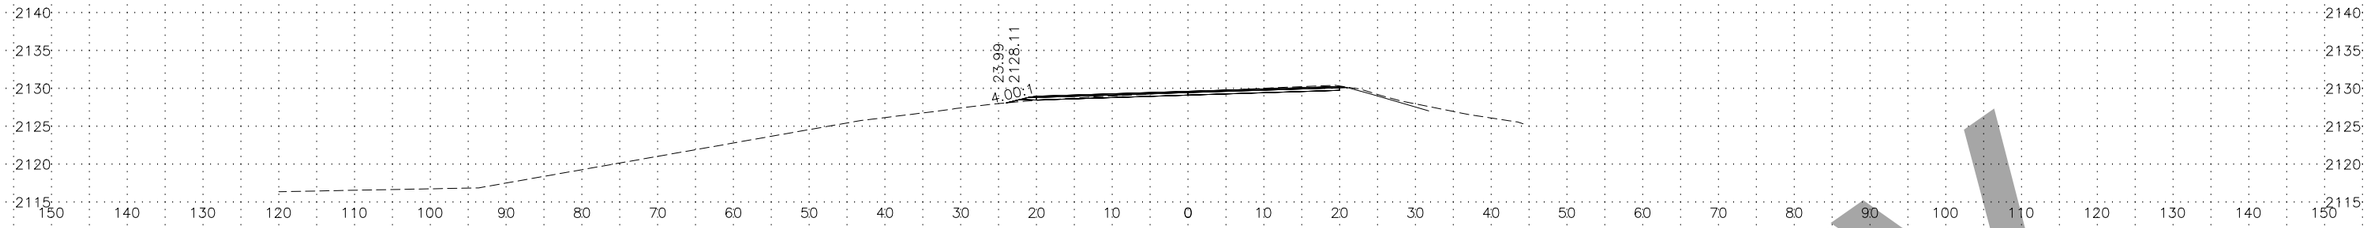

1415+50

PROFILE GRADE EL = 2129.64
EXISTING GROUND EL = 2129.5

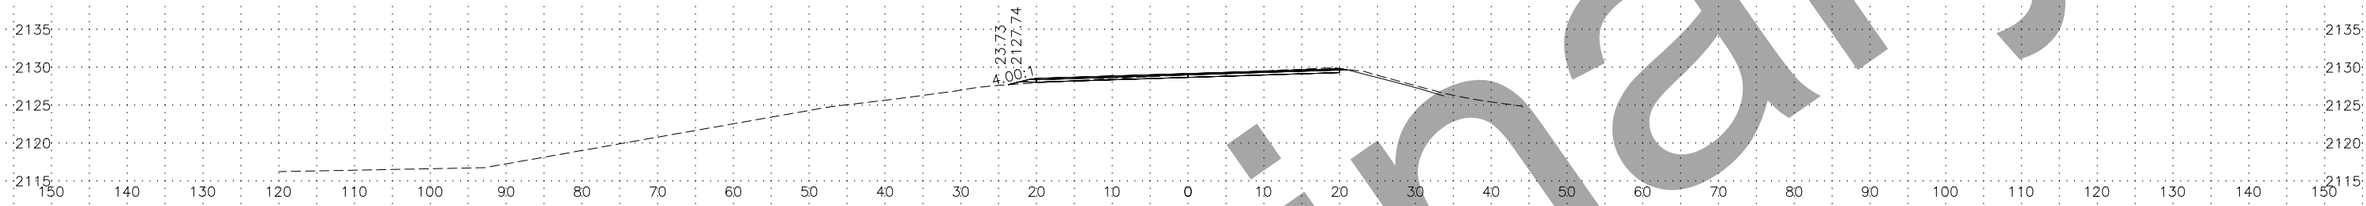

1415+00

PROFILE GRADE EL = 2129.20
EXISTING GROUND EL = 2129.0

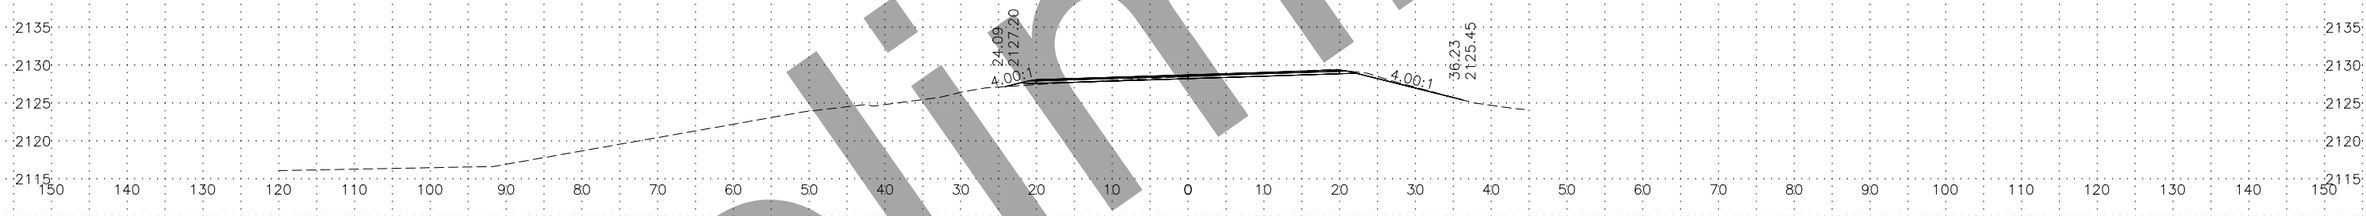

1414+50

PROFILE GRADE EL = 2128.75
EXISTING GROUND EL = 2128.5

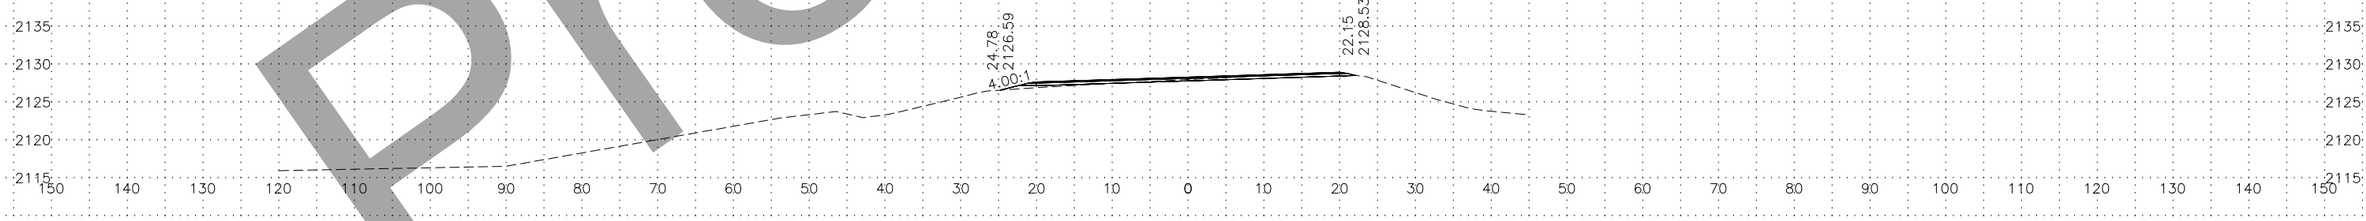

1414+00

PROFILE GRADE EL = 2128.31
EXISTING GROUND EL = 2128.0

Preliminary

LINE–SHEET NO.	PROJECT DESIGNATION
00423_XS – 0 – XS61	NFHWY00423/PENDING

R:\Projects\Parks_Hwy\00423_Parks_188_192_Resurfacing\6 Design\5 Civil 3D\1 Plots\00423_XS–0 – XS61 Fri, Aug/28/20 04:15pm

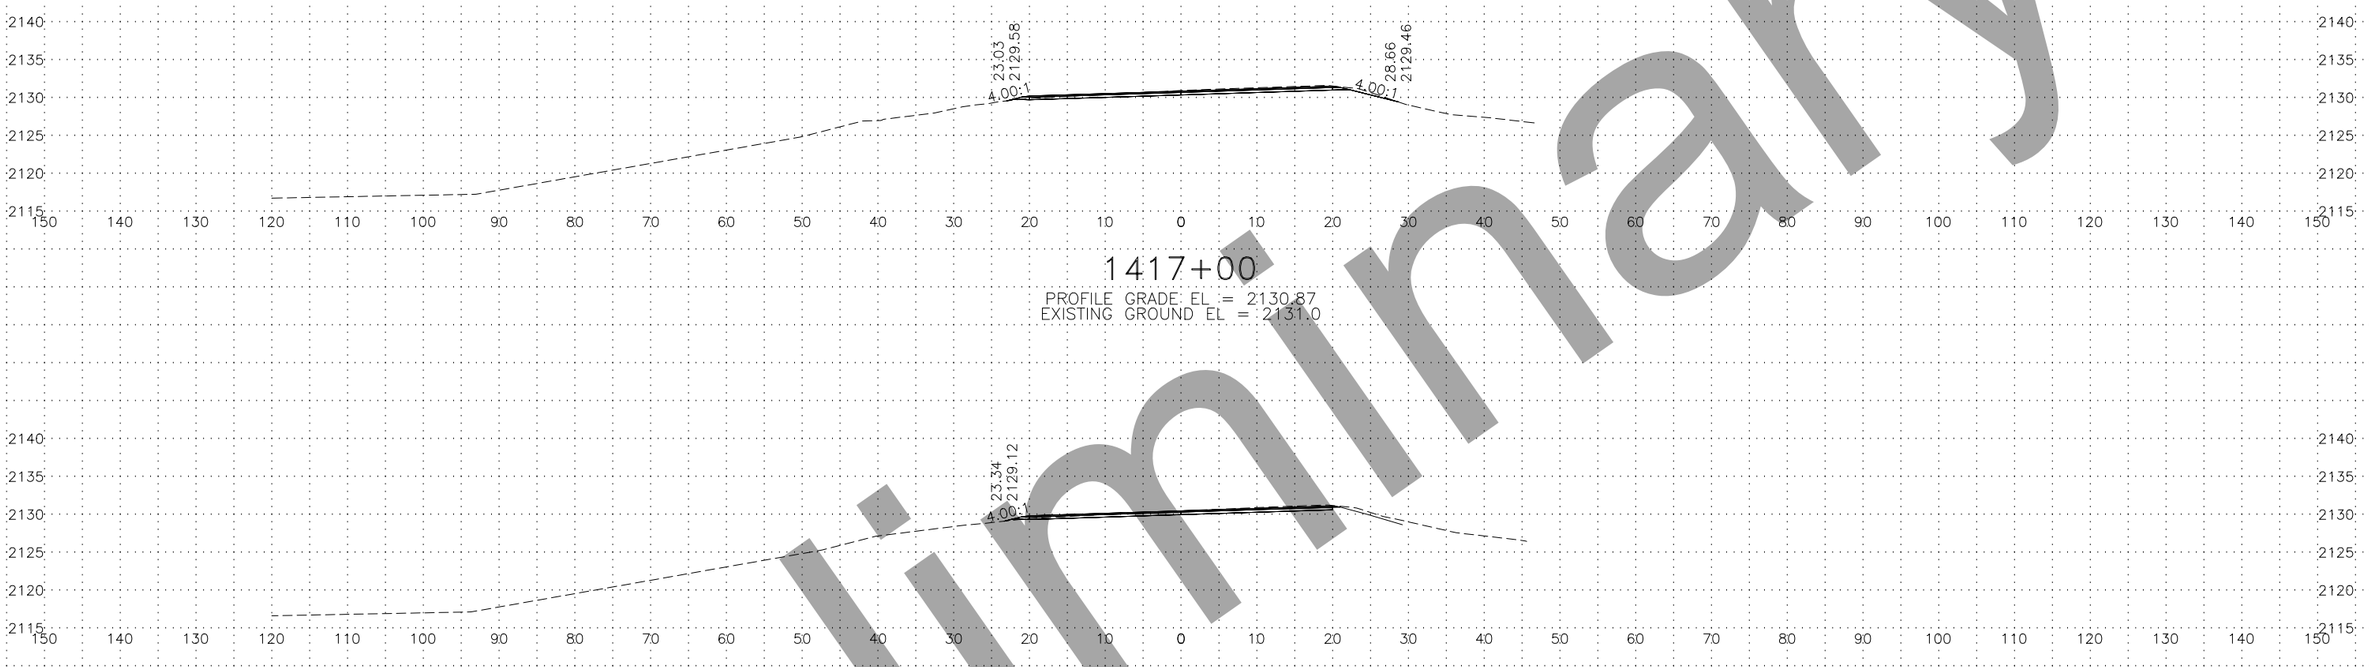

1417+00

PROFILE GRADE EL = 2130.87
EXISTING GROUND EL = 2131.0

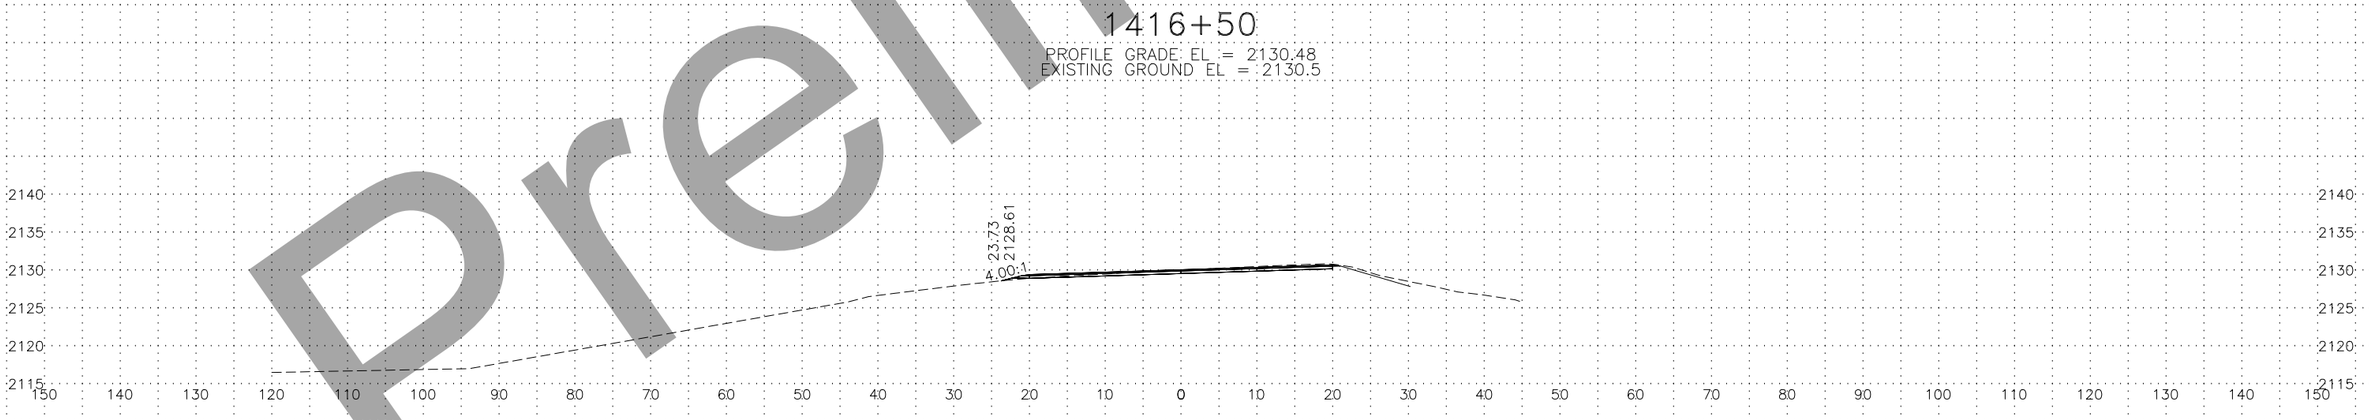

1416+50

PROFILE GRADE EL = 2130.48
EXISTING GROUND EL = 2130.5

1416+00

PROFILE GRADE EL = 2130.07
EXISTING GROUND EL = 2130.0

Preliminary

LINE–SHEET NO.	PROJECT DESIGNATION
00423_XS – 0 – XS62	NFHWY00423/PENDING

R:\Projects\Parks_Hwy\00423_Parks_188_192_Resurfacing\6 Design\5 Civil 3D\1 Plots\00423_XS-0 – XS62 Fri, Aug/28/20 04:15pm

Preliminary

LINE–SHEET NO.	PROJECT DESIGNATION
00423_XS – 0 – XS63	NFHWY00423/PENDING

R:\Projects\Parks_Hwy\00423_Parks_188_192_Resurfacing\6 Design\5 Civil 3D\1 Plots\00423_XS-0 – XS63 Fri, Aug/28/20 04:15pm

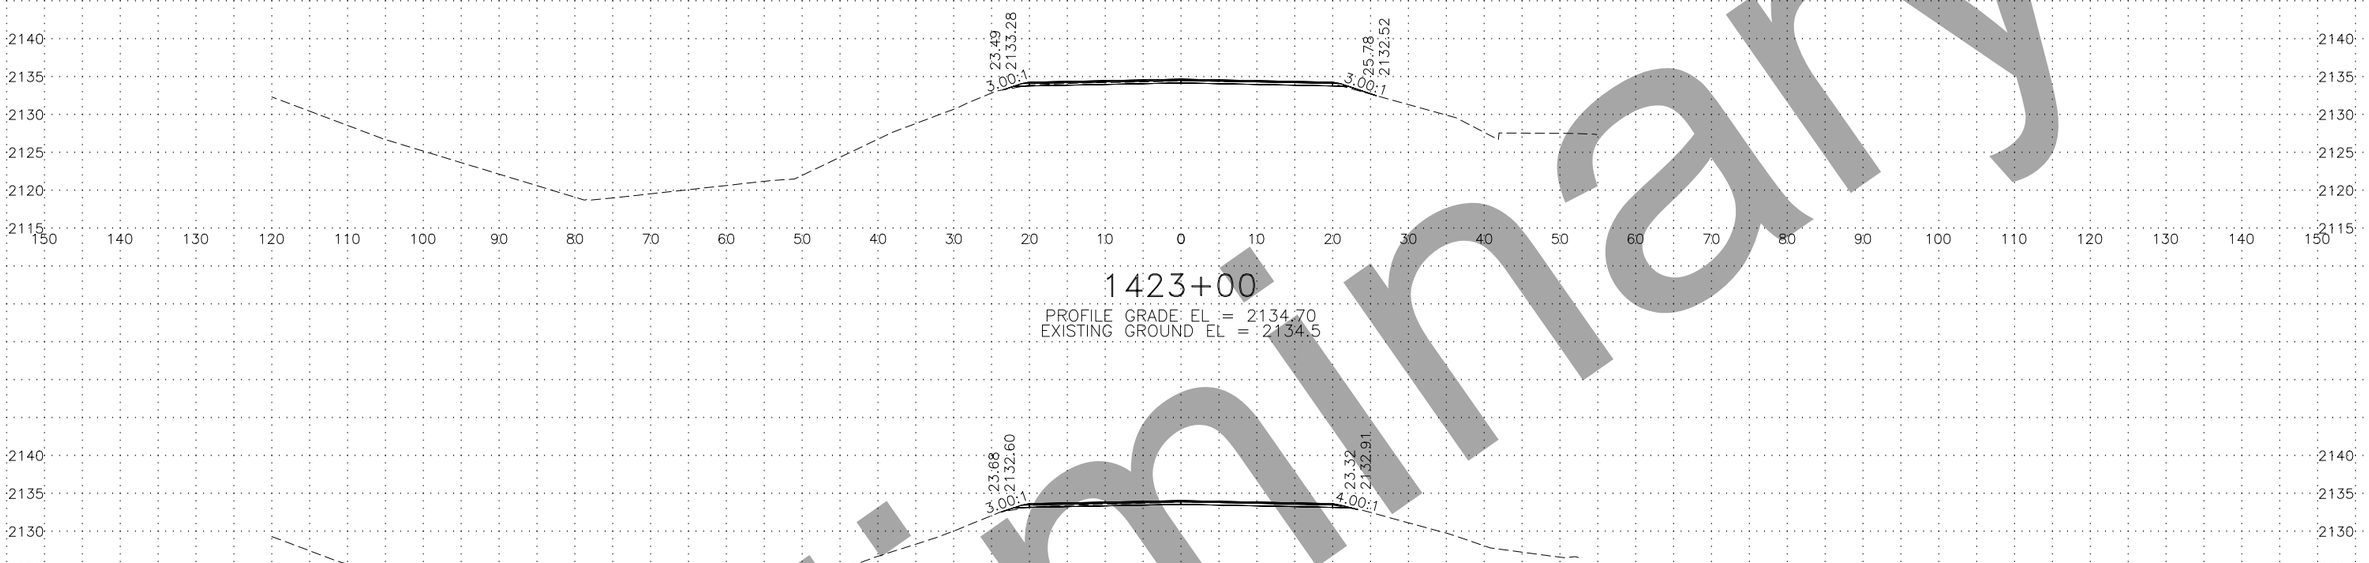

1423+00

PROFILE GRADE EL = 2134.70
EXISTING GROUND EL = 2134.5

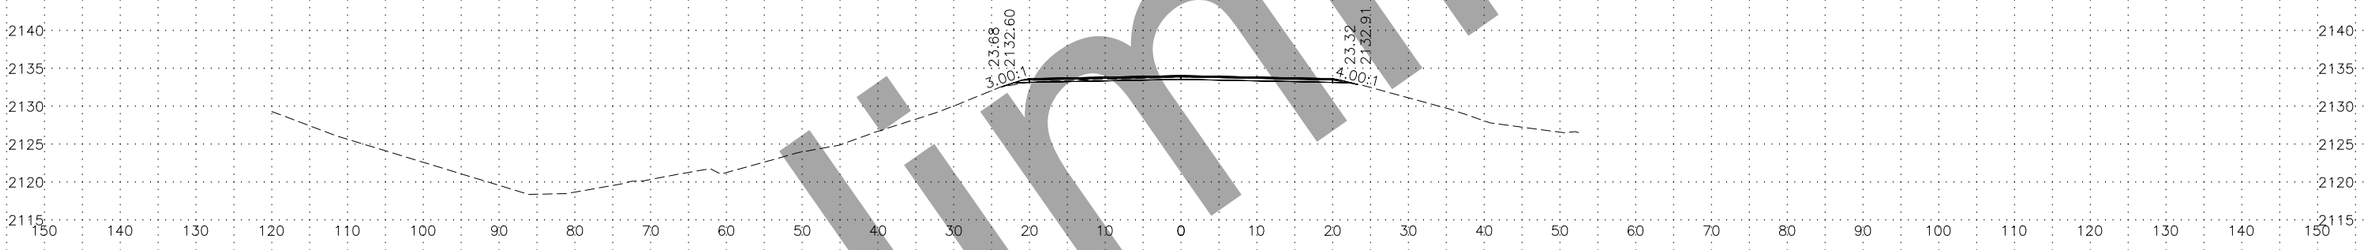

1422+00

PROFILE GRADE EL = 2134.08
EXISTING GROUND EL = 2133.9

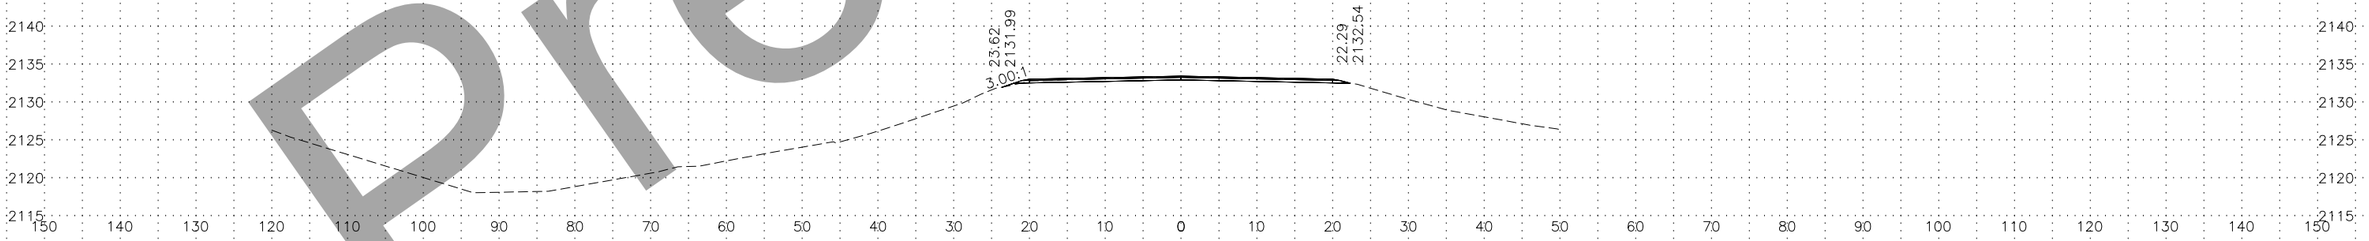

1421+00

PROFILE GRADE EL = 2133.46
EXISTING GROUND EL = 2133.3

Preliminary

LINE–SHEET NO.	PROJECT DESIGNATION
00423_XS – 0 – XS64	NFHWY00423/PENDING

R:\Projects\Parks_Hwy\00423_Parks_188_192_Resurfacing\6 Design\5 Civil 3D\1 Plots\00423_XS-0 – XS64 Fri, Aug/28/20 04:15pm

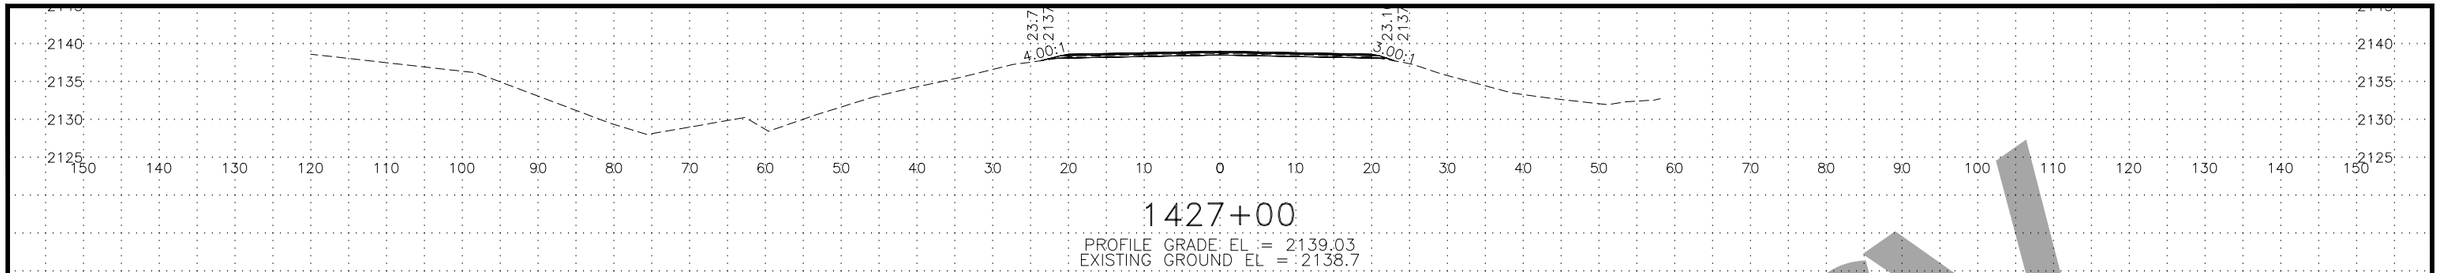

1427+00

PROFILE GRADE EL = 2139.03
EXISTING GROUND EL = 2138.7

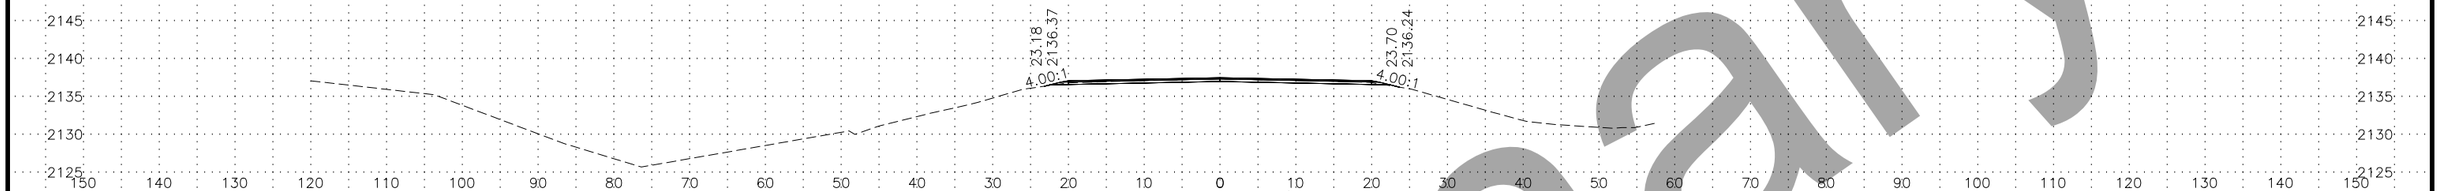

1426+00

PROFILE GRADE EL = 2137.50
EXISTING GROUND EL = 2137.3

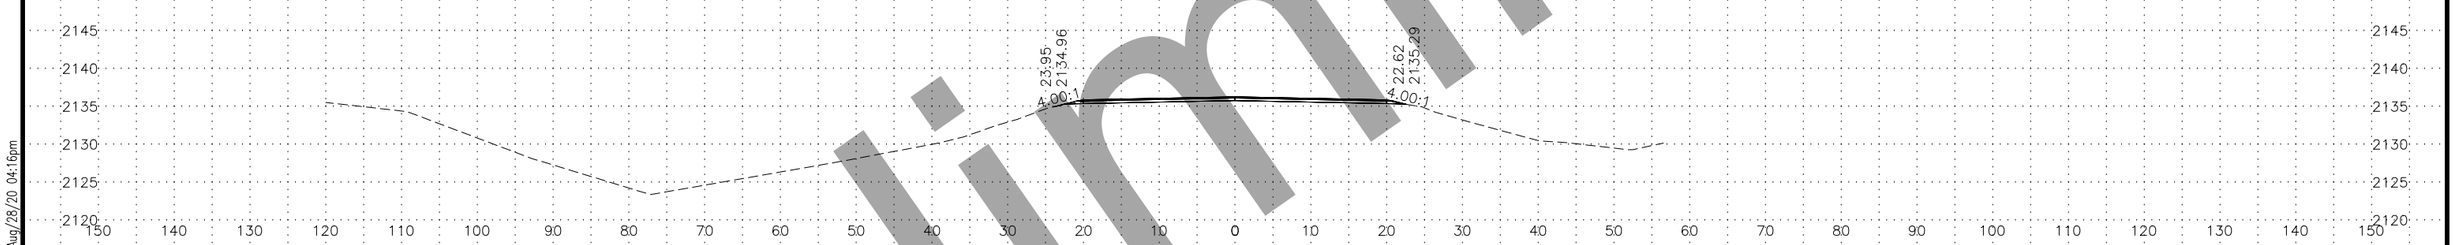

1425+00

PROFILE GRADE EL = 2136.28
EXISTING GROUND EL = 2136.2

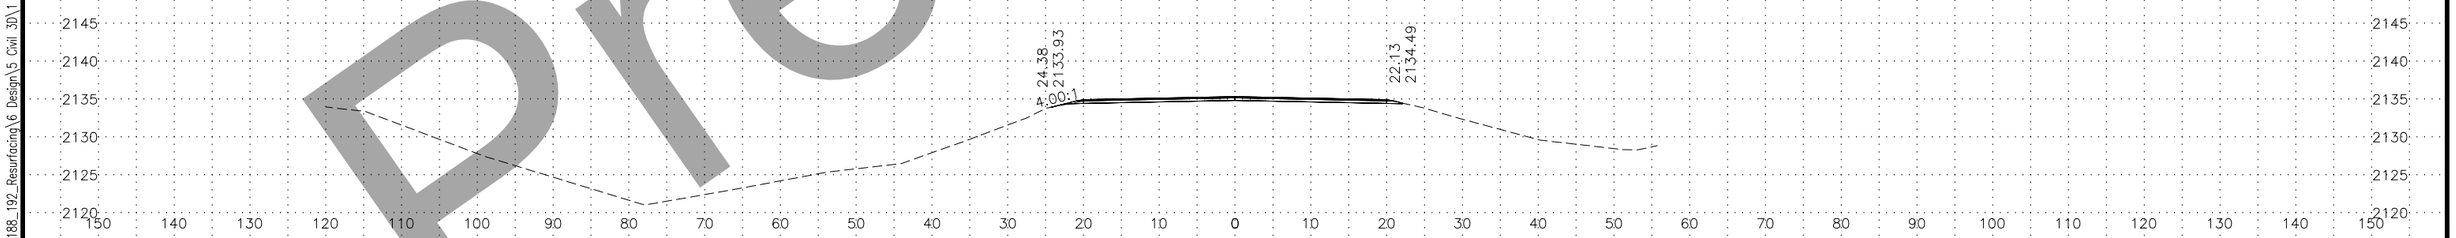

1424+00

PROFILE GRADE EL = 2135.36
EXISTING GROUND EL = 2135.3

Preliminary

LINE–SHEET NO.	PROJECT DESIGNATION
00423_XS – 0 – XS65	NFHWY00423/PENDING

R:\Projects\Parks_Hwy\00423_Parks_188_192_Resurfacing\6 Design\5 Civil 3D\1 Plots\00423_XS-0 – XS65 Fri, Aug/28/20 04:16pm

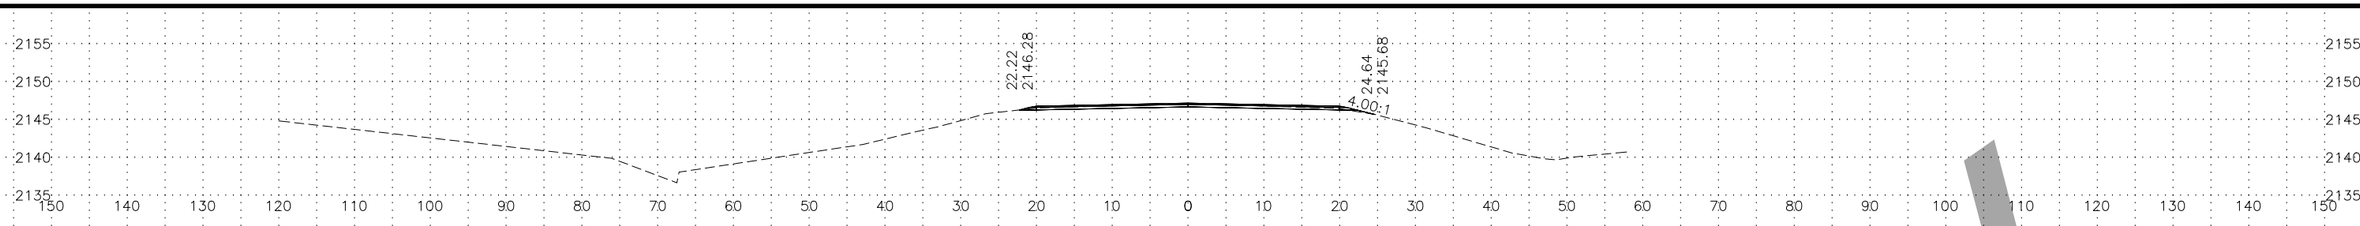

1431+00

PROFILE GRADE EL = 2147.18
EXISTING GROUND EL = 2147.1

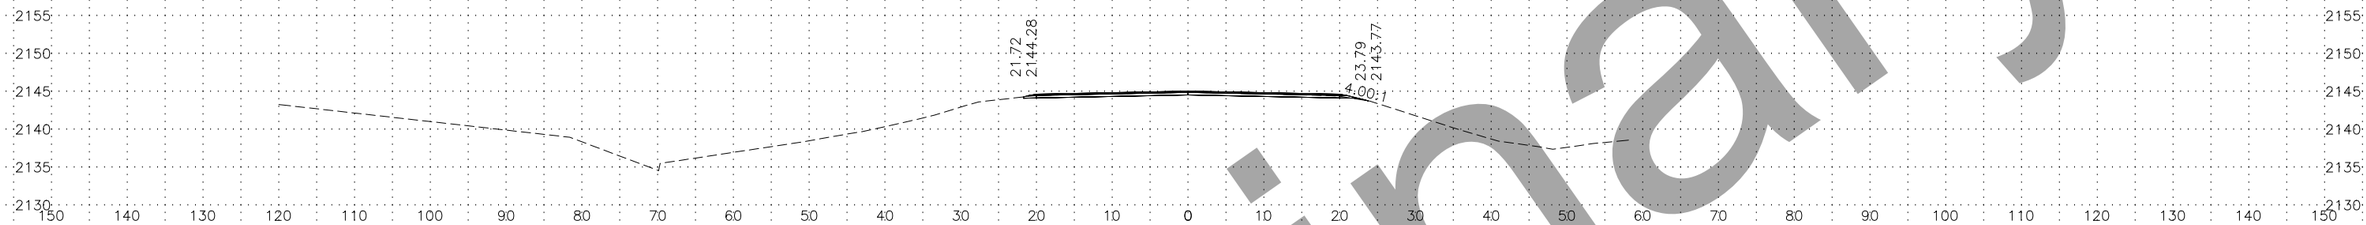

1430+00

PROFILE GRADE EL = 2145.05
EXISTING GROUND EL = 2144.9

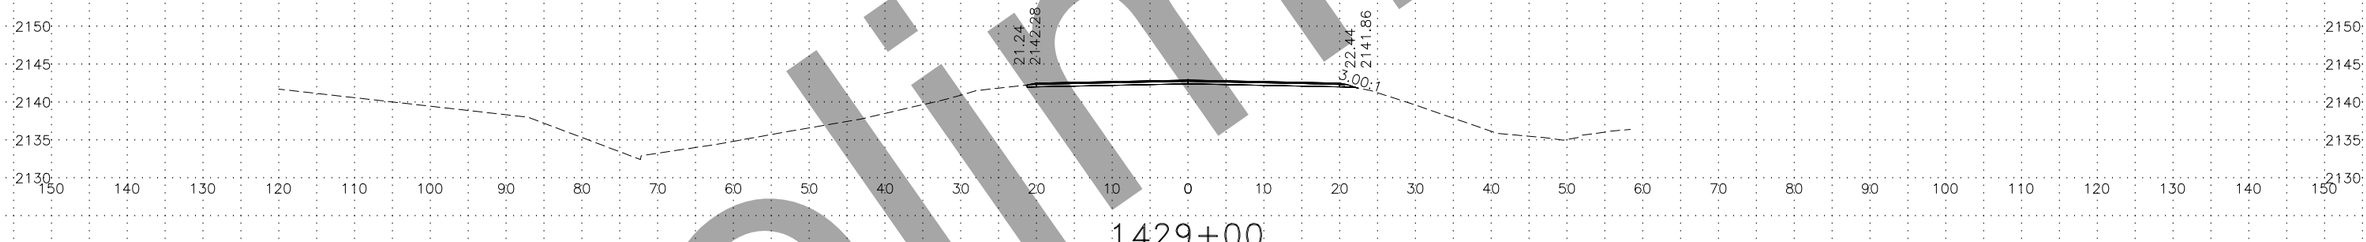

1429+00

PROFILE GRADE EL = 2142.93
EXISTING GROUND EL = 2142.9

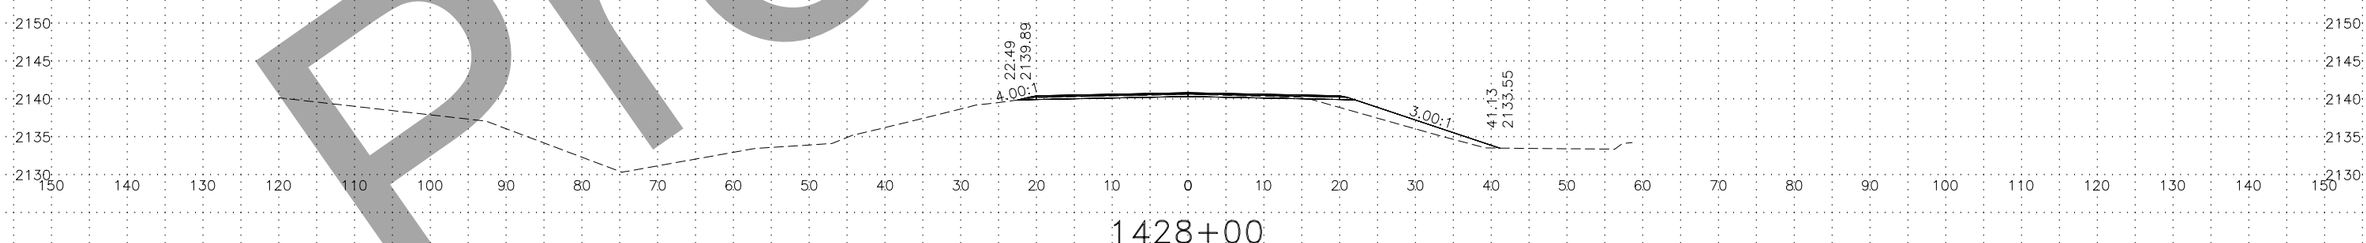

1428+00

PROFILE GRADE EL = 2140.85
EXISTING GROUND EL = 2140.6

Preliminary

LINE–SHEET NO.	PROJECT DESIGNATION
00423_XS – 0 – XS66	NFHWY00423/PENDING

R:\Projects\Parks_Hwy\00423_Parks_188_192_Resurfacing\6 Design\5 Civil 3D\1 Plots\00423_XS–0 – XS66 Fri, Aug/28/20 04:16pm

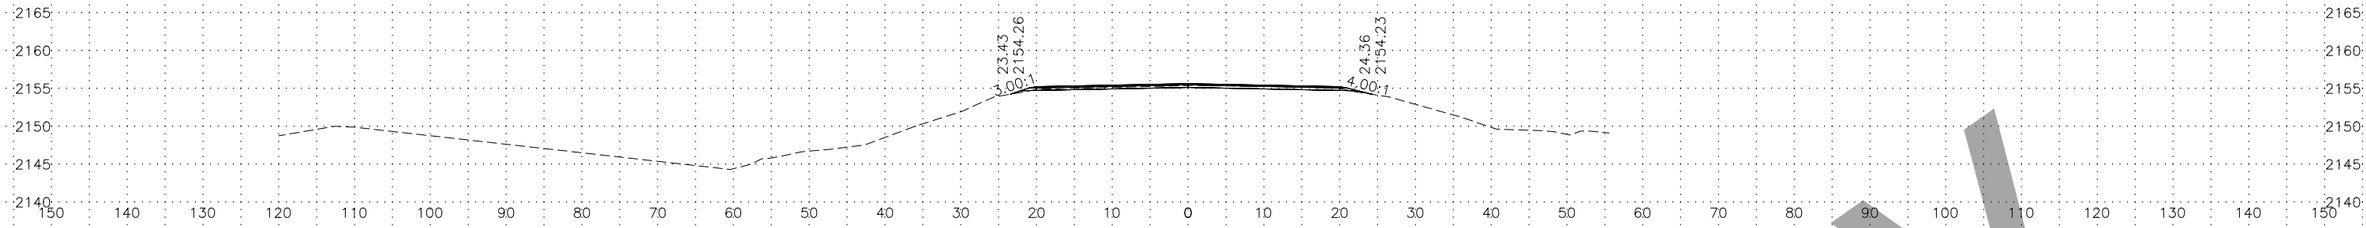

1435+00

PROFILE GRADE EL = 2155.66
EXISTING GROUND EL = 2155.4

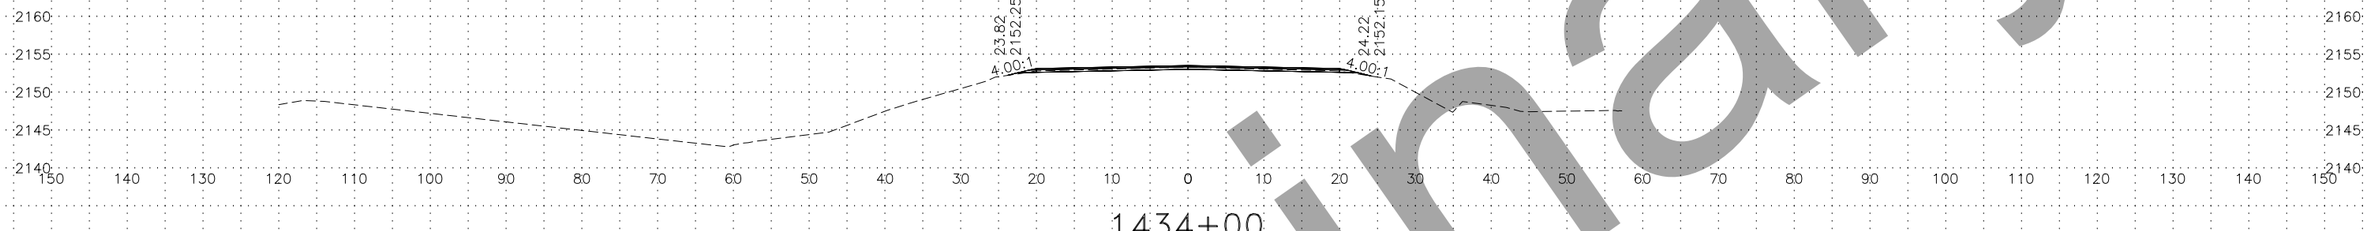

1434+00

PROFILE GRADE EL = 2153.54
EXISTING GROUND EL = 2153.3

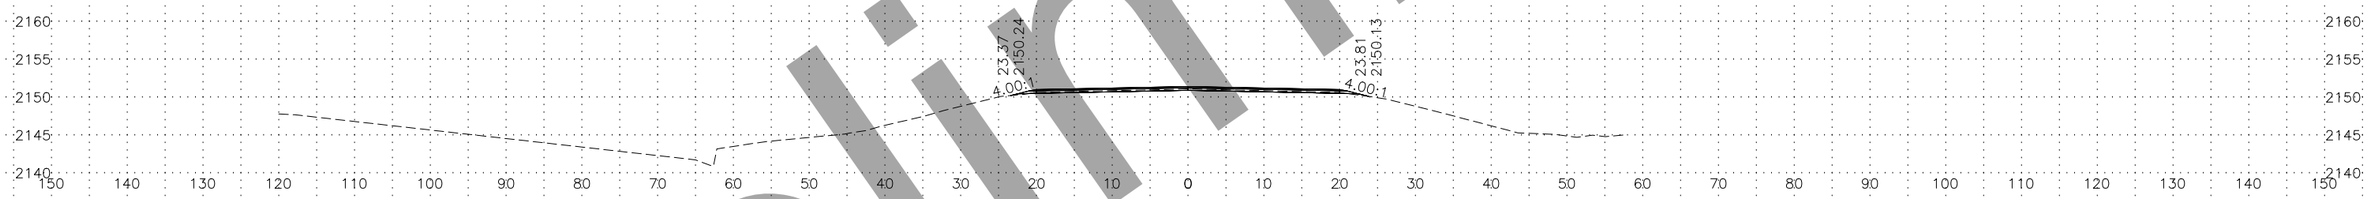

1433+00

PROFILE GRADE EL = 2151.42
EXISTING GROUND EL = 2151.1

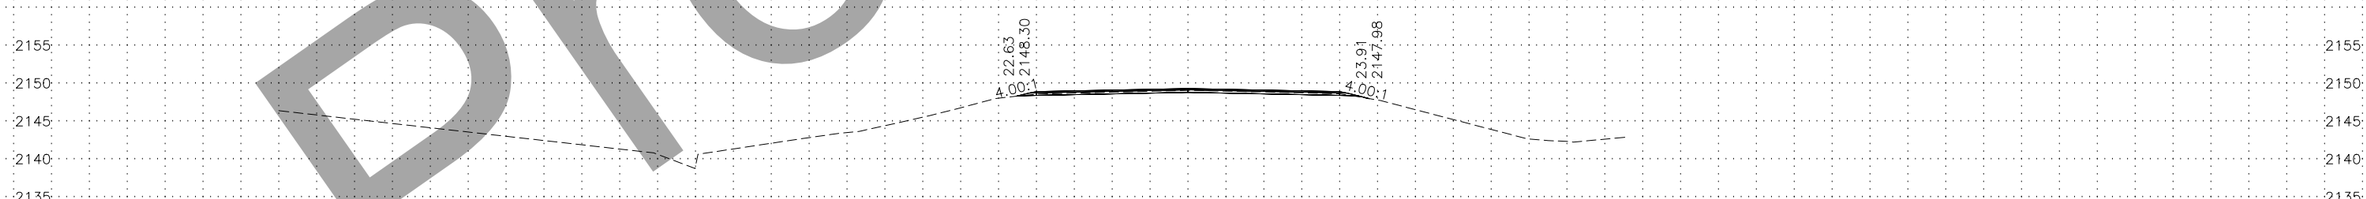

1432+00

PROFILE GRADE EL = 2149.30
EXISTING GROUND EL = 2149.1

Preliminary

LINE–SHEET NO.	PROJECT DESIGNATION
00423_XS – 0 – XS67	NFHWY00423/PENDING

R:\Projects\Parks_Hwy\00423_Parks_188_192_Resurfacing\6 Design\5 Civil 3D\1 Plots\00423_XS–0 – XS67 Fri, Aug/28/20 04:16pm

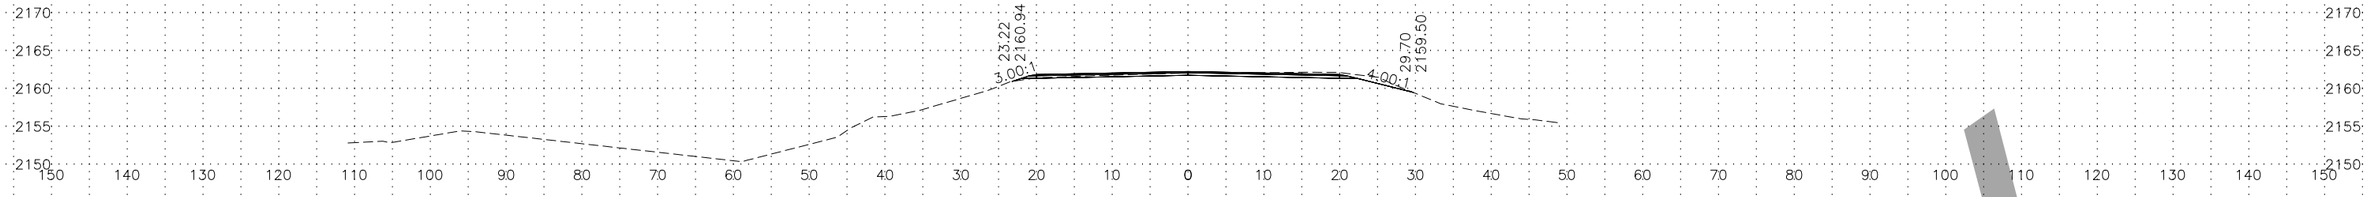

1439+00

PROFILE GRADE EL = 2162.27
EXISTING GROUND EL = 2162.1

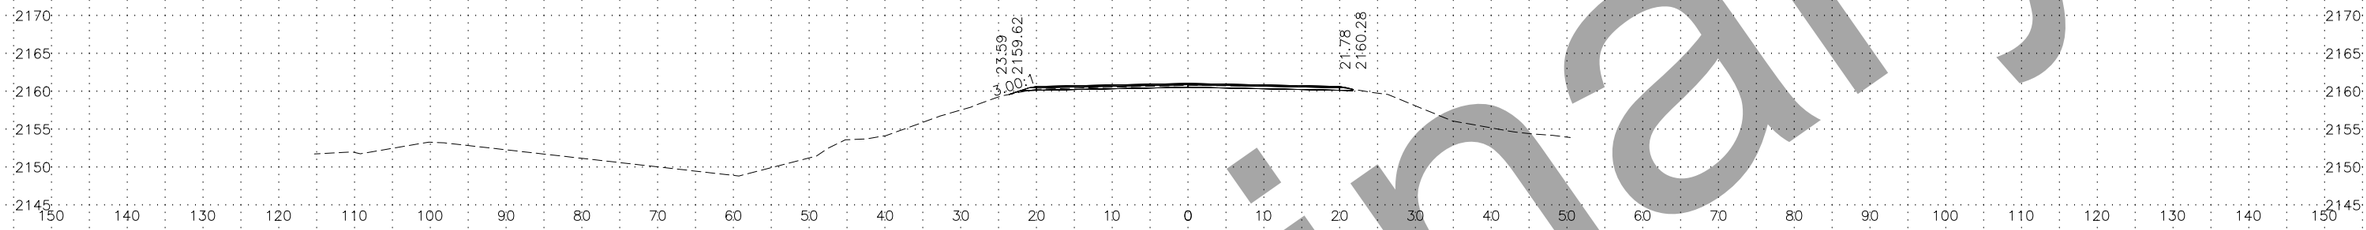

1438+00

PROFILE GRADE EL = 2161.07
EXISTING GROUND EL = 2160.8

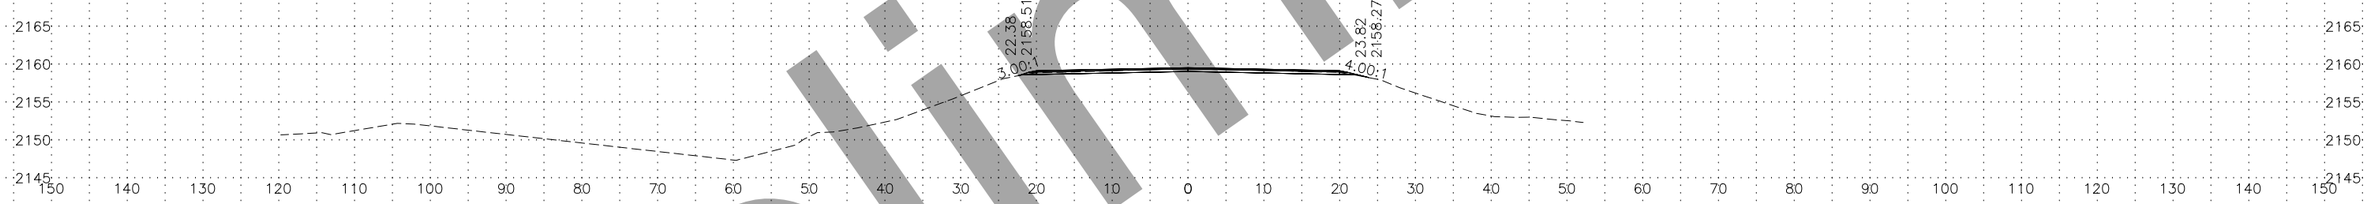

1437+00

PROFILE GRADE EL = 2159.56
EXISTING GROUND EL = 2159.4

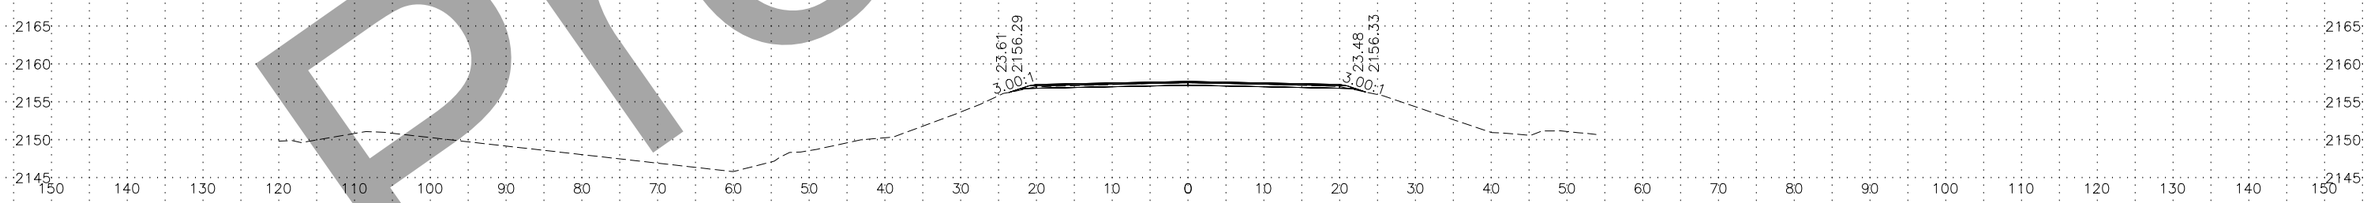

1436+00

PROFILE GRADE EL = 2157.75
EXISTING GROUND EL = 2157.6

Preliminary

LINE–SHEET NO.	PROJECT DESIGNATION
00423_XS – 0 – XS68	NFHWY00423/PENDING

R:\Projects\Parks_Hwy\00423_Parks_188_192_Resurfacing\6 Design\5 Civil 3D\1 Plots\00423_XS-0 – XS68 Fri, Aug/28/20 04:16pm

Preliminary

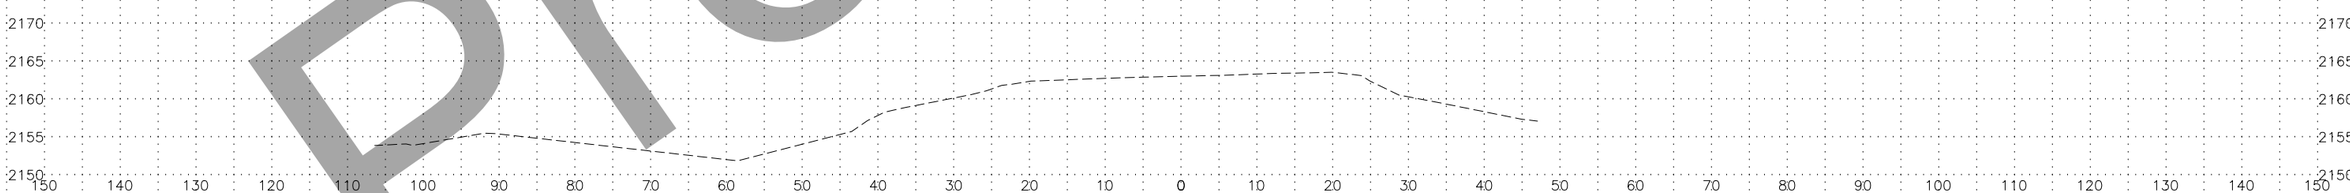

1440+00

PROFILE GRADE EL : =
EXISTING GROUND EL = : 2163.0

LINE–SHEET NO.	PROJECT DESIGNATION
00423_XS – 0 – XS69	NFHWY00423/PENDING

R:\Projects\Parks_Hwy\00423_Parks_188_192_Resurfacing\6 Design\5 Civil 3D\1 Plots\00423_XS-0 – XS69 Fri, Aug/28/20 04:16pm