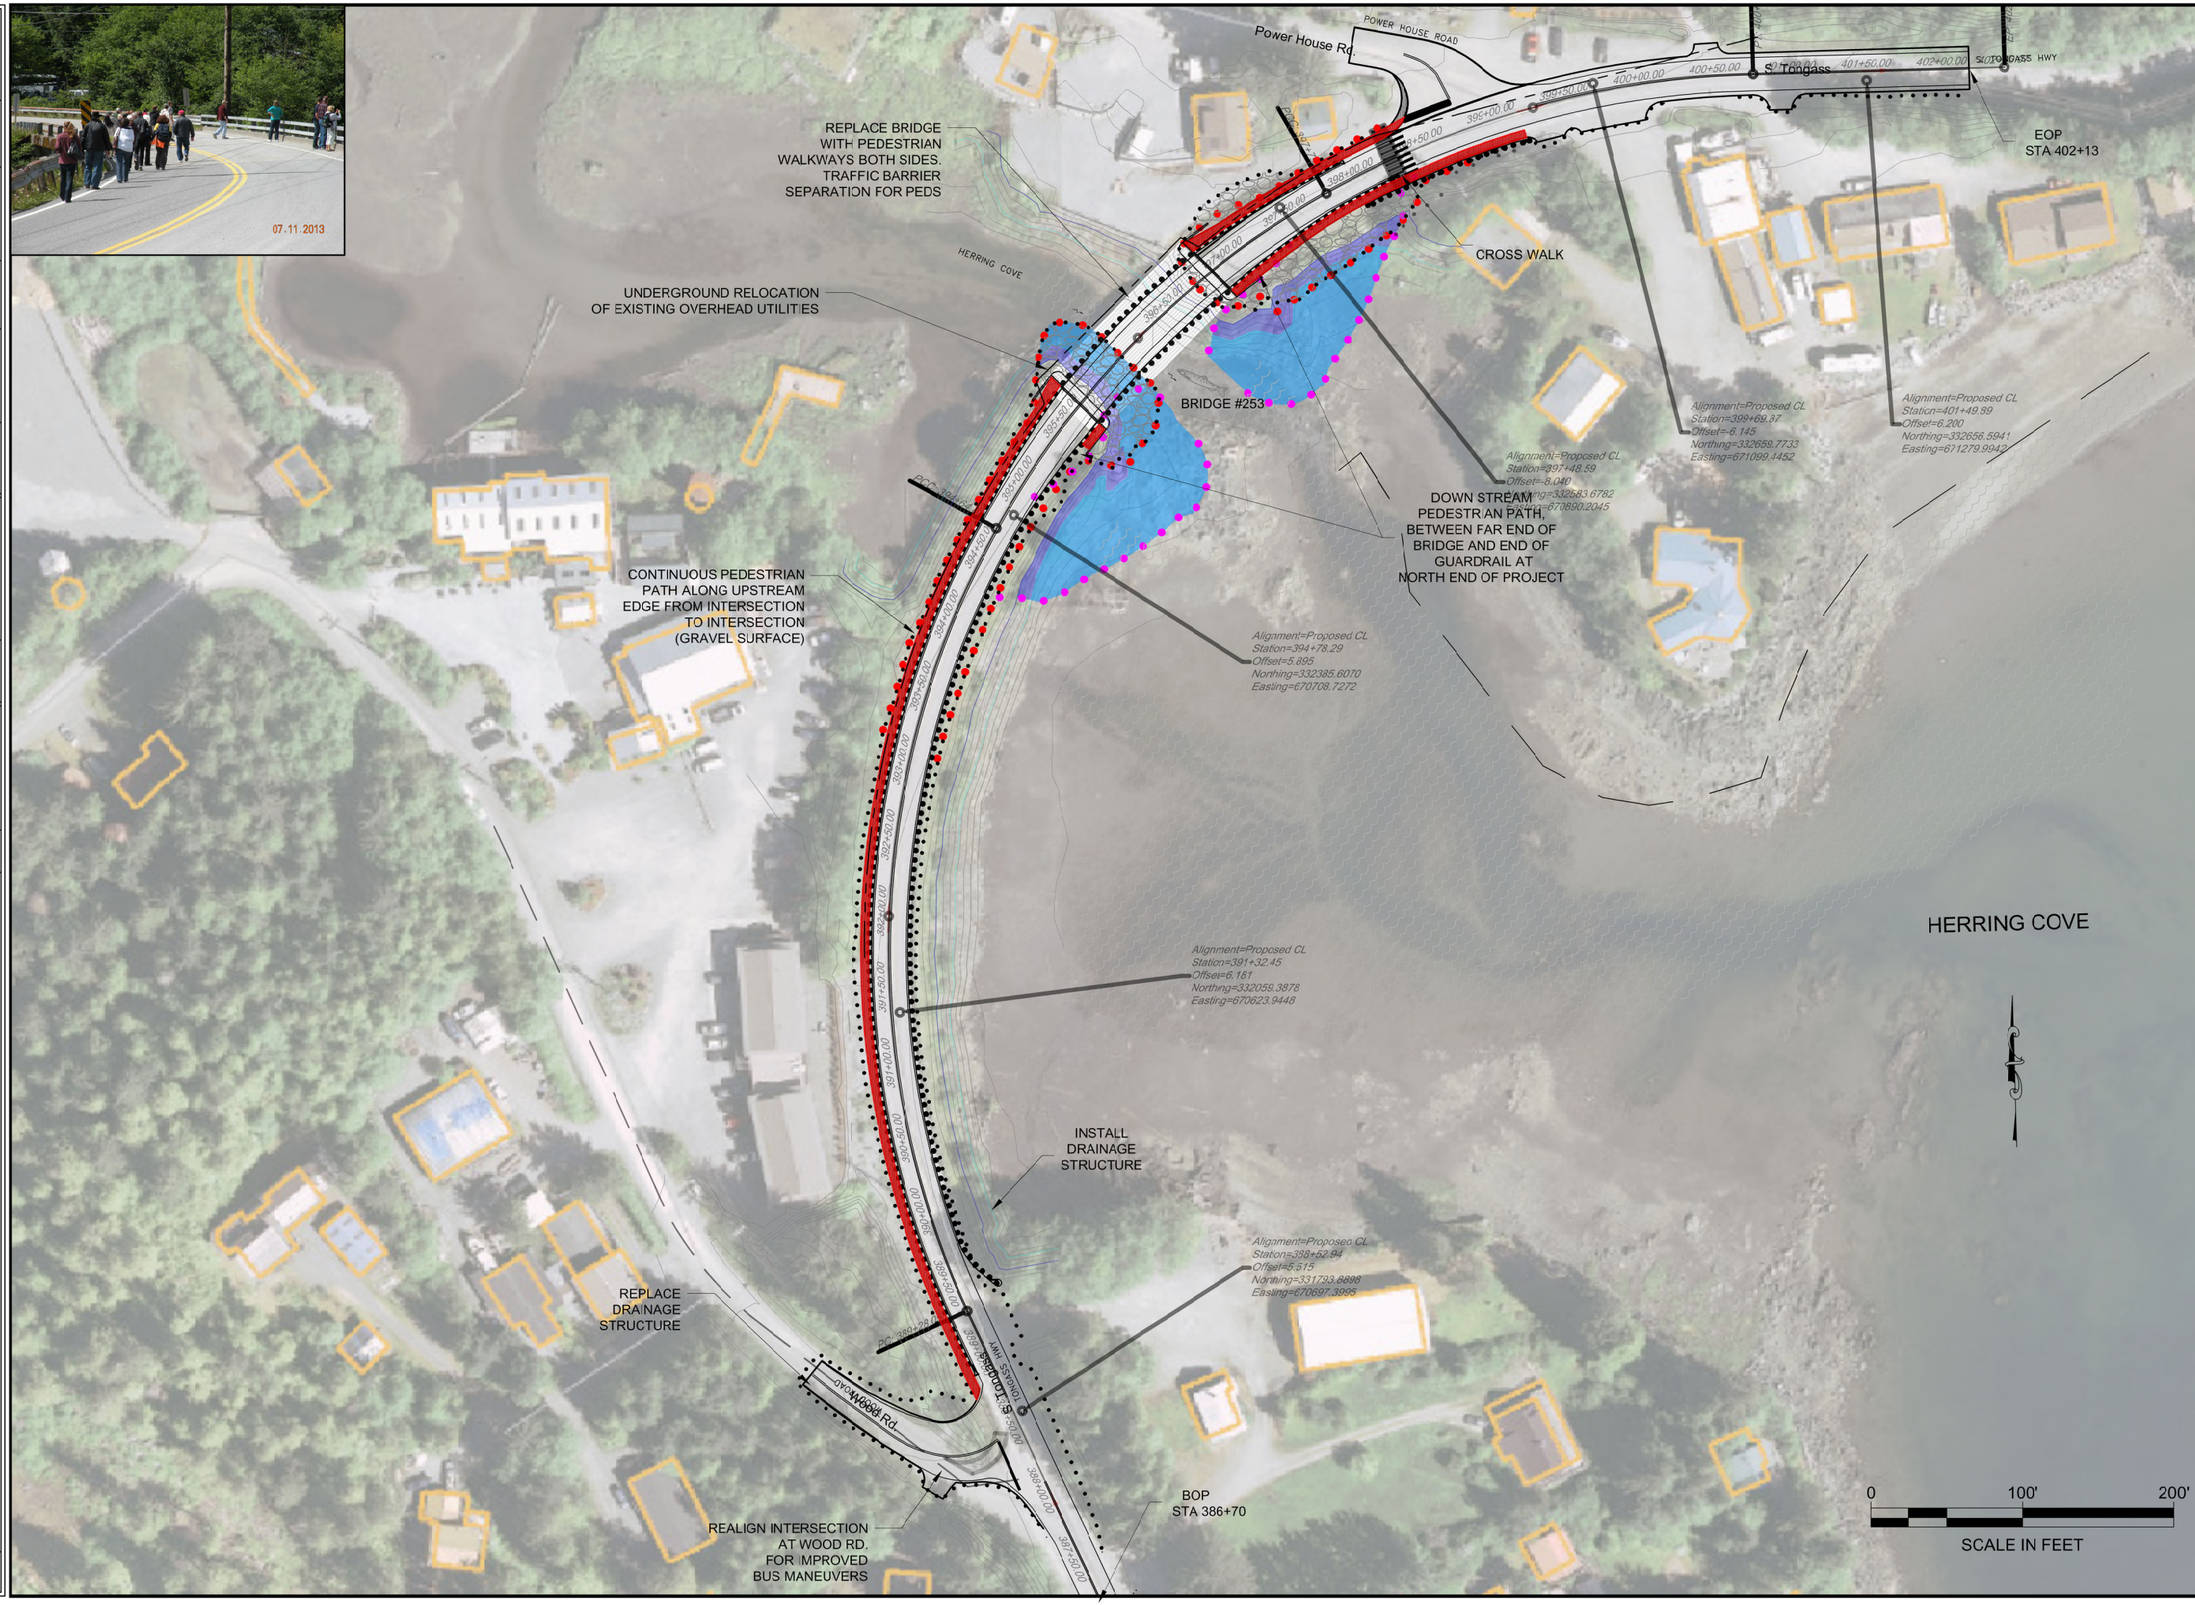

SHEET NO.	TOTAL SHEETS
A2	1
STATE	YEAR
ALASKA	2019
PROJECT DESIGNATION	
SFHY00072/0902043	

NO.	DATE	REVISION

INDEX	
COVER	A1
AREA MAP	A2
TYPICAL SECTIONS	B1
PLAN VIEW	F1
PLAN VIEW	F2
PLAN VIEW	F3
RENDERING VIEW	H1

STATE OF ALASKA DEPARTMENT OF TRANSPORTATION AND PUBLIC FACILITIES
6860 GLACIER HWY, JUNEAU, AK 99811
(907) 465-1763

KTN HERRING COVE
BRIDGE #253
IMPROVEMENTS

AREA MAP
AREA

FILE Q:\Ktn\SFHWY00072\Planset\Scoping\00072_A2_AREA.dwg | DATE 7/31/2019 11:22 | LAYOUT A2 | DESIGNED DD | CHECKED LG | DRAFTED JT