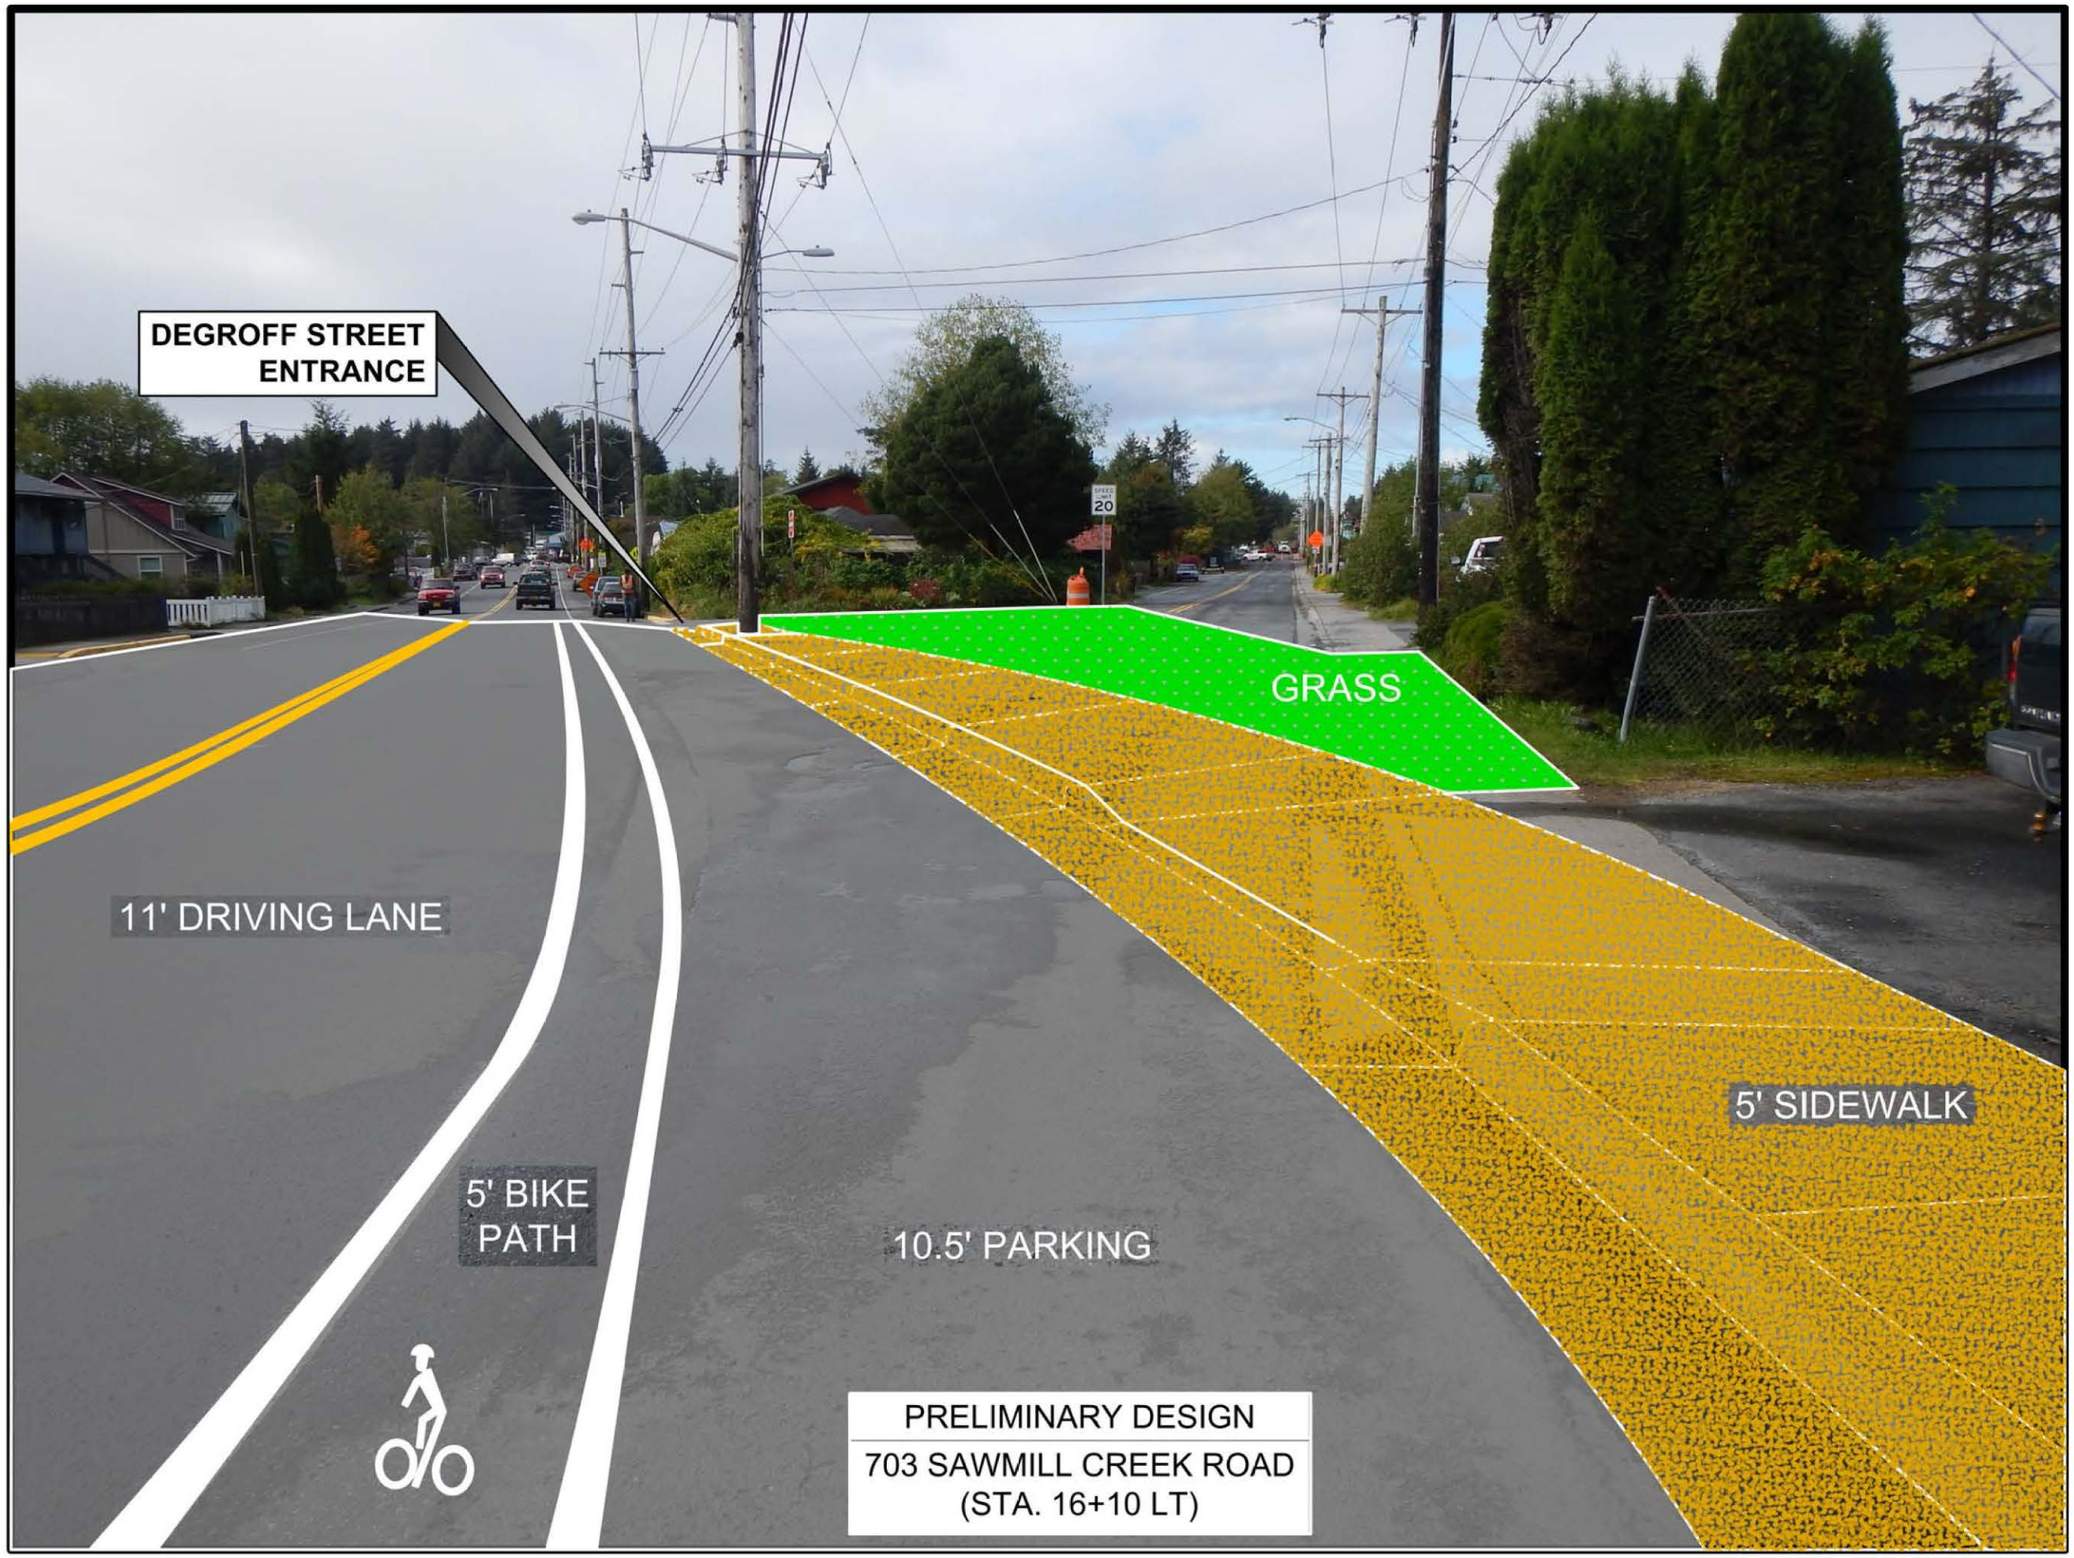
DEGROFF STREET ENTRANCE
GRASS
11' DRIVING LANE
5' SIDEWALK
5' BIKE PATH
10.5' PARKING
PRELIMINARY DESIGN
703 SAWMILL CREEK ROAD
(STA. 16+10 LT)