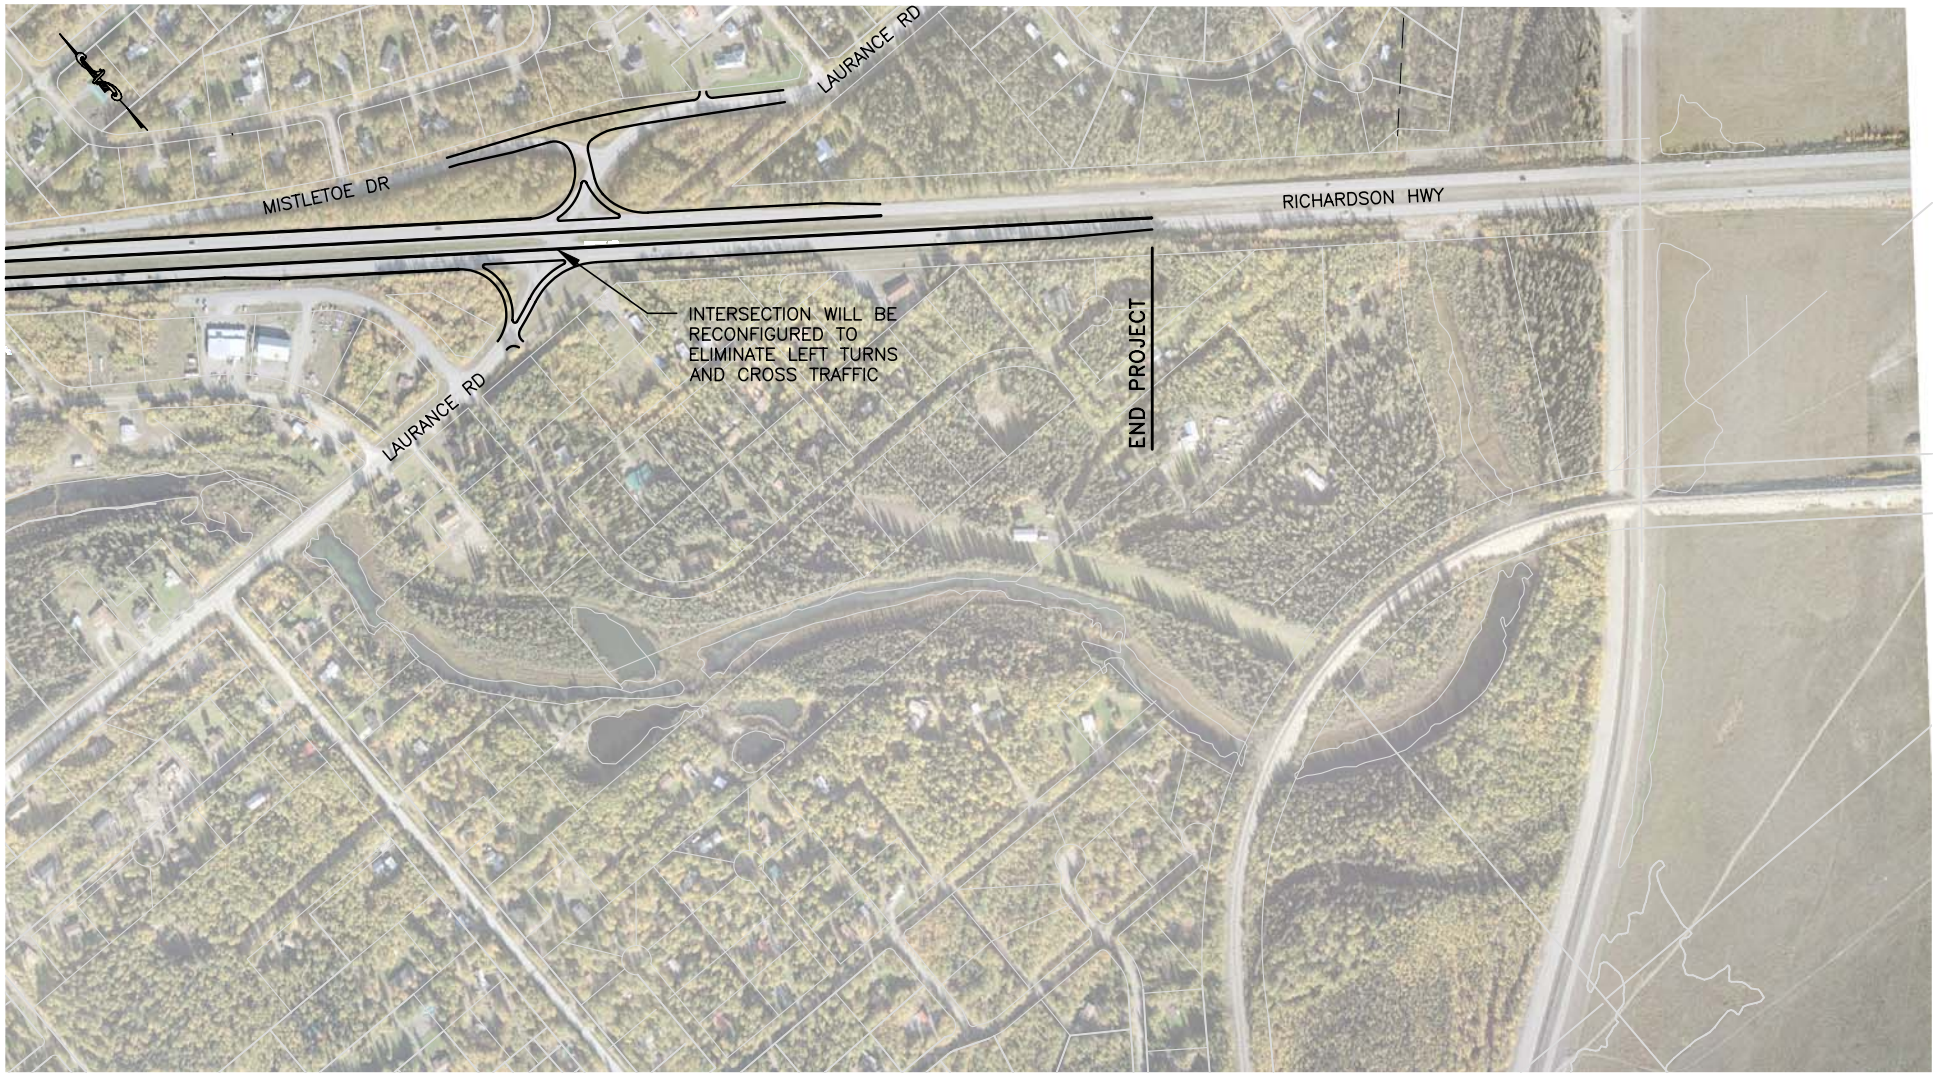

PROJECT:
RICHARDSON HIGHWAY NORTH POLE INTERCHANGE
ACNH-OA2-4(26)/62184

SHEET TITLE:
PLAN VIEW

FIGURE
3

Thu, 22/Jun/06 09:37am O:\Hwy\62184 NP Overpass\Design Phase\Visual-Fig 3