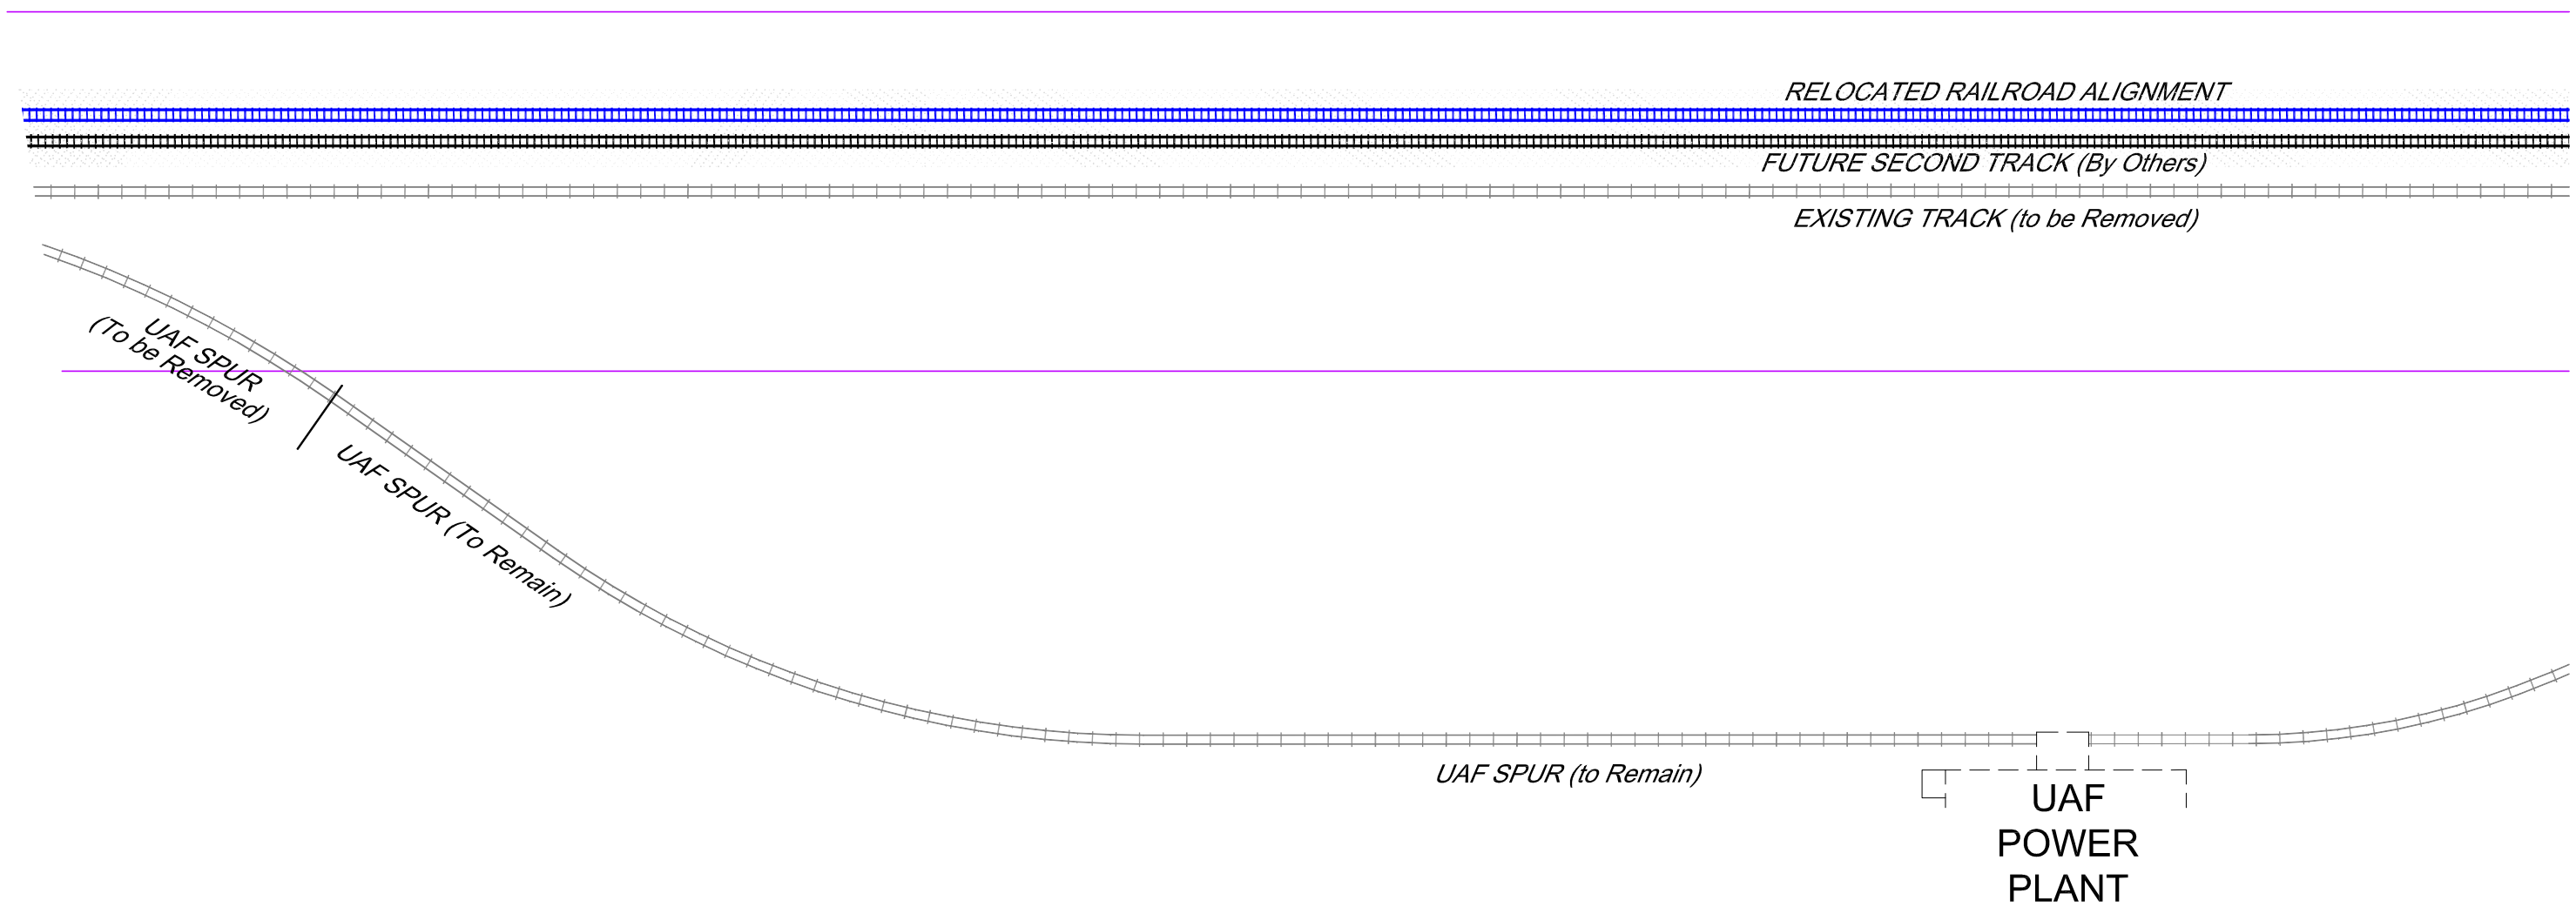
RELOCATED RAILROAD ALIGNMENT
FUTURE SECOND TRACK (By Others)
EXISTING TRACK (to be Removed)
UAF SPUR (To be Removed)
UAF SPUR (To Remain)
UAF SPUR (to Remain)
UAF POWER PLANT