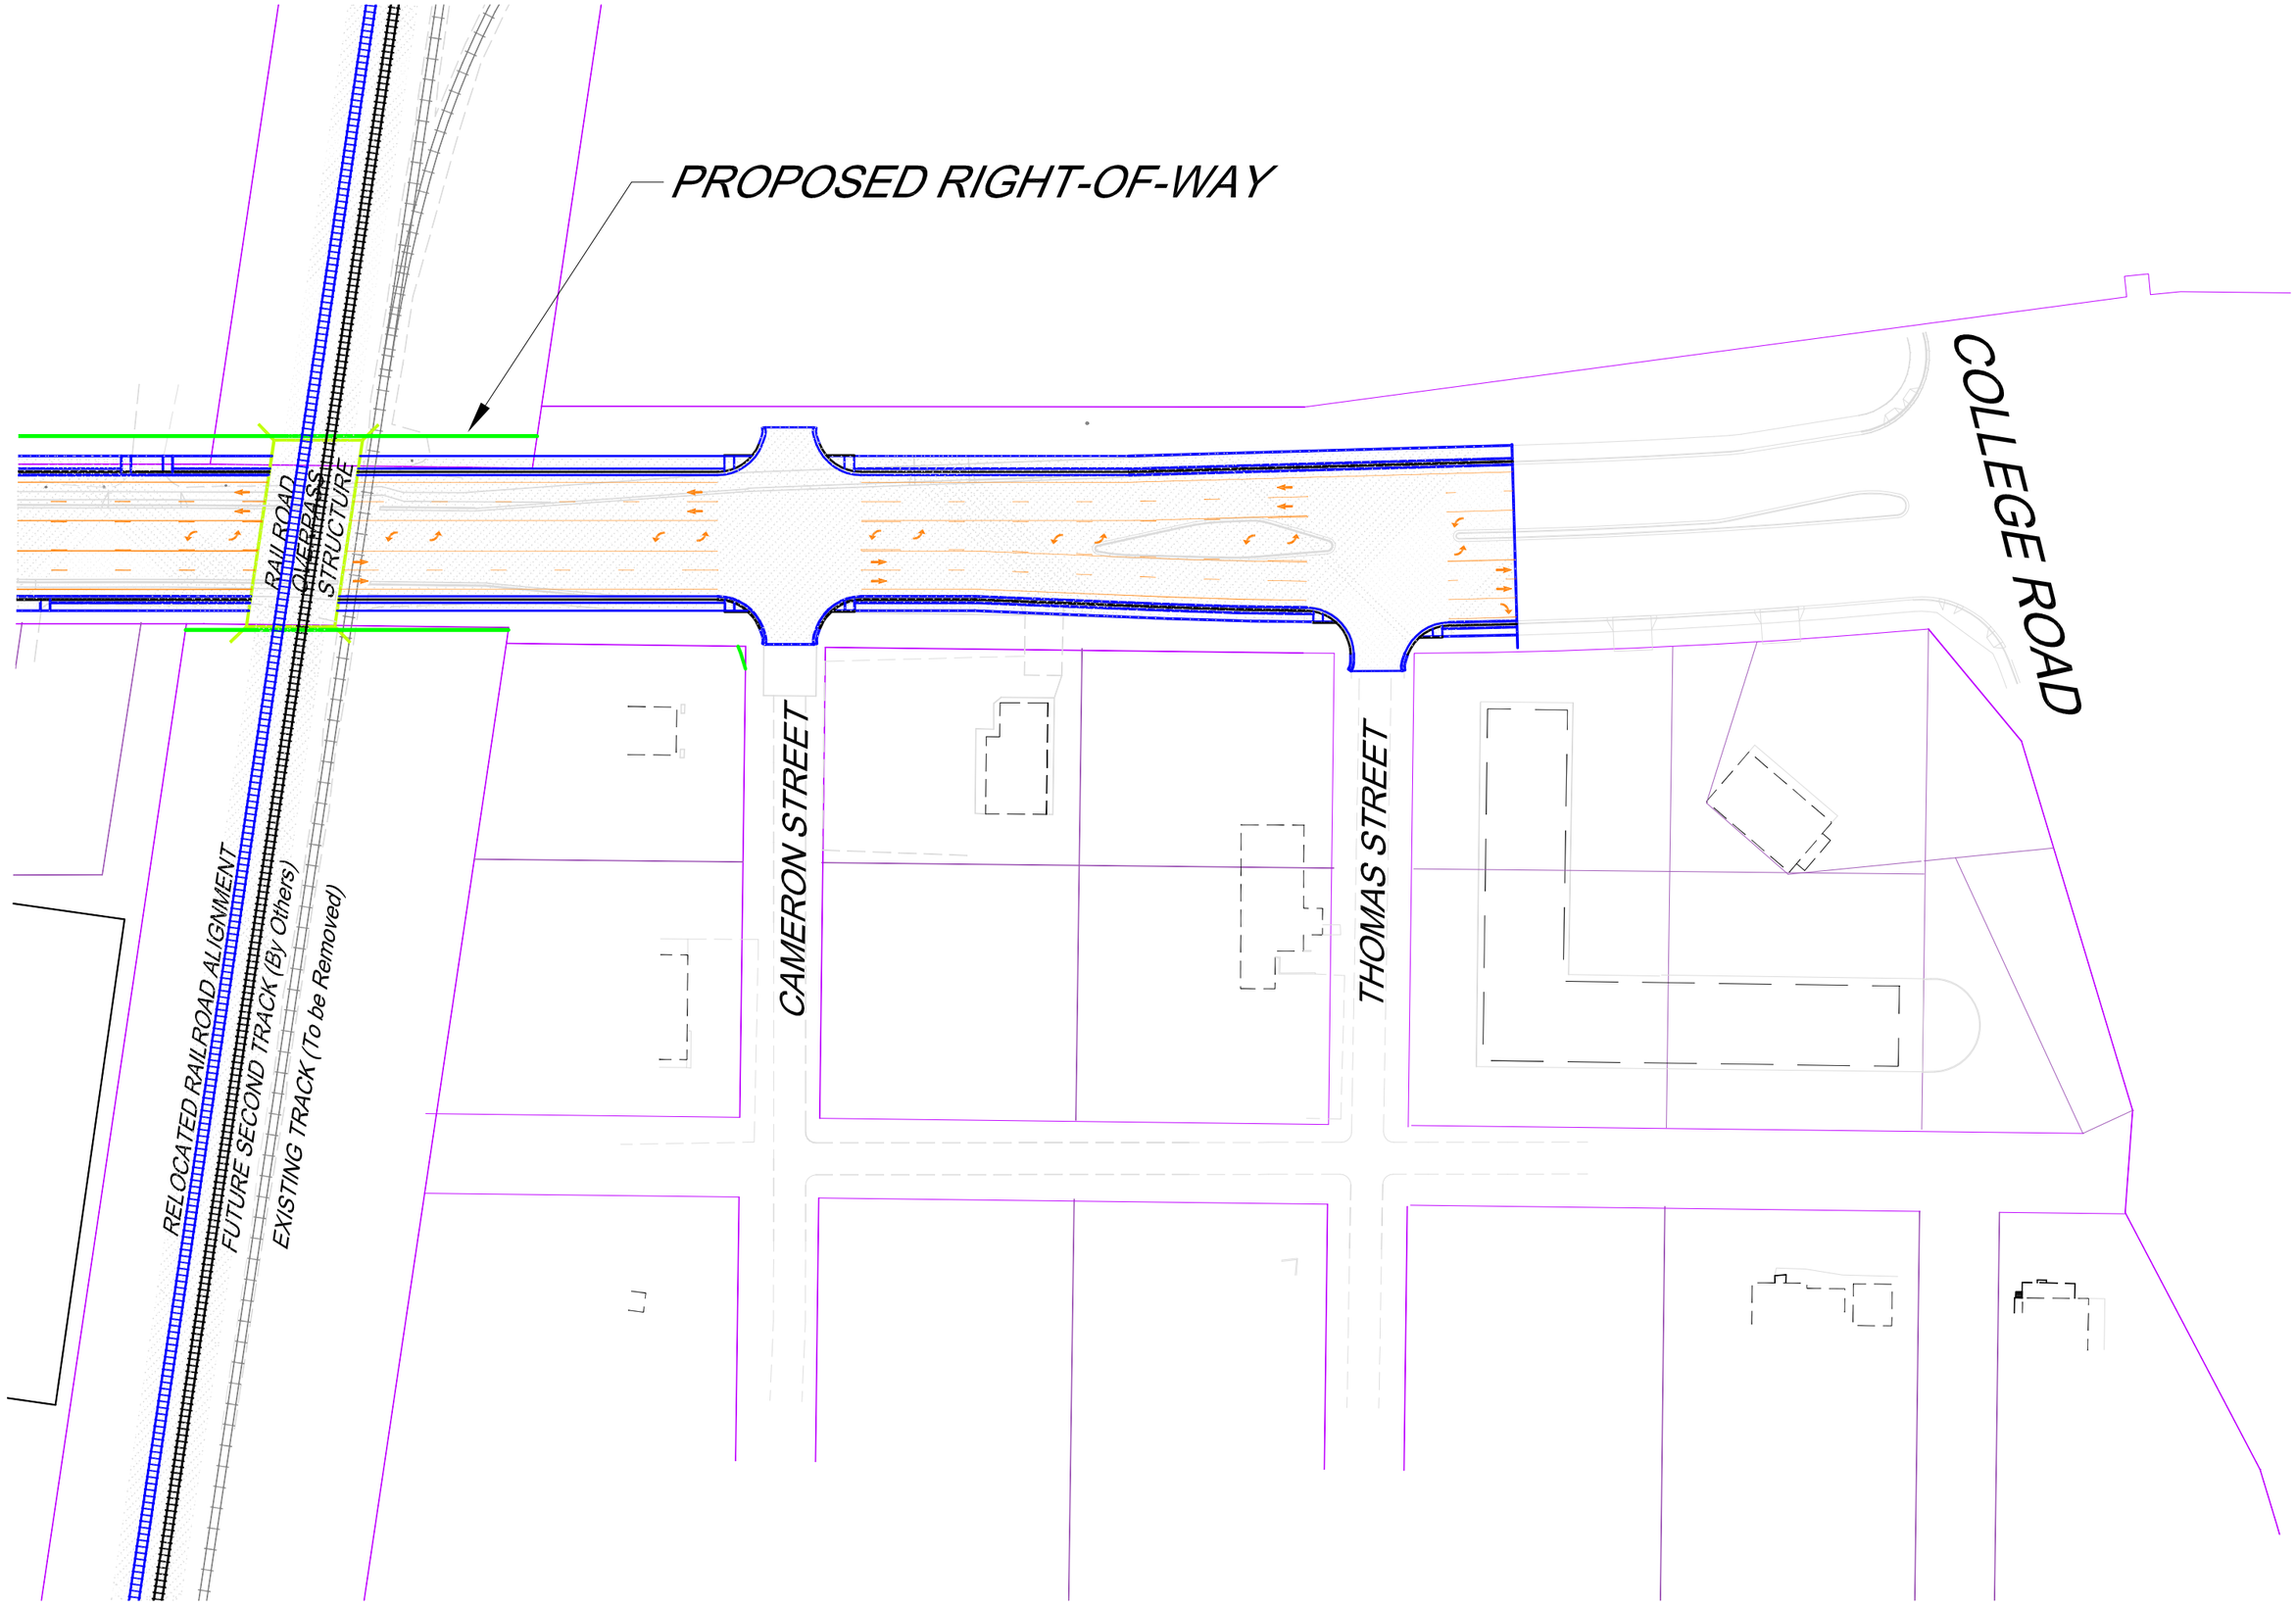
PROPOSED RIGHT-OF-WAY
RAILROAD OVERPASS STRUCTURE
COLLEGE ROAD
CAMERON STREET
THOMAS STREET
RELOCATED RAILROAD ALIGNMENT
FUTURE SECOND TRACK (By Others)
EXISTING TRACK (To be Removed)