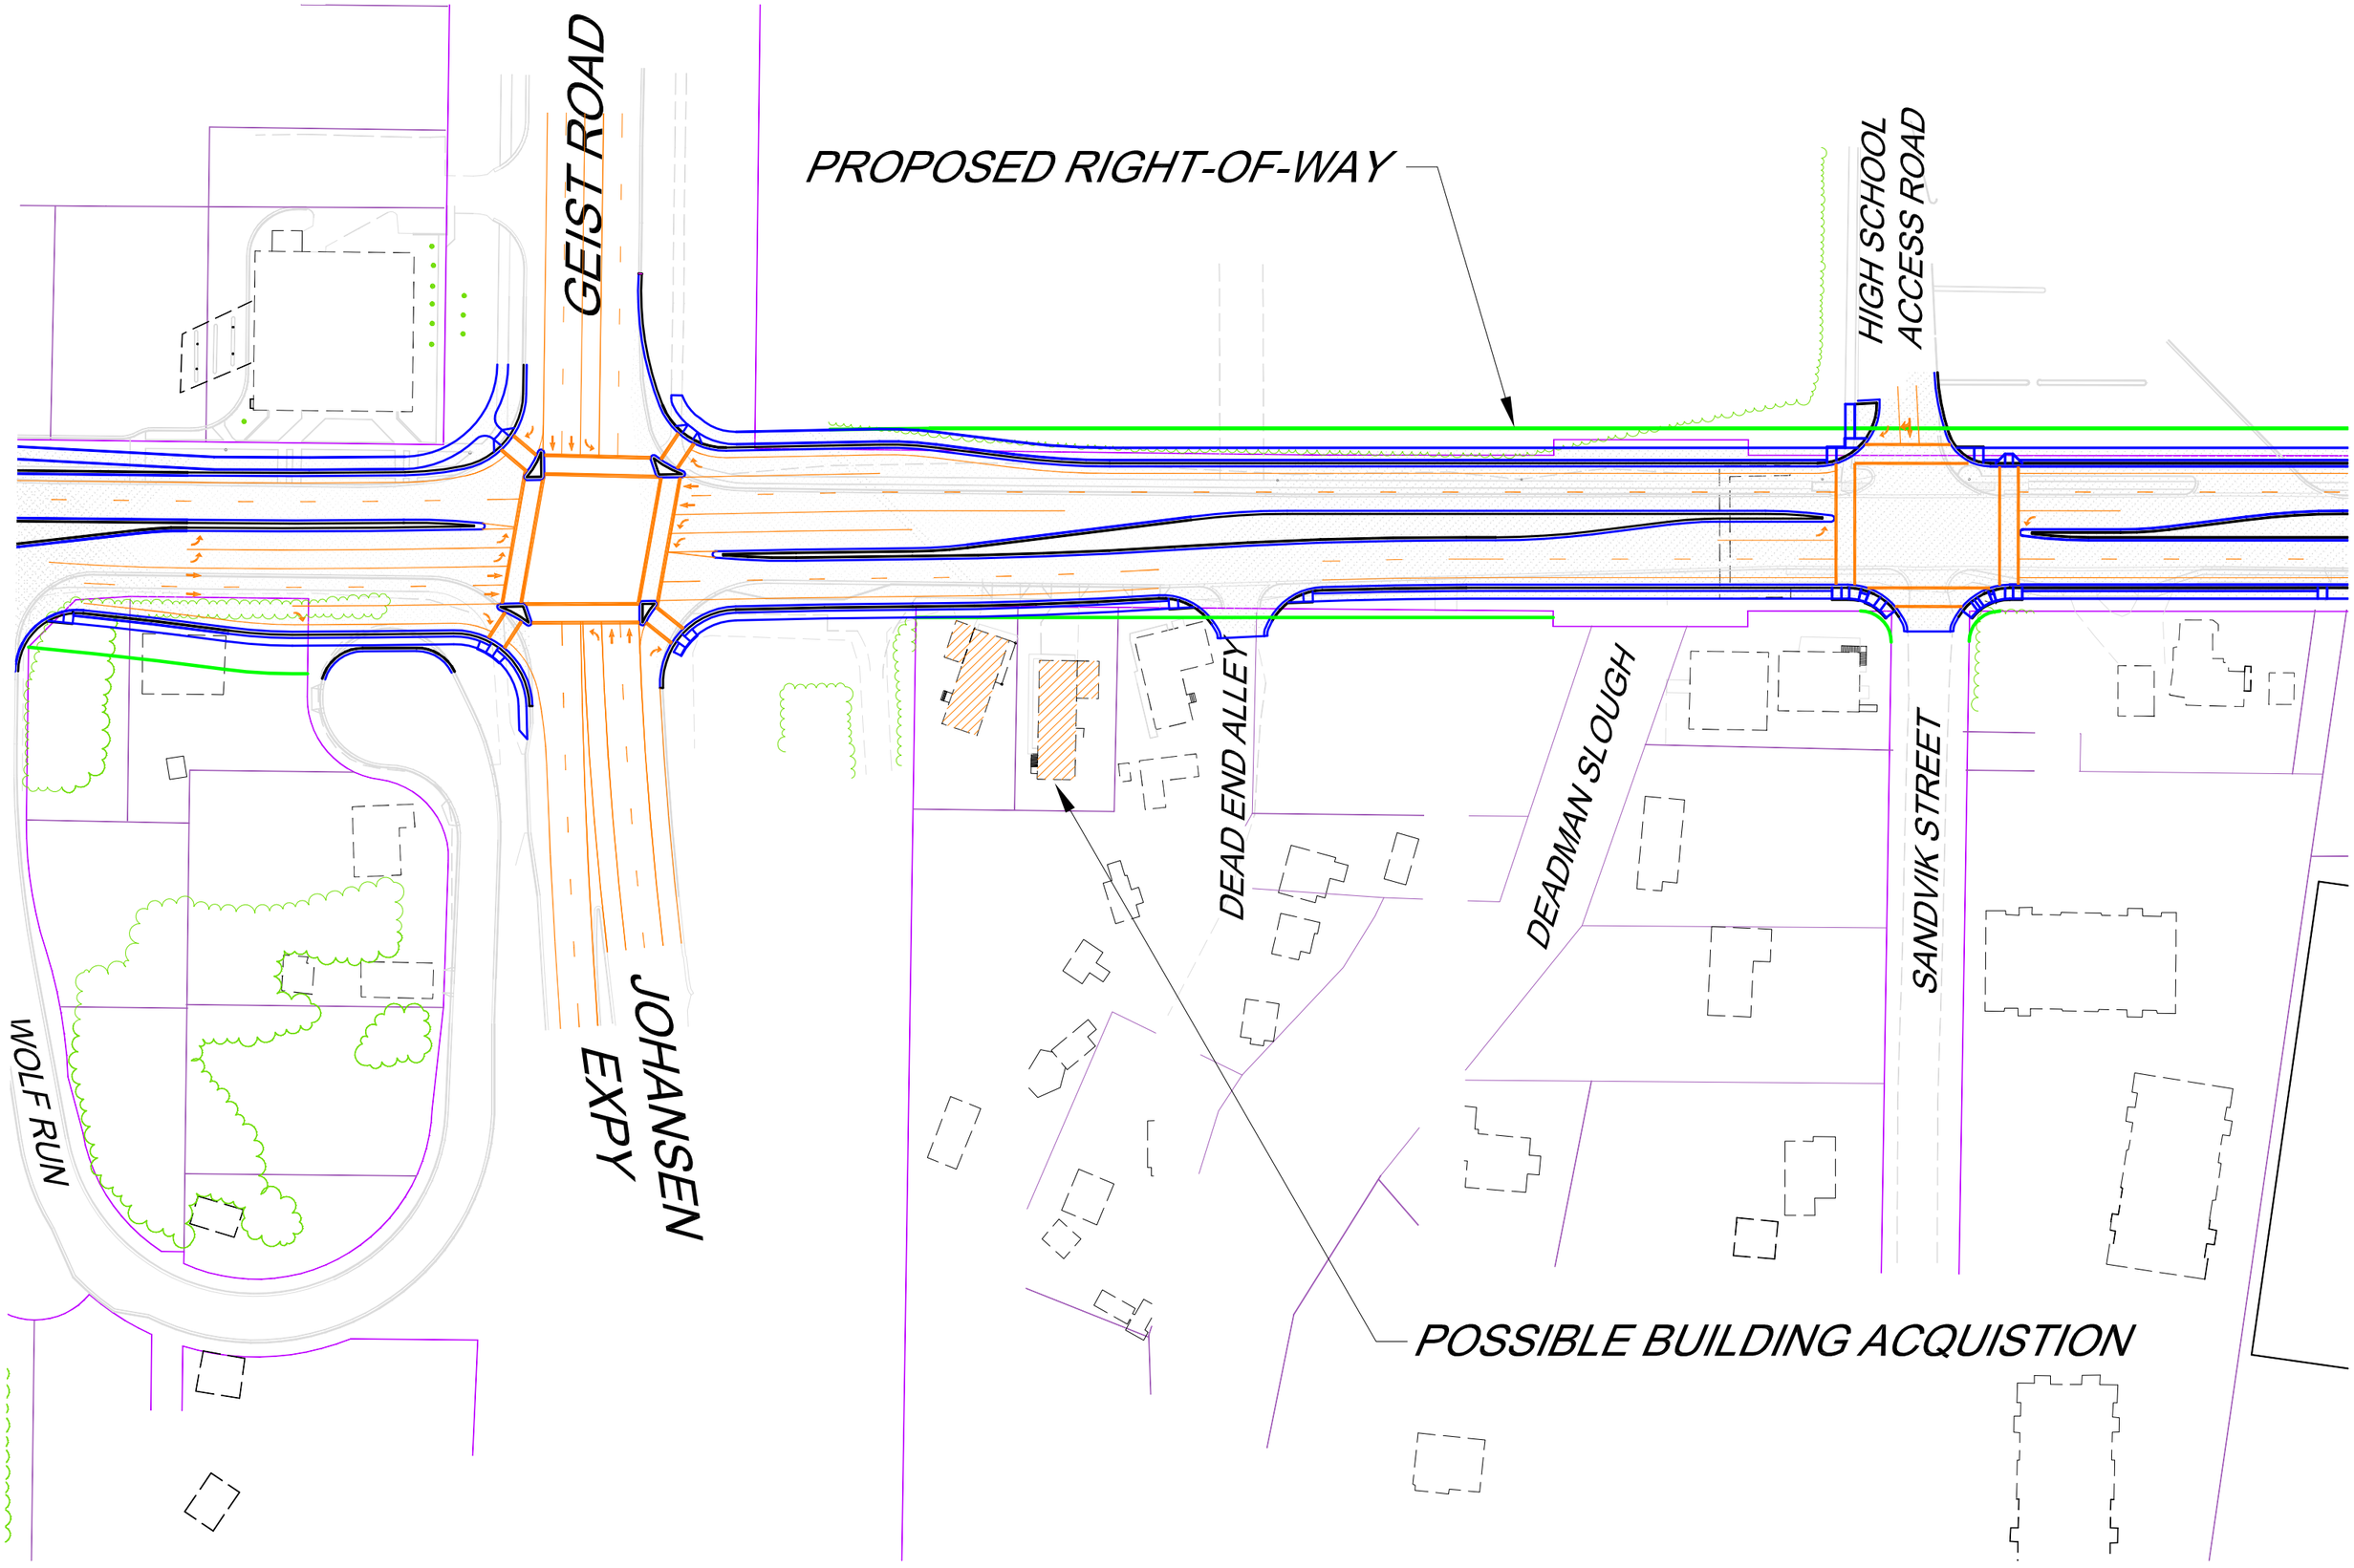
GEIST ROAD
PROPOSED RIGHT-OF-WAY
HIGH SCHOOL ACCESS ROAD
DEAD END ALLEY
DEADMAN SLOUGH
SANDVIK STREET
JOHANSEN EXPY
WOLF RUN
POSSIBLE BUILDING ACQUISTION