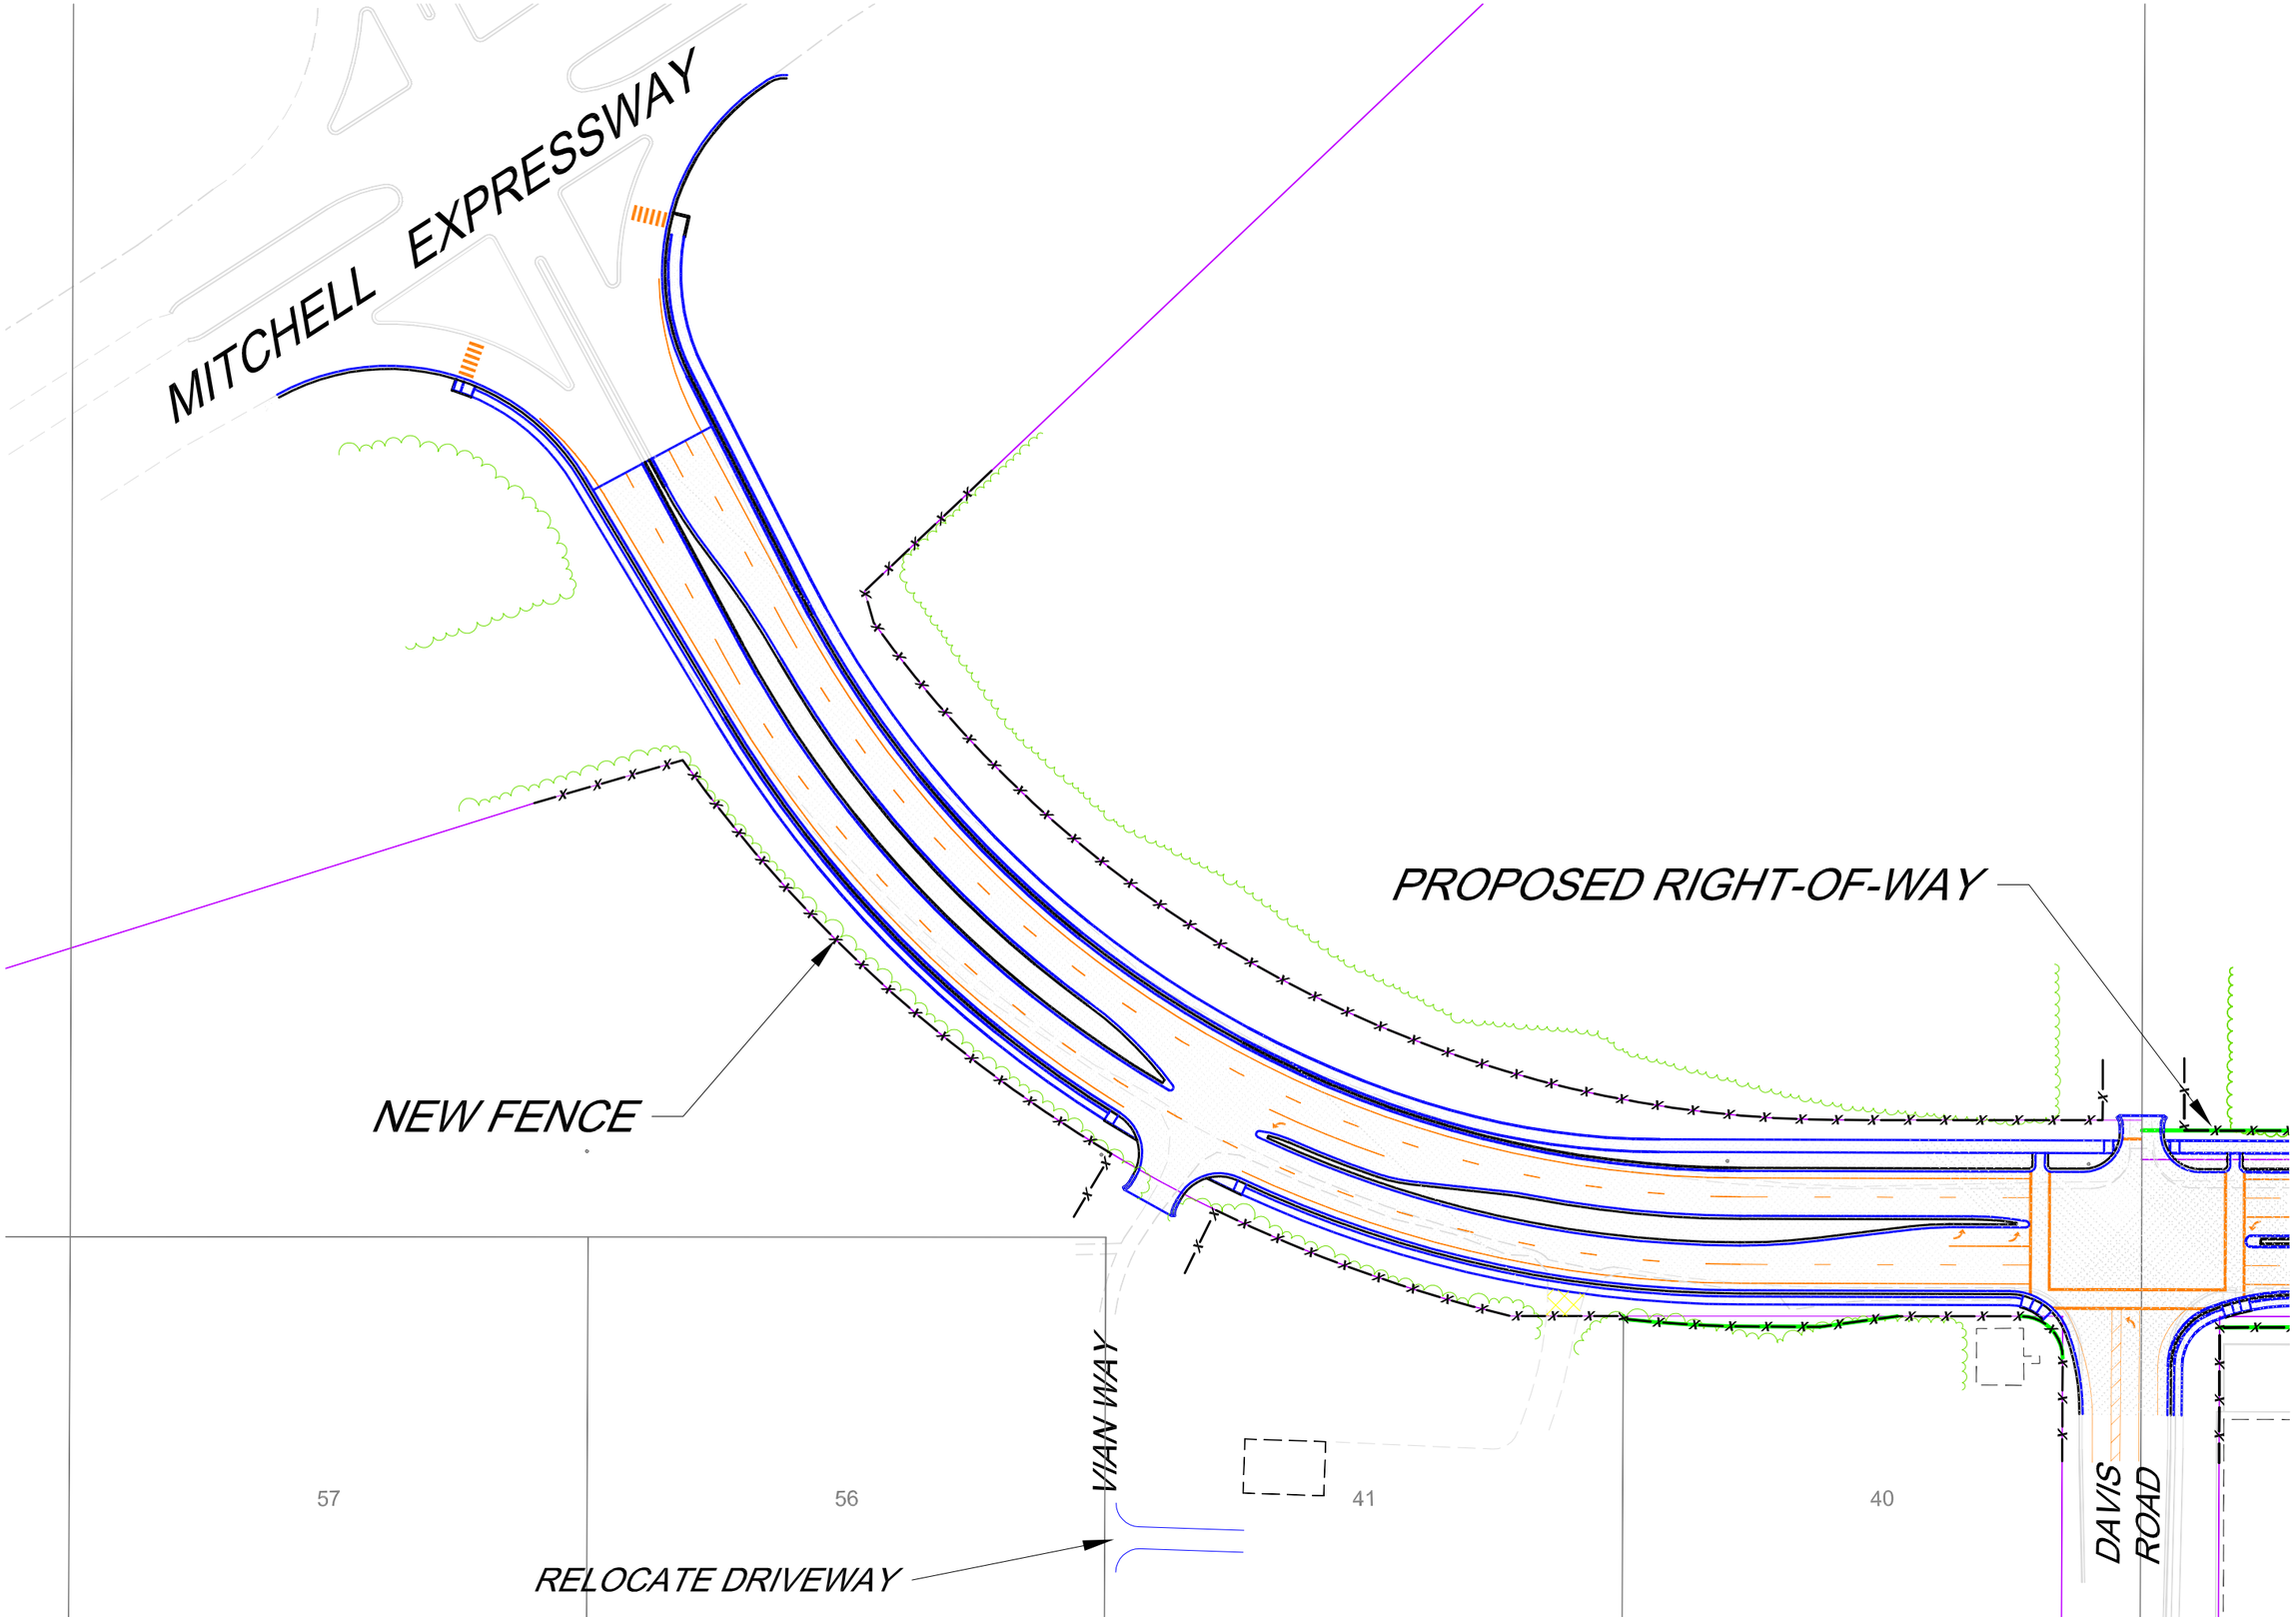
MITCHELL EXPRESSWAY
PROPOSED RIGHT-OF-WAY
NEW FENCE
VIAN WAY
RELOCATE DRIVEWAY
DAVIS ROAD
57
56
41
40