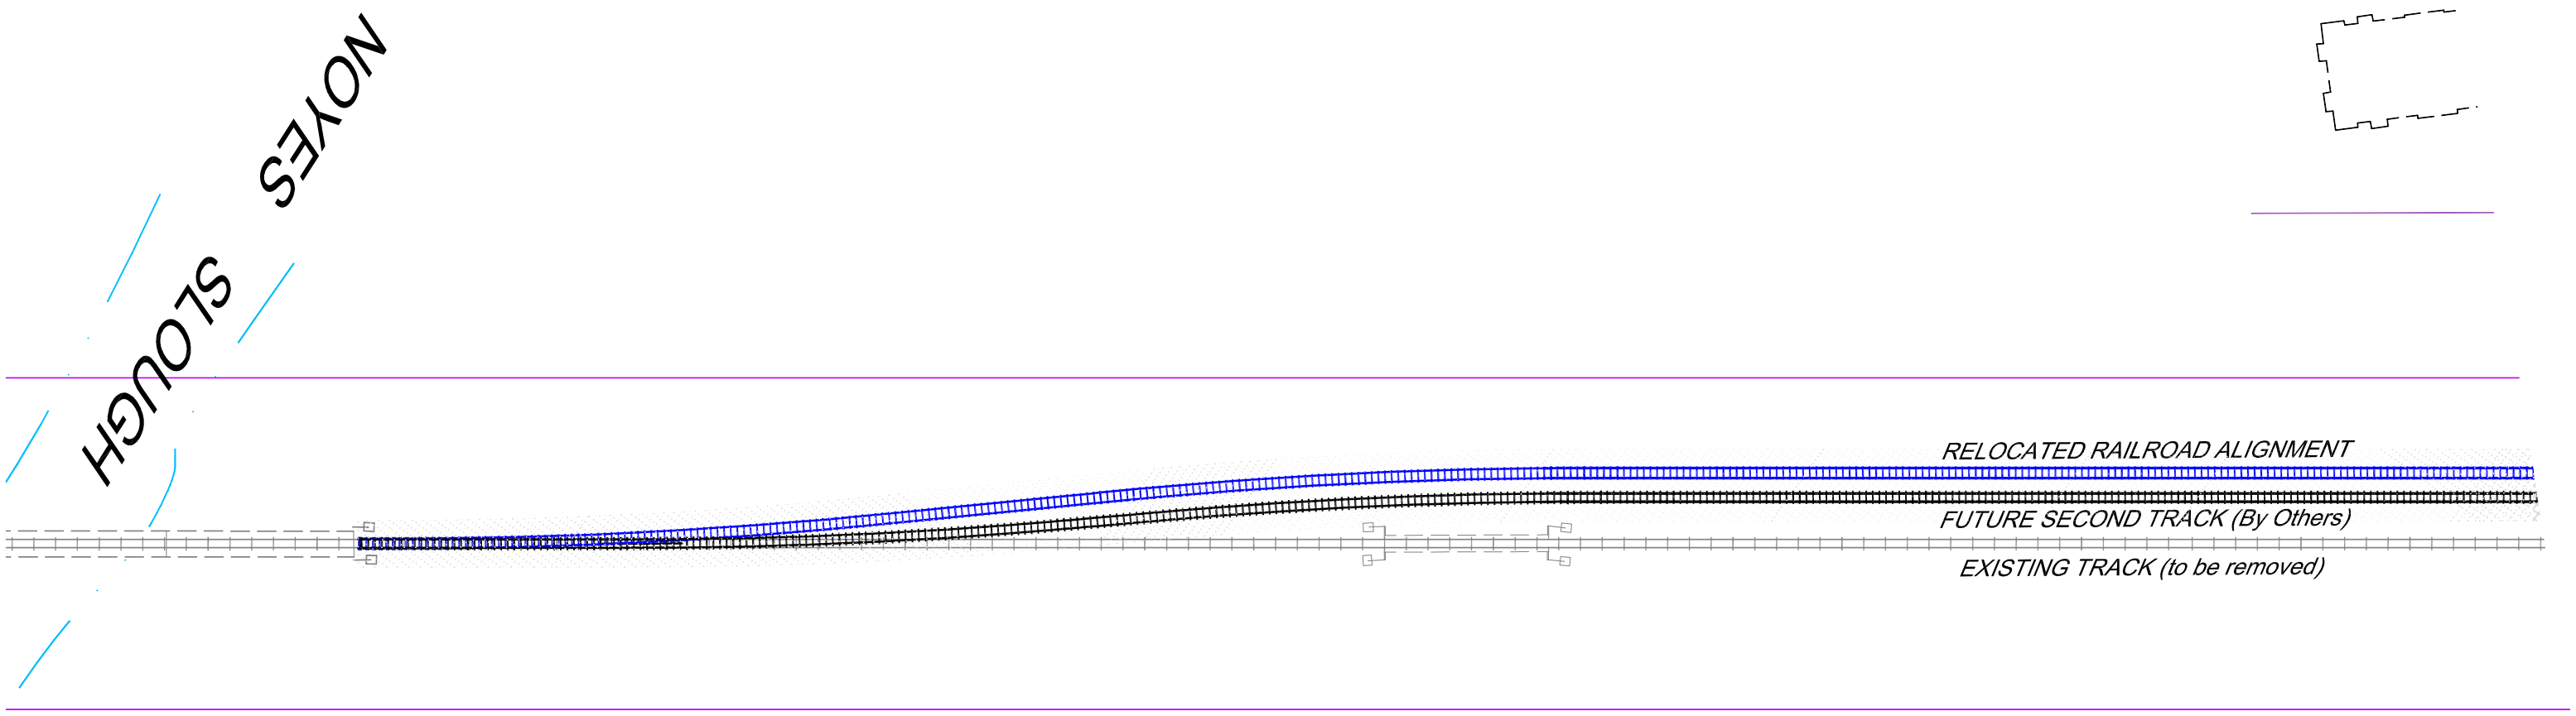
NOYES SLOUGH
RELOCATED RAILROAD ALIGNMENT
FUTURE SECOND TRACK (By Others)
EXISTING TRACK (to be removed)