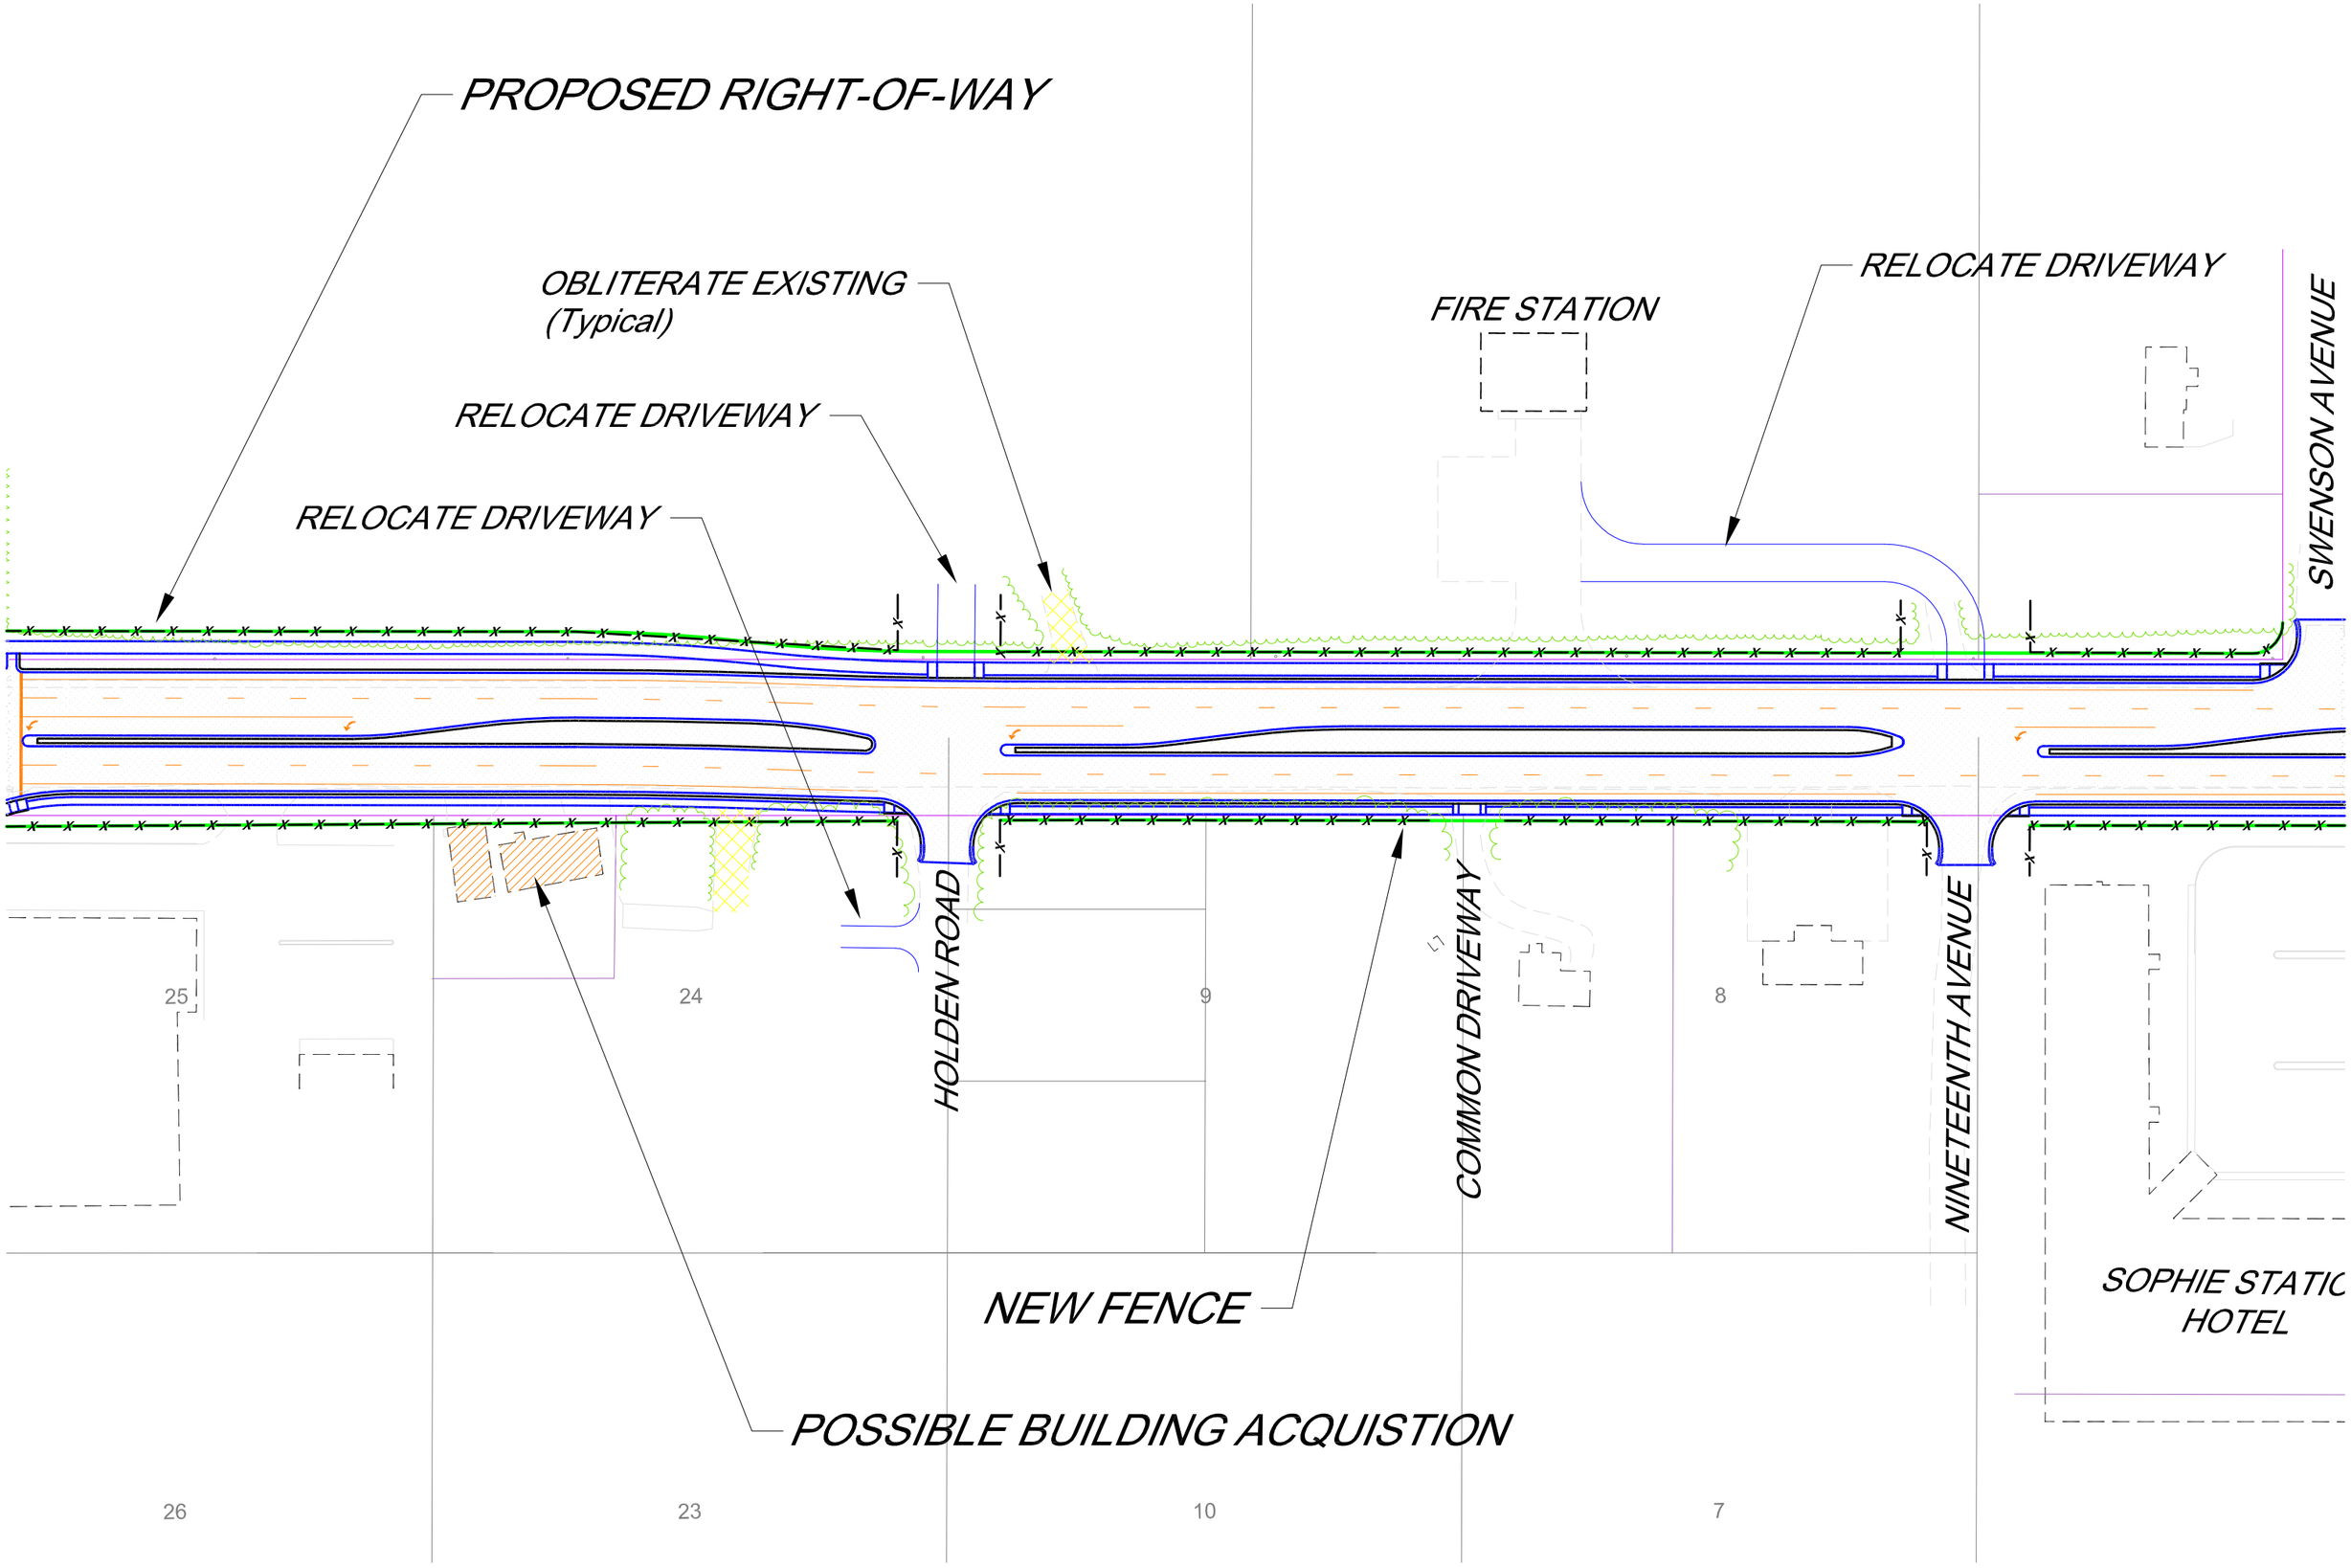
PROPOSED RIGHT-OF-WAY
OBLITERATE EXISTING
(Typical)
RELOCATE DRIVEWAY
RELOCATE DRIVEWAY
FIRE STATION
RELOCATE DRIVEWAY
SWENSON AVENUE
HOLDEN ROAD
COMMON DRIVEWAY
NINETEENTH AVENUE
25
24
9
8
26
23
10
7
NEW FENCE
POSSIBLE BUILDING ACQUISTION
SOPHIE STATIC
HOTEL