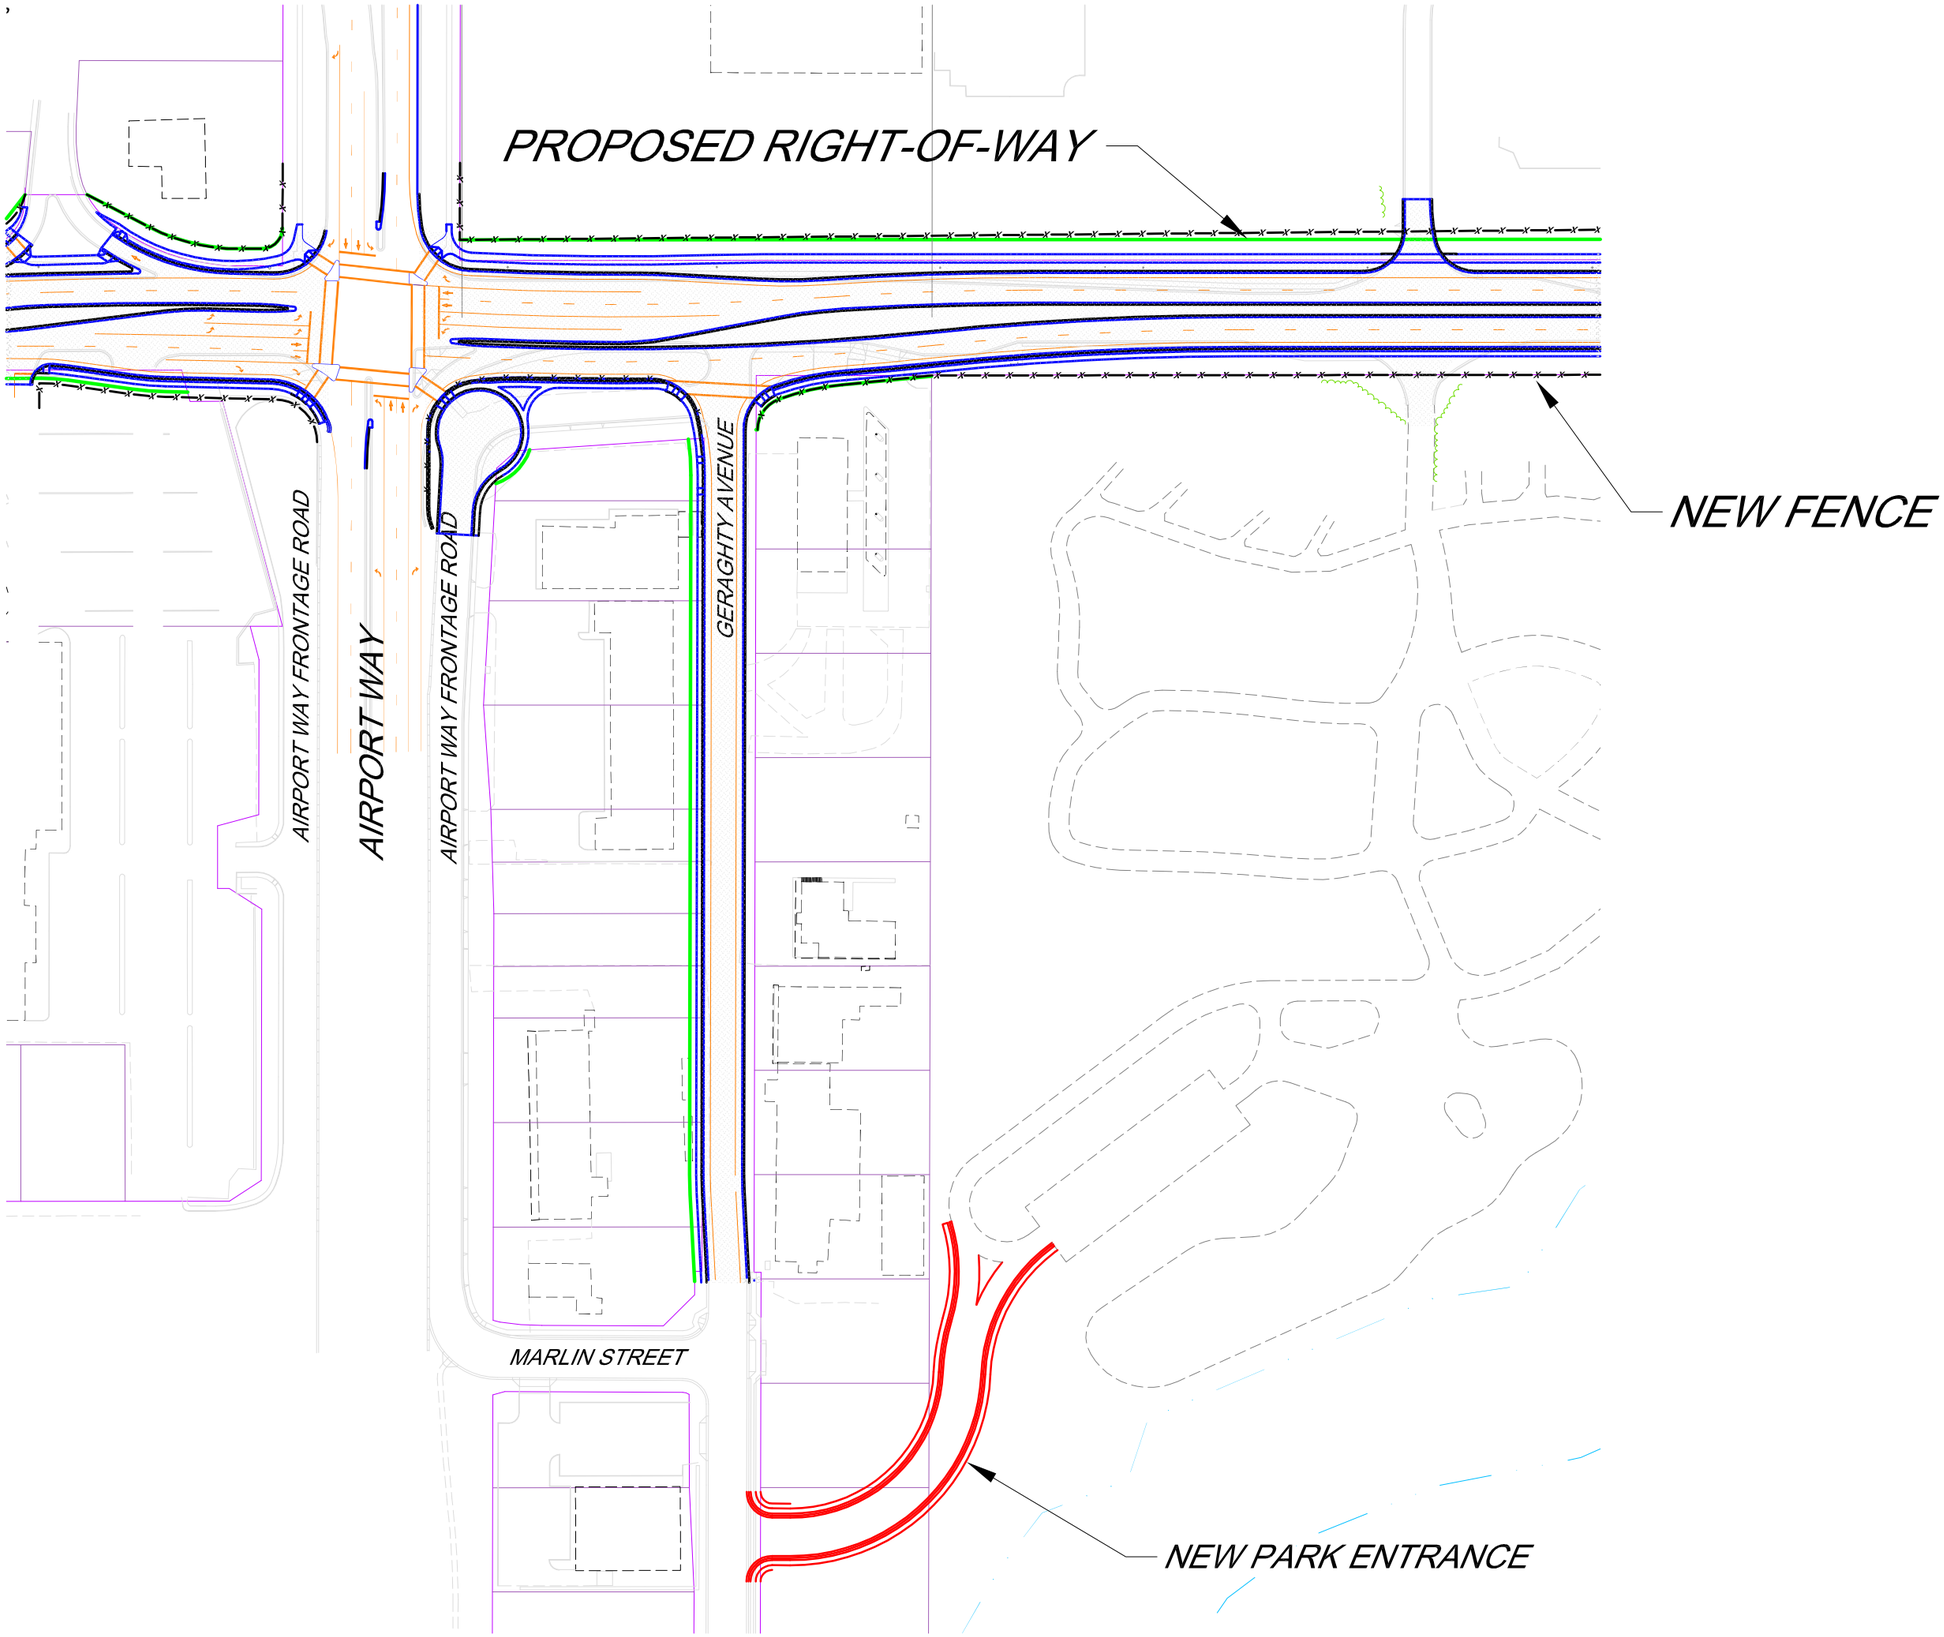
PROPOSED RIGHT-OF-WAY
NEW FENCE
AIRPORT WAY FRONTAGE ROAD
AIRPORT WAY
AIRPORT WAY FRONTAGE ROAD
GERAGHTY AVENUE
MARLIN STREET
NEW PARK ENTRANCE