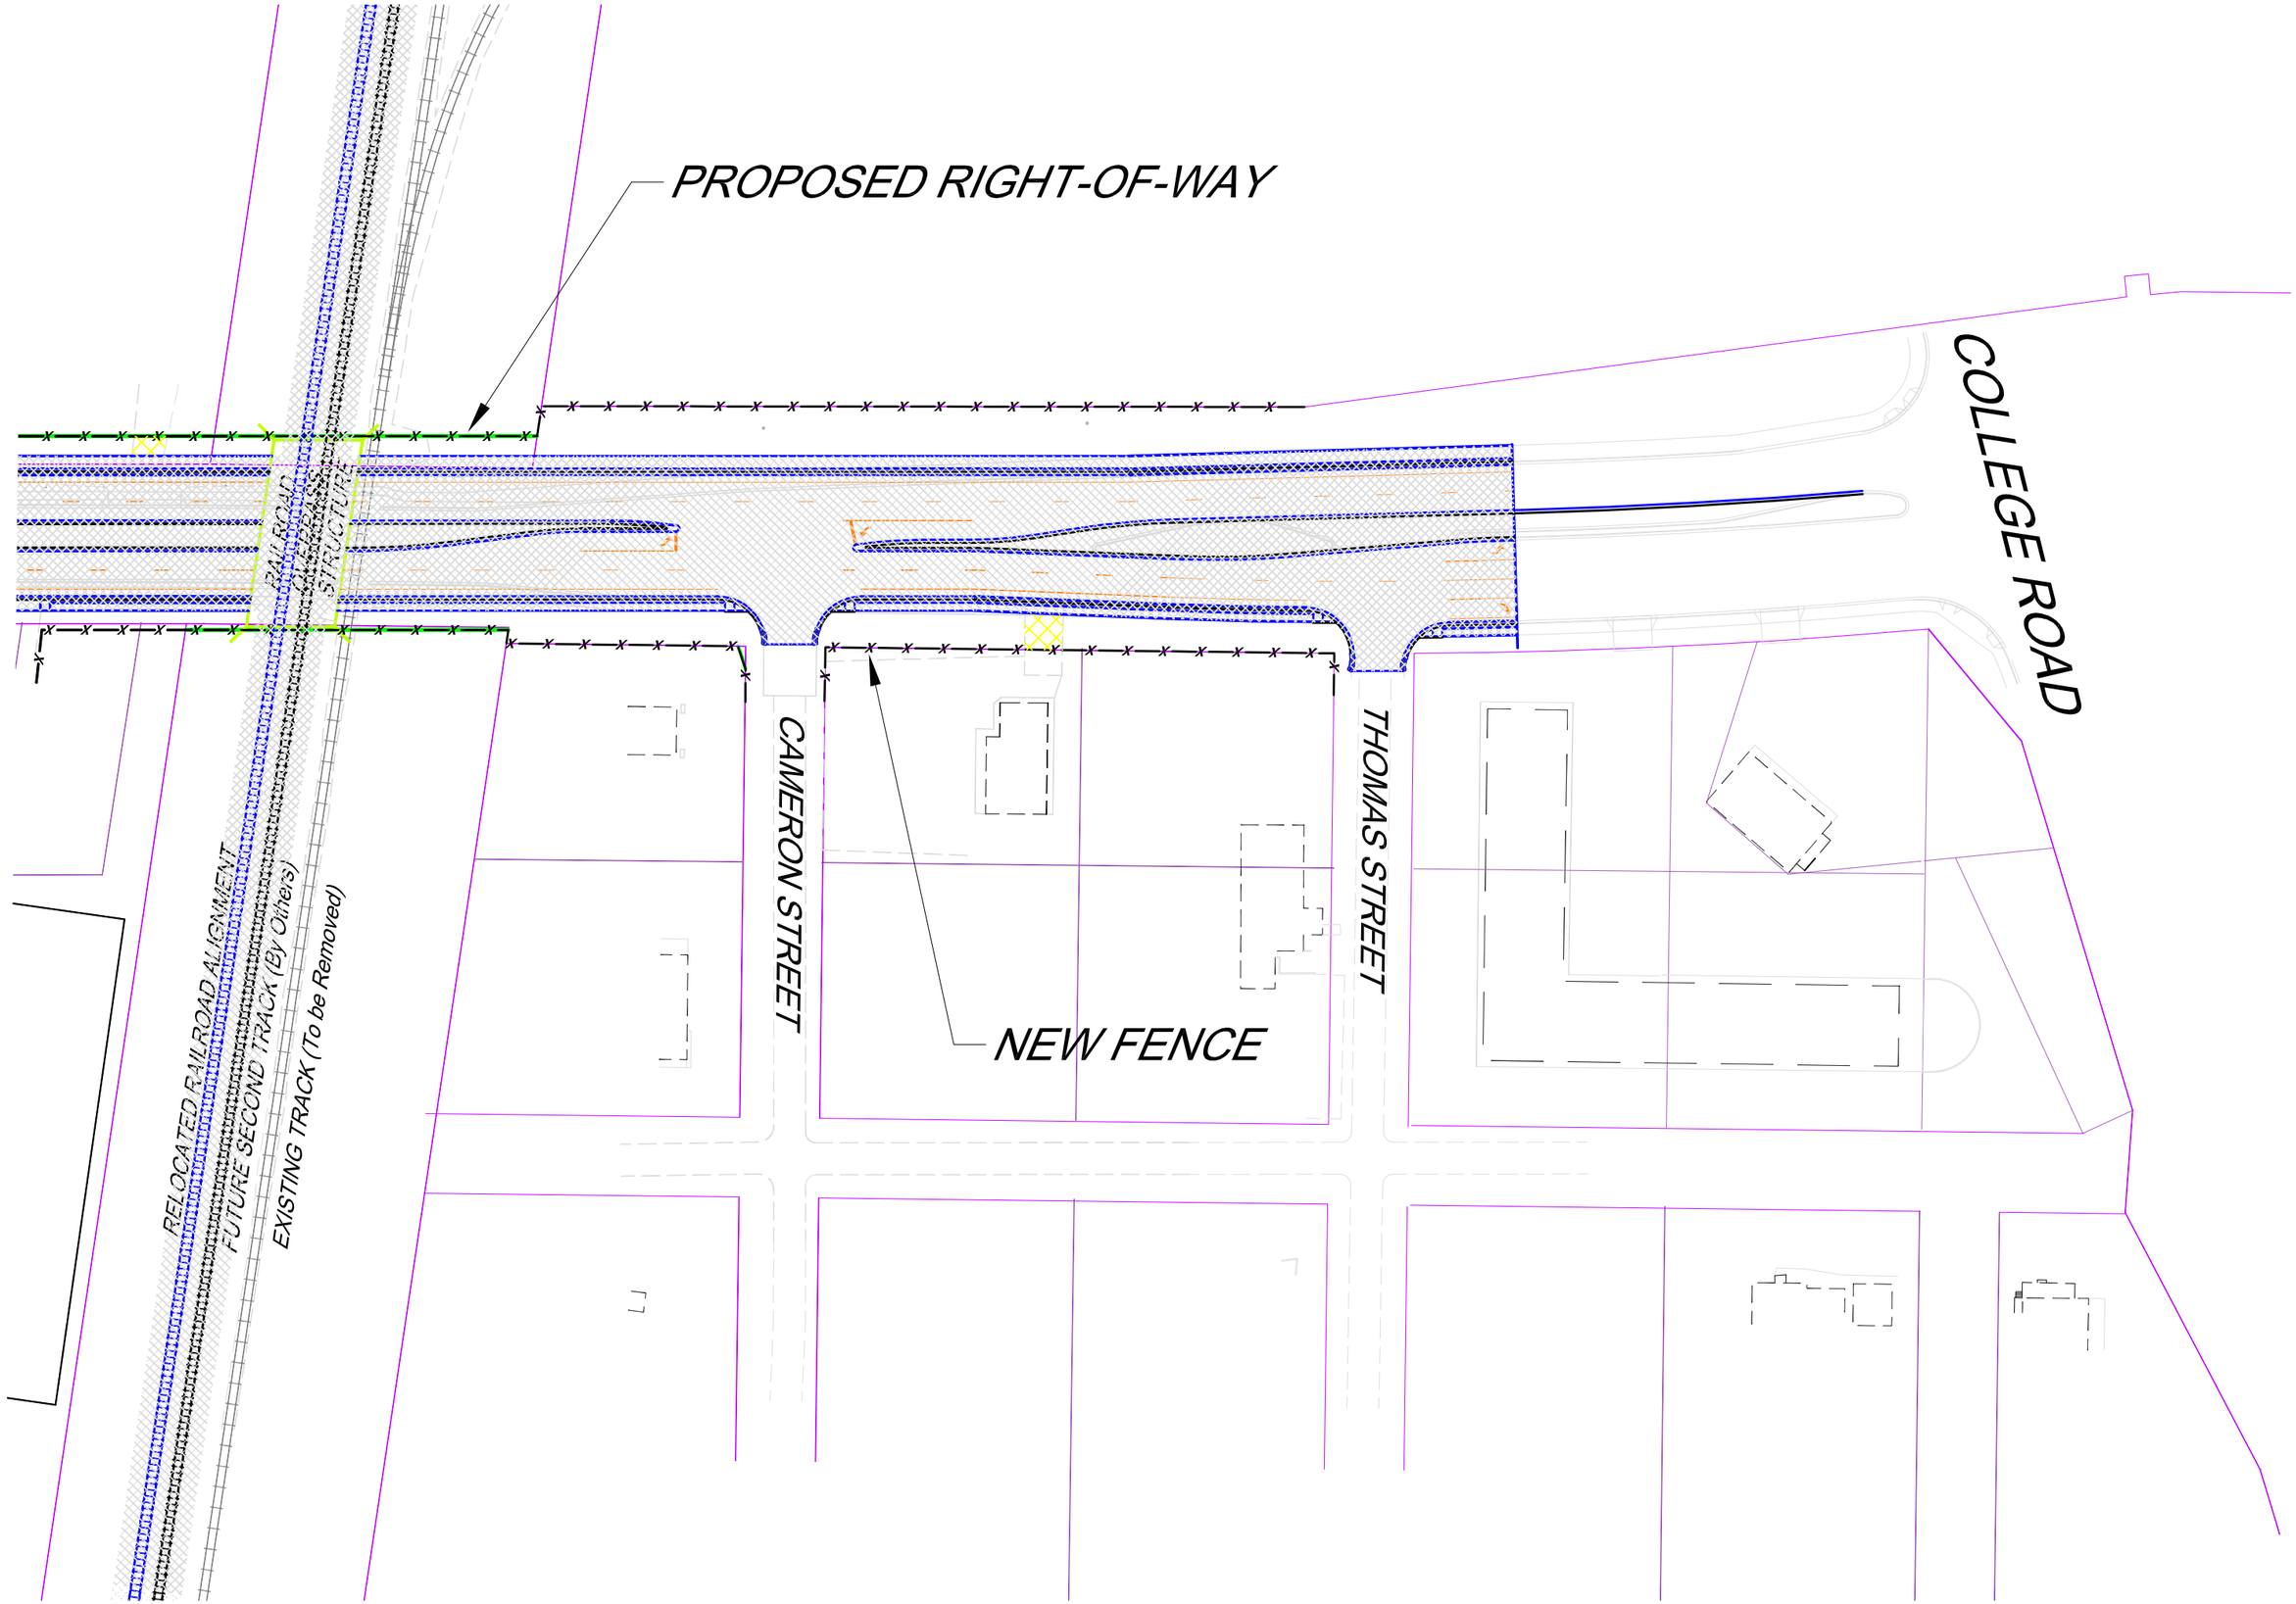
PROPOSED RIGHT-OF-WAY
COLLEGE ROAD
RAILROAD UNDERPASS STRUCTURE
CAMERON STREET
THOMAS STREET
NEW FENCE
RELOCATED RAILROAD ALIGNMENT
FUTURE SECOND TRACK (By Others)
EXISTING TRACK (To be Removed)