USER NAME: lkeller DATE: 9/24/2004 TIME: 1:51:35 PM PLOT DRIVER: $PLTDRVS$
SCALE: $SCALE$ DRAWING NAME: \\SEA-300SVA\PROJECTS\014827\13.0_CAD_Drawings\BRIDGES\(DWG or DGN)\CG_elevation-3.dgn

STATE	PROJECT DESIGNATION	YEAR	SHEET NO.	DATE
ALASKA		2004		09-27-04

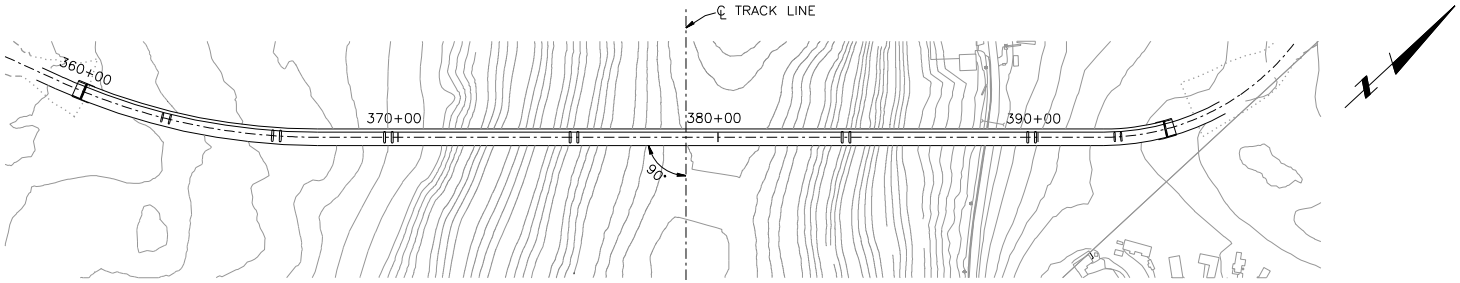

PLAN

NOTE:
STATIONING AND ELEVATIONS SHOWN ARE IN US CUSTOMARY SYSTEM OF MEASUREMENT.

0 200 400
(60.96m) (121.92m)
SCALE IN FEET/METERS

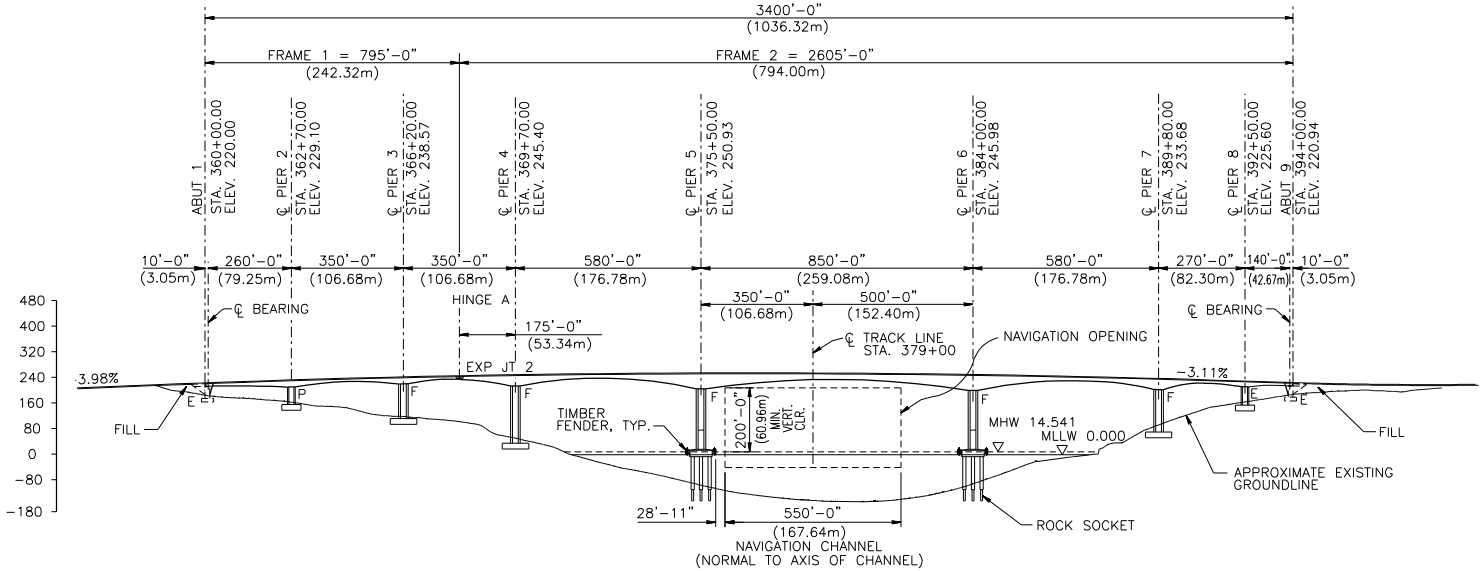

ELEVATION

LEGEND:

P= Pinned
F= Fixed
E= Expansion

SHEET 1 OF 2

T·Y·LIN INTERNATIONAL

HDR Alaska, Inc.

STATE OF ALASKA
DEPARTMENT OF TRANSPORTATION AND PUBLIC FACILITIES

TONGASS NARROWS BRIDGE EAST CHANNEL

PLAN AND ELEVATION