PROJECT DESIGNATION	SHEET NO.	TOTAL SHEETS
FEDERAL NO.		

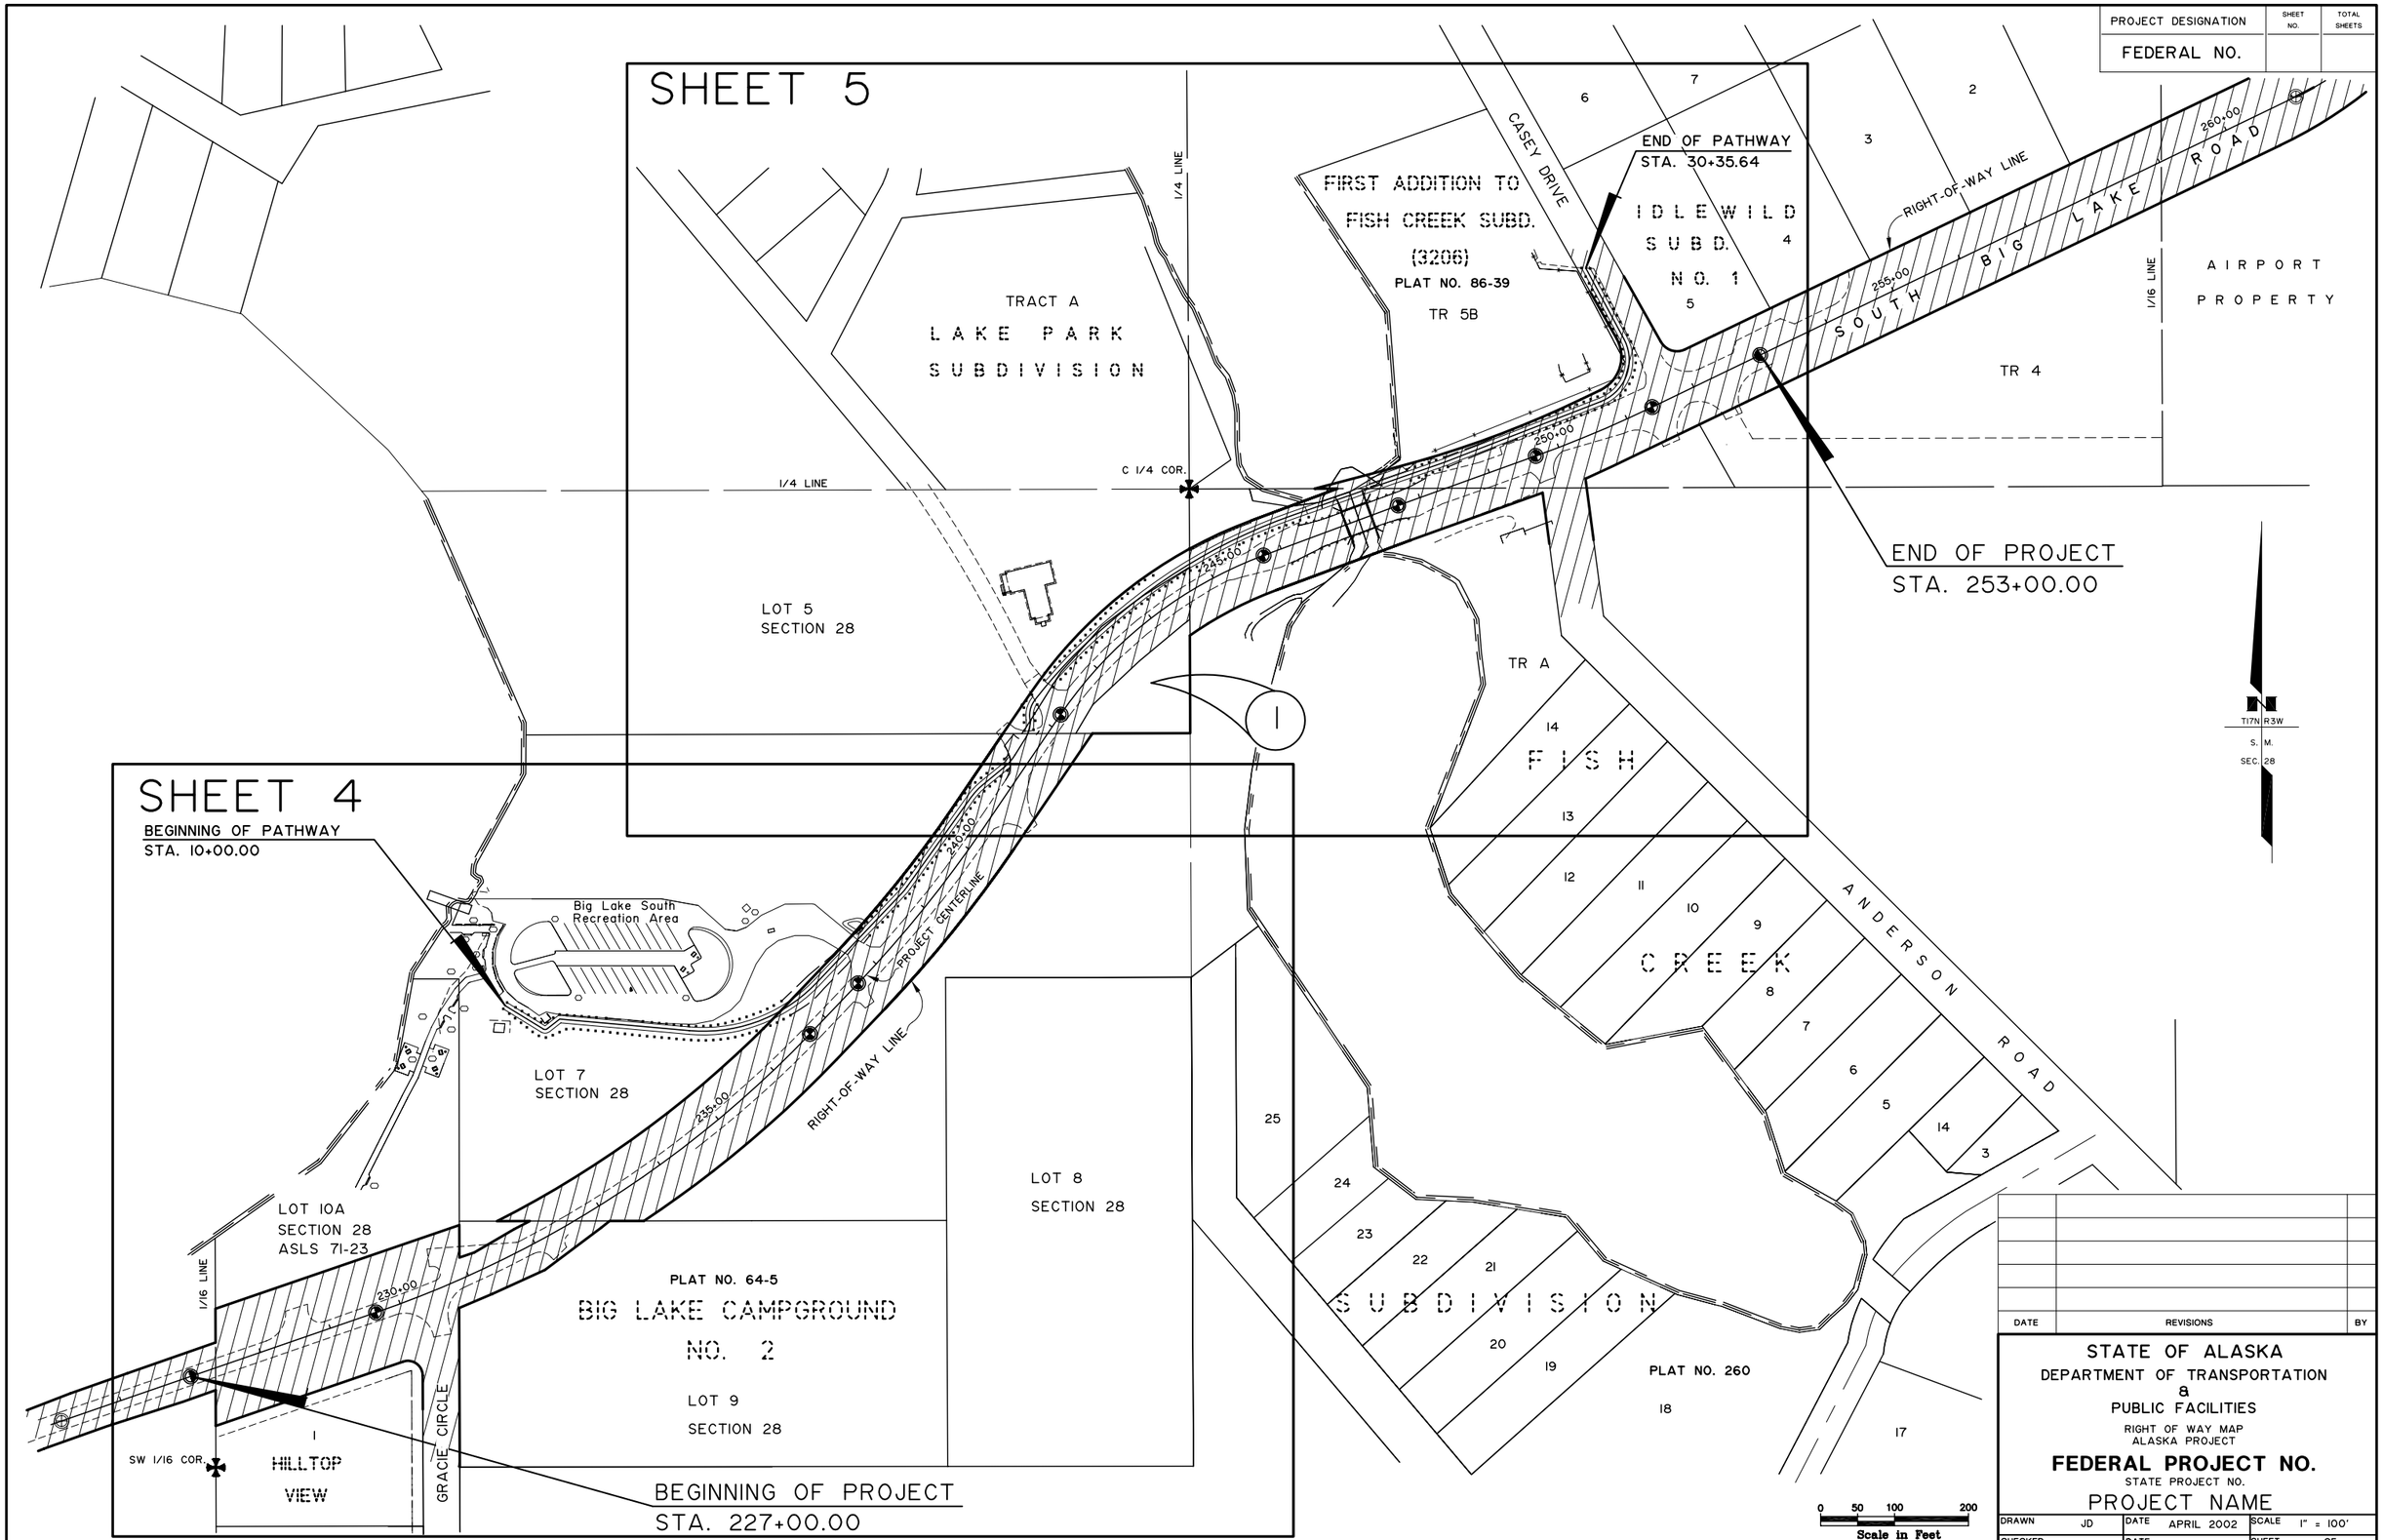

DATE	REVISIONS	BY

STATE OF ALASKA
DEPARTMENT OF TRANSPORTATION
&
PUBLIC FACILITIES

RIGHT OF WAY MAP
ALASKA PROJECT

FEDERAL PROJECT NO.

STATE PROJECT NO.

PROJECT NAME

DRAWN	JD	DATE	APRIL 2002	SCALE	1" = 100'
CHECKED		DATE		SHEET	3 OF 6