PROJECT DESIGNATION	SHEET NO.	TOTAL SHEETS
FEDERAL NO.		

STATE OF ALASKA 49TH DOT SURVEYOR NO. XXXXX REGISTERED PROFESSIONAL LAND SURVEYOR
DEPARTMENT RIGHT-OF-WAY SURVEYORS CERTIFICATE

OR

STATE OF ALASKA 49TH CONSULTANTS NAME NO. XXXXX REGISTERED PROFESSIONAL LAND SURVEYOR
CONSULTANT SURVEYORS CERTIFICATE

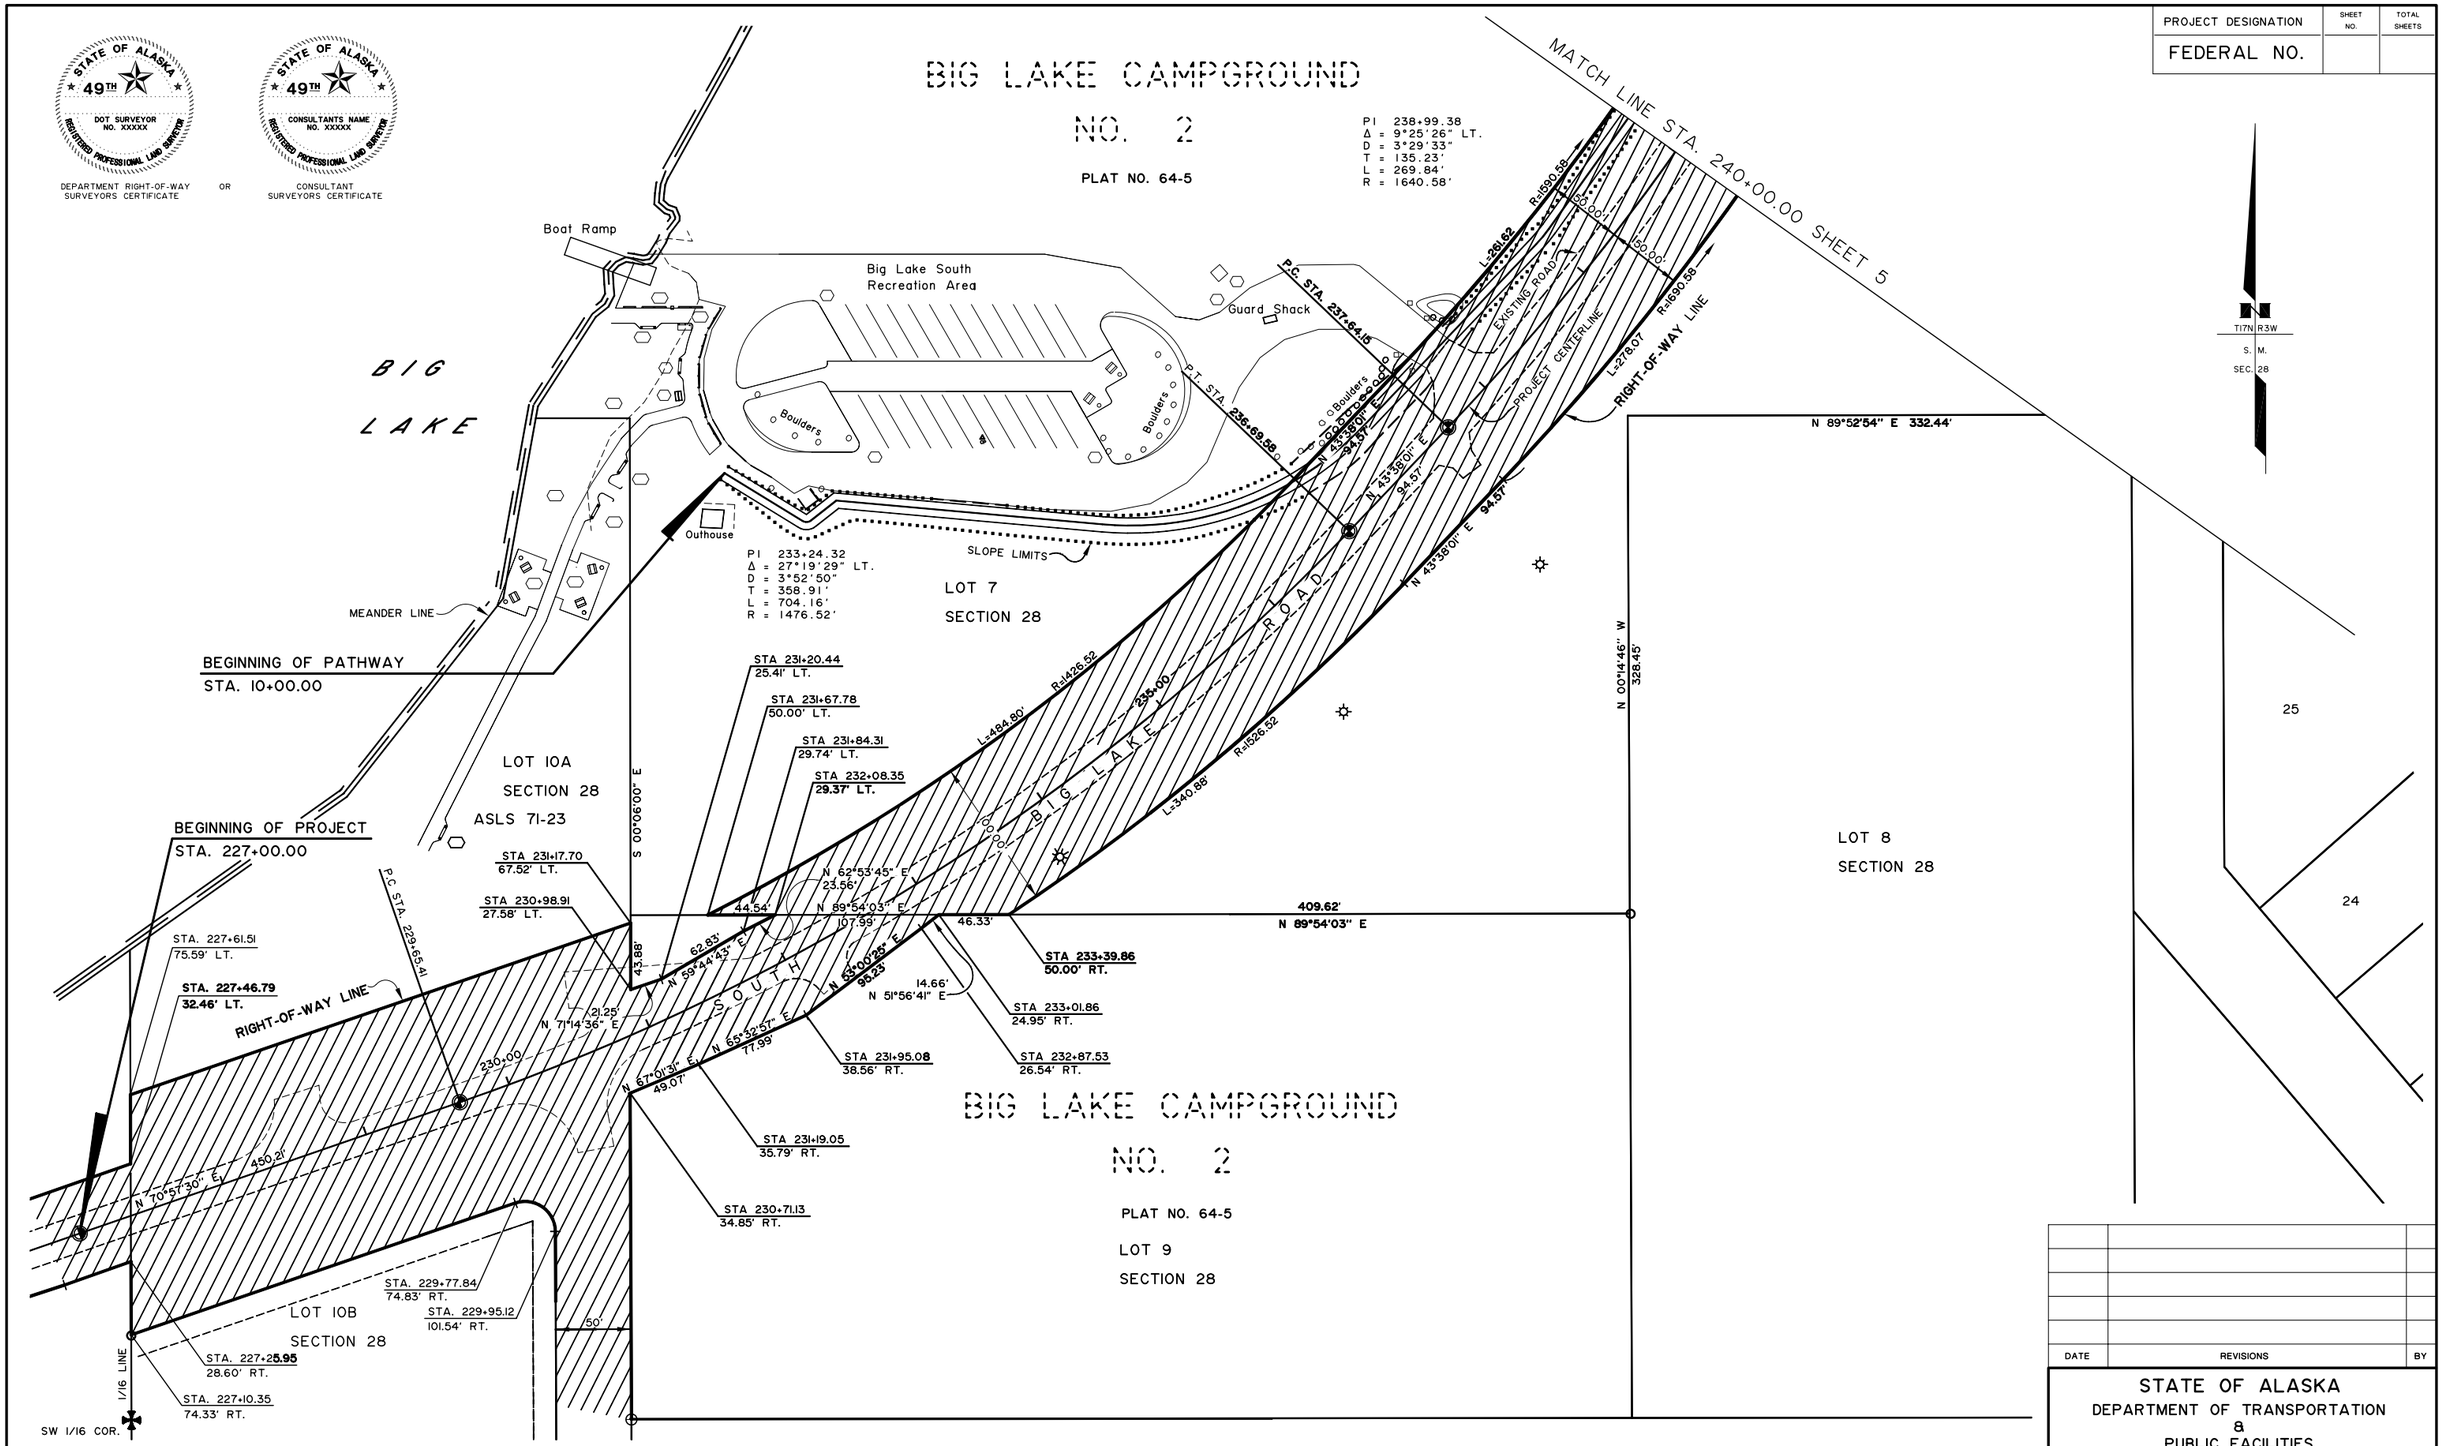

DATE	REVISIONS	BY

STATE OF ALASKA
DEPARTMENT OF TRANSPORTATION
&
PUBLIC FACILITIES

RIGHT OF WAY MAP
ALASKA PROJECT

FEDERAL PROJECT NO.

STATE PROJECT NO.

PROJECT NAME

DRAWN	TMP	DATE	APRIL 2002	SCALE	1"=50'
CHECKED		DATE		SHEET	4 OF 6