PARCEL INFORMATION							
PARCEL NO.	INTEREST TO BE ACQUIRED	OWNER	LARGER PARCEL	TAKE INCLUDING EXISTING EASEMENT	NET TAKE	REMAINDER	RECORDED DOCUMENT NO.
1	FEE SIMPLE	BIG LAKE COMMUNITY CHAPEL, INC.	7.275 AC±	0.854 AC±	0.456 AC±	6.421 AC±	

PROJECT DESIGNATION	SHEET NO.	TOTAL SHEETS
FEDERAL NO.		

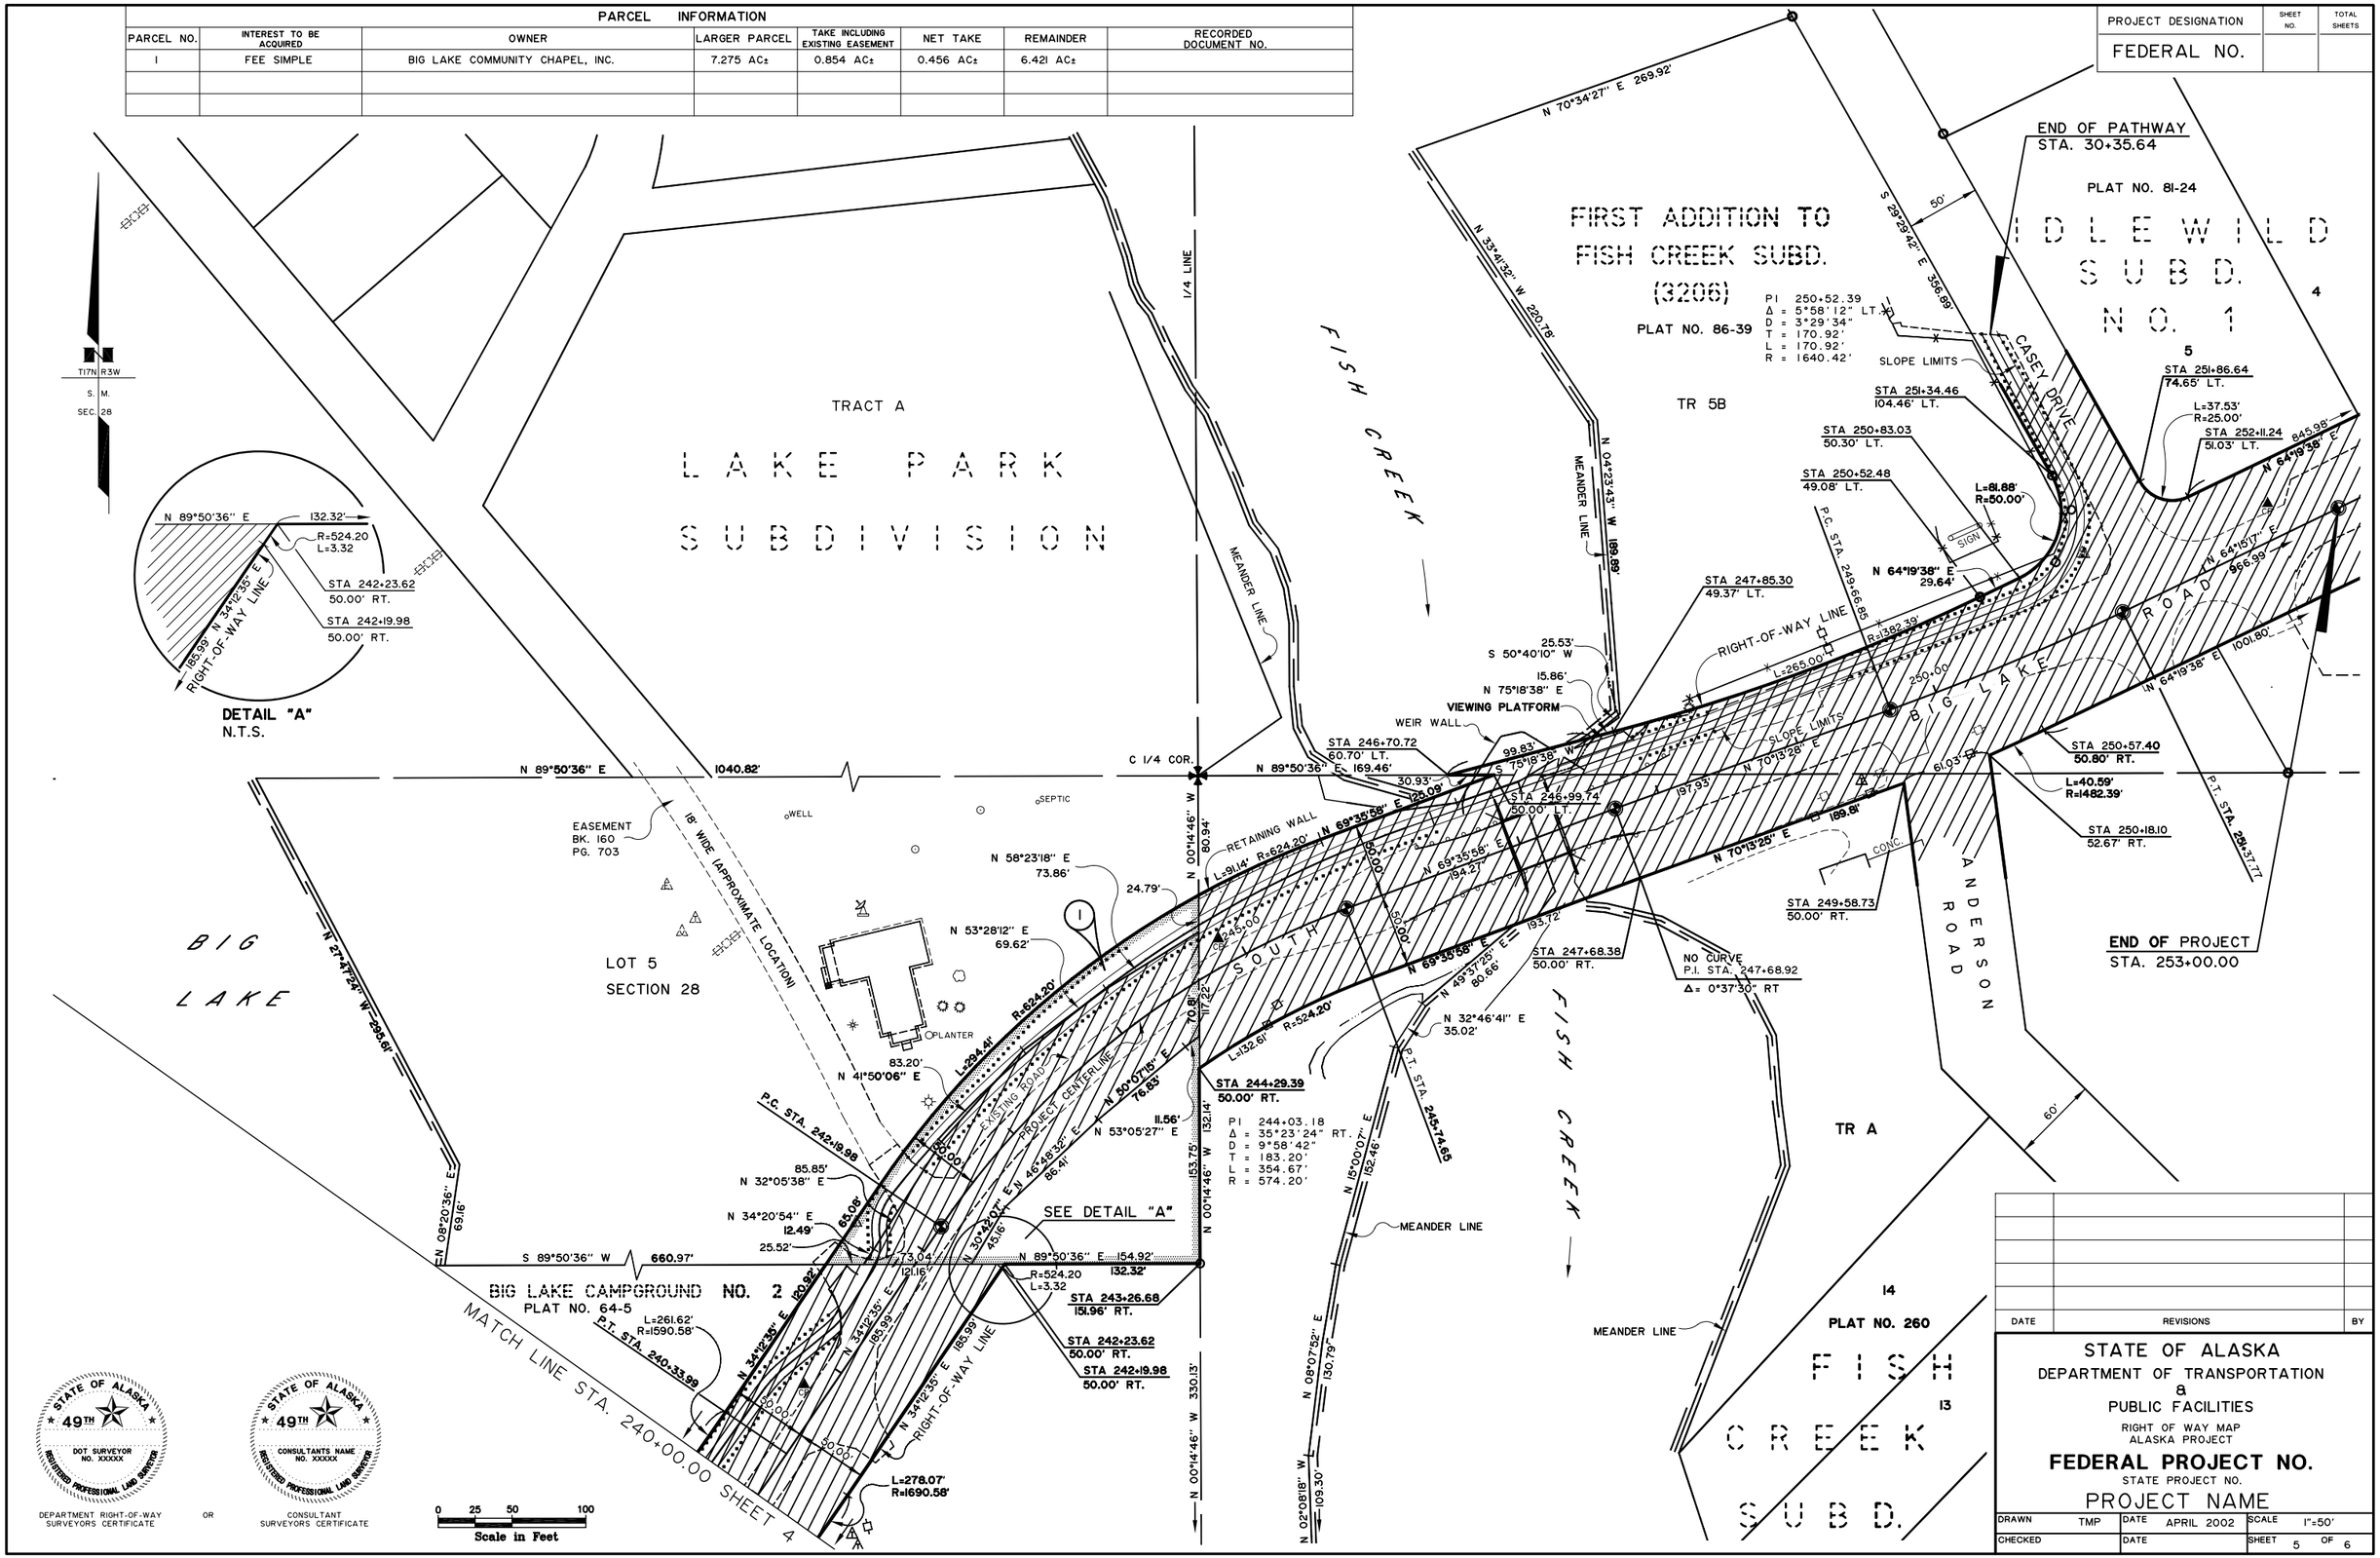

DETAIL "A"
N.T.S.

DATE	REVISIONS	BY

STATE OF ALASKA
DEPARTMENT OF TRANSPORTATION
&
PUBLIC FACILITIES

RIGHT OF WAY MAP
ALASKA PROJECT

FEDERAL PROJECT NO.
STATE PROJECT NO.
PROJECT NAME

DRAWN	TMP	DATE	APRIL 2002	SCALE	1"=50'
CHECKED		DATE		SHEET	5 OF 6