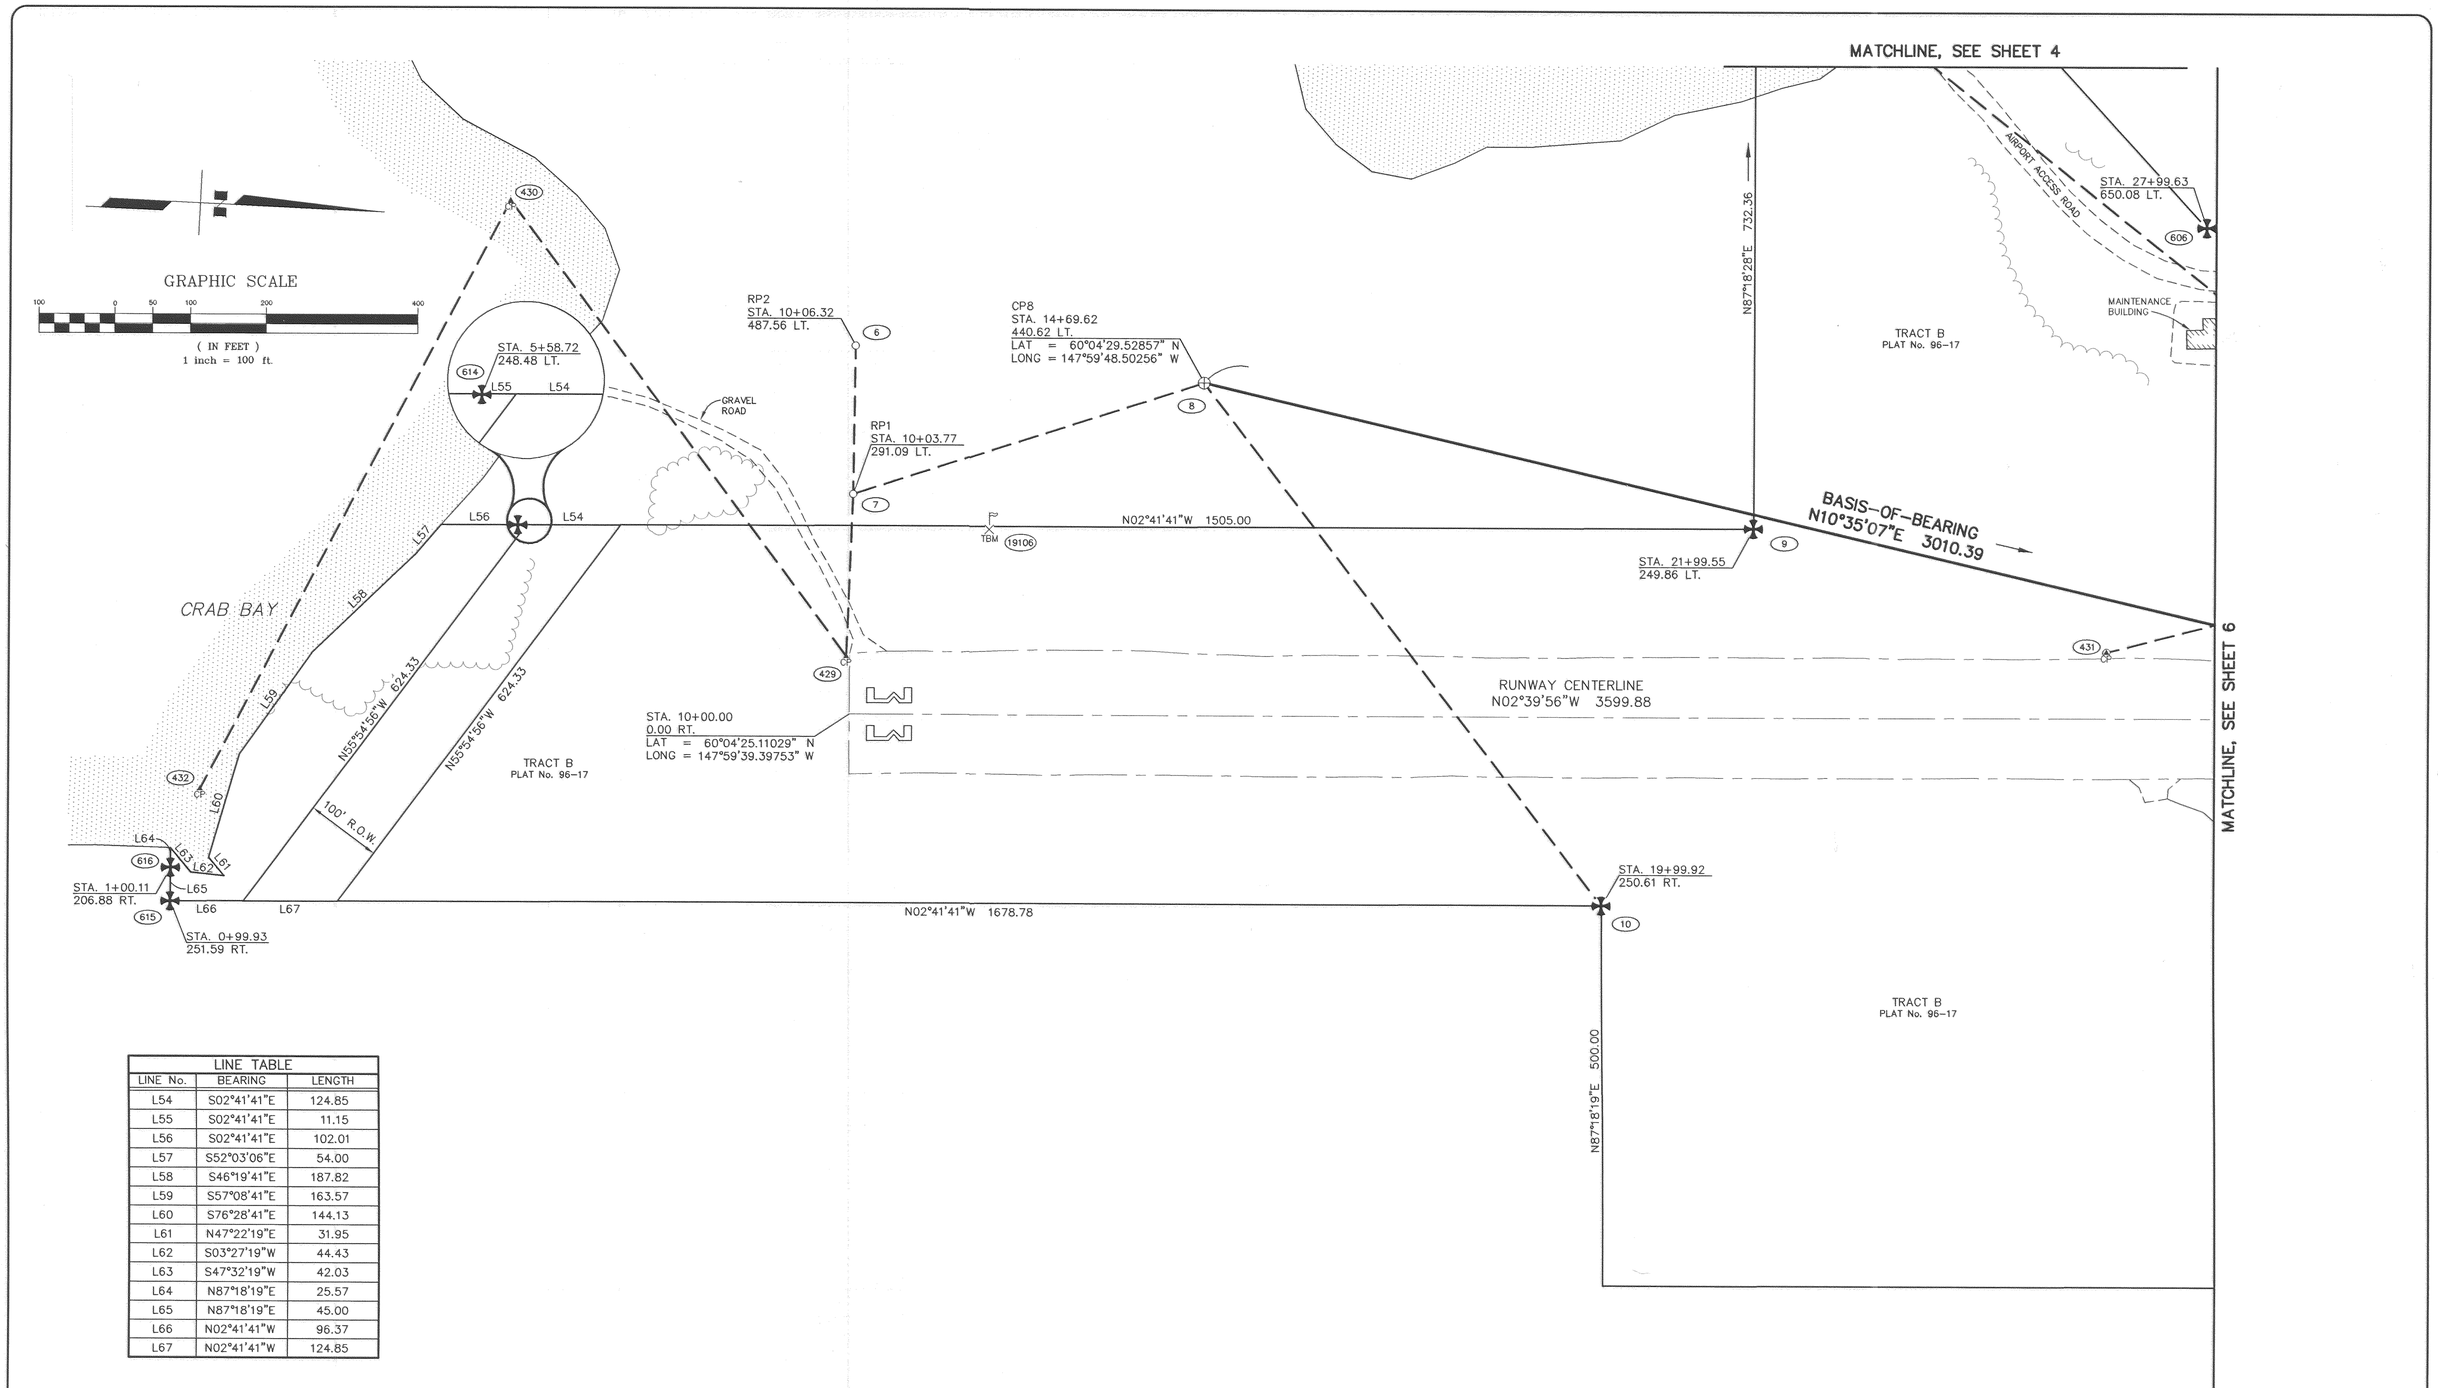

LINE TABLE		
LINE No.	BEARING	LENGTH
L54	S02°41'41"E	124.85
L55	S02°41'41"E	11.15
L56	S02°41'41"E	102.01
L57	S52°03'06"E	54.00
L58	S46°19'41"E	187.82
L59	S57°08'41"E	163.57
L60	S76°28'41"E	144.13
L61	N47°22'19"E	31.95
L62	S03°27'19"W	44.43
L63	S47°32'19"W	42.03
L64	N87°18'19"E	25.57
L65	N87°18'19"E	45.00
L66	N02°41'41"W	96.37
L67	N02°41'41"W	124.85

SURVEYOR'S CERTIFICATE

I HEREBY CERTIFY THAT I AM PROPERLY REGISTERED AND LICENSED TO PRACTICE LAND SURVEYING IN THE STATE OF ALASKA, AND THAT THIS DRAWING REPRESENTS A SURVEY MADE BY ME OR UNDER MY DIRECT SUPERVISION, AND THAT THE MONUMENTS SHOWN HEREON ACTUALLY EXIST AS DESCRIBED, AND THAT ALL DIMENSIONS AND OTHER DETAILS ARE CORRECT TO THE EXTENT SHOWN HEREON.

LENDLE C. STORY, L.S. 7843 — DATE 1-5-04

BY	DATE	REVISIONS

STATE OF ALASKA 49TH Lendle C. Story LS 7843 1-5-04 Registered Professional Land Surveyor

STATE OF ALASKA
DEPARTMENT OF TRANSPORTATION
AND PUBLIC FACILITIES
CENTRAL REGION–DESIGN AND CONSTRUCTION

APPROVED: DESIGN SECTION CHIEF
APPROVED: PROJECT MANAGER

DATE: 12-05-03
DESIGN: DSN
DRAWN: KSLP
CHECKED: LCS

CHENEGA BAY AIRPORT
RESURFACING & LIGHTING
AKSAS PROJECT No. 56445

CONTROL DIAGRAM

SHEET 5 OF 9

project.03\031196_Survey\control, 1=100, 01/05/04 at 13:20 by kslp
VIEW: Full Half
XREF: 1196BD01