


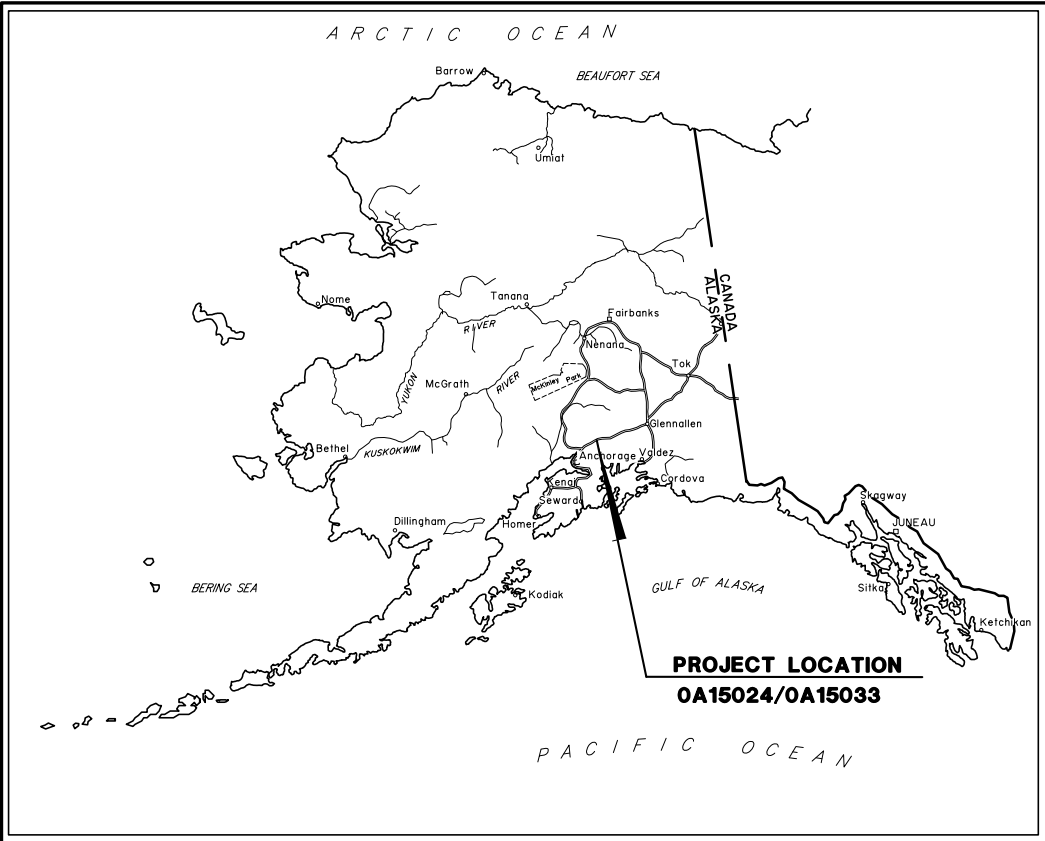

REVISION DATE: MARCH 27, 2018

SPECIAL GENERAL NOTE

SUBDIVISION NAMES, PLAT NUMBERS AND DEPICTIONS OF PROPERTIES ADJACENT TO THE RIGHT OF WAY SHOWN HEREON WERE GENERATED AT THE TIME OF INITIAL PLAN DEVELOPMENT. THIS PLAN SET DOES NOT NECESSARILY REFLECT THE CURRENT STATUS AT THE TIME OF THE RECORDING OF THIS DOCUMENT.

SPECIAL NOTE - PHASE I CONSTRUCTION


THIS PROJECT IS BEING CONSTRUCTED IN TWO PHASES. THE RIGHT-OF-WAY (ROW) ACQUISITION FOR THIS PROJECT IS ALSO BEING COMPLETED IN PHASES. IT IS VERY IMPORTANT THAT THE CONSTRUCTION CONTRACTOR REVIEW THIS ROW MAP AND UNDERSTAND THAT MANY OF THESE PARCELS HAVE NOT BEEN ACQUIRED. THE CONSTRUCTION CONTRACTOR MUST REVIEW THE PARCEL INFORMATION TABLE ON EACH SHEET. IF THE RECORDED DOCUMENT NUMBER COLUMN IS LEFT BLANK, (IE: SHOWS NO RECORDING NUMBER), THAT MEANS THAT THIS PARCEL HAS NOT BEEN ACQUIRED. THE CONSTRUCTION CONTRACTOR IS NOT TO ENTER THESE UNACQUIRED PROPERTIES FOR ANY REASON. THERE IS TO BE NO BRUSH CUTTING, STORAGE OF MATERIALS, GRADING OR ANYTHING ELSE THAT WILL BE CONSIDERED TRESPASS ON THESE UNACQUIRED PARCELS.

CONSTRUCTION AND ACQUISITION

ACQUISITION: SEPTEMBER 2015 TO JUNE 2018

CONSTRUCTION: 2018 TO 2019

PROJECT LENGTH 8.0 MI.

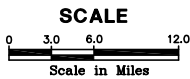


STATE OF ALASKA
DEPARTMENT OF TRANSPORTATION
&
PUBLIC FACILITIES

RIGHT OF WAY MAP

ALASKA PROJECT

GLENN HIGHWAY
MP 34 TO 42
RECONSTRUCTION
PARKS HWY TO OLD GLENN HWY

OA15024/OA15033
Z581040000/CFHWY00006

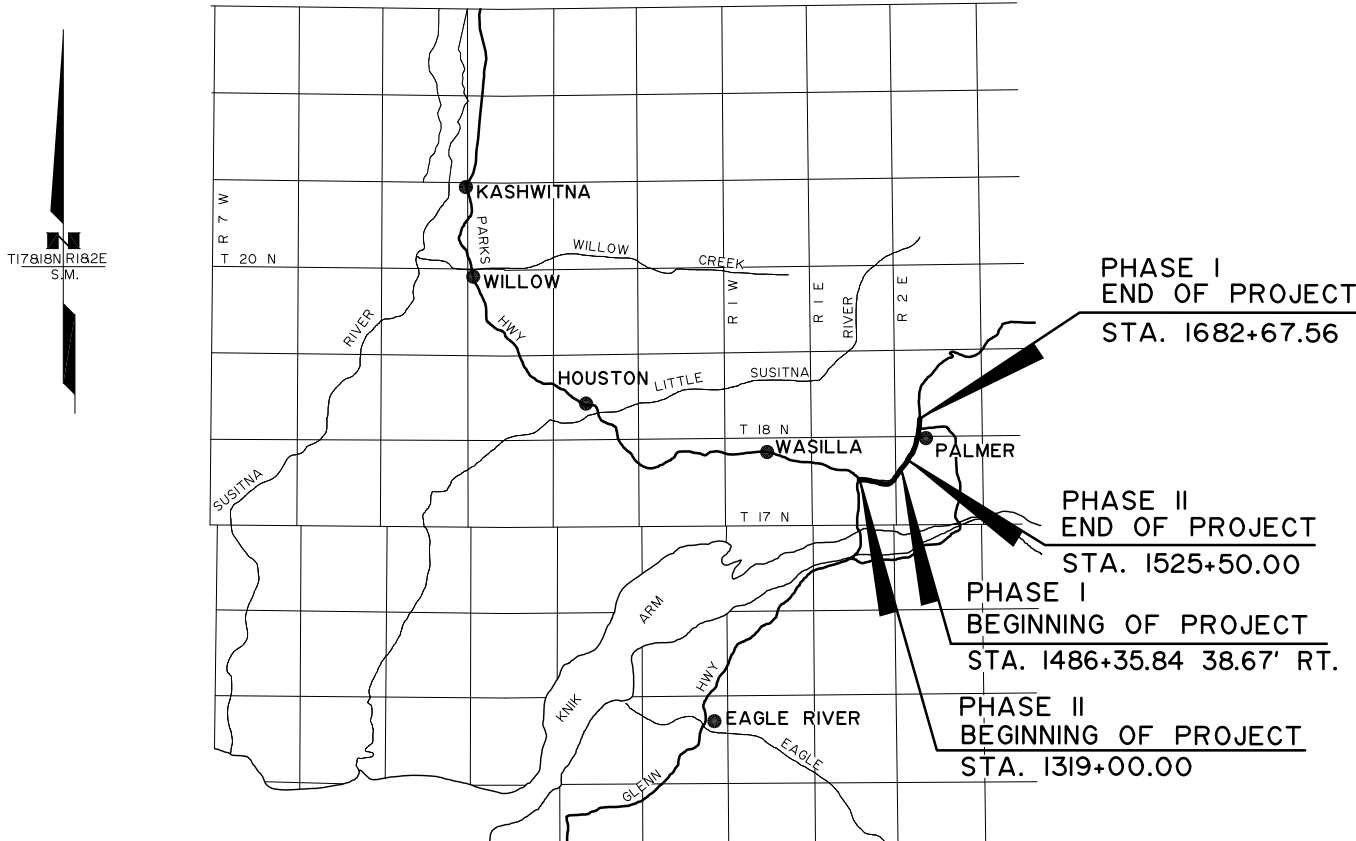

PHASE I
END OF PROJECT
STA. 1682+67.56

PHASE II
END OF PROJECT
STA. 1525+50.00

PHASE I
BEGINNING OF PROJECT
STA. 1486+35.84 38.67' RT.

PHASE II
BEGINNING OF PROJECT
STA. 1319+00.00

PROJECT DESIGNATION	SHEET NO.	TOTAL SHEETS
OA15024	R-1	R-68

CERTIFICATE OF APPROVAL BY THE PLATTING AUTHORITY

I HEREBY CERTIFY THAT THE RIGHT OF WAY PLAT SHOWN HEREON HAS BEEN FOUND TO COMPLY WITH THE REGULATIONS OF THE MATANUSKA-SUSITNA BOROUGH PLATTING AUTHORITY AND THAT SAID PLAT HAS BEEN APPROVED BY THE PLATTING AUTHORITY BY PLAT RESOLUTION NO. _____, DATED _____, AND THAT THE PLAT SHOWN HEREON HAS BEEN APPROVED FOR RECORDING IN THE PALMER RECORDING DISTRICT, THIRD JUDICIAL DISTRICT, STATE OF ALASKA, IN WHICH THE PLAT IS LOCATED.

ATTEST:

PLATTING CLERK
PLANNING & LAND USE DIRECTOR
MATANUSKA-SUSITNA BOROUGH
PLATTING AUTHORITY

DEPARTMENT LOCATIONS SURVEYOR'S CERTIFICATE

I HEREBY CERTIFY THAT I AM A PROFESSIONAL LAND SURVEYOR REGISTERED IN THE STATE OF ALASKA AND THAT ALL RIGHT-OF-WAY CENTERLINE MONUMENT LOCATIONS HAVE BEEN ESTABLISHED AS INDICATED ON THE RIGHT-OF-WAY PLANS, ALL EXISTING FOUND SUBDIVISION MONUMENTS, PROPERTY CORNERS AND SECTION LINE MONUMENTATION AS INDICATED ON THE RIGHT-OF-WAY PLANS HAVE BEEN REFERENCED TO PROJECT SURVEY CONTROLS BY ME OR UNDER MY SUPERVISION.

DATE
REGISTRATION NUMBER

ROBERT M. KEINER

AKDOT&PF
4111 AVIATION AVENUE
ANCHORAGE, AK 99502
PHONE (907) 269-0700




CONSULTANT RIGHT-OF-WAY SURVEYOR'S CERTIFICATE

I HEREBY CERTIFY THAT I AM A PROFESSIONAL LAND SURVEYOR REGISTERED IN THE STATE OF ALASKA AND THAT THIS PLAT WAS MADE BY ME OR UNDER MY SUPERVISION. THIS PLAT WAS BASED UPON THE MONUMENTS RECOVERED DURING THE DEPARTMENT'S LOCATIONS SURVEY FOR THIS PROJECT.

DATE
REGISTRATION NUMBER

JAMES H. SHARP

HDL ENGINEERING CONSULTANTS, LLC
3335 ARCTIC BLVD, SUITE 100
ANCHORAGE, AK 99503
PHONE (907) 564-2120
REGISTRATION NO. AECL861

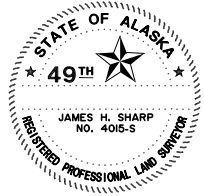

DEPARTMENT OF
TRANSPORTATION & PUBLIC FACILITIES

APPROVED _____, 20____
Date


REGIONAL CHIEF R/W AGENT

LOCATED WITHIN SECTIONS 22-24, T17N, R1E, SECTIONS 5, 7-8 AND 17-19, T17N, R2E AND SECTIONS 32-33, T18N, R2E SEWARD MERIDIAN ALASKA

PALMER RECORDING DISTRICT

STATE BUSINESS - NO FEE

		PROJECT DESIGNATION	SHEET NO.	SHEETS
		OAI5024	R-2	R-63
GOV'T SECTION CORNER	RECOVERED	EXISTING		
	TO BE SET THIS PROJECT			
GOV'T 1/4 SECTION CORNER				
GOV'T 1/16 SECTION CORNER				
GOV'T SURVEY MONUMENT				
GOV'T CONTROL STA.				
PRIMARY MON. {BRASS/AL CAP}				
SECONDARY CORNER				
PRIMARY CENTERLINE MONUMENT				
SECONDARY CENTERLINE MONUMENT				
SURVEY CONTROL POINT				
SECONDARY SURVEY CONT. POINT				
GPS CONTROL POINT				
BENCH MARK				
ROCK MONUMENT				
INTERNATIONAL BOUNDARY LINE				
TOWNSHIP & RANGE LINE				
SECTION LINE				
1/4 SECTION LINE				
1/16 SECTION LINE				
CORPORATE or CITY LIMITS				
SECTION LINE EASEMENT AND SECTION LINE-CENTERLINE INTERSECTION				
HIGHWAY MILEPOST				
RAILROAD MILEPOST				
EXISTING RIGHT-OF-WAY				
RIGHT-OF-WAY REQUIRED				
STATION EQUATION				
PROJECT CENTERLINE				
EXISTING CENTERLINE				
RAILROAD CENTERLINE				
PROJECT RIGHT-OF-WAY LINE				
EXISTING PROPERTY LINE				
CONTROLLED ACCESS LINE				
PERMIT LINE				
EXISTING EASEMENT LINE				
LIMIT OF CUT SLOPE				
LIMIT OF FILL SLOPE				
PROPOSED ROADWAY				
EXISTING ROADWAY				
NOISE BARRIER				
FENCE				
STONE FENCE				
HEAD & WINGWALLS				
GUARD RAIL EXISTING				
PROPOSED				
RETAINING WALL				
TUNNEL				
INTERMITTENT DRAINAGE				
INTERCEPTOR DITCH				
MARSHLAND				
CREEK				
RIVER				
LAKE				
RESERVOIR				
CHANNEL CHANGE				
PIPELINES:		EXISTING	PROPOSED	
SANITARY SEWER				
OIL				
GAS				
WATER				
STORM DRAIN				
SIDEWALK				
CONCRETE CURB				
CONCRETE CURB & GUTTER				
DRIVEWAY, APPROACH, & SIDEDRAIN				
BRIDGE				
RIPRAP				
TELEPHONE	(OVERHEAD)			
	(DIRECT BURY)			
ELECTRIC	(OVERHEAD)			
	(DIRECT BURY)			
FIBER OPTIC				
U.G. CABLE				
U.G. DUCT				
TELEPHONE MANHOLE				
ELECTRIC MANHOLE				
FOUNDATION				
BUILDING				
MANHOLE				
FIRE HYDRANT				
METER				
PIPE CULVERT w/ END SECT.				
UTILITY POLE				
ELECTROLIER				
UTILITY POLE WITH LUMINAIRE				
POLE ANCHOR /w GUY				
TRANSMISSION TOWER {WOOD}				
TRANSMISSION TOWER {STEEL}				
ELECTRICAL OUTLET				
ELECTRICAL PEDESTAL				
TELEPHONE PEDESTAL				
CABLE T.V. PEDESTAL				
		SPECIAL NOTE - PHASE I CONSTRUCTION		
		THIS PROJECT IS BEING CONSTRUCTED IN TWO PHASES. THE RIGHT-OF-WAY (ROW) ACQUISITION FOR THIS PROJECT IS ALSO BEING COMPLETED IN PHASES. IT IS VERY IMPORTANT THAT THE CONSTRUCTION CONTRACTOR REVIEW THIS ROW MAP AND UNDERSTAND THAT MANY OF THESE PARCELS HAVE NOT BEEN ACQUIRED. THE CONSTRUCTION CONTRACTOR MUST REVIEW THE PARCEL INFORMATION TABLE ON EACH SHEET. IF THE RECORDED DOCUMENT NUMBER COLUMN IS LEFT BLANK, (IE: SHOWS NO RECORDING NUMBER), THAT MEANS THAT THIS PARCEL HAS NOT BEEN ACQUIRED. THE CONSTRUCTION CONTRACTOR IS NOT TO ENTER THESE UNACQUIRED PROPERTIES FOR ANY REASON. THERE IS TO BE NO BRUSH CUTTING, STORAGE OF MATERIALS, GRADING OR ANYTHING ELSE THAT WILL BE CONSIDERED TRESPASS ON THESE UNACQUIRED PARCELS.		
		STATE OF ALASKA DEPARTMENT OF TRANSPORTATION & PUBLIC FACILITIES OAI5024/OAI5033 STATE PROJECT NO. Z58I040000/CFHWY00006 RIGHT-OF-WAY LEGEND SHEET GLENN HIGHWAY MP 34.42 PARKS HWY TO OLD GLENN HWY		
		DRAWN JHS	DATE MARCH 2013	SCALE NTS
		CHECKED JRC	DATE	SHEET 2 OF 63

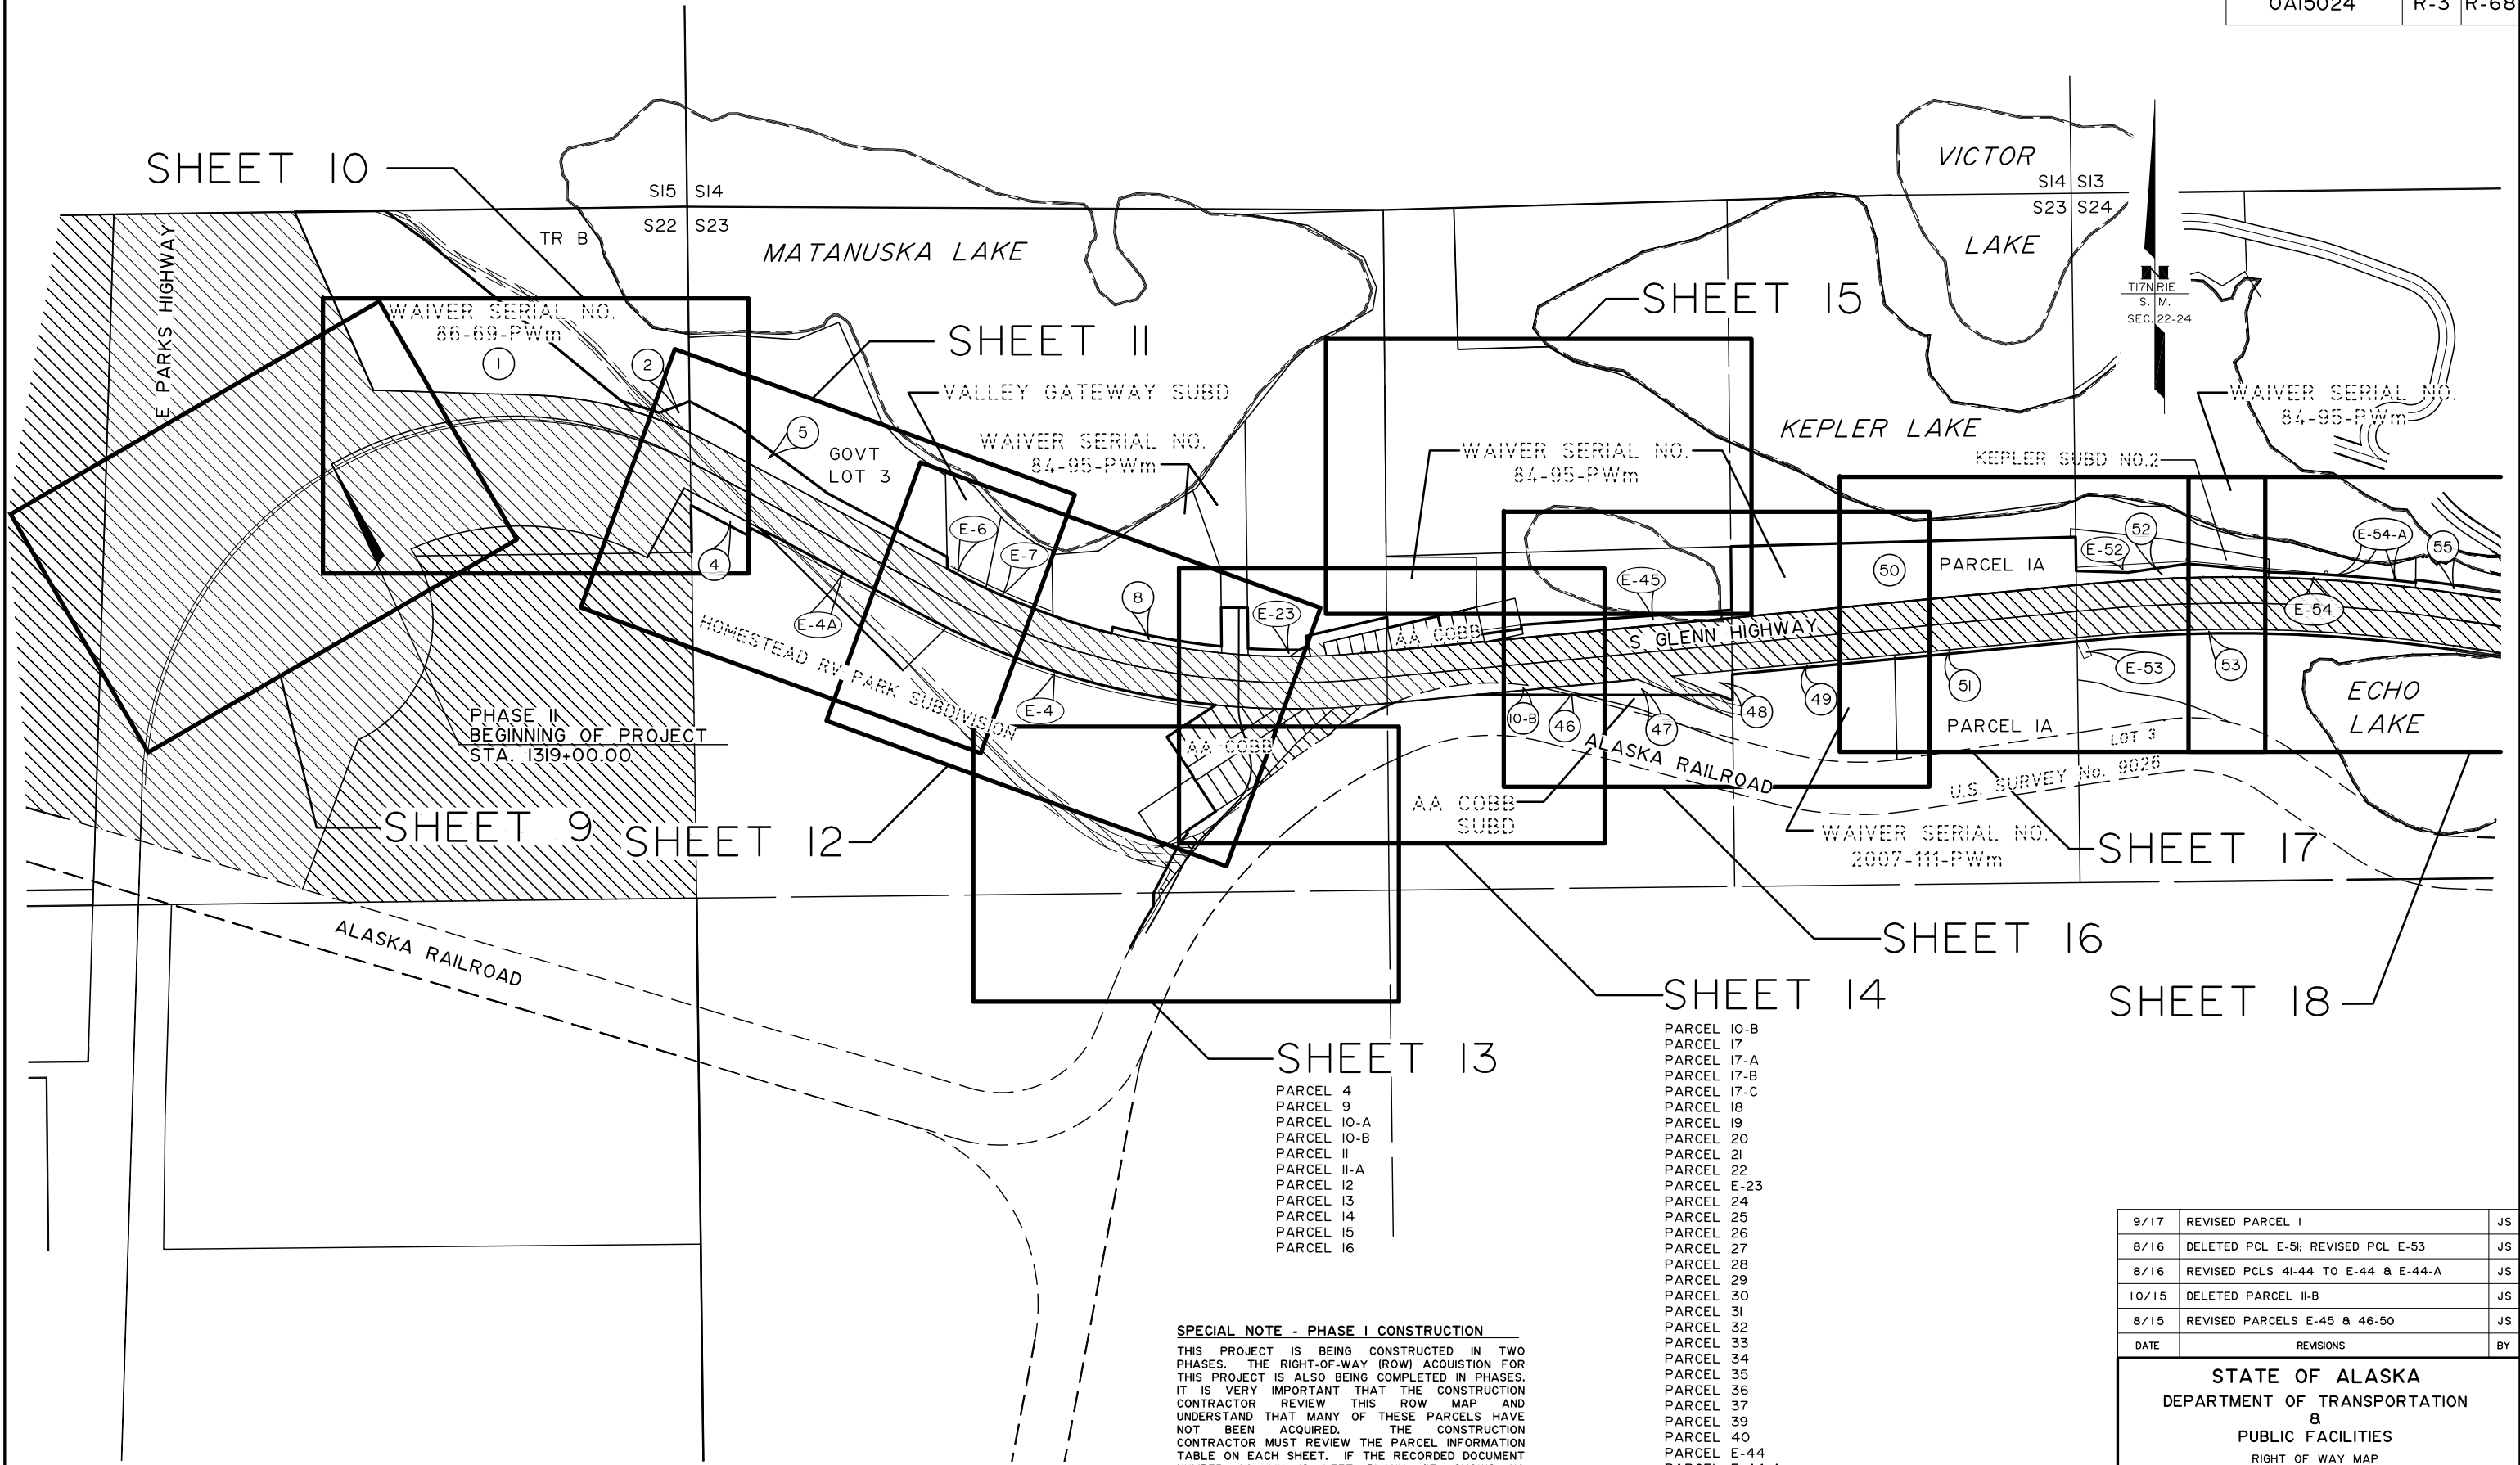


- PARCEL 4
- PARCEL 9
- PARCEL 10-A
- PARCEL 10-B
- PARCEL 11
- PARCEL 11-A
- PARCEL 12
- PARCEL 13
- PARCEL 14
- PARCEL 15
- PARCEL 16

- PARCEL 10-B
- PARCEL 17
- PARCEL 17-A
- PARCEL 17-B
- PARCEL 17-C
- PARCEL 18
- PARCEL 19
- PARCEL 20
- PARCEL 21
- PARCEL 22
- PARCEL E-23
- PARCEL 24
- PARCEL 25
- PARCEL 26
- PARCEL 27
- PARCEL 28
- PARCEL 29
- PARCEL 30
- PARCEL 31
- PARCEL 32
- PARCEL 33
- PARCEL 34
- PARCEL 35
- PARCEL 36
- PARCEL 37
- PARCEL 39
- PARCEL 40
- PARCEL E-44
- PARCEL E-44-A
- PARCEL E-45

SPECIAL NOTE - PHASE I CONSTRUCTION

THIS PROJECT IS BEING CONSTRUCTED IN TWO PHASES. THE RIGHT-OF-WAY (ROW) ACQUISITION FOR THIS PROJECT IS ALSO BEING COMPLETED IN PHASES. IT IS VERY IMPORTANT THAT THE CONSTRUCTION CONTRACTOR REVIEW THIS ROW MAP AND UNDERSTAND THAT MANY OF THESE PARCELS HAVE NOT BEEN ACQUIRED. THE CONSTRUCTION CONTRACTOR MUST REVIEW THE PARCEL INFORMATION TABLE ON EACH SHEET. IF THE RECORDED DOCUMENT NUMBER COLUMN IS LEFT BLANK, (IE: SHOWS NO RECORDING NUMBER), THAT MEANS THAT THIS PARCEL HAS NOT BEEN ACQUIRED. THE CONSTRUCTION CONTRACTOR IS NOT TO ENTER THESE UNACQUIRED PROPERTIES FOR ANY REASON. THERE IS TO BE NO BRUSH CUTTING, STORAGE OF MATERIALS, GRADING OR ANYTHING ELSE THAT WILL BE CONSIDERED TRESPASS ON THESE UNACQUIRED PARCELS.

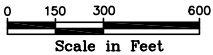


9/17	REVISED PARCEL I	JS
8/16	DELETED PCL E-54; REVISED PCL E-53	JS
8/16	REVISED PCLS 41-44 TO E-44 & E-44-A	JS
10/15	DELETED PARCEL 11-B	JS
8/15	REVISED PARCELS E-45 & 46-50	JS
DATE	REVISIONS	BY

STATE OF ALASKA
DEPARTMENT OF TRANSPORTATION
&
PUBLIC FACILITIES
RIGHT OF WAY MAP
ALASKA PROJECT
OAI5024/OAI5033
State Project No. Z581040000/CFHWY00006
GLENN HIGHWAY MP 34-42
PARKS HWY TO OLD GLENN HWY

DRAWN	JHS	DATE	MARCH 2013	SCALE	1" = 300'
CHECKED	JRC	DATE		SHEET	3 OF 68

PROJECT DESIGNATION	SHEET NO.	TOTAL SHEETS
OAI5024	R-5	R-68

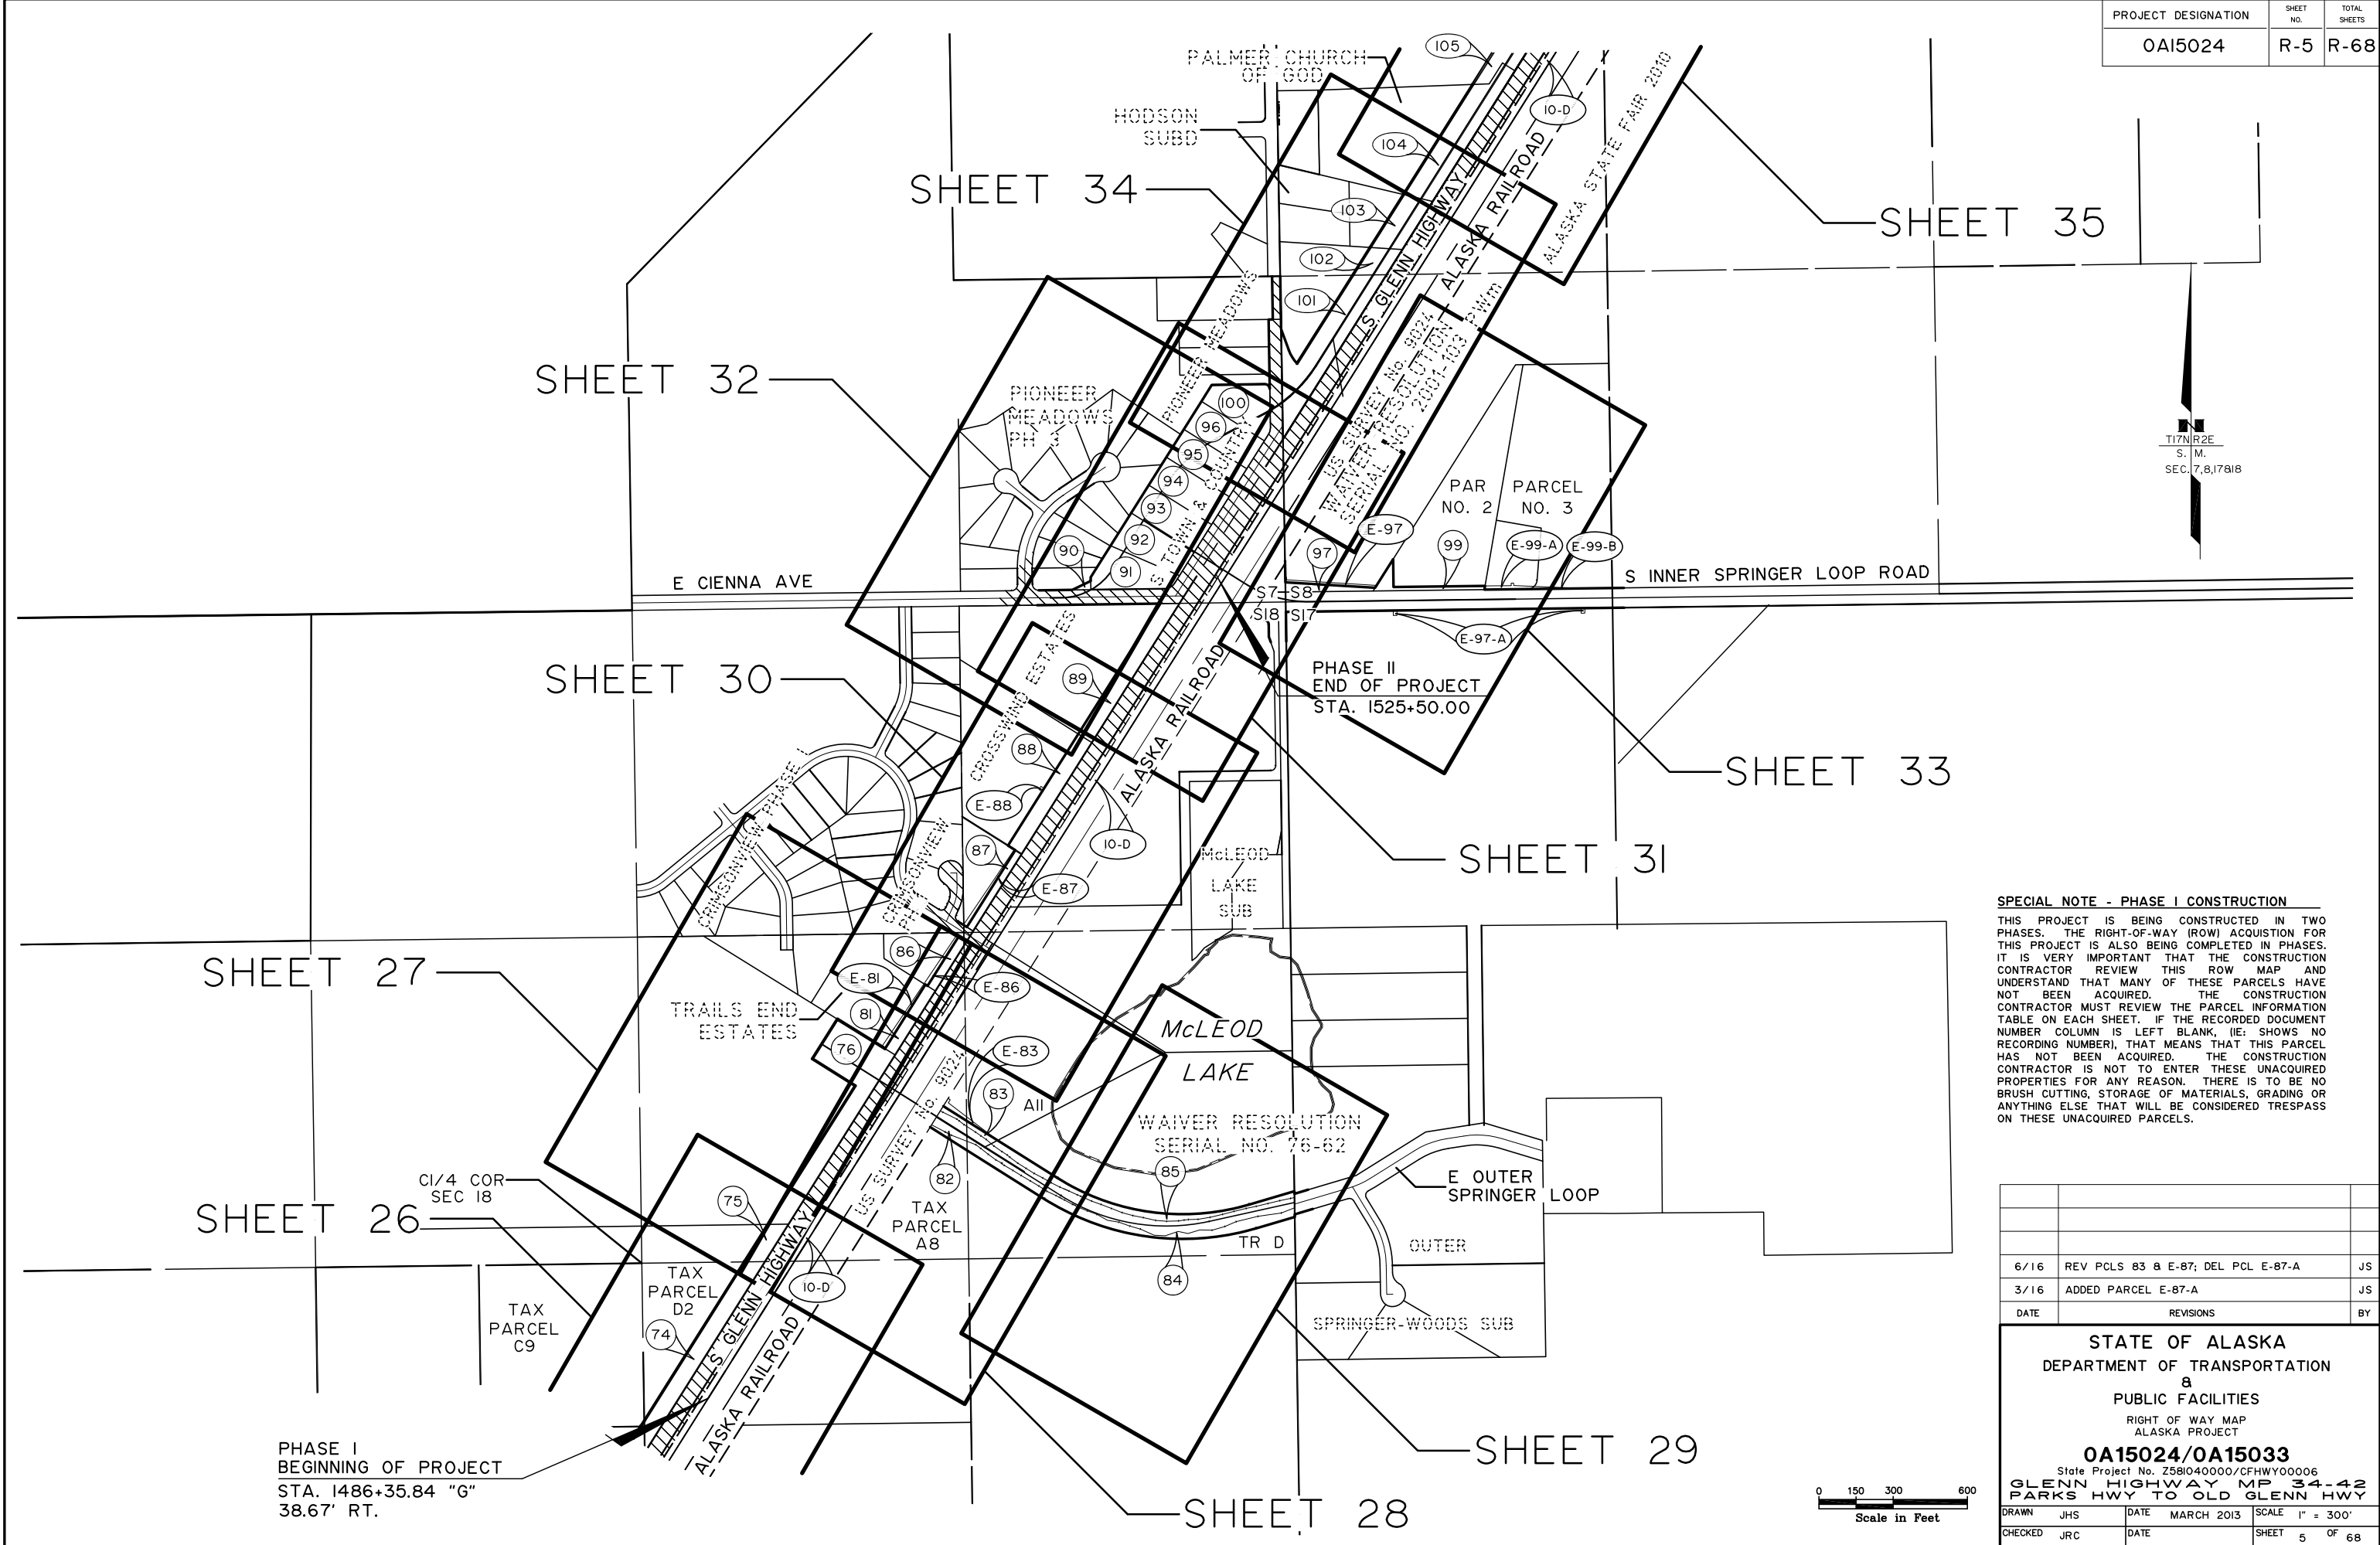


SPECIAL NOTE - PHASE I CONSTRUCTION

THIS PROJECT IS BEING CONSTRUCTED IN TWO PHASES. THE RIGHT-OF-WAY (ROW) ACQUISITION FOR THIS PROJECT IS ALSO BEING COMPLETED IN PHASES. IT IS VERY IMPORTANT THAT THE CONSTRUCTION CONTRACTOR REVIEW THIS ROW MAP AND UNDERSTAND THAT MANY OF THESE PARCELS HAVE NOT BEEN ACQUIRED. THE CONSTRUCTION CONTRACTOR MUST REVIEW THE PARCEL INFORMATION TABLE ON EACH SHEET. IF THE RECORDED DOCUMENT NUMBER COLUMN IS LEFT BLANK, (IE: SHOWS NO RECORDING NUMBER), THAT MEANS THAT THIS PARCEL HAS NOT BEEN ACQUIRED. THE CONSTRUCTION CONTRACTOR IS NOT TO ENTER THESE UNACQUIRED PROPERTIES FOR ANY REASON. THERE IS TO BE NO BRUSH CUTTING, STORAGE OF MATERIALS, GRADING OR ANYTHING ELSE THAT WILL BE CONSIDERED TRESPASS ON THESE UNACQUIRED PARCELS.

DATE	REVISIONS	BY
6/16	REV PCLS 83 & E-87; DEL PCL E-87-A	JS
3/16	ADDED PARCEL E-87-A	JS

STATE OF ALASKA DEPARTMENT OF TRANSPORTATION & PUBLIC FACILITIES RIGHT OF WAY MAP ALASKA PROJECT OAI5024/OAI5033 State Project No. Z581040000/CFHWY00006 GLENN HIGHWAY MP 34-42 PARKS HWY TO OLD GLENN HWY		
DRAWN JHS	DATE MARCH 2013	SCALE 1" = 300'
CHECKED JRC	DATE	SHEET 5 OF 68

PROJECT DESIGNATION	SHEET NO.	TOTAL SHEETS
OAI5024	R-6	R-68

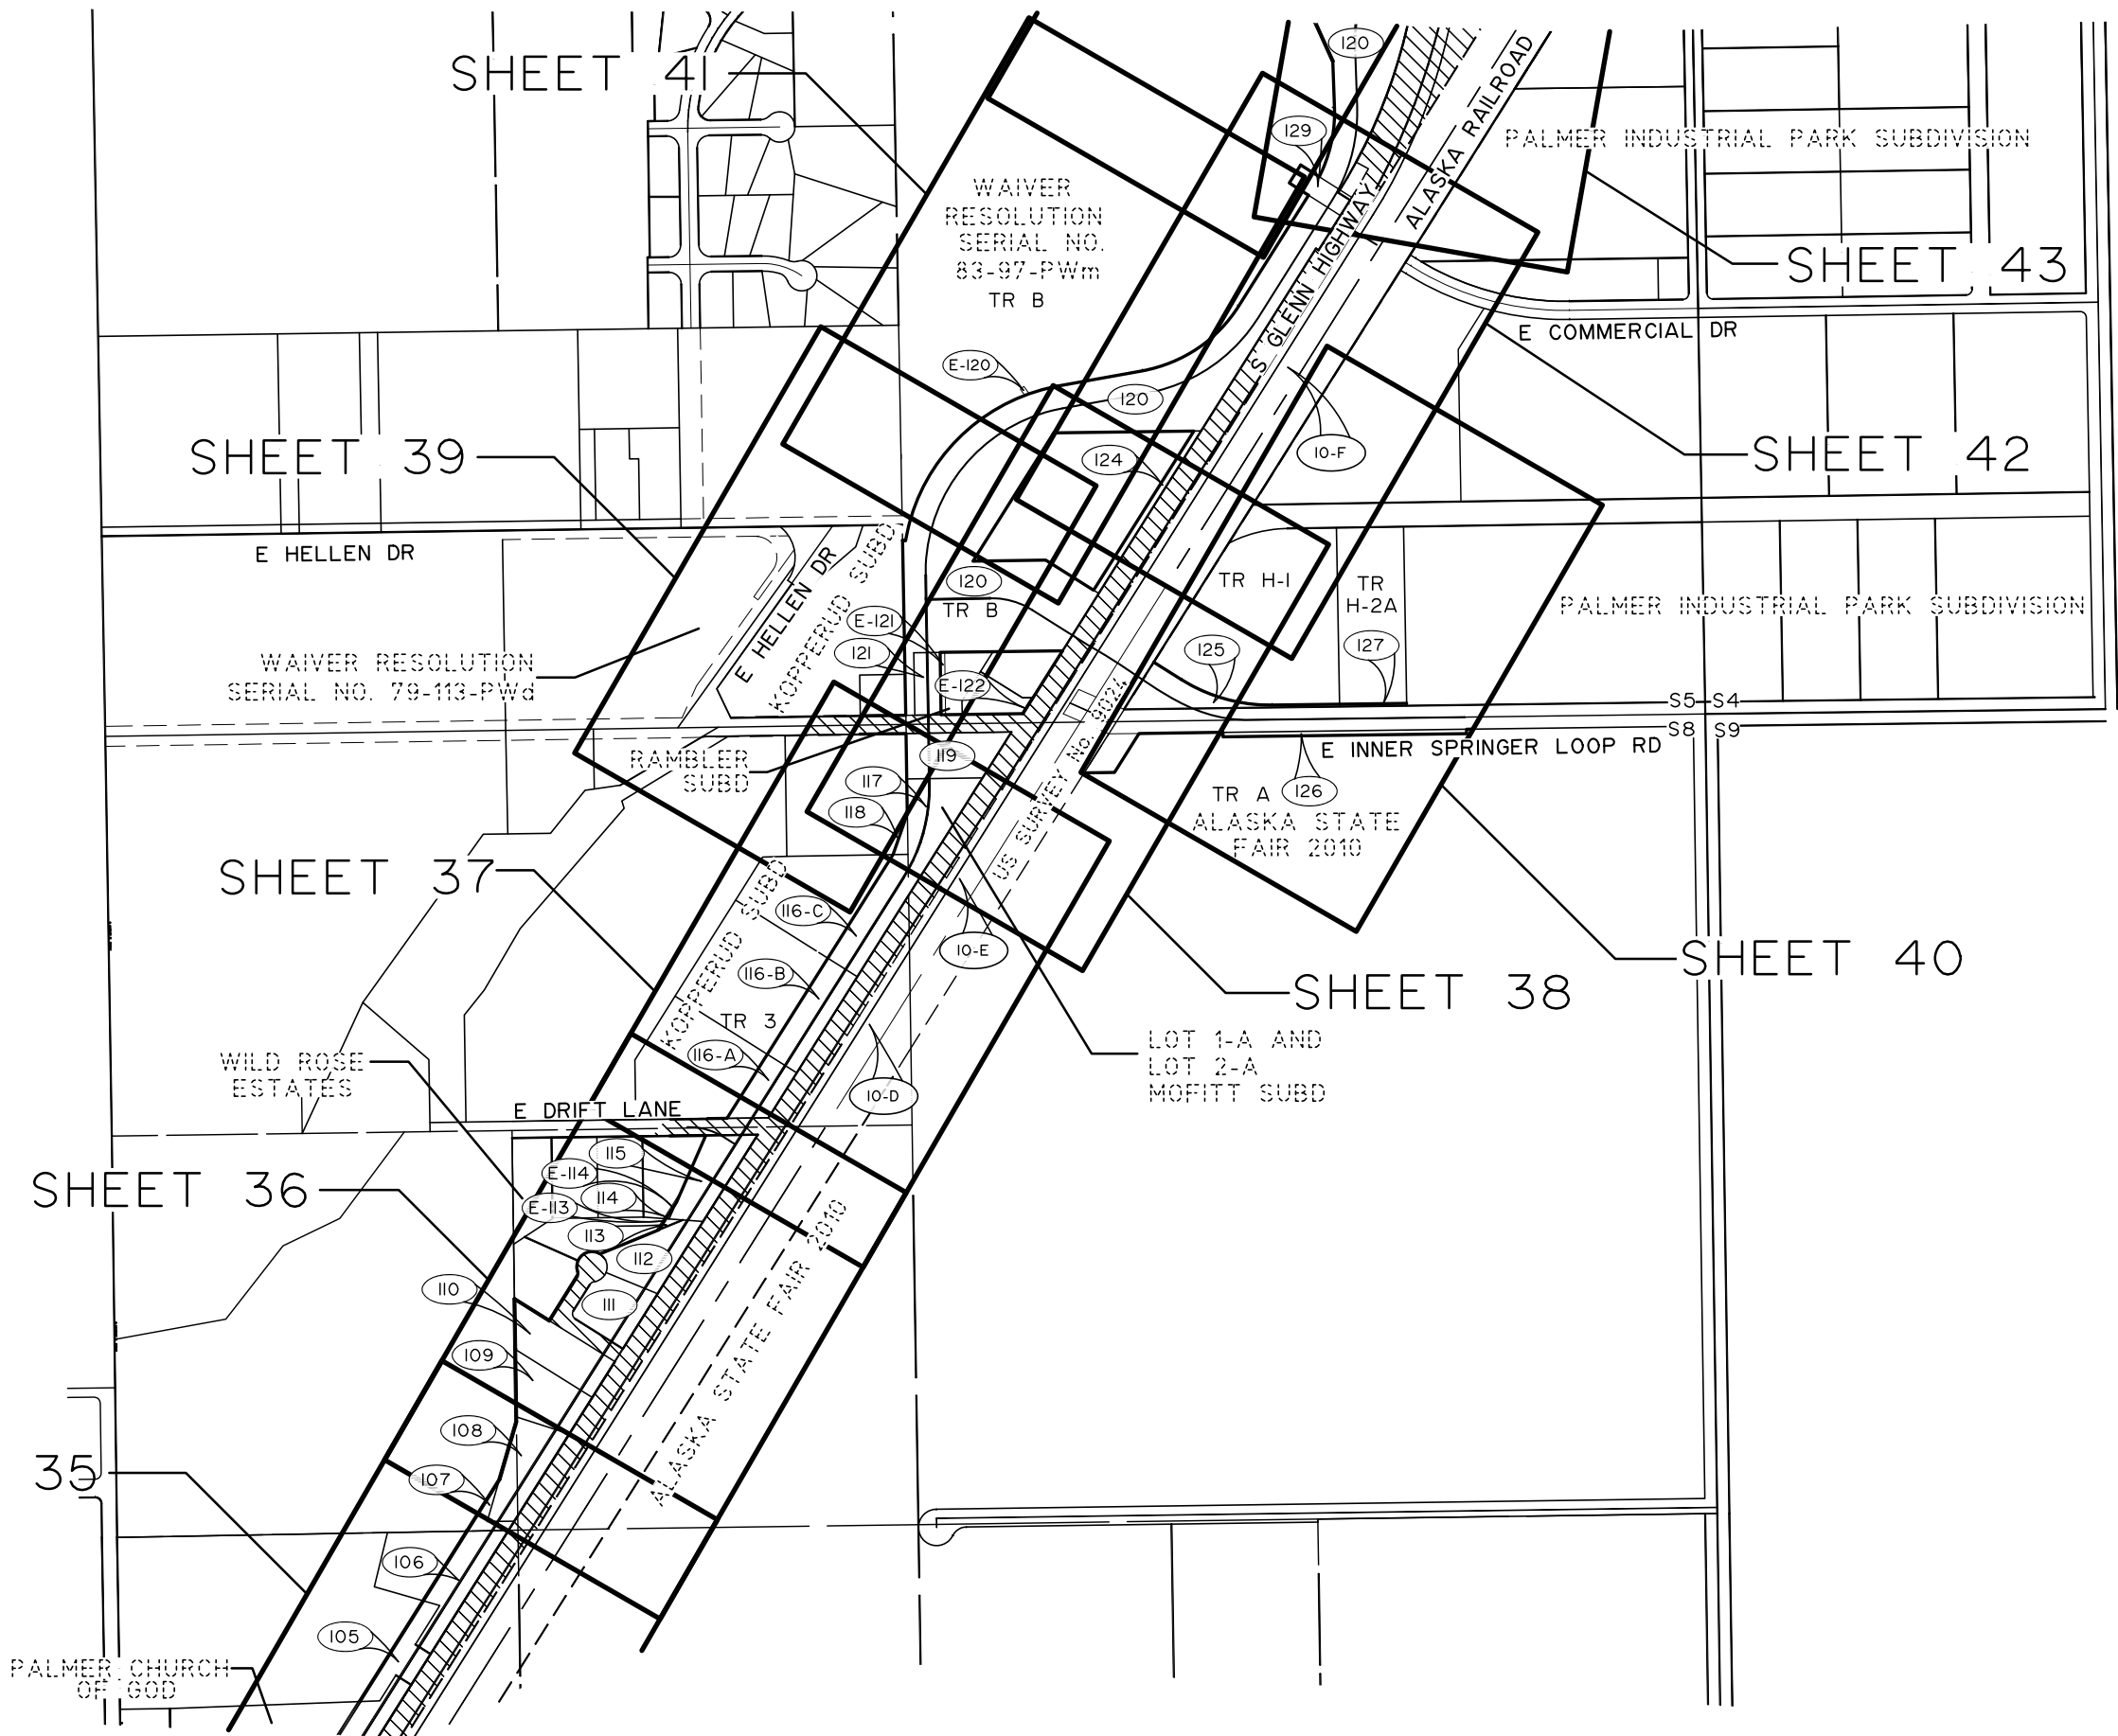


SPECIAL NOTE - PHASE I CONSTRUCTION
THIS PROJECT IS BEING CONSTRUCTED IN TWO PHASES. THE RIGHT-OF-WAY (ROW) ACQUISITION FOR THIS PROJECT IS ALSO BEING COMPLETED IN PHASES. IT IS VERY IMPORTANT THAT THE CONSTRUCTION CONTRACTOR REVIEW THIS ROW MAP AND UNDERSTAND THAT MANY OF THESE PARCELS HAVE NOT BEEN ACQUIRED. THE CONSTRUCTION CONTRACTOR MUST REVIEW THE PARCEL INFORMATION TABLE ON EACH SHEET. IF THE RECORDED DOCUMENT NUMBER COLUMN IS LEFT BLANK, (IE: SHOWS NO RECORDING NUMBER), THAT MEANS THAT THIS PARCEL HAS NOT BEEN ACQUIRED. THE CONSTRUCTION CONTRACTOR IS NOT TO ENTER THESE UNACQUIRED PROPERTIES FOR ANY REASON. THERE IS TO BE NO BRUSH CUTTING, STORAGE OF MATERIALS, GRADING OR ANYTHING ELSE THAT WILL BE CONSIDERED TRESPASS ON THESE UNACQUIRED PARCELS.


12/17	ADDED PARCEL E-120	JS
7/17	DELETED PARCEL E-123	JS
6/16	REVISED PCLS 125 & 127; DELETED PCL 128	JS
5/16	DELETED PARCEL E-107	JS
3/16	REV PCLS 122 & 123 CHGD TO E-122 & E-123	JS
2/16	REVISED PARCEL 120	JS
DATE	REVISIONS	BY

STATE OF ALASKA
DEPARTMENT OF TRANSPORTATION
&
PUBLIC FACILITIES
RIGHT OF WAY MAP
ALASKA PROJECT
OAI5024/OAI5033
State Project No. Z581040000/CFHWY00006
GLENN HIGHWAY MP 34-42
PARKS HWY TO OLD GLENN HWY

DRAWN	JHS	DATE	MARCH 2013	SCALE	1" = 300'
CHECKED	JRC	DATE		SHEET	6 OF 68

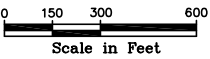

PROJECT DESIGNATION	SHEET NO.	TOTAL SHEETS
OAI5024	R-8	R-68

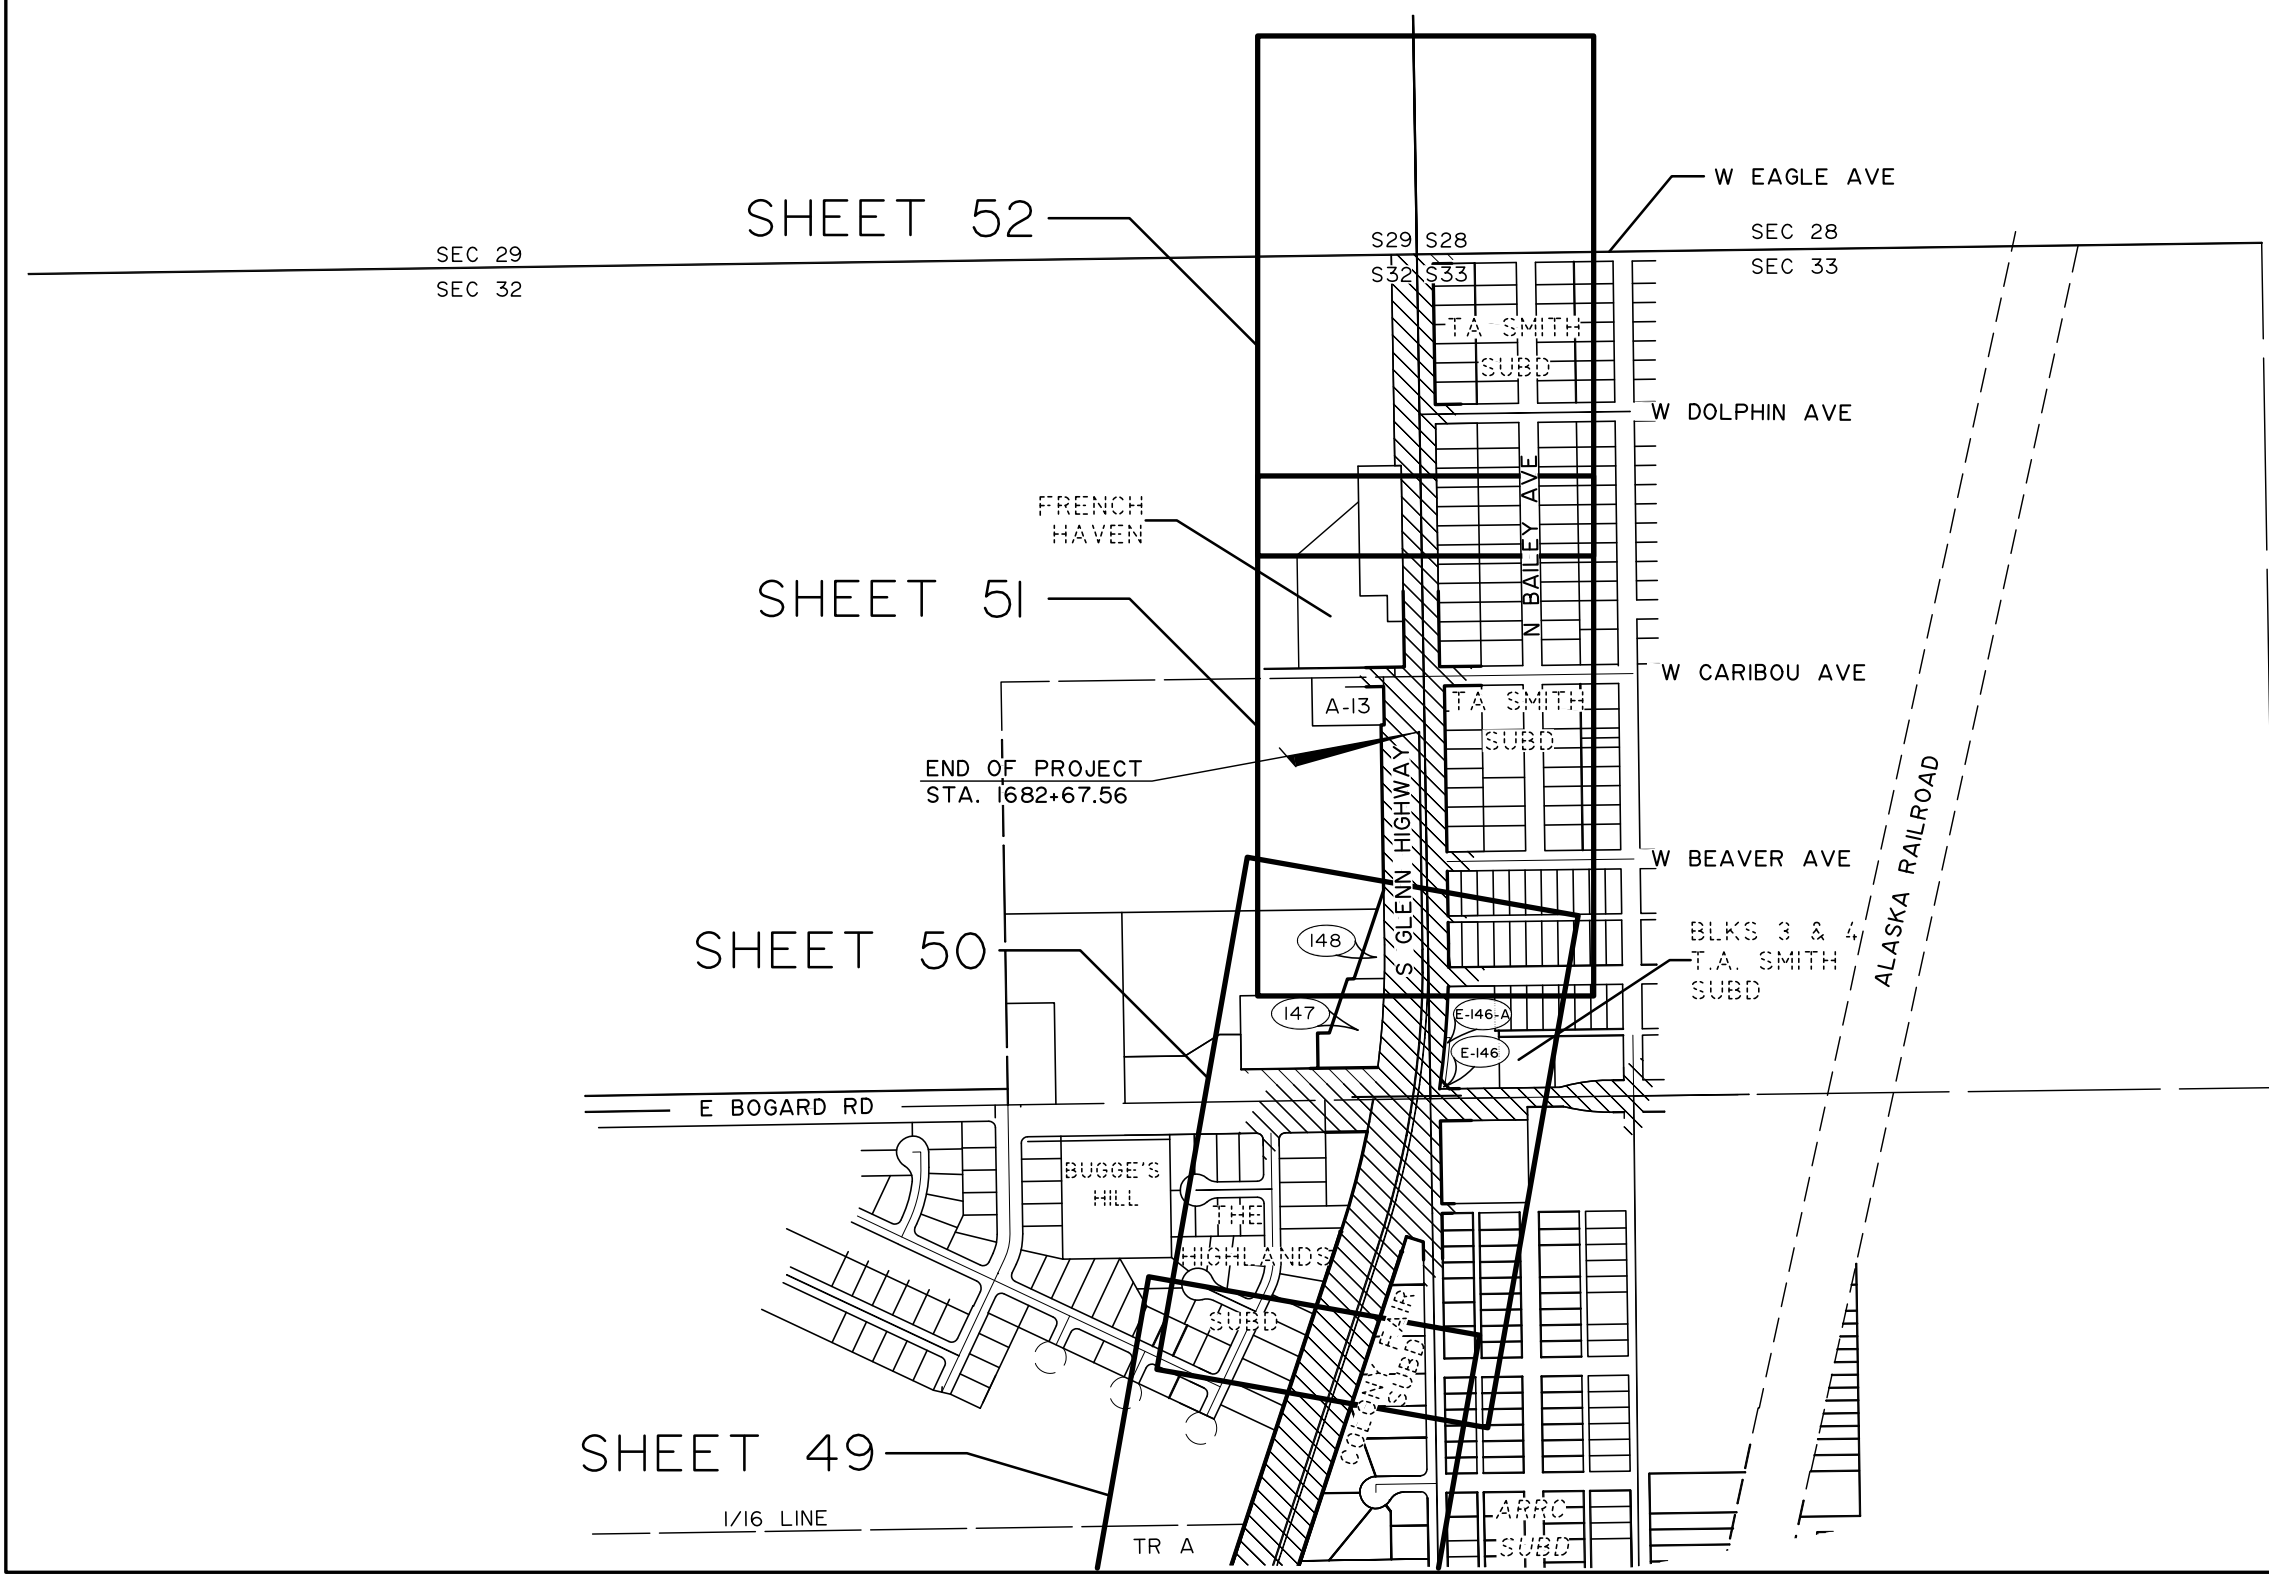


SPECIAL NOTE - PHASE I CONSTRUCTION

THIS PROJECT IS BEING CONSTRUCTED IN TWO PHASES. THE RIGHT-OF-WAY (ROW) ACQUISITION FOR THIS PROJECT IS ALSO BEING COMPLETED IN PHASES. IT IS VERY IMPORTANT THAT THE CONSTRUCTION CONTRACTOR REVIEW THIS ROW MAP AND UNDERSTAND THAT MANY OF THESE PARCELS HAVE NOT BEEN ACQUIRED. THE CONSTRUCTION CONTRACTOR MUST REVIEW THE PARCEL INFORMATION TABLE ON EACH SHEET. IF THE RECORDED DOCUMENT NUMBER COLUMN IS LEFT BLANK, (IE: SHOWS NO RECORDING NUMBER), THAT MEANS THAT THIS PARCEL HAS NOT BEEN ACQUIRED. THE CONSTRUCTION CONTRACTOR IS NOT TO ENTER THESE UNACQUIRED PROPERTIES FOR ANY REASON. THERE IS TO BE NO BRUSH CUTTING, STORAGE OF MATERIALS, GRADING OR ANYTHING ELSE THAT WILL BE CONSIDERED TRESPASS ON THESE UNACQUIRED PARCELS.


DATE	REVISIONS	BY
4/16	REVISED CLS "G", "A" & "B"	JS
3/16	REVISED PARCEL E-146	JS

STATE OF ALASKA
DEPARTMENT OF TRANSPORTATION
&
PUBLIC FACILITIES
RIGHT OF WAY MAP
ALASKA PROJECT
OAI5024/OAI5033
State Project No. Z581040000/CFHWY00006
GLENN HIGHWAY MP 34-42
PARKS HWY TO OLD GLENN HWY

DRAWN	JHS	DATE	MARCH 2013	SCALE	1" = 300'
CHECKED	JRC	DATE		SHEET	8 OF 68

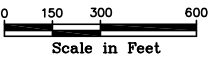


PROJECT DESIGNATION	SHEET NO.	TOTAL SHEETS
OAI5024	R-9	R-68

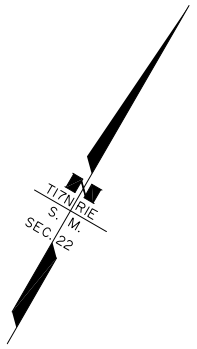


SPECIAL NOTE - PHASE I CONSTRUCTION

THIS PROJECT IS BEING CONSTRUCTED IN TWO PHASES. THE RIGHT-OF-WAY (ROW) ACQUISITION FOR THIS PROJECT IS ALSO BEING COMPLETED IN PHASES. IT IS VERY IMPORTANT THAT THE CONSTRUCTION CONTRACTOR REVIEW THIS ROW MAP AND UNDERSTAND THAT MANY OF THESE PARCELS HAVE NOT BEEN ACQUIRED. THE CONSTRUCTION CONTRACTOR MUST REVIEW THE PARCEL INFORMATION TABLE ON EACH SHEET. IF THE RECORDED DOCUMENT NUMBER COLUMN IS LEFT BLANK, (IE: SHOWS NO RECORDING NUMBER), THAT MEANS THAT THIS PARCEL HAS NOT BEEN ACQUIRED. THE CONSTRUCTION CONTRACTOR IS NOT TO ENTER THESE UNACQUIRED PROPERTIES FOR ANY REASON. THERE IS TO BE NO BRUSH CUTTING, STORAGE OF MATERIALS, GRADING OR ANYTHING ELSE THAT WILL BE CONSIDERED TRESPASS ON THESE UNACQUIRED PARCELS.

HDL ENGINEERING CONSULTANTS, LLC
3335 ARCTIC BLVD, SUITE 100
ANCHORAGE, AK 99503
PHONE (907) 564-2120
REGISTRATION NO. AECL861

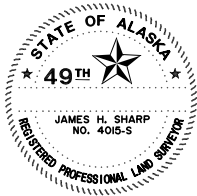


CONSULTANT RIGHT-OF-WAY
SURVEYOR'S CERTIFICATE

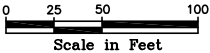

DATE	REVISIONS	BY

STATE OF ALASKA DEPARTMENT OF TRANSPORTATION & PUBLIC FACILITIES RIGHT OF WAY MAP ALASKA PROJECT OAI5024/OAI5033 State Project No. Z581040000/CFHWY00006 GLENN HIGHWAY MP 34.42 PARKS HWY TO OLD GLENN HWY		
DRAWN JHS	DATE MARCH 2013	SCALE 1" = 50'
CHECKED JRC	DATE	SHEET 9 OF 68



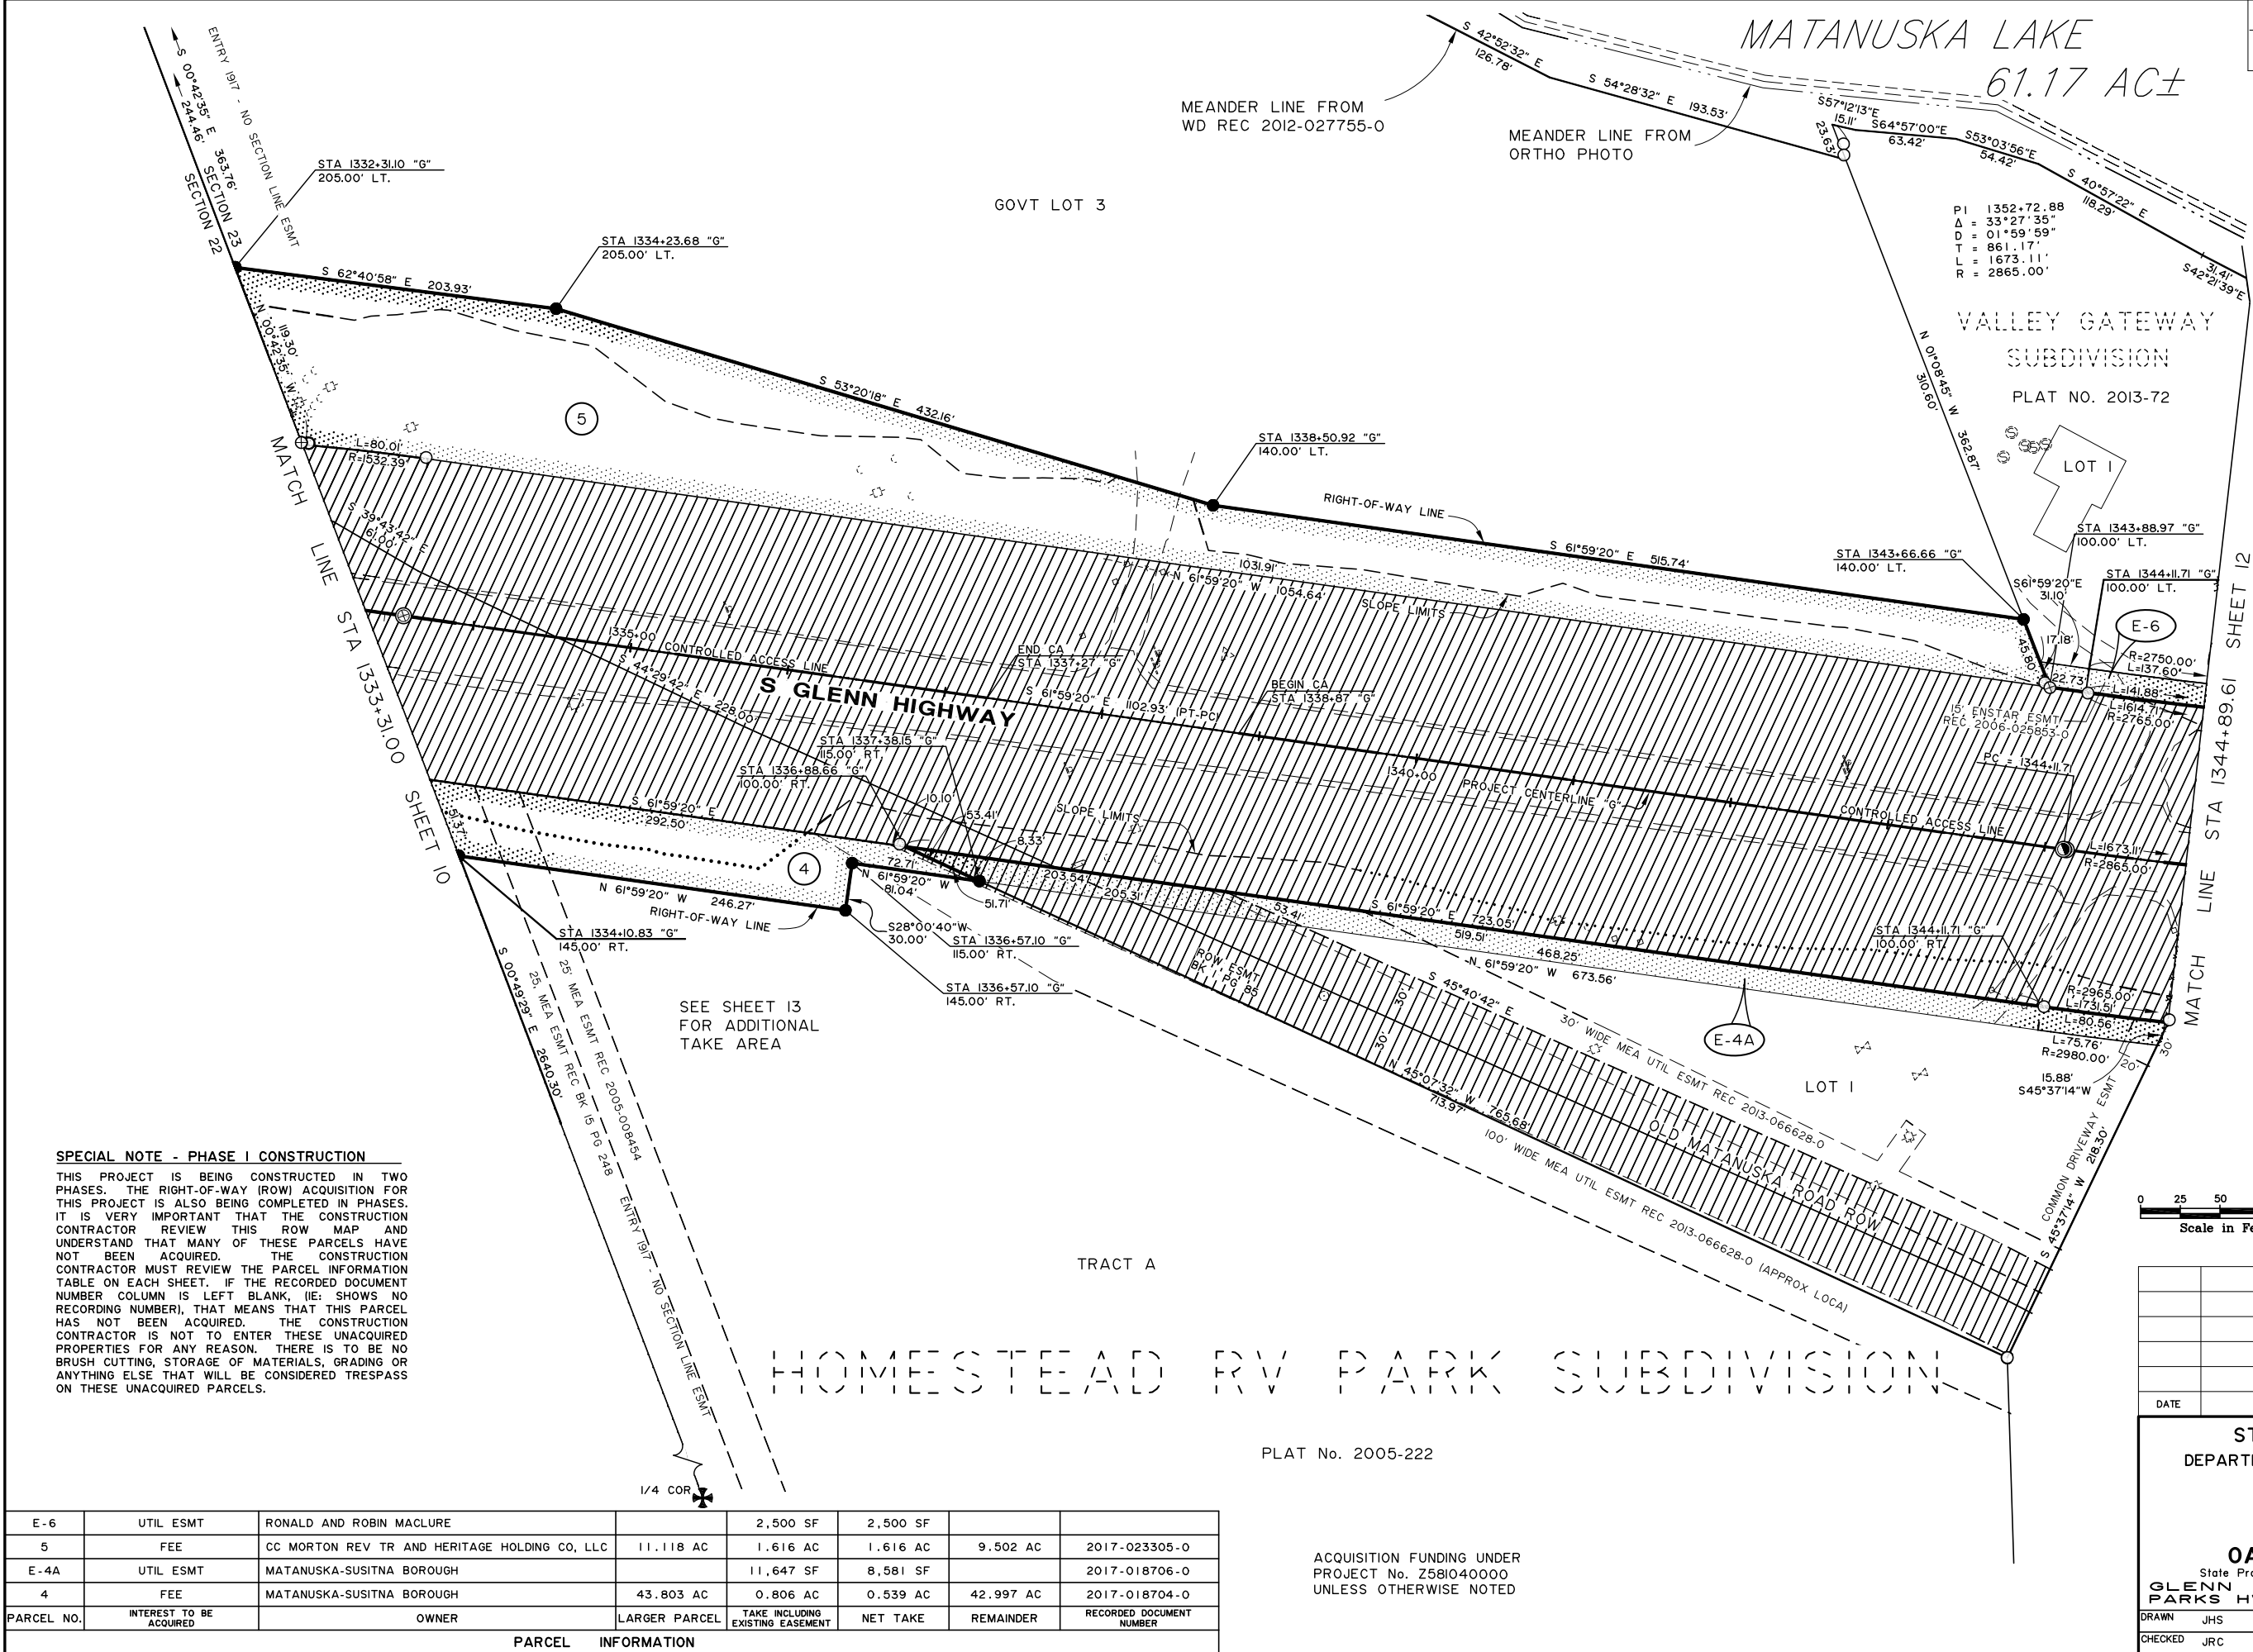

SPECIAL NOTE - PHASE I CONSTRUCTION

THIS PROJECT IS BEING CONSTRUCTED IN TWO PHASES. THE RIGHT-OF-WAY (ROW) ACQUISITION FOR THIS PROJECT IS ALSO BEING COMPLETED IN PHASES. IT IS VERY IMPORTANT THAT THE CONSTRUCTION CONTRACTOR REVIEW THIS ROW MAP AND UNDERSTAND THAT MANY OF THESE PARCELS HAVE NOT BEEN ACQUIRED. THE CONSTRUCTION CONTRACTOR MUST REVIEW THE PARCEL INFORMATION TABLE ON EACH SHEET. IF THE RECORDED DOCUMENT NUMBER COLUMN IS LEFT BLANK, (IE: SHOWS NO RECORDING NUMBER), THAT MEANS THAT THIS PARCEL HAS NOT BEEN ACQUIRED. THE CONSTRUCTION CONTRACTOR IS NOT TO ENTER THESE UNACQUIRED PROPERTIES FOR ANY REASON. THERE IS TO BE NO BRUSH CUTTING, STORAGE OF MATERIALS, GRADING OR ANYTHING ELSE THAT WILL BE CONSIDERED TRESPASS ON THESE UNACQUIRED PARCELS.

PARCEL NO.	INTEREST TO BE ACQUIRED	OWNER	LARGER PARCEL	TAKE INCLUDING EXISTING EASEMENT	NET TAKE	REMAINDER	RECORDED DOCUMENT NUMBER
E-6	UTIL ESMT	RONALD AND ROBIN MACLURE		2,500 SF	2,500 SF		
5	FEE	CC MORTON REV TR AND HERITAGE HOLDING CO, LLC	11.118 AC	1.616 AC	1.616 AC	9.502 AC	2017-023305-0
E-4A	UTIL ESMT	MATANUSKA-SUSITNA BOROUGH		11,647 SF	8,581 SF		2017-018706-0
4	FEE	MATANUSKA-SUSITNA BOROUGH	43.803 AC	0.806 AC	0.539 AC	42.997 AC	2017-018704-0


PLAT No. 2005-222

ACQUISITION FUNDING UNDER
PROJECT No. Z581040000
UNLESS OTHERWISE NOTED

DATE	REVISIONS	BY
STATE OF ALASKA DEPARTMENT OF TRANSPORTATION & PUBLIC FACILITIES RIGHT OF WAY MAP ALASKA PROJECT OA15024/OA15033 State Project No. Z581040000/CFHWY00006 GLENN HIGHWAY MP 34-42 PARKS HWY TO OLD GLENN HWY		
DRAWN JHS	DATE MARCH 2013	SCALE 1" = 50'
CHECKED JRC	DATE	SHEET II OF 68

SPECIAL NOTE - PHASE I CONSTRUCTION


THIS PROJECT IS BEING CONSTRUCTED IN TWO PHASES. THE RIGHT-OF-WAY (ROW) ACQUISITION FOR THIS PROJECT IS ALSO BEING COMPLETED IN PHASES. IT IS VERY IMPORTANT THAT THE CONSTRUCTION CONTRACTOR REVIEW THIS ROW MAP AND UNDERSTAND THAT MANY OF THESE PARCELS HAVE NOT BEEN ACQUIRED. THE CONSTRUCTION CONTRACTOR MUST REVIEW THE PARCEL INFORMATION TABLE ON EACH SHEET. IF THE RECORDED DOCUMENT NUMBER COLUMN IS LEFT BLANK, (IE: SHOWS NO RECORDING NUMBER), THAT MEANS THAT THIS PARCEL HAS NOT BEEN ACQUIRED. THE CONSTRUCTION CONTRACTOR IS NOT TO ENTER THESE UNACQUIRED PROPERTIES FOR ANY REASON. THERE IS TO BE NO BRUSH CUTTING, STORAGE OF MATERIALS, GRADING OR ANYTHING ELSE THAT WILL BE CONSIDERED TRESPASS ON THESE UNACQUIRED PARCELS.

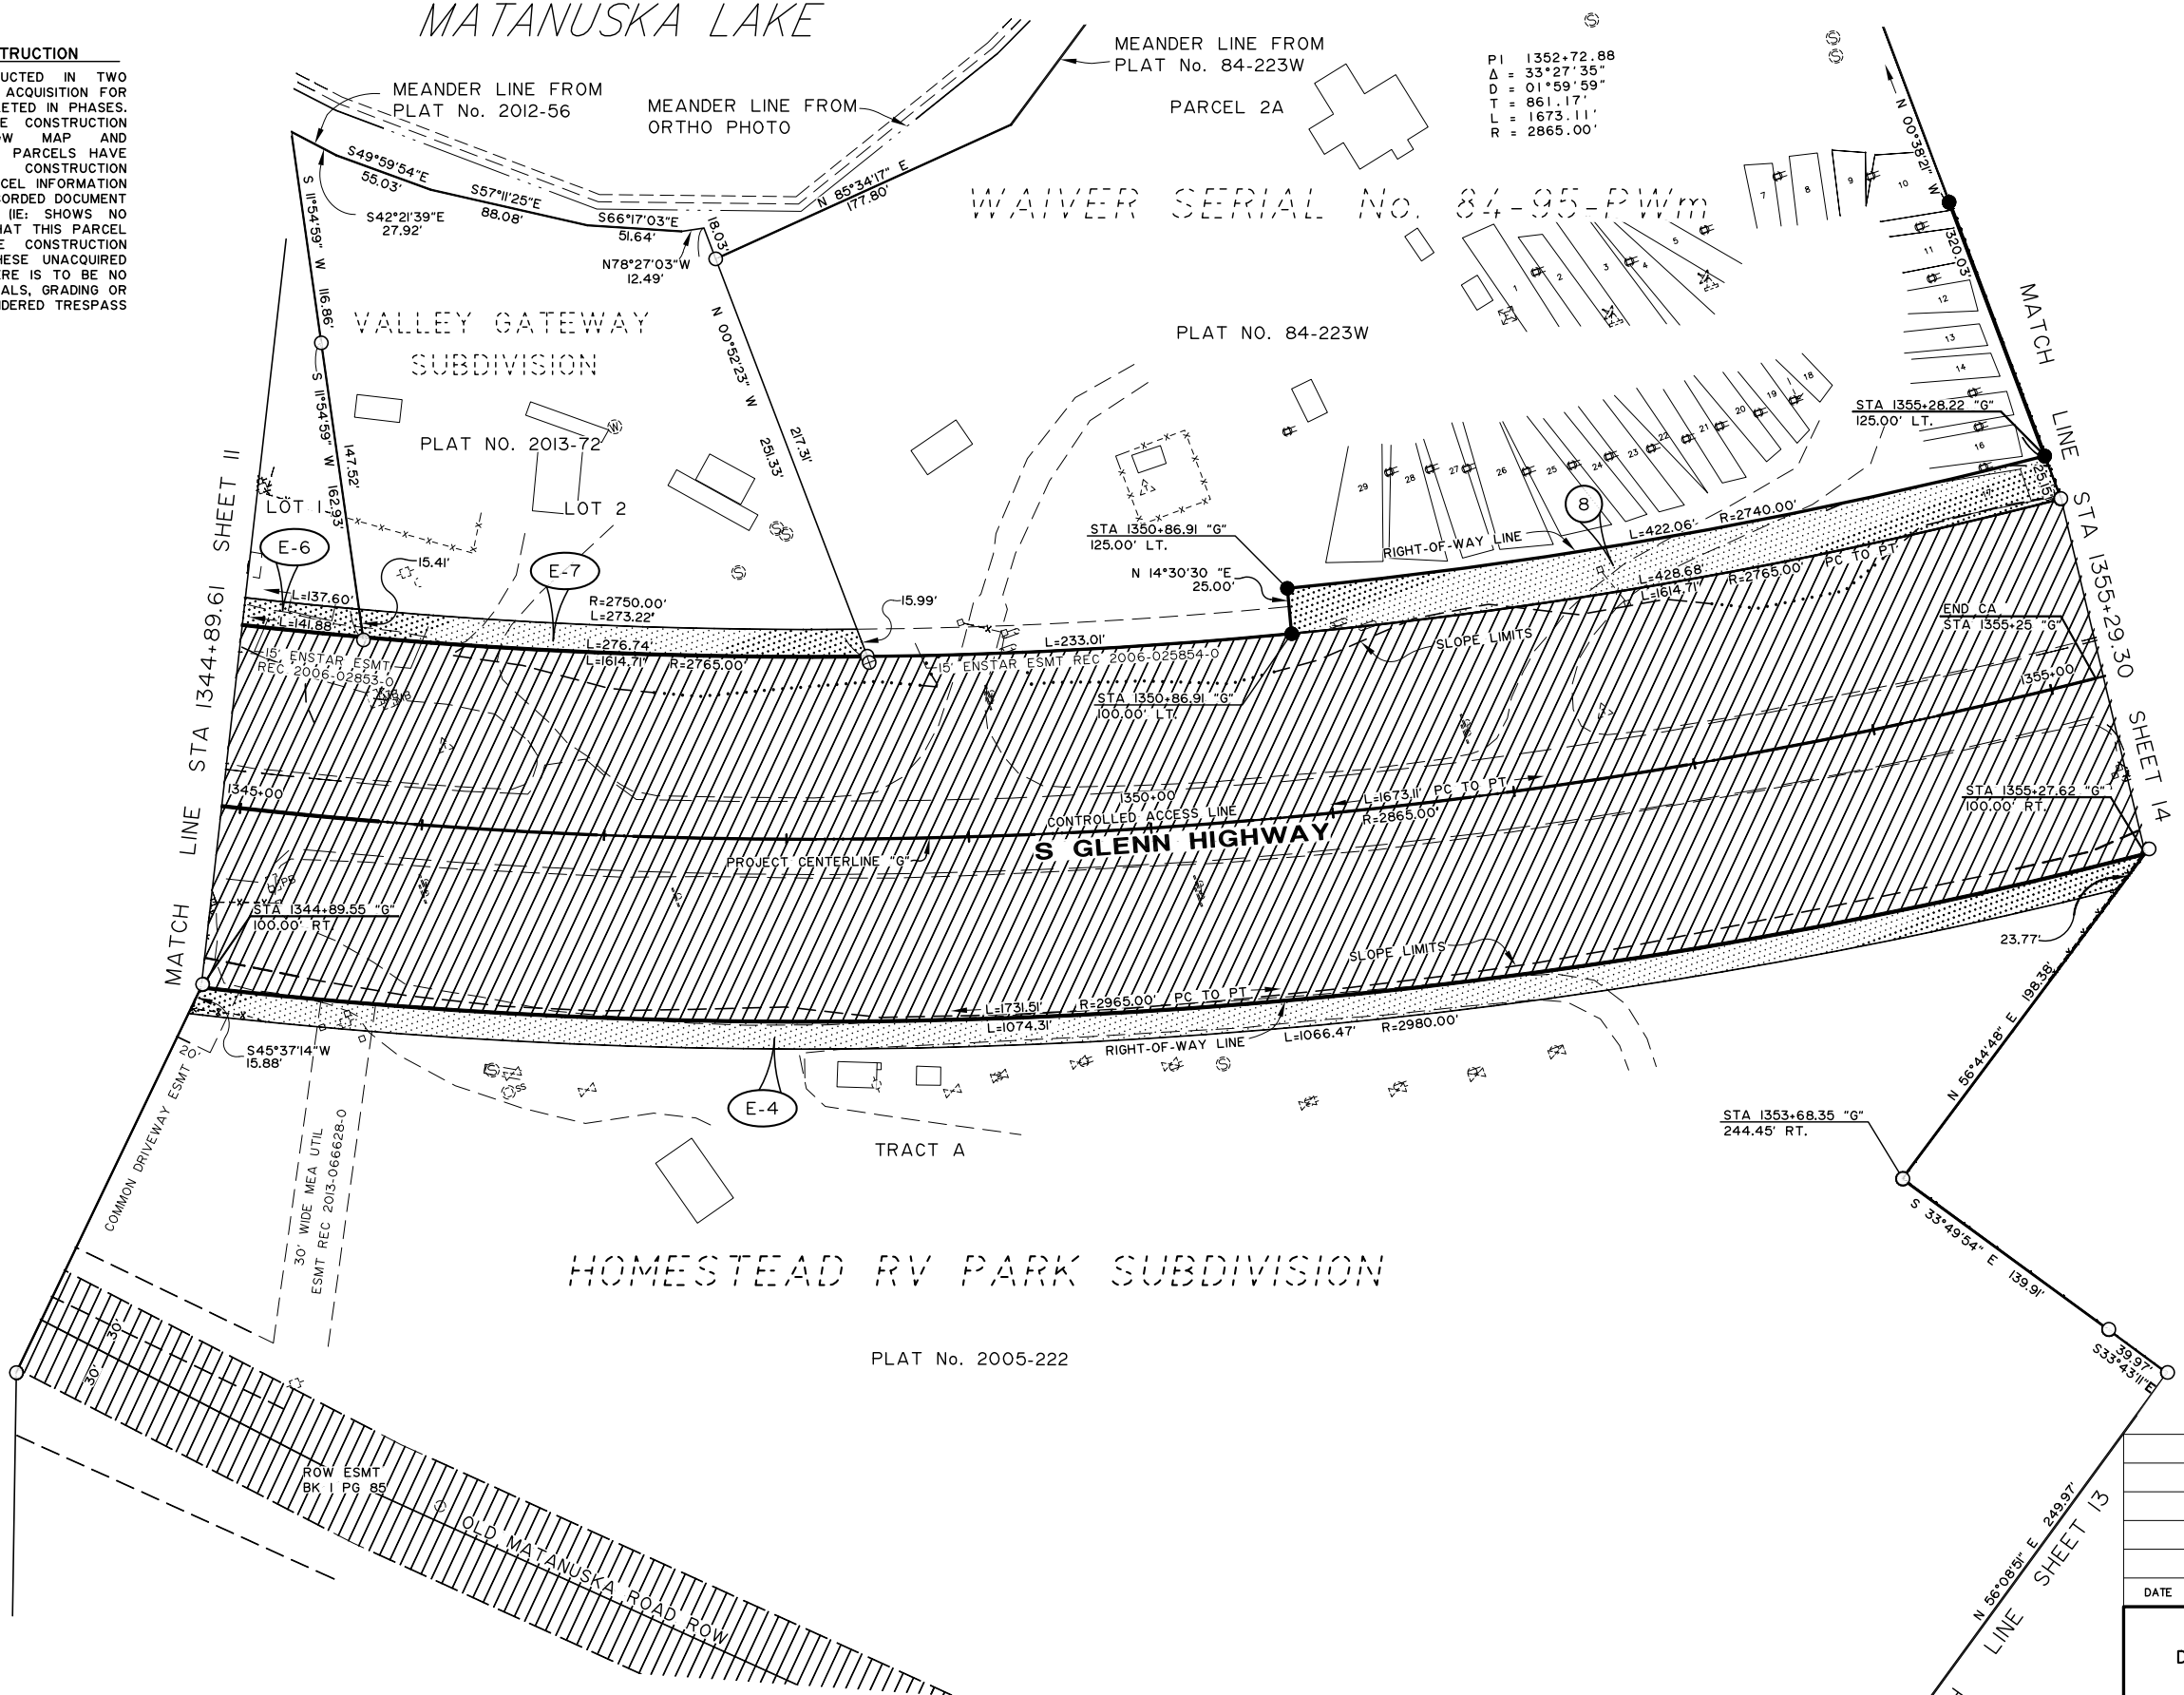

ACQUISITION FUNDING UNDER PROJECT No. Z581040000 UNLESS OTHERWISE NOTED

8	FEE	MYRA DESIREE OLSON	6.042 AC	0.244 AC	0.244 AC	5.798 AC	2017-027666-0
E-7	UTIL ESMT	RONALD AND ROBIN MACLURE		4,125 SF	4,125 SF		
E-6	UTIL ESMT	RONALD AND ROBIN MACLURE		2,500 SF	2,500 SF		
E-4	UTIL ESMT	MATANUSKA-SUSITNA BOROUGH		0.369 AC	0.369 AC		2017-018705-0
PARCEL NO.	INTEREST TO BE ACQUIRED	OWNER	LARGER PARCEL	TAKE INCLUDING EXISTING EASEMENT	NET TAKE	REMAINDER	RECORDED DOCUMENT NUMBER
PARCEL INFORMATION							

MATCH LINE SHEET 13

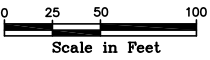

DATE	REVISIONS	BY

STATE OF ALASKA
DEPARTMENT OF TRANSPORTATION
&
PUBLIC FACILITIES
RIGHT OF WAY MAP
ALASKA PROJECT


OA15024/OA15033
State Project No. Z581040000/CFHWY00006
GLENN HIGHWAY MP 34-42
PARKS HWY TO OLD GLENN HWY

DRAWN	JHS	DATE	MARCH 2013	SCALE	1" = 50'
CHECKED	JRC	DATE		SHEET	12 OF 68

HDL ENGINEERING CONSULTANTS, LLC
3335 ARCTIC BLVD, SUITE 100
ANCHORAGE, AK 99503
PHONE (907) 564-2120
REGISTRATION NO. AECL861

STATE OF ALASKA
49TH
JAMES H. SHARP
NO. 4018-S
REGISTERED PROFESSIONAL LAND SURVEYOR

CONSULTANT RIGHT-OF-WAY
SURVEYOR'S CERTIFICATE

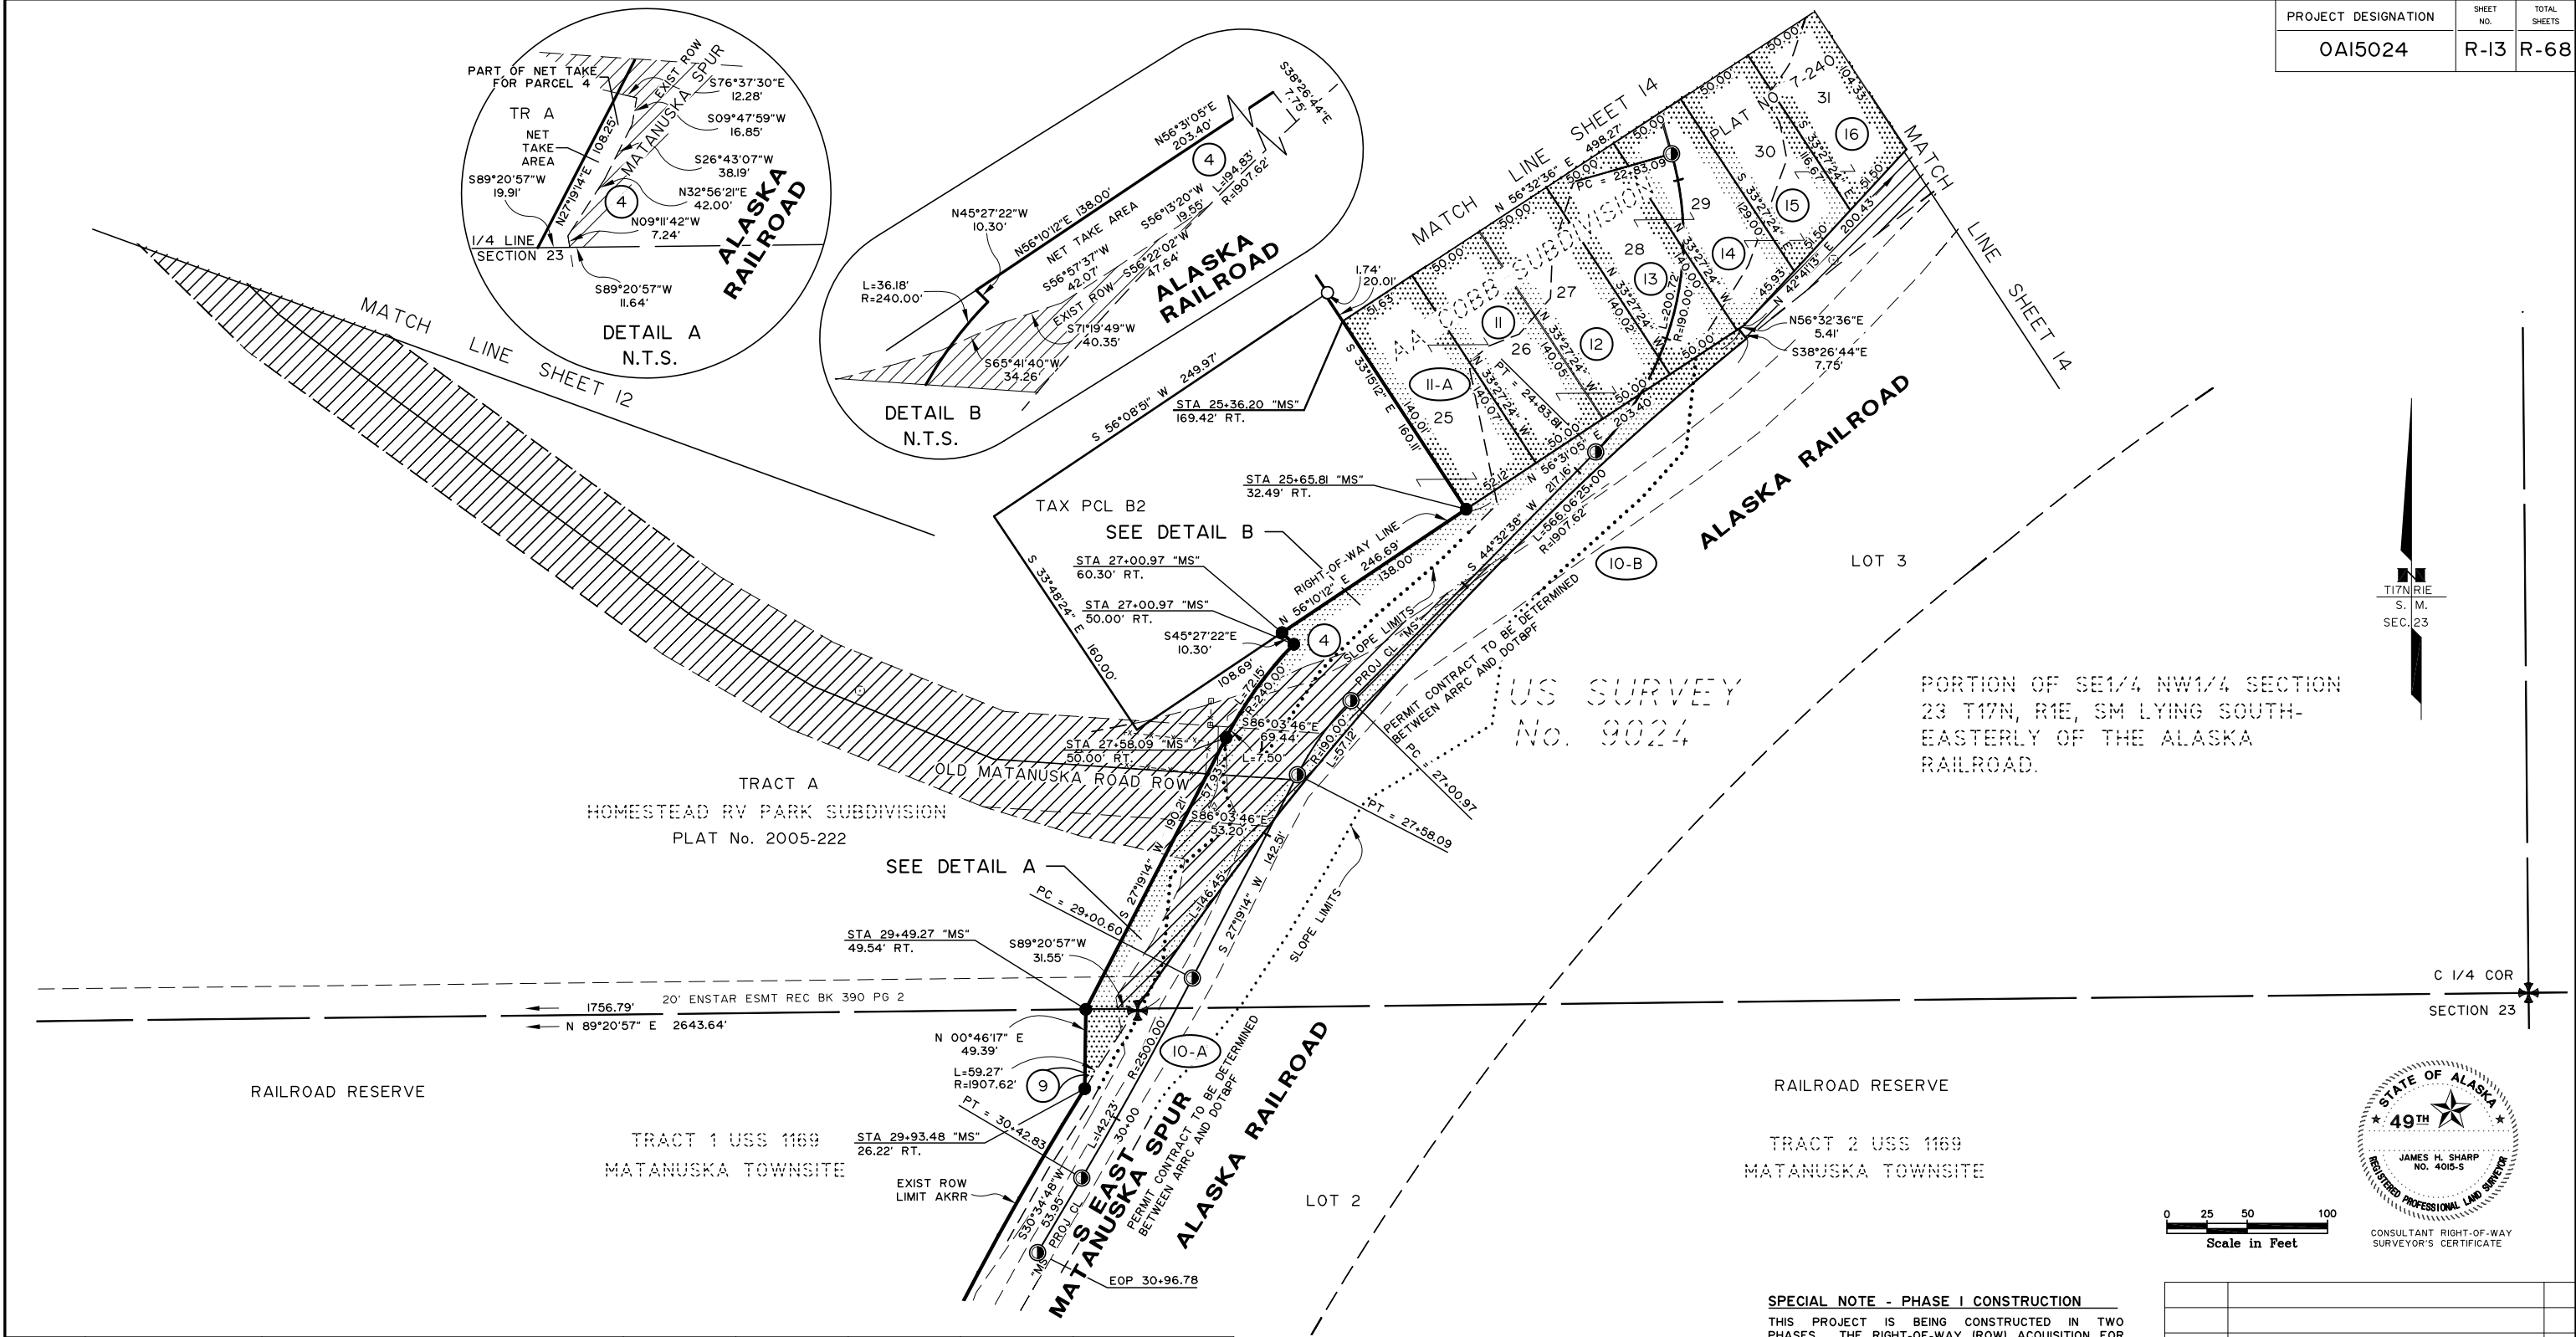

PARCEL NO.	INTEREST TO BE ACQUIRED	OWNER	LARGER PARCEL	TAKE INCLUDING EXISTING EASEMENT	NET TAKE	REMAINDER	RECORDED DOCUMENT NUMBER
16	FEE	R HANNAMAN, G LAWALTER AND R ZABORAC	5,525 SF	5,525 SF	5,525 SF	0	2016-023549-0
15	FEE	R HANNAMAN, G LAWALTER AND R ZABORAC	6,142 SF	6,142 SF	6,142 SF	0	2016-023548-0
14	FEE	R HANNAMAN, G LAWALTER AND R ZABORAC	6,755 SF	6,755 SF	6,755 SF	0	2016-023547-0
13	FEE	R HANNAMAN, G LAWALTER AND R ZABORAC	7,001 SF	7,001 SF	7,001 SF	0	2016-023546-0
12	FEE	CAROL M STROUSE	7,002 SF	7,002 SF	7,002 SF	0	2016-025937-0
11-B		DELETED					
11-A	FEE	CAROL M STROUSE	7,266 SF	7,266 SF	7,266 SF	0	2016-025936-0
11	FEE	CAROL M STROUSE	7,003 SF	7,003 SF	7,003 SF	0	2016-025935-0
10-B	PERMIT	ALASKA RAILROAD CORP		XX AC	XX AC		
10-A	PERMIT	ALASKA RAILROAD CORP		XX AC	XX AC		
9	PERMIT	ALASKA RAILROAD CORP		XX AC	XX AC		
4	FEE	MATANUSKA-SUSITNA BOROUGH	43,803 AC	0,806 AC	0,539 AC	42,997 AC	2017-018704-0
PARCEL INFORMATION							

ACQUISITION FUNDING UNDER
PROJECT No. Z581040000
UNLESS OTHERWISE NOTED

SPECIAL NOTE - PHASE I CONSTRUCTION

THIS PROJECT IS BEING CONSTRUCTED IN TWO PHASES. THE RIGHT-OF-WAY (ROW) ACQUISITION FOR THIS PROJECT IS ALSO BEING COMPLETED IN PHASES. IT IS VERY IMPORTANT THAT THE CONSTRUCTION CONTRACTOR REVIEW THIS ROW MAP AND UNDERSTAND THAT MANY OF THESE PARCELS HAVE NOT BEEN ACQUIRED. THE CONSTRUCTION CONTRACTOR MUST REVIEW THE PARCEL INFORMATION TABLE ON EACH SHEET. IF THE RECORDED DOCUMENT NUMBER COLUMN IS LEFT BLANK, (IE: SHOWS NO RECORDING NUMBER), THAT MEANS THAT THIS PARCEL HAS NOT BEEN ACQUIRED. THE CONSTRUCTION CONTRACTOR IS NOT TO ENTER THESE UNACQUIRED PROPERTIES FOR ANY REASON. THERE IS TO BE NO BRUSH CUTTING, STORAGE OF MATERIALS, GRADING OR ANYTHING ELSE THAT WILL BE CONSIDERED TRESPASS ON THESE UNACQUIRED PARCELS.


HDL ENGINEERING CONSULTANTS, LLC
3355 ARCTIC BLVD, SUITE 100
ANCHORAGE, AK 99503
PHONE (907) 564-2120
REGISTRATION NO. AECL861

10/15	DELETED PARCEL 11-B	JS
DATE	REVISIONS	BY

STATE OF ALASKA
DEPARTMENT OF TRANSPORTATION
&
PUBLIC FACILITIES
RIGHT OF WAY MAP
ALASKA PROJECT

OAI5024/OAI5033
State Project No. Z581040000/CFHWY00006
GLENN HIGHWAY MP 34-42
PARKS HWY TO OLD GLENN HWY

DRAWN	JHS	DATE	MARCH 2013	SCALE	1" = 50'
CHECKED	JRC	DATE		SHEET	13 OF 68

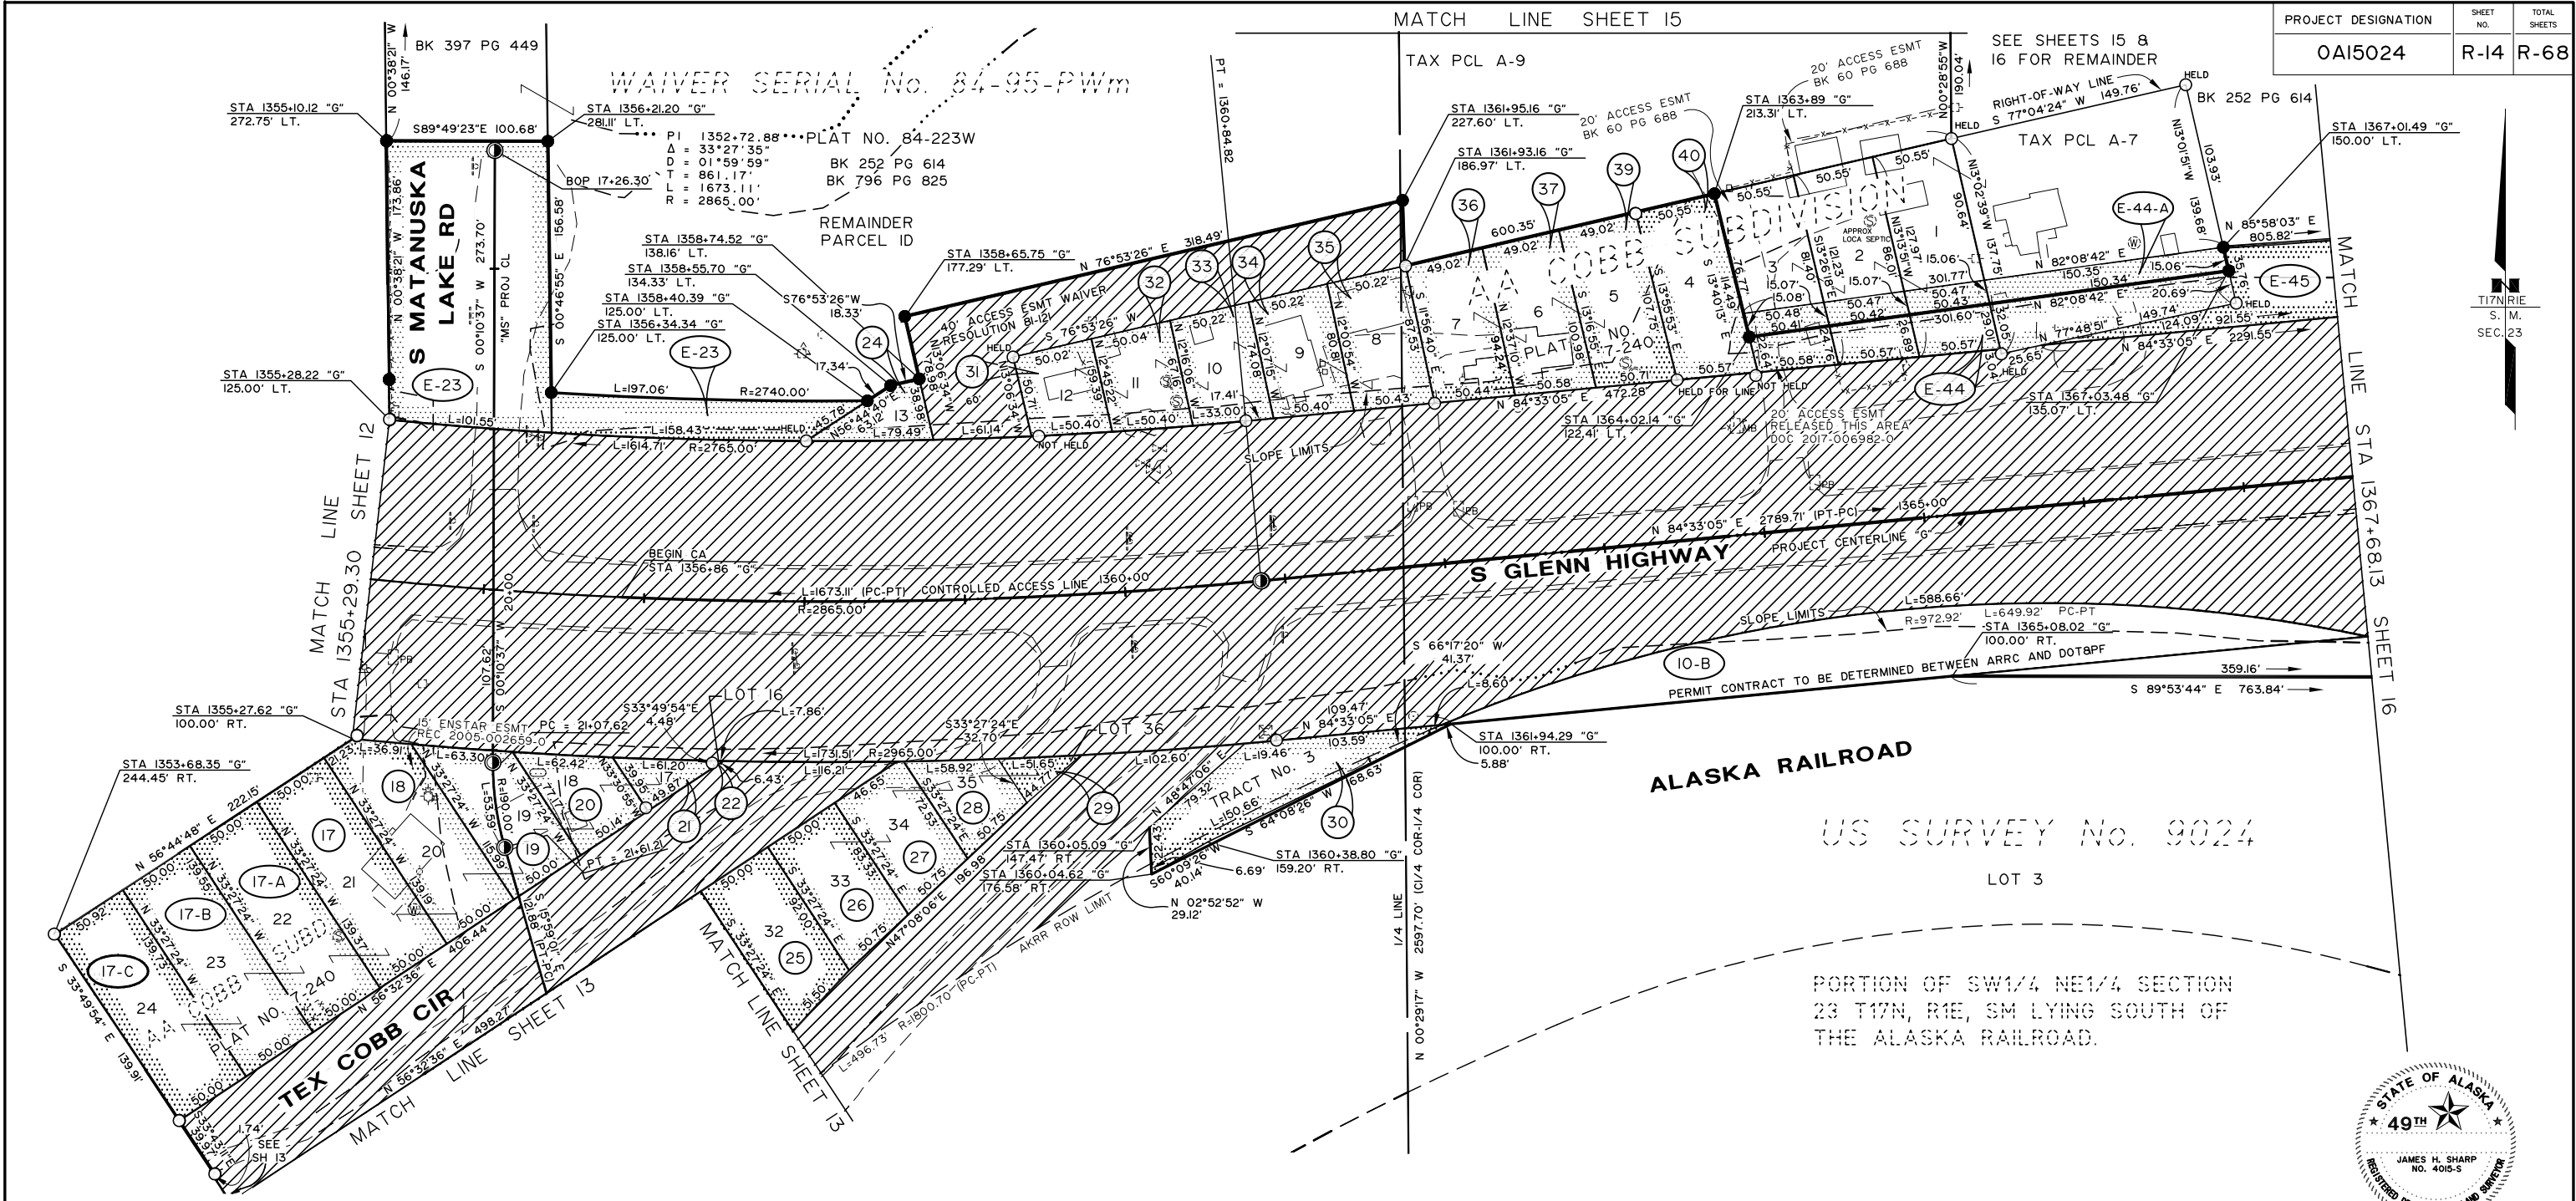

E-45	ROW ESMT	STATE OF ALASKA DNR			0.757 AC	0.757 AC		
E-44-A	UTIL ESMT	SCOTT R WELLS			4,525 SF	4,525 SF		2017-018709-0
E-44	ROW ESMT	SCOTT R WELLS			7,833 SF	7,833 SF		2017-018708-0
40	FEE	KATIE L ROUSEY	5,589 SF	5,589 SF	5,589 SF	0		2016-025934-0
39	FEE	KATHERINE L SEIM AND STEVEN C LOVE	5,178 AC	5,178 AC	5,178 AC	0		2016-018321-0
36-37	FEE	KATHERINE L SEIM AND STEVEN C LOVE	9,343 SF	9,343 SF	9,343 SF	0		2016-018322-0
34-35	FEE	JOHN J AND KAREN STUART	8,105 SF	8,105 SF	8,105 SF	0		2016-020697-0
33	FEE	JOHN J AND KAREN STUART	3,543 SF	3,543 SF	3,543 SF	0		2016-020696-0
31-32	FEE	JOHN J AND KAREN STUART	5,925 SF	5,925 SF	5,925 SF	0		2016-020694-0
30	FEE	KATIE DRYDEN ROUSEY	5,533 SF	5,533 SF	4,593 SF	0		2016-025933-0
26-29	FEE	REBECCA A HANNAMAN AND G A LAWALTER	11,675 SF	11,675 SF	11,675 SF	0		SEE NOTE 3
25	FEE	REBECCA A HANNAMAN AND G A LAWALTER	4,908 SF	4,908 SF	4,908 SF	0		2016-023550-0
24	FEE	REBECCA A HANNAMAN AND G A LAWALTER	1,727 SF	1,727 SF	1,727 SF	0		2016-021211-0
E-23	ROW ESMT	STATE OF ALASKA, DNR			22,407 SF	22,407 SF		
22	FEE	REBECCA A LAWALTER AND G A LAWALTER	14 SF	14 SF	14 SF	0		2016-025938-0
17-A-17-C	FEE	EUGENE R MOTTER, PERS REP FOR ESTATE	21,010 SF	21,010 SF	21,010 SF	0		SEE NOTE 2
17-21	FEE	EUGENE R MOTTER, PERS REP FOR ESTATE	22,438 SF	22,438 SF	22,438 SF	0		SEE NOTE 1
10-B	PERMIT	ALASKA RAILROAD CORP			XX AC	XX AC		
PARCEL NO	INTEREST TO BE ACQUIRED	OWNER	LARGER PARCEL	TAKE INCLUDING EXISTING EASEMENT	NET TAKE	REMAINDER	RECORDED DOCUMENT NUMBER	
PARCEL INFORMATION								

- NOTES:
- 2016-016517-0
2016-0116521-0
2016-016522-0
2016-016523-0
2016-016524-0
 - 2016-016518-0
2016-016519-0
2016-01520-0
 - 2016-023551-0
2016-023552-0
2016-023553-0
2016-023554-0

ACQUISITION FUNDING UNDER PROJECT No. Z581040000 UNLESS OTHERWISE NOTED

SPECIAL NOTE - PHASE I CONSTRUCTION

THIS PROJECT IS BEING CONSTRUCTED IN TWO PHASES. THE RIGHT-OF-WAY (ROW) ACQUISITION FOR THIS PROJECT IS ALSO BEING COMPLETED IN PHASES. IT IS VERY IMPORTANT THAT THE CONSTRUCTION CONTRACTOR REVIEW THIS ROW MAP AND UNDERSTAND THAT MANY OF THESE PARCELS HAVE NOT BEEN ACQUIRED. THE CONSTRUCTION CONTRACTOR MUST REVIEW THE PARCEL INFORMATION TABLE ON EACH SHEET. IF THE RECORDED DOCUMENT NUMBER COLUMN IS LEFT BLANK, (IE: SHOWS NO RECORDING NUMBER), THAT MEANS THAT THIS PARCEL HAS NOT BEEN ACQUIRED. THE CONSTRUCTION CONTRACTOR IS NOT TO ENTER THESE UNACQUIRED PROPERTIES FOR ANY REASON. THERE IS TO BE NO BRUSH CUTTING, STORAGE OF MATERIALS, GRADING OR ANYTHING ELSE THAT WILL BE CONSIDERED TRESPASS ON THESE UNACQUIRED PARCELS.

HDL ENGINEERING CONSULTANTS, LLC
3335 ARCTIC BLVD, SUITE 100
ANCHORAGE, AK 99503
PHONE (907) 564-2120
REGISTRATION NO. AECL861

02550100

Scale in Feet

STATE OF ALASKA
DEPARTMENT OF TRANSPORTATION
&
PUBLIC FACILITIES
RIGHT OF WAY MAP
ALASKA PROJECT
OA15024/OA15033
State Project No. Z581040000/CFHWY00006
GLENN HIGHWAY MP 34-42
PARKS HWY TO OLD GLENN HWY

DRAWN JHS

DATE MARCH 2013

SCALE 1" = 50'

CHECKED JRC

DATE

SHEET 14 OF 68


PROJECT DESIGNATION	SHEET NO.	TOTAL SHEETS
OAI5024	R-15	R-68

KEPLER LAKE
46.33 AC±




1/16 LINE

N 00°37'55" W 1323.25' 1/16 COR-1/16 COR

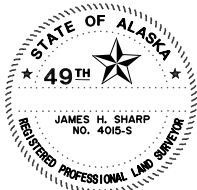

CONSULTANT RIGHT-OF-WAY SURVEYOR'S CERTIFICATE

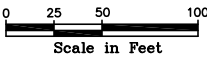

DATE	REVISIONS	BY


STATE OF ALASKA
DEPARTMENT OF TRANSPORTATION
&
PUBLIC FACILITIES
RIGHT OF WAY MAP
ALASKA PROJECT
OAI5024/OAI5033
State Project No. Z581040000/CFHWY00006
GLENN HIGHWAY MP 34-42
PARKS HWY TO OLD GLENN HWY

DRAWN JHS	DATE MARCH 2013	SCALE 1" = 50'
CHECKED JRC	DATE	SHEET 15 OF 68

SPECIAL NOTE - PHASE I CONSTRUCTION

THIS PROJECT IS BEING CONSTRUCTED IN TWO PHASES. THE RIGHT-OF-WAY (ROW) ACQUISITION FOR THIS PROJECT IS ALSO BEING COMPLETED IN PHASES. IT IS VERY IMPORTANT THAT THE CONSTRUCTION CONTRACTOR REVIEW THIS ROW MAP AND UNDERSTAND THAT MANY OF THESE PARCELS HAVE NOT BEEN ACQUIRED. THE CONSTRUCTION CONTRACTOR MUST REVIEW THE PARCEL INFORMATION TABLE ON EACH SHEET. IF THE RECORDED DOCUMENT NUMBER COLUMN IS LEFT BLANK, (IE: SHOWS NO RECORDING NUMBER), THAT MEANS THAT THIS PARCEL HAS NOT BEEN ACQUIRED. THE CONSTRUCTION CONTRACTOR IS NOT TO ENTER THESE UNACQUIRED PROPERTIES FOR ANY REASON. THERE IS TO BE NO BRUSH CUTTING, STORAGE OF MATERIALS, GRADING OR ANYTHING ELSE THAT WILL BE CONSIDERED TRESPASS ON THESE UNACQUIRED PARCELS.

HDL ENGINEERING CONSULTANTS, LLC
3335 ARCTIC BLVD, SUITE 100
ANCHORAGE, AK 99503
PHONE (907) 564-2120
REGISTRATION NO. AECL861

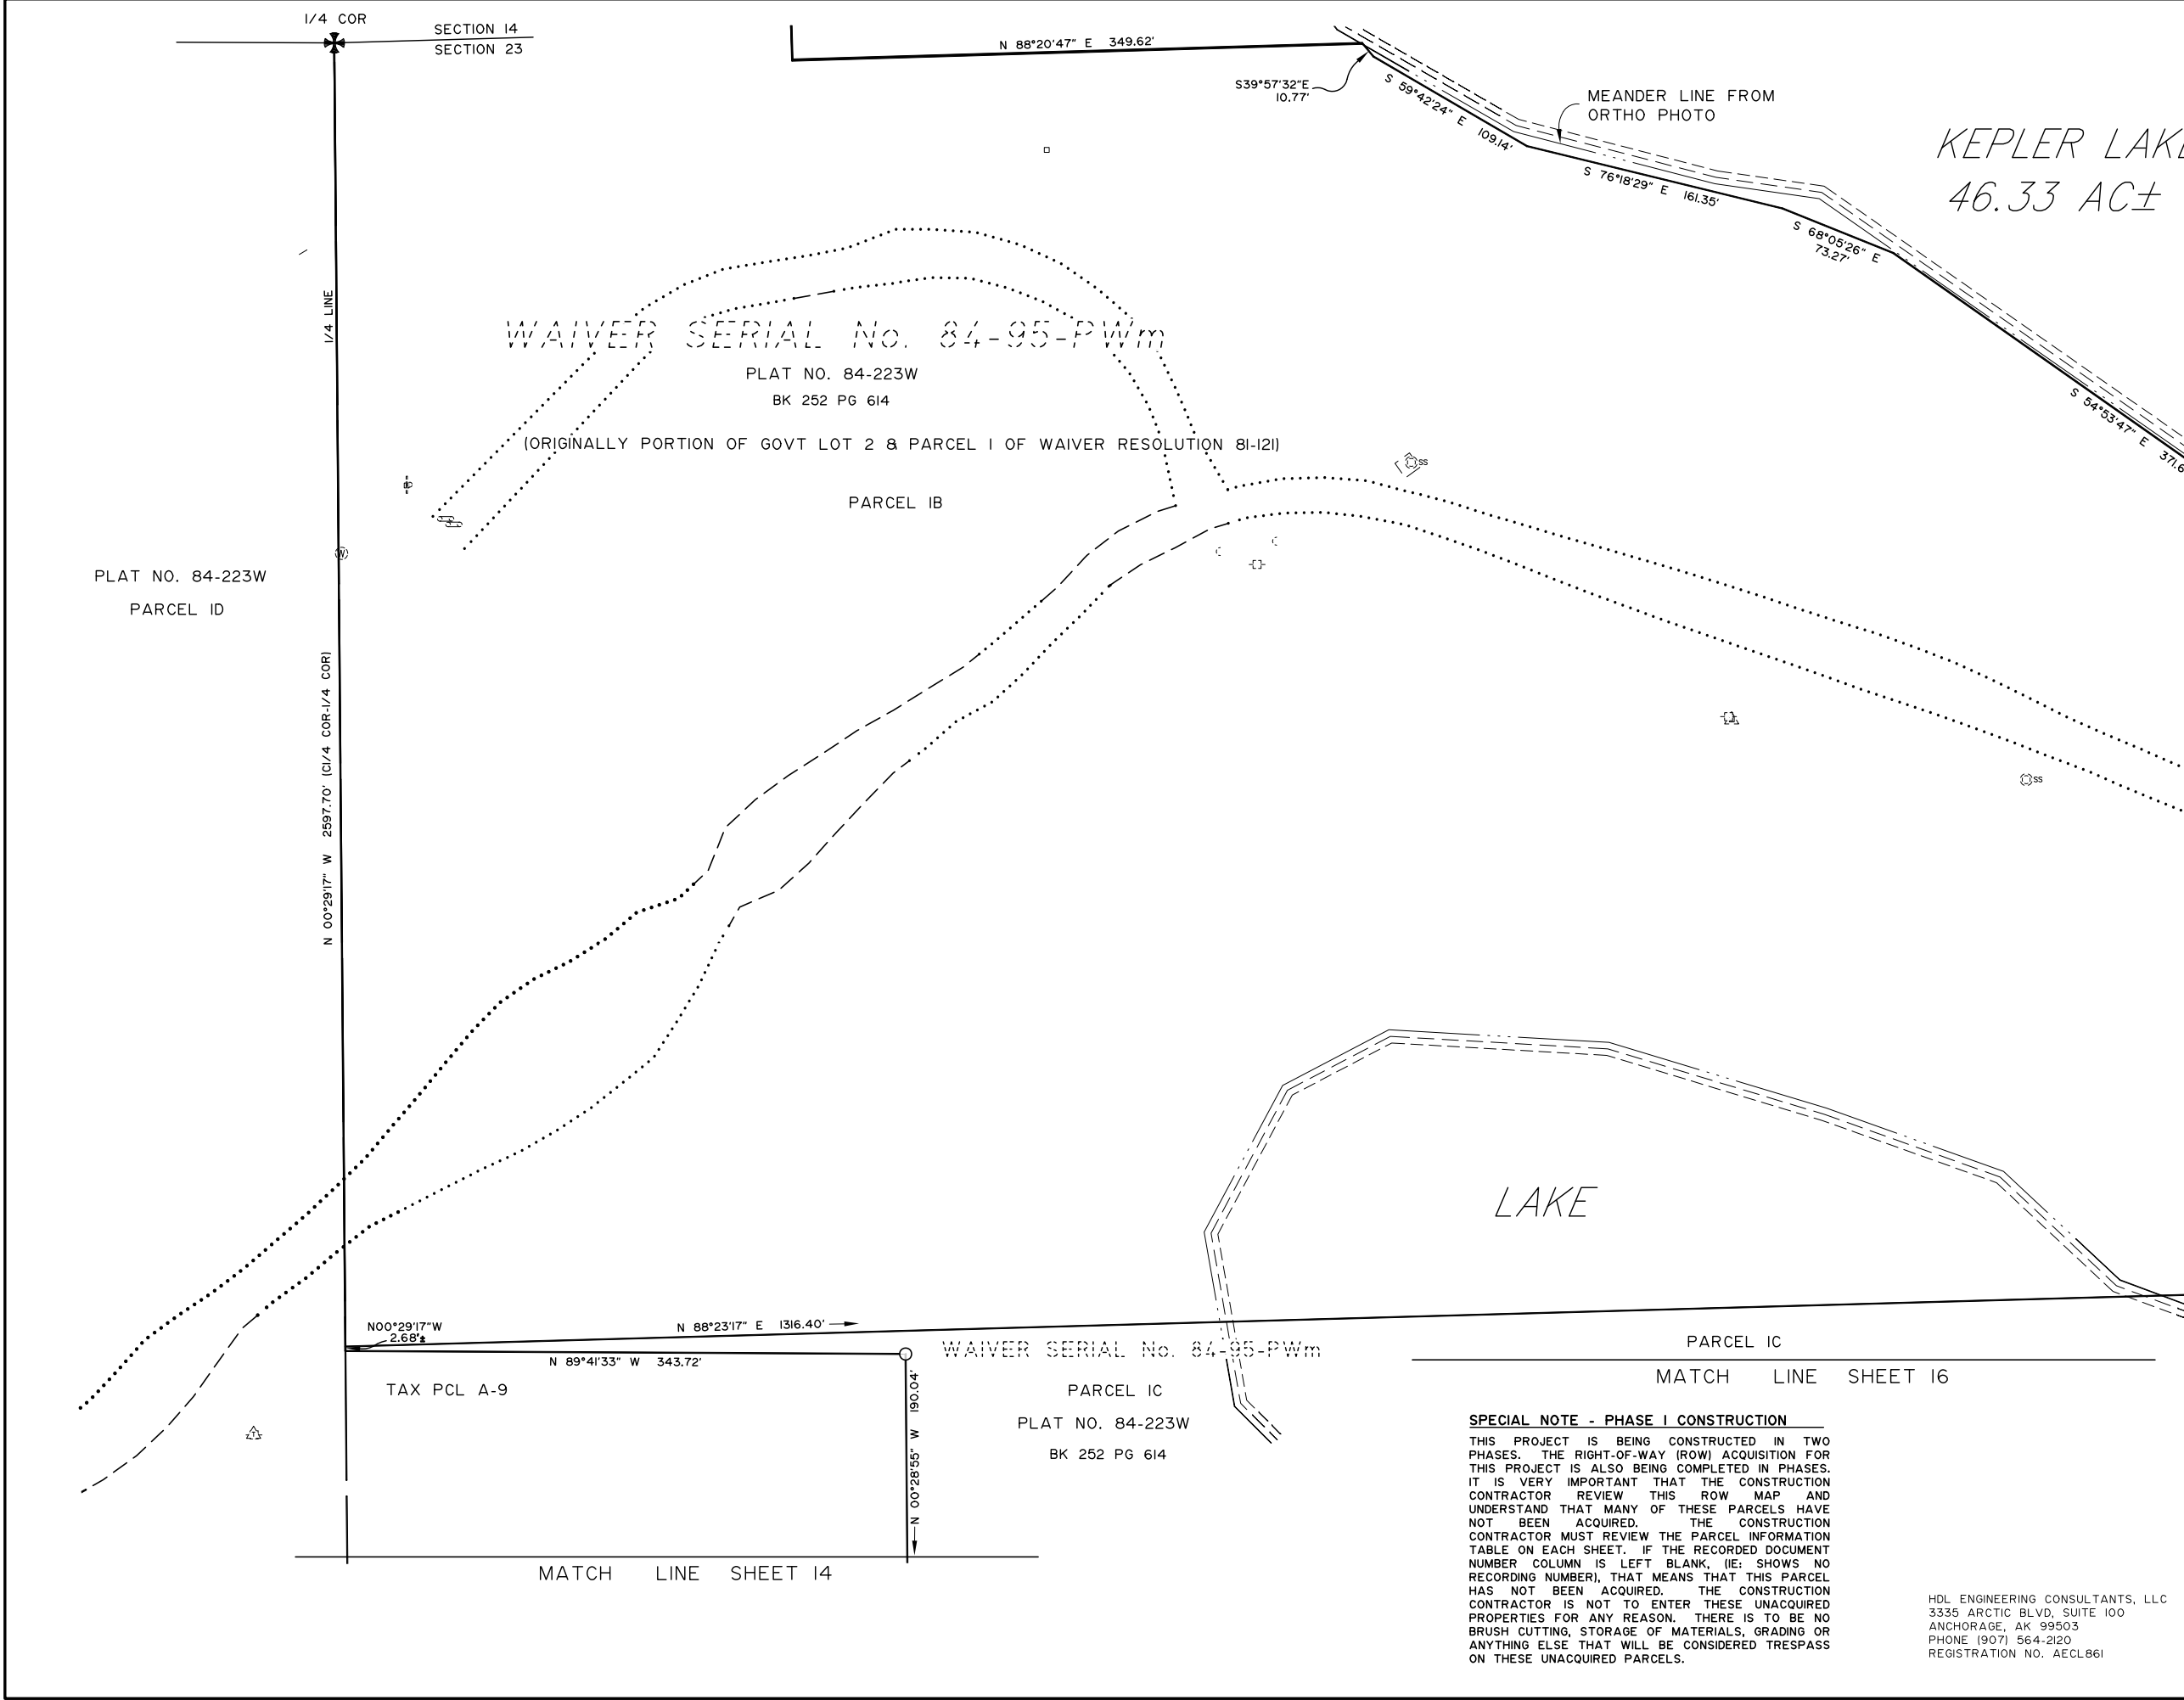

SPECIAL NOTE - PHASE I CONSTRUCTION

THIS PROJECT IS BEING CONSTRUCTED IN TWO PHASES. THE RIGHT-OF-WAY (ROW) ACQUISITION FOR THIS PROJECT IS ALSO BEING COMPLETED IN PHASES. IT IS VERY IMPORTANT THAT THE CONSTRUCTION CONTRACTOR REVIEW THIS ROW MAP AND UNDERSTAND THAT MANY OF THESE PARCELS HAVE NOT BEEN ACQUIRED. THE CONSTRUCTION CONTRACTOR MUST REVIEW THE PARCEL INFORMATION TABLE ON EACH SHEET. IF THE RECORDED DOCUMENT NUMBER COLUMN IS LEFT BLANK, IIE: SHOWS NO RECORDING NUMBER, THAT MEANS THAT THIS PARCEL HAS NOT BEEN ACQUIRED. THE CONSTRUCTION CONTRACTOR IS NOT TO ENTER THESE UNACQUIRED PROPERTIES FOR ANY REASON. THERE IS TO BE NO BRUSH CUTTING, STORAGE OF MATERIALS, GRADING OR ANYTHING ELSE THAT WILL BE CONSIDERED TRESPASS ON THESE UNACQUIRED PARCELS.

PROJECT DESIGNATION	SHEET NO.	TOTAL SHEETS
OAI5024	R-16	R-68

MATCH LINE SHEET 15

WAIVER SERIAL No. 84-95-PWm

PLAT NO. 84-223W
BK 252 PG 614
PARCEL 1C

SEE SHEETS 14 &
15 FOR REMAINDER


MEANDER LINE FROM
ORTHO PHOTO

LAKE

WAIVER SERIAL No. 84-95-PWm

PLAT NO. 84-223W
BK 252 PG 614
PARCEL 1A

T17N R1E
S. M.
SEC. 23


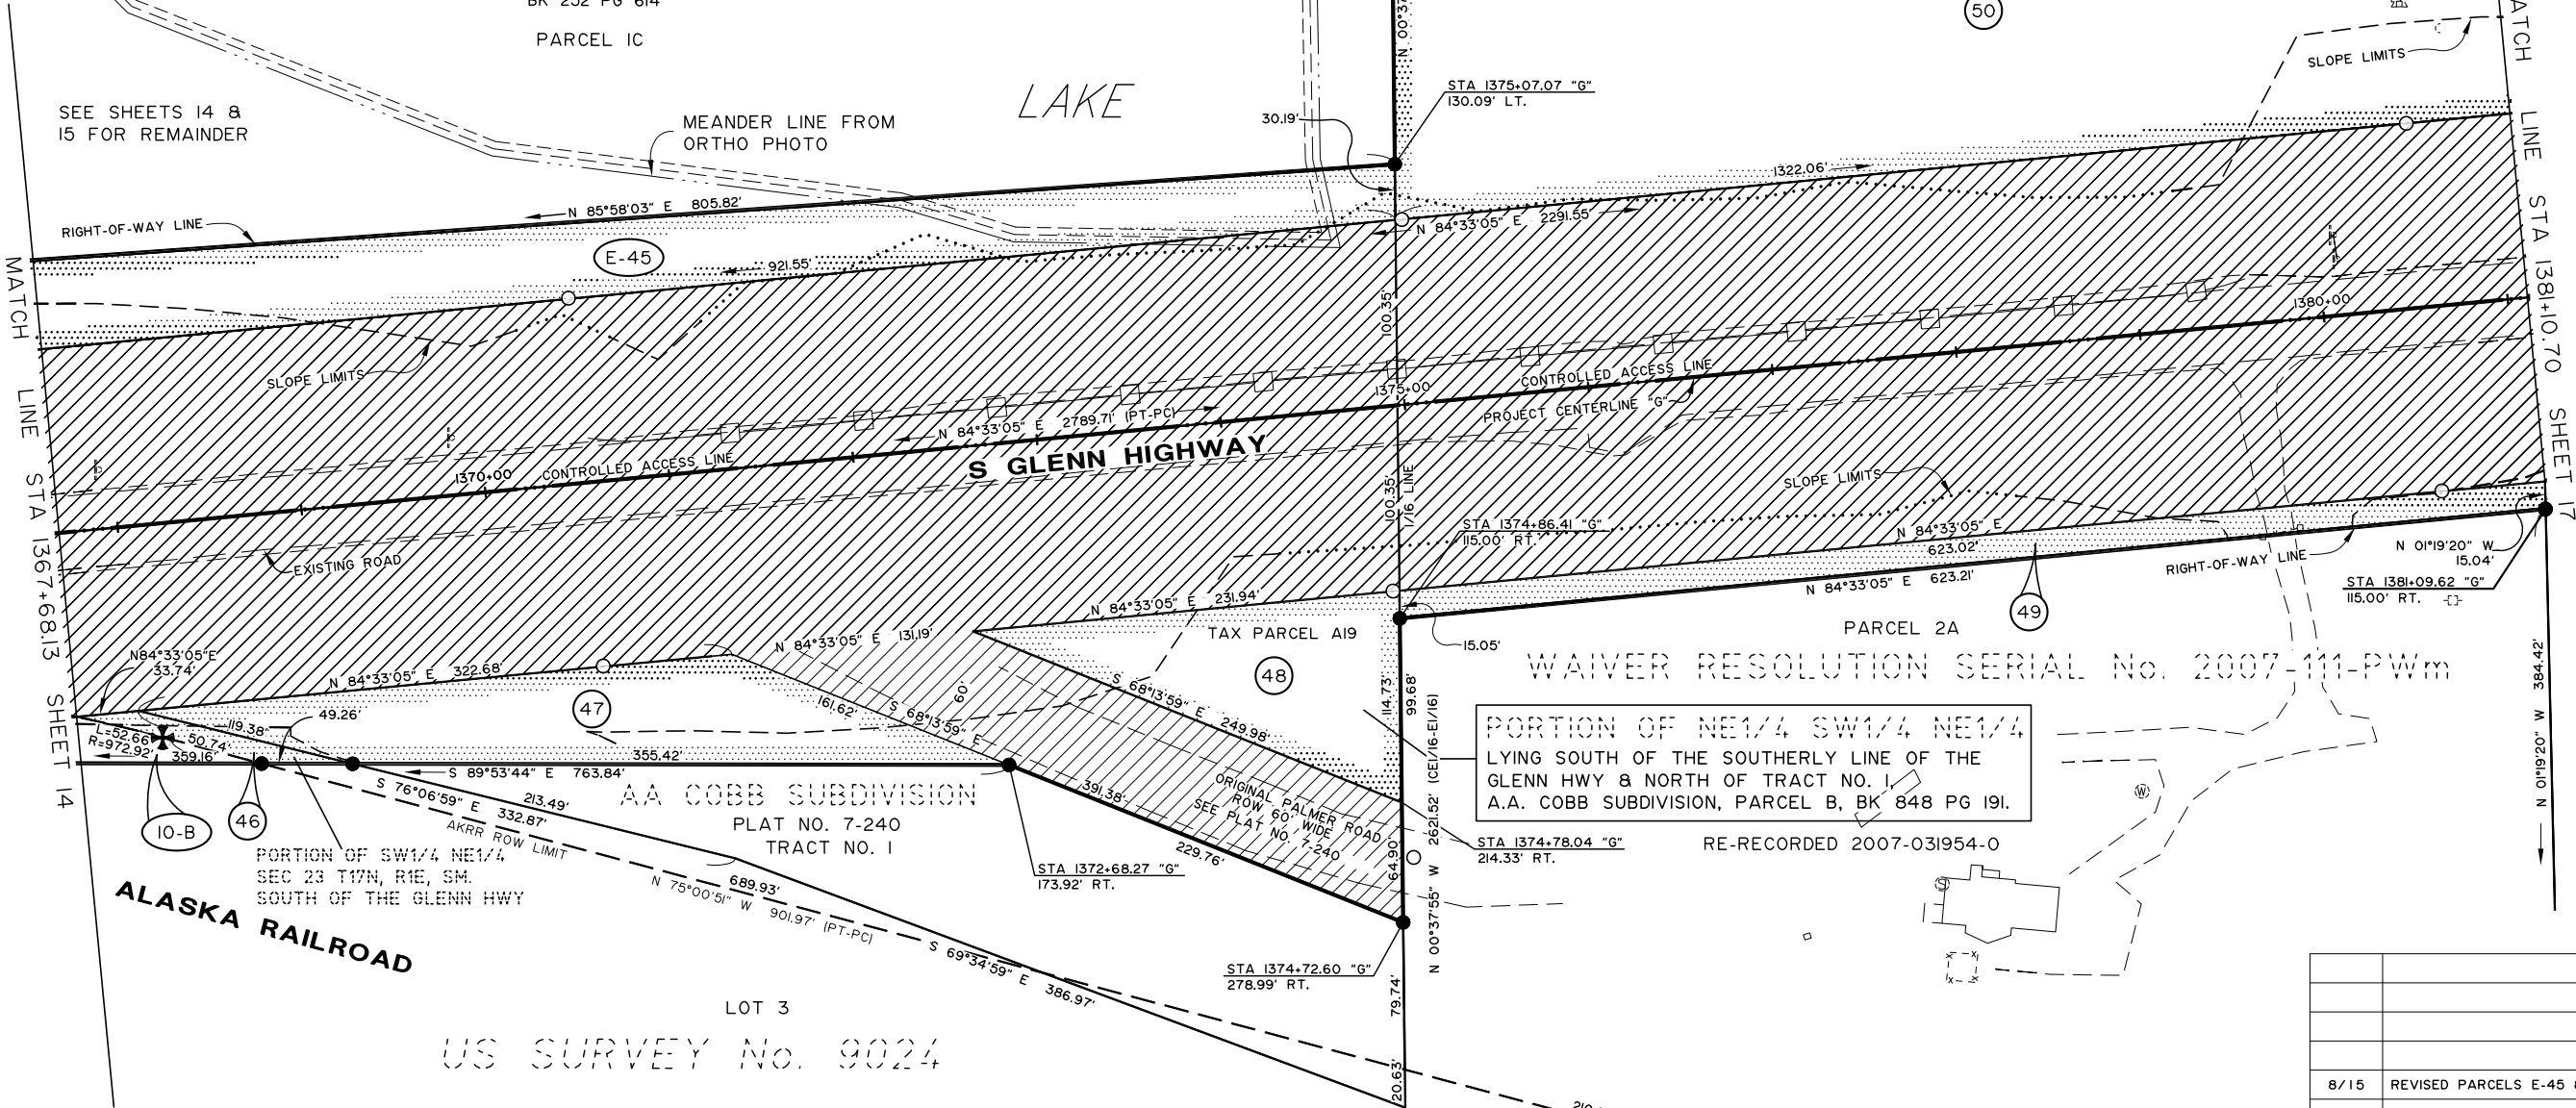


PORTION OF NE1/4 SW1/4 NE1/4
LYING SOUTH OF THE SOUTHERLY LINE OF THE
GLENN HWY & NORTH OF TRACT NO. 1,
A.A. COBB SUBDIVISION, PARCEL B, BK 848 PG 191.

RE-RECORDED 2007-031954-0

LOT 3
US SURVEY No. 9024


50	FEE	CITY OF PALMER	6,908 AC	6,908 AC	6,908 AC	0	
49	FEE	RICHARD A PAYNE	5,053 AC	0.215 AC	0.215 AC	4,838 AC	2017-022710-0
48	FEE	RICHARD A PAYNE	13,259 SF	13,259 SF	13,259 SF	0	2017-008693-0
47	FEE	SCOTT AND MARIANNE K WICK	55,848 SF	16,979 SF	16,979 SF	38,869 SF	2017-011839-0
46	FEE	G A AND R A LAWALTER AND C M STROUSE	1,238 SF	1,238 SF	1,238 SF	0	2016-025939-0
E-45	ROW ESMT	STATE OF ALASKA DNR		0.757 AC	0.757 AC		
10-B	PERMIT	ALASKA RAILROAD CORP		XX AC	XX AC		
PARCEL NO.	INTEREST TO BE ACQUIRED	OWNER	LARGER PARCEL	TAKE INCLUDING EXISTING EASEMENT	NET TAKE	REMAINDER	RECORDED DOCUMENT NUMBER
PARCEL INFORMATION							

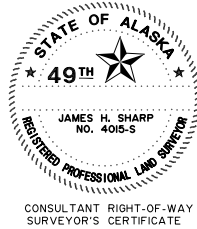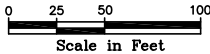

HDL ENGINEERING CONSULTANTS, LLC
3335 ARCTIC BLVD, SUITE 100
ANCHORAGE, AK 99503
PHONE (907) 564-2120
REGISTRATION NO. AECL861

ACQUISITION FUNDING UNDER
PROJECT No. Z581040000
UNLESS OTHERWISE NOTED

STATE OF ALASKA DEPARTMENT OF TRANSPORTATION & PUBLIC FACILITIES RIGHT OF WAY MAP ALASKA PROJECT OAI5024/OAI5033 State Project No. Z581040000/CFHWY00006 GLENN HIGHWAY MP 34-42 PARKS HWY TO OLD GLENN HWY		
DRAWN JHS	DATE MARCH 2013	SCALE 1" = 50'
CHECKED JRC	DATE	SHEET 16 OF 68

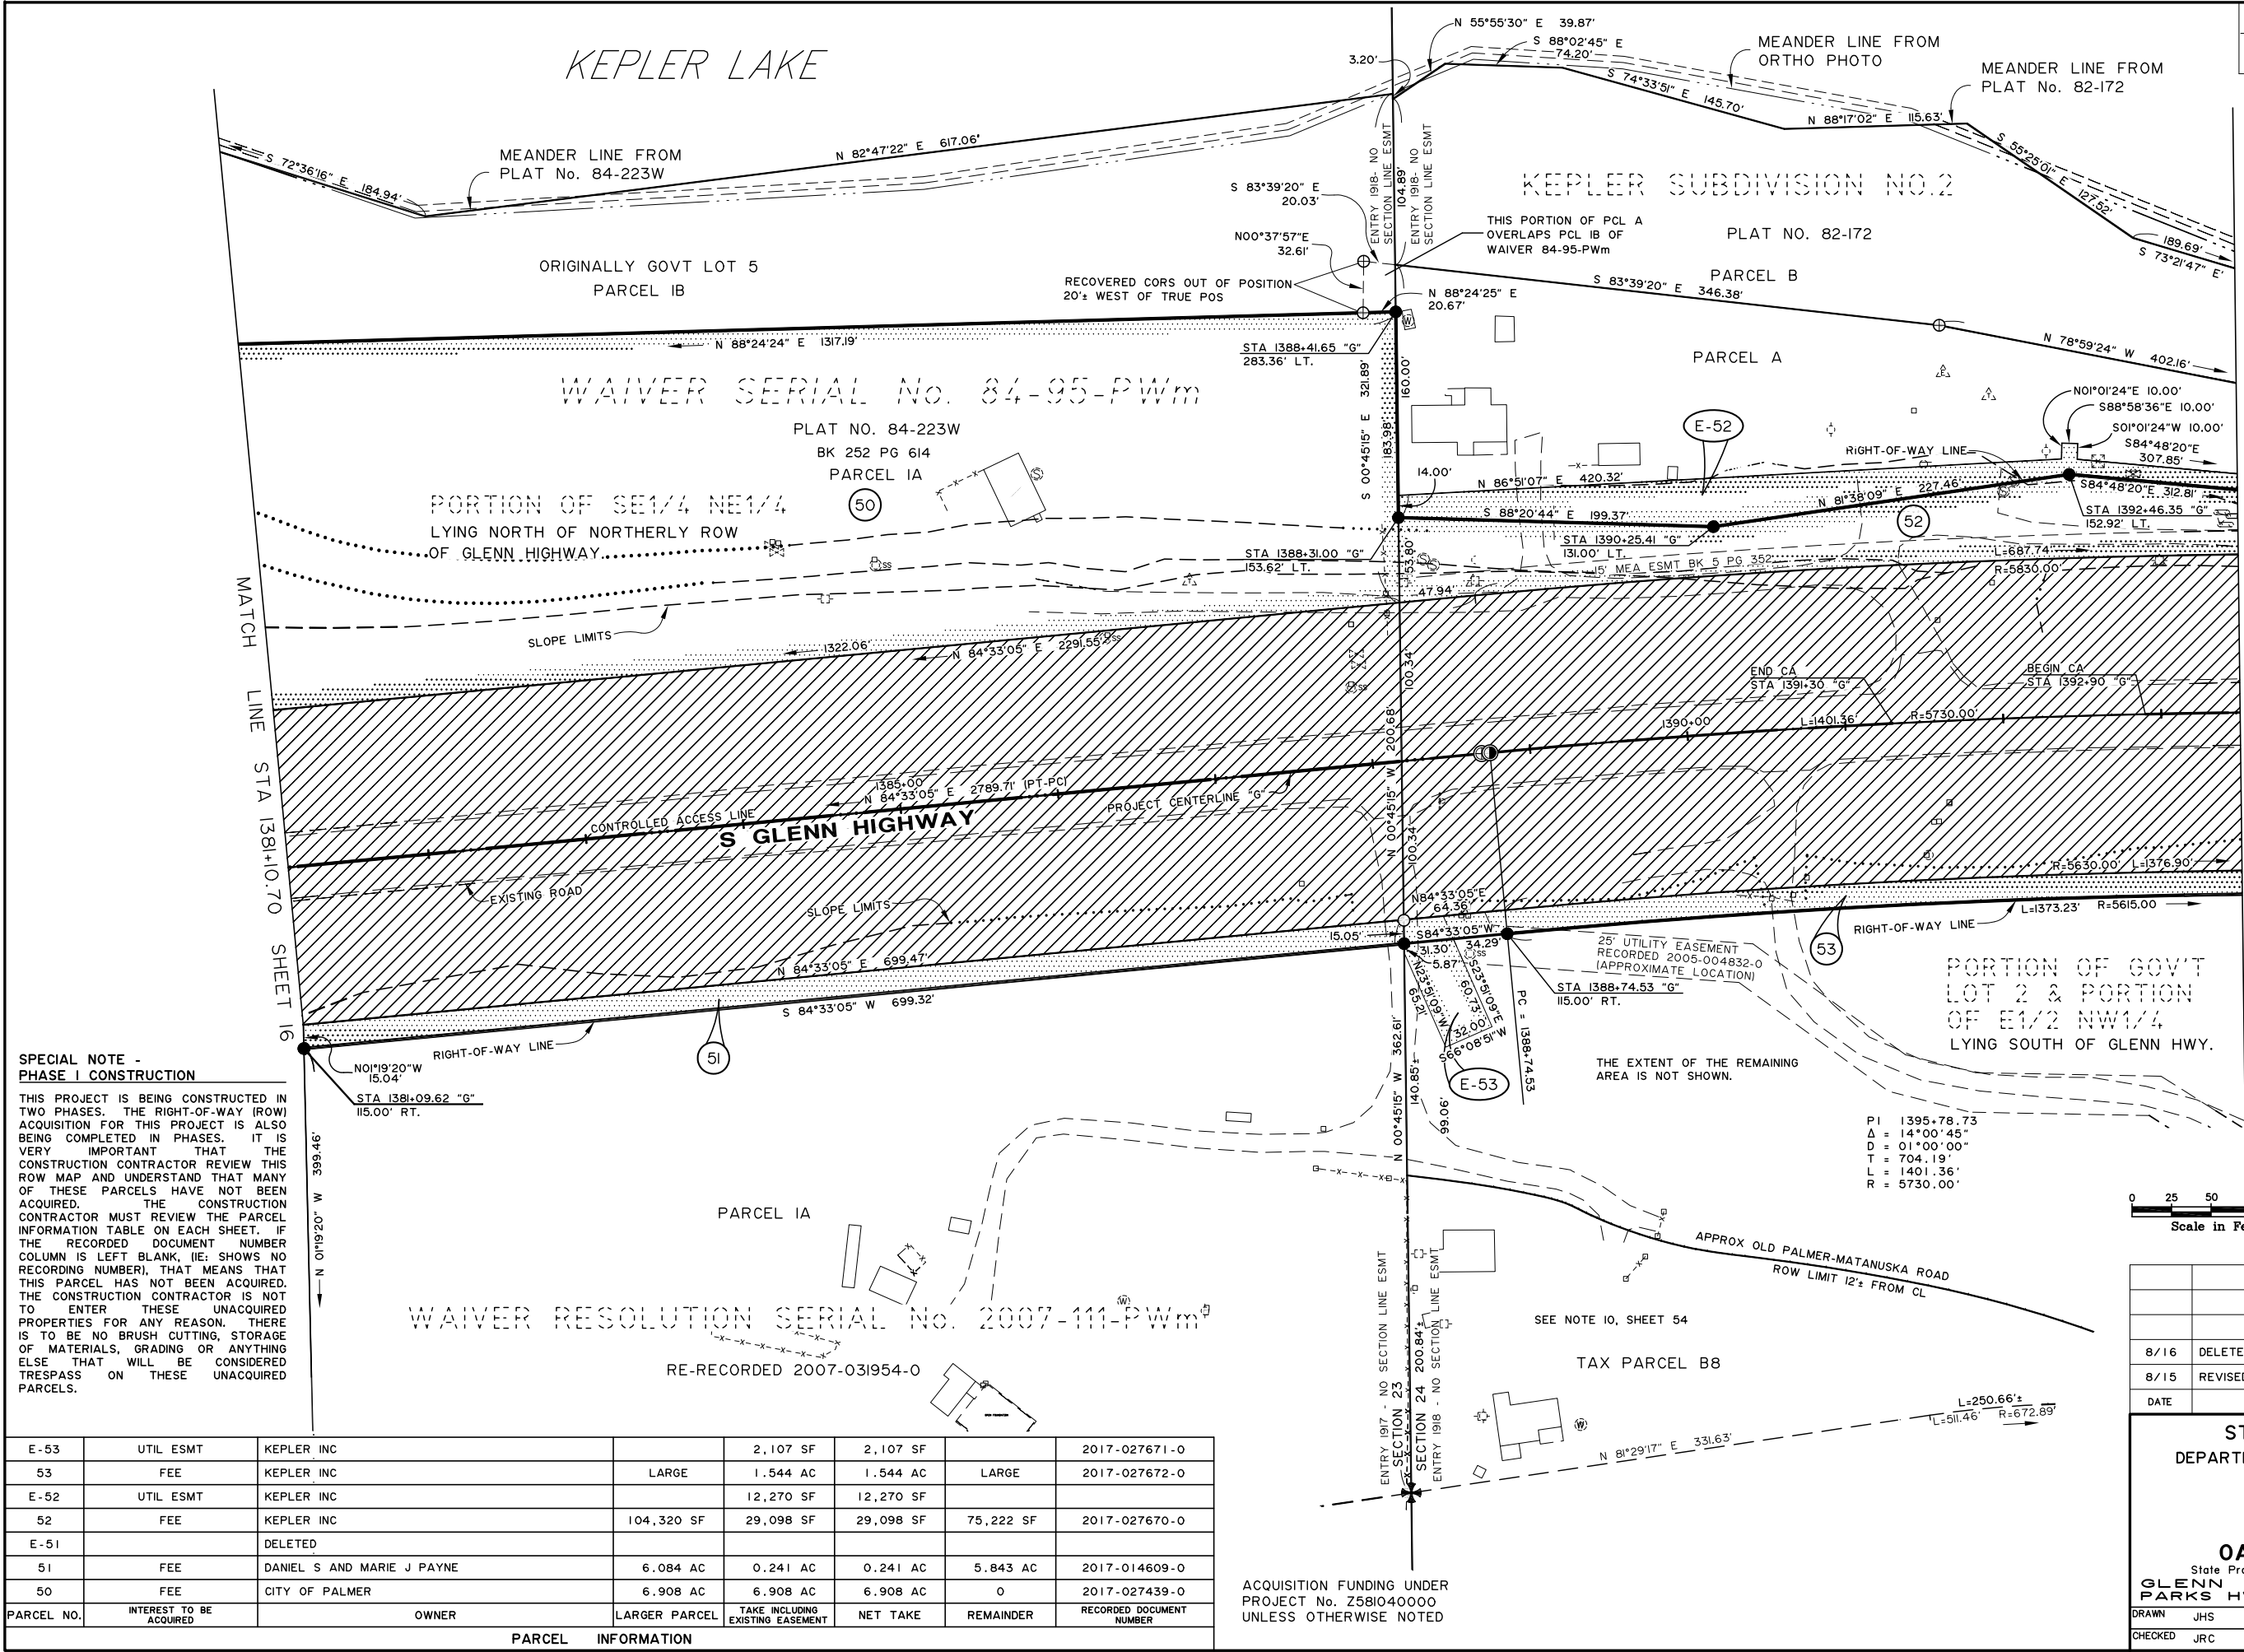

PROJECT DESIGNATION
OAI5024

SHEET NO.
R-17

TOTAL SHEETS
R-68

0 25 50 100
Scale in Feet

STATE OF ALASKA
49TH
JAMES H. SHARP
NO. 4018-S
REGISTERED PROFESSIONAL LAND SURVEYOR
CONSULTANT RIGHT-OF-WAY
SURVEYOR'S CERTIFICATE

DATE	REVISIONS	BY
8/16	DELETED PARCEL E-51; REVISED PARCEL E-53	JS
8/15	REVISED PARCEL 50	JS

STATE OF ALASKA
DEPARTMENT OF TRANSPORTATION
&
PUBLIC FACILITIES
RIGHT OF WAY MAP
ALASKA PROJECT
OAI5024/OAI5033
State Project No. Z581040000/CFHWY00006
GLENN HIGHWAY MP 34-42
PARKS HWY TO OLD GLENN HWY

DRAWN JHS
CHECKED JRC

DATE MARCH 2013
DATE


SCALE 1" = 50'
SHEET 17 OF 68

SPECIAL NOTE - PHASE I CONSTRUCTION



THIS PROJECT IS BEING CONSTRUCTED IN TWO PHASES. THE RIGHT-OF-WAY (ROW) ACQUISITION FOR THIS PROJECT IS ALSO BEING COMPLETED IN PHASES. IT IS VERY IMPORTANT THAT THE CONSTRUCTION CONTRACTOR REVIEW THIS ROW MAP AND UNDERSTAND THAT MANY OF THESE PARCELS HAVE NOT BEEN ACQUIRED. THE CONSTRUCTION CONTRACTOR MUST REVIEW THE PARCEL INFORMATION TABLE ON EACH SHEET. IF THE RECORDED DOCUMENT NUMBER COLUMN IS LEFT BLANK, (IE: SHOWS NO RECORDING NUMBER), THAT MEANS THAT THIS PARCEL HAS NOT BEEN ACQUIRED. THE CONSTRUCTION CONTRACTOR IS NOT TO ENTER THESE UNACQUIRED PROPERTIES FOR ANY REASON. THERE IS TO BE NO BRUSH CUTTING, STORAGE OF MATERIALS, GRADING OR ANYTHING ELSE THAT WILL BE CONSIDERED TRESPASS ON THESE UNACQUIRED PARCELS.

PARCEL NO.	INTEREST TO BE ACQUIRED	OWNER	LARGER PARCEL	TAKE INCLUDING EXISTING EASEMENT	NET TAKE	REMAINDER	RECORDED DOCUMENT NUMBER
E-53	UTIL ESMT	KEPLER INC		2,107 SF	2,107 SF		2017-027671-0
53	FEE	KEPLER INC	LARGE	1,544 AC	1,544 AC	LARGE	2017-027672-0
E-52	UTIL ESMT	KEPLER INC		12,270 SF	12,270 SF		
52	FEE	KEPLER INC	104,320 SF	29,098 SF	29,098 SF	75,222 SF	2017-027670-0
E-51		DELETED					
51	FEE	DANIEL S AND MARIE J PAYNE	6.084 AC	0.241 AC	0.241 AC	5.843 AC	2017-014609-0
50	FEE	CITY OF PALMER	6.908 AC	6.908 AC	6.908 AC	0	2017-027439-0

ACQUISITION FUNDING UNDER PROJECT No. Z581040000 UNLESS OTHERWISE NOTED

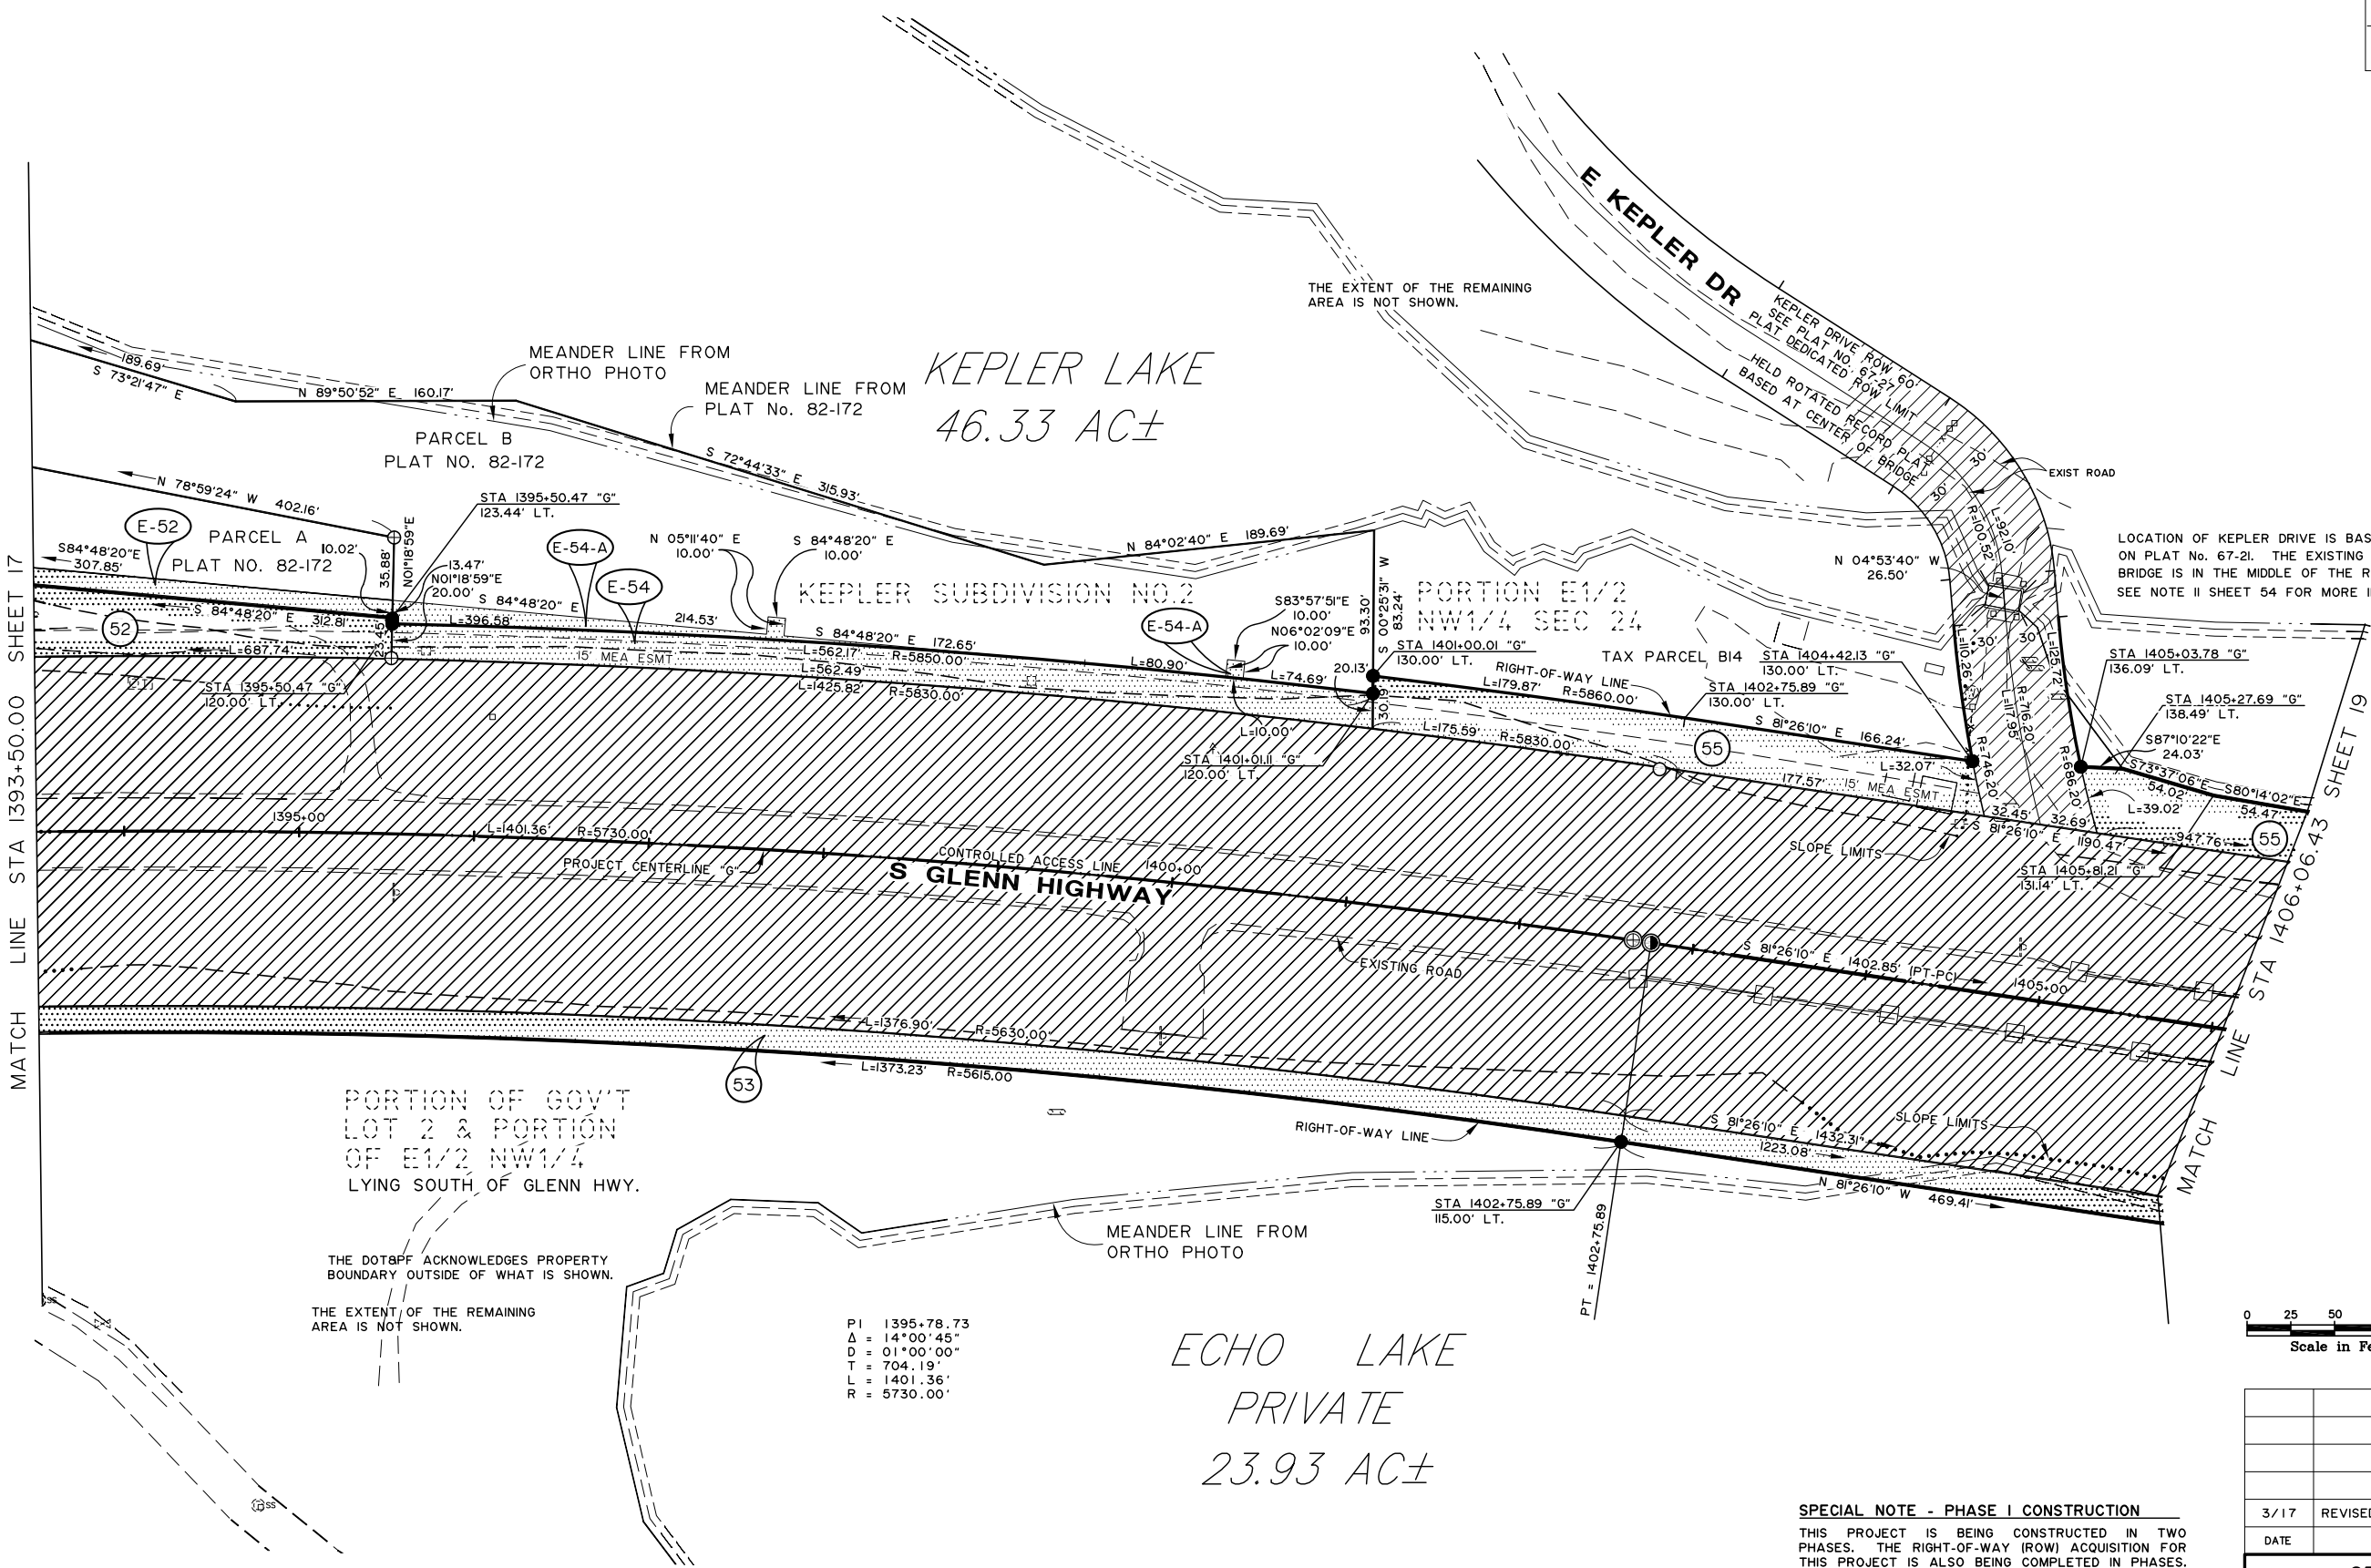

HDL ENGINEERING CONSULTANTS, LLC
3335 ARCTIC BLVD, SUITE 100
ANCHORAGE, AK 99503
PHONE (907) 564-2120
REGISTRATION NO. AECL861

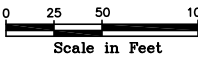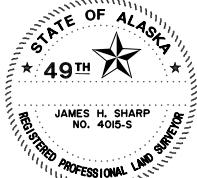

55	FEE	KEPLER INC	LARGE	34,473 SF	34,473 SF	LARGE	2017-027674-0
E-54-A	UTIL ESMT	STATE OF ALASKA DNR		0.043 AC	0.043 AC		
E-54	ROW ESMT	STATE OF ALASKA DNR		0.258 AC	0.258 AC		
53	FEE	KEPLER INC	LARGE	1,544 AC	1,544 AC	LARGE	2017-027672-0
E-52	UTIL ESMT	KEPLER INC		12,270 SF	12,270 SF		2017-027669-0
52	FEE	KEPLER INC		104,320 SF	29,098 SF	75,222 SF	2017-027670-0
PARCEL NO.	INTEREST TO BE ACQUIRED	OWNER	LARGER PARCEL	TAKE INCLUDING EXISTING EASEMENT	NET TAKE	REMAINDER	RECORDED DOCUMENT NUMBER

PARCEL INFORMATION


ACQUISITION FUNDING UNDER
PROJECT No. Z581040000
UNLESS OTHERWISE NOTED

SPECIAL NOTE - PHASE I CONSTRUCTION
THIS PROJECT IS BEING CONSTRUCTED IN TWO PHASES. THE RIGHT-OF-WAY (ROW) ACQUISITION FOR THIS PROJECT IS ALSO BEING COMPLETED IN PHASES. IT IS VERY IMPORTANT THAT THE CONSTRUCTION CONTRACTOR REVIEW THIS ROW MAP AND UNDERSTAND THAT MANY OF THESE PARCELS HAVE NOT BEEN ACQUIRED. THE CONSTRUCTION CONTRACTOR MUST REVIEW THE PARCEL INFORMATION TABLE ON EACH SHEET. IF THE RECORDED DOCUMENT NUMBER COLUMN IS LEFT BLANK, (IE: SHOWS NO RECORDING NUMBER), THAT MEANS THAT THIS PARCEL HAS NOT BEEN ACQUIRED. THE CONSTRUCTION CONTRACTOR IS NOT TO ENTER THESE UNACQUIRED PROPERTIES FOR ANY REASON. THERE IS TO BE NO BRUSH CUTTING, STORAGE OF MATERIALS, GRADING OR ANYTHING ELSE THAT WILL BE CONSIDERED TRESPASS ON THESE UNACQUIRED PARCELS.

STATE OF ALASKA DEPARTMENT OF TRANSPORTATION & PUBLIC FACILITIES RIGHT OF WAY MAP ALASKA PROJECT OA15024/OA15033 State Project No. Z581040000/CFHWY00006 GLENN HIGHWAY MP 34-42 PARKS HWY TO OLD GLENN HWY		
DRAWN JHS	DATE MARCH 2013	SCALE 1" = 50'
CHECKED JRC	DATE	SHEET 18 OF 68

BRADLEY LAKE
13.37 AC±

PI 1431+30.19
Δ = 53°58'40"
D = 02°00'37"
T = 1451.45'
L = 2684.95'
R = 2850.00'

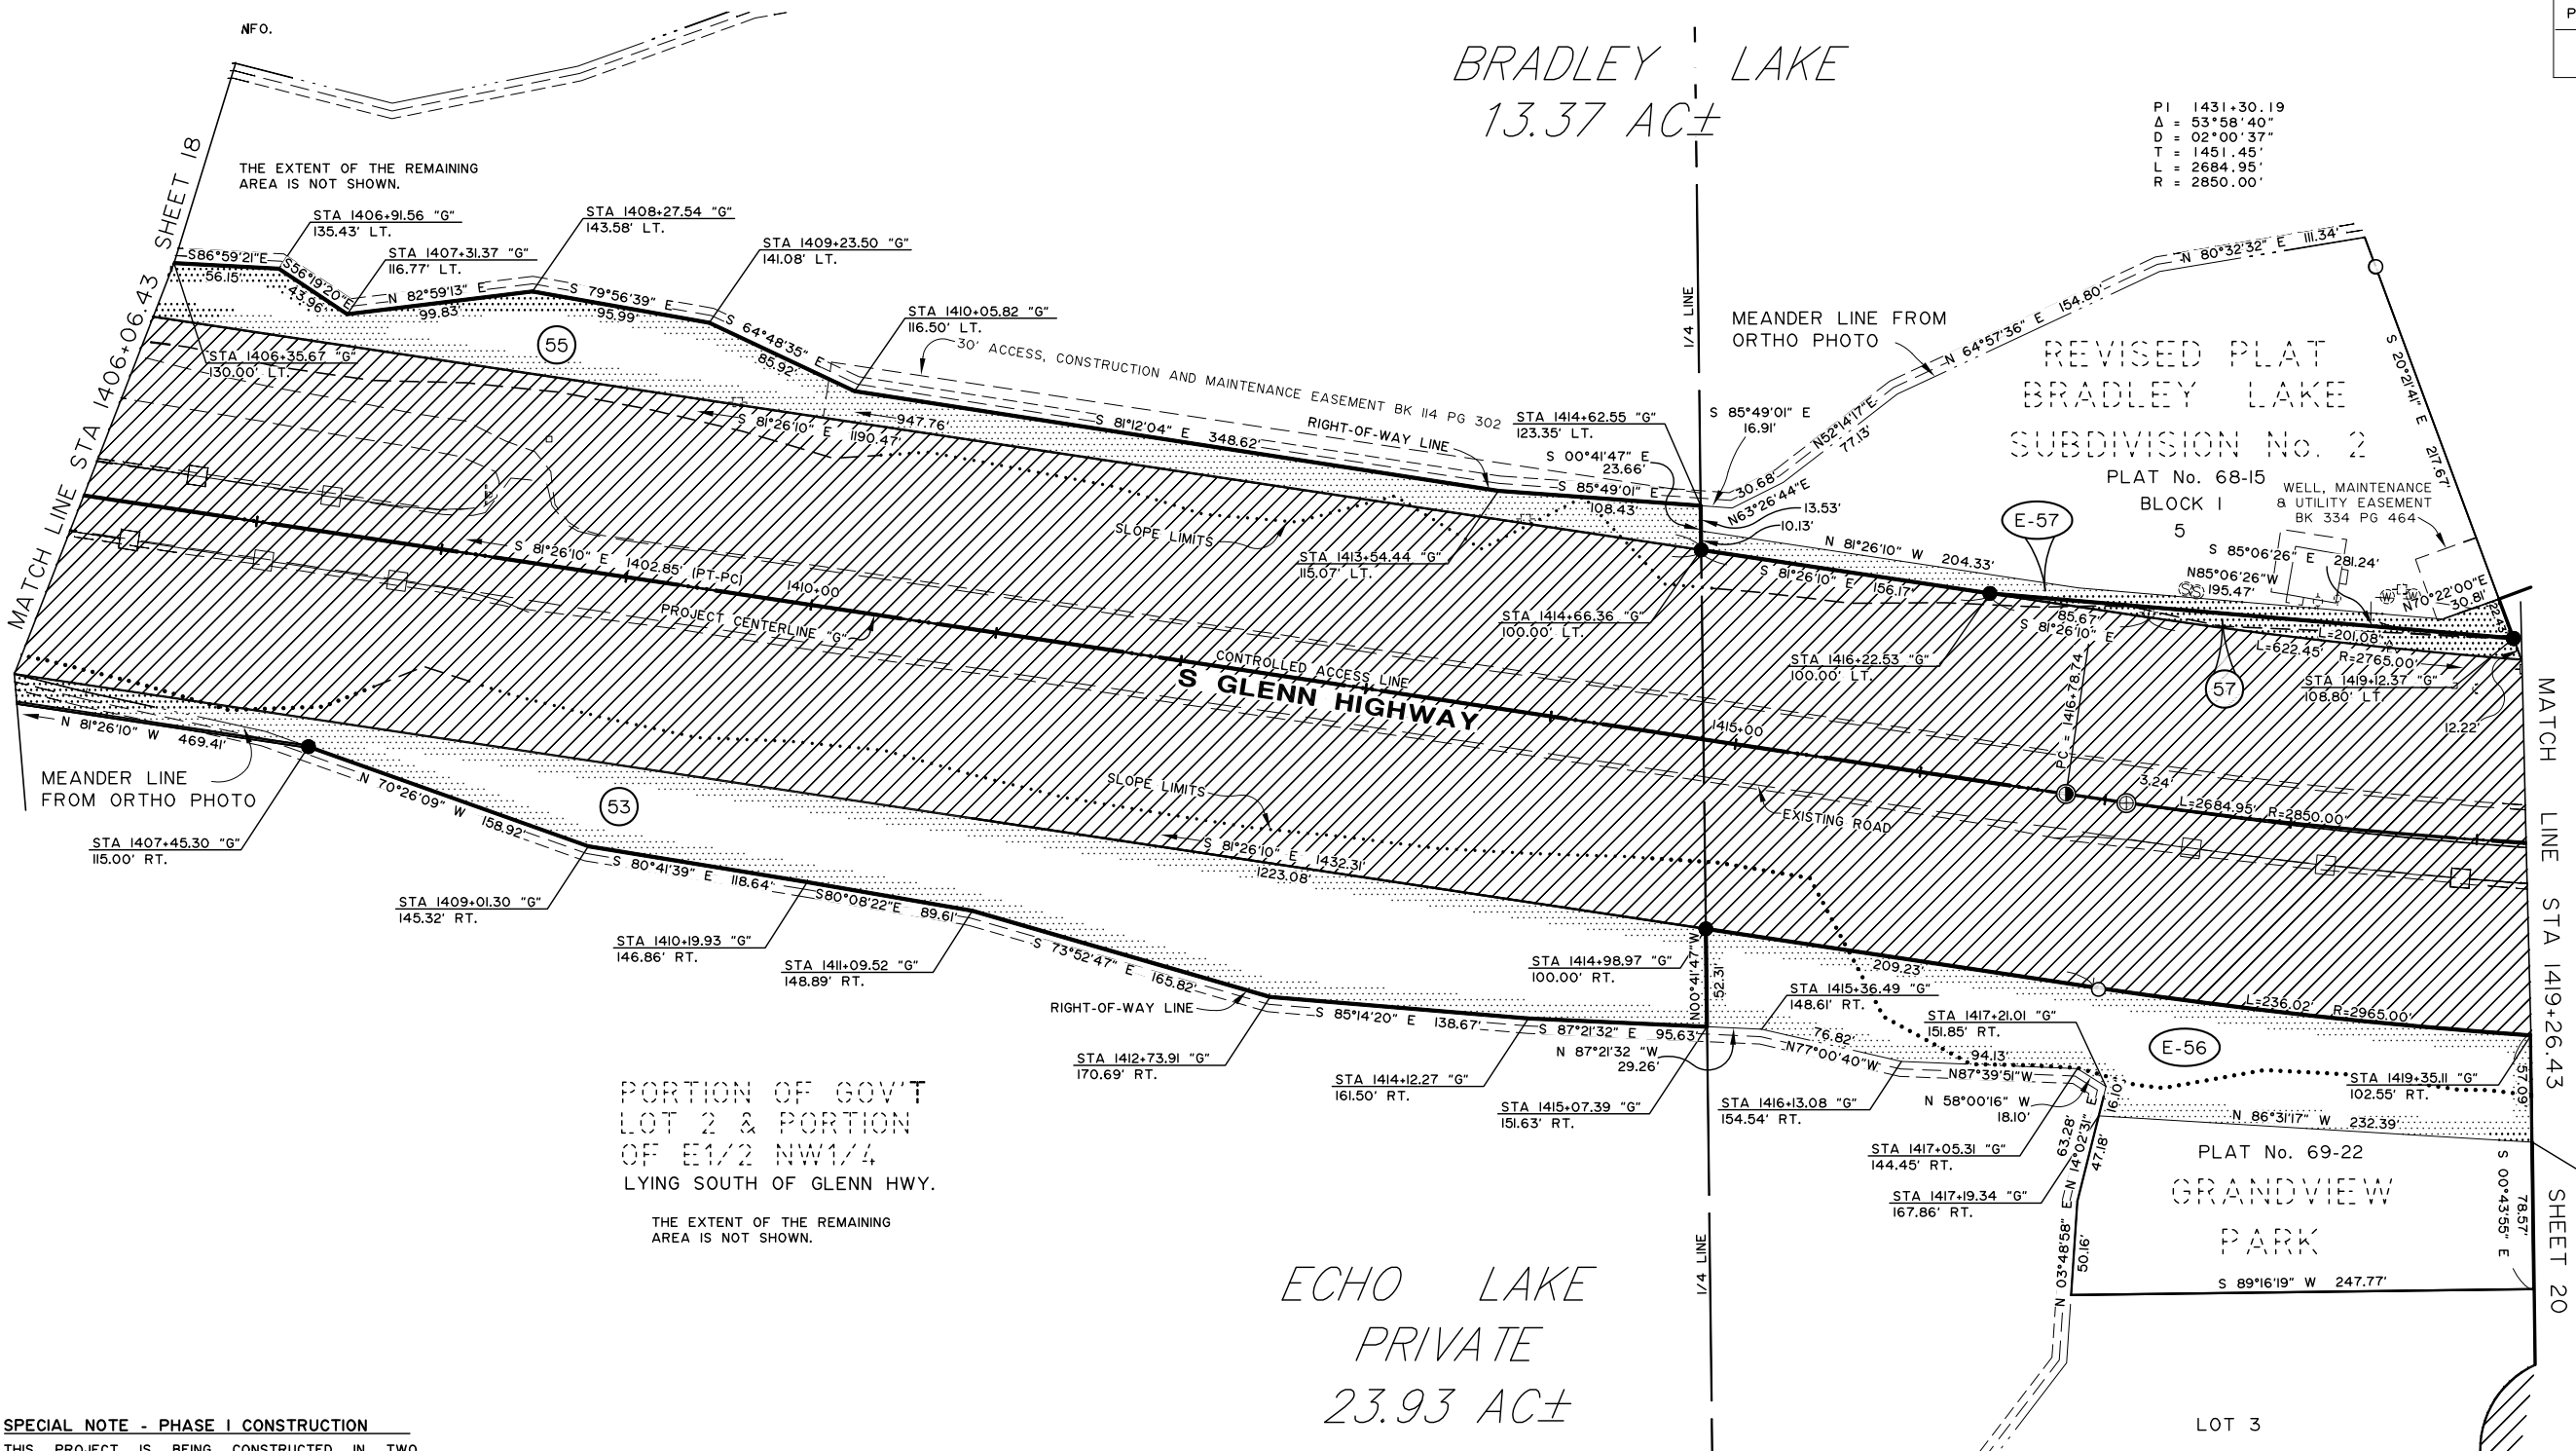

PORTION OF GOV'T
LOT 2 & PORTION
OF E1/2 NW1/4
LYING SOUTH OF GLENN HWY.

THE EXTENT OF THE REMAINING
AREA IS NOT SHOWN.



ECHO LAKE
PRIVATE
23.93 AC±

SPECIAL NOTE - PHASE I CONSTRUCTION


THIS PROJECT IS BEING CONSTRUCTED IN TWO PHASES. THE RIGHT-OF-WAY (ROW) ACQUISITION FOR THIS PROJECT IS ALSO BEING COMPLETED IN PHASES. IT IS VERY IMPORTANT THAT THE CONSTRUCTION CONTRACTOR REVIEW THIS ROW MAP AND UNDERSTAND THAT MANY OF THESE PARCELS HAVE NOT BEEN ACQUIRED. THE CONSTRUCTION CONTRACTOR MUST REVIEW THE PARCEL INFORMATION TABLE ON EACH SHEET. IF THE RECORDED DOCUMENT NUMBER COLUMN IS LEFT BLANK, (IE: SHOWS NO RECORDING NUMBER), THAT MEANS THAT THIS PARCEL HAS NOT BEEN ACQUIRED. THE CONSTRUCTION CONTRACTOR IS NOT TO ENTER THESE UNACQUIRED PROPERTIES FOR ANY REASON. THERE IS TO BE NO BRUSH CUTTING, STORAGE OF MATERIALS, GRADING OR ANYTHING ELSE THAT WILL BE CONSIDERED TRESPASS ON THESE UNACQUIRED PARCELS.

PARCEL NO.	INTEREST TO BE ACQUIRED	OWNER	LARGER PARCEL	TAKE INCLUDING EXISTING EASEMENT	NET TAKE	REMAINDER	RECORDED DOCUMENT NUMBER
E-57	UTIL ESMT	PAUL A MAGUIRE JR		3,830 SF	3,830 SF		
57	FEE	PAUL A MAGUIRE JR	57,037 SF	2,113 SF	2,113 SF	54,924 SF	
E-56	SLOPE UTIL MAINT ESMT	ALL OWNERS OF LOTS IN GRANDVIEW & CRESTVIEW		24,772 SF	24,772 SF		
55	FEE	KEPLER INC	LARGE	34,473 SF	34,473 SF	LARGE	2017-027674-0
53	FEE	KEPLER INC	LARGE	1,544 AC	1,544 AC	LARGE	2017-027672-0

ACQUISITION FUNDING UNDER
PROJECT No. Z581040000
UNLESS OTHERWISE NOTED

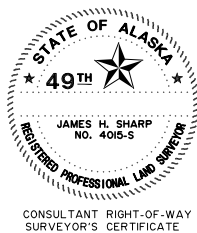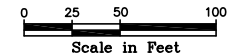


STATE OF ALASKA DEPARTMENT OF TRANSPORTATION & PUBLIC FACILITIES RIGHT OF WAY MAP ALASKA PROJECT OAI5024/OAI5033 State Project No. Z581040000/CFHWY00006 GLENN HIGHWAY MP 34-42 PARKS HWY TO OLD GLENN HWY		
DRAWN JHS	DATE MARCH 2013	SCALE 1" = 50'
CHECKED JRC	DATE	SHEET 19 OF 68

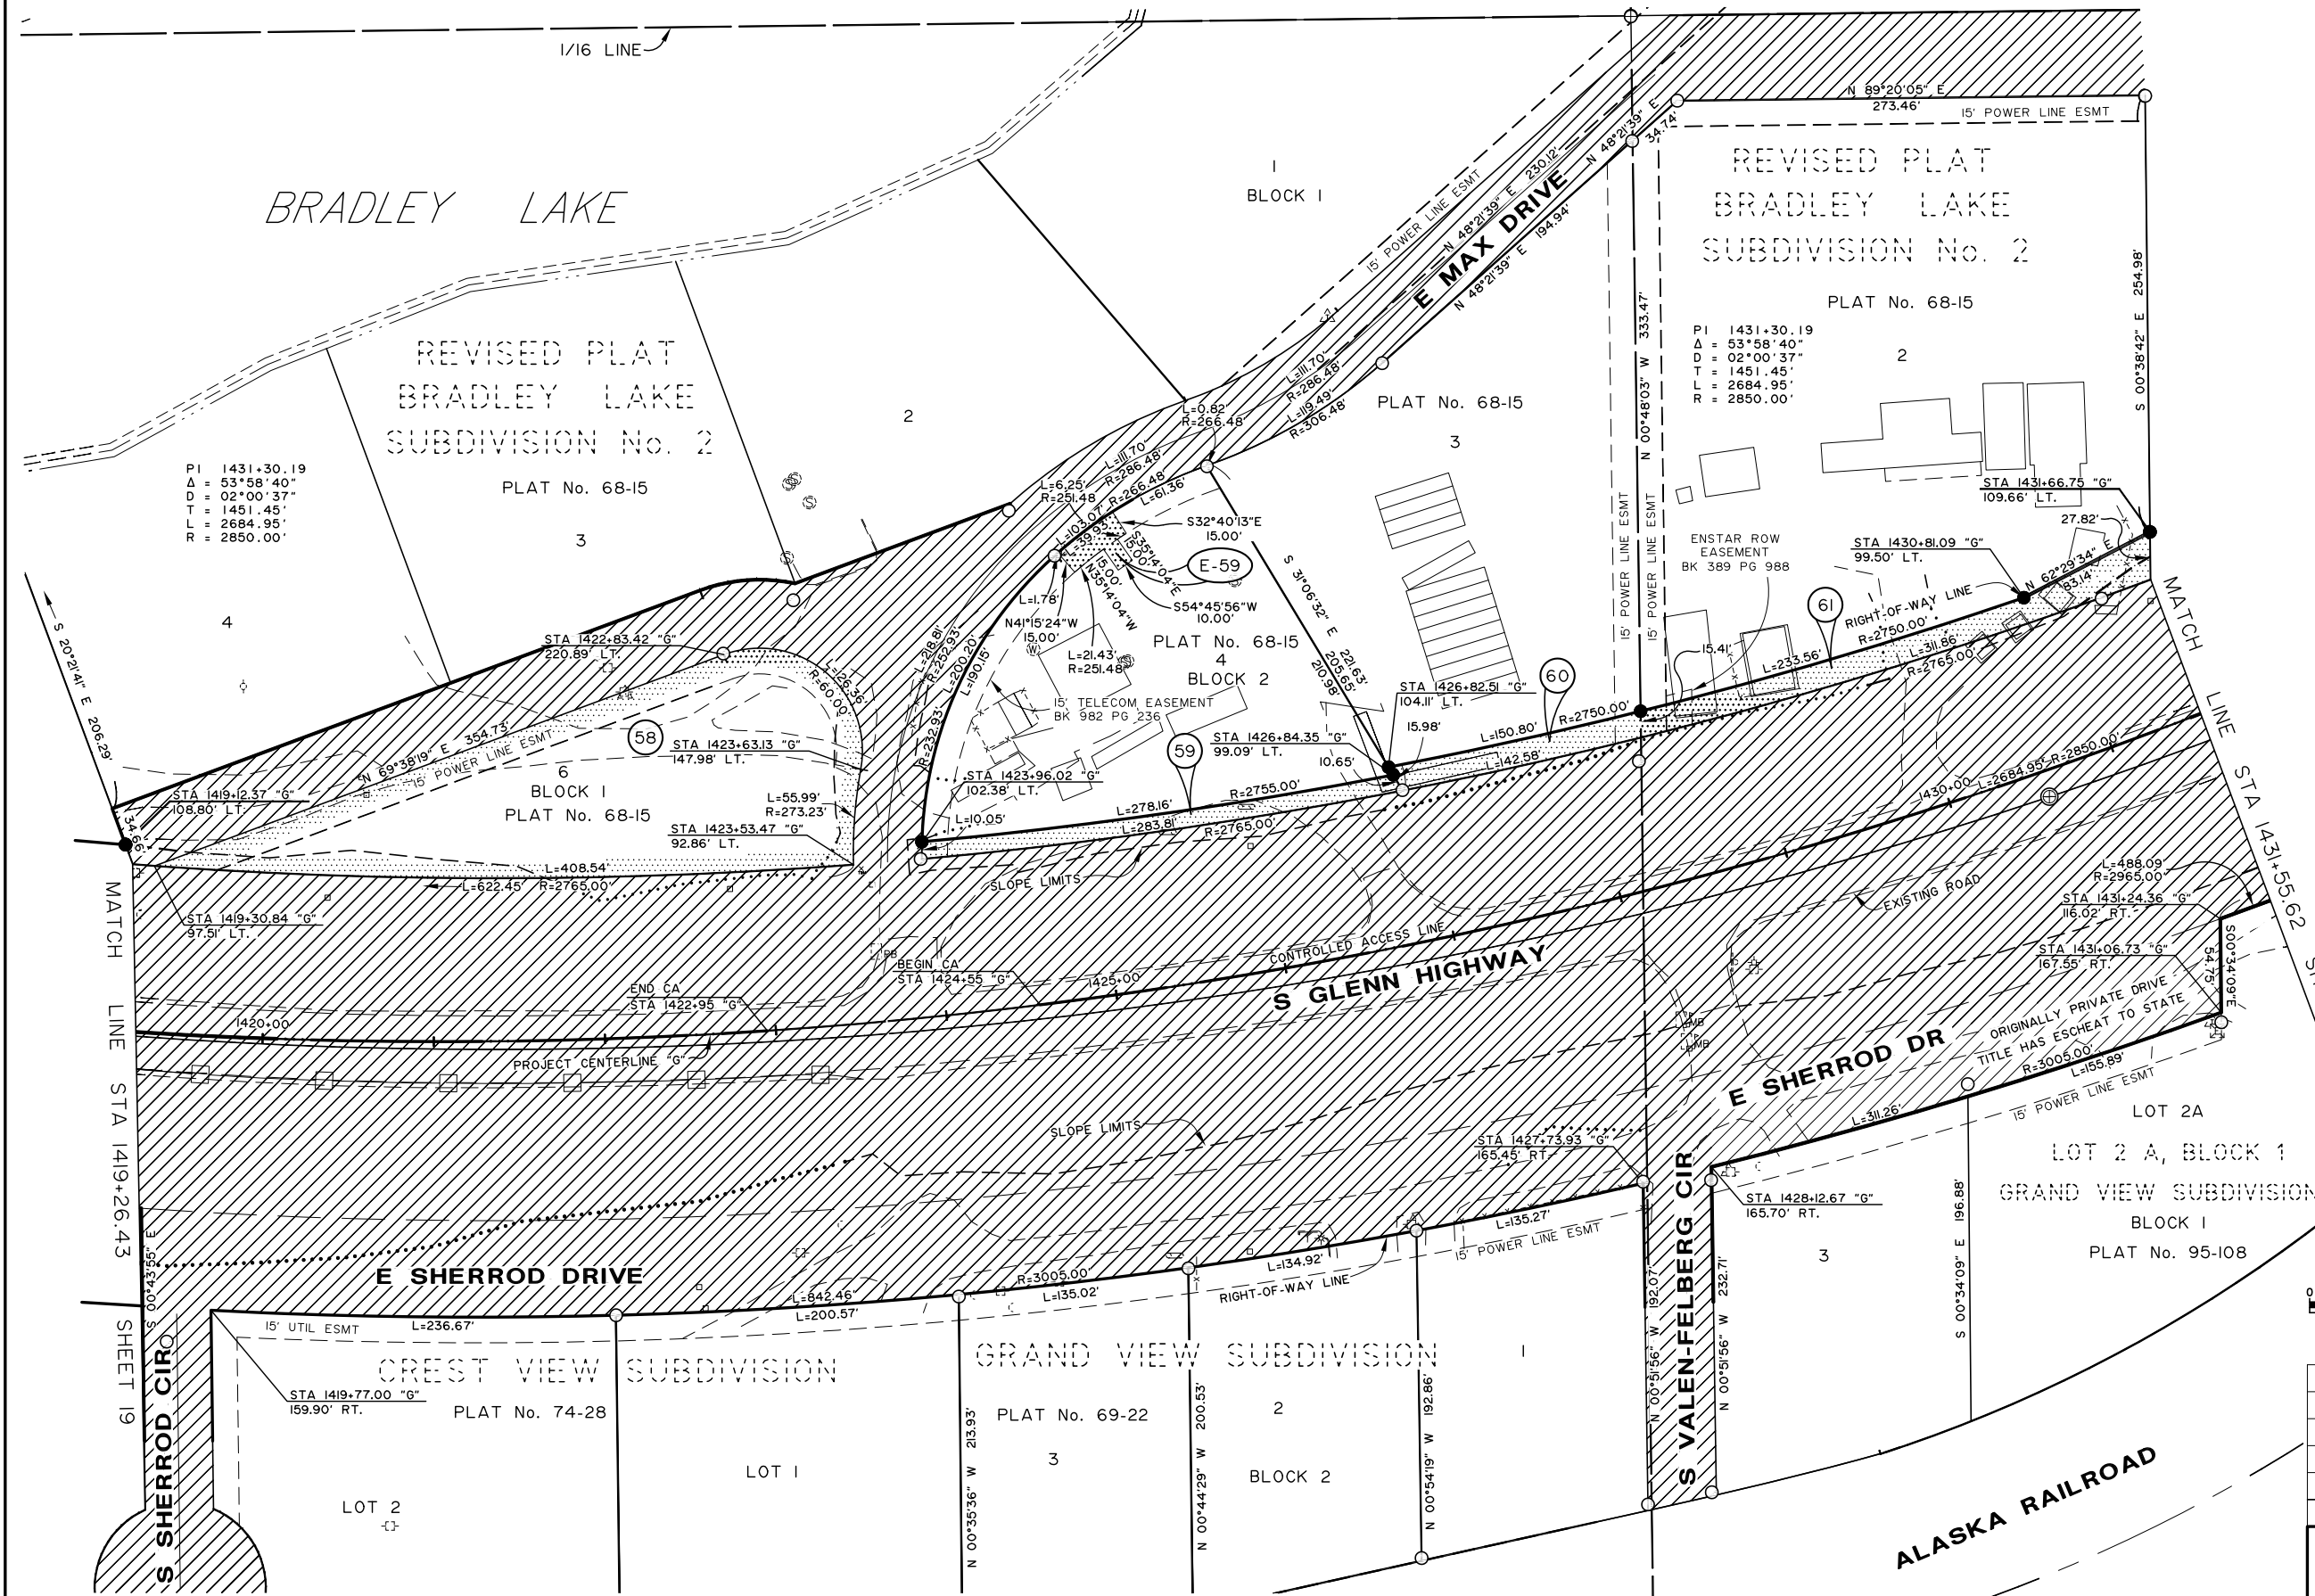


SPECIAL NOTE - PHASE I CONSTRUCTION

THIS PROJECT IS BEING CONSTRUCTED IN TWO PHASES. THE RIGHT-OF-WAY (ROW) ACQUISITION FOR THIS PROJECT IS ALSO BEING COMPLETED IN PHASES. IT IS VERY IMPORTANT THAT THE CONSTRUCTION CONTRACTOR REVIEW THIS ROW MAP AND UNDERSTAND THAT MANY OF THESE PARCELS HAVE NOT BEEN ACQUIRED. THE CONSTRUCTION CONTRACTOR MUST REVIEW THE PARCEL INFORMATION TABLE ON EACH SHEET. IF THE RECORDED DOCUMENT NUMBER COLUMN IS LEFT BLANK, (IE: SHOWS NO RECORDING NUMBER), THAT MEANS THAT THIS PARCEL HAS NOT BEEN ACQUIRED. THE CONSTRUCTION CONTRACTOR IS NOT TO ENTER THESE UNACQUIRED PROPERTIES FOR ANY REASON. THERE IS TO BE NO BRUSH CUTTING, STORAGE OF MATERIALS, GRADING OR ANYTHING ELSE THAT WILL BE CONSIDERED TRESPASS ON THESE UNACQUIRED PARCELS.

HDL ENGINEERING CONSULTANTS, LLC
3335 ARCTIC BLVD, SUITE 100
ANCHORAGE, AK 99503
PHONE (907) 564-2120
REGISTRATION NO. AECL861

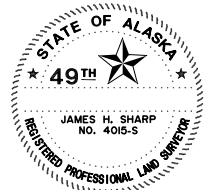



CONSULTANT RIGHT-OF-WAY SURVEYOR'S CERTIFICATE

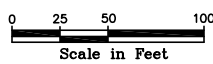

PARCEL NO.	INTEREST TO BE ACQUIRED	OWNER	LARGER PARCEL	TAKE INCLUDING EXISTING EASEMENT	NET TAKE	REMAINDER	RECORDED DOCUMENT NUMBER
61	FEE	WILLIAM R LOWE	98,554 SF	5,134 SF	5,134 SF	93,420 SF	
60	FEE	MYRON C ROSENBERG	56,180 SF	2,200 SF	2,200 SF	53,980 SF	2017-011437-0
E-59	UTIL ESMT	MYRON C ROSENBERG		732 SF	732 SF		2017-011442-0
59	FEE	MYRON C ROSENBERG	38,532 SF	2,810 SF	2,810 SF	35,722 SF	2017-011439-0
58	FEE	MICHAEL D AND JACQUELINE L MILLER	31,683 SF	31,683 SF	31,683 SF	0	2016-021213-0

ACQUISITION FUNDING UNDER
PROJECT No. Z581040000
UNLESS OTHERWISE NOTED

STATE OF ALASKA DEPARTMENT OF TRANSPORTATION & PUBLIC FACILITIES RIGHT OF WAY MAP ALASKA PROJECT OAI5024/OAI5033 State Project No. Z581040000/CFHWY00006 GLENN HIGHWAY MP 34.42 PARKS HWY TO OLD GLENN HWY			
DRAWN JHS	DATE MARCH 2013	SCALE 1" = 50'	SHEET 20 OF 68
CHECKED JRC	DATE		

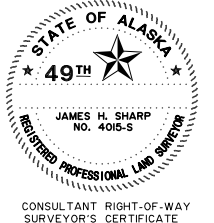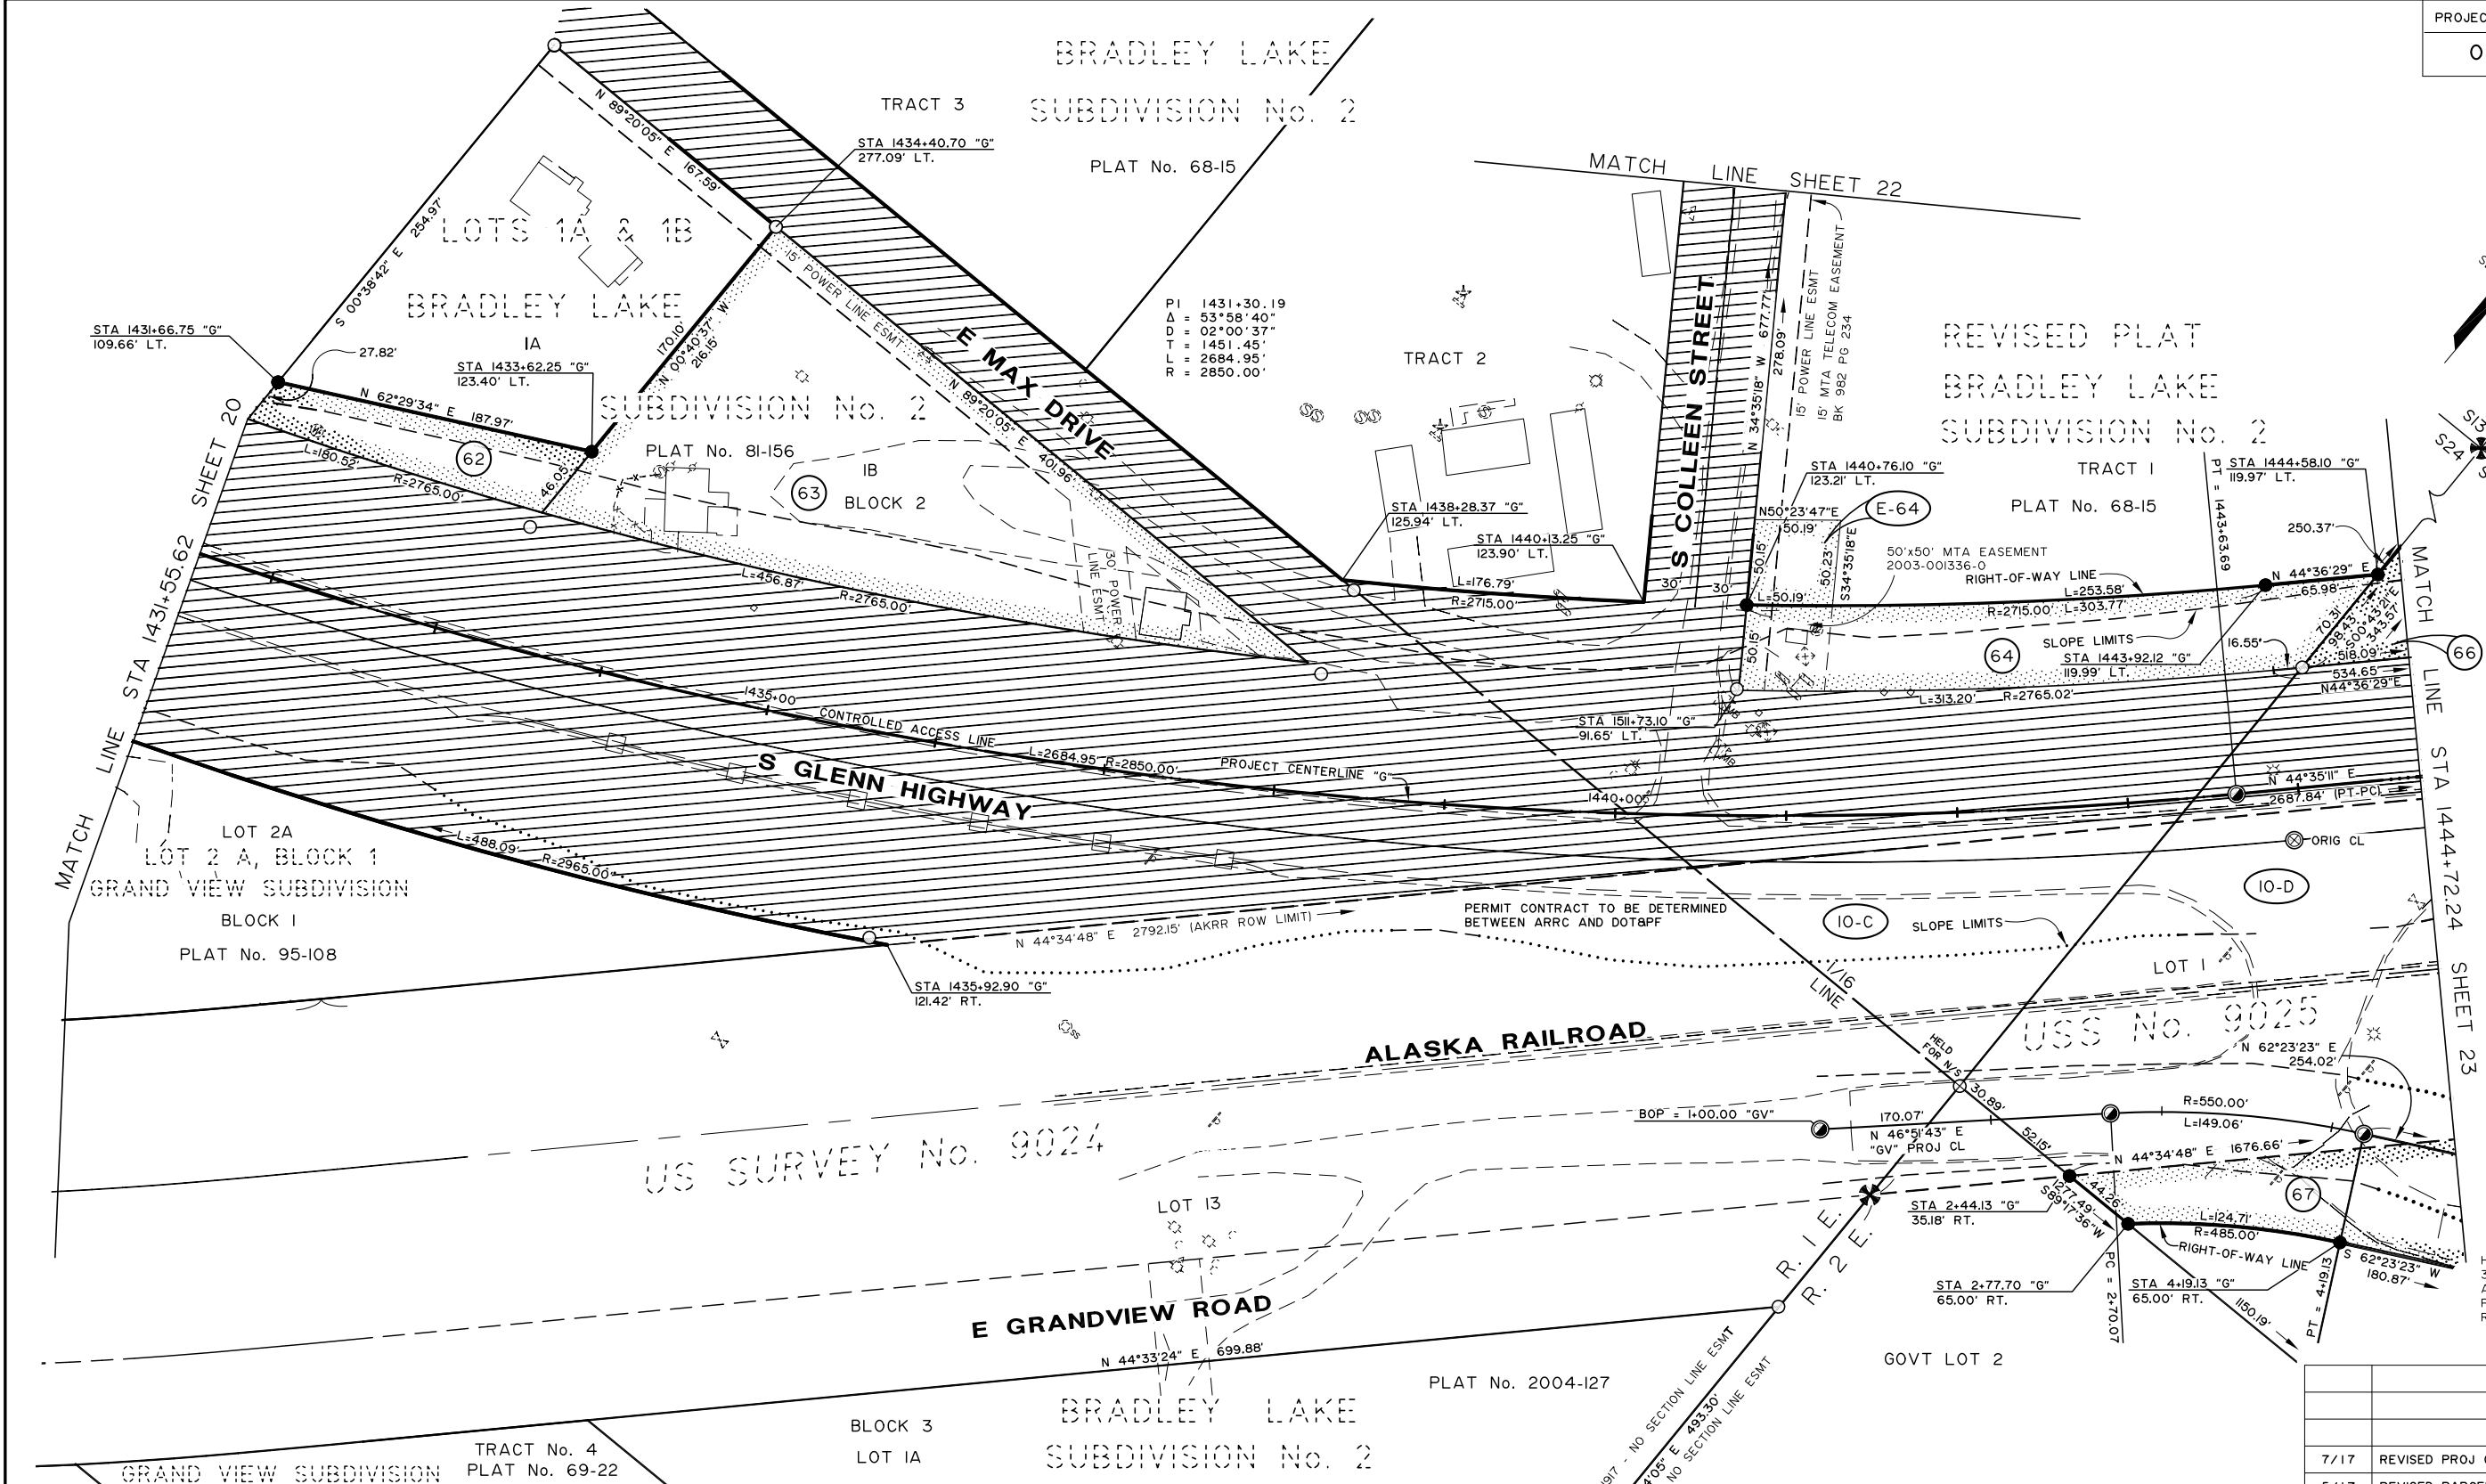

HDL ENGINEERING CONSULTANTS, LLC
3335 ARCTIC BLVD, SUITE 100
ANCHORAGE, AK 99503
PHONE (907) 564-2120
REGISTRATION NO. AECL861


PARCEL NO.	INTEREST TO BE ACQUIRED	OWNER	LARGER PARCEL	TAKE INCLUDING EXISTING EASEMENT	NET TAKE	REMAINDER	AKSAS NUMBER FOR ACQUISITION FUNDING	RECORDED DOCUMENT NUMBER
67	FEE	GRANITE CONSTRUCTION CO.	16,173 AC	6,143 AC	6,143 AC	10,030 AC	CFHWY00006	
66	FEE	CENTRAL MONOFILL SERVICES INC	11,387 AC	1,871 AC	1,871 AC	9,516 AC	Z581040000	
E-64	UTIL ESMT	LUGDUNUM PROPERTIES LLC		7,668 SF	7,668 SF		Z581040000	
64	FEE	LUGDUNUM PROPERTIES LLC	5,027 AC	0,402 AC	0,402 AC	4,625 AC	Z581040000	
63	FEE	DANIEL R DELANEY	46,311 SF	46,311 SF	46,311 SF	0	Z581040000	2016-017964-0
62	FEE	SCOTT R WELLS	42,004 SF	6,372 SF	6,372 SF	35,632 SF	Z581040000	2017-012747-0
10-D	PERMIT	ALASKA RAILROAD CORP		XX AC	XX AC		Z581040000	
10-C	PERMIT	ALASKA RAILROAD CORP		XX AC	XX AC		Z581040000	

SPECIAL NOTE - PHASE I CONSTRUCTION

THIS PROJECT IS BEING CONSTRUCTED IN TWO PHASES. THE RIGHT-OF-WAY (ROW) ACQUISITION FOR THIS PROJECT IS ALSO BEING COMPLETED IN PHASES. IT IS VERY IMPORTANT THAT THE CONSTRUCTION CONTRACTOR REVIEW THIS ROW MAP AND UNDERSTAND THAT MANY OF THESE PARCELS HAVE NOT BEEN ACQUIRED. THE CONSTRUCTION CONTRACTOR MUST REVIEW THE PARCEL INFORMATION TABLE ON EACH SHEET. IF THE RECORDED DOCUMENT NUMBER COLUMN IS LEFT BLANK, (IE: SHOWS NO RECORDING NUMBER), THAT MEANS THAT THIS PARCEL HAS NOT BEEN ACQUIRED. THE CONSTRUCTION CONTRACTOR IS NOT TO ENTER THESE UNACQUIRED PROPERTIES FOR ANY REASON. THERE IS TO BE NO BRUSH CUTTING, STORAGE OF MATERIALS, GRADING OR ANYTHING ELSE THAT WILL BE CONSIDERED TRESPASS ON THESE UNACQUIRED PARCELS.

STATE OF ALASKA DEPARTMENT OF TRANSPORTATION & PUBLIC FACILITIES RIGHT OF WAY MAP ALASKA PROJECT OAI5024/OAI5033 State Project No. Z581040000/CFHWY00006 GLENN HIGHWAY MP 34-42 PARKS HWY TO OLD GLENN HWY		
DRAWN JHS	DATE MARCH 2013	SCALE 1" = 50'
CHECKED JRC	DATE	SHEET 21 OF 68



PROJECT DESIGNATION	SHEET NO.	TOTAL SHEETS
OA15024	R-24	R-68

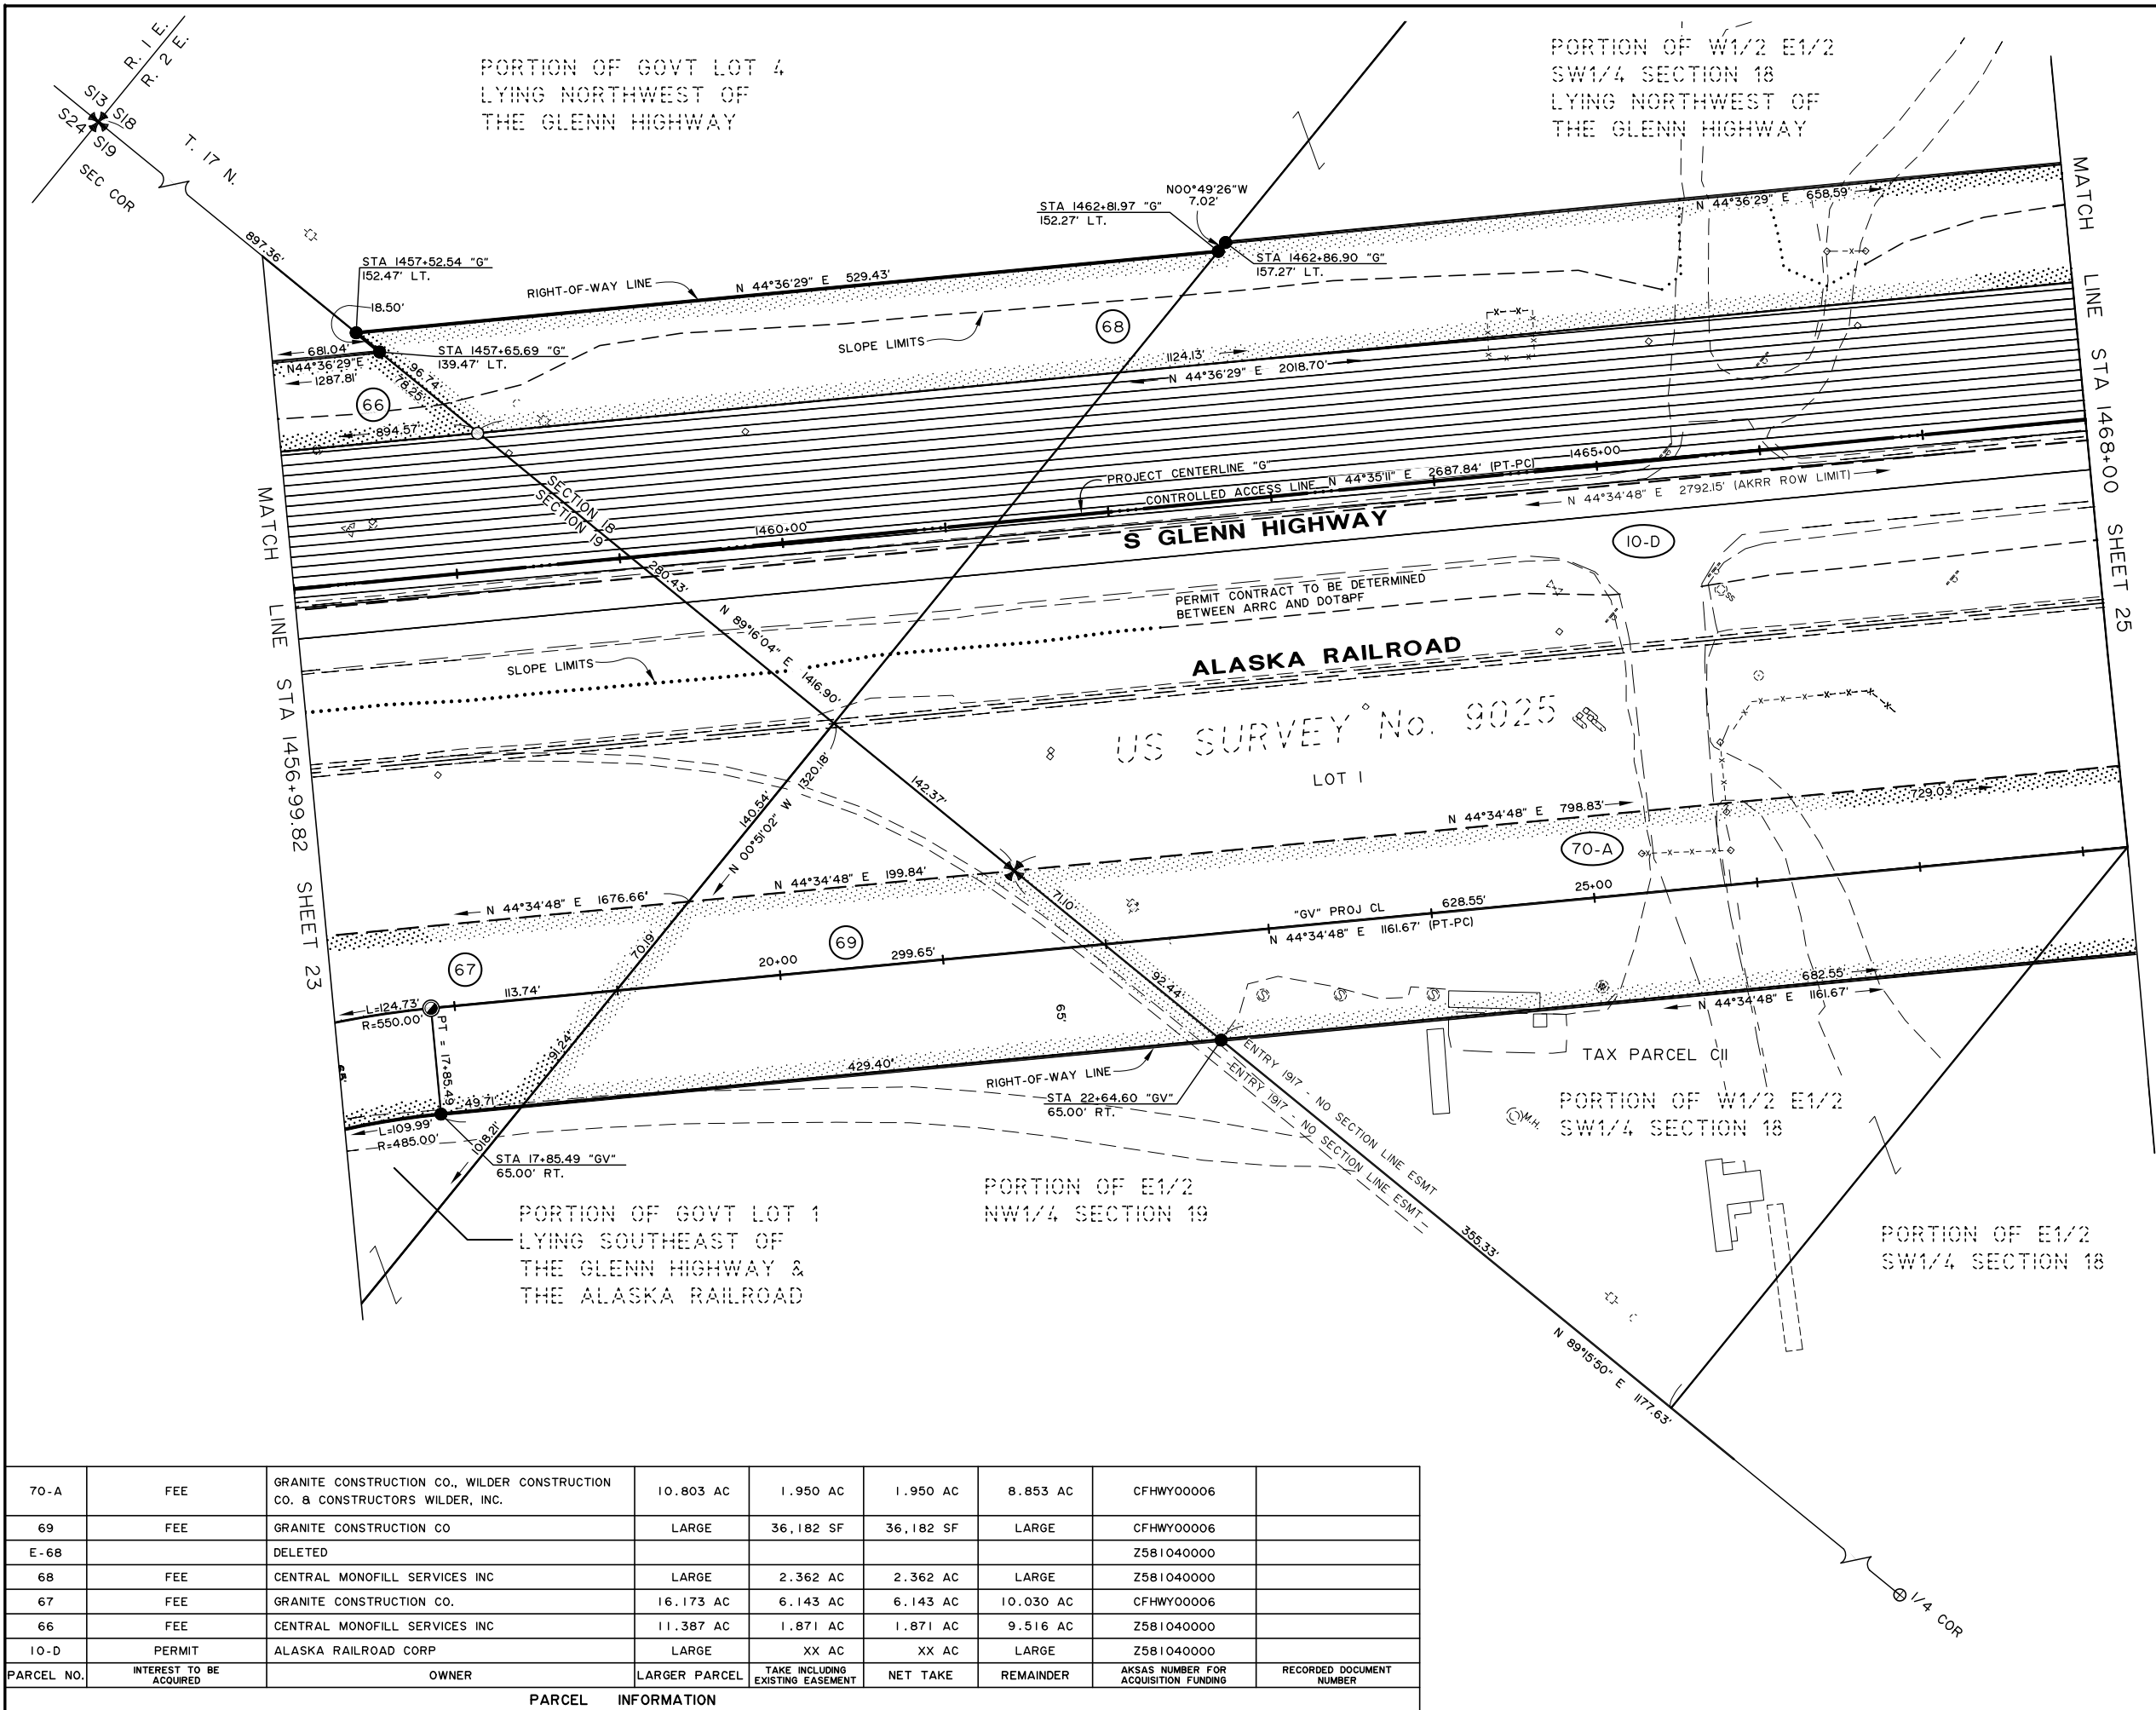

SPECIAL NOTE - PHASE I CONSTRUCTION

THIS PROJECT IS BEING CONSTRUCTED IN TWO PHASES. THE RIGHT-OF-WAY (ROW) ACQUISITION FOR THIS PROJECT IS ALSO BEING COMPLETED IN PHASES. IT IS VERY IMPORTANT THAT THE CONSTRUCTION CONTRACTOR REVIEW THIS ROW MAP AND UNDERSTAND THAT MANY OF THESE PARCELS HAVE NOT BEEN ACQUIRED. THE CONSTRUCTION CONTRACTOR MUST REVIEW THE PARCEL INFORMATION TABLE ON EACH SHEET. IF THE RECORDED DOCUMENT NUMBER COLUMN IS LEFT BLANK, (IE: SHOWS NO RECORDING NUMBER), THAT MEANS THAT THIS PARCEL HAS NOT BEEN ACQUIRED. THE CONSTRUCTION CONTRACTOR IS NOT TO ENTER THESE UNACQUIRED PROPERTIES FOR ANY REASON. THERE IS TO BE NO BRUSH CUTTING, STORAGE OF MATERIALS, GRADING OR ANYTHING ELSE THAT WILL BE CONSIDERED TRESPASS ON THESE UNACQUIRED PARCELS.

HDL ENGINEERING CONSULTANTS, LLC
3335 ARCTIC BLVD, SUITE 100
ANCHORAGE, AK 99503
PHONE (907) 564-2120
REGISTRATION NO. AECL861

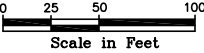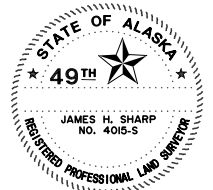

CONSULTANT RIGHT-OF-WAY
SURVEYOR'S CERTIFICATE

PARCEL NO.	INTEREST TO BE ACQUIRED	OWNER	LARGER PARCEL	TAKE INCLUDING EXISTING EASEMENT	NET TAKE	REMAINDER	AKSAS NUMBER FOR ACQUISITION FUNDING	RECORDED DOCUMENT NUMBER
70-A	FEE	GRANITE CONSTRUCTION CO., WILDER CONSTRUCTION CO. & CONSTRUCTORS WILDER, INC.	10.803 AC	1.950 AC	1.950 AC	8.853 AC	CFHWY00006	
69	FEE	GRANITE CONSTRUCTION CO	LARGE	36,182 SF	36,182 SF	LARGE	CFHWY00006	
E-68		DELETED					Z581040000	
68	FEE	CENTRAL MONOFILL SERVICES INC	LARGE	2.362 AC	2.362 AC	LARGE	Z581040000	
67	FEE	GRANITE CONSTRUCTION CO.	16.173 AC	6.143 AC	6.143 AC	10.030 AC	CFHWY00006	
66	FEE	CENTRAL MONOFILL SERVICES INC	11.387 AC	1.871 AC	1.871 AC	9.516 AC	Z581040000	
10-D	PERMIT	ALASKA RAILROAD CORP	LARGE	XX AC	XX AC	LARGE	Z581040000	

7/17	REVISED PROJ CL "GV" & PARCELS 67 & 69	JS
6/16	DELETED PARCEL E-68	JS
DATE	REVISIONS	BY

STATE OF ALASKA
DEPARTMENT OF TRANSPORTATION
&
PUBLIC FACILITIES
RIGHT OF WAY MAP
ALASKA PROJECT
OA15024/OA15033
State Project No. Z581040000/CFHWY00006
GLENN HIGHWAY MP 34.42
PARKS HWY TO OLD GLENN HWY

DRAWN JHS	DATE MARCH 2013	SCALE 1" = 50'
CHECKED JRC	DATE	SHEET 24 OF 68

SPECIAL NOTE - PHASE I CONSTRUCTION

THIS PROJECT IS BEING CONSTRUCTED IN TWO PHASES. THE RIGHT-OF-WAY (ROW) ACQUISITION FOR THIS PROJECT IS ALSO BEING COMPLETED IN PHASES. IT IS VERY IMPORTANT THAT THE CONSTRUCTION CONTRACTOR REVIEW THIS ROW MAP AND UNDERSTAND THAT MANY OF THESE PARCELS HAVE NOT BEEN ACQUIRED. THE CONSTRUCTION CONTRACTOR MUST REVIEW THE PARCEL INFORMATION TABLE ON EACH SHEET. IF THE RECORDED DOCUMENT NUMBER COLUMN IS LEFT BLANK, (IE: SHOWS NO RECORDING NUMBER), THAT MEANS THAT THIS PARCEL HAS NOT BEEN ACQUIRED. THE CONSTRUCTION CONTRACTOR IS NOT TO ENTER THESE UNACQUIRED PROPERTIES FOR ANY REASON. THERE IS TO BE NO BRUSH CUTTING, STORAGE OF MATERIALS, GRADING OR ANYTHING ELSE THAT WILL BE CONSIDERED TRESPASS ON THESE UNACQUIRED PARCELS.

PI 1472+85.05
Δ = 13°23'07"
D = 02°52'45"
T = 233.51'
L = 464.90'
R = 1990.00'

PORTION OF W1/2 E1/2
SW1/4 SECTION 18
LYING NORTHWEST OF
THE GLENN HIGHWAY

TAX PARCEL C8

WAIVER RESOLUTION SERIAL No. 80-37-PWD

PLAT NO. 80-70W

PARCEL No. 1

KERS-LAKE

SUBDIVISION

PLAT NO. 2014-47

LOT 2

S GLENN HIGHWAY

ALASKA RAILROAD

US SURVEY No. 9025

LOT 1

PORTION OF

S1/2 NW1/4

SE1/4 SEC 18


PARCEL I

HOMESITE TRACT No. 43
MATANUSKA VALLEY COLONY

DOC NO 2013-026221-0

PROJECT DESIGNATION	SHEET NO.	TOTAL SHEETS
OAI5024	R-25	R-68

HDL ENGINEERING CONSULTANTS, LLC
3335 ARCTIC BLVD, SUITE 100
ANCHORAGE, AK 99503
PHONE (907) 564-2120
REGISTRATION NO. AECL861

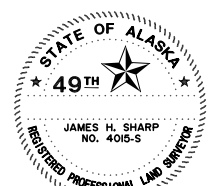

0 25 50 100
Scale in Feet

DATE	REVISIONS	BY
7/17	REVISED PROJ CL "GV"	JS
11/16	REVISED PCL E-71; ADDED PCL E-73-A	JS
5/16	DELETED PARCEL 70-C	JS

STATE OF ALASKA
DEPARTMENT OF TRANSPORTATION
&
PUBLIC FACILITIES
RIGHT OF WAY MAP
ALASKA PROJECT

OAI5024/OAI5033


State Project No. Z581040000/CFHWY00006
GLENN HIGHWAY MP 34.42
PARKS HWY TO OLD GLENN HWY

DRAWN	JHS	DATE	MARCH 2013	SCALE	1" = 50'
CHECKED	JRC	DATE		SHEET	25 OF 68

PARCEL NO.	INTEREST TO BE ACQUIRED	OWNER	LARGER PARCEL	TAKE INCLUDING EXISTING EASEMENT	NET TAKE	REMAINDER	AKSAS NUMBER FOR ACQUISITION FUNDING	RECORDED DOCUMENT NUMBER
E-73-A	UTIL ESMT	BRYAN W AAFEDT		0.271 AC	0.271 AC		Z581040000	2017-023301-0
73-A	FEE	BRYAN W AAFEDT		2.920 AC	0.333 AC	0.333 AC	Z581040000	2017-023300-0
E-71	UTIL ESMT	MATANUSKA VALLEY SPORTSMEN INC		0.275 AC	0.275 AC		Z581040000	2017-023303-0
71	FEE	MATANUSKA VALLEY SPORTSMEN INC		3.621 AC	0.343 AC	0.343 AC	Z581040000	2017-023302-0
70-C	DELETED							
70-B	FEE	SAWBY GRAVEL LLC		LARGE	3.162 AC	3.162 AC	CFHWY00006	
70-A	FEE	GRANITE CONSTRUCTION CO., WILDER CONSTRUCTION CO. & CONSTRUCTORS WILDER, INC.		10.803 AC	1.950 AC	1.950 AC	CFHWY00006	
68	FEE	CENTRAL MONOFILL SERVICES INC		LARGE	2.362 AC	2.362 AC	Z581040000	
10-D	PERMIT	ALASKA RAILROAD CORP		XX AC	XX AC		Z581040000	

SPECIAL NOTE - PHASE I CONSTRUCTION


THIS PROJECT IS BEING CONSTRUCTED IN TWO PHASES. THE RIGHT-OF-WAY (ROW) ACQUISITION FOR THIS PROJECT IS ALSO BEING COMPLETED IN PHASES. IT IS VERY IMPORTANT THAT THE CONSTRUCTION CONTRACTOR REVIEW THIS ROW MAP AND UNDERSTAND THAT MANY OF THESE PARCELS HAVE NOT BEEN ACQUIRED. THE CONSTRUCTION CONTRACTOR MUST REVIEW THE PARCEL INFORMATION TABLE ON EACH SHEET. IF THE RECORDED DOCUMENT NUMBER COLUMN IS LEFT BLANK, (IE: SHOWS NO RECORDING NUMBER), THAT MEANS THAT THIS PARCEL HAS NOT BEEN ACQUIRED. THE CONSTRUCTION CONTRACTOR IS NOT TO ENTER THESE UNACQUIRED PROPERTIES FOR ANY REASON. THERE IS TO BE NO BRUSH CUTTING, STORAGE OF MATERIALS, GRADING OR ANYTHING ELSE THAT WILL BE CONSIDERED TRESPASS ON THESE UNACQUIRED PARCELS.

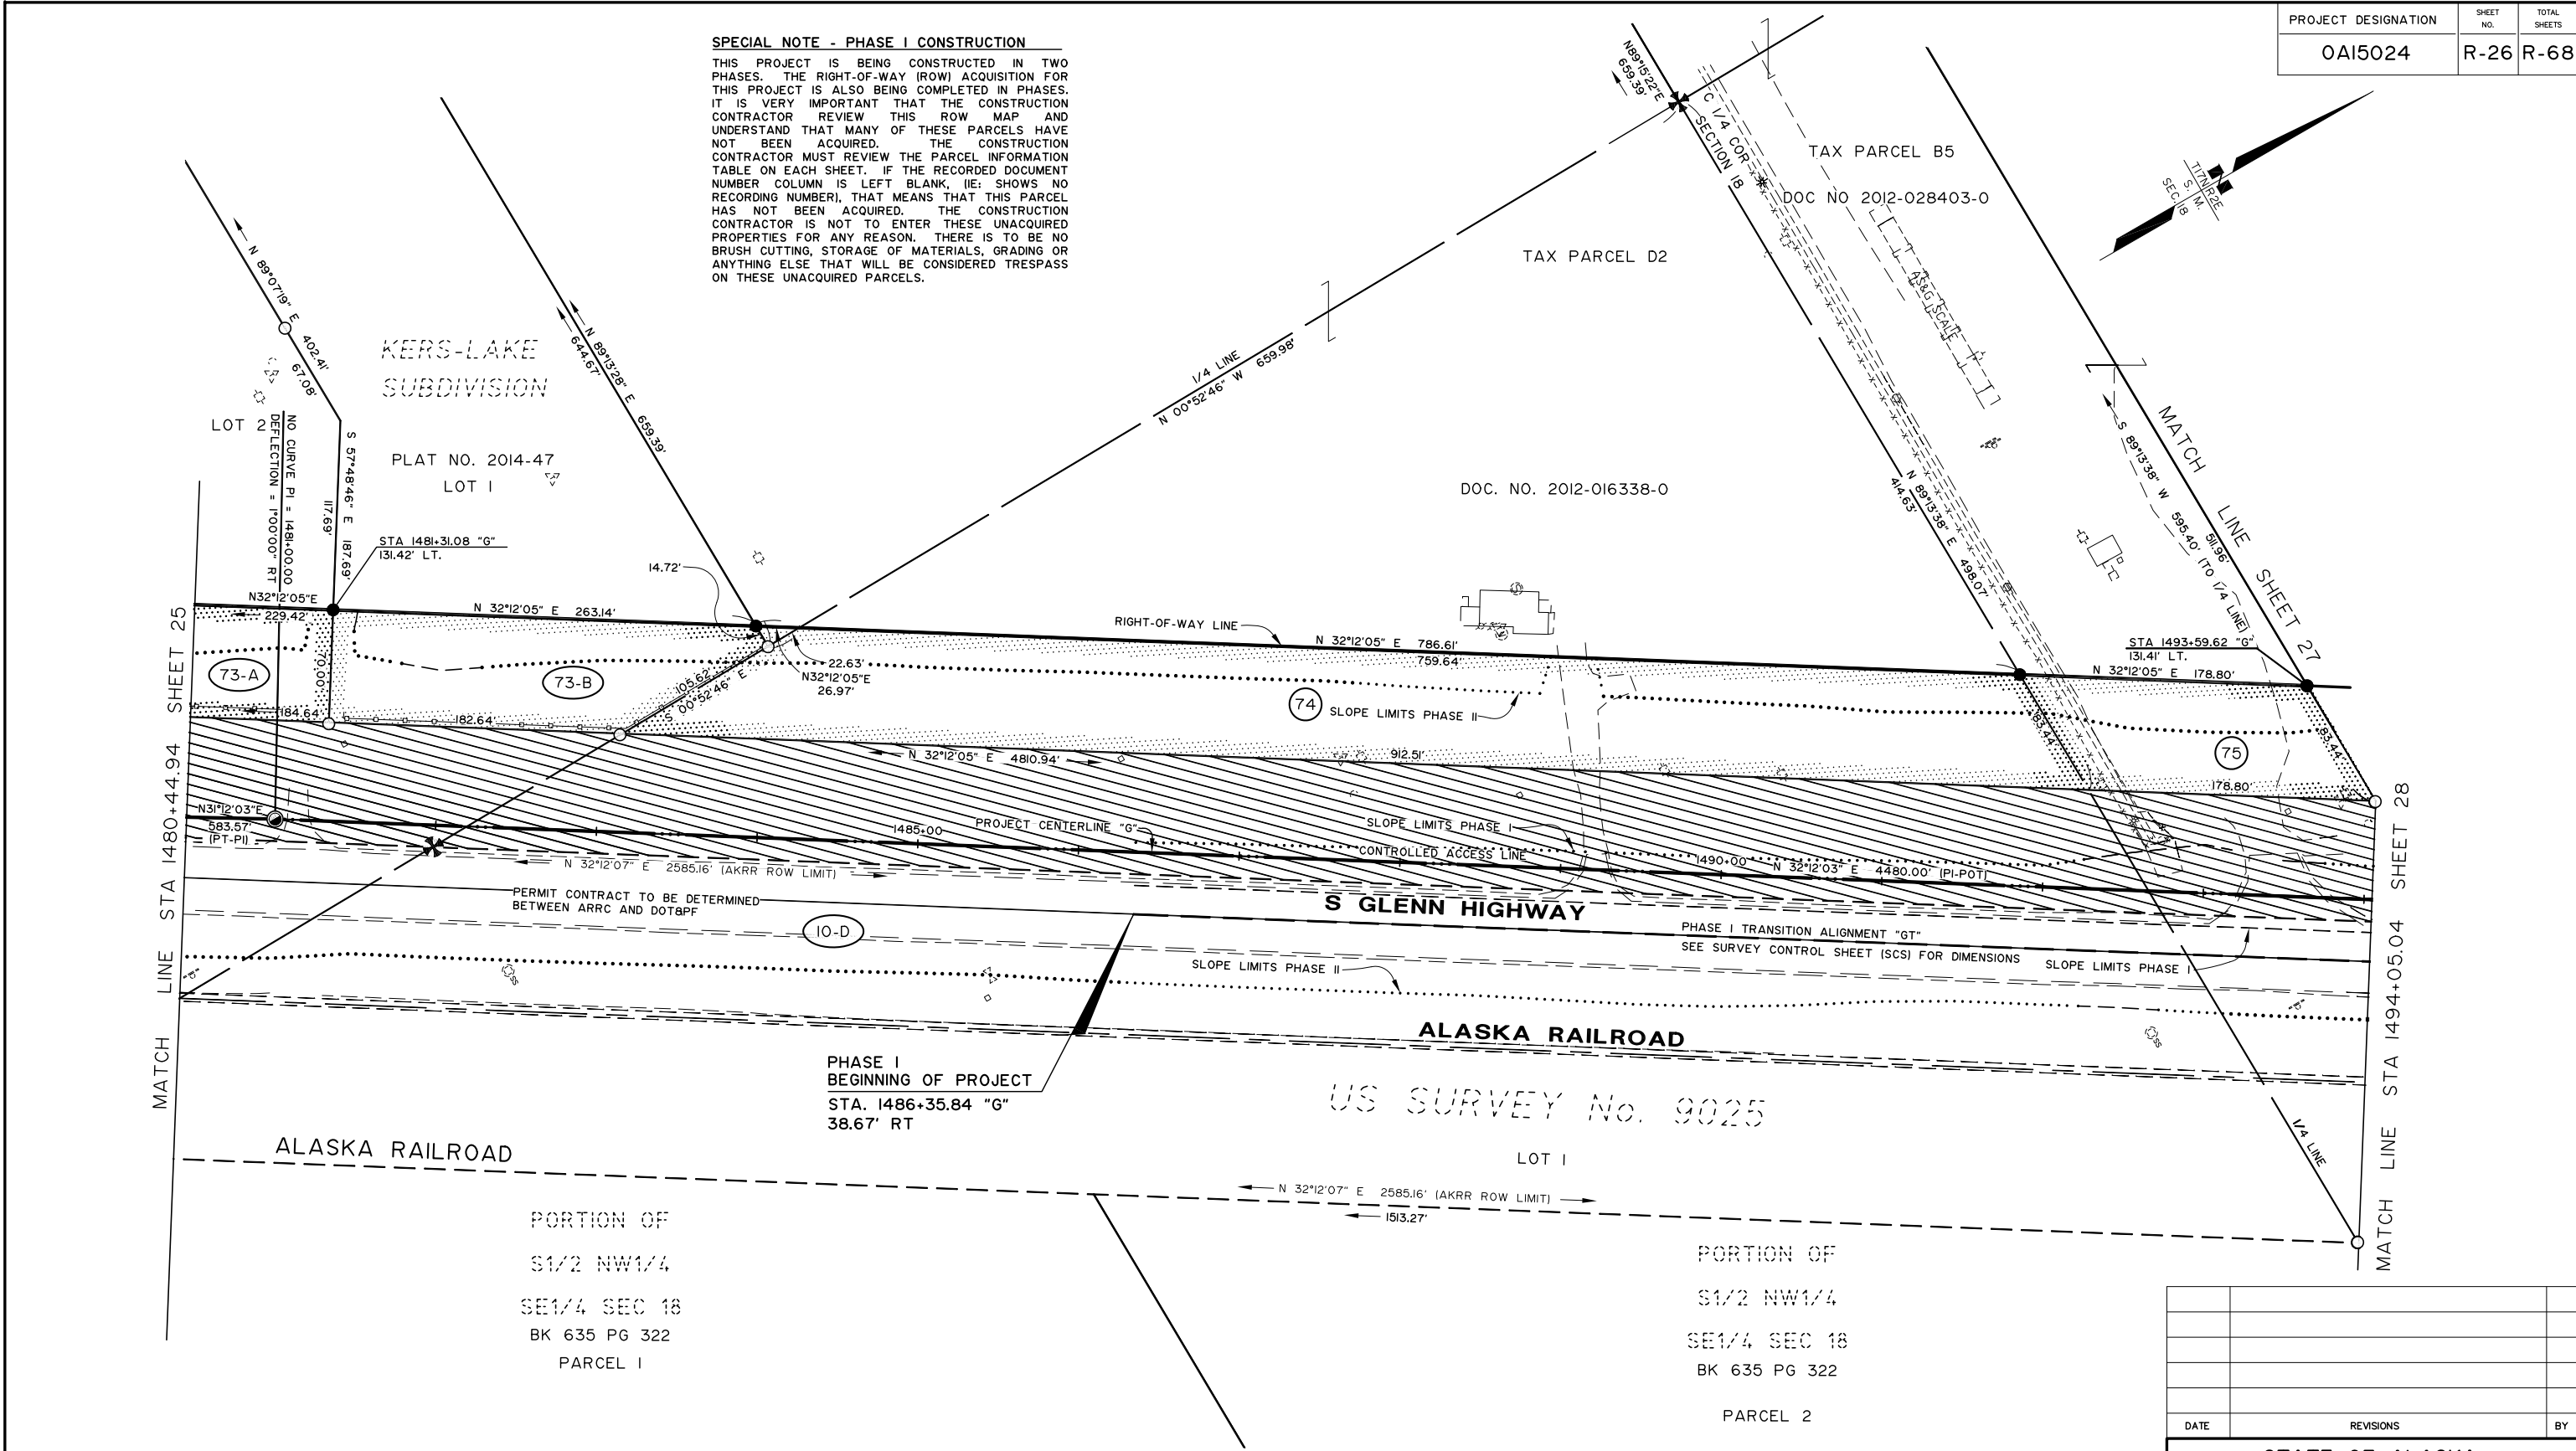


PARCEL NO.	INTEREST TO BE ACQUIRED	OWNER	LARGER PARCEL	TAKE INCLUDING EXISTING EASEMENT	NET TAKE	REMAINDER	RECORDED DOCUMENT NUMBER
75	FEE	ANCHORAGE SAND & GRAVEL CO	LARGE	12,516 SF	12,516 SF	LARGE	
74	FEE	CITY OF PALMER	14.368 AC	1.347 AC	1.347 AC	13.021 AC	2017-013660-0
73-B	FEE	BRYAN W AAFEDT	2.618 AC	0.376 AC	0.376 AC	2.242 AC	2017-023299-0
73-A	FEE	BRYAN W AAFEDT	2.920 AC	0.333 AC	0.333 AC	2.587 AC	2017-023300-0
10-D	PERMIT	ALASKA RAILROAD CORP	XX AC	XX AC			

PARCEL INFORMATION


ACQUISITION FUNDING UNDER PROJECT No. Z581040000 UNLESS OTHERWISE NOTED

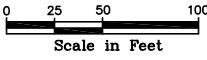

HDL ENGINEERING CONSULTANTS, LLC
3335 ARCTIC BLVD, SUITE 100
ANCHORAGE, AK 99503
PHONE (907) 564-2120
REGISTRATION NO. AECL861

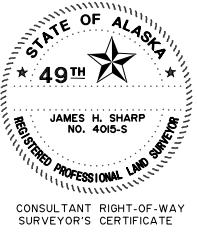

STATE OF ALASKA DEPARTMENT OF TRANSPORTATION & PUBLIC FACILITIES RIGHT OF WAY MAP ALASKA PROJECT OAI5024/OAI5033 State Project No. Z581040000/CFHWY00006 GLENN HIGHWAY MP 34-42 PARKS HWY TO OLD GLENN HWY		
DRAWN JHS	DATE MARCH 2013	SCALE 1" = 50'
CHECKED JRC	DATE	SHEET 26 OF 68

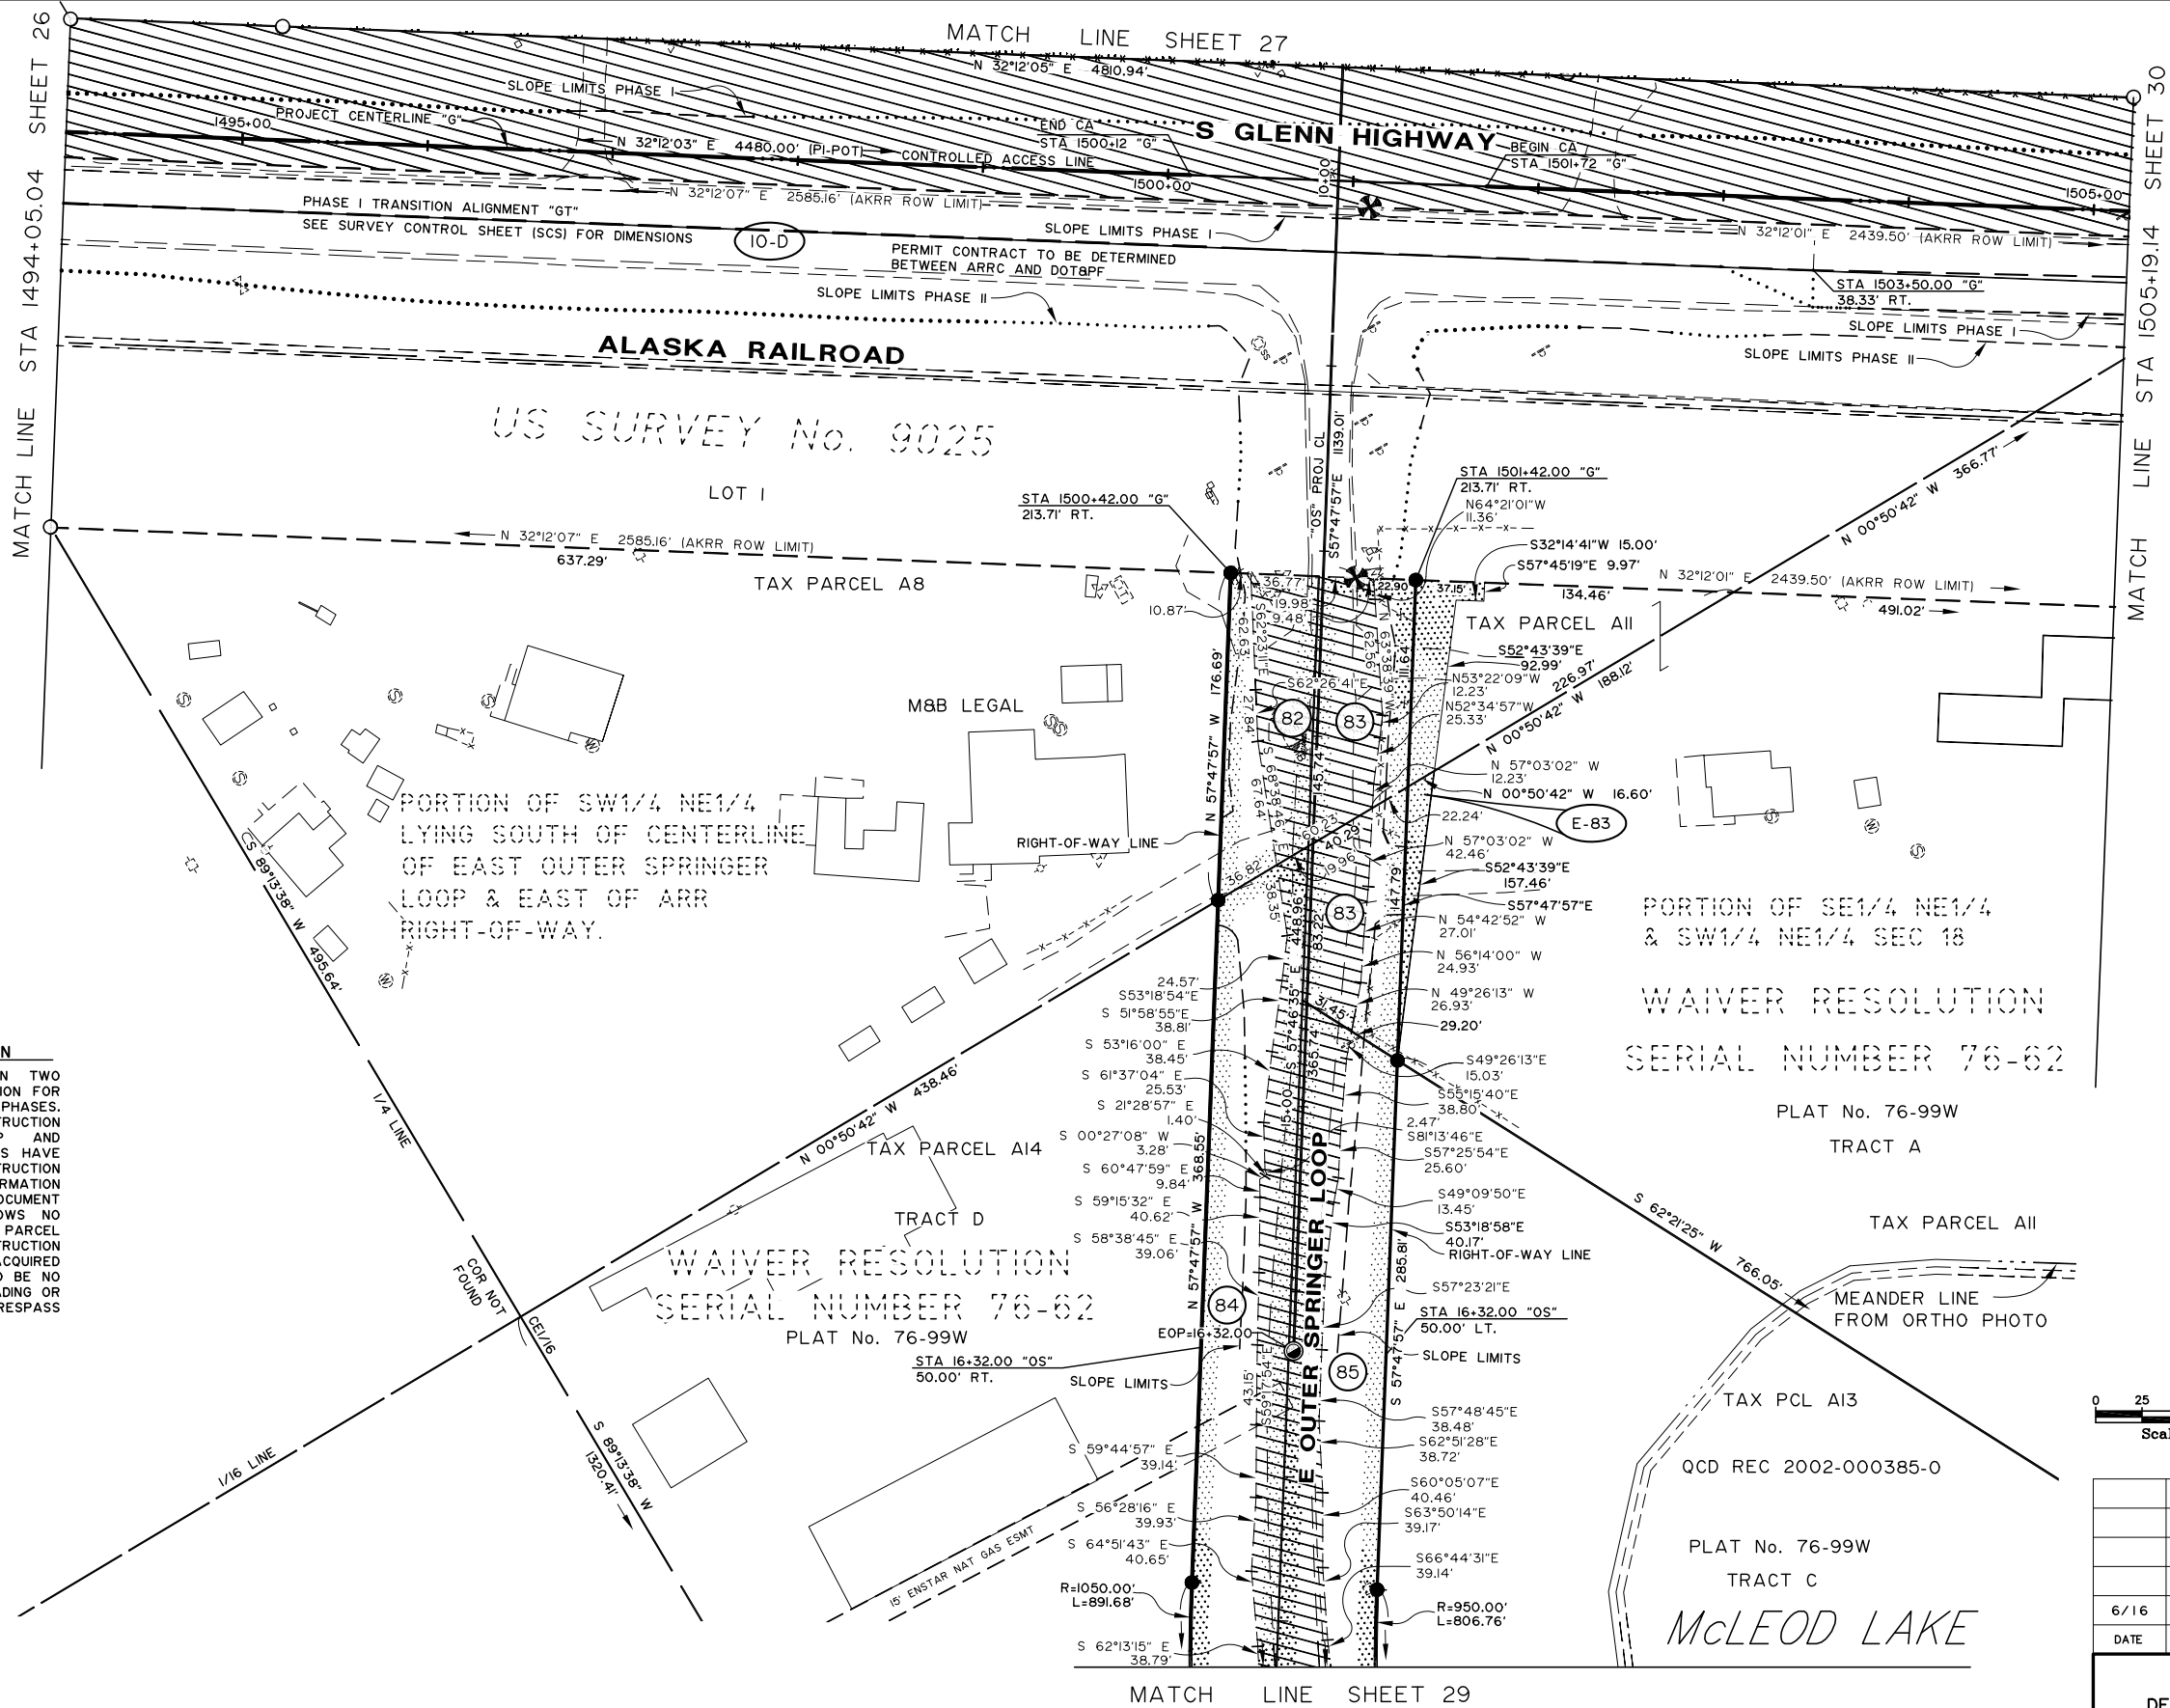

SPECIAL NOTE - PHASE I CONSTRUCTION

THIS PROJECT IS BEING CONSTRUCTED IN TWO PHASES. THE RIGHT-OF-WAY (ROW) ACQUISITION FOR THIS PROJECT IS ALSO BEING COMPLETED IN PHASES. IT IS VERY IMPORTANT THAT THE CONSTRUCTION CONTRACTOR REVIEW THIS ROW MAP AND UNDERSTAND THAT MANY OF THESE PARCELS HAVE NOT BEEN ACQUIRED. THE CONSTRUCTION CONTRACTOR MUST REVIEW THE PARCEL INFORMATION TABLE ON EACH SHEET. IF THE RECORDED DOCUMENT NUMBER COLUMN IS LEFT BLANK, (IE: SHOWS NO RECORDING NUMBER), THAT MEANS THAT THIS PARCEL HAS NOT BEEN ACQUIRED. THE CONSTRUCTION CONTRACTOR IS NOT TO ENTER THESE UNACQUIRED PROPERTIES FOR ANY REASON. THERE IS TO BE NO BRUSH CUTTING, STORAGE OF MATERIALS, GRADING OR ANYTHING ELSE THAT WILL BE CONSIDERED TRESPASS ON THESE UNACQUIRED PARCELS.


85	FEE	LUGDUNUM PROPERTIES, LLC	14.525 AC	1.436 AC	0.701 AC	13.089 AC	2017-007719-0
84	FEE	LUGDUNUM PROPERTIES, LLC	6.712 AC	1.701 AC	1.053 AC	5.011 AC	2017-007718-0
E-83	UTIL ESMT	DREW KENDRICK MULLIN		0.072 AC	0.072 AC		2016-027323-0
83	FEE	DREW KENDRICK MULLIN	8.715 AC	0.294 AC	0.113 AC	8.421 AC	2016-027322-0
82	FEE	R C AND S F FRANTZICH AND CARL M FRANTZICH	3.963 AC	0.176 AC	0.074 AC	3.787 AC	
10-D	PERMIT	ALASKA RAILROAD CORP		XX AC	XX AC		
PARCEL NO.	INTEREST TO BE ACQUIRED	OWNER	LARGER PARCEL	TAKE INCLUDING EXISTING EASEMENT	NET TAKE	REMAINDER	RECORDED DOCUMENT NUMBER

ACQUISITION FUNDING UNDER
PROJECT No. Z581040000
UNLESS OTHERWISE NOTED

0 25 50 100
Scale in Feet


6/16	REVISED PARCEL 83	JS
DATE	REVISIONS	BY

STATE OF ALASKA DEPARTMENT OF TRANSPORTATION & PUBLIC FACILITIES RIGHT OF WAY MAP ALASKA PROJECT OAI5024/OAI5033 State Project No. Z581040000/CFHWY00006 GLENN HIGHWAY MP 34-42 PARKS HWY TO OLD GLENN HWY		
DRAWN JHS	DATE MARCH 2013	SCALE 1" = 50'
CHECKED JRC	DATE	SHEET 28 OF 68

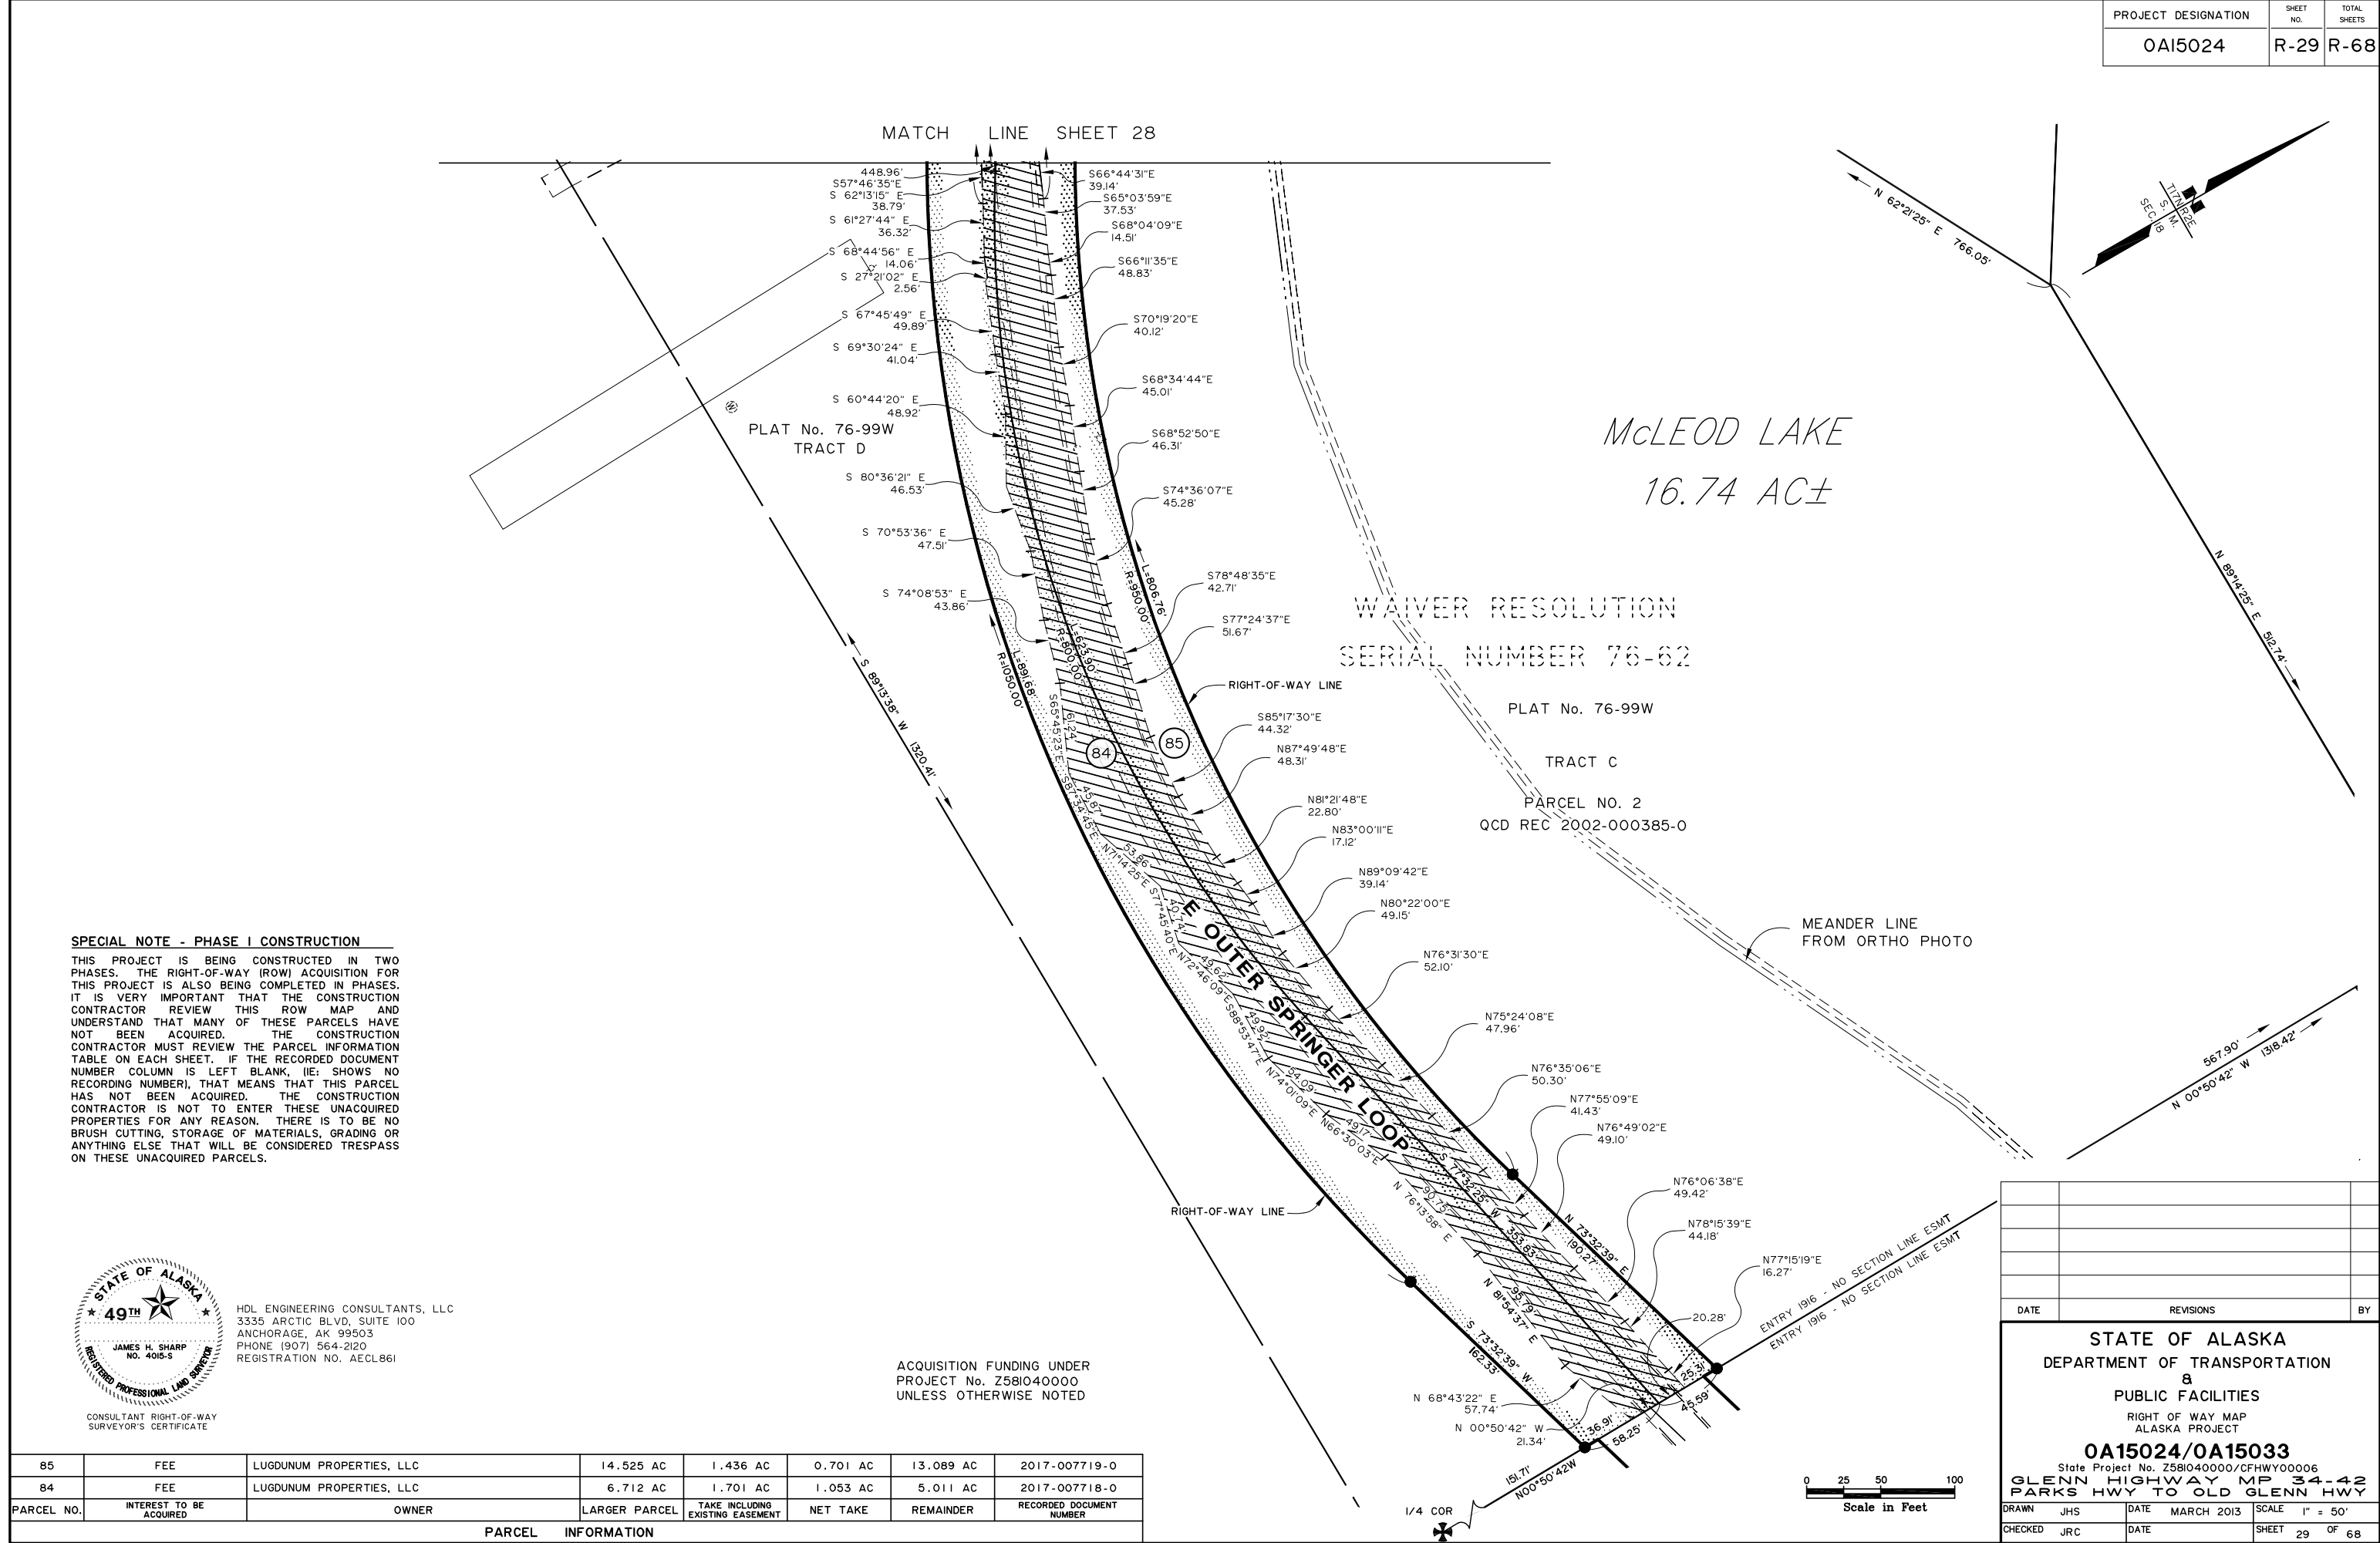

SPECIAL NOTE - PHASE I CONSTRUCTION

THIS PROJECT IS BEING CONSTRUCTED IN TWO PHASES. THE RIGHT-OF-WAY (ROW) ACQUISITION FOR THIS PROJECT IS ALSO BEING COMPLETED IN PHASES. IT IS VERY IMPORTANT THAT THE CONSTRUCTION CONTRACTOR REVIEW THIS ROW MAP AND UNDERSTAND THAT MANY OF THESE PARCELS HAVE NOT BEEN ACQUIRED. THE CONSTRUCTION CONTRACTOR MUST REVIEW THE PARCEL INFORMATION TABLE ON EACH SHEET. IF THE RECORDED DOCUMENT NUMBER COLUMN IS LEFT BLANK, (IE: SHOWS NO RECORDING NUMBER), THAT MEANS THAT THIS PARCEL HAS NOT BEEN ACQUIRED. THE CONSTRUCTION CONTRACTOR IS NOT TO ENTER THESE UNACQUIRED PROPERTIES FOR ANY REASON. THERE IS TO BE NO BRUSH CUTTING, STORAGE OF MATERIALS, GRADING OR ANYTHING ELSE THAT WILL BE CONSIDERED TRESPASS ON THESE UNACQUIRED PARCELS.

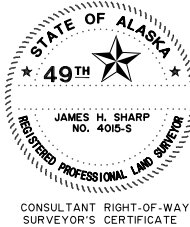

HDL ENGINEERING CONSULTANTS, LLC
3335 ARCTIC BLVD, SUITE 100
ANCHORAGE, AK 99503
PHONE (907) 564-2120
REGISTRATION NO. AECL861



ACQUISITION FUNDING UNDER
PROJECT No. Z581040000
UNLESS OTHERWISE NOTED

PARCEL NO.	INTEREST TO BE ACQUIRED	OWNER	LARGER PARCEL	TAKE INCLUDING EXISTING EASEMENT	NET TAKE	REMAINDER	RECORDED DOCUMENT NUMBER
85	FEE	LUGDUNUM PROPERTIES, LLC	14.525 AC	1.436 AC	0.701 AC	13.089 AC	2017-007719-0
84	FEE	LUGDUNUM PROPERTIES, LLC	6.712 AC	1.701 AC	1.053 AC	5.011 AC	2017-007718-0


STATE OF ALASKA DEPARTMENT OF TRANSPORTATION & PUBLIC FACILITIES RIGHT OF WAY MAP ALASKA PROJECT OAI5024/OAI5033 State Project No. Z581040000/CFHWY00006 GLENN HIGHWAY MP 34.42 PARKS HWY TO OLD GLENN HWY		
DRAWN JHS	DATE MARCH 2013	SCALE 1" = 50'
CHECKED JRC	DATE	SHEET 29 OF 68

SPECIAL NOTE - PHASE I CONSTRUCTION

THIS PROJECT IS BEING CONSTRUCTED IN TWO PHASES. THE RIGHT-OF-WAY (ROW) ACQUISITION FOR THIS PROJECT IS ALSO BEING COMPLETED IN PHASES. IT IS VERY IMPORTANT THAT THE CONSTRUCTION CONTRACTOR REVIEW THIS ROW MAP AND UNDERSTAND THAT MANY OF THESE PARCELS HAVE NOT BEEN ACQUIRED. THE CONSTRUCTION CONTRACTOR MUST REVIEW THE PARCEL INFORMATION TABLE ON EACH SHEET. IF THE RECORDED DOCUMENT NUMBER COLUMN IS LEFT BLANK, (IE: SHOWS NO RECORDING NUMBER), THAT MEANS THAT THIS PARCEL HAS NOT BEEN ACQUIRED. THE CONSTRUCTION CONTRACTOR IS NOT TO ENTER THESE UNACQUIRED PROPERTIES FOR ANY REASON. THERE IS TO BE NO BRUSH CUTTING, STORAGE OF MATERIALS, GRADING OR ANYTHING ELSE THAT WILL BE CONSIDERED TRESPASS ON THESE UNACQUIRED PARCELS.

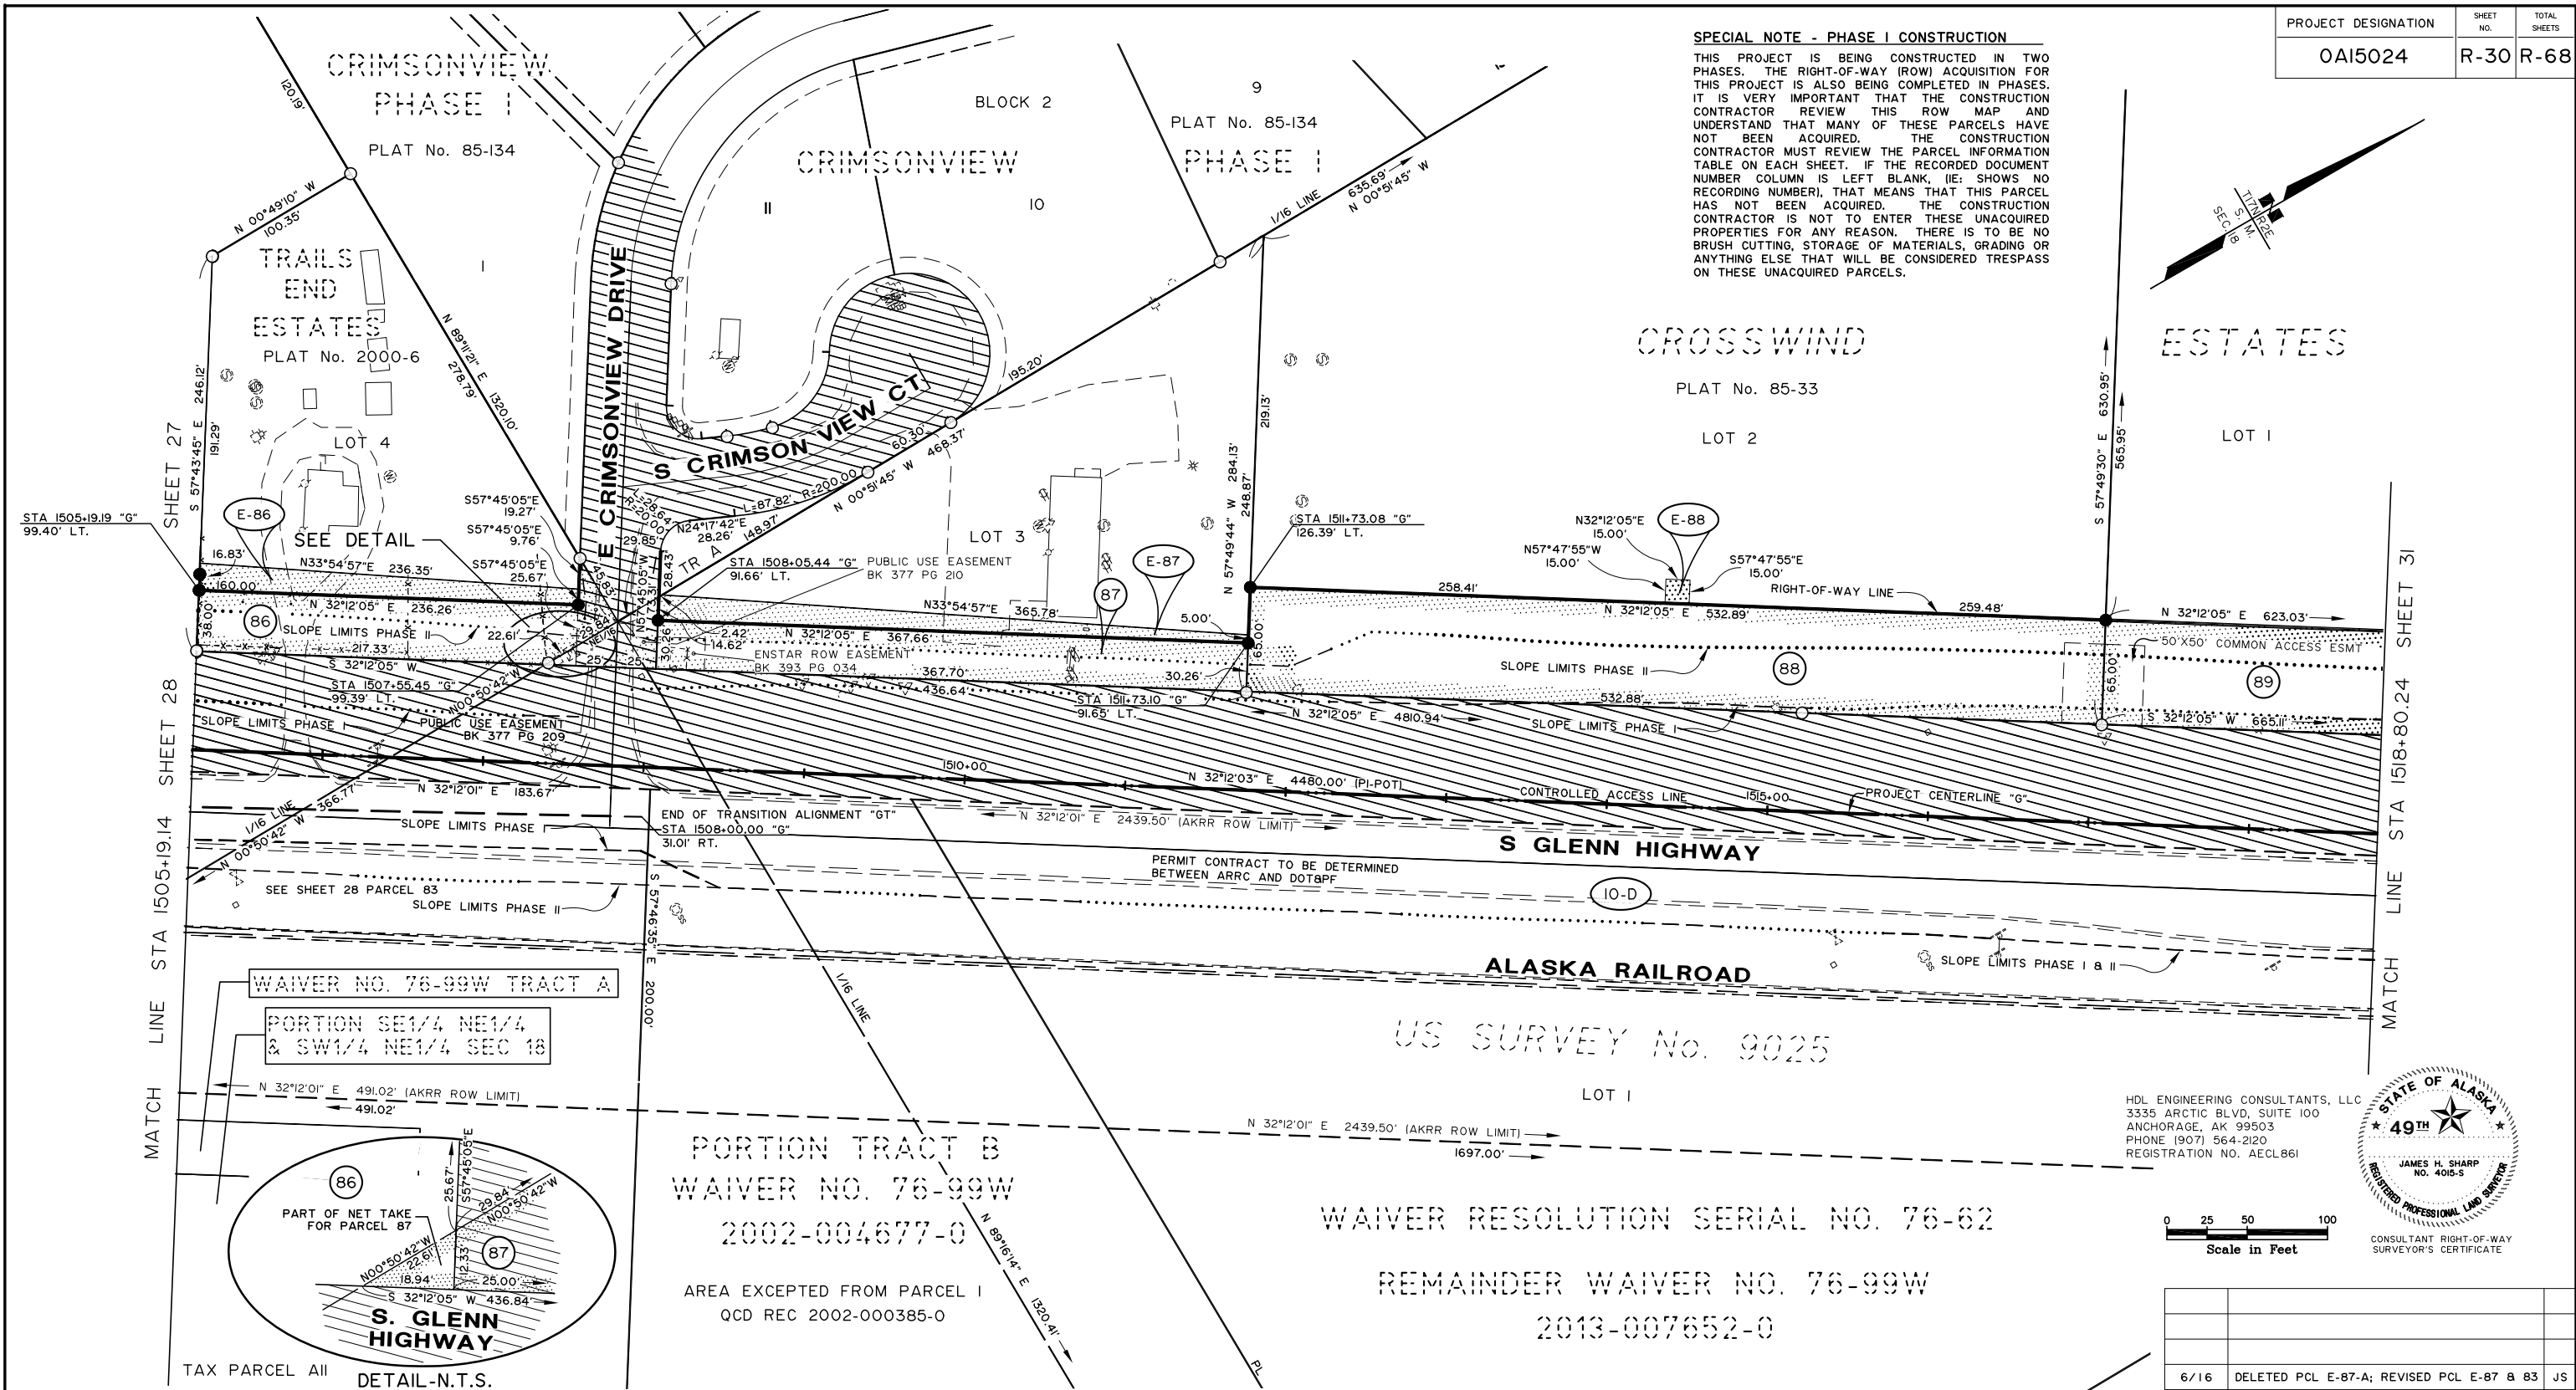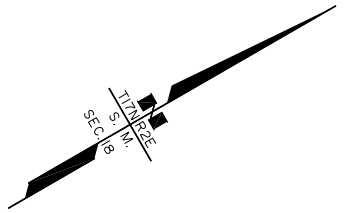

HDL ENGINEERING CONSULTANTS, LLC
3335 ARCTIC BLVD, SUITE 100
ANCHORAGE, AK 99503
PHONE (907) 564-2120
REGISTRATION NO. AECL861

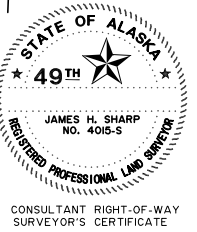

0 25 50 100
Scale in Feet

WAIVER RESOLUTION SERIAL NO. 76-62
REMAINDER WAIVER NO. 76-99W
2013-007652-0

PARCEL NO.	INTEREST TO BE ACQUIRED	OWNER	LARGER PARCEL	TAKE INCLUDING EXISTING EASEMENT	NET TAKE	REMAINDER	RECORDED DOCUMENT NUMBER
89	FEE	BERTON A GORE & PATRICIA M GORE	7.022 AC	0.961 AC	0.961 AC	6.061 AC	2016-020700-0
E-88	UTIL ESMT	BERTON A & PATRICIA M GORE		225 SF	225 SF		2016-020698-0
88	FEE	BERTON A & PATRICIA M GORE	5.597 AC	0.795 AC	0.795 AC	4.802 AC	2016-020699-0
E-87-A	DELETED						
E-87	UTIL ESMT	JOHN E & DEBRA L TUOMI OF TUOMI RT		3,860 SF	3,860 SF		2016-027319-0
87	FEE	JOHN E & DEBRA L TUOMI OF TUOMI RT	62,028 SF	12,674 SF	11,244 SF	49,354 SF	2016-027318-0
E-86	UTIL ESMT	BONNIE B GROVER REVOCABLE TRUST		3,142 SF	3,142 SF		2017-005309-0
86	FEE	BONNIE B GROVER REVOCABLE TRUST	51,547 SF	9,545 SF	8,861 SF	42,002 SF	2017-005308-0
10-D	PERMIT	ALASKA RAILROAD CORP		XX AC	XX AC		

ACQUISITION FUNDING UNDER
PROJECT No. Z581040000
UNLESS OTHERWISE NOTED



THE PARCEL DESCRIBED PER
WARRANTY DEED RECORDED AS
RECEPTION NO. 2003-003869-0

RECORD OF SURVEY No. 2003-12

STATE OF ALASKA DEPARTMENT OF TRANSPORTATION & PUBLIC FACILITIES RIGHT OF WAY MAP ALASKA PROJECT OAI5024/OAI5033 State Project No. Z581040000/CFHWY00006 GLENN HIGHWAY MP 34-42 PARKS HWY TO OLD GLENN HWY			
DRAWN	JHS	DATE	MARCH 2013
CHECKED	JRC	DATE	
SCALE	1" = 50'	SHEET	30 OF 68

PROJECT DESIGNATION	SHEET NO.	TOTAL SHEETS
OAI5024	R-3I	R-68

SPECIAL NOTE - PHASE I CONSTRUCTION
THIS PROJECT IS BEING CONSTRUCTED IN TWO PHASES. THE RIGHT-OF-WAY (ROW) ACQUISITION FOR THIS PROJECT IS ALSO BEING COMPLETED IN PHASES. IT IS VERY IMPORTANT THAT THE CONSTRUCTION CONTRACTOR REVIEW THIS ROW MAP AND UNDERSTAND THAT MANY OF THESE PARCELS HAVE NOT BEEN ACQUIRED. THE CONSTRUCTION CONTRACTOR MUST REVIEW THE PARCEL INFORMATION TABLE ON EACH SHEET. IF THE RECORDED DOCUMENT NUMBER COLUMN IS LEFT BLANK, (IE: SHOWS NO RECORDING NUMBER), THAT MEANS THAT THIS PARCEL HAS NOT BEEN ACQUIRED. THE CONSTRUCTION CONTRACTOR IS NOT TO ENTER THESE UNACQUIRED PROPERTIES FOR ANY REASON. THERE IS TO BE NO BRUSH CUTTING, STORAGE OF MATERIALS, GRADING OR ANYTHING ELSE THAT WILL BE CONSIDERED TRESPASS ON THESE UNACQUIRED PARCELS.

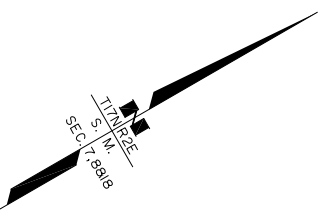
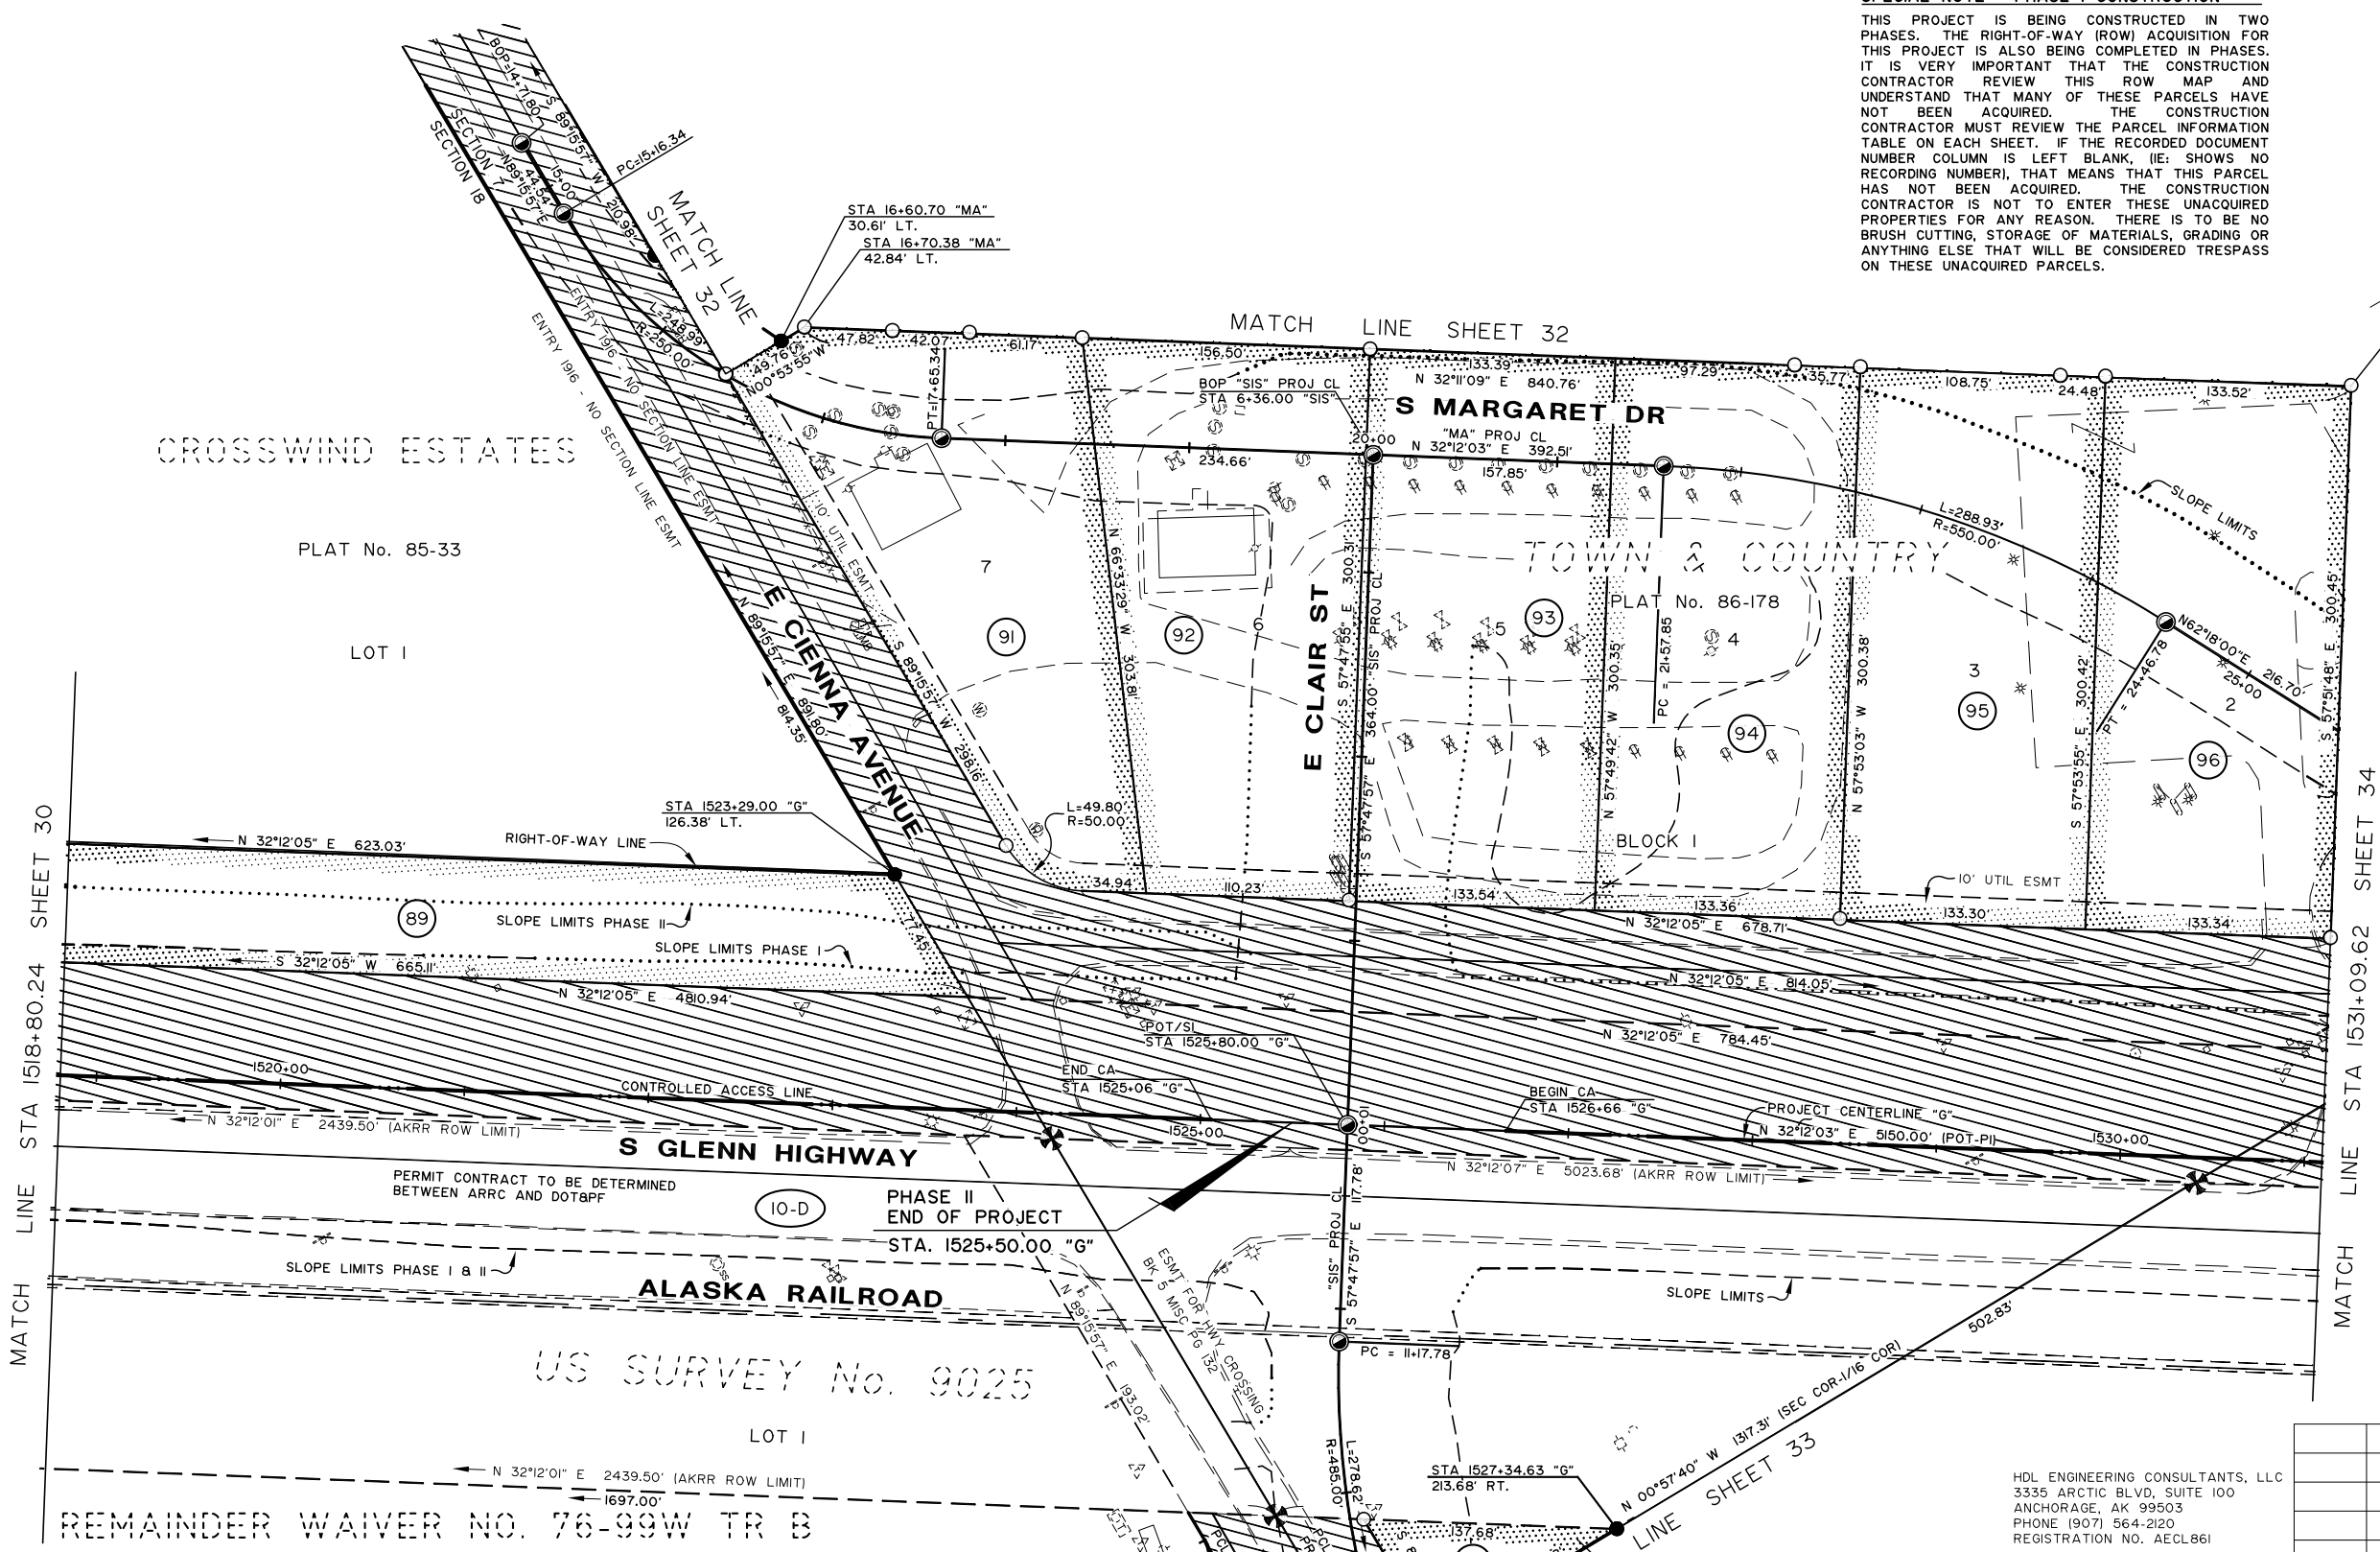


HDL ENGINEERING CONSULTANTS, LLC
3335 ARCTIC BLVD, SUITE 100
ANCHORAGE, AK 99503
PHONE (907) 564-2120
REGISTRATION NO. AECL861

PARCEL NO.	INTEREST TO BE ACQUIRED	OWNER	LARGER PARCEL	TAKE INCLUDING EXISTING EASEMENT	NET TAKE	REMAINDER	RECORDED DOCUMENT NUMBER
97	FEE	ALASKA CORPORATION OF SEVENTH-DAY ADVENTISTS	14.783 AC	0.319 AC	0.319 AC	14.464 AC	2017-005315-0
96	FEE	PIONEER VIEW CONGREGATION OF JEHOVAH'S WITNESSES	40,087 SF	40,087 SF	40,087 SF	0	2016-027325-0
95	FEE	PIONEER VIEW CONGREGATION OF JEHOVAH'S WITNESSES	40,033 SF	40,033 SF	40,033 SF	0	2016-027324-0
94	FEE	CHRISTOPHER R CORK	40,012 SF	40,012 SF	40,012 SF	0	2016-015969-0
93	FEE	RHONDA CORK	40,083 SF	40,083 SF	40,083 SF	0	2016-024647-0
92	FEE	RHONDA CORK	40,048 SF	40,048 SF	40,048 SF	0	2016-024648-0
91	FEE	CHRISTOPHER R CORK	39,987 SF	39,987 SF	39,987 SF	0	2016-015970-0
89	FEE	BERTON A GORE	7.022 AC	0.961 AC	0.961 AC	6.061 AC	2016-020700-0
10-D	PERMIT	ALASKA RAILROAD CORP		XX AC	XX AC		

WAIVER RESOLUTION
SERIAL No. 2001-103-PW/m
RECORDED BK 1150 PG 731
RECORD OF SURVEY No. 2001-73
PARCEL No. 1

ACQUISITION FUNDING UNDER
PROJECT No. Z581040000
UNLESS OTHERWISE NOTED

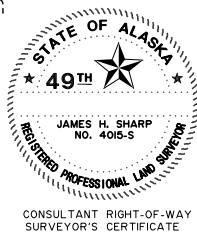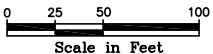

DATE	REVISIONS	BY


STATE OF ALASKA
DEPARTMENT OF TRANSPORTATION
&
PUBLIC FACILITIES
RIGHT OF WAY MAP
ALASKA PROJECT
OAI5024/OAI5033
State Project No. Z581040000/CFHWY00006
GLENN HIGHWAY MP 34-42
PARKS HWY TO OLD GLENN HWY

DRAWN	JHS	DATE	MARCH 2013	SCALE	1" = 50'
CHECKED	JRC	DATE		SHEET	31 OF 68

THIS PROJECT IS BEING CONSTRUCTED IN TWO PHASES. THE RIGHT-OF-WAY (ROW) ACQUISITION FOR THIS PROJECT IS ALSO BEING COMPLETED IN PHASES. IT IS VERY IMPORTANT THAT THE CONSTRUCTION CONTRACTOR REVIEW THIS ROW MAP AND UNDERSTAND THAT MANY OF THESE PARCELS HAVE NOT BEEN ACQUIRED. THE CONSTRUCTION CONTRACTOR MUST REVIEW THE PARCEL INFORMATION TABLE ON EACH SHEET. IF THE RECORDED DOCUMENT NUMBER COLUMN IS LEFT BLANK, (IE: SHOWS NO RECORDING NUMBER), THAT MEANS THAT THIS PARCEL HAS NOT BEEN ACQUIRED. THE CONSTRUCTION CONTRACTOR IS NOT TO ENTER THESE UNACQUIRED PROPERTIES FOR ANY REASON. THERE IS TO BE NO BRUSH CUTTING, STORAGE OF MATERIALS, GRADING OR ANYTHING ELSE THAT WILL BE CONSIDERED TRESPASS ON THESE UNACQUIRED PARCELS.


[illegible]

HDL ENGINEERING CONSULTANTS, LLC
3335 ARCTIC BLVD, SUITE 100
ANCHORAGE, AK 99503
PHONE (907) 564-2120
REGISTRATION NO. AECL861

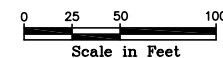

DATE	REVISIONS	BY
STATE OF ALASKA DEPARTMENT OF TRANSPORTATION & PUBLIC FACILITIES RIGHT OF WAY MAP ALASKA PROJECT 0A15024/0A15033 State Project No. Z581040000/CFHWY00006 GLENN HIGHWAY MP 34-42 PARKS HWY TO OLD GLENN HWY		
DRAWN	JHS	DATE MARCH 2013
CHECKED	JRC	DATE
		SCALE 1" = 50'
		SHEET 34 OF 68

PROJECT DESIGNATION	SHEET NO.	TOTAL SHEETS
0A15024	R-35	R-68

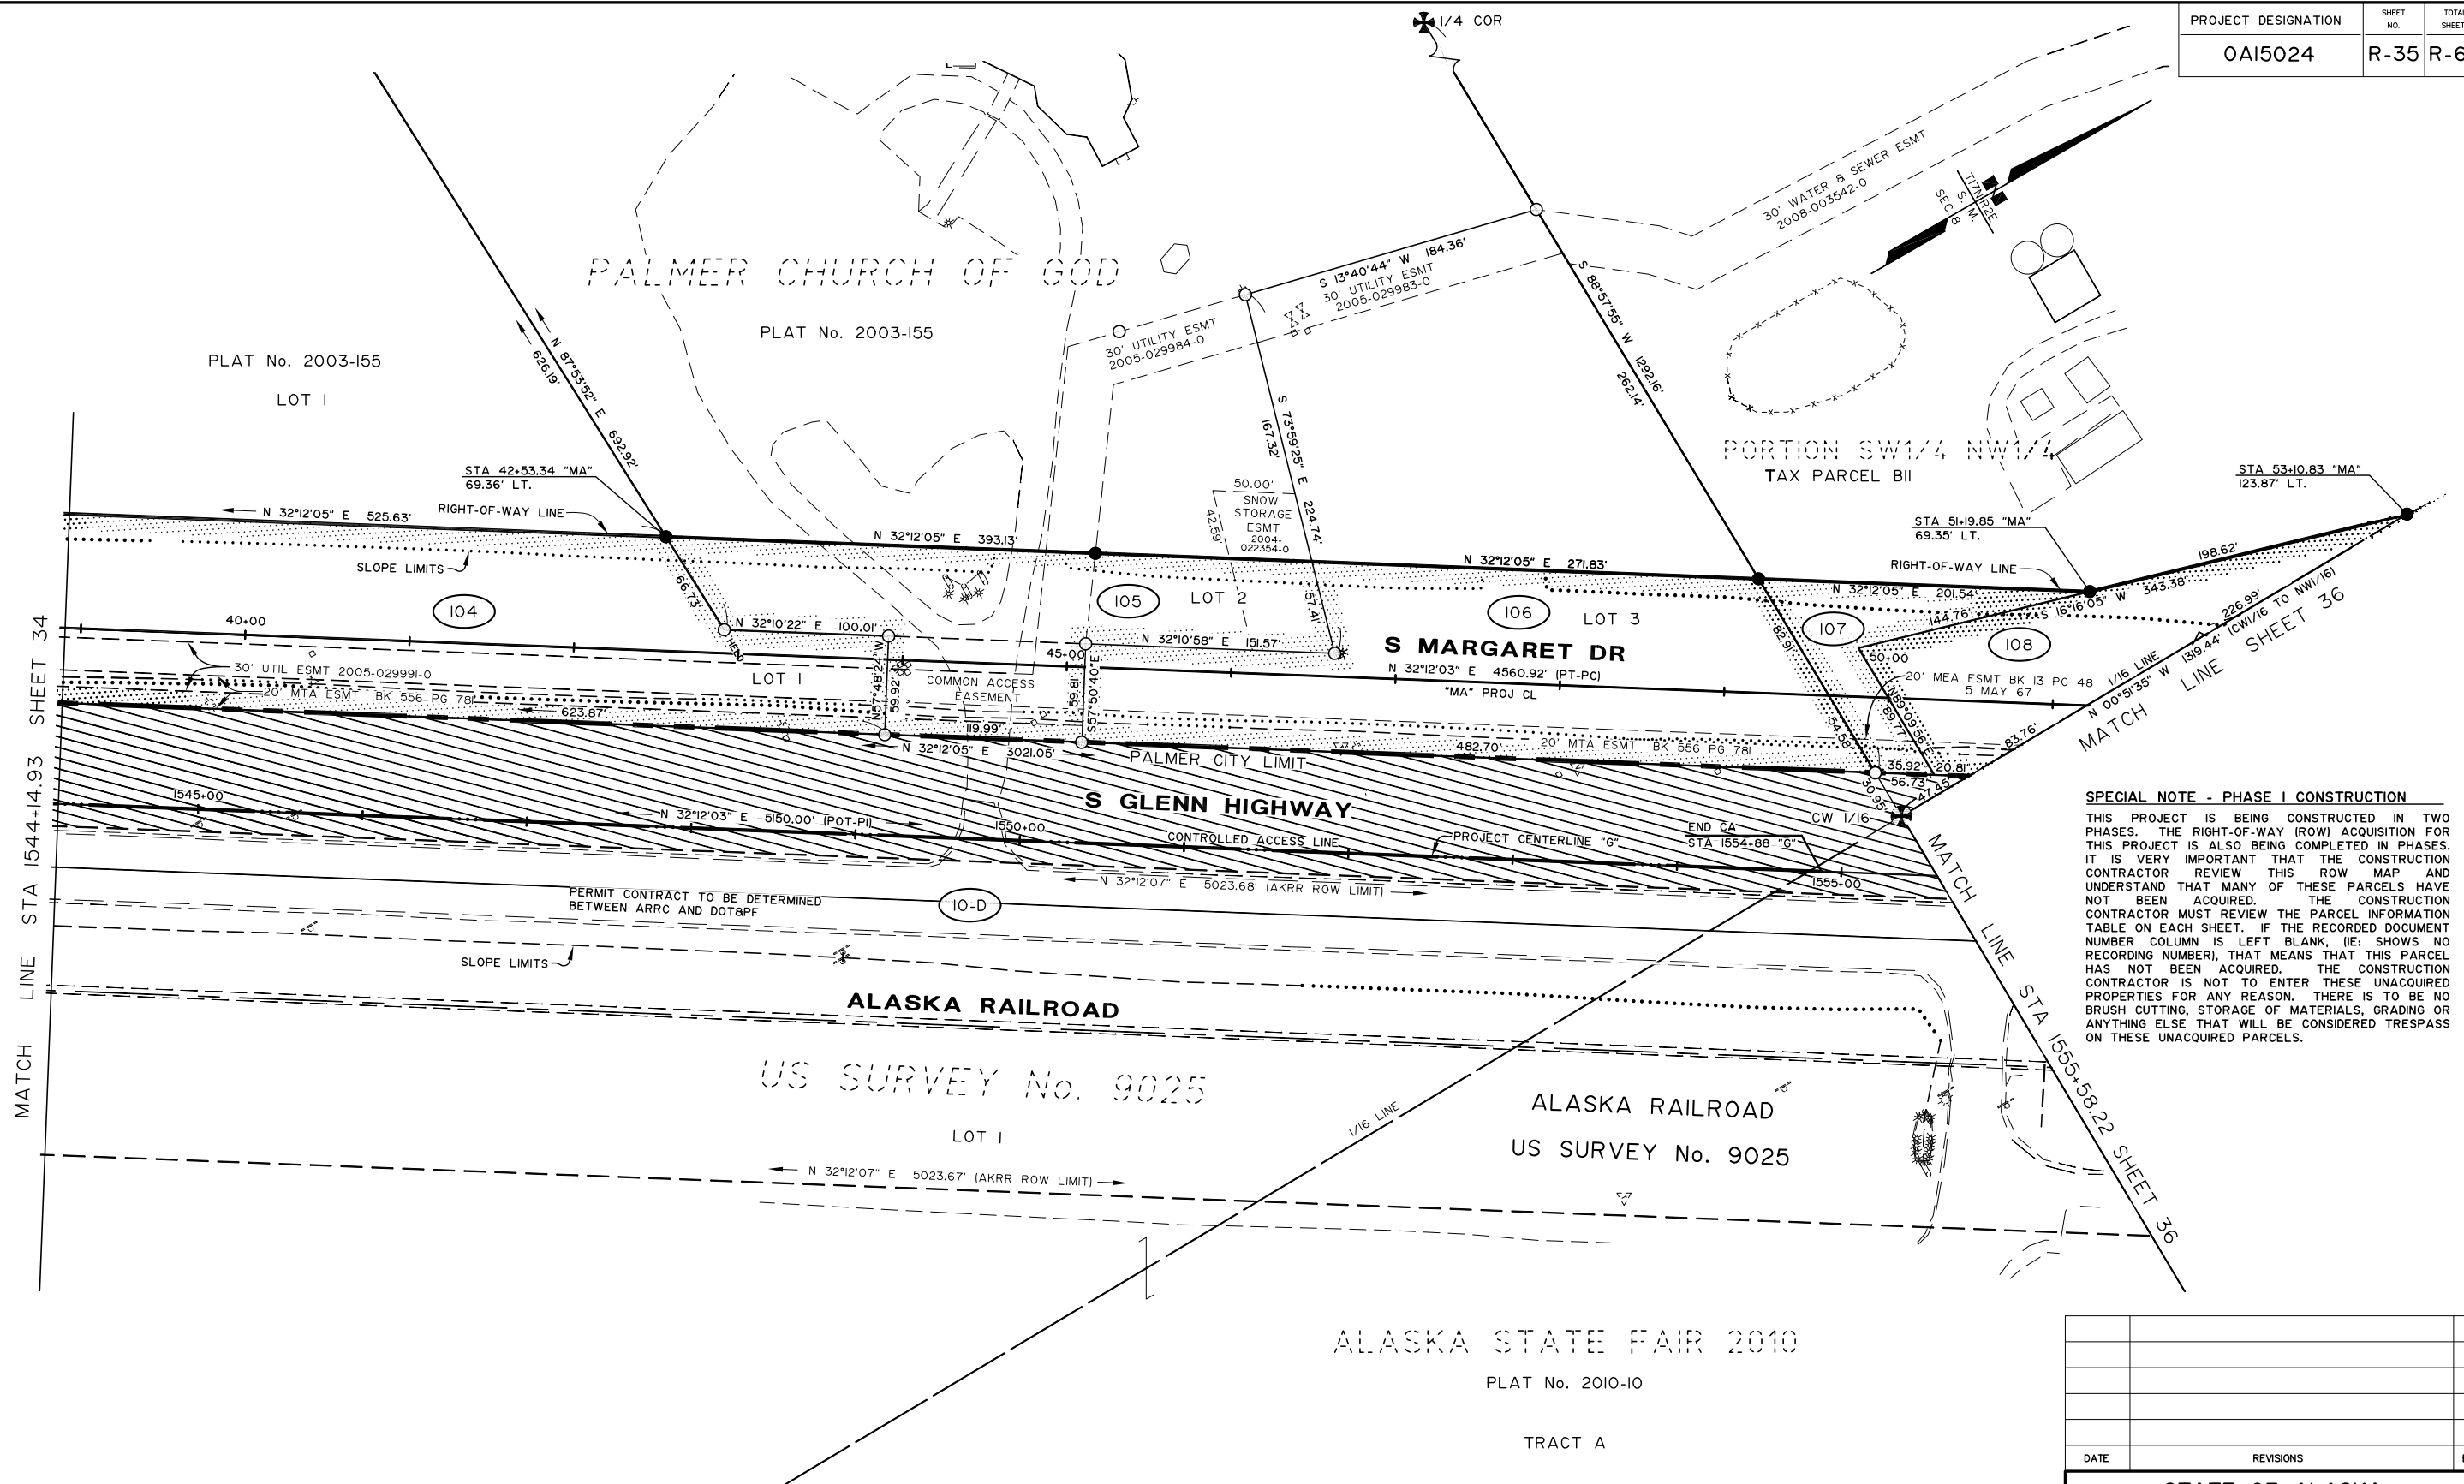



SPECIAL NOTE - PHASE I CONSTRUCTION

THIS PROJECT IS BEING CONSTRUCTED IN TWO PHASES. THE RIGHT-OF-WAY (ROW) ACQUISITION FOR THIS PROJECT IS ALSO BEING COMPLETED IN PHASES. IT IS VERY IMPORTANT THAT THE CONSTRUCTION CONTRACTOR REVIEW THIS ROW MAP AND UNDERSTAND THAT MANY OF THESE PARCELS HAVE NOT BEEN ACQUIRED. THE CONSTRUCTION CONTRACTOR MUST REVIEW THE PARCEL INFORMATION TABLE ON EACH SHEET. IF THE RECORDED DOCUMENT NUMBER COLUMN IS LEFT BLANK, (IE: SHOWS NO RECORDED NUMBER), THAT MEANS THAT THIS PARCEL HAS NOT BEEN ACQUIRED. THE CONSTRUCTION CONTRACTOR IS NOT TO ENTER THESE UNACQUIRED PROPERTIES FOR ANY REASON. THERE IS TO BE NO BRUSH CUTTING, STORAGE OF MATERIALS, GRADING OR ANYTHING ELSE THAT WILL BE CONSIDERED TRESPASS ON THESE UNACQUIRED PARCELS.

[illegible]

ACQUISITION FUNDING UNDER
PROJECT No. Z581040000
UNLESS OTHERWISE NOTED

HDL ENGINEERING CONSULTANTS, LLC
3335 ARCTIC BLVD, SUITE 100
ANCHORAGE, AK 99503
PHONE (907) 564-2120
REGISTRATION NO. AECL861

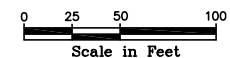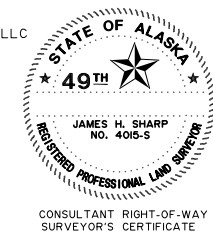


DATE	REVISIONS		BY
STATE OF ALASKA DEPARTMENT OF TRANSPORTATION a PUBLIC FACILITIES RIGHT OF WAY MAP ALASKA PROJECT 0A15024/0A15033 State Project No. Z58I040000/CFHWY00006 GLENN HIGHWAY MP 34.42 PARKS HWY TO OLD GLENN HWY			
DRAWN	JHS	DATE	MARCH 2013
CHECKED	JRC	DATE	
		SCALE	1" = 50'
		SHEET	35 OF 68

SPECIAL NOTE -
PHASE I CONSTRUCTION

THIS PROJECT IS BEING CONSTRUCTED IN TWO PHASES. THE RIGHT-OF-WAY (ROW) ACQUISITION FOR THIS PROJECT IS ALSO BEING COMPLETED IN PHASES. IT IS VERY IMPORTANT THAT THE CONSTRUCTION CONTRACTOR REVIEW THIS ROW MAP AND UNDERSTAND THAT MANY OF THESE PARCELS HAVE NOT BEEN ACQUIRED. THE CONSTRUCTION CONTRACTOR MUST REVIEW THE PARCEL INFORMATION TABLE ON EACH SHEET. IF THE RECORDED DOCUMENT NUMBER COLUMN IS LEFT BLANK, (IE: SHOWS NO RECORDING NUMBER), THAT MEANS THAT THIS PARCEL HAS NOT BEEN ACQUIRED. THE CONSTRUCTION CONTRACTOR IS NOT TO ENTER THESE UNACQUIRED PROPERTIES FOR ANY REASON. THERE IS TO BE NO BRUSH CUTTING, STORAGE OF MATERIALS, GRADING OR ANYTHING ELSE THAT WILL BE CONSIDERED TRESPASS ON THESE UNACQUIRED PARCELS.

PROJECT DESIGNATION	SHEET NO.	TOTAL SHEETS
OAI5024	R-36	R-68


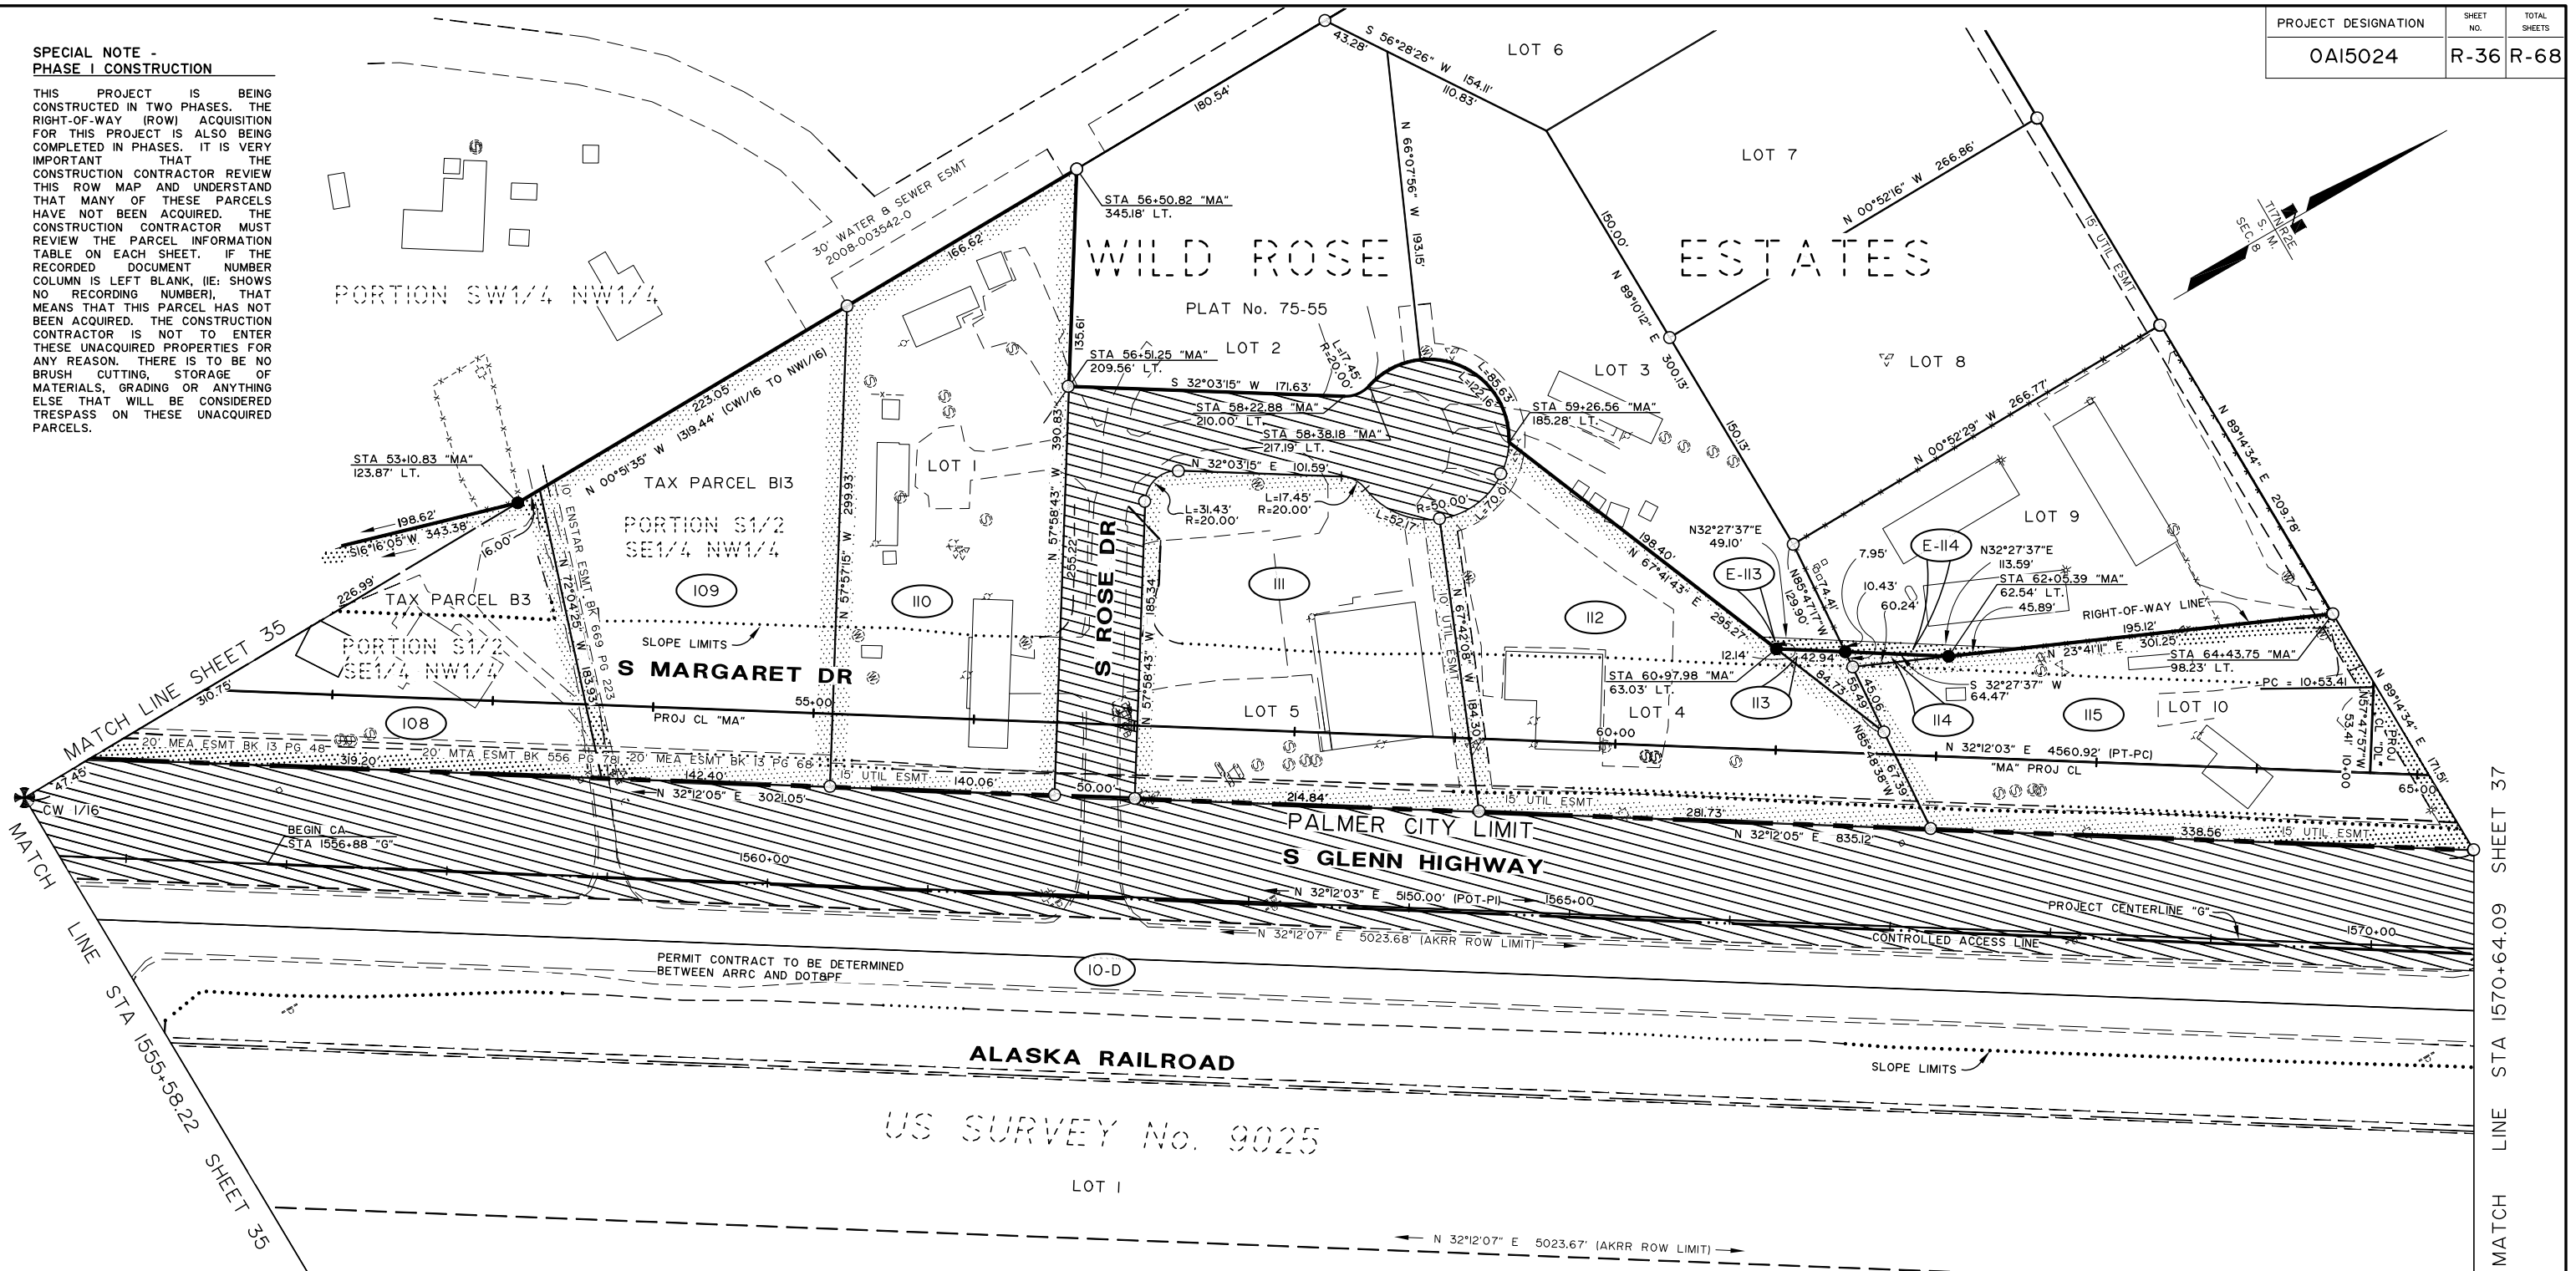


PARCEL NO.	INTEREST TO BE ACQUIRED	PARCEL INFORMATION	LARGER PARCEL	TAKE INCLUDING EXISTING EASEMENT	NET TAKE	REMAINDER	RECORDED DOCUMENT NUMBER
115	FEE	RONALD K AND LOUISE M CASTOR	40,326 SF	40,326 SF	40,326 SF	0	2016-004808-0
E-114	UTIL ESMT	SCOTT A AND MARDIE M ROBB	623 SF	623 SF	623 SF	0	2016-012536-0
114	FEE	SCOTT A AND MARDIE M ROBB	40,022 SF	296 SF	296 SF	39,726 SF	2016-012535-0
E-113	UTIL ESMT	EARL ASHING	322 SF	322 SF	322 SF	0	2016-013353-0
113	FEE	EARL ASHING	40,574 SF	1,049 SF	1,049 SF	39,525 SF	2016-013354-0
112	FEE	TODD HOUSTON	40,989 SF	40,989 SF	40,989 SF	0	2016-014321-0
111	FEE	E & J LIMITED LLC	39,515 SF	39,515 SF	39,515 SF	0	2016-016526-0
110	FEE	MELINDA D MILES-LINDBERG	48,349 SF	48,349 SF	48,349 SF	0	2016-015097-0
109	FEE	MICKEY R & S L STEELE & DALE A & LISA J GRAY	40,775 SF	40,775 SF	40,775 SF	0	2016-008228-0
108	FEE	ESTATE OF JIMMIE A MCNEESE	44,945 SF	44,945 SF	44,945 SF	0	2016-023545-0
E-107	DELETED						
10-D	PERMIT	ALASKA RAILROAD CORP		XX AC	XX AC		

ACQUISITION FUNDING UNDER
PROJECT No. Z581040000
UNLESS OTHERWISE NOTED


ALASKA STATE FAIR 2010
PLAT No. 2010-10
TRACT A

HDL ENGINEERING CONSULTANTS, LLC
3335 ARCTIC BLVD, SUITE 100
ANCHORAGE, AK 99503
PHONE (907) 564-2120
REGISTRATION NO. AECL861

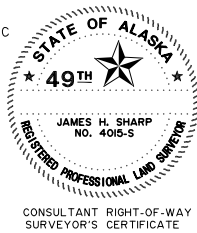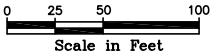

5/16	DELETED PARCEL E-107	JS
DATE	REVISIONS	BY

STATE OF ALASKA DEPARTMENT OF TRANSPORTATION & PUBLIC FACILITIES RIGHT OF WAY MAP ALASKA PROJECT 0A15024/0A15033 State Project No. Z581040000/CFHWY00006 GLENN HIGHWAY MP 34.42 PARKS HWY TO OLD GLENN HWY		
DRAWN	JHS	DATE MARCH 2013
CHECKED	JRC	DATE
SCALE 1" = 50'		SHEET 36 OF 68


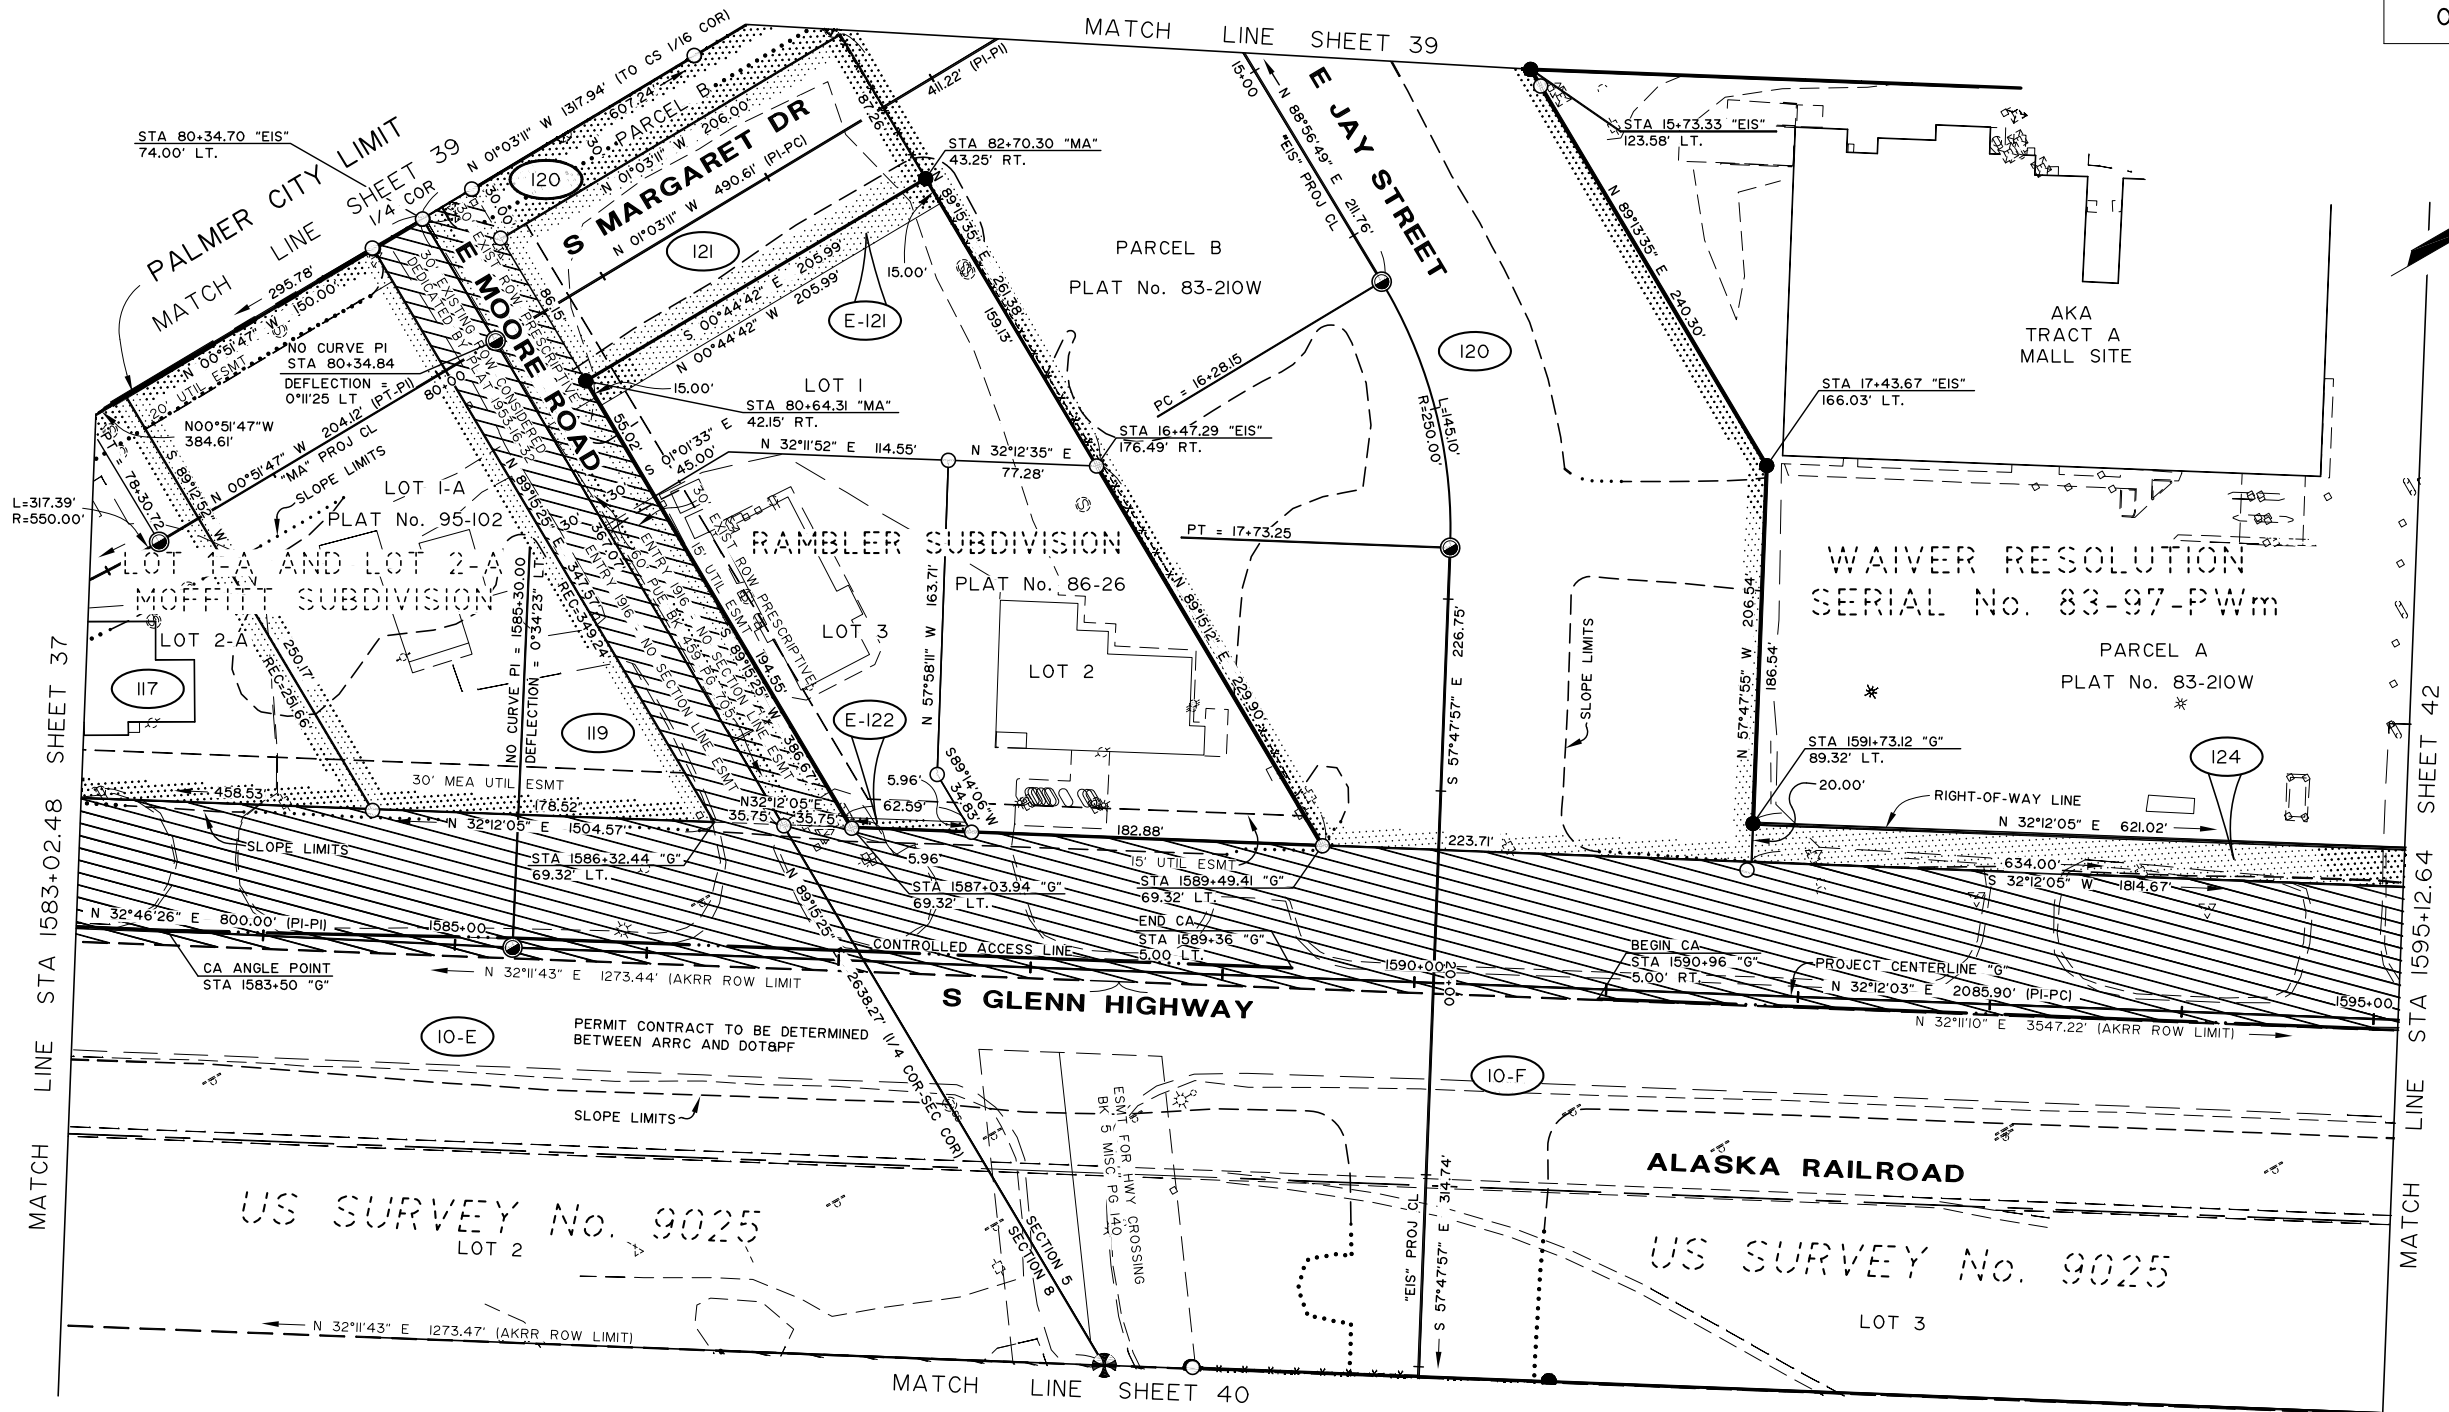


SPECIAL NOTE - PHASE I CONSTRUCTION

THIS PROJECT IS BEING CONSTRUCTED IN TWO PHASES. THE RIGHT-OF-WAY (ROW) ACQUISITION FOR THIS PROJECT IS ALSO BEING COMPLETED IN PHASES. IT IS VERY IMPORTANT THAT THE CONSTRUCTION CONTRACTOR REVIEW THIS ROW MAP AND UNDERSTAND THAT MANY OF THESE PARCELS HAVE NOT BEEN ACQUIRED. THE CONSTRUCTION CONTRACTOR MUST REVIEW THE PARCEL INFORMATION TABLE ON EACH SHEET. IF THE RECORDED DOCUMENT NUMBER COLUMN IS LEFT BLANK, (IE: SHOWS NO RECORDING NUMBER), THAT MEANS THAT THIS PARCEL HAS NOT BEEN ACQUIRED. THE CONSTRUCTION CONTRACTOR IS NOT TO ENTER THESE UNACQUIRED PROPERTIES FOR ANY REASON. THERE IS TO BE NO BRUSH CUTTING, STORAGE OF MATERIALS, GRADING OR ANYTHING ELSE THAT WILL BE CONSIDERED TRESPASS ON THESE UNACQUIRED PARCELS.

ACQUISITION FUNDING UNDER
PROJECT No. Z581040000
UNLESS OTHERWISE NOTED

HDL ENGINEERING CONSULTANTS, LLC
3335 ARCTIC BLVD, SUITE 100
ANCHORAGE, AK 99503
PHONE (907) 564-2120
REGISTRATION NO. AECL861

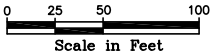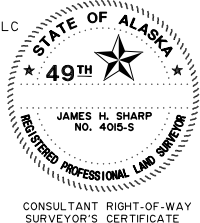


PARCEL NO.	INTEREST TO BE ACQUIRED	OWNER	LARGER PARCEL	TAKE INCLUDING EXISTING EASEMENT	NET TAKE	REMAINDER	RECORDED DOCUMENT NUMBER
124	FEE	VALLEY FAIR MALL LLC		5.002 AC	0.288 AC	0.288 AC	4.714 AC
E-123		DELETED					
E-122	SLOPE, UTIL & MAINT ESMT	GIFFORD W & GLENDA NAFUS			313 SF	313 SF	2017-003648-0
E-121	UTIL ESMT	GIFFORD W & GLENDA NAFUS			3,090 SF	3,090 SF	2017-003647-0
121	FEE	GIFFORD W & GLENDA NAFUS		40,639 SF	17,860 SF	17,860 SF	2017-003645-0
120	FEE	EJ KERTTULA &/or AM KERTTULA J R TRUST		64,232 AC	16,877 AC	16,617 AC	47,355 AC
119	FEE	ARCTIC SALES AGENCY INC		44,798 SF	44,798 SF	44,798 SF	0
117	FEE	GUNER & HOLLY S WILSON		48,109 SF	48,109 SF	48,109 SF	0
10-F	PERMIT	ALASKA RAILROAD CORP		XX AC	XX AC	XX AC	
10-E	PERMIT	ALASKA RAILROAD CORP		XX AC	XX AC	XX AC	

7/17	DELETED PARCEL E-123	JS
3/17	REVISED PARCEL 120	JS
3/16	REV PCLS 122 & 123 CHGD TO E-122 & E-123	JS
2/16	REVISED PARCEL 120	JS
DATE	REVISIONS	BY

STATE OF ALASKA
DEPARTMENT OF TRANSPORTATION
&
PUBLIC FACILITIES
RIGHT OF WAY MAP
ALASKA PROJECT
OAI5024/OAI5033
State Project No. Z581040000/CFHWY00006
GLENN HIGHWAY MP 34-42
PARKS HWY TO OLD GLENN HWY

DRAWN	JHS	DATE	MARCH 2013	SCALE	1" = 50'
CHECKED	JRC	DATE		SHEET	38 OF 68


PARCEL INFORMATION							PROJECT DESIGNATION	SHEET NO.	TOTAL SHEETS
PARCEL NO.	INTEREST TO BE ACQUIRED	OWNER	LARGER PARCEL	TAKE INCLUDING EXISTING EASEMENT	NET TAKE	REMAINDER	RECORDED DOCUMENT NUMBER		
120	FEE	EJ KERTTULA &/or AM KERTTULA J R TRUST	64.232 AC	16.877 AC	16.617 AC	47.355 AC		0AI5024	R-39 R-68

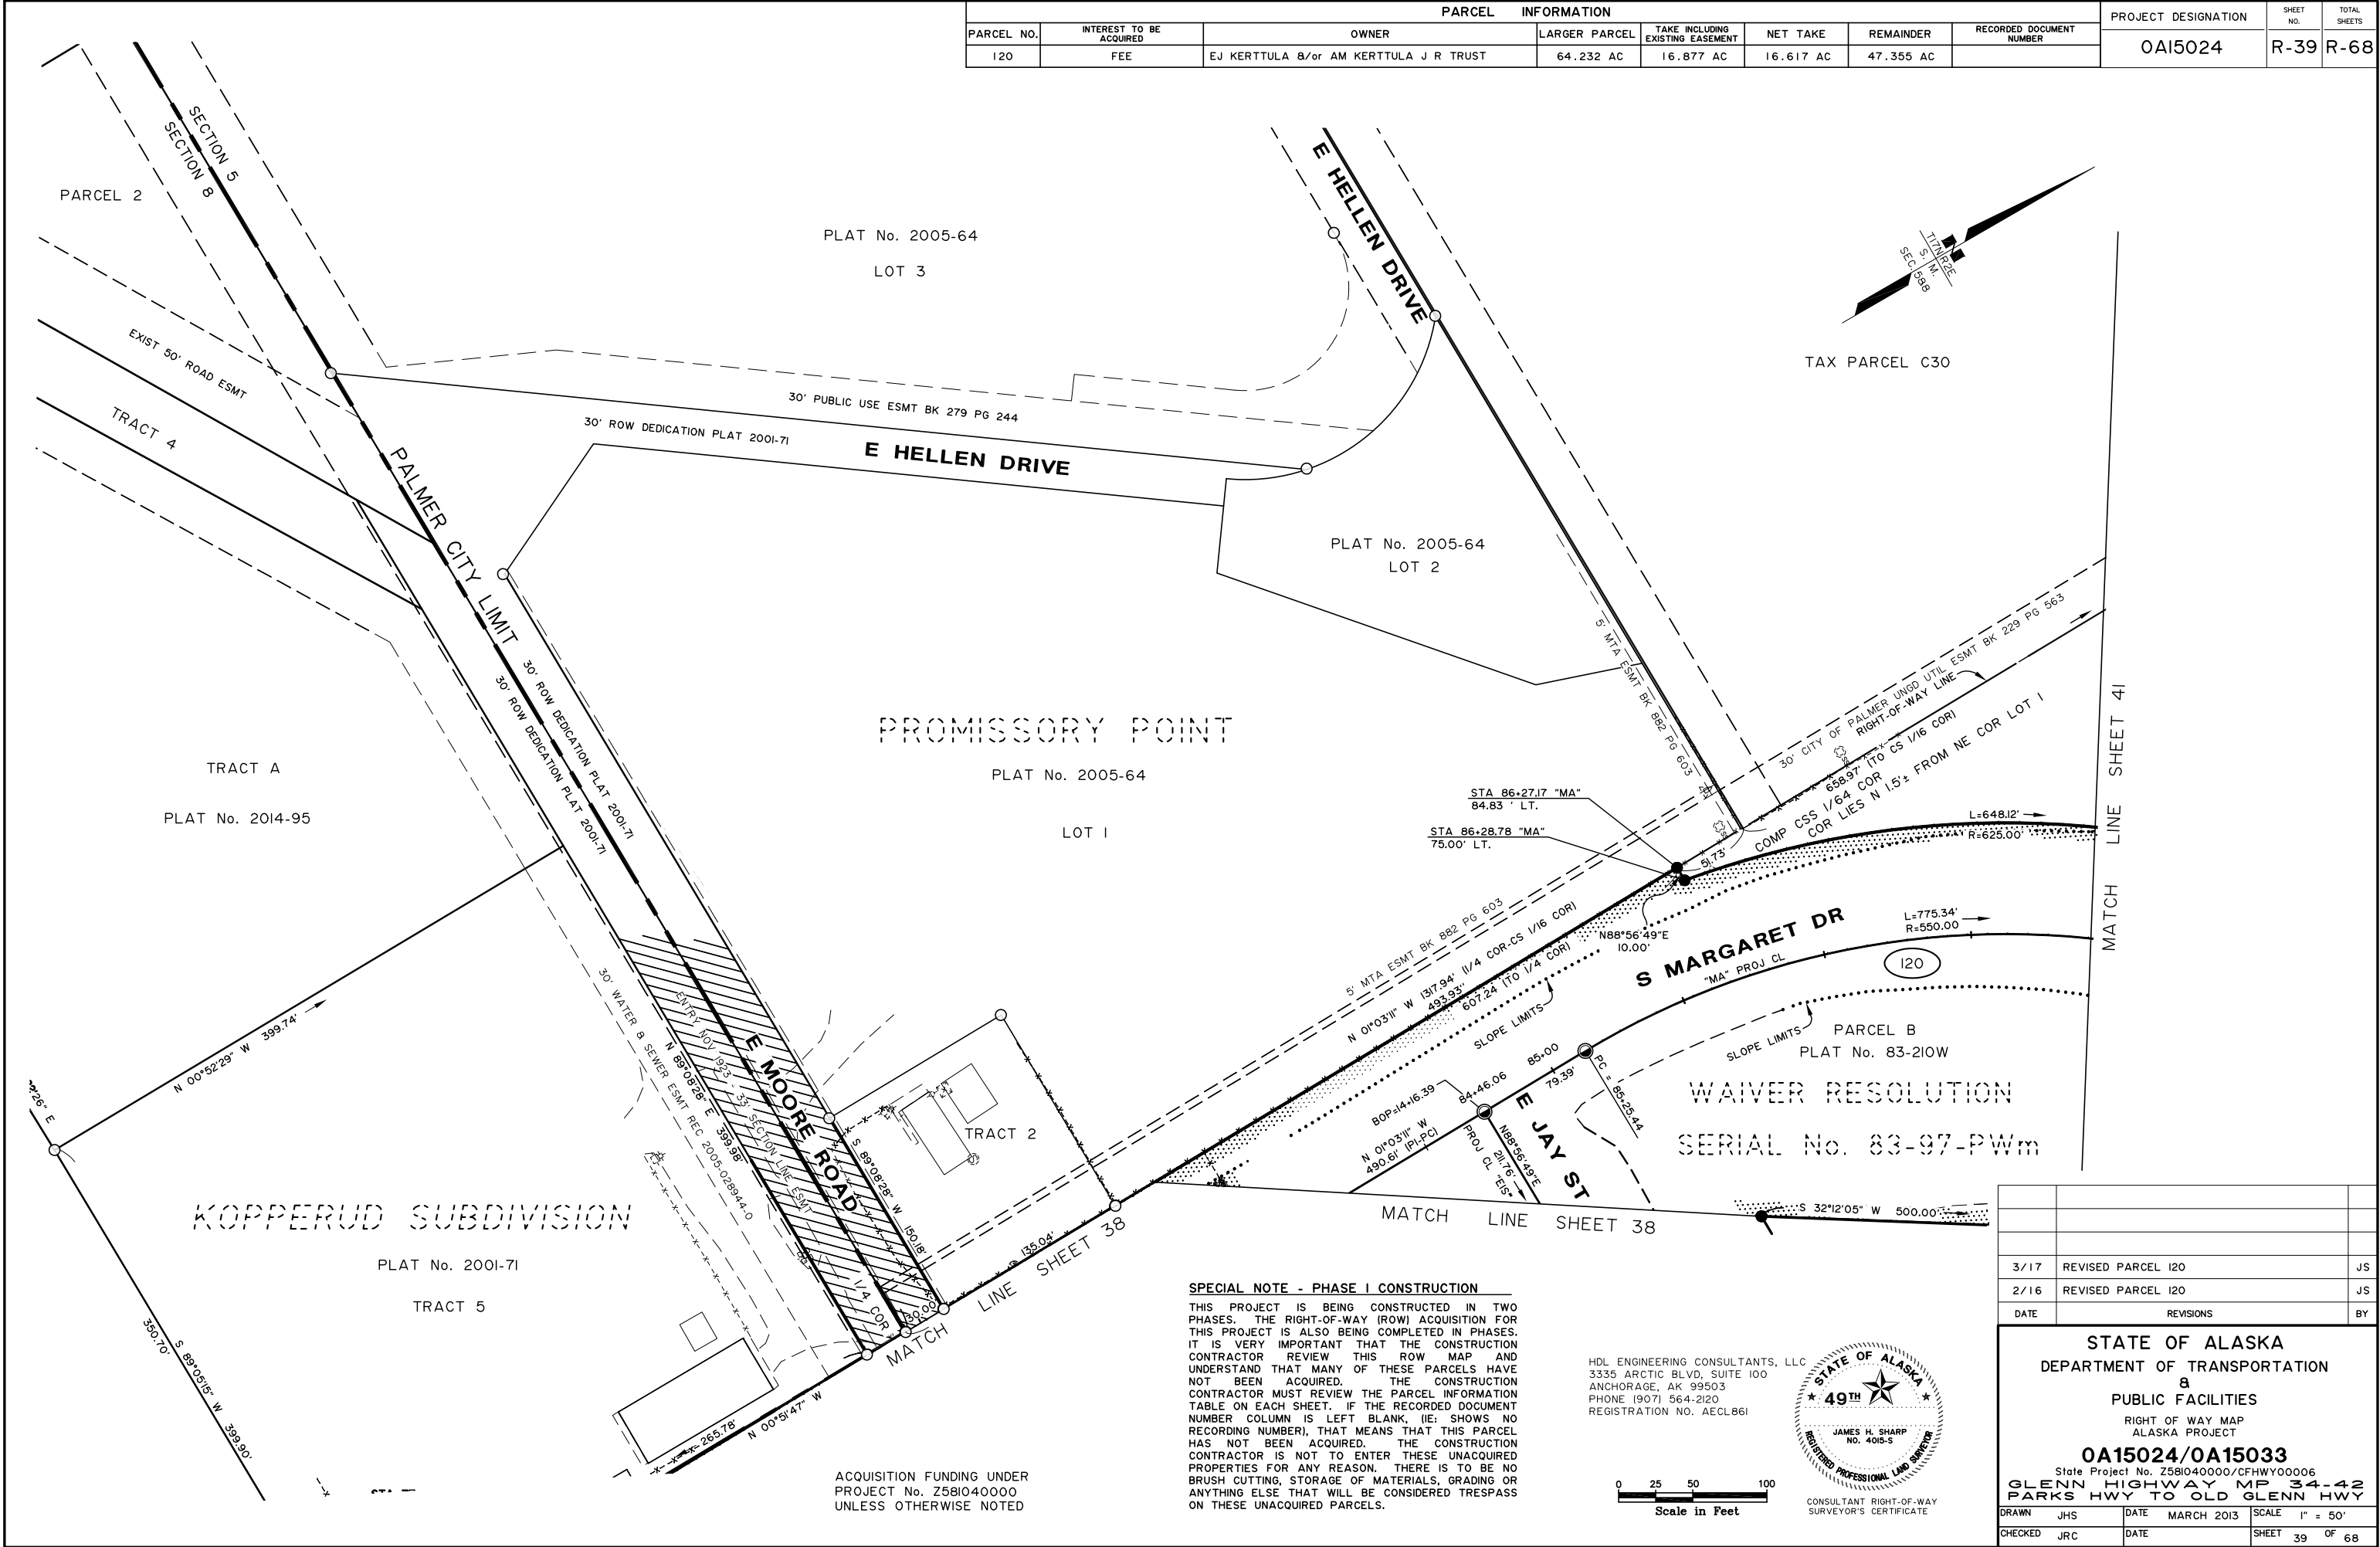

SPECIAL NOTE - PHASE I CONSTRUCTION

THIS PROJECT IS BEING CONSTRUCTED IN TWO PHASES. THE RIGHT-OF-WAY (ROW) ACQUISITION FOR THIS PROJECT IS ALSO BEING COMPLETED IN PHASES. IT IS VERY IMPORTANT THAT THE CONSTRUCTION CONTRACTOR REVIEW THIS ROW MAP AND UNDERSTAND THAT MANY OF THESE PARCELS HAVE NOT BEEN ACQUIRED. THE CONSTRUCTION CONTRACTOR MUST REVIEW THE PARCEL INFORMATION TABLE ON EACH SHEET. IF THE RECORDED DOCUMENT NUMBER COLUMN IS LEFT BLANK, (IE: SHOWS NO RECORDING NUMBER), THAT MEANS THAT THIS PARCEL HAS NOT BEEN ACQUIRED. THE CONSTRUCTION CONTRACTOR IS NOT TO ENTER THESE UNACQUIRED PROPERTIES FOR ANY REASON. THERE IS TO BE NO BRUSH CUTTING, STORAGE OF MATERIALS, GRADING OR ANYTHING ELSE THAT WILL BE CONSIDERED TRESPASS ON THESE UNACQUIRED PARCELS.

HDL ENGINEERING CONSULTANTS, LLC
3335 ARCTIC BLVD, SUITE 100
ANCHORAGE, AK 99503
PHONE (907) 564-2120
REGISTRATION NO. AECL861

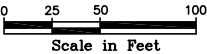

3/17	REVISED PARCEL 120	JS
2/16	REVISED PARCEL 120	JS
DATE	REVISIONS	BY


STATE OF ALASKA
DEPARTMENT OF TRANSPORTATION
&
PUBLIC FACILITIES
RIGHT OF WAY MAP
ALASKA PROJECT

0AI5024/0AI5033
State Project No. Z581040000/CFHWY00006
GLENN HIGHWAY MP 34-42
PARKS HWY TO OLD GLENN HWY

DRAWN	JHS	DATE	MARCH 2013	SCALE	1" = 50'
CHECKED	JRC	DATE		SHEET	39 OF 68

SPECIAL NOTE - PHASE I CONSTRUCTION



THIS PROJECT IS BEING CONSTRUCTED IN TWO PHASES. THE RIGHT-OF-WAY (ROW) ACQUISITION FOR THIS PROJECT IS ALSO BEING COMPLETED IN PHASES. IT IS VERY IMPORTANT THAT THE CONSTRUCTION CONTRACTOR REVIEW THIS ROW MAP AND UNDERSTAND THAT MANY OF THESE PARCELS HAVE NOT BEEN ACQUIRED. THE CONSTRUCTION CONTRACTOR MUST REVIEW THE PARCEL INFORMATION TABLE ON EACH SHEET. IF THE RECORDED DOCUMENT NUMBER COLUMN IS LEFT BLANK, (IE: SHOWS NO RECORDING NUMBER), THAT MEANS THAT THIS PARCEL HAS NOT BEEN ACQUIRED. THE CONSTRUCTION CONTRACTOR IS NOT TO ENTER THESE UNACQUIRED PROPERTIES FOR ANY REASON. THERE IS TO BE NO BRUSH CUTTING, STORAGE OF MATERIALS, GRADING OR ANYTHING ELSE THAT WILL BE CONSIDERED TRESPASS ON THESE UNACQUIRED PARCELS.

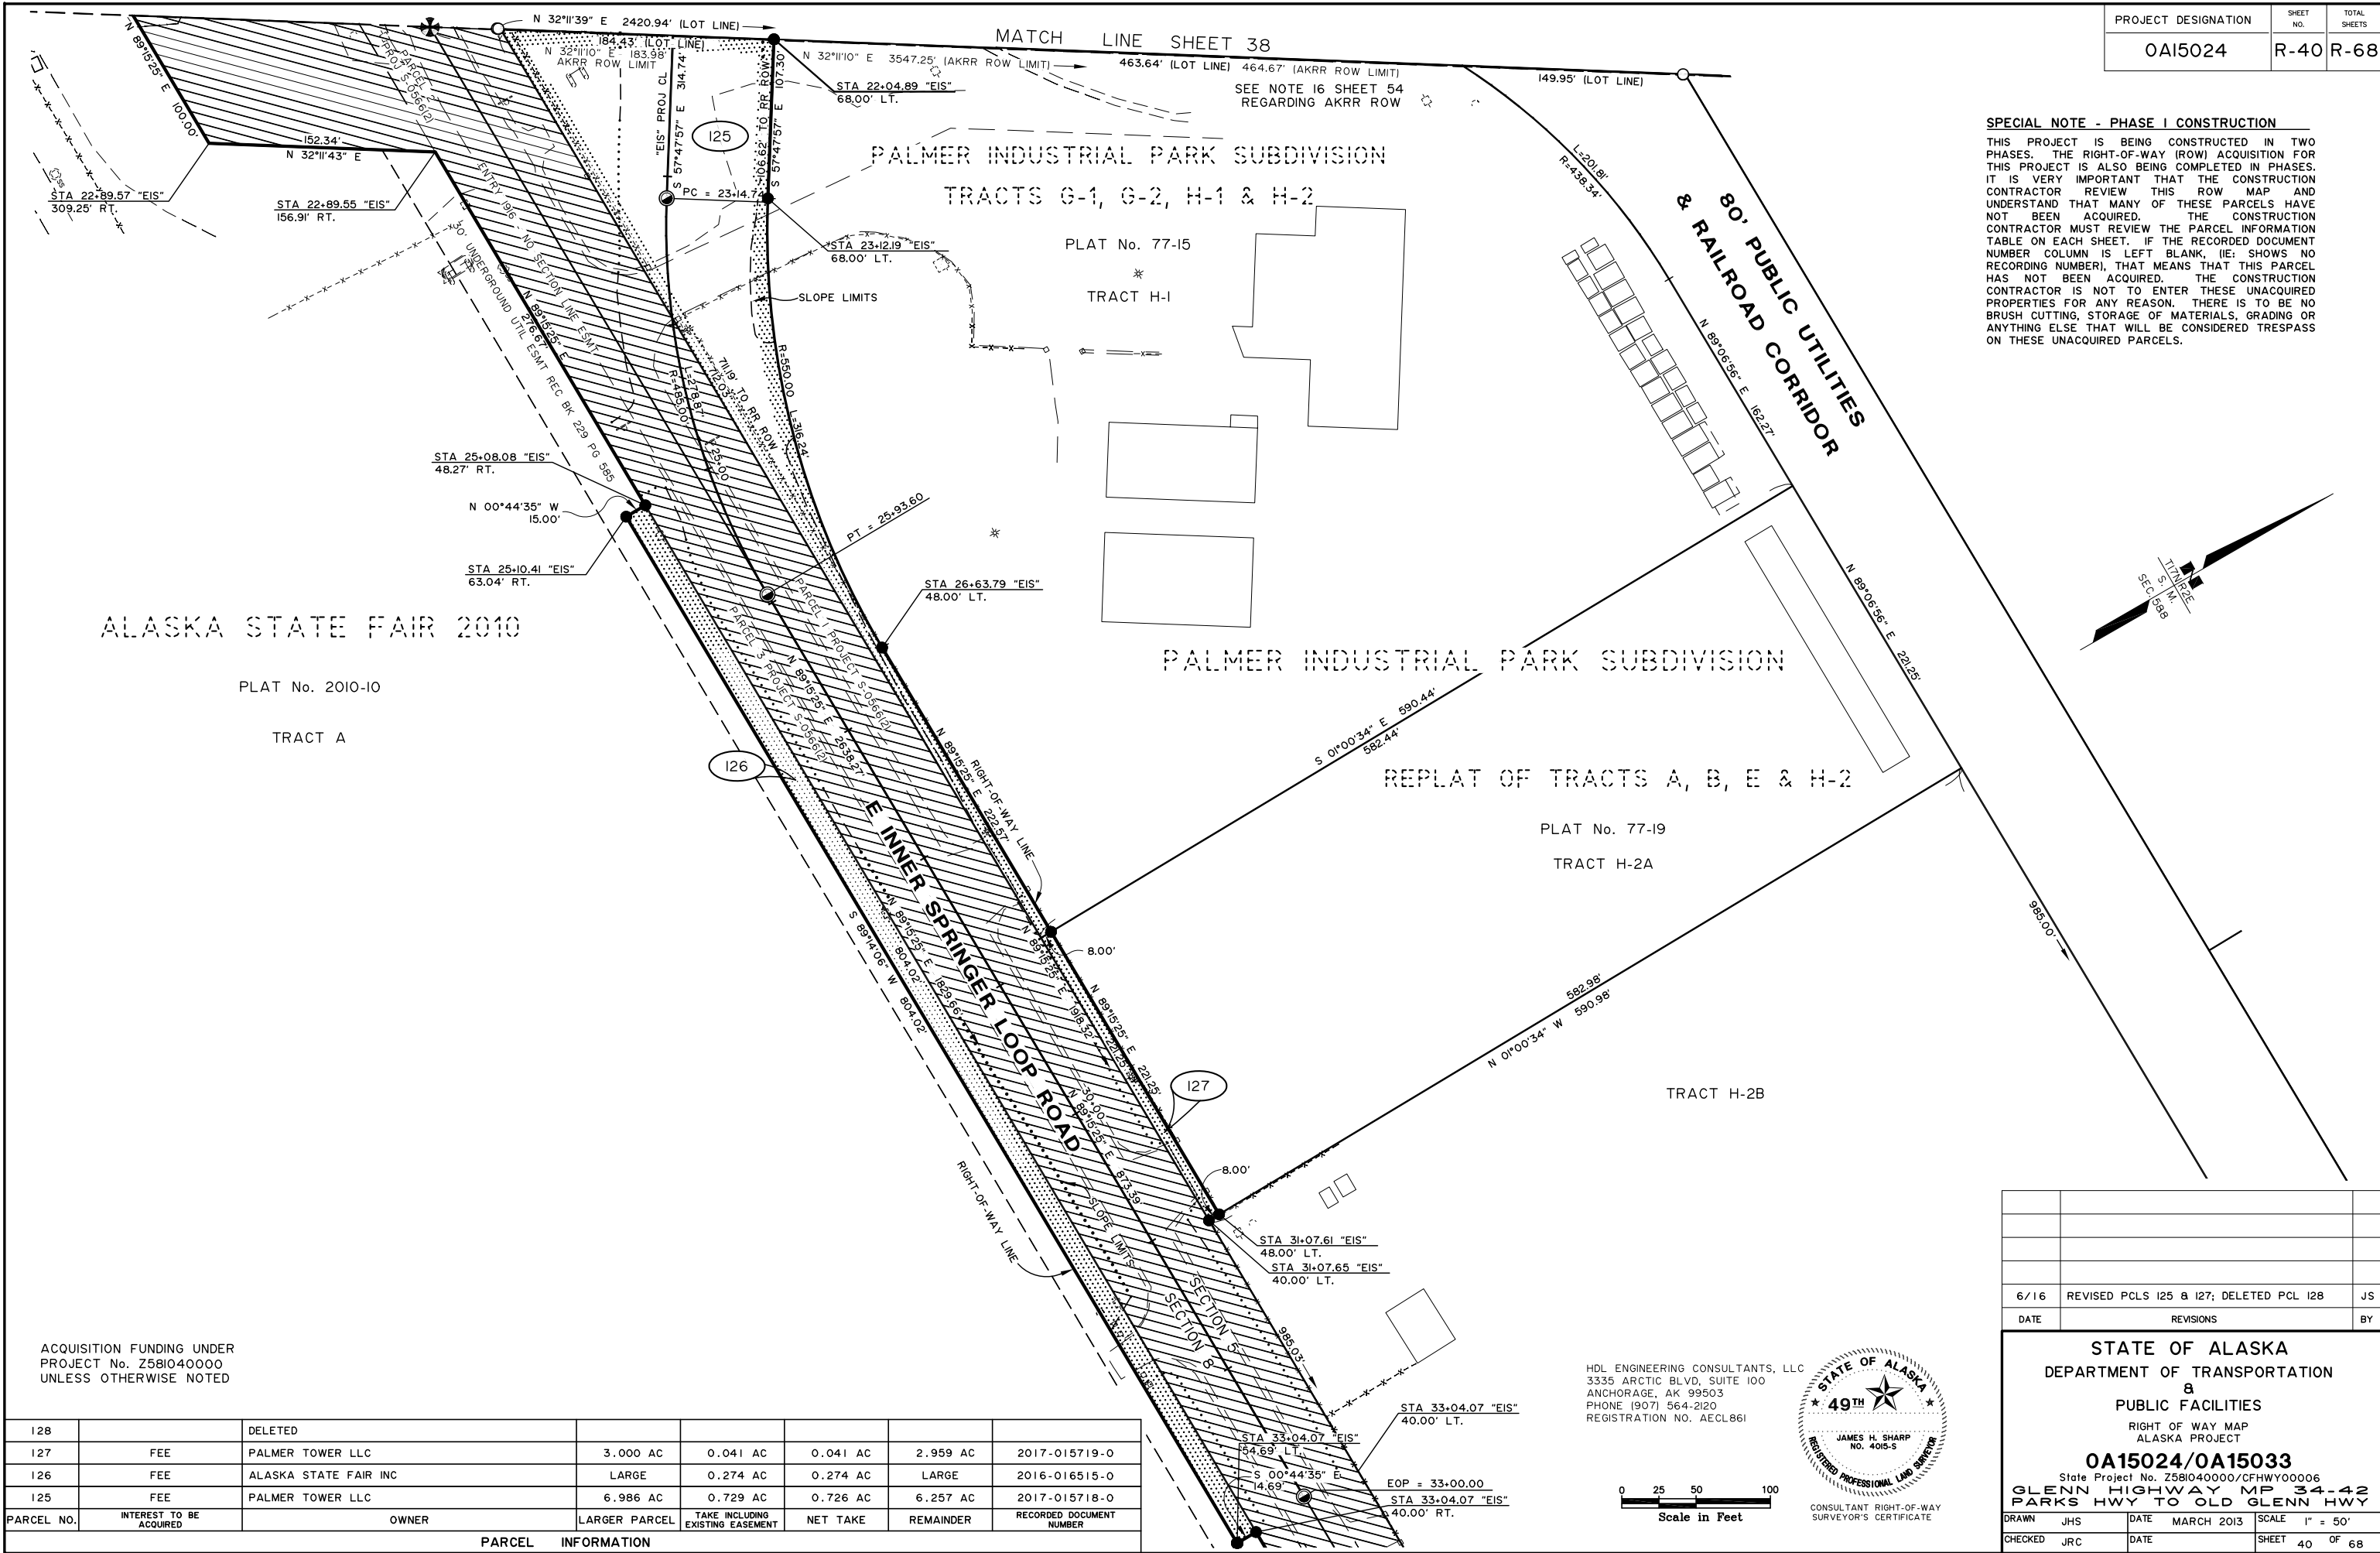

ACQUISITION FUNDING UNDER
PROJECT No. Z58IO40000
UNLESS OTHERWISE NOTED

PARCEL NO.	INTEREST TO BE ACQUIRED	OWNER	LARGER PARCEL	TAKE INCLUDING EXISTING EASEMENT	NET TAKE	REMAINDER	RECORDED DOCUMENT NUMBER
128		DELETED					
127	FEE	PALMER TOWER LLC	3.000 AC	0.041 AC	0.041 AC	2.959 AC	2017-015719-0
126	FEE	ALASKA STATE FAIR INC	LARGE	0.274 AC	0.274 AC	LARGE	2016-016515-0
125	FEE	PALMER TOWER LLC	6.986 AC	0.729 AC	0.726 AC	6.257 AC	2017-015718-0

HDL ENGINEERING CONSULTANTS, LLC
3335 ARCTIC BLVD, SUITE 100
ANCHORAGE, AK 99503
PHONE (907) 564-2120
REGISTRATION NO. AECL861

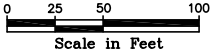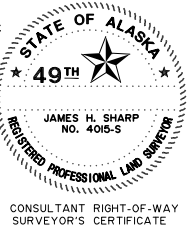


6/16	REVISED PCLS 125 & 127; DELETED PCL 128	JS
DATE	REVISIONS	BY

STATE OF ALASKA
DEPARTMENT OF TRANSPORTATION
&
PUBLIC FACILITIES
RIGHT OF WAY MAP
ALASKA PROJECT
OAI5024/OAI5033
State Project No. Z58IO40000/CFHWY00006
GLENN HIGHWAY MP 34-42
PARKS HWY TO OLD GLENN HWY

DRAWN	JHS	DATE	MARCH 2013	SCALE	1" = 50'
CHECKED	JRC	DATE		SHEET	40 OF 68

PROJECT DESIGNATION	SHEET NO.	TOTAL SHEETS
OA15024	R-41	R-68

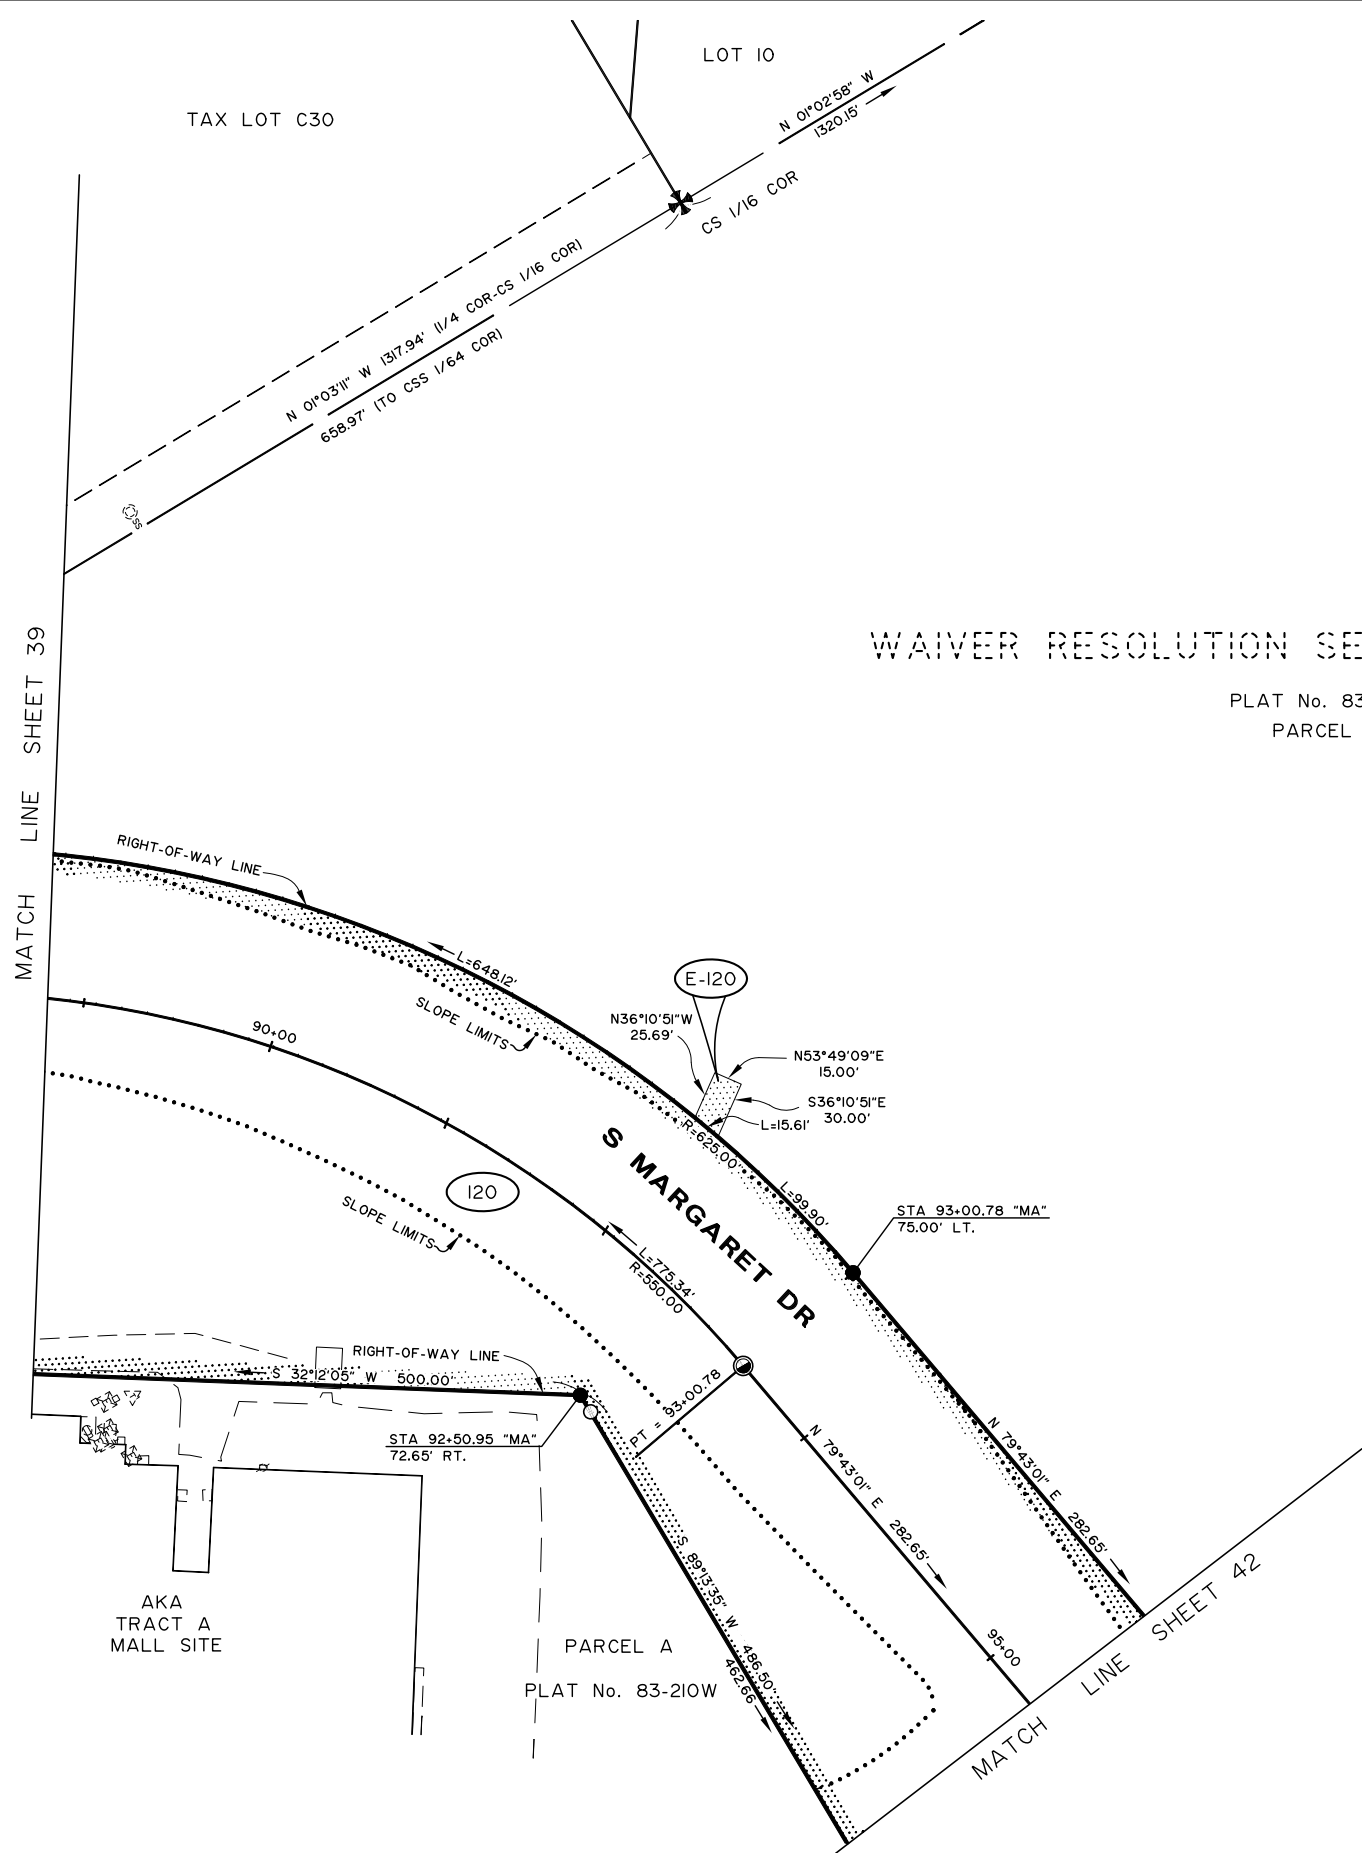



WAIVER RESOLUTION SERIAL No. 83-97-PWm

PLAT No. 83-210W
PARCEL B

SPECIAL NOTE - PHASE I CONSTRUCTION

THIS PROJECT IS BEING CONSTRUCTED IN TWO PHASES. THE RIGHT-OF-WAY (ROW) ACQUISITION FOR THIS PROJECT IS ALSO BEING COMPLETED IN PHASES. IT IS VERY IMPORTANT THAT THE CONSTRUCTION CONTRACTOR REVIEW THIS ROW MAP AND UNDERSTAND THAT MANY OF THESE PARCELS HAVE NOT BEEN ACQUIRED. THE CONSTRUCTION CONTRACTOR MUST REVIEW THE PARCEL INFORMATION TABLE ON EACH SHEET. IF THE RECORDED DOCUMENT NUMBER COLUMN IS LEFT BLANK, (IE: SHOWS NO RECORDING NUMBER), THAT MEANS THAT THIS PARCEL HAS NOT BEEN ACQUIRED. THE CONSTRUCTION CONTRACTOR IS NOT TO ENTER THESE UNACQUIRED PROPERTIES FOR ANY REASON. THERE IS TO BE NO BRUSH CUTTING, STORAGE OF MATERIALS, GRADING OR ANYTHING ELSE THAT WILL BE CONSIDERED TRESPASS ON THESE UNACQUIRED PARCELS.

HDL ENGINEERING CONSULTANTS, LLC
3335 ARCTIC BLVD, SUITE 100
ANCHORAGE, AK 99503
PHONE (907) 564-2120
REGISTRATION NO. AECL861

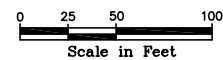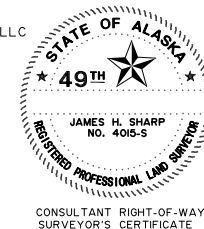

DATE	REVISIONS	BY
12/17	ADDED PARCEL E-120	JS
3/17	REVISED PARCEL 120	JS
2/16	REVISED PARCEL 120	JS


STATE OF ALASKA DEPARTMENT OF TRANSPORTATION & PUBLIC FACILITIES RIGHT OF WAY MAP ALASKA PROJECT OA15024/OA15033 State Project No. Z581040000/CFHWY00006 GLENN HIGHWAY MP 34-42 PARKS HWY TO OLD GLENN HWY		
DRAWN JHS	DATE MARCH 2013	SCALE 1" = 50'
CHECKED JRC	DATE	SHEET 41 OF 68

PARCEL NO.	INTEREST TO BE ACQUIRED	OWNER	LARGER PARCEL	TAKE INCLUDING EXISTING EASEMENT	NET TAKE	REMAINDER	RECORDED DOCUMENT NUMBER
E-120	ANCHOR ESMT	EJ KERTTULA 8/or AM KERTTULA J R TRUST		417 SF	417 SF		
120	FEE	EJ KERTTULA 8/or AM KERTTULA J R TRUST	64.232 AC	16.877 AC	16.617 AC	47.355 AC	
PARCEL INFORMATION							

ACQUISITION FUNDING UNDER
PROJECT No. Z581040000
UNLESS OTHERWISE NOTED

SPECIAL NOTE - PHASE I CONSTRUCTION
THIS PROJECT IS BEING CONSTRUCTED IN TWO PHASES. THE RIGHT-OF-WAY (ROW) ACQUISITION FOR THIS PROJECT IS ALSO BEING COMPLETED IN PHASES. IT IS VERY IMPORTANT THAT THE CONSTRUCTION CONTRACTOR REVIEW THIS ROW MAP AND UNDERSTAND THAT MANY OF THESE PARCELS HAVE NOT BEEN ACQUIRED. THE CONSTRUCTION CONTRACTOR MUST REVIEW THE PARCEL INFORMATION TABLE ON EACH SHEET. IF THE RECORDED DOCUMENT NUMBER COLUMN IS LEFT BLANK, (IE: SHOWS NO RECORDING NUMBER), THAT MEANS THAT THIS PARCEL HAS NOT BEEN ACQUIRED. THE CONSTRUCTION CONTRACTOR IS NOT TO ENTER THESE UNACQUIRED PROPERTIES FOR ANY REASON. THERE IS TO BE NO BRUSH CUTTING, STORAGE OF MATERIALS, GRADING OR ANYTHING ELSE THAT WILL BE CONSIDERED TRESPASS ON THESE UNACQUIRED PARCELS.



PROJECT DESIGNATION	SHEET NO.	TOTAL SHEETS
OAI5024	R-42	R-68

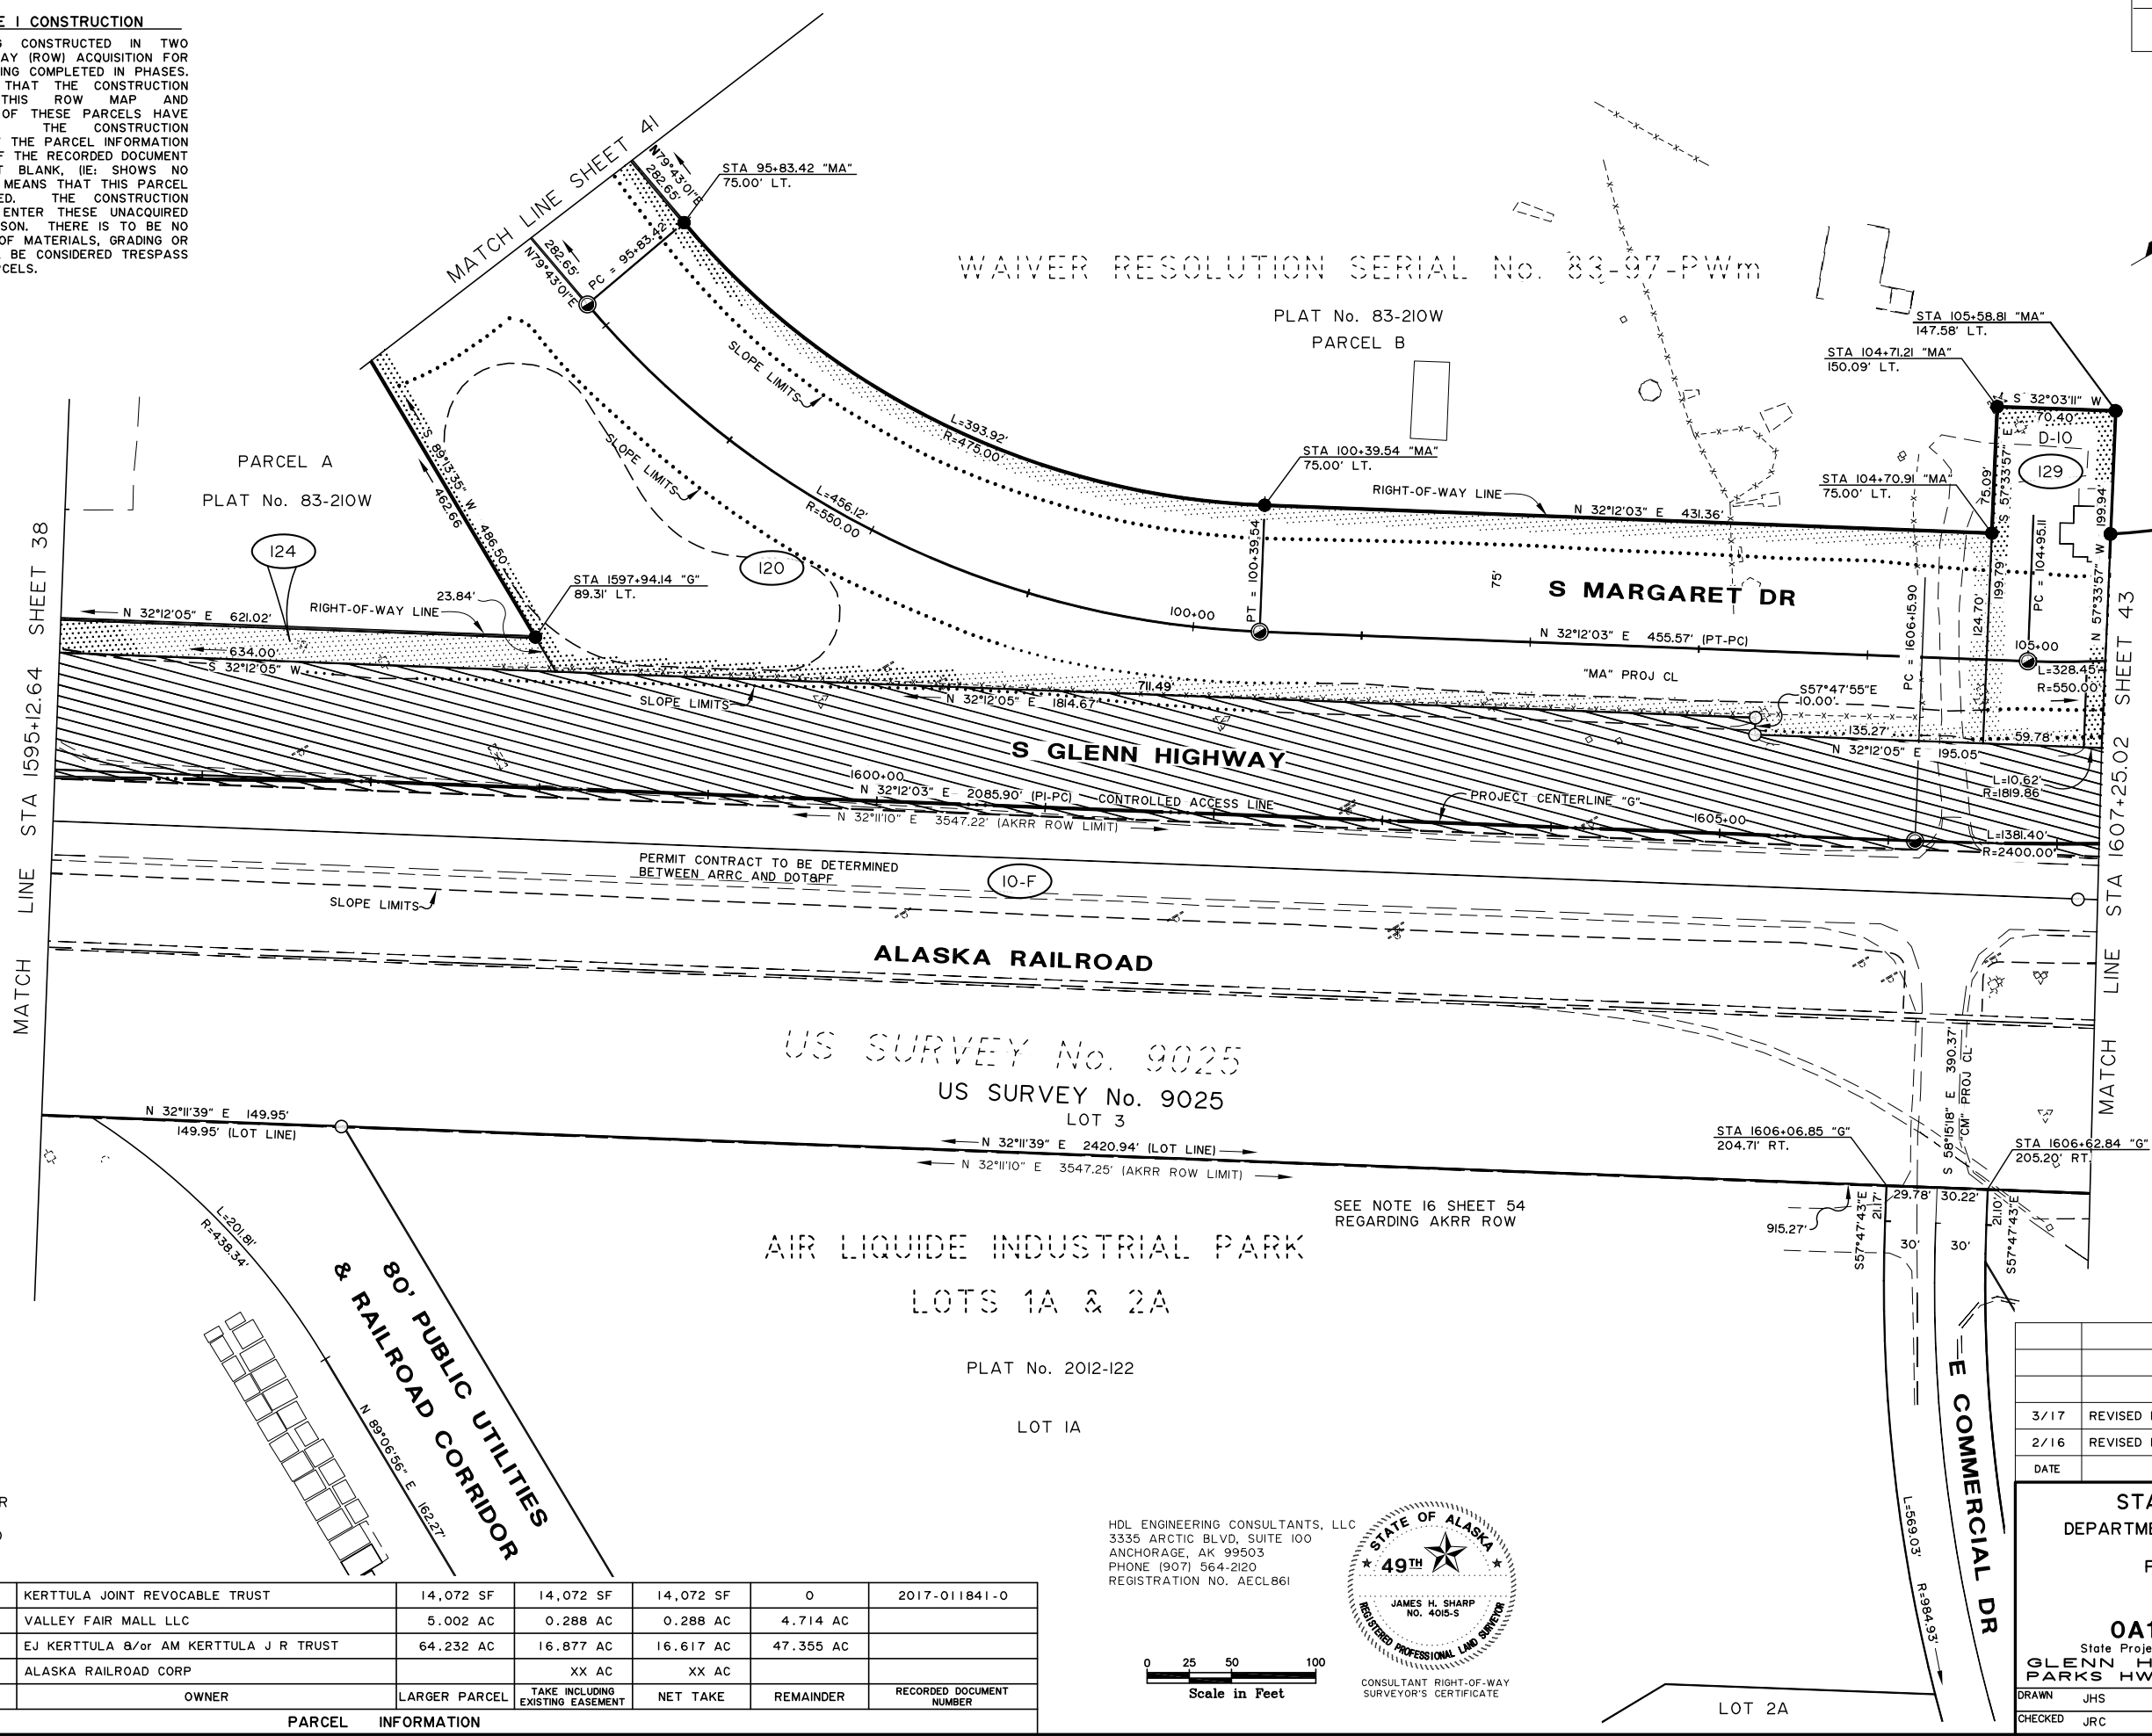

ACQUISITION FUNDING UNDER
PROJECT No. Z581040000
UNLESS OTHERWISE NOTED

PARCEL NO.	INTEREST TO BE ACQUIRED	OWNER	LARGER PARCEL	TAKE INCLUDING EXISTING EASEMENT	NET TAKE	REMAINDER	RECORDED DOCUMENT NUMBER
129	FEE	KERTTULA JOINT REVOCABLE TRUST	14,072 SF	14,072 SF	14,072 SF	0	2017-011841-0
124	FEE	VALLEY FAIR MALL LLC	5,002 AC	0.288 AC	0.288 AC	4.714 AC	
120	FEE	EJ KERTTULA &/or AM KERTTULA J R TRUST	64,232 AC	16,877 AC	16,617 AC	47,355 AC	
10-F	PERMIT	ALASKA RAILROAD CORP		XX AC	XX AC		


HOL ENGINEERING CONSULTANTS, LLC
3335 ARCTIC BLVD, SUITE 100
ANCHORAGE, AK 99503
PHONE (907) 564-2120
REGISTRATION NO. AECL861

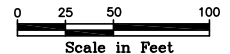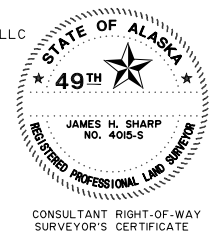

DATE	REVISIONS	BY
3/17	REVISED PARCEL 120	JS
2/16	REVISED PARCEL 120	JS

STATE OF ALASKA
DEPARTMENT OF TRANSPORTATION
&
PUBLIC FACILITIES
RIGHT OF WAY MAP
ALASKA PROJECT
OAI5024/OAI5033
State Project No. Z581040000/CFHWY00006
GLENN HIGHWAY MP 34-42
PARKS HWY TO OLD GLENN HWY



DRAWN	JHS	DATE	MARCH 2013	SCALE	1" = 50'
CHECKED	JRC	DATE		SHEET	42 OF 68

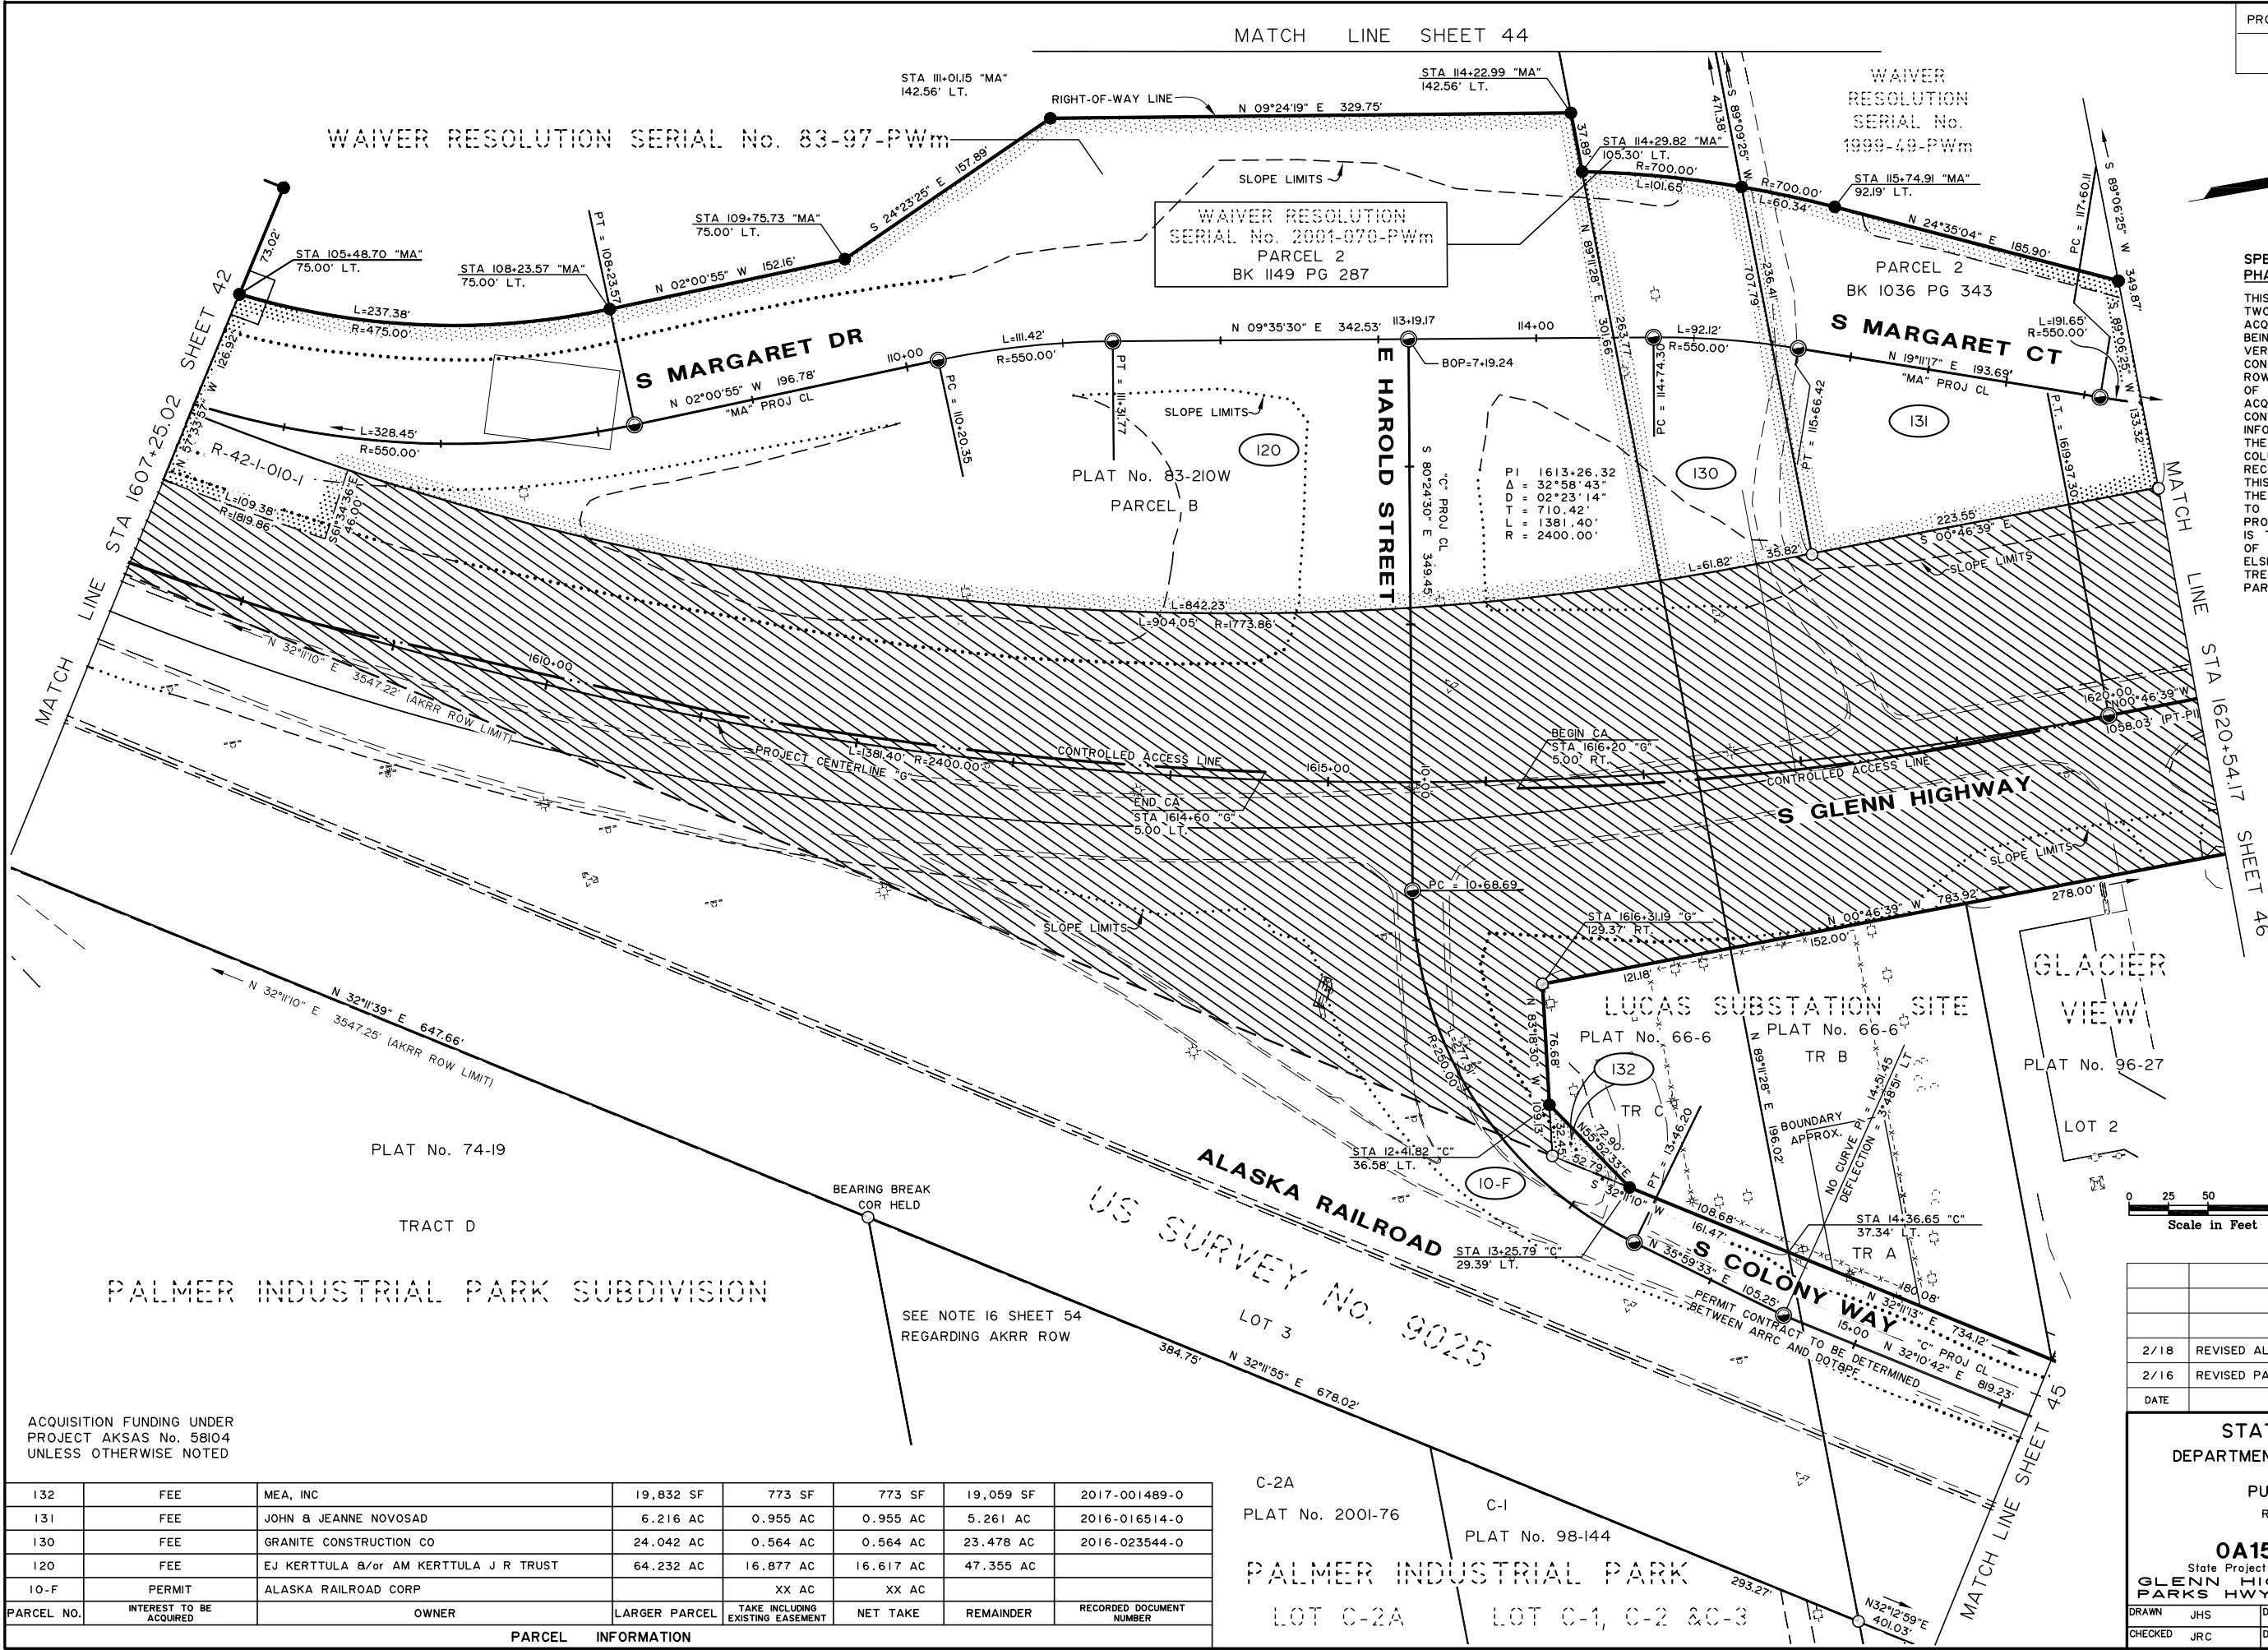

SPECIAL NOTE - PHASE I CONSTRUCTION

THIS PROJECT IS BEING CONSTRUCTED IN TWO PHASES. THE RIGHT-OF-WAY (ROW) ACQUISITION FOR THIS PROJECT IS ALSO BEING COMPLETED IN PHASES. IT IS VERY IMPORTANT THAT THE CONSTRUCTION CONTRACTOR REVIEW THIS ROW MAP AND UNDERSTAND THAT MANY OF THESE PARCELS HAVE NOT BEEN ACQUIRED. THE CONSTRUCTION CONTRACTOR MUST REVIEW THE PARCEL INFORMATION TABLE ON EACH SHEET. IF THE RECORDED DOCUMENT NUMBER COLUMN IS LEFT BLANK, (IE: SHOWS NO RECORDING NUMBER), THAT MEANS THAT THIS PARCEL HAS NOT BEEN ACQUIRED. THE CONSTRUCTION CONTRACTOR IS NOT TO ENTER THESE UNACQUIRED PROPERTIES FOR ANY REASON. THERE IS TO BE NO BRUSH CUTTING, STORAGE OF MATERIALS, GRADING OR ANYTHING ELSE THAT WILL BE CONSIDERED TRESPASS ON THESE UNACQUIRED PARCELS.

HDL ENGINEERING CONSULTANTS, LLC
3335 ARCTIC BLVD, SUITE 100
ANCHORAGE, AK 99503
PHONE (907) 564-2120
REGISTRATION NO. AECL861

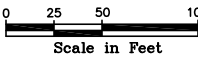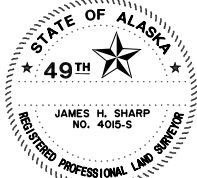

DATE	REVISIONS	BY
2/18	REVISED ALIGNMENT "C"	JS
2/16	REVISED PARCEL 120	JS

STATE OF ALASKA
DEPARTMENT OF TRANSPORTATION
&
PUBLIC FACILITIES
RIGHT OF WAY MAP
ALASKA PROJECT
OAI5024/OAI5033
State Project No. Z581040000/CFHWY00006
GLENN HIGHWAY MP 34.42
PARKS HWY TO OLD GLENN HWY

DRAWN	JHS	DATE	MARCH 2013	SCALE	1" = 50'
CHECKED	JRC	DATE		SHEET	43 OF 68

PARCEL NO.	INTEREST TO BE ACQUIRED	OWNER	LARGER PARCEL	TAKE INCLUDING EXISTING EASEMENT	NET TAKE	REMAINDER	RECORDED DOCUMENT NUMBER
132	FEE	MEA, INC	19,832 SF	773 SF	773 SF	19,059 SF	2017-001489-0
131	FEE	JOHN & JEANNE NOVOSAD	6.216 AC	0.955 AC	0.955 AC	5.261 AC	2016-016514-0
130	FEE	GRANITE CONSTRUCTION CO	24.042 AC	0.564 AC	0.564 AC	23.478 AC	2016-023544-0
120	FEE	EJ KERTTULA &/or AM KERTTULA J R TRUST	64.232 AC	16.877 AC	16.617 AC	47.355 AC	
10-F	PERMIT	ALASKA RAILROAD CORP		XX AC	XX AC		

ACQUISITION FUNDING UNDER PROJECT AKSAS No. 58104 UNLESS OTHERWISE NOTED

SEE NOTE 16 SHEET 54 REGARDING AKRR ROW

BEARING BREAK COR HELD

PARCEL INFORMATION

PROJECT DESIGNATION	SHEET NO.	TOTAL SHEETS
OAI5024	R-44	R-68

MATCH LINE SHEET 41

WAIVER RESOLUTION SERIAL No. 83-97-PWm

PLAT No. 83-210W
PARCEL B

TAX PARCEL A28

TAX PARCEL A26

WAIVER
RESOLUTION
SERIAL No.
1999-49-PWm
BK 1036 PG 343
PARCEL 2

WAIVER
RESOLUTION
SERIAL No.
2001-070-PWm
BK 1149 PG 287
PARCEL 2

MATCH LINE SHEET 43

S 00°52'14" E 477.49'

SEC 9
T17N
R12E


N 00°53'22" W 420.00'

79.96'

MATCH LINE SHEET 46
S 89°06'25" W 349.97'

N 89°09'25" E 471.38'
N 89°09'25" E 707.19'

HDL ENGINEERING CONSULTANTS, LLC
3335 ARCTIC BLVD, SUITE 100
ANCHORAGE, AK 99503
PHONE (907) 564-2120
REGISTRATION NO. AECL861

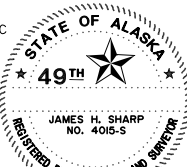

0 25 50 100
Scale in Feet


CONSULTANT RIGHT-OF-WAY
SURVEYOR'S CERTIFICATE

SPECIAL NOTE - PHASE I CONSTRUCTION

THIS PROJECT IS BEING CONSTRUCTED IN TWO PHASES. THE RIGHT-OF-WAY (ROW) ACQUISITION FOR THIS PROJECT IS ALSO BEING COMPLETED IN PHASES. IT IS VERY IMPORTANT THAT THE CONSTRUCTION CONTRACTOR REVIEW THIS ROW MAP AND UNDERSTAND THAT MANY OF THESE PARCELS HAVE NOT BEEN ACQUIRED. THE CONSTRUCTION CONTRACTOR MUST REVIEW THE PARCEL INFORMATION TABLE ON EACH SHEET. IF THE RECORDED DOCUMENT NUMBER COLUMN IS LEFT BLANK, (IE: SHOWS NO RECORDING NUMBER), THAT MEANS THAT THIS PARCEL HAS NOT BEEN ACQUIRED. THE CONSTRUCTION CONTRACTOR IS NOT TO ENTER THESE UNACQUIRED PROPERTIES FOR ANY REASON. THERE IS TO BE NO BRUSH CUTTING, STORAGE OF MATERIALS, GRADING OR ANYTHING ELSE THAT WILL BE CONSIDERED TRESPASS ON THESE UNACQUIRED PARCELS.

DATE	REVISIONS	BY

STATE OF ALASKA DEPARTMENT OF TRANSPORTATION & PUBLIC FACILITIES RIGHT OF WAY MAP ALASKA PROJECT OAI5024/OAI5033 State Project No. Z581040000/CFHWY000006 GLENN HIGHWAY MP 34-42 PARKS HWY TO OLD GLENN HWY		
DRAWN JHS	DATE MARCH 2013	SCALE 1" = 50'
CHECKED JRC	DATE	SHEET 44 OF 68

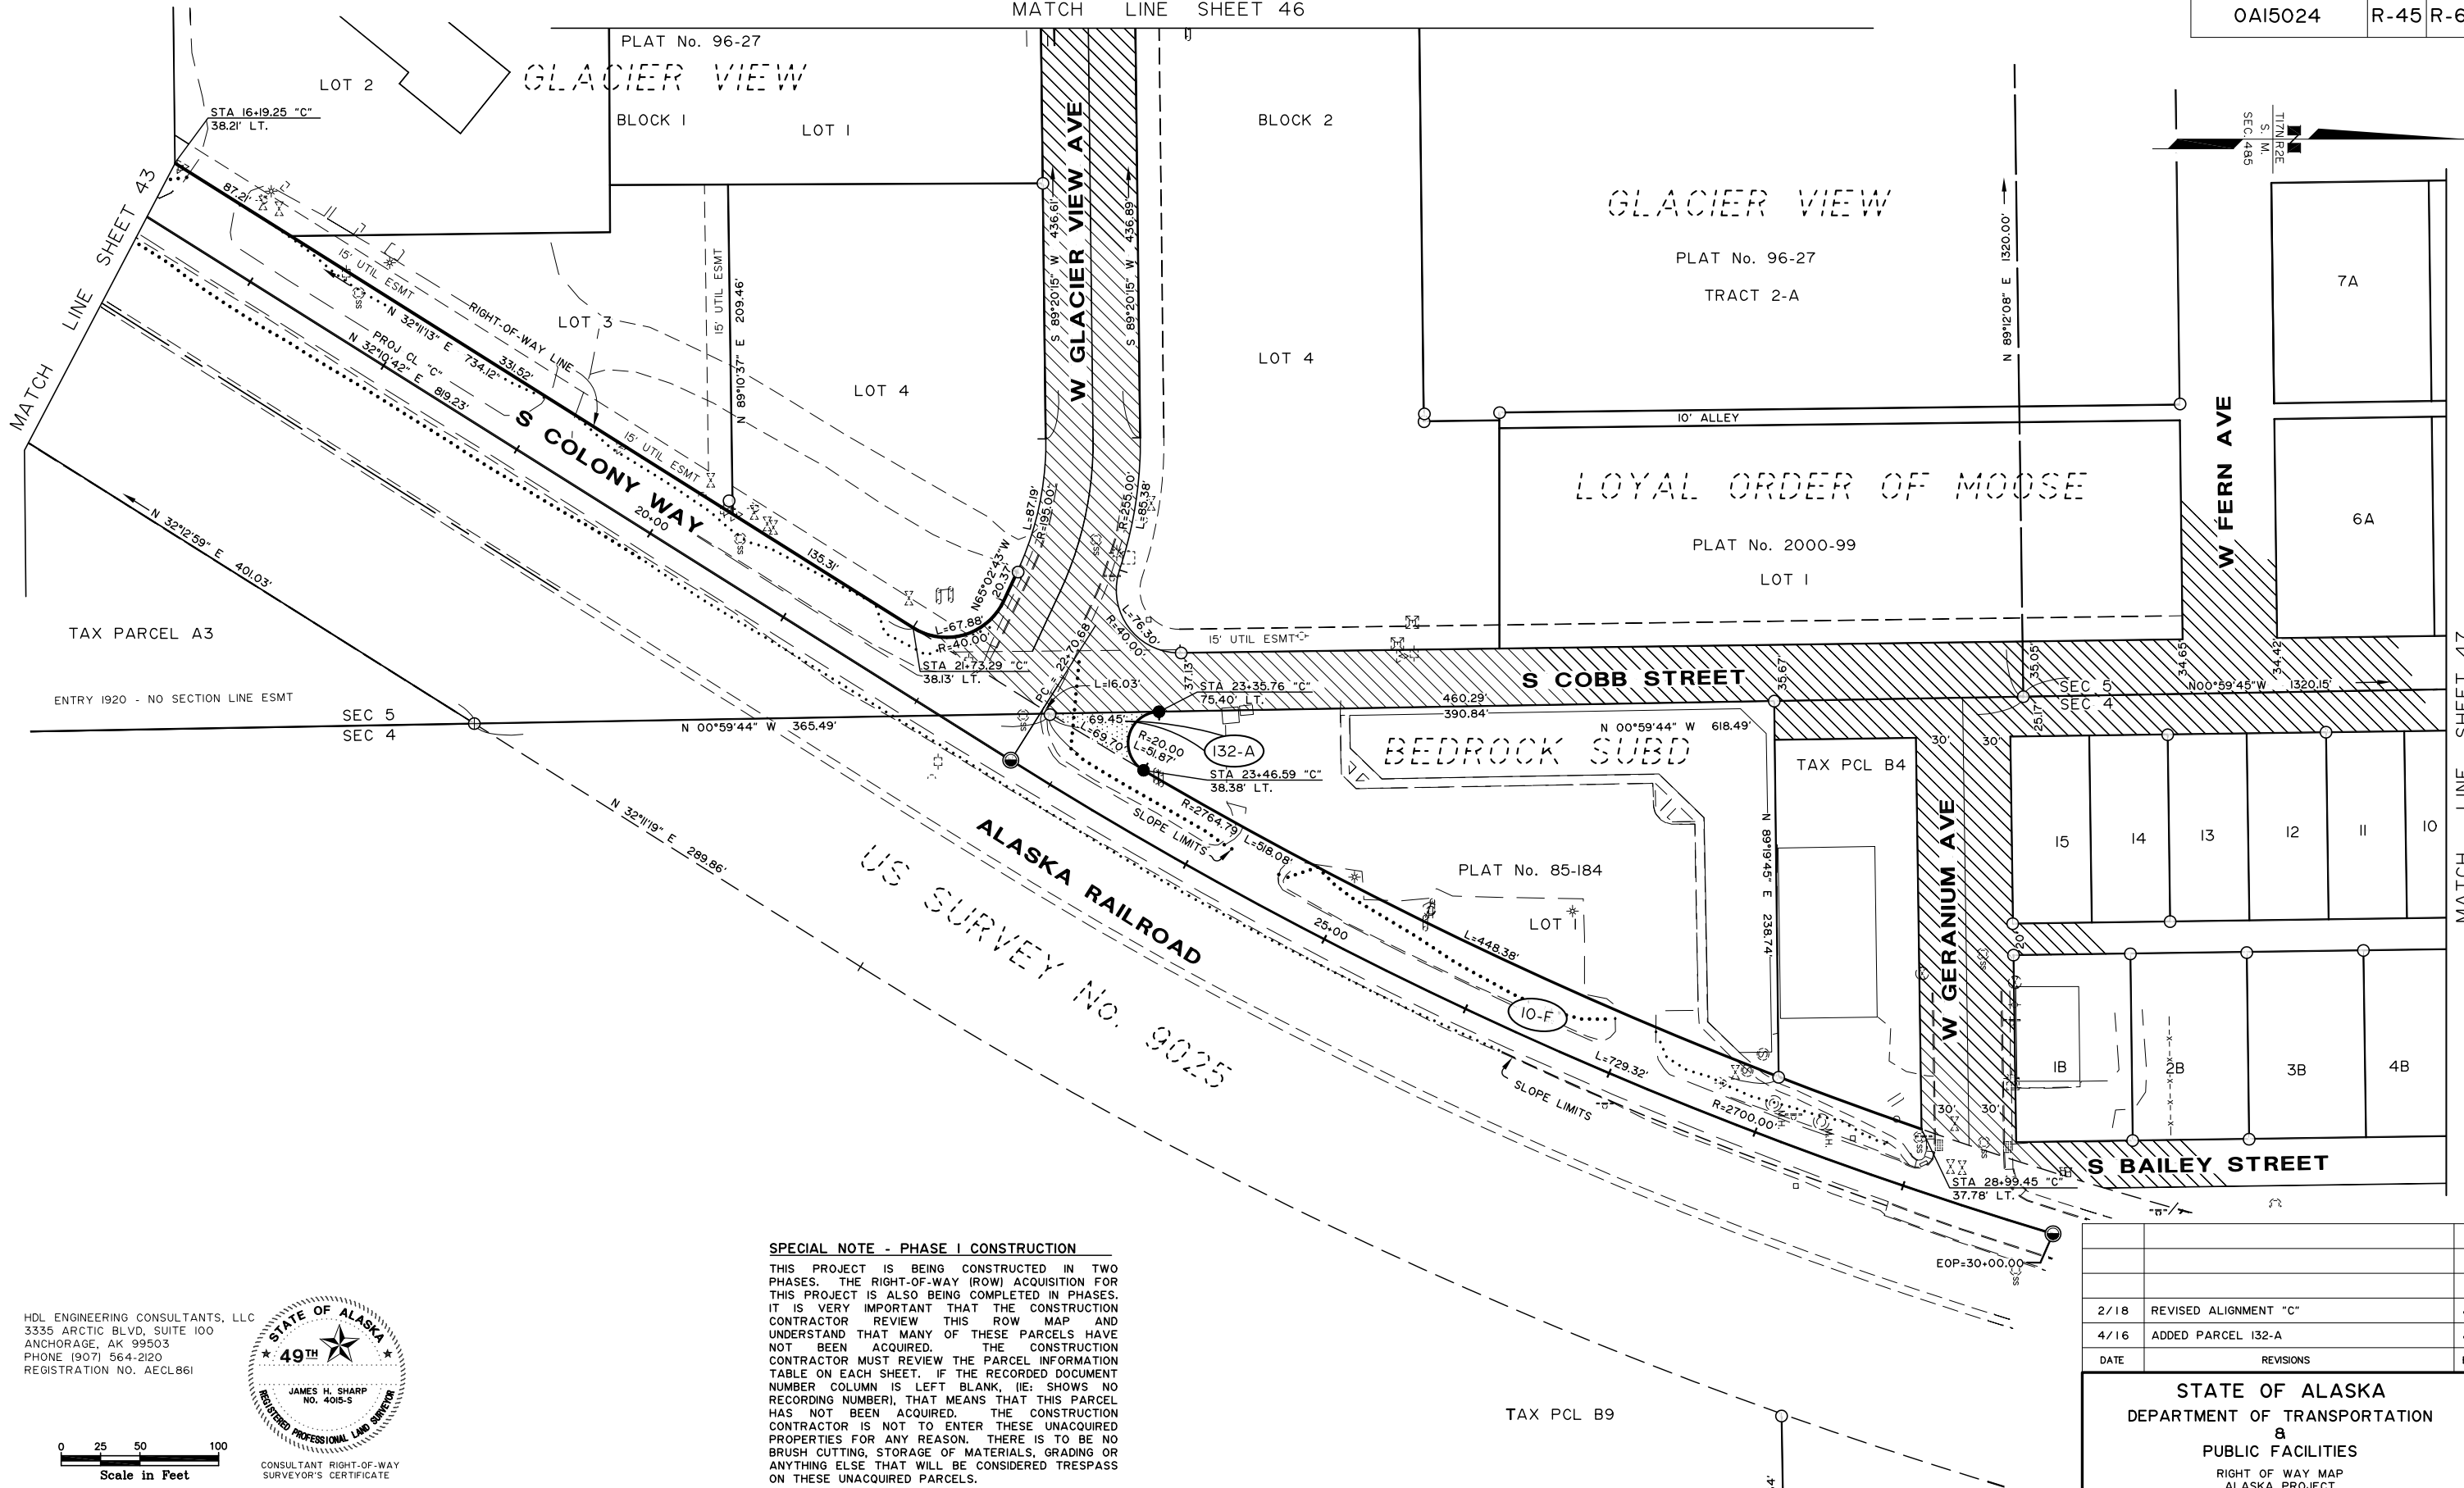

SPECIAL NOTE - PHASE I CONSTRUCTION

THIS PROJECT IS BEING CONSTRUCTED IN TWO PHASES. THE RIGHT-OF-WAY (ROW) ACQUISITION FOR THIS PROJECT IS ALSO BEING COMPLETED IN PHASES. IT IS VERY IMPORTANT THAT THE CONSTRUCTION CONTRACTOR REVIEW THIS ROW MAP AND UNDERSTAND THAT MANY OF THESE PARCELS HAVE NOT BEEN ACQUIRED. THE CONSTRUCTION CONTRACTOR MUST REVIEW THE PARCEL INFORMATION TABLE ON EACH SHEET. IF THE RECORDED DOCUMENT NUMBER COLUMN IS LEFT BLANK, (IE: SHOWS NO RECORDING NUMBER), THAT MEANS THAT THIS PARCEL HAS NOT BEEN ACQUIRED. THE CONSTRUCTION CONTRACTOR IS NOT TO ENTER THESE UNACQUIRED PROPERTIES FOR ANY REASON. THERE IS TO BE NO BRUSH CUTTING, STORAGE OF MATERIALS, GRADING OR ANYTHING ELSE THAT WILL BE CONSIDERED TRESPASS ON THESE UNACQUIRED PARCELS.

HDL ENGINEERING CONSULTANTS, LLC
3335 ARCTIC BLVD, SUITE 100
ANCHORAGE, AK 99503
PHONE (907) 564-2120
REGISTRATION NO. AECL861

STATE OF ALASKA
49TH
JAMES H. SHARP
NO. 4015-S
REGISTERED PROFESSIONAL LAND SURVEYOR

0 25 50 100
Scale in Feet

CONSULTANT RIGHT-OF-WAY
SURVEYOR'S CERTIFICATE

PARCEL NO.	INTEREST TO BE ACQUIRED	OWNER	LARGER PARCEL	TAKE INCLUDING EXISTING EASEMENT	NET TAKE	REMAINDER	RECORDED DOCUMENT NUMBER
I32-A	FEE	DAVE HWAN & JUNG SUK CHOI	59,129 SF	883 SF	883 SF	58,246 SF	2017-011444-0
I0-F	PERMIT	ALASKA RAILROAD CORP		XX AC	XX AC		

ACQUISITION FUNDING UNDER
PROJECT AKSAS No. 58104
UNLESS OTHERWISE NOTED

2/18	REVISED ALIGNMENT "C"	JS
4/16	ADDED PARCEL I32-A	JS
DATE	REVISIONS	BY

STATE OF ALASKA
DEPARTMENT OF TRANSPORTATION
&
PUBLIC FACILITIES
RIGHT OF WAY MAP
ALASKA PROJECT


OAI5024/OAI5033
State Project No. Z581040000/CFHWY00006
GLENN HIGHWAY MP 34.42
PARKS HWY TO OLD GLENN HWY

DRAWN	JHS	DATE	MARCH 2013	SCALE	1" = 50'
CHECKED	JRC	DATE		SHEET	45 OF 68

SPECIAL NOTE -
PHASE I CONSTRUCTION

THIS PROJECT IS BEING CONSTRUCTED IN TWO PHASES. THE RIGHT-OF-WAY (ROW) ACQUISITION FOR THIS PROJECT IS ALSO BEING COMPLETED IN PHASES. IT IS VERY IMPORTANT THAT THE CONSTRUCTION CONTRACTOR REVIEW THIS ROW MAP AND UNDERSTAND THAT MANY OF THESE PARCELS HAVE NOT BEEN ACQUIRED. THE CONSTRUCTION CONTRACTOR MUST REVIEW THE PARCEL INFORMATION TABLE ON EACH SHEET. IF THE RECORDED DOCUMENT NUMBER COLUMN IS LEFT BLANK, (IE: SHOWS NO RECORDING NUMBER), THAT MEANS THAT THIS PARCEL HAS NOT BEEN ACQUIRED. THE CONSTRUCTION CONTRACTOR IS NOT TO ENTER THESE UNACQUIRED PROPERTIES FOR ANY REASON. THERE IS TO BE NO BRUSH CUTTING, STORAGE OF MATERIALS, GRADING OR ANYTHING ELSE THAT WILL BE CONSIDERED TRESPASS ON THESE UNACQUIRED PARCELS.



1/4
1/2
3/4
1
2
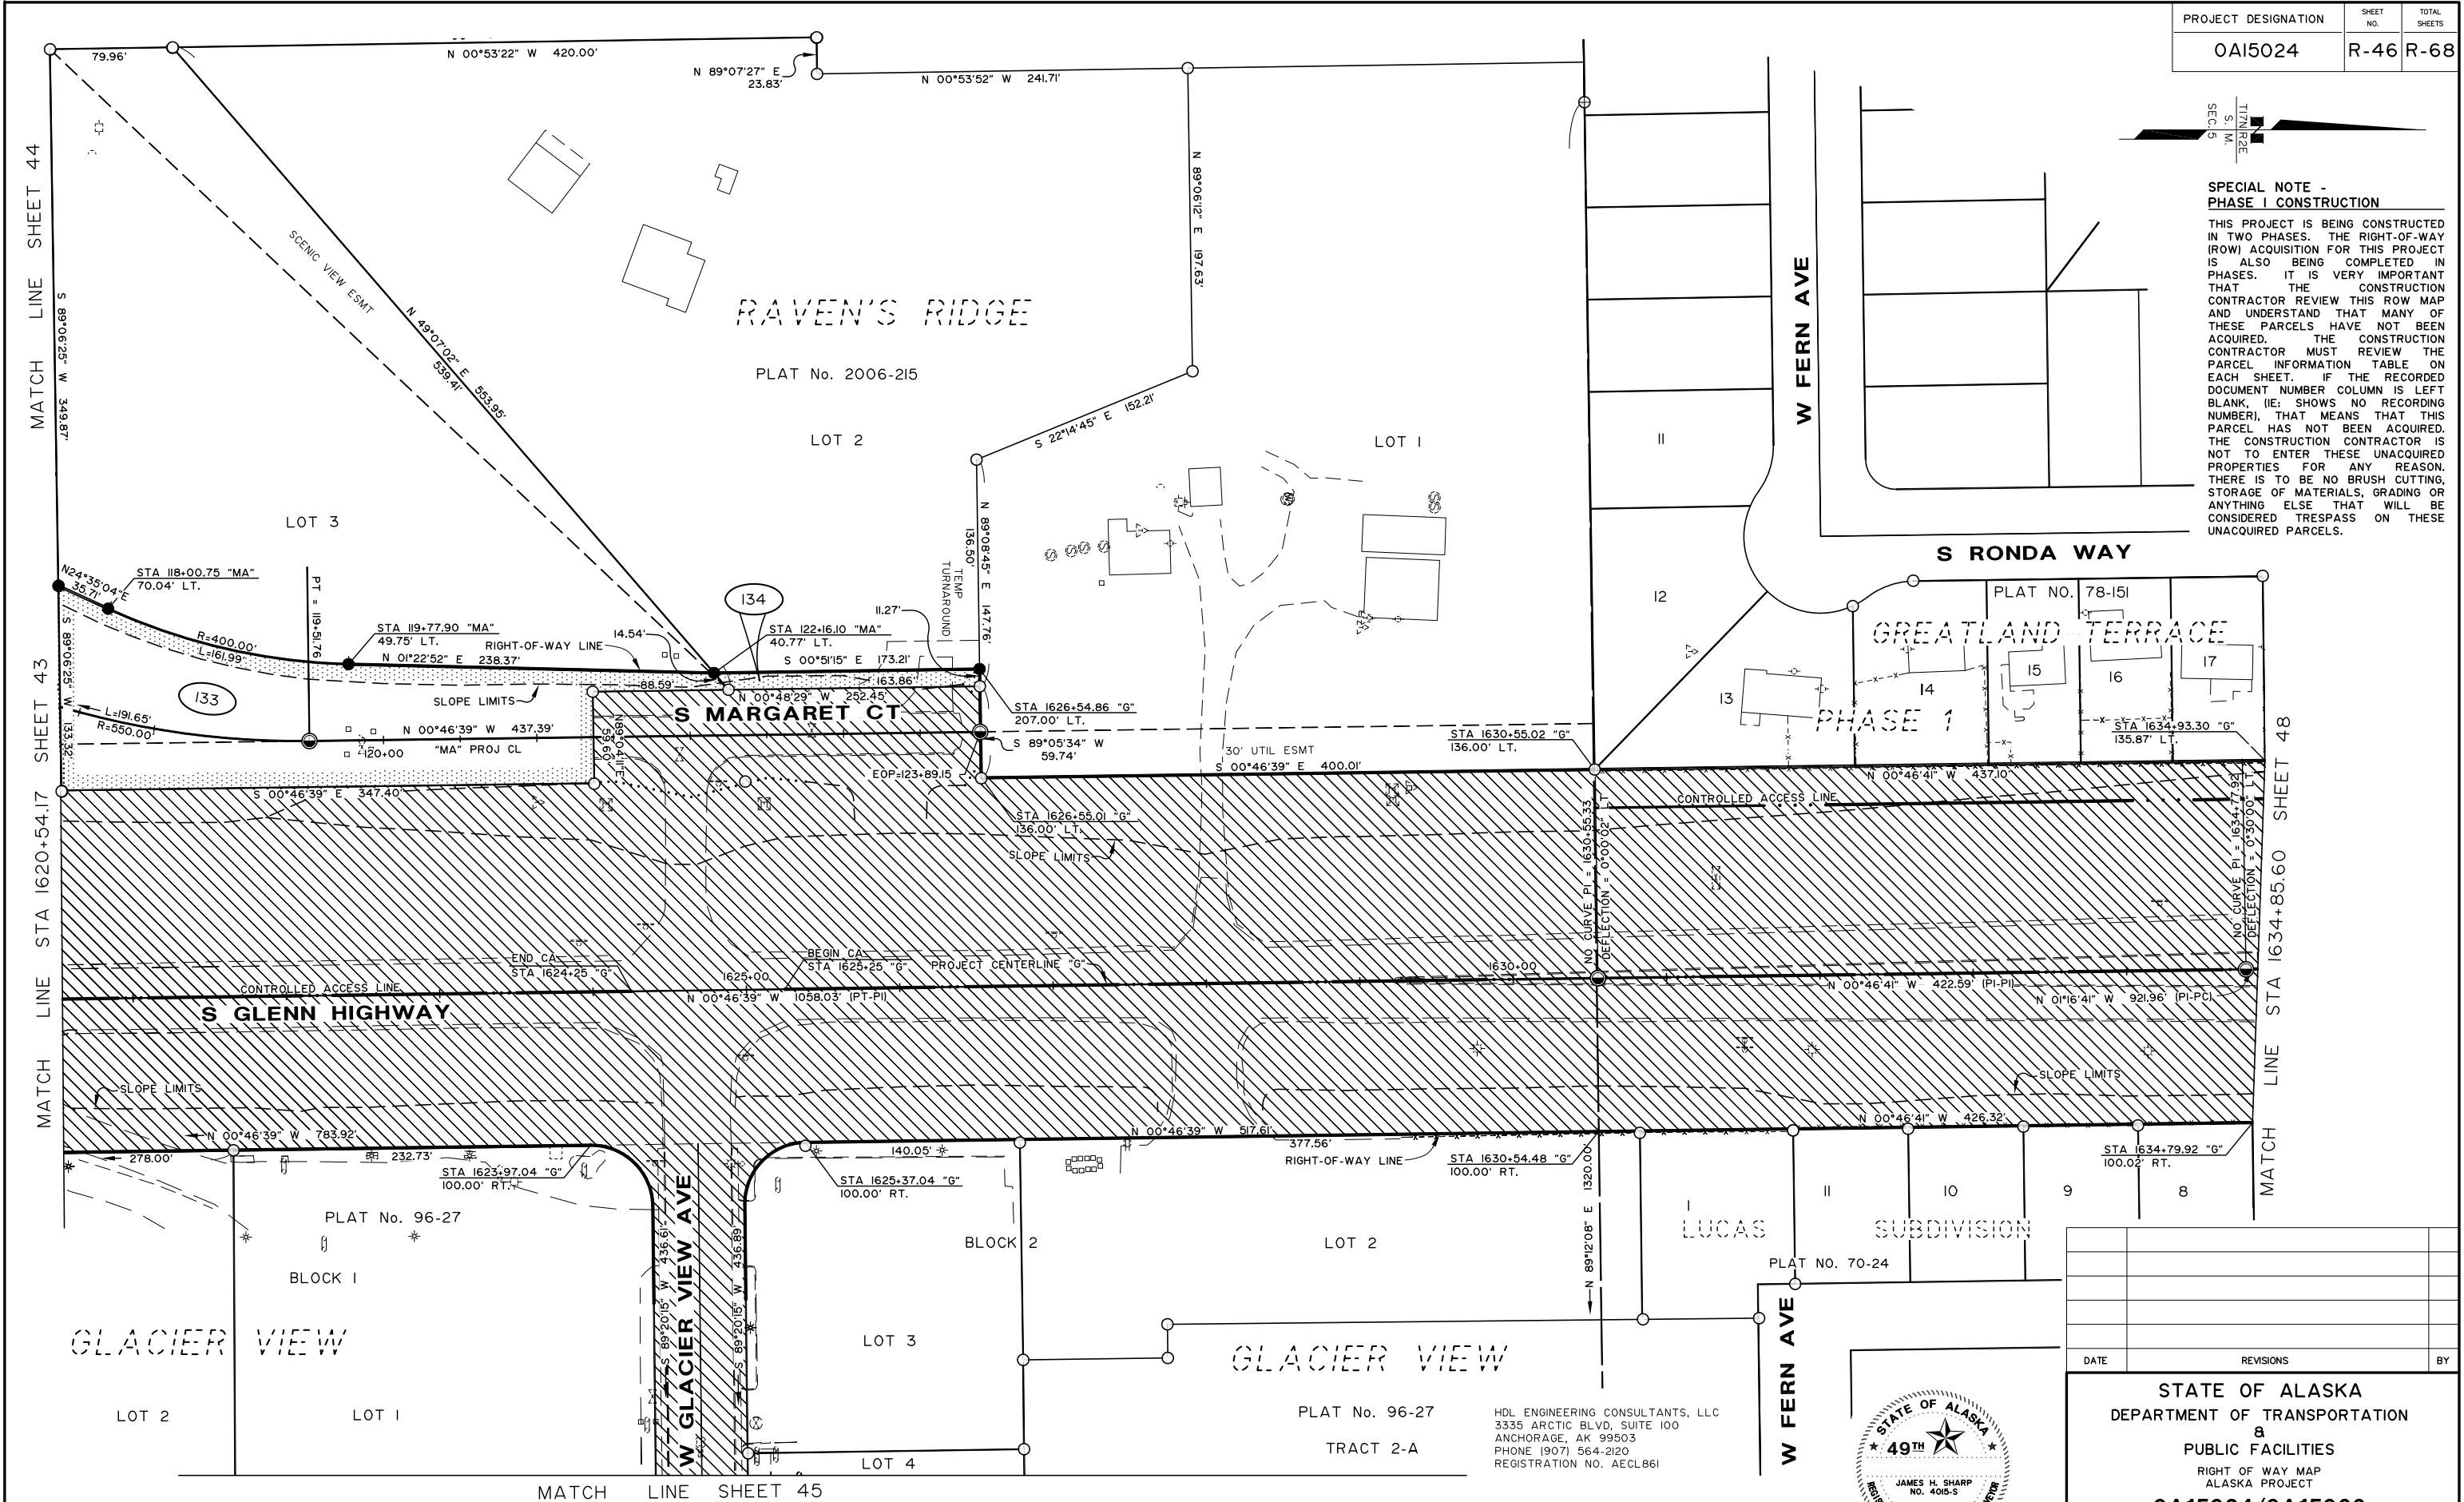

MATCH LINE SHEET 45							
134	FEE	DANIEL T LUCAS	4.010 AC	0.043 AC	0.043 AC	3.967 AC	2017-001092-0
133	FEE	DANIEL T LUCAS AND SAM & ROBERTA KOPPENBERG	2.985 AC	0.732 AC	0.732 AC	2.253 AC	2017-005317-0
PARCEL NO.	INTEREST TO BE ACQUIRED	OWNER	LARGER PARCEL	TAKE INCLUDING EXISTING EASEMENT	NET TAKE	REMAINDER	RECORDED DOCUMENT NUMBER
PARCEL INFORMATION							

ACQUISITION FUNDING UNDER
PROJECT AKSAS No. 58104
UNLESS OTHERWISE NOTED

HDL ENGINEERING CONSULTANTS, LLC
3335 ARCTIC BLVD, SUITE 100
ANCHORAGE, AK 99503
PHONE (907) 564-2120
REGISTRATION NO. AECL861

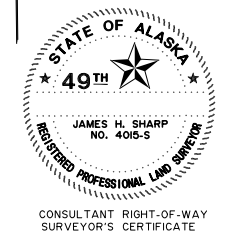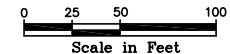


DATE	REVISIONS	BY

STATE OF ALASKA
DEPARTMENT OF TRANSPORTATION
&
PUBLIC FACILITIES
RIGHT OF WAY MAP
ALASKA PROJECT
0AI5024/0AI5033
State Project No. Z581040000/CFHWY00006
GLENN HIGHWAY MP 34.42
PARKS HWY TO OLD GLENN HWY

DRAWN	JHS	DATE	MARCH 2013	SCALE	1" = 50'
CHECKED	JRC	DATE		SHEET	46 OF 68

MATCH LINE SHEET 48

MATCH LINE SHEET 45

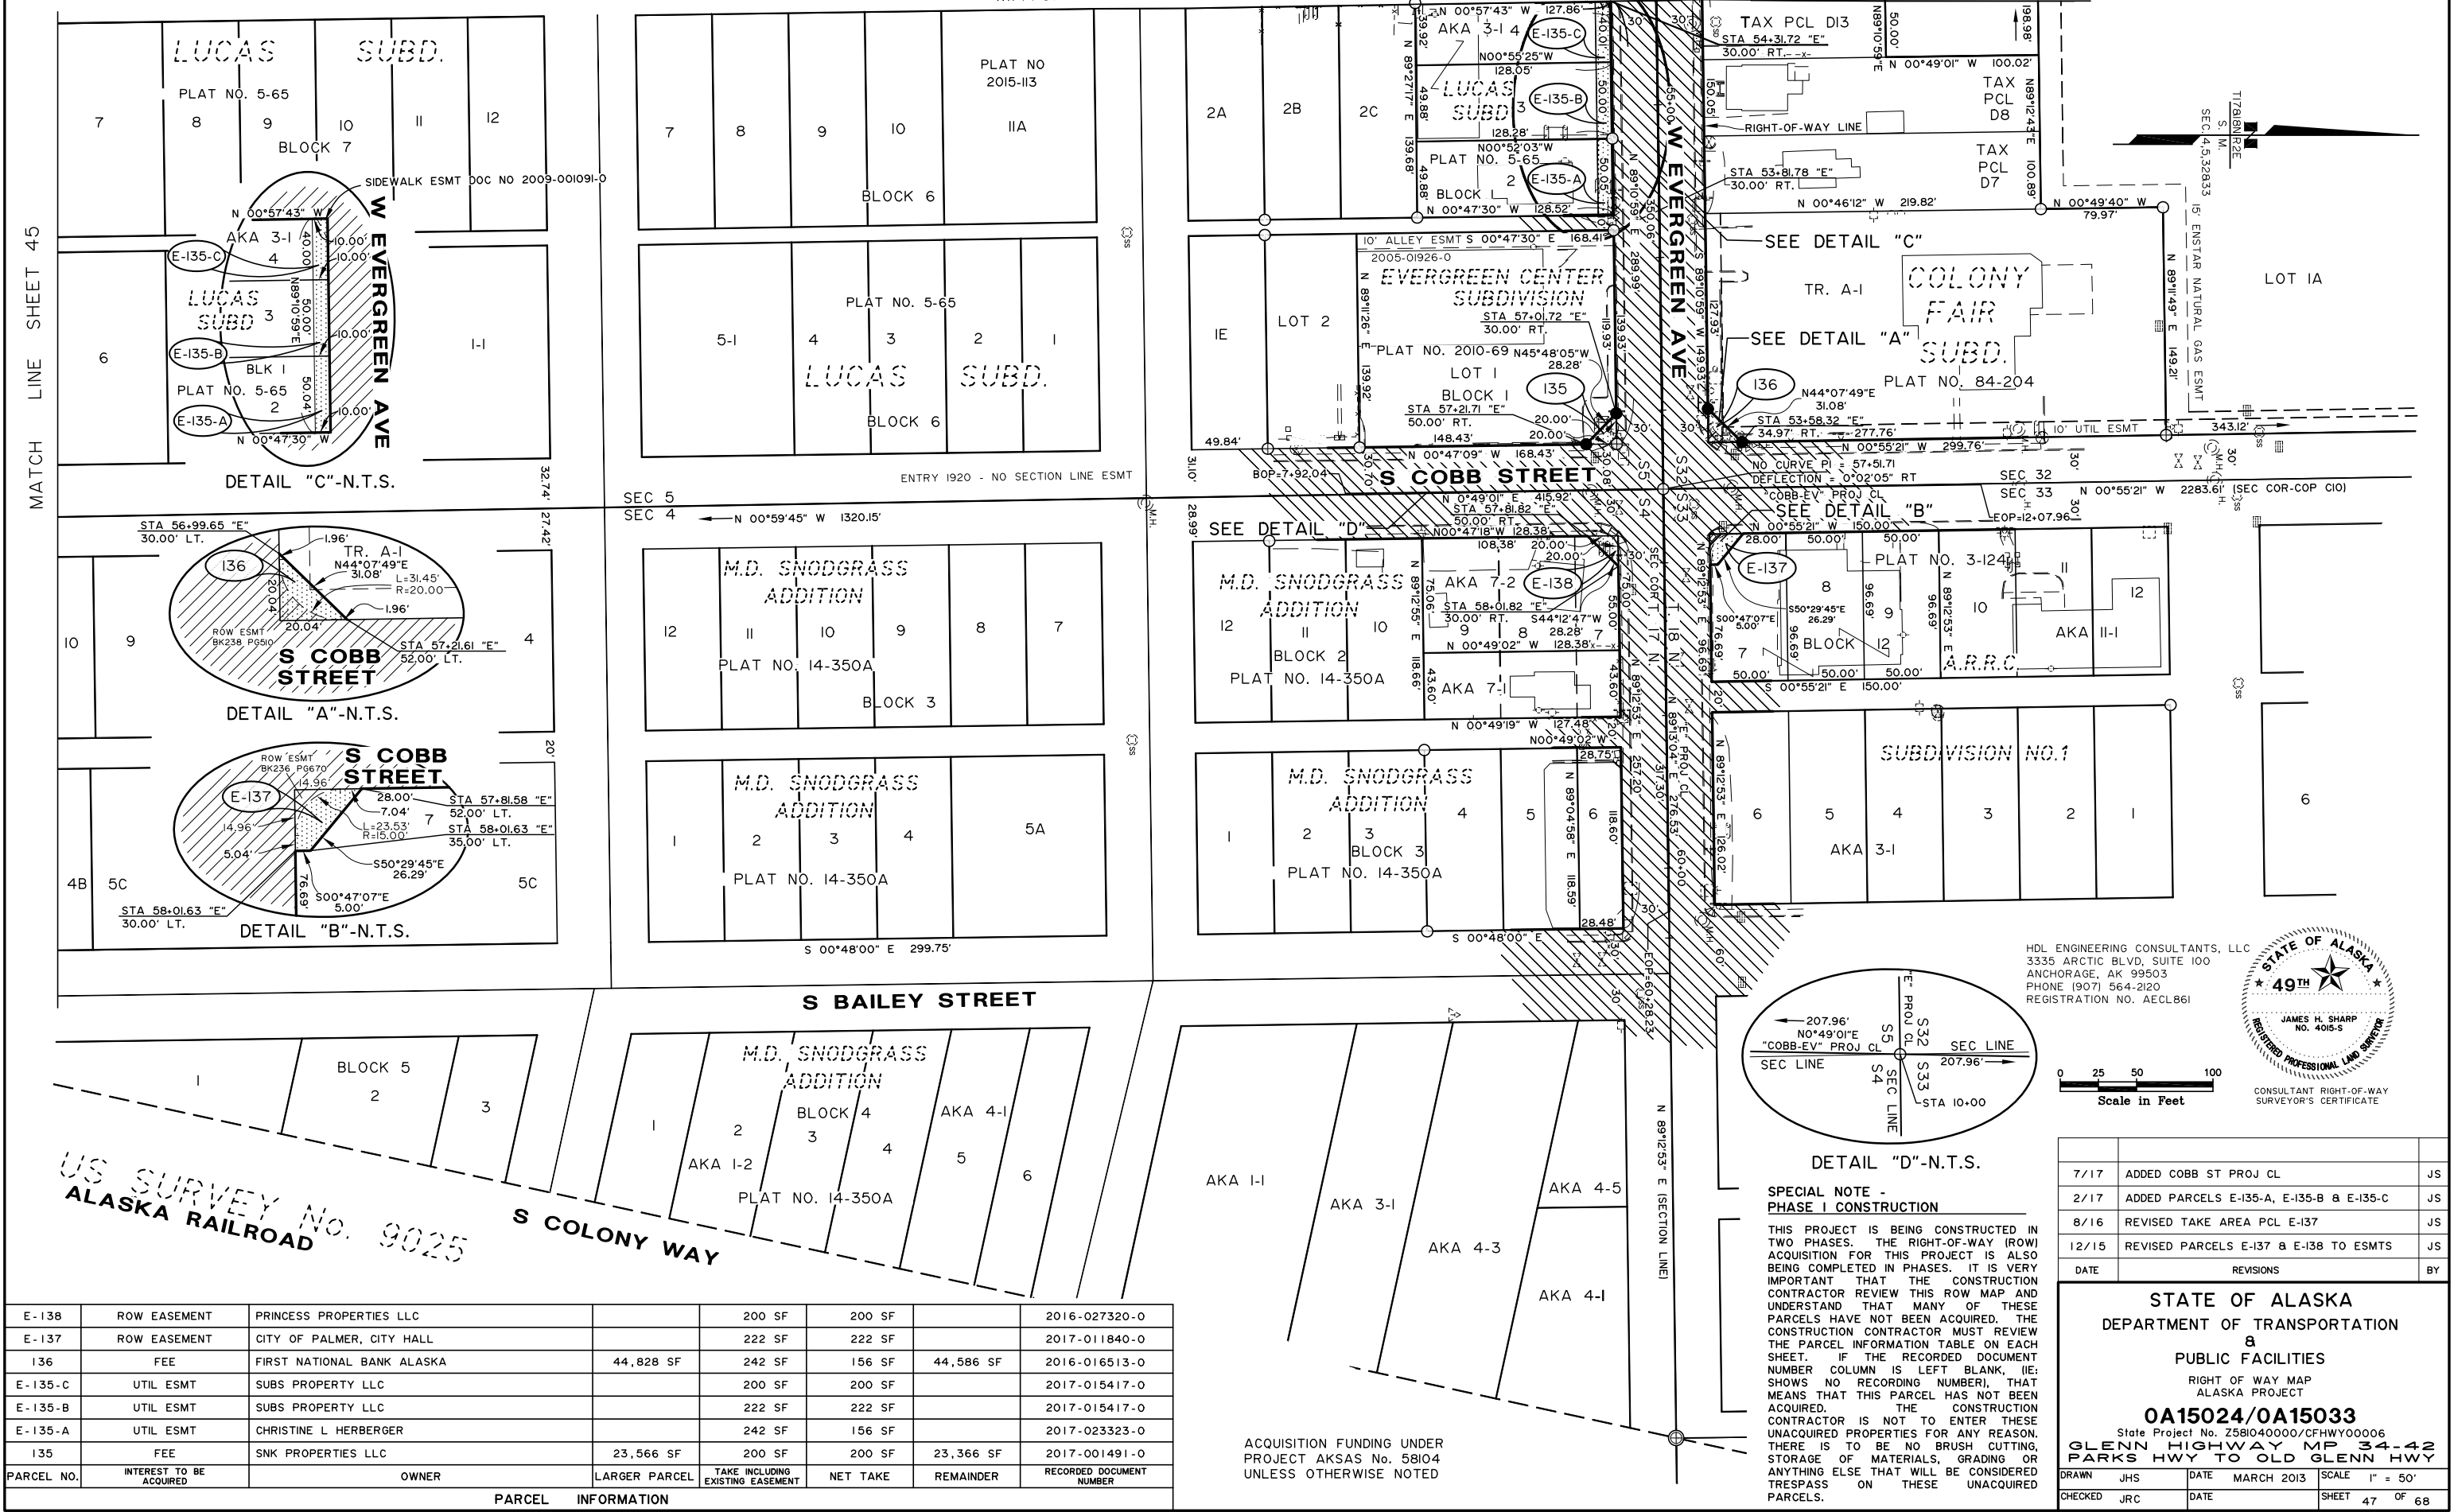

HDL ENGINEERING CONSULTANTS, LLC
3335 ARCTIC BLVD, SUITE 100
ANCHORAGE, AK 99503
PHONE (907) 564-2120
REGISTRATION NO. AECL861

STATE OF ALASKA


49TH

JAMES H. SHARP
NO. 4015-S

REGISTERED PROFESSIONAL LAND SURVEYOR

CONSULTANT RIGHT-OF-WAY
SURVEYOR'S CERTIFICATE

0 25 50 100
Scale in Feet

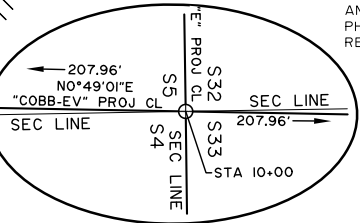

DETAIL "D"-N.T.S.

SPECIAL NOTE - PHASE I CONSTRUCTION

THIS PROJECT IS BEING CONSTRUCTED IN TWO PHASES. THE RIGHT-OF-WAY (ROW) ACQUISITION FOR THIS PROJECT IS ALSO BEING COMPLETED IN PHASES. IT IS VERY IMPORTANT THAT THE CONSTRUCTION CONTRACTOR REVIEW THIS ROW MAP AND UNDERSTAND THAT MANY OF THESE PARCELS HAVE NOT BEEN ACQUIRED. THE CONSTRUCTION CONTRACTOR MUST REVIEW THE PARCEL INFORMATION TABLE ON EACH SHEET. IF THE RECORDED DOCUMENT NUMBER COLUMN IS LEFT BLANK, (IE: SHOWS NO RECORDING NUMBER), THAT MEANS THAT THIS PARCEL HAS NOT BEEN ACQUIRED. THE CONSTRUCTION CONTRACTOR IS NOT TO ENTER THESE UNACQUIRED PROPERTIES FOR ANY REASON. THERE IS TO BE NO BRUSH CUTTING, STORAGE OF MATERIALS, GRADING OR ANYTHING ELSE THAT WILL BE CONSIDERED TRESPASS ON THESE UNACQUIRED PARCELS.

PARCEL INFORMATION						
PARCEL NO.	INTEREST TO BE ACQUIRED	OWNER	LARGER PARCEL	TAKE INCLUDING EXISTING EASEMENT	NET TAKE	REMAINDER
E-138	ROW EASEMENT	PRINCESS PROPERTIES LLC		200 SF	200 SF	2016-027320-0
E-137	ROW EASEMENT	CITY OF PALMER, CITY HALL		222 SF	222 SF	2017-011840-0
136	FEE	FIRST NATIONAL BANK ALASKA	44,828 SF	242 SF	156 SF	2016-016513-0
E-135-C	UTIL ESMT	SUBS PROPERTY LLC		200 SF	200 SF	2017-015417-0
E-135-B	UTIL ESMT	SUBS PROPERTY LLC		222 SF	222 SF	2017-015417-0
E-135-A	UTIL ESMT	CHRISTINE L HERBERGER		242 SF	156 SF	2017-023323-0
135	FEE	SNK PROPERTIES LLC	23,566 SF	200 SF	200 SF	2017-001491-0

7/17

ADDED COBB ST PROJ CL

JS

2/17

ADDED PARCELS E-135-A, E-135-B & E-135-C

JS

8/16

REVISED TAKE AREA PCL E-137

JS

12/15

REVISED PARCELS E-137 & E-138 TO ESMTS

JS

DATE

REVISIONS

BY

STATE OF ALASKA

DEPARTMENT OF TRANSPORTATION

&

PUBLIC FACILITIES

RIGHT OF WAY MAP

ALASKA PROJECT

OAI5024/OAI5033

State Project No. Z581040000/CFHWY00006

GLENN HIGHWAY MP 34-42

PARKS HWY TO OLD GLENN HWY

DRAWN

JHS

DATE

MARCH 2013

SCALE

1" = 50'

CHECKED

JRC


DATE

SHEET

47

OF

68


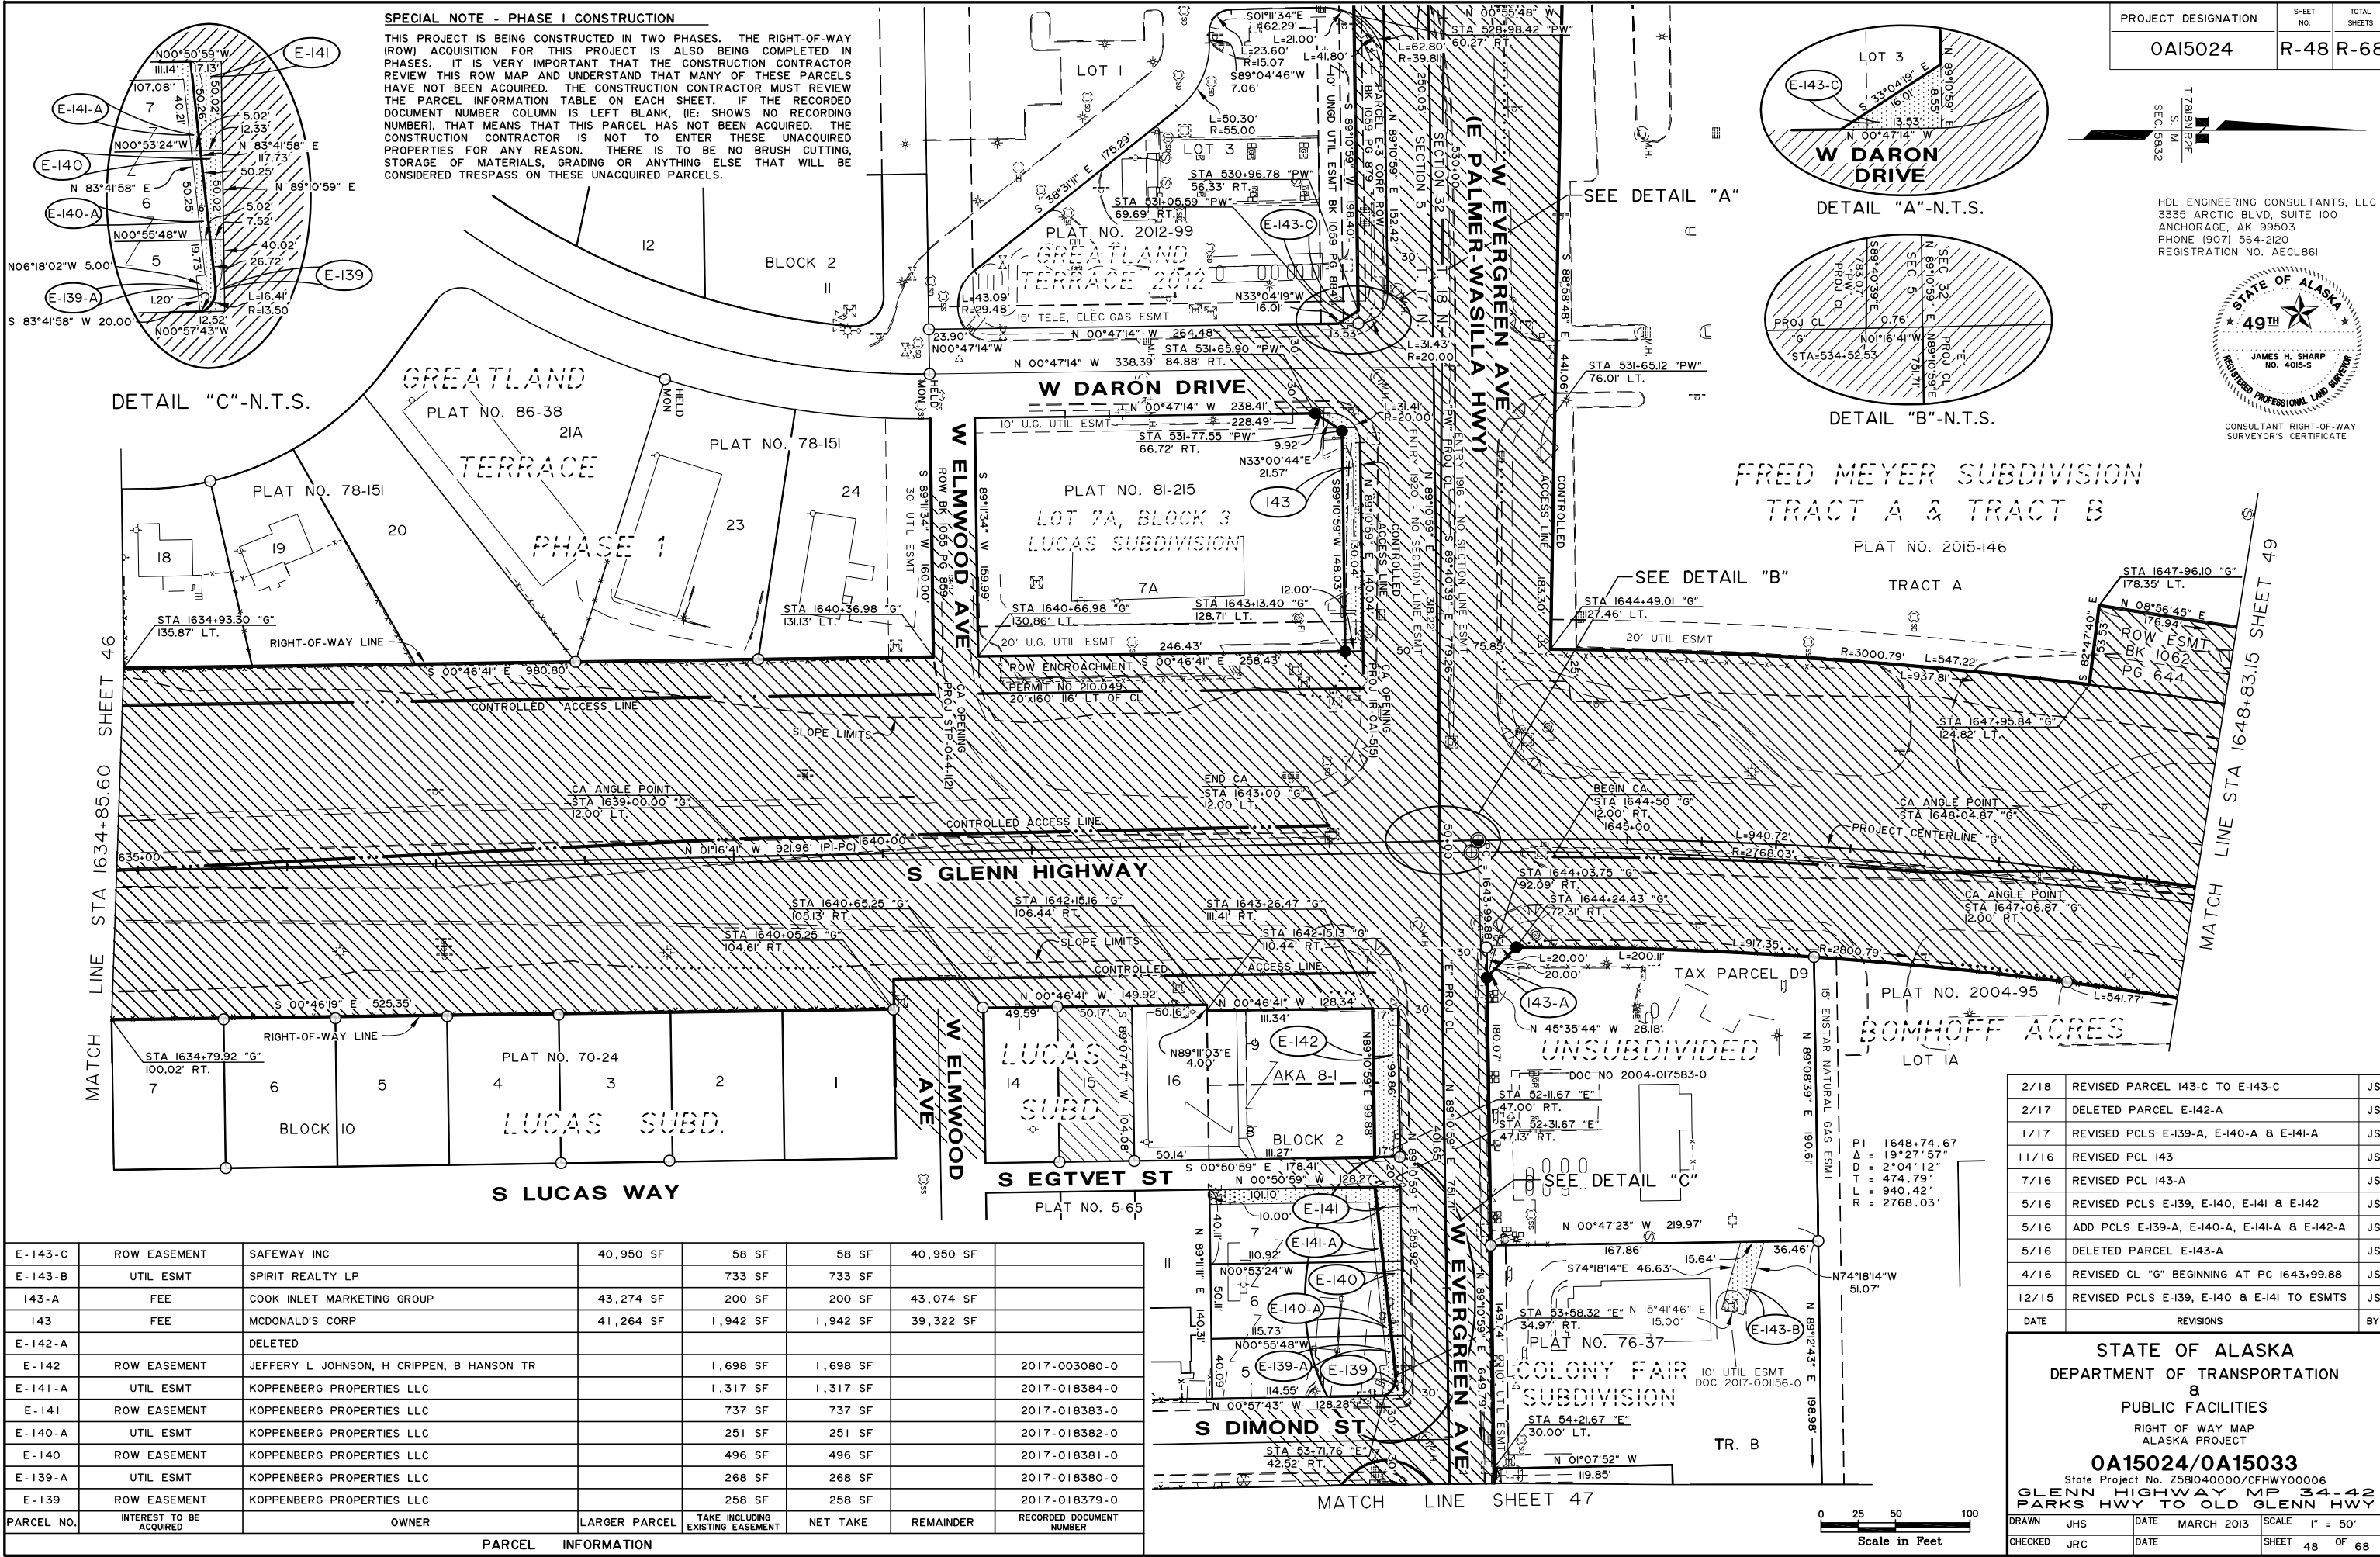


SPECIAL NOTE - PHASE I CONSTRUCTION


THIS PROJECT IS BEING CONSTRUCTED IN TWO PHASES. THE RIGHT-OF-WAY (ROW) ACQUISITION FOR THIS PROJECT IS ALSO BEING COMPLETED IN PHASES. IT IS VERY IMPORTANT THAT THE CONSTRUCTION CONTRACTOR REVIEW THIS ROW MAP AND UNDERSTAND THAT MANY OF THESE PARCELS HAVE NOT BEEN ACQUIRED. THE CONSTRUCTION CONTRACTOR MUST REVIEW THE PARCEL INFORMATION TABLE ON EACH SHEET. IF THE RECORDED DOCUMENT NUMBER COLUMN IS LEFT BLANK, IT: SHOWS NO RECORDING NUMBER, THAT MEANS THAT THIS PARCEL HAS NOT BEEN ACQUIRED. THE CONSTRUCTION CONTRACTOR IS NOT TO ENTER THESE UNACQUIRED PROPERTIES FOR ANY REASON. THERE IS TO BE NO BRUSH CUTTING, STORAGE OF MATERIALS, GRADING OR ANYTHING ELSE THAT WILL BE CONSIDERED TRESPASS ON THESE UNACQUIRED PARCELS.

PROJECT DESIGNATION	SHEET NO.	TOTAL SHEETS
OA15024	R-48	R-68

HDL ENGINEERING CONSULTANTS, LLC
3335 ARCTIC BLVD, SUITE 100
ANCHORAGE, AK 99503
PHONE (907) 564-2120
REGISTRATION NO. AECL861

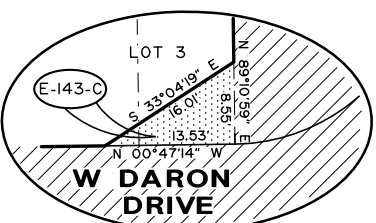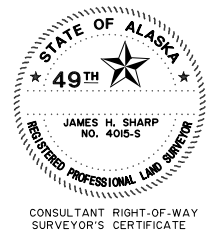

DETAIL "A"-N.T.S.

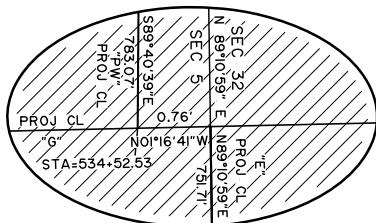

DETAIL "B"-N.T.S.

FRED MEYER SUBDIVISION
TRACT A & TRACT B

PLAT NO. 2015-146

TRACT A

SEE DETAIL "B"


DATE	REVISIONS	BY
2/18	REVISED PARCEL I43-C TO E-I43-C	JS
2/17	DELETED PARCEL E-I42-A	JS
1/17	REVISED PCLS E-I39-A, E-I40-A & E-I41-A	JS
11/16	REVISED PCL I43	JS
7/16	REVISED PCL I43-A	JS
5/16	REVISED PCLS E-I39, E-I40, E-I41 & E-I42	JS
5/16	ADD PCLS E-I39-A, E-I40-A, E-I41-A & E-I42-A	JS
5/16	DELETED PARCEL E-I43-A	JS
4/16	REVISED CL "G" BEGINNING AT PC I643+99.88	JS
12/15	REVISED PCLS E-I39, E-I40 & E-I41 TO ESMTS	JS
DATE	REVISIONS	BY

STATE OF ALASKA
DEPARTMENT OF TRANSPORTATION
&
PUBLIC FACILITIES
RIGHT OF WAY MAP
ALASKA PROJECT

OA15024/OA15033
State Project No. 2581040000/CFHWY00006
GLENN HIGHWAY MP 34.42
PARKS HWY TO OLD GLENN HWY


DRAWN	JHS	DATE	MARCH 2013	SCALE	1" = 50'
CHECKED	JRC	DATE		SHEET	48 OF 68

PARCEL NO.	INTEREST TO BE ACQUIRED	OWNER	LARGER PARCEL	TAKE INCLUDING EXISTING EASEMENT	NET TAKE	REMAINDER	RECORDED DOCUMENT NUMBER
E-I43-C	ROW EASEMENT	SAFEWAY INC	40,950 SF	58 SF	58 SF	40,950 SF	
E-I43-B	UTIL ESMT	SPIRIT REALTY LP		733 SF	733 SF		
I43-A	FEE	COOK INLET MARKETING GROUP	43,274 SF	200 SF	200 SF	43,074 SF	
I43	FEE	MCDONALD'S CORP	41,264 SF	1,942 SF	1,942 SF	39,322 SF	
E-I42-A		DELETED					
E-I42	ROW EASEMENT	JEFFERY L JOHNSON, H CRIPPEN, B HANSON TR		1,698 SF	1,698 SF		2017-003080-0
E-I41-A	UTIL ESMT	KOPPENBERG PROPERTIES LLC		1,317 SF	1,317 SF		2017-018384-0
E-I41	ROW EASEMENT	KOPPENBERG PROPERTIES LLC		737 SF	737 SF		2017-018383-0
E-I40-A	UTIL ESMT	KOPPENBERG PROPERTIES LLC		251 SF	251 SF		2017-018382-0
E-I40	ROW EASEMENT	KOPPENBERG PROPERTIES LLC		496 SF	496 SF		2017-018381-0
E-I39-A	UTIL ESMT	KOPPENBERG PROPERTIES LLC		268 SF	268 SF		2017-018380-0
E-I39	ROW EASEMENT	KOPPENBERG PROPERTIES LLC		258 SF	258 SF		2017-018379-0

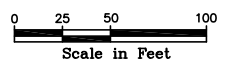

PARCEL INFORMATION							PROJECT DESIGNATION	SHEET NO.	TOTAL SHEETS
PARCEL NO.	INTEREST TO BE ACQUIRED	OWNER	LARGER PARCEL	TAKE INCLUDING EXISTING EASEMENT	NET TAKE	REMAINDER	RECORDED DOCUMENT NUMBER		
144		DELETED						0AI5024	R-49 R-68
E-145	ROW EASEMENT	US POSTAL SERVICE		5,925 SF	5,925 SF				

ACQUISITION FUNDING UNDER
PROJECT AKSAS No. 58104
UNLESS OTHERWISE NOTED


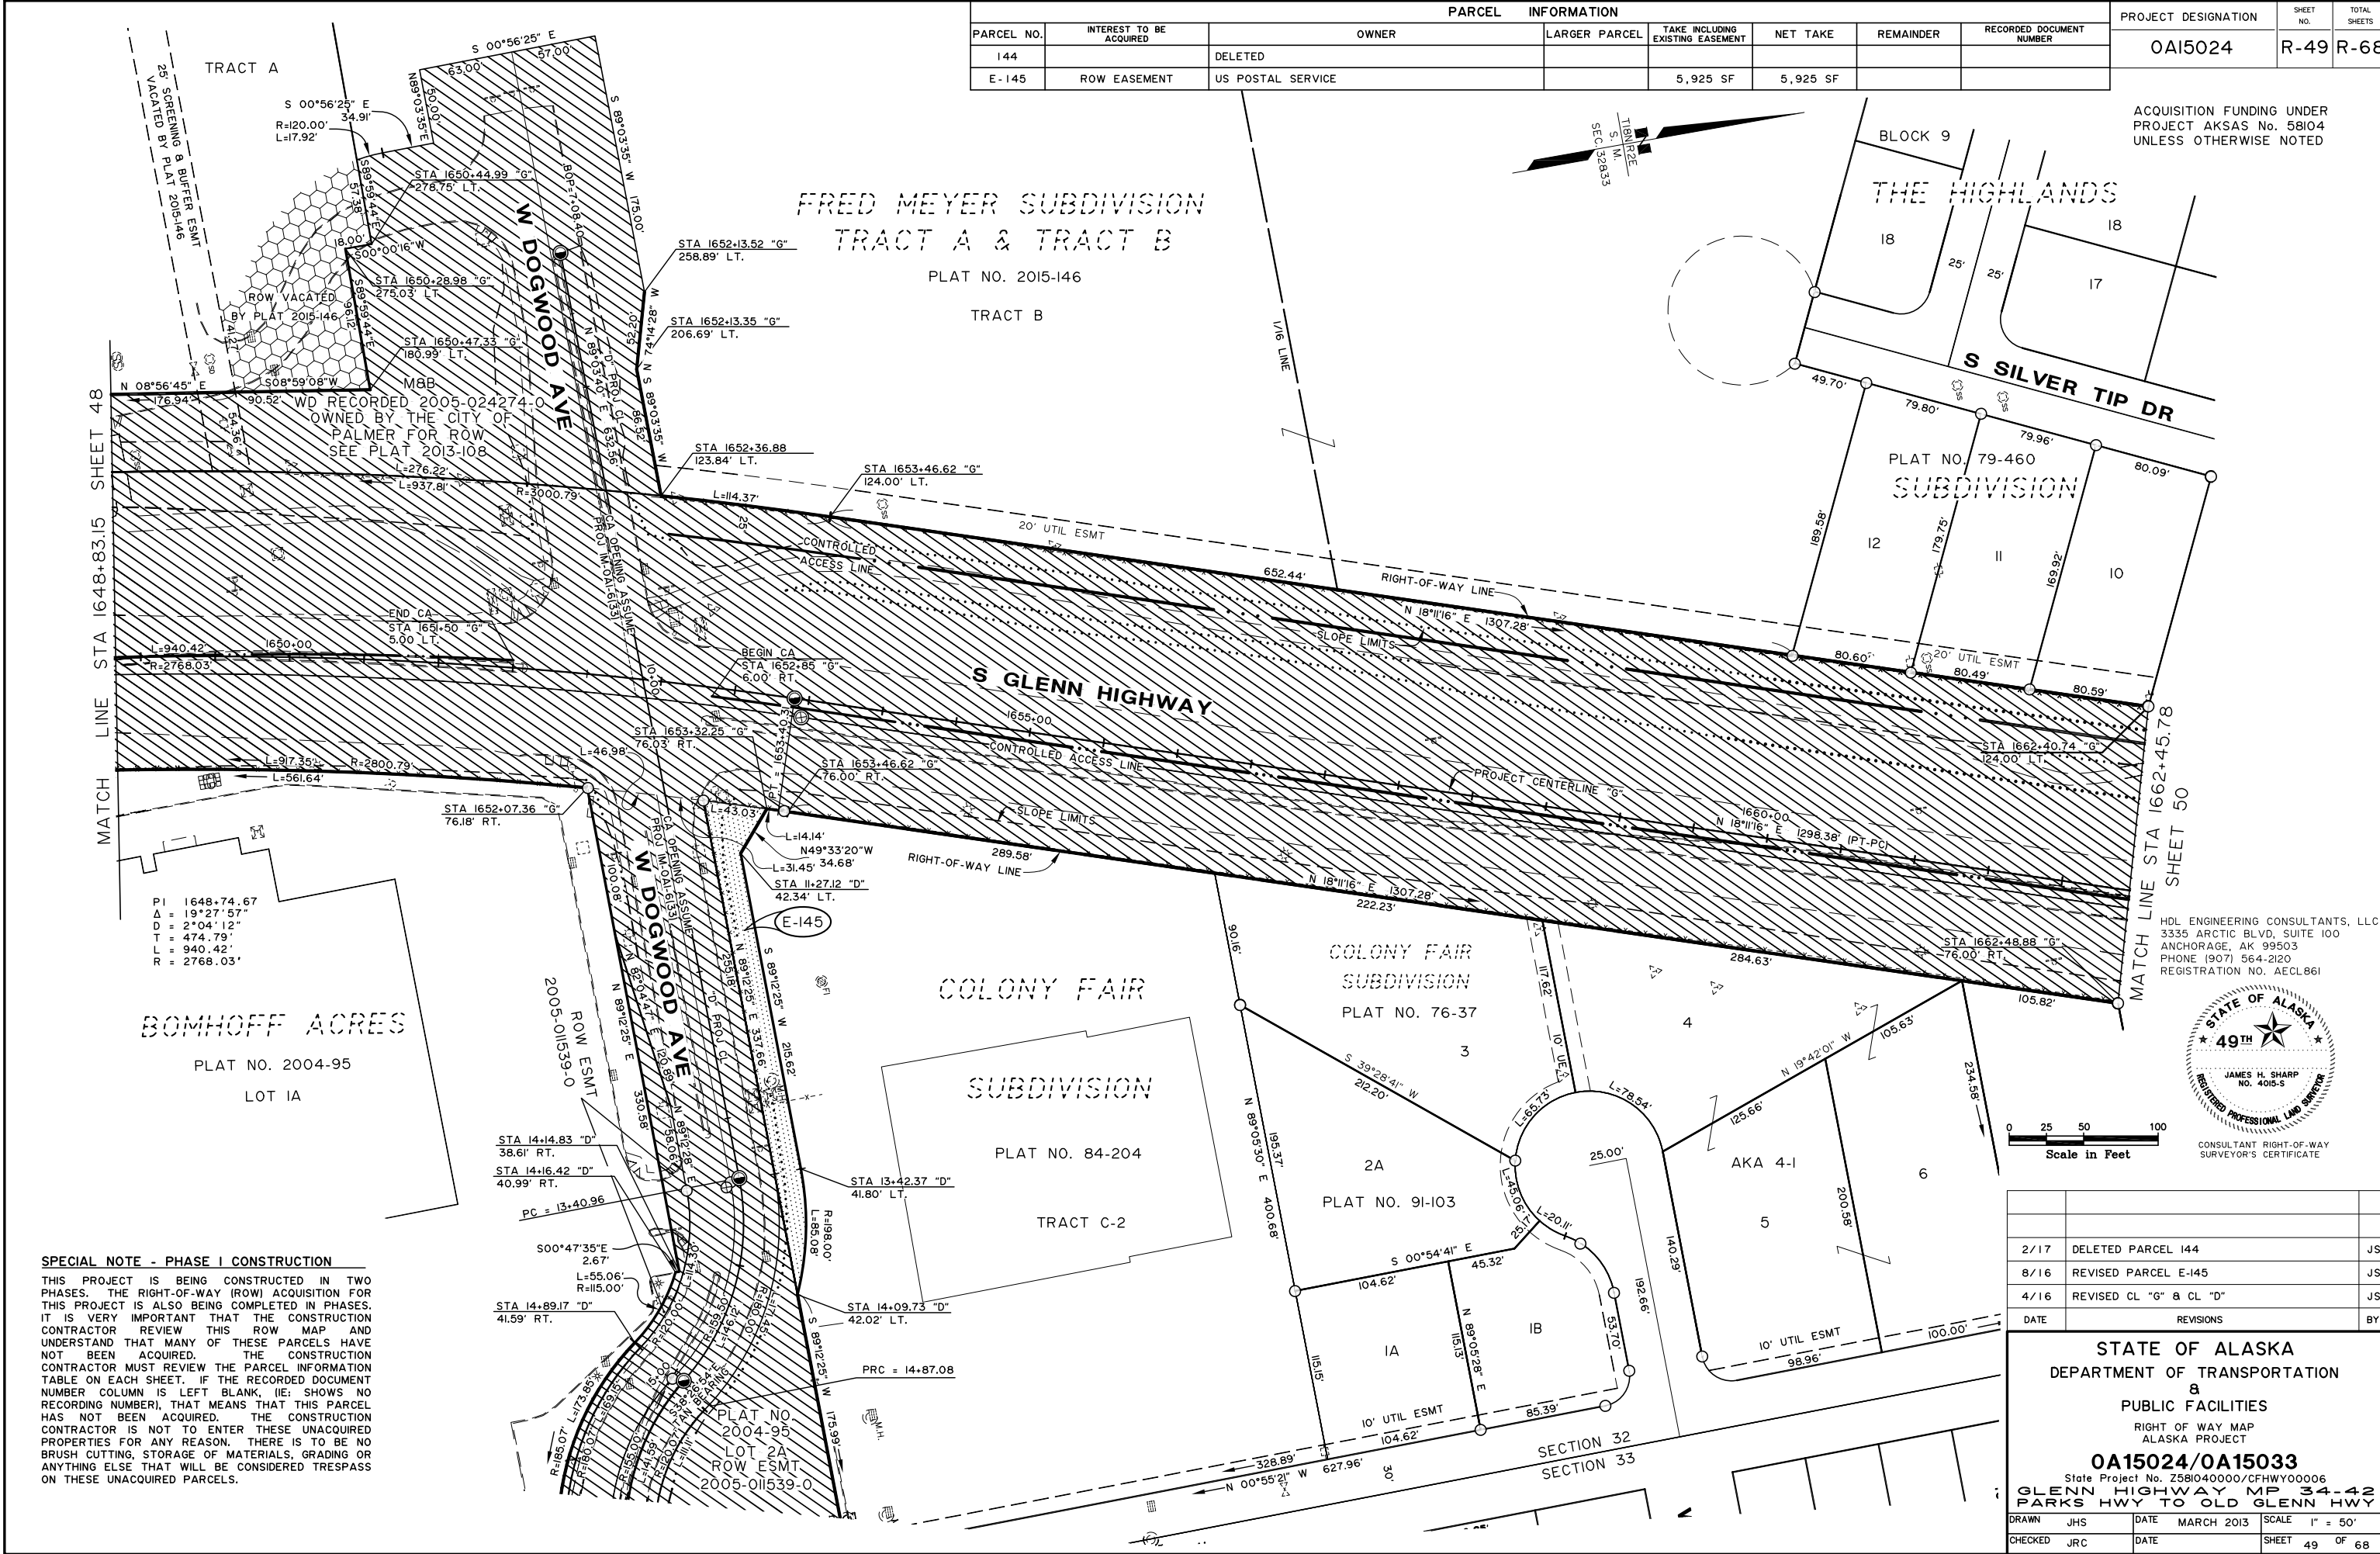


SPECIAL NOTE - PHASE I CONSTRUCTION
THIS PROJECT IS BEING CONSTRUCTED IN TWO PHASES. THE RIGHT-OF-WAY (ROW) ACQUISITION FOR THIS PROJECT IS ALSO BEING COMPLETED IN PHASES. IT IS VERY IMPORTANT THAT THE CONSTRUCTION CONTRACTOR REVIEW THIS ROW MAP AND UNDERSTAND THAT MANY OF THESE PARCELS HAVE NOT BEEN ACQUIRED. THE CONSTRUCTION CONTRACTOR MUST REVIEW THE PARCEL INFORMATION TABLE ON EACH SHEET. IF THE RECORDED DOCUMENT NUMBER COLUMN IS LEFT BLANK, (IE: SHOWS NO RECORDING NUMBER), THAT MEANS THAT THIS PARCEL HAS NOT BEEN ACQUIRED. THE CONSTRUCTION CONTRACTOR IS NOT TO ENTER THESE UNACQUIRED PROPERTIES FOR ANY REASON. THERE IS TO BE NO BRUSH CUTTING, STORAGE OF MATERIALS, GRADING OR ANYTHING ELSE THAT WILL BE CONSIDERED TRESPASS ON THESE UNACQUIRED PARCELS.

DATE	REVISIONS	BY
2/17	DELETED PARCEL 144	JS
8/16	REVISED PARCEL E-145	JS
4/16	REVISED CL "G" & CL "D"	JS

STATE OF ALASKA
DEPARTMENT OF TRANSPORTATION
&
PUBLIC FACILITIES
RIGHT OF WAY MAP
ALASKA PROJECT
0AI5024/0AI5033
State Project No. Z581040000/CFHWY00006
GLENN HIGHWAY MP 34-42
PARKS HWY TO OLD GLENN HWY

DRAWN	JHS	DATE	MARCH 2013	SCALE	1" = 50'
CHECKED	JRC	DATE		SHEET	49 OF 68

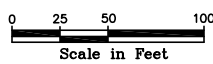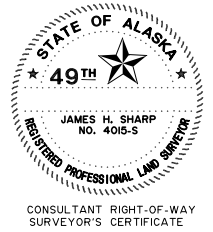

PROJECT DESIGNATION	SHEET NO.	TOTAL SHEETS
OAI5024	R-50	R-68


ACQUISITION FUNDING UNDER
PROJECT AKSAS No. 58104
UNLESS OTHERWISE NOTED

PI 1671+17.57
Δ = 19°05'58"
D = 2°00'46"
T = 478.88'
L = 948.87'
R = 2846.50'


**SPECIAL NOTE -
PHASE I CONSTRUCTION**

THIS PROJECT IS BEING
CONSTRUCTED IN TWO PHASES.
THE RIGHT-OF-WAY (ROW)
ACQUISITION FOR THIS PROJECT IS
ALSO BEING COMPLETED IN PHASES.
IT IS VERY IMPORTANT THAT THE
CONSTRUCTION CONTRACTOR REVIEW
THIS ROW MAP AND UNDERSTAND
THAT MANY OF THESE PARCELS
HAVE NOT BEEN ACQUIRED. THE
CONSTRUCTION CONTRACTOR MUST
REVIEW THE PARCEL INFORMATION
TABLE ON EACH SHEET. IF THE
RECORDED DOCUMENT NUMBER
COLUMN IS LEFT BLANK, (IE: SHOWS
NO RECORDING NUMBER), THAT
MEANS THAT THIS PARCEL HAS
NOT BEEN ACQUIRED. THE
CONSTRUCTION CONTRACTOR IS NOT
TO ENTER THESE UNACQUIRED
PROPERTIES FOR ANY REASON.
THERE IS TO BE NO BRUSH
CUTTING, STORAGE OF MATERIALS,
GRADING OR ANYTHING ELSE THAT
WILL BE CONSIDERED TRESPASS ON
THESE UNACQUIRED PARCELS.

HDL ENGINEERING CONSULTANTS, LLC
3335 ARCTIC BLVD, SUITE 100
ANCHORAGE, AK 99503
PHONE (907) 564-2120
REGISTRATION NO. AECL861

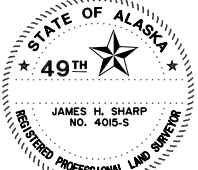

CONSULTANT RIGHT-OF-WAY
SURVEYOR'S CERTIFICATE

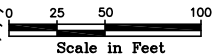


DATE	REVISIONS	BY
2/17	REVISED PCL 147	JS
12/16	REV PCLS E-146 TO E-146-A & 146 TO E-146	JS
4/16	REVISED CL "G", CL "A" & CL "B"	JS
3/16	REVISED PCL E-146	JS

STATE OF ALASKA
DEPARTMENT OF TRANSPORTATION
&
PUBLIC FACILITIES
RIGHT OF WAY MAP
ALASKA PROJECT

OAI5024/OAI5033

State Project No. Z581040000/CFHWY00006
**GLENN HIGHWAY MP 34-42
PARKS HWY TO OLD GLENN HWY**

DRAWN	JHS	DATE	MARCH 2013	SCALE	1" = 50'
CHECKED	JRC	DATE		SHEET	50 OF 68

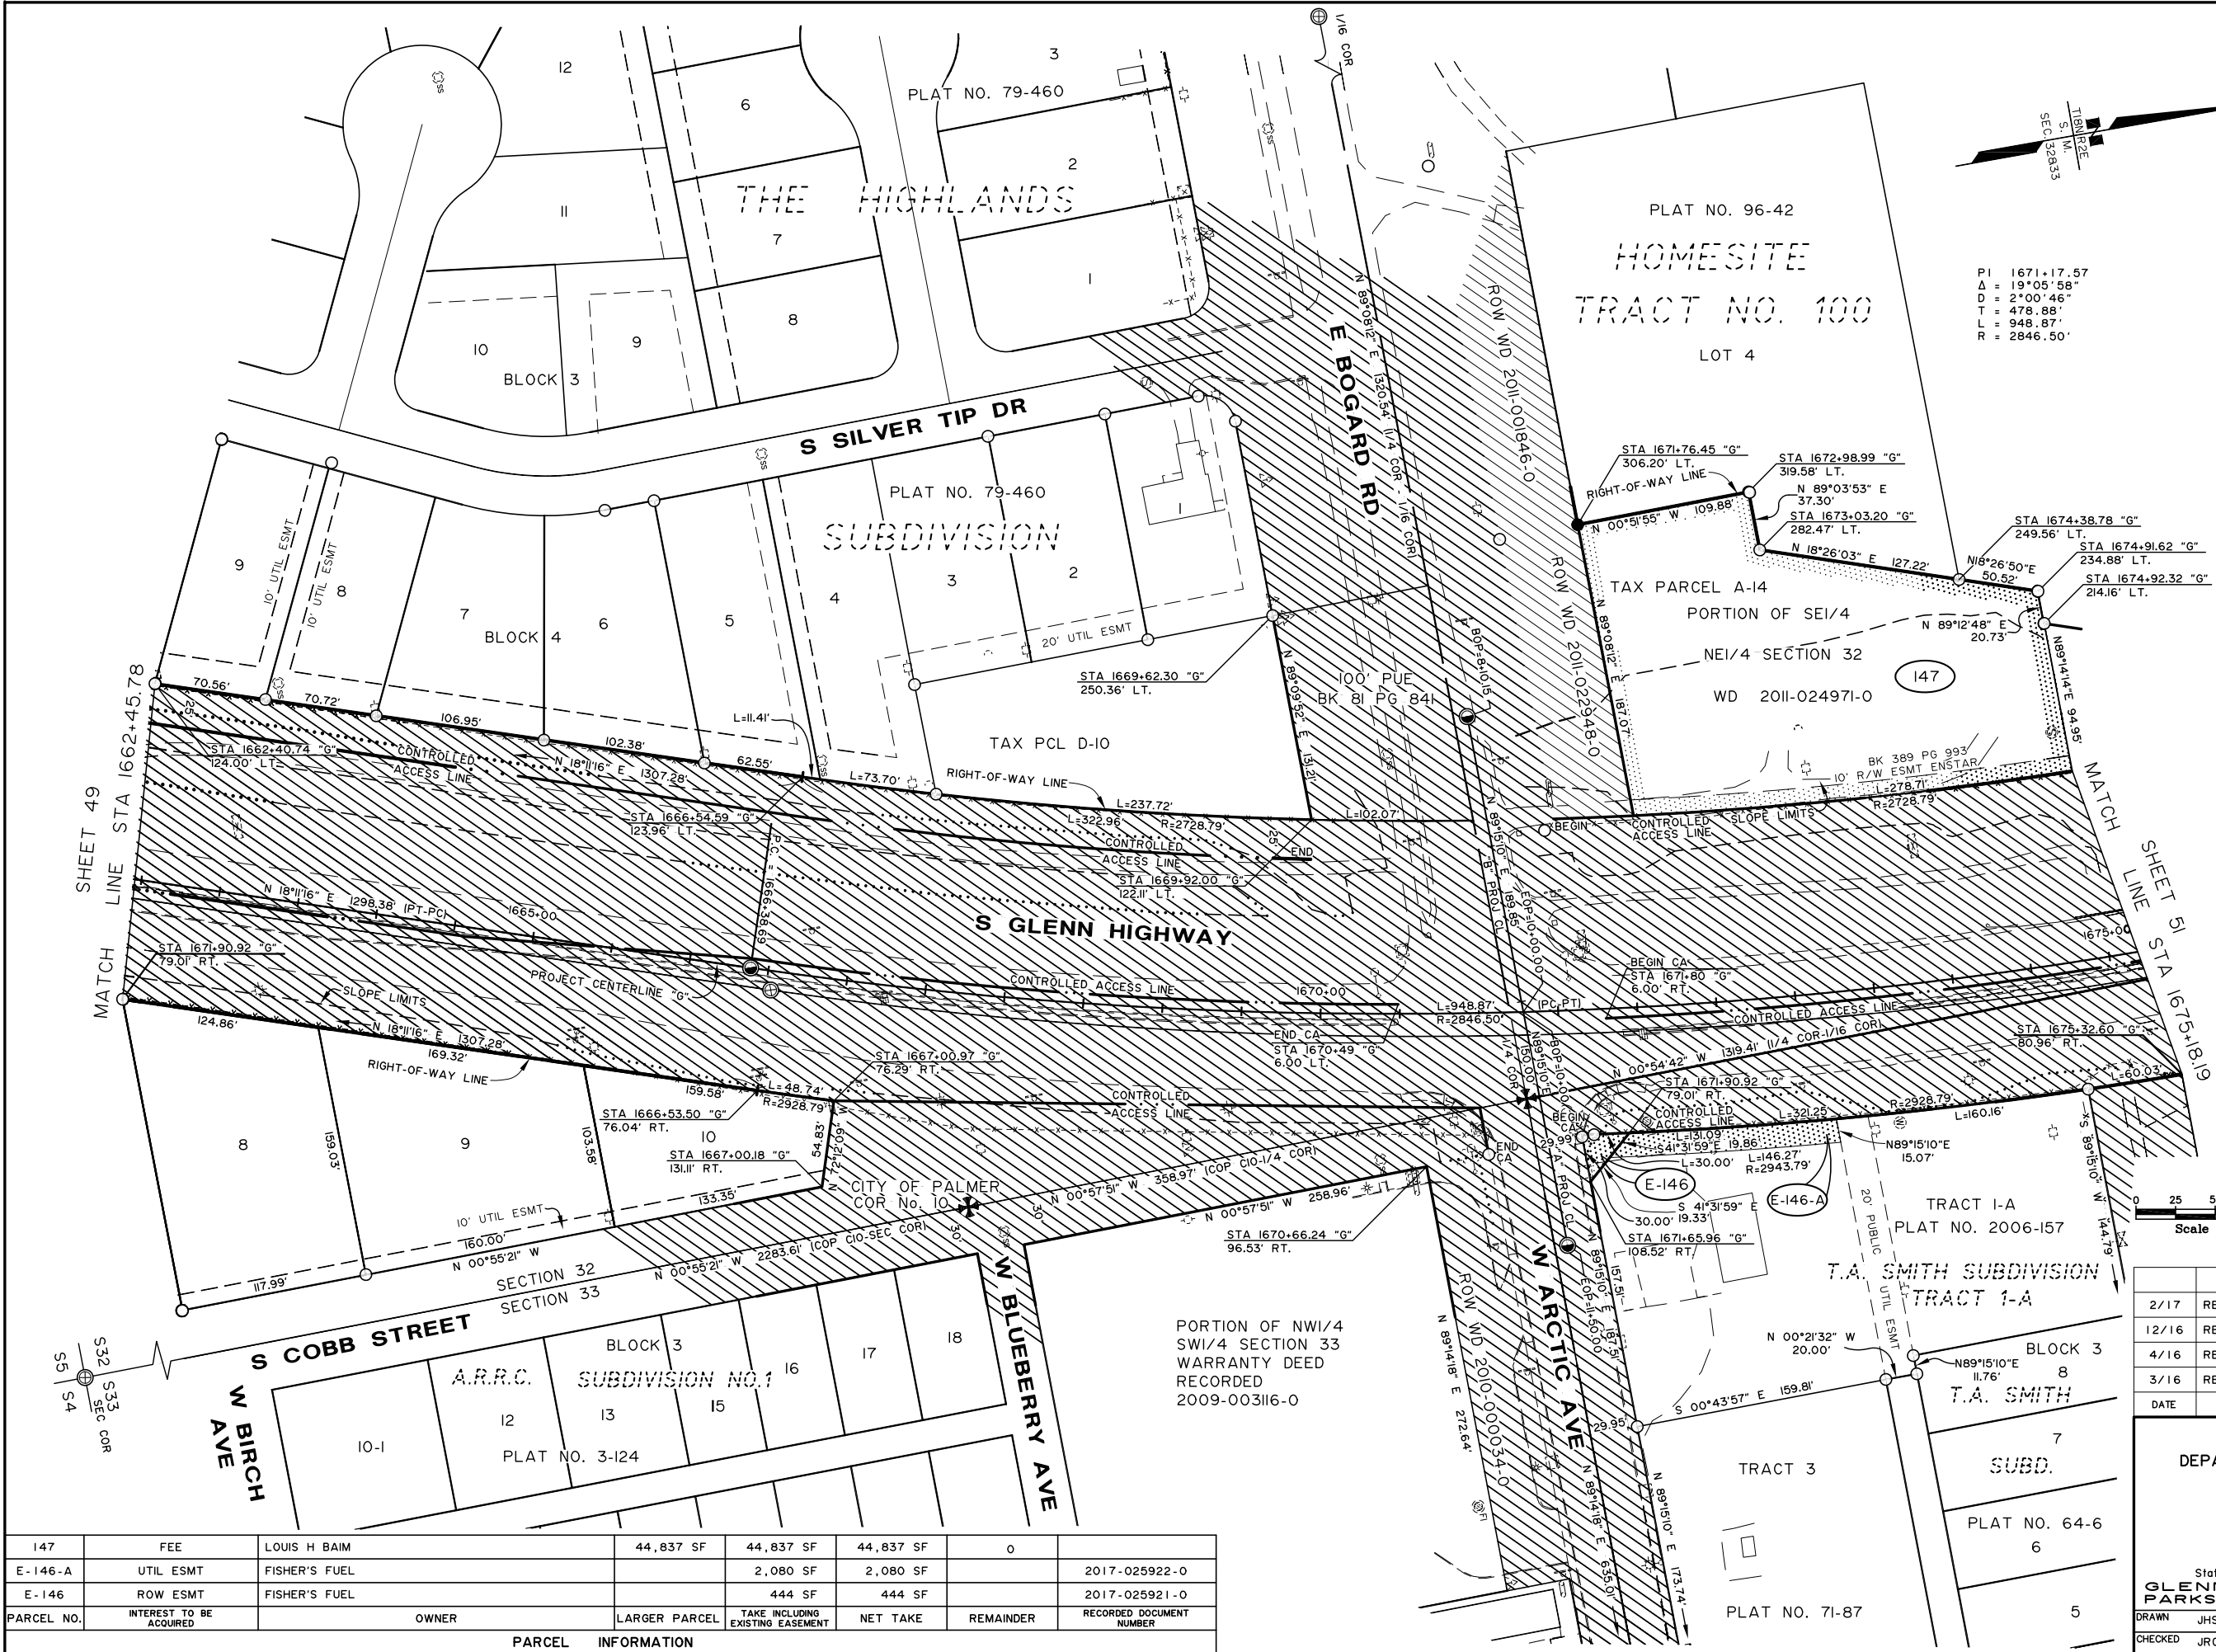


PARCEL NO.	INTEREST TO BE ACQUIRED	OWNER	LARGER PARCEL	TAKE INCLUDING EXISTING EASEMENT	NET TAKE	REMAINDER	RECORDED DOCUMENT NUMBER
147	FEE	LOUIS H BAIM	44,837 SF	44,837 SF	44,837 SF	0	
E-146-A	UTIL ESMT	FISHER'S FUEL		2,080 SF	2,080 SF		2017-025922-0
E-146	ROW ESMT	FISHER'S FUEL		444 SF	444 SF		2017-025921-0

SPECIAL NOTE - PHASE I CONSTRUCTION

THIS PROJECT IS BEING CONSTRUCTED IN TWO PHASES. THE RIGHT-OF-WAY (ROW) ACQUISITION FOR THIS PROJECT IS ALSO BEING COMPLETED IN PHASES. IT IS VERY IMPORTANT THAT THE CONSTRUCTION CONTRACTOR REVIEW THIS ROW MAP AND UNDERSTAND THAT MANY OF THESE PARCELS HAVE NOT BEEN ACQUIRED. THE CONSTRUCTION CONTRACTOR MUST REVIEW THE PARCEL INFORMATION TABLE ON EACH SHEET. IF THE RECORDED DOCUMENT NUMBER COLUMN IS LEFT BLANK, (IE: SHOWS NO RECORDING NUMBER), THAT MEANS THAT THIS PARCEL HAS NOT BEEN ACQUIRED. THE CONSTRUCTION CONTRACTOR IS NOT TO ENTER THESE UNACQUIRED PROPERTIES FOR ANY REASON. THERE IS TO BE NO BRUSH CUTTING, STORAGE OF MATERIALS, GRADING OR ANYTHING ELSE THAT WILL BE CONSIDERED TRESPASS ON THESE UNACQUIRED PARCELS.

PROJECT DESIGNATION	SHEET NO.	TOTAL SHEETS
OAI5024	R-5I	R-68

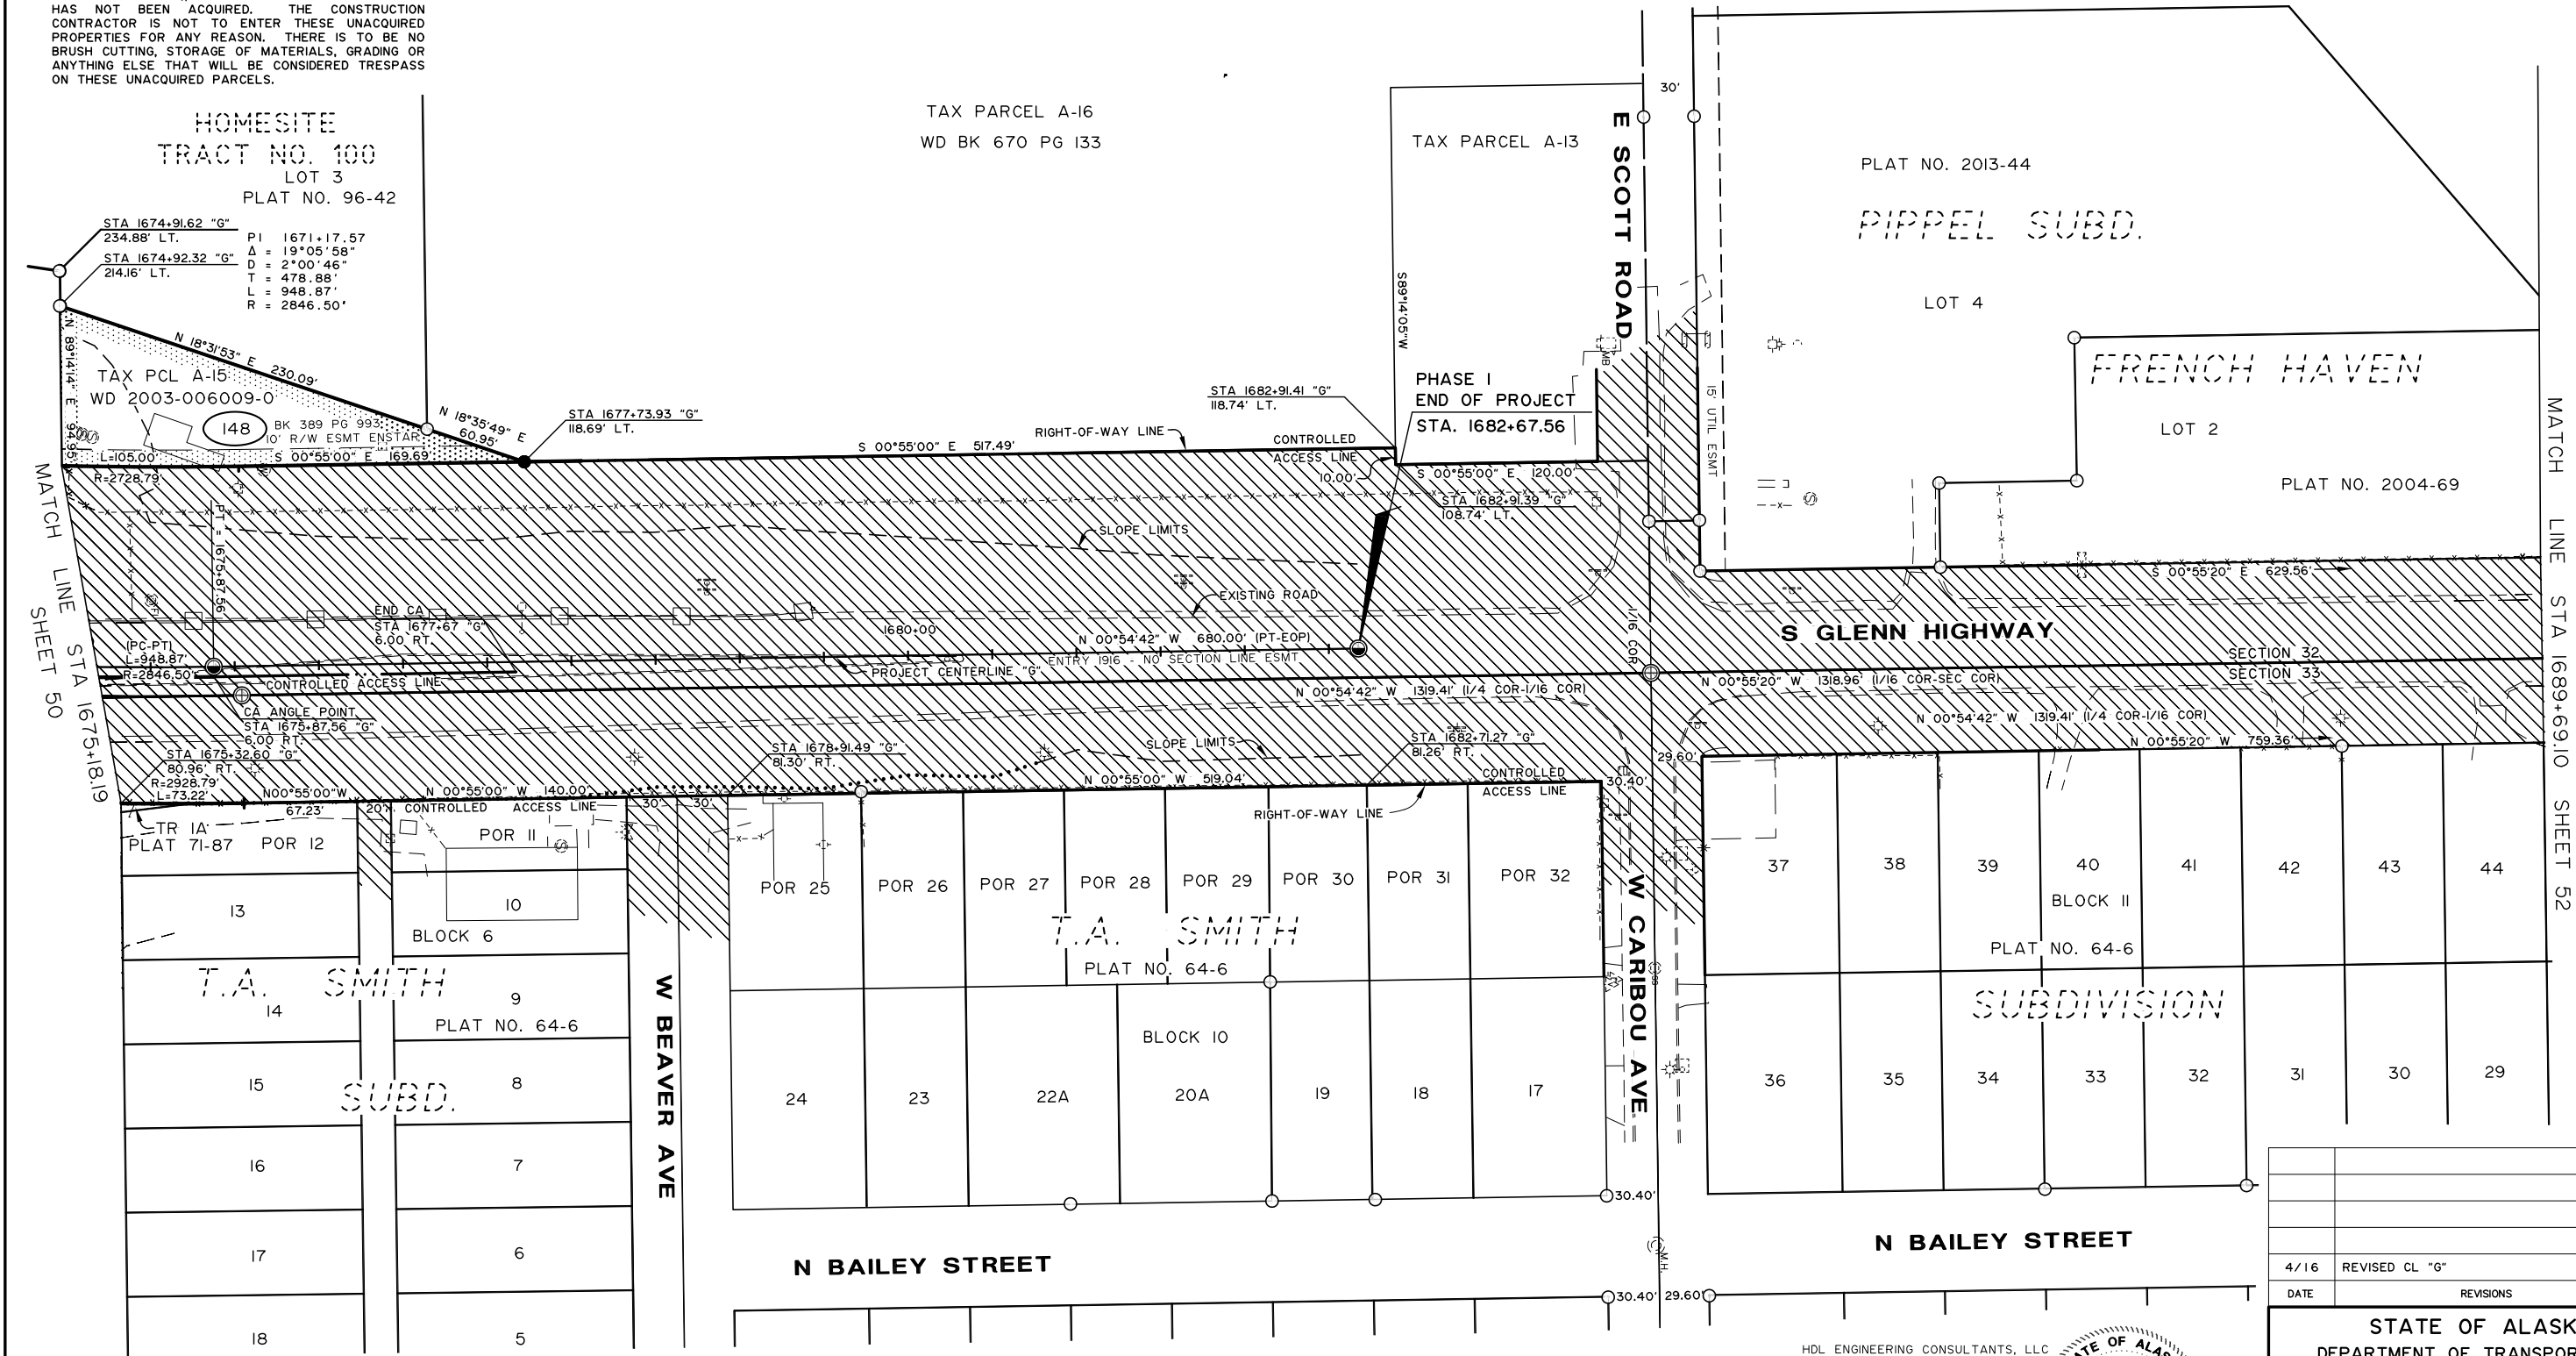

148	FEE	LOUIS H BAIM	13,254 SF	13,254 SF	13,254 SF	0	
PARCEL NO.	INTEREST TO BE ACQUIRED	OWNER	LARGER PARCEL	TAKE INCLUDING EXISTING EASEMENT	NET TAKE	REMAINDER	RECORDED DOCUMENT NUMBER
PARCEL INFORMATION							

HDL ENGINEERING CONSULTANTS, LLC
3335 ARCTIC BLVD, SUITE 100
ANCHORAGE, AK 99503
PHONE (907) 564-2120
REGISTRATION NO. AECL861


0 25 50 100
Scale in Feet



4/16	REVISED CL "G"	JS
DATE	REVISIONS	BY

STATE OF ALASKA
DEPARTMENT OF TRANSPORTATION
&
PUBLIC FACILITIES
RIGHT OF WAY MAP
ALASKA PROJECT
OAI5024/OAI5033
State Project No. Z581040000/CFHWY00006
GLENN HIGHWAY MP 34-42
PARKS HWY TO OLD GLENN HWY


DRAWN JHS	DATE MARCH 2013	SCALE 1" = 50'
CHECKED JRC	DATE	SHEET 51 OF 68

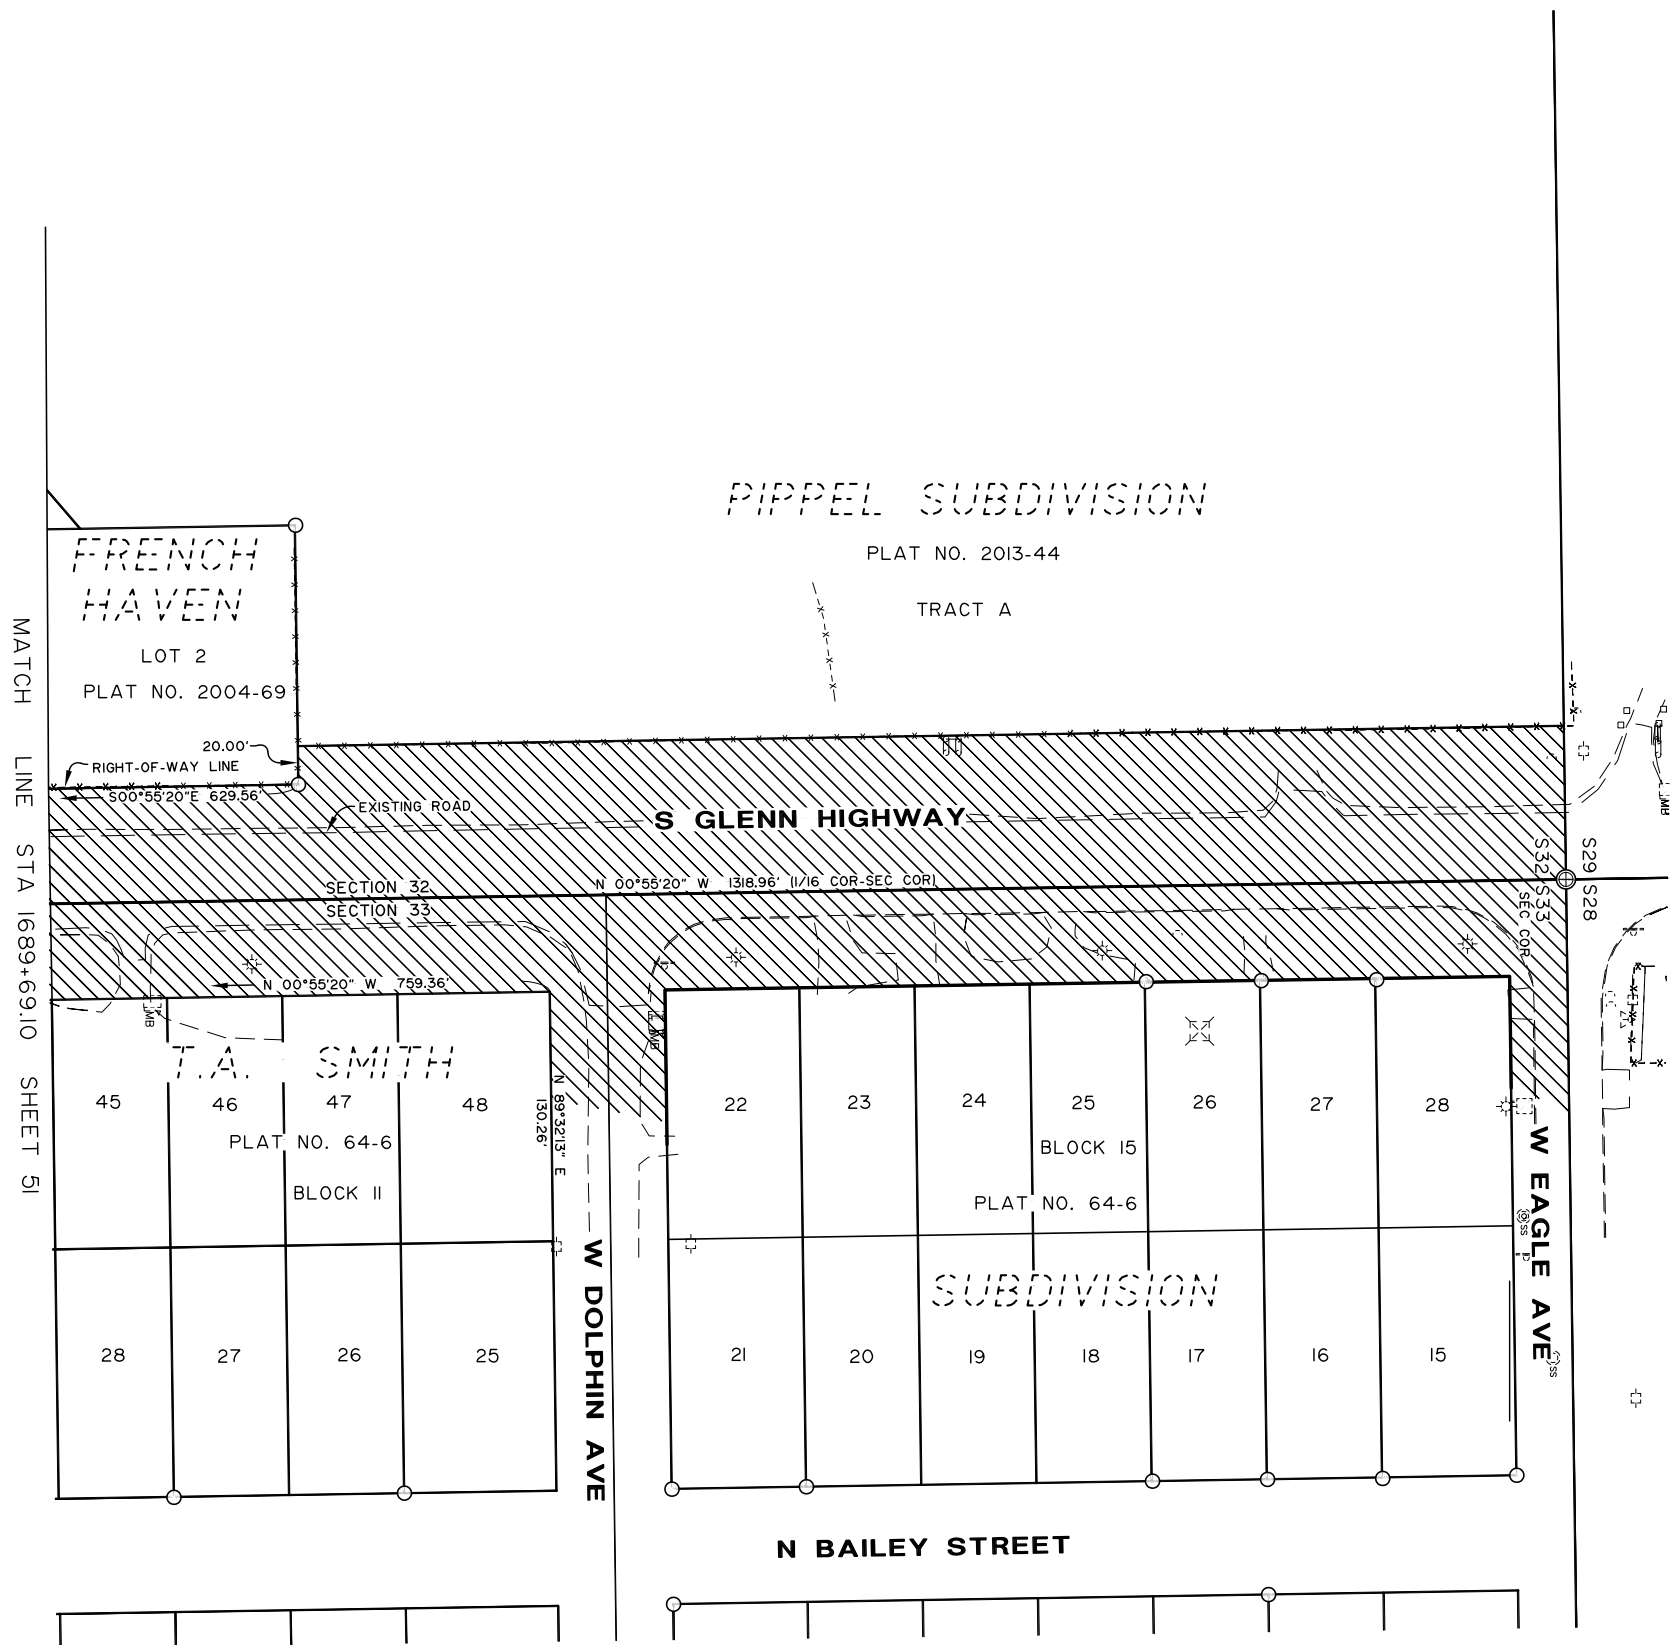

SPECIAL NOTE - PHASE I CONSTRUCTION

THIS PROJECT IS BEING CONSTRUCTED IN TWO PHASES. THE RIGHT-OF-WAY (ROW) ACQUISITION FOR THIS PROJECT IS ALSO BEING COMPLETED IN PHASES. IT IS VERY IMPORTANT THAT THE CONSTRUCTION CONTRACTOR REVIEW THIS ROW MAP AND UNDERSTAND THAT MANY OF THESE PARCELS HAVE NOT BEEN ACQUIRED. THE CONSTRUCTION CONTRACTOR MUST REVIEW THE PARCEL INFORMATION TABLE ON EACH SHEET. IF THE RECORDED DOCUMENT NUMBER COLUMN IS LEFT BLANK, (IE: SHOWS NO RECORDING NUMBER), THAT MEANS THAT THIS PARCEL HAS NOT BEEN ACQUIRED. THE CONSTRUCTION CONTRACTOR IS NOT TO ENTER THESE UNACQUIRED PROPERTIES FOR ANY REASON. THERE IS TO BE NO BRUSH CUTTING, STORAGE OF MATERIALS, GRADING OR ANYTHING ELSE THAT WILL BE CONSIDERED TRESPASS ON THESE UNACQUIRED PARCELS.

HDL ENGINEERING CONSULTANTS, LLC
3335 ARCTIC BLVD, SUITE 100
ANCHORAGE, AK 99503
PHONE (907) 564-2120
REGISTRATION NO. AECL861

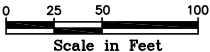

DATE	REVISIONS	BY
STATE OF ALASKA DEPARTMENT OF TRANSPORTATION & PUBLIC FACILITIES RIGHT OF WAY MAP ALASKA PROJECT OAI5024/OAI5033 State Project No. Z581040000/CFHWY00006 GLENN HIGHWAY MP 34-42 PARKS HWY TO OLD GLENN HWY		
DRAWN JHS	DATE MARCH 2013	SCALE 1" = 50'
CHECKED JRC	DATE	SHEET 52 OF 68

NOTES: (CONTINUED FROM SHEET 54)

13. SHEET 21: THE RANGE LINE BETWEEN R1E & R2E HAS A BEARING BREAK AT THE BLM RR ROW MONUMENT. THIS WAS DONE BECAUSE RECOVERED CORNERS NORTH & SOUTH OF BLM RR ROW MON APPEARED TO HAVE USED IT.
14. SHEET 25: THE PROPERTY LINE BETWEEN PARCEL No. 1, WAIVER RESOLUTION SERIAL No. 80-37-PWd AND LOT 2, KERS-LAKE SUBDIVISION, PLAT No. 2014-47 IS IN DISPUTE. CORNERS WERE SET FOR BOTH SURVEYS AND THEY CREATE A 2.5'± OVERLAP. THE PROPERTY PARCEL No. 1 CAME FROM WAS SENIOR AND ITS CALLS WERE HELD TO POSITION THE PROPERTY LINE SHOWN ON THESE PLANS WHICH DOESN'T FIT WITH ANY OF THE RECOVERED CORNERS.
15. SHEETS 28 & 29: THE EXISTENCE OF AN EASEMENT FOR OUTER SPRINGER LOOP COULD NOT BE CONFIRMED. A PRESCRIPTIVE USE SURVEY WAS CONDUCTED AND ADDITIONAL ROW IS BEING ACQUIRED TO CREATE A REASONABLE UNIFORM WIDTH ROADWAY CORRIDOR.
16. SHEET 34: A NUMBER OF RECOVERED CORNERS IN HODSDON SUBDIVISION, PLAT No. 80-54 WERE NOT FOUND TO BE AT PROPERTY CORNERS. THEY COULD NOT BE IDENTIFIED AS ORIGINAL MONUMENTATION AND WERE NOT HELD.
17. SHEET 39: THE COMPUTED POSITION OF THE CSS 1/64 CORNER LIES NORTH 1.5'± FROM THE NE COR OF LOT 1, PROMISSORY POINT.
18. SHEET 40 (ALSO AFFECTING SHEETS 42, 43 & 45): PLAT 74-19 ESTABLISHED THE WESTERLY BOUNDARY AT 100' FROM THE CENTERLINE OF THE ALASKA RAILROAD. PORTIONS OF THIS SUBDIVISION HAVE BEEN RE-PLATTED TO THE WESTERLY BOUNDARY OF THE ORIGINAL SUBDIVISION. US SURVEY No. 9025 LOT 3 ESTABLISHED THEIR BOUNDARY EAST 0.70'± AT INNER SPRINGER LOOP ROAD AND AGREED AT THE PRIMARY MONUMENT CORNER 5 OF THE 1959 CITY OF PALMER BOUNDARY SURVEY. BOTH LINES ARE DEPICTED ON THIS ROW PLAN.
19. SHEET 42: TAX PARCEL D-10 (PARCEL 129 ON THESE PLANS) WAS ONLY IDENTIFIED BY LEGAL DESCRIPTION. NO CORNERS WERE RECOVERED SO ITS TRUE LOCATION IS DETERMINED BY THESE PLANS.
20. SHEET 46 & 48: MATANUSKA-SUSITNA BOROUGH PLATTING BOARD RESOLUTION SERIAL No. 78-91 APPROVED VACATION OF NAKAME SUBDIVISION, PLAT No. 71-41 AND GREATLAND TERRACE PHASE 1, PLAT No. 78-151 REPLATTED THE AREA. NAKAME SUBDIVISION ORIGINALLY REPLATTED THE ENTIRE VACATED ALLEY ALONG THE GLENN HIGHWAY. THIS SURVEYOR BELIEVES 1/2 OF THE VACATED ALLEY BELONGS TO THE STATE OF ALASKA, DOT&PF.
21. SHEET 48: THE TITLE REPORT DOESN'T SUPPORT THIS CONCLUSION BUT THIS SURVEYOR BELIEVES 1/2 OF THE VACATED ALLEY THAT WAS ADDED TO FORM LOT 7A, BLOCK 3, LUCAS SUBDIVISION, PLAT No. 81-215 BELONGS TO THE STATE OF ALASKA, DOT&PF. AT DOT&PF'S REQUEST IT IS NOT BEING HATCHED AS ROW. THIS SMALL AREA IS EXCLUDED FROM THE NET TAKE FOR PARCEL 143.

EXISTING RIGHT OF WAY – SOURCE DOCUMENTS	
THE EXISTING GLENN HIGHWAY CORRIDOR DEPICTED HEREIN WAS DETERMINED FROM THE FOLLOWING PLANS AND DOCUMENTS	
ROW PLAN SHEET NO.	PLAN OR DOCUMENT
51	PORTION OF THE ORIGINAL GLENN HWY ROW RELINQUISHED AND TRACT 1A CREATED ? SEE RELINQUISHMENT CERT ON PLAT 242, PCL 54 WD BK 66D PG 142, PCL A-54 WD, PCL A-54B WD, PCL 56 WD BK 66D PG 136, PCL A-56 CA, PCL 57 WD BK 66D PG 138, PCL A-57 CA, PCL A-58 WD WITH CA BK 70D PG 106, PCL A-59 WD WITH CA PG 70D PG 308, PCL A-60 WD WITH CA BK 70D PG 242, PCL A-61 WD WITH CA BK 70D PG 101, CIVIL ACTION 68-1366 B FEE AND CA; ROW ACQUIRED FOR PROJECT IR-OA1-5(5) PCL 1; 30? ROW DEDICATED BY PLAT 2013-44.
52	ROW DEDICATED BY PLAT 64-6; ROW ACQUIRED FOR PROJECT IR-OA1-5(5) PCL 1 BK 644 PG 481, PCL 2 BK 645 PG 746.

EXISTING RIGHT OF WAY – SOURCE DOCUMENTS	
THE EXISTING GLENN HIGHWAY CORRIDOR DEPICTED HEREIN WAS DETERMINED FROM THE FOLLOWING PLANS AND DOCUMENTS	
ROW PLAN SHEET NO.	PLAN OR DOCUMENT
41	NO EXISTING ROW.
42	ROW ACQUIRED FOR PROJECT F-042-1(17): PCL 39 CONDEMNATION CA 68-745 A.
43	ROW ACQUIRED FOR PROJECT F-042-1(17): PCL 39 CONDEMNATION CA 68-745 A, PCL 39-A WD BK 70D PG 9 AND PCL 40 WD BK 67D PG 54; ROW RELINQUISHED R-42-1-010-1.
44	NO EXISTING ROW.
45	ROW DEDICATED BY: GLACIER VIEW PLAT No.96-27.
46	ROW ACQUIRED FOR PROJECT F-042-1(17): PCL 40 WD BK 67D PG 54, PCL A-40 WD FOR ACCESS RIGHTS ONLY BK 70D PG 19, PCL 42 WD BK 65D PG 246, PCL 44 WD BK 65D PG 250, PCL 46 WD BK 65D PG 248, PCL A-46 WD FOR ACCESS RIGHTS ONLY BK 70D PG 21; ROW DEDICATED BY: GLACIER VIEW PLAT No.96-27, RAVEN'S RIDGE PLAT No. 2006-215 AND LUCAS SUBD PLAT No. 1948-5-65; POSSIBLE CLAIM TO ROW MSB VACATED: RES No. 78-91 WHERE 10' OF THE VACATED ALLEY SHOULD HAVE GONE BACK TO THE PROPERTY THAT IT CAME FROM WHICH IS OWNED BY THE DOT&PF (THIS AREA IS NOT BEING CLAIMED AS ROW AT THIS TIME).
47	ROW DEDICATED BY: A.R.R.C. SUBDIVISION No. 1 PLAT No. 1945-2-277 & REVISED PLAT No. 1945-3-124, LUCAS SUBD PLAT No. 1948-5-65 AND COLONY FAIR SUBD PLAT No. 76-37; ROW ESMTS. BK 238 PG 510 & BK 236 PG 670.
48	ROW ACQUIRED FOR PROJECT F-042-1(17): PCL 42 WD BK 65D PG 246, PCL 44 WD BK 65D PG 250, PCL 46 WD BK 65D PG 248, PCL A-46 WD FOR ACCESS RIGHTS ONLY BK 70D PG 21, PCL 47 WD BK 65D PG 244, PCL A-47 WD FOR ACCESS RIGHTS ONLY BK 70D PG 17, PCL 48 WD BK 65D PG 115, PCL 48-A WD BK 66D PG 58, PCL 48-B WD BK 65D PG 294, PCL 49 WD BK 65D PG 119, PCL A-50 CONDEMNATION CA 68-1365 A; ROW ACQUIRED FOR PROJECT No. S-0572(1) PCL 135A BK 229 PG 645 AND 136 BK 226 PG 904; ROW ACQUIRED FOR PROJECT STP-044-1(2): PCL 1 WD BK 1055 PG 859, PCL E-2 BK 1062 PG 644; ROW ESMT BK 1062 PG 644; ROW DEDICATED BY: LUCAS SUBD PLAT No. 1948-5-65, LOT 7A, BLOCK 3 LUCAS SUB PLAT No. 81-215, THE HIGHLANDS SUBD PLAT No. REFILE 79-460 (79-344); ROW ACQUIRED FOR PROJECT IR-OA1-5(5) PCL X-1A BK 639 PG 451; POSSIBLE CLAIM TO ROW MSB VACATED: RES No. 78-91 WHERE 10' OF THE VACATED ALLEY SHOULD HAVE GONE BACK TO THE PROPERTY THAT IT CAME FROM WHICH IS OWNED BY THE DOT&PF (THIS AREA IS NOT BEING CLAIMED AS ROW AT THIS TIME).
49	ROW ACQUIRED FOR PROJECT F-042-1(17): PCL A-50 CONDEMNATION CA 68-1365 A; ROW ACQUIRED FOR PROJECT STP-044-1(2): PCL E-2 BK 1062 PG 644; MAT SU BOROUGH WD REC 2005-024274-0 OWNED BY THE CITY OF PALMER; ROW ESMT REC 2005-011539-0; ROW DEDICATED BY BOMHOFF ACRES LOTS 1A AND 2A PLAT 2004-95.
50	ROW ACQUIRED FOR PROJECT F-042-1(17): PCL A-50 CONDEMNATION CA 68-1365 A, PCL 52 WD BK 66D PG 146, PCL 52A BK 65D PG 266, PCL A-53 CA 68-1367D, PCL 54 BK 66D PG 142, PCL 55 BK 66D PG 144, PCL A-55 CA 68-1519, PCL 56; MAT SU BOROUGH ACQUIRED WD REC 2011-001845-0, PCL 28 WD REC 2011-001846-0, PCL 29 WD REC 2011-022948-0, PCL 31 WD REC 2010-000034-0; ROW ROW FOR THE BOGARD RD PROJECT: PCL 27 DEDICATED BY PLAT 64-6 AND A PORTION OF THE ORIGINAL GLENN HWY ROW RELINQUISHED AND TRACTS 1-4 CREATED - SEE RELINQUISHMENT CERT ON PLAT 71-87, ALSO ROW DEDICATED BY THE SAME PLAT.

NOTE: REFERENCE IN THE TABLE TO A DISTANCE AND A PLAT NUMBER INDICATES THE DISTANCE FROM THE SECTION LINE/CENTERLINE IS EITHER DEDICATED BY THE PLAT OR SHOWS AS EXISTING.


SOURCE DOCUMENT TABLE LEGEND

WD	WARRANTY DEED
CWD	CORPORATION WARRANTY DEED
ROW	RIGHT OF WAY
ESMT	EASEMENT
SLA	SESSION LAWS OF ALASKA
SLE	SECTION LINE EASEMENT
DOT	DECLARATION OF TAKING
FJ	FINAL JUDGEMENT

SPECIAL NOTE -
PHASE I CONSTRUCTION

THIS PROJECT IS BEING CONSTRUCTED IN TWO PHASES. THE RIGHT-OF-WAY (ROW) ACQUISITION FOR THIS PROJECT IS ALSO BEING COMPLETED IN PHASES. IT IS VERY IMPORTANT THAT THE CONSTRUCTION CONTRACTOR REVIEW THIS ROW MAP AND UNDERSTAND THAT MANY OF THESE PARCELS HAVE NOT BEEN ACQUIRED. THE CONSTRUCTION CONTRACTOR MUST REVIEW THE PARCEL INFORMATION TABLE ON EACH SHEET. IF THE RECORDED DOCUMENT NUMBER COLUMN IS LEFT BLANK, (IE: SHOWS NO RECORDING NUMBER), THAT MEANS THAT THIS PARCEL HAS NOT BEEN ACQUIRED. THE CONSTRUCTION CONTRACTOR IS NOT TO ENTER THESE UNACQUIRED PROPERTIES FOR ANY REASON. THERE IS TO BE NO BRUSH CUTTING, STORAGE OF MATERIALS, GRADING OR ANYTHING ELSE THAT WILL BE CONSIDERED TRESPASS ON THESE UNACQUIRED PARCELS.

HDL ENGINEERING CONSULTANTS, LLC
3335 ARCTIC BLVD, SUITE 100
ANCHORAGE, AK 99503
PHONE (907) 564-2120
REGISTRATION NO. AECL861

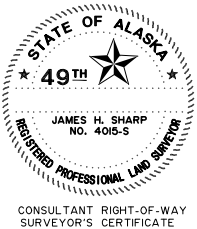

DATE	REVISIONS	BY
STATE OF ALASKA DEPARTMENT OF TRANSPORTATION & PUBLIC FACILITIES RIGHT OF WAY MAP ALASKA PROJECT OA15024/OA15033 State Project No. Z581040000/CFHWY00006 GLENN HIGHWAY MP 34-42 PARKS HWY TO OLD GLENN HWY		
DRAWN JHS	DATE MARCH 2013	SCALE NTS
CHECKED JRC	DATE	SHEET 55 OF 68

MONUMENT SUMMARY SHEET

PROJECT DESIGNATION	SHEET NO.	TOTAL SHEETS
OAI5024	R-56	R-68

RECOVERED CORNERS (SHEETS 10-16)					
LOCATION	MONUMENT TYPE	NORTHING	EASTING	STATION	OFFSET
SHEET 10					
WC Sec Line S22[S23 T17N R1E SM	Fd BC[500]	136317.5204	460816.2299	1331+50.05	429.58 LT
SHEET 11					
ROW Glenn Hwy Sec Line S22[S23	Fd BC[500]	135954.0946	460820.7324	1332+78.59	99.44 LT
SW US Govt L3	Fd Rbr	135952.1019	460824.9955	1332+82.98	99.59 LT
PT Glenn Highway	Fd IP/Bx[DOH]	135829.5047	460843.9468	1333+55.46	0
Glenn Highway ROW	Fd Conc ROW Mon	135918.3382	460891.4288	1333+55.65	100.73 LT
Cor Homestead RV Park Subd	Fd Rbr PC[1634]	135587.3886	461088.4860	1336+85.06	98.91 RT
WD NW L1 Valley Gateway	Fd Rbr	135798.5902	461798.3346	1342+12.56	420.93 LT
NE US Govt L3	Fd Rbr	135791.8953	461796.1694	1342+13.79	414.00 LT
SW L1 Valley Gateway	Fd Rbr	135436.0793	461801.4033	1343+85.52	102.33 LT
SW L1 Valley Gateway	Fd AM[10615]	135432.1255	461803.3649	1343+89.11	99.76 LT
Glenn Hwy ROW	Fd Conc ROW Mon	135244.4949	461731.0622	1344+13.34	99.85 RT
Glenn Hwy ROW	FD CONC/ROW MON	135420.6922	461824.7249	1344+13.40	99.69 LT
PC GLENN HWY	FD BC[DOH]	135332.5766	461778.0926	1344+13.55	0
SHEET 12					
Cor Homestead RV Park Subd	Fd Rbr PC[1634]	135044.5041	461633.7556	1344+20.43	322.13 RT
Cor Homestead RV Park Subd	Fd Rbr/PC[1634]	135209.6213	461802.4884	1344+90.16	98.21 RT
WD NW L2 W Line Valley Gateway	Fd Rbr/PC[10615]	135517.7572	461983.9851	1345+17.96	258.39 LT
SW L2 Valley Gateway	Fd Rbr/PC[10615]	135356.8053	461950.0190	1345+59.09	98.48 LT
WD NE L2 Valley Gateway	Fd Rbr	135487.0706	462202.8970	1347+54.80	317.66 LT
SE L2 Valley Gateway	Fd Rbr/PC[10615]	135253.9860	462206.4484	1348+45.40	100.17 LT
SE L2 Valley Gateway	Fd AM[10615]	135250.3362	462206.2851	1348+46.49	96.68 LT
SHEET 13					
RR ROW	FD AM[BLM]	134194.2956	462623.9038	1354+25.74	837.19 RT
C1/4 S23 T17N R1E SM	Fd BC[GLO]	134205.2710	463489.8100	1361+03.68	810.95 RT
SHEET 14					
NW Lot 24 AA Cobb Subd	Fd Rbr	134790.6417	462642.0222	1353+68.35	244.45 RT
SW Lot 24 AA Cobb Subd	Fd IP	134674.4225	462719.9172	1354+52.97	348.65 RT
N Cor Tax Pcl B2	Fd IP	134641.1730	462742.1084	1354+76.09	378.97 RT
NE Lot 20-1 AA Cobb Subd	Fd Rbr	134914.3722	462830.7184	1355+30.25	97.80 RT
SW State Parks WD Bk 397 Pg 449	Fd Rbr	135111.3843	462850.9624	1355+31.06	100.24 LT
SW L17 AA Cobb Subd	Fd Rbr	134869.4145	463010.7474	1357+05.94	130.48 RT
SE L17 AA Cobb Subd	Fd Rbr	134897.2641	463052.1379	1357+44.89	101.38 RT
NW L13 AA Cobb Subd	Fd Rbr	135097.9809	463110.7079	1358+00.67	100.13 LT
NW L12 AA Cobb Subd	Fd IP	135150.2298	463239.5803	1359+36.48	149.86 LT
SW L12 AA Cobb Subd	Fd Iron Spike	135100.9470	463255.6242	1359+50.88	99.89 LT
Glenn Highway ROW	Fd Conc ROW Mon	135110.5451	463384.6848	1360+84.99	100.21 LT
Glenn Hwy ROW	Fd Conc ROW Mon	134911.5249	463403.7167	1360+85.03	99.71 RT
PT GLENN	FD BC/BX[DOH]	135010.8110	463394.4800	1360+85.27	0
NE L8 AA Cobb	Fd Rbr	135207.0500	463484.1562	1361+93.17	186.84 LT
SE L8 AA Cobb	Fd Steel Bolt	135121.4241	463502.2696	1362+03.07	99.88 LT
NW L4 AA Cobb	Fd IP	135239.7309	463627.2963	1363+38.77	205.78 LT
NW L4 AA Cobb	Fd Steel Bolt	135239.6461	463627.5777	1363+39.04	205.67 LT
SW L4 AA Cobb	Fd Steel Bolt	135136.0059	463653.2862	1363+54.79	100.06 LT
SW L3 AA Cobb	Fd Rbr	135138.7414	463702.3653	1364+03.91	98.12 LT
NW Tax Parcel A-7	Fd Rbr	135286.3967	463824.2808	1365+39.29	233.53 LT
SW Tax Parcel A-7	Fd Rbr	135152.2025	463855.3707	1365+57.50	96.99 LT
NW Tax Parcel A-7	Fd Rbr	135319.8979	463970.2411	1366+87.78	253.02 LT
SE Tax Parcel A-7	Fd Rbr	135183.8102	464001.7367	1367+06.21	114.56 LT
SHEET 15					
NE Waiver Parcel A9 No 84-95-PWm	Fd Rbr	135476.4346	463822.6823	1365+55.75	422.86 LT
SHEET 16					
RR ROW; #926 Retie	Fd AM[BLM]	134964.7059	464130.3391	1368+13.42	115.77 RT
Glenn Highway ROW	Fd Conc ROW Mon	135003.6008	464368.9085	1370+54.61	99.70 RT
Glenn Highway ROW	Fd Conc ROW Mon	135202.7883	464350.0755	1370+54.77	100.37 LT
POL W Line Tax Parcel A27	Fd Spike	134899.9521	464807.7144	1374+81.59	244.55 RT
NW Waiver Pcl 2A No 2007-111-PWm	Fd Spike	135044.1791	464796.5219	1374+84.14	99.91 RT
SE Waiver Parcel 1C No 84-95-PWm	Fd Rbr	135245.3751	464801.2674	1375+07.97	99.93 LT
NE Waiver Parcel 1C No 84-95-PWm	Fd Rbr	135518.0926	464798.4107	1375+31.02	371.68 LT
Glenn Highway ROW	Fd Conc ROW Mon	135297.3905	465345.1471	1380+54.33	100.07 LT
Glenn Highway ROW	Fd Conc ROW Mon	135098.3427	465364.4256	1380+54.62	99.91 RT

RECOVERED CORNERS (SHEETS 17-21)					
LOCATION	MONUMENT TYPE	NORTHING	EASTING	STATION	OFFSET
SHEET 17					
RR ROW	FD AM[BLM]	134807.4190	466121.3400	1387+80.49	461.39 RT
NE Pcl 1A Waiver 2007-111-PWm	Fd Spike	135169.6600	466116.6783	1388+10.25	100.35 RT
N 1/16 S24 T17N R1E SM	Fd AM[AKDOP]	135554.0390	466090.8480	1388+21.03	284.75 LT
NW Parcel A Kepler No 2	Fd AM[AKDOP]	135586.6440	466091.2080	1388+24.49	317.17 LT
GLENN PC	FD BC/BX[DOH]	135275.1500	466165.8370	1388+69.20	0
N Parcel A Kepler No 2	Fd AM[AKDOP]	135546.1550	466455.3690	1391+70.37	250.26 LT
SHEET 18					
SE Parcel A Kepler No 2	Fd AM[AKDOP]	135400.4030	466848.5440	1395+50.47	100.38 LT
NE Parcel A Kepler No2	Fd AM[AKDOP]	135469.3500	466850.1285	1395+50.48	169.35 LT
Glenn Hwy PT 1402+1158	Fd BC/Bx[DOH]	135239.1954	467558.2688	1402+65.55	0.01 LT
Glenn Hwy ROW	FD CONC/ROW MON	135336.9133	467573.4024	1402+66.13	98.89 LT
SHEET 19					
N AP GRANDVIEW PARK	Fd Rbr PC[1634-S]	134924.2642	468973.1065	1417+10.39	100.91 RT
Glenn Hwy PC 1416+6450	Fd BC/Bx[DOH]	135023.8810	468988.0404	1417+11.44	0.19 RT
NE L5 B1 Bradley Lk No 2	Fd Rbr	135310.7933	469121.5063	1418+15.13	300.67 LT
SHEET 20					
NW L2 B2 Crestview Subd	Fd Rbr	134821.7610	469219.3930	1419+53.47	179.48 RT
NW L1 B2 Crestview Subd	Fd Rbr	134837.1720	469481.8490	1422+01.03	161.52 RT
N Bndy Pt L6 B2 Bradley Lake No 2	Fd Nail	135223.6404	469544.4675	1422+83.06	221.52 LT
SW L2 B1 Bradley LK No2	Fd Rbr/PC[RPLS 7077]	135254.7722	469585.3725	1423+29.94	249.68 LT
NW L3 B2 Grandview Subd	Fd Rbr	134848.1020	469682.0270	1423+90.70	164.03 RT
SW L4 B2 Bradley Lake No 2	Fd Rbr/PC[7330]	135103.6466	469659.7107	1423+94.21	92.46 LT
S Line PT L2 B1 Bradley Lake No 2	Fd Rbr/PC[RPLS 7077]	135307.0741	469711.2059	1424+74.17	288.61 LT
NE L4 B2 Bradley Lk No 2	Fd Rbr/PC[7330]	135280.7916	469737.9284	1424+99.58	258.99 LT
NW L2 B2 Grandview Subdivision	Fd Rbr	134864.5810	469816.1160	1425+18.45	164.10 RT
NW L3 B2 Bradley Lake No 2	Fd Rbr/PC[7330]	135333.0622	469826.9240	1426+06.05	296.69 LT
SW L1 B2 Grand View Sub	Fd IP	134695.3685	469952.2959	1426+16.58	353.13 RT
NW Lot1 BK2 Grandview Subd	Fd Rbr/PC[2234-S]	134886.5870	469949.2740	1426+46.07	164.60 RT
SE L4 B2 Bradley Lake No 2	Fd Rbr/PC[7330]	135143.8626	469941.0962	1426+87.92	89.29 LT
PC N Line L3 B2 Bradley Lake No 2	Fd Rbr/PC[7330]	135393.2493	469929.2366	1427+32.20	335.58 LT
SE L1 B2 Grand View Sub	Fd Rbr	134726.6678	470084.5070	1427+37.50	348.83 RT
SW L3 B1 Grand View Sub	Fd Rbr	134733.7850	470121.7830	1427+71.28	350.32 RT
NE L1 B2 Grandview Subdivision	Fd Rbr	134915.2000	470081.6590	1427+74.13	164.54 RT
NW L3 B2 Grandview Subdivision	Fd Nail	134916.1040	470121.3640	1428+10.73	173.15 RT
SW L2 B2 Bradley Lake No 2	Fd Rbr	135160.8150	470079.1670	1428+30.33	74.37 LT
NE L3 B2 Bradley Lake No 2	Fd AM[7330]	135523.0007	470075.2501	1429+33.08	424.29 LT
NE 1/16 S24 T17N R1E SM	Fd AM[7330]	135595.7250	470074.4365	1429+57.34	494.11 LT
NE-E 1/16 S24 T17N R1E SM	Fd IP	135596.1760	470074.5080	1429+57.59	494.52 LT
NE L3 B1 Grandview Subd	Fd IP	134972.1440	470271.2560	1429+61.41	159.78 RT
NW L2 B 2 Bradley Lake No 2	Fd Rbr	135546.5880	470101.6030	1429+70.91	439.12 LT
Glenn Hwy	Fd BC/Bx[DOH]	135140.0399	470318.9624	1430+56.20	15.13 RT
NE Lot 2 BK1 Grandview Subdivision	Fd IP	135008.3080	470419.3520	1431+04.93	172.92 RT
SE Lot 2 BK 2 Bradley Lake No 2	FD NAIL	135255.7540	470349.4530	1431+24.95	83.40 LT
SHEET 21					
NW 1A BK 2 Bradley Lake No 2	FD RBR	135549.4720	470374.9270	1432+69.32	346.37 LT
SW Lot 1B Bk2 Bradley Lake No 2	Fd Rbr/PC[7077]	135324.6190	470545.1920	1433+37.95	71.57 LT

TABLE LEGEND

Fd	FOUND
BC	BRASS CAP MONUMENT
AM	ALUMINUM MONUMENT
Bx	MONUMENT CASE
Rbr	REBAR
AC	ALUMINUM CAP ON A REBAR
PC	PLASTIC CAP ON A REBAR
MLTC	Meadow Lakes Town Center

SPECIAL NOTE -
PHASE I CONSTRUCTION

THIS PROJECT IS BEING CONSTRUCTED IN TWO PHASES. THE RIGHT-OF-WAY (ROW) ACQUISITION FOR THIS PROJECT IS ALSO BEING COMPLETED IN PHASES. IT IS VERY IMPORTANT THAT THE CONSTRUCTION CONTRACTOR REVIEW THIS ROW MAP AND UNDERSTAND THAT MANY OF THESE PARCELS HAVE NOT BEEN ACQUIRED. THE CONSTRUCTION CONTRACTOR MUST REVIEW THE PARCEL INFORMATION TABLE ON EACH SHEET. IF THE RECORDED DOCUMENT NUMBER COLUMN IS LEFT BLANK, (IE: SHOWS NO RECORDING NUMBER), THAT MEANS THAT THIS PARCEL HAS NOT BEEN ACQUIRED. THE CONSTRUCTION CONTRACTOR IS NOT TO ENTER THESE UNACQUIRED PROPERTIES FOR ANY REASON. THERE IS TO BE NO BRUSH CUTTING, STORAGE OF MATERIALS, GRADING OR ANYTHING ELSE THAT WILL BE CONSIDERED TRESPASS ON THESE UNACQUIRED PARCELS.

AKDOTBPF
4111 AVIATION AVENUE
ANCHORAGE, AK 99502
PHONE (907) 269-0700



DEPARTMENT LOCATIONS
SURVEYOR'S CERTIFICATE

DATE	REVISIONS	BY
STATE OF ALASKA DEPARTMENT OF TRANSPORTATION & PUBLIC FACILITIES RIGHT OF WAY MAP ALASKA PROJECT OAI5024/OAI5033 State Project No. Z581040000/CFHWY00006 GLENN HIGHWAY MP 34-42 PARKS HWY TO OLD GLENN HWY		
DRAWN JHS	DATE MARCH 2013	SCALE NTS
CHECKED JRC	DATE	SHEET 56 OF 68

MONUMENT SUMMARY SHEET

PROJECT DESIGNATION	SHEET NO.	TOTAL SHEETS
OAI5024	R-57	R-68

RECOVERED CORNERS (SHEETS 2I-27)					
LOCATION	MONUMENT TYPE	NORTHING	EASTING	STATION	OFFSET
SHEET 21 CONTINUED					
NW Lot 1B Bk 2 Bradley Lake No 2	FD RBR	135551.3900	470542.4390	1434+40.53	276.92 LT
NW Lot 1B Bk 2 Bradley Lake No 2	FD IP	135551.4640	470542.5080	1434+40.63	276.96 LT
Glenn Hwy ROW	FD CONC/ROW MON	135268.1750	470851.4507	1435+82.42	119.02 RT
E Lot 1B B2 Bradley Lake Subd No 2	Fd Rbr/PC[7707]	135556.1250	470954.7170	1438+20.95	70.18 LT
SS-BND Ang Pt TR 2 Bradley Lake No2	Fd Rbr	135605.8563	470937.9128	1438+35.91	120.65 LT
SW TR1 Bradley Lake Subd	Fd Spike	135705.5349	471146.6183	1440+70.52	73.97 LT
NE Lot 1A Bradley Lake No 2	Fd Rbr/PC[2234-B]	135444.5380	471397.3700	1440+95.36	287.04 RT
RR ROW	Fd AM [BLM]	135528.9810	471396.2480	1441+44.94	222.12 RT
N1/16 S24 S19 T17N R1 2E SM	Fd AM[7330]	135611.5180	471395.6635	1441+95.82	159.94 RT
Glenn Hwy PT 1443+6049 Bk	Fd BC/Bx[DOH]	135847.4187	471453.0772	1443+94.81	30.01 RT
Glenn Highway ROW	Fd AC	135927.7675	471391.7286	1444+08.97	70.09 LT
SHEET 22					
SW TR1 Original Bradley Lk	Fd Rbr	136264.4955	470757.0457	1441+45.49	752.34 LT
SW TR1 Original Bradley Lk	Fd Rbr	136264.3746	470762.5839	1441+51.05	748.60 LT
Near NE Cor Bradley Lake Subd	Fd Rbr	136917.9608	470687.9135	1446+20.11	1266.44 LT
NE Cor Bradley Lake Subd	Fd Rbr	136922.1170	470690.2193	1446+24.69	1267.71 LT
SW L11 Canoe Lake	Fd Rbr	136923.0941	470769.8681	1446+81.30	1211.67 LT
S13 S18 S19 T17N R1 2E SM	Fd BC[GLO]	136931.0170	471378.9270	1451+14.49	783.47 LT
SHEET 23					
SE Cor Bradley Lake Sub	FD MISC PIPE	136271.0100	471386.8980	1446+50.03	314.48 LT
Glenn Hwy ROW	FD ROW CONC MON	136306.6160	471744.9720	1449+26.75	84.45 LT
SHEET 24					
Glenn Highway ROW	Fd Conc ROW Mon	136943.1316	472372.5817	1458+20.65	84.30 LT
NW Cor Lot B5 RR ROW	FD AM[BLM]	136949.1220	472795.7160	1461+21.95	212.85 RT
SHEET 25					
Glenn Highway ROW	Fd Rbr/PC[7338]	137733.4585	473173.2598	1469+45.57	68.86 LT
Glenn Highway ROW	Fd Rbr/PC[7338]	137744.1037	473162.6047	1469+45.68	83.92 LT
W line MSB Ascociation Tax Pcl C8	"FD 1""IRON PIPE"	138275.7360	473294.9830	1474+91.47	322.25 LT
E line MSB Ascociation Tax Pcl C8	FD RBR	138206.4580	473547.3390	1475+66.98	70.63 LT
SW L2 Kers-Lake	Fd Rbr/AC[6504]	138523.3380	473291.1615	1477+05.32	453.91 LT
SW L2 Kers-Lake; #1171 Retie	Fd Rbr/PC	138525.7891	473291.3238	1477+07.50	455.04 LT
CS 1/16/S18 T17N R2E SM	FD BC[GLO]	138284.3260	473954.3290	1478+44.35	237.20 RT
SW COR Lot D1 RR ROW	FD AM[BLM]	138335.8810	473953.8200	1478+88.26	210.01 RT
SE L2 Kers-Lake	Fd Rbr/AC[6504]	138526.5833	473749.9427	1479+45.76	63.17 LT
SE L2 Kers-Lake; #1170 Retie	Fd Rbr/PC	138529.0097	473748.8783	1479+47.28	65.34 LT
SHEET 26					
WP NW L2 Kers-Lake	Fd Rbr/AC[6504]	138783.7826	473622.5662	1480+99.77	305.37 LT
SE L1 Kers-Lake	Fd Rbr/AC[6504]	138684.3528	473849.2371	1481+31.10	60.52 LT
RR ROW; #1261 Retie	Fd AM[BLM]	138702.3327	473948.0571	1481+98.97	13.51 RT
SE Angle Point L1 Kers-Lake	Fd Rbr/AC[6504]	138837.7456	473945.7460	1483+12.32	60.60 LT
NE L1 Kers-Lake; #1259 Retie	Fd IP	138944.9793	473944.3711	1484+02.33	118.91 LT
C 1/4/S18 T17N R2E SM	FD AM[BLM]	139604.7970	473934.0560	1489+55.16	479.25 LT
SHEET 27					
SW L6 B5 Crimsonview Phase 1	Fd Rbr	140925.6000	474098.4350	1501+60.40	1044.00 LT
NW Trails End Estates	Fd Rbr/PC[1634]	140926.8840	474184.9150	1502+07.57	971.50 LT
SW L2 Trails End Est	Fd Rbr/PC[1634S]	140690.6283	474565.2274	1502+10.32	523.79 LT
SE L2 Trails End Est	Fd Rbr/PC[1634S]	140657.6552	474618.4211	1502+10.76	461.21 LT
SW L1 B5 Crimsonview Phase 1	Fd Rbr	140927.5160	474230.6710	1502+32.49	933.12 LT
E Bound Ang Pt L1 Trails End Est	Fd Rbr/PC[1634S]	140871.3850	474495.6889	1503+26.22	678.96 LT
W Bound Ang Pt L2 Trails End Est	Fd Rbr/PC[1634S]	140872.0602	474545.6361	1503+53.40	637.05 LT
NW L2 B5 Crimson View	Fd Rbr	141045.7533	474272.4614	1503+54.81	960.77 LT
SE L1 B5 Crimsonview Phase 1	Fd Rbr	140931.3490	474494.7400	1503+76.45	711.71 LT
SE L2 B5 Crimson View	Fd Rbr	141006.2406	474493.9879	1504+39.42	752.26 LT
SW L15 B6 Crimson View	Fd Rbr	141010.0444	474543.7577	1504+69.16	712.17 LT
SE PC E Line L2 B5 Crimson View	Fd Rbr	141054.0992	474493.1124	1504+79.45	778.50 LT
NW PC N Line L15 B6 Crimson View	Fd Rbr	141054.7440	474542.9246	1505+06.54	736.70 LT
SW L14 B6 Crimson View	Fd Rbr	141080.1654	474541.0461	1505+27.05	751.83 LT
SW L1 B6 Crimsonview Phase 1	Fd Rbr	140935.5970	474791.3470	1505+38.10	462.99 LT
NE PT E L L2 B5 Crimson View	Fd Rbr	141147.0519	474459.1153	1505+39.99	856.80 LT
NE L2 B5 Crimson View	Fd Rbr	141183.8852	474429.0442	1505+55.13	901.88 LT
SW L13 B6 Crimson View	Fd Rbr	141148.5507	474518.3069	1505+72.80	807.52 LT
SW L12 B6 Crimson View	Fd Rbr	141207.9978	474474.0726	1505+99.53	876.63 LT
SE L15 B6 Crimson View	Fd Rbr	141026.5533	474770.1208	1506+03.76	529.42 LT

RECOVERED CORNERS (SHEETS 28-32)					
LOCATION	MONUMENT TYPE	NORTHING	EASTING	STATION	OFFSET
SHEET 28					
NW Lot D1 ASG	FD AC	139615.7850	474759.5190	1494+04.34	213.39 RT
Cor Plat 94-45RS Palmer Rec Dist	Fd Rbr/AC[2071-S]	139762.3110	474527.5389	1494+04.71	60.99 LT
Glenn Hwy ROW	Fd Conc ROW Mon	139859.5050	474588.2570	1495+19.31	61.41 LT
Lot B4 RR ROW	FD AM[BLM]	140318.9360	474966.1400	1501+09.44	13.53 RT
RR ROW	FD AM[BLM]	140212.4110	475135.6250	1501+09.62	213.71 RT
SL3 Trails End Subd	FD Rbr/PC[1634]	140447.5800	474956.9130	1502+13.38	62.83 LT
SHEET 30					
SE L4 Trails End Estates	Fd Conc ROW Mon	140705.6950	475120.8310	1505+19.14	61.68 LT
W Bnd Ang Pt L4 Trails End Est	Fd Rbr/PC[1634S]	140836.9563	474912.9625	1505+19.44	307.52 LT
NW L4 Trails End Est	Fd Rbr/PC[1634S]	140937.2811	474911.5274	1506+03.57	362.20 LT
NE L4 Trails End Estates	Fd Rbr/PC[1634]	140891.6050	475236.8530	1507+38.29	62.57 LT
SE L1 B6 Crimsonview Subd	Fd Rbr/PC[7077]	140941.2320	475190.3980	1507+55.52	128.33 LT
SE L2 B6 Crimsonview Subd	Fd Rbr	141085.1396	474988.9627	1507+69.95	375.46 LT
SW L11 Crimsonview Ph 1	Fd Rbr	141075.8070	475070.6089	1508+05.56	301.40 LT
SE AP L11 Crimsonview Ph 1	Fd Rbr	141058.3580	475170.4851	1508+44.02	207.59 LT
SE AP Crimsonview Ph 1	Fd Rbr	141085.5608	475179.8076	1508+72.01	214.20 LT
SW AP Tr 1 Crimsonview Ph 1	Fd Rbr	141123.2145	475233.5106	1509+32.49	188.82 LT
SW AP L3 Tr 1 Crimsonview Ph 1	Fd Rbr	141183.4001	475232.5408	1509+82.90	221.71 LT
NE L10 B1 Crimsonview Ph 1	Fd Rbr	141378.5650	475229.6640	1511+46.51	328.15 LT
E L3 Crosswind Est	Fd Rbr	141258.6199	475470.0468	1511+73.11	60.82 LT
Glenn Highway ROW	Fd Conc ROW Mon	141551.8806	475654.0550	1515+19.32	61.40 LT
SE Cor Lot 1 Crosswind Est	FD RBR	141709.6960	475753.7660	1517+06.00	61.12 LT
SHEET 31					
SW COR LOT 7 Town & Country	Fd Rbr/PC [LS 7830]	142328.0720	475749.2740	1522+26.86	394.45 LT
TRACT A-1 Pioneer Meadows Subd	FD AM[7730-S]	142377.7990	475748.4940	1522+68.53	421.61 LT
SE L18 B4Pioneer Meadows Ph 3	Fd Rbr	142418.2730	475774.0960	1523+16.42	421.51 LT
SE L17 B4 Pioneer Meadows Ph 3	Fd Rbr	142454.0480	475795.8820	1523+58.30	422.14 LT
SW PT L7 B1 Town & Country Subd	Fd Rbr	142331.8920	476047.1940	1523+88.86	144.39 LT
NW L6 Town & Country	Fd Rbr	142505.6213	475829.0216	1524+19.60	421.58 LT
AK RR ROW/S7 S1 T17N R2E	FD AM[BLM]	142273.9490	476197.4430	1524+19.89	13.63 RT
AK RR ROW	FD AM[BLM]	142276.6950	476435.5870	1525+49.12	213.68 RT
NE L6 B1 Town & Country Subd	Fd Rbr	142478.3830	476165.9260	1525+76.09	121.98 LT
SW L5 B1 Town and Country	Fd Rbr	142637.9825	475912.4998	1525+76.09	421.48 LT
Cor Waiver 2001-103-PWm	Fd Rbr PC[7074-S]	142317.2017	476461.0581	1525+96.97	213.65 RT
SE L13 B4 Pioneer Meadows Ph 3	Fd Rbr/PC[7330]	142833.3280	476035.2840	1528+06.82	421.68 LT
SW L3 B1 Town & Country	Fd Rbr	142863.7556	476053.9996	1528+42.54	422.05 LT
E L4 B1 Town & Country	Fd Rbr	142704.3472	476307.9612	1528+42.98	122.21 LT
SE L13 B4 Pioneer Meadows Ph 3	Fd Rbr	142955.4990	476112.3790	1529+51.28	421.54 LT
SW L2 B1 Town & Country	Fd Rbr	142976.4983	476124.9841	1529+75.77	422.07 LT
RR ROW	FD AM[BLM]	142800.0450	476528.9560	1530+41.73	13.80 RT
SHEET 32					
SE L1 B1 Crimsonview Phase 1	Fd Rbr	142157.1330	475217.8990	1517+99.05	753.00 LT
E 1/16 Cor S7\S18 T17N R2E SM	Fd BC[GLO]	142261.2100	475216.2480	1518+86.24	809.86 LT
SW L1Phase 3 Pioneer Meadows	Fd Rbr/PC[7330]	142321.3155	475222.3313	1519+40.34	836.74 LT
SE PC L1 Ph 3 Pioneer Meadows	Fd Rbr/PC[7330]	142323.9071	475428.2999	1520+52.30	663.83 LT


TABLE LEGEND

Fd	FOUND
BC	BRASS CAP MONUMENT
AM	ALUMINUM MONUMENT
Bx	MONUMENT CASE
Rbr	REBAR
AC	ALUMINUM CAP ON A REBAR
PC	PLASTIC CAP ON A REBAR
MLTC	Meadow Lakes Town Center

SPECIAL NOTE -
PHASE I CONSTRUCTION

THIS PROJECT IS BEING CONSTRUCTED IN TWO PHASES. THE RIGHT-OF-WAY (ROW) ACQUISITION FOR THIS PROJECT IS ALSO BEING COMPLETED IN PHASES. IT IS VERY IMPORTANT THAT THE CONSTRUCTION CONTRACTOR REVIEW THIS ROW MAP AND UNDERSTAND THAT MANY OF THESE PARCELS HAVE NOT BEEN ACQUIRED. THE CONSTRUCTION CONTRACTOR MUST REVIEW THE PARCEL INFORMATION TABLE ON EACH SHEET. IF THE RECORDED DOCUMENT NUMBER COLUMN IS LEFT BLANK, I.E. SHOWS NO RECORDING NUMBER), THAT MEANS THAT THIS PARCEL HAS NOT BEEN ACQUIRED. THE CONSTRUCTION CONTRACTOR IS NOT TO ENTER THESE UNACQUIRED PROPERTIES FOR ANY REASON. THERE IS TO BE NO BRUSH CUTTING, STORAGE OF MATERIALS, GRADING OR ANYTHING ELSE THAT WILL BE CONSIDERED TRESPASS ON THESE UNACQUIRED PARCELS.

AKDOTBPF
4111 AVIATION AVENUE
ANCHORAGE, AK 99502
PHONE (907) 269-0700

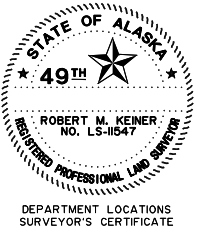

DATE	REVISIONS	BY
STATE OF ALASKA DEPARTMENT OF TRANSPORTATION & PUBLIC FACILITIES RIGHT OF WAY MAP ALASKA PROJECT OAI5024/OAI5033 State Project No. Z58IO40000/CFHWY00006 GLENN HIGHWAY MP 34-42 PARKS HWY TO OLD GLENN HWY		
DRAWN JHS	DATE MARCH 2013	SCALE NTS
CHECKED JRC	DATE	SHEET 57 OF 68

MONUMENT SUMMARY SHEET

PROJECT DESIGNATION	SHEET NO.	TOTAL SHEETS
OAI5024	R-58	R-68

RECOVERED CORNERS (SHEETS 32-36)					
LOCATION	MONUMENT TYPE	NORTHING	EASTING	STATION	OFFSET
SHEET 32 CONTINUED					
SE PC L1 Pioneer Meadows Ph 3	Fd Rbr/PC[7330]	142349.2902	475452.9952	1520+86.94	656.46 LT
SW PC L19 B4 Pioneer Meadows Ph 3	FD RBR/PC[7330]	142325.3180	475538.2910	1521+12.10	571.51 LT
SW PT L19 B4 Pioneer Meadows Ph 3	Fd Rbr/PC[7330]	142350.0190	475512.9680	1521+19.51	606.10 LT
NE L1 Pioneer Meadows Ph 3	Fd Rbr/PC[7330]	142414.2287	475452.2126	1521+41.47	691.73 LT
PC Katie Cr Pioneer Meadows Ph 3	Fd Rbr/PC[7330]	142414.6441	475482.1610	1521+57.78	666.61 LT
SW L18 Pioneer Meadows Ph 3	Fd Rbr/PC[7330]	142415.0489	475512.1673	1521+74.11	641.43 LT
SE L3Pioneer Meadows Ph 3	Fd Rbr/PC[7330]	142483.9372	475457.7245	1522+03.39	724.21 LT
SW L16 Pioneer Meadows Ph 3	Fd Rbr	142543.0035	475537.4529	1522+95.86	688.22 LT
SI Pioneer Meadows Subd	Fd Rbr/PC[7330]	142640.6675	475561.1895	1523+91.15	720.18 LT
SHEET 33					
Sec Cor S7\S8\S18\S17 T17N R2E SM	Fd Iron Pin/Bxx	142278.1370	476537.0540	1526+04.41	298.77 RT
NW (TAX MP C9)	Fd Rbr	143237.8905	477496.5757	1539+27.86	599.26 RT
SHEET 34					
SW COR LOT1 Town & Country Subd	FD RBR	143089.5220	476196.0720	1531+09.29	422.14 LT
SW L1 B1 Town & Country Subd	Fd Rbr	142929.9000	476450.1690	1531+09.62	122.07 LT
PT L1 B1 Town & Country Subd	Fd Rbr	142957.3490	476467.1800	1531+41.91	122.30 LT
PC L1 B1 Town & Country Subd	Fd Rbr	142984.7520	476474.8580	1531+69.19	130.41 LT
NW Cor Lot 1 Town & Country Subd	Fd Rbr/AC[7330-S]	143155.5350	476237.9940	1531+87.49	421.85 LT
NE PC E Line L1 B1 Town & Country	Fd Rbr/PC[7330]	143139.4889	476472.6134	1532+98.93	214.77 LT
NE PC N Line L1 B1 Town& Country	Fd Rbr/PC[7330]	143159.1532	476452.2682	1533+04.73	242.46 LT
S 1/16 S7\S8T17N R2E SM	Fd Rbr/AC	143595.2580	476514.9550	1537+07.16	421.81 LT
SE L3 Hodsdon Sub	Fd Pipe	143601.3258	476937.0419	1539+37.22	67.88 LT
SW L1 Hodsdon Subd	Fd Rbr	143890.3200	476510.9940	1539+54.73	582.40 LT
SW L4 Hodsdon Sub	Fd Rbr	143716.5366	476794.3634	1539+58.68	250.01 LT
SE L4 Hodsdon Subd	Fd Rbr/AC[S-9689]	143701.5325	477008.7088	1540+60.21	60.64 LT
NE L2 Hodsdon Sub	Fd Rbr	143845.7586	476796.2229	1540+69.02	317.30 LT
SW Cot Lot 1 Palmer Church of God	Fd Rbr/AC[7330]	144006.0670	476673.1650	1541+39.09	506.85 LT
NE L1 Hodsdon Sub	Fd Rbr	143976.7261	476794.2325	1541+78.78	388.77 LT
NE L1 (2) Hodsdon Sub	Fd Rbr	143980.4183	476797.8187	1541+83.81	387.71 LT
SE L1 Palmer Church of God	Fd AM[LS 7330]	143897.7238	477131.6208	1542+91.72	61.18 LT
SHEET 35					
SW L2 Palmer Church of God	Fd Rbr/PC[LS7330]	144372.9502	477359.9318	1548+15.51	121.23 LT
NE L1 Palmer Church of God	Fd Rbr/PC[LS7330]	144425.5656	477464.0066	1549+15.50	61.20 LT
N L1 Palmer Church of God	Fd Rbr/AC[S9689]	144457.6019	477413.1837	1549+15.52	121.28 LT
SE L3 Palmer Church of God	Fd Rbr/AC[S9689]	144526.9766	477527.8554	1550+35.33	61.22 LT
SW L3 Palmer Church of God	Fd Rbr/AC[S9689]	144559.0427	477477.1994	1550+35.47	121.17 LT
LOT 3A Palmer Church of God	Fd Rbr/PC[7330]	144671.6210	477322.9110	1550+48.52	311.72 LT
Ang Pt E L2 Palmer Church of God	Fd Rbr/PC[LS7330]	144749.3114	477341.9079	1551+24.38	337.04 LT
Ang Pt W L3 Palmer Church of God	Fd Rbr/PC[LS7330]	144687.3283	477557.9309	1551+87.05	121.22 LT
NE L2 Palmer Church of God	Fd Rbr/AC[S9689]	144928.4306	477385.5025	1552+99.18	395.60 LT
NE Cor Lot 3Palmer Church of God	Fd Rbr/AC	144935.6370	477785.2670	1555+18.31	61.17 LT
Glenn Hwy ROW	Fd Conc ROW Mon	144935.9340	477784.9710	1555+18.40	61.58 LT
SHEET 36					
CW 1/16/S8 T17N R2E	FD BC[GLO]	144936.2220	477816.0150	1555+35.19	35.46 LT
SW Wild Rose Estates	Fd Rbr/AC	145533.4640	477806.9630	1560+35.74	361.39 LT
SE L1 Wild Rose Estates	FD RBR	145374.4930	478060.9170	1560+36.55	61.78 LT
SE L2 Wild Rose Estates	Fd Spike	145627.7210	477919.2050	1561+75.31	316.64 LT
NW L1 Wild Rose Estates	Fd Rbr	145699.9970	477804.5760	1561+75.39	452.15 LT
NE L1 Wild Rose Estates	Fd Rbr	145493.0300	478135.5170	1561+76.61	61.82 LT
SW PT L5 Wild Rose Estates	Fd Rbr	145633.0881	478005.1387	1562+25.65	246.78 LT
SE L5 Wild Rose Estates	Fd Rbr	145535.2137	478162.3971	1562+26.63	61.56 LT
SW PC L5 Wild Rose Estates	Fd Rbr	145660.7801	477999.2042	1562+45.92	266.56 LT
SW L6 Wild Rose Estates	Fd Rbr	145880.2089	477801.7606	1563+26.38	550.57 LT
NW L5 Wild Rose Estates	Fd Rbr/PC[2234-S]	145786.8736	478106.2960	1564+09.68	243.14 LT
SE L4 Wild Rose Estates	FD RBR	145717.0800	478276.5580	1564+41.36	61.87 LT
NW L4 Wild Rose Estates	Fd Rbr/PC[2234-S]	145833.8528	478101.1766	1564+46.71	272.50 LT
Glenn Highway ROW	Fd Conc ROW Mon	145782.4073	478317.8291	1565+18.63	61.76 LT
SW L8 Wild Rose Estates	Fd Rbr	145967.4643	478080.3091	1565+48.65	361.36 LT
SW L9 Wild Rose Estates	Fd Rbr	145969.7337	478230.4234	1566+30.56	235.55 LT
SW L10 Wild Rose Estates	Fd Rbr	145963.6223	478315.0893	1566+70.51	160.65 LT
NE L4 Wild Rose Estates	Fd Rbr	145960.1863	478359.9586	1566+91.51	120.85 LT
SE L10 Wild Rose Estates	FD RBR	145955.3140	478426.5780	1567+22.89	61.88 LT
NW L8 Wild Rose Estates	Fd Rbr	146234.2610	478076.2530	1567+72.25	506.97 LT
NW L9 Wild Rose Estates	Fd Rbr	146236.0121	478226.3589	1568+53.72	380.88 LT

RECOVERED CORNERS (SHEETS 37-39)					
LOCATION	MONUMENT TYPE	NORTHING	EASTING	STATION	OFFSET
SHEET 37					
NW L10 Wild Rose Estates	Fd Rbr	146239.3099	478436.0329	1569+68.24	205.22 LT
Ang Pt W Line L3 Kopperud Comm Pk	Fd Rbr/PC[7330]	146488.0883	478201.9305	1570+54.00	535.88 LT
NE L10 Wild Rose Estates	Fd Rbr	146241.7450	478607.2400	1570+61.54	61.64 LT
CL E Drift Lane	Fd Rbr	146267.5551	478622.8922	1570+91.72	62.15 LT
DE CAMP	Fd Rbr/PC[2071-S]	146297.6370	478642.1630	1571+27.44	61.87 LT
SE L3 Kopperud Commercial Park	Fd Rbr/PC[7330]	146297.6779	478642.9408	1571+27.89	61.24 LT
SE L2 Kopperud Commercial Park	Fd Rbr/PC[7330]	146445.8495	478736.2568	1573+03.00	61.23 LT
NW L3 Kopperud Commercial Park	Fd Rbr/PC[7330]	146698.9967	478334.3043	1573+03.01	536.26 LT
Glenn Hwy ROW	FD CONC/ROW MON	146628.5660	478850.8380	1575+18.67	61.65 LT
S9025 L1 C3\L2 C4/S8 T17N R2E SM	FD AM[BLM]	146527.6080	479112.7170	1575+72.79	213.75 RT
NW L2 Kopperud Commercial Park	Fd Rbr/PC[7330]	147016.3753	478534.1499	1576+78.07	536.28 LT
SE L1 Kopperud Commercial Park	Fd Rbr/PC[7330]	146763.2597	478936.1149	1576+78.09	61.26 LT
NW L1 Kopperud Commercial Park	Fd Rbr/PC[7330]	147158.3577	478623.4897	1578+40.45	537.48 LT
SW Tr5 Kopperud Sub	Fd Rbr/PC[2071-S]	147160.6216	478703.2424	1578+85.53	471.64 LT
SCor L2A Moffitt Subd	Fd Rbr	147029.4270	479104.8530	1579+92.62	62.95 LT
SE Tr5 Kopperud Sub	Fd Rbr/PC[2071-S]	147166.9824	479102.5517	1581+07.03	139.34 LT
SHEET 38					
NE Tract 5 Kopperud	Fd Rbr/PC[7330]	147566.3432	479097.0326	1584+39.83	360.17 LT
NE L2A Moffitt Sub	Fd Rbr	147419.7657	479350.4411	1584+53.76	67.75 LT
1/4 COR S5\S8 T17N R2E SM	FD NAIL	147596.3050	479096.6200	1584+64.80	376.73 LT
SE Tract 2 Kopperud Subd	Fd PC[2071]	147626.2920	479095.9550	1584+89.65	393.53 LT
SW L1 Rambler Subd	Fd IP	147626.4990	479125.6460	1585+05.90	368.67 LT
NE TRACT 2 KOPPERUD SUBD	Fd Rbr PC[2071-S]	147761.3913	479093.6005	1586+06.65	467.90 LT
ROW/INTERSECT SECT LINE SE L3	Fd Spike	147601.2990	479464.4440	1586+68.81	68.78 LT
SE L3 Rambler Subd	Fd Nail	147631.2990	479483.2510	1587+04.21	68.85 LT
NW L3 Rambler Subd	Fd Rbr/PC[7074]	147770.6440	479342.4510	1587+47.09	262.25 LT
Angle NLine Rambler Subd	Fd Rbr/PC[7074]	147683.8150	479481.2430	1587+47.58	98.54 LT
NE L3 Rambler Subd	Fd Rbr/PC	147684.2820	479516.2180	1587+66.61	69.19 LT
NW L2 Rambler Subd	Fd Rbr/PC[7074]	147836.0310	479383.6430	1588+24.37	262.24 LT
NE L2 Rambler Subd	Fd Rbr/PC[CLS]	147839.0300	479613.7390	1589+49.53	69.14 LT
SW (TAX MP D11)	Fd Rbr	148135.2665	479327.9180	1590+47.89	468.85 LT
SE (TAX MP D11)	Fd Spike	148024.1460	479735.1661	1591+70.88	65.03 LT
SHEET 39					
Cor Promissory Point	Fd Rbr AC[2071-S]	147583.9049	478342.7208	1580+46.27	1003.91 LT
SW AP TRACT 1 KOPPERUD SUBD	Fd Rbr	147616.7069	478518.1576	1581+68.82	874.16 LT
SW TRACT 2 KOPPERUD SUBD	Fd Rbr	147623.7713	478945.9150	1584+06.31	518.32 LT
NW TRACT 2 KOPPERUD SUBD	Fd Rbr	147758.8427	478943.4915	1585+18.57	593.47 LT
HELEN RD	Fd Rbr PC[2234]	148121.6543	478727.5373	1587+16.43	969.63 LT
HELEN RD	Fd Rbr PC[2234]	148217.0025	478599.0160	1587+28.63	1129.20 LT
HELEN RD	Fd Rbr PC[2234]	148248.2172	478681.6903	1587+99.10	1075.87 LT
SHEET 40					
RR ROW	FD AM[BLM]	147605.2610	479791.2290	1588+46.30	205.63 RT
Glenn Hwy ROW	Fd Conc ROW Mon	147643.8590	479814.5550	1588+91.39	204.80 RT
SW Tract H Palmer Industrial Park	Fd Rbr/AC	147644.5820	479815.1470	1588+92.32	204.91 RT
SW Tract C Palmer Industrial Park	Fd Rbr/AC	148319.8630	480240.5410	1596+90.42	205.02 RT

TABLE LEGEND

Fd	FOUND
BC	BRASS CAP MONUMENT
AM	ALUMINUM MONUMENT
Bx	MONUMENT CASE
Rbr	REBAR
AC	ALUMINUM CAP ON A REBAR
PC	PLASTIC CAP ON A REBAR
MLTC	Meadow Lakes Town Center

SPECIAL NOTE -
PHASE I CONSTRUCTION

THIS PROJECT IS BEING CONSTRUCTED IN TWO PHASES. THE RIGHT-OF-WAY (ROW) ACQUISITION FOR THIS PROJECT IS ALSO BEING COMPLETED IN PHASES. IT IS VERY IMPORTANT THAT THE CONSTRUCTION CONTRACTOR REVIEW THIS ROW MAP AND UNDERSTAND THAT MANY OF THESE PARCELS HAVE NOT BEEN ACQUIRED. THE CONSTRUCTION CONTRACTOR MUST REVIEW THE PARCEL INFORMATION TABLE ON EACH SHEET. IF THE RECORDED DOCUMENT NUMBER COLUMN IS LEFT BLANK, (IE: SHOWS NO RECORDING NUMBER), THAT MEANS THAT THIS PARCEL HAS NOT BEEN ACQUIRED. THE CONSTRUCTION CONTRACTOR IS NOT TO ENTER THESE UNACQUIRED PROPERTIES FOR ANY REASON. THERE IS TO BE NO BRUSH CUTTING, STORAGE OF MATERIALS, GRADING OR ANYTHING ELSE THAT WILL BE CONSIDERED TRESPASS ON THESE UNACQUIRED PARCELS.

AKDOTBPF
4111 AVIATION AVENUE
ANCHORAGE, AK 99502
PHONE (907) 269-0700



DEPARTMENT LOCATIONS
SURVEYOR'S CERTIFICATE

DATE	REVISIONS	BY
STATE OF ALASKA DEPARTMENT OF TRANSPORTATION & PUBLIC FACILITIES RIGHT OF WAY MAP ALASKA PROJECT OAI5024/OAI5033 State Project No. Z581040000/CFHWY00006 GLENN HIGHWAY MP 34.42 PARKS HWY TO OLD GLENN HWY		
DRAWN JHS	DATE MARCH 2013	SCALE NTS
CHECKED JRC	DATE	SHEET 58 OF 68

MONUMENT SUMMARY SHEET

PROJECT DESIGNATION	SHEET NO.	TOTAL SHEETS
OAI5024	R-59	R-68

RECOVERED CORNERS (SHEETS 39-46)					
LOCATION	MONUMENT TYPE	NORTHING	EASTING	STATION	OFFSET
SHEET 39 CONTINUED					
SW Tract B-3 Greatland Terrace	Fd Rbr	152121.7480	479914.9100	1636+17.58	991.30 LT
SHEET 41					
NW (TAX MP D11)	Fd Rbr	148558.5702	479594.3548	1595+48.06	468.97 LT
CS 1/16 Cor S5 T17N R2E	Fd BC[GLO]	148914.0230	479072.3980	1595+70.69	1100.06 LT
SHEET 42					
Glenn Hwy ROW	FD ROW MON	149166.8560	480449.7440	1605+18.61	69.31 LT
Glenn Hwy ROW	FD ROW MON	149161.5340	480458.2300	1605+18.63	59.29 LT
PC Glenn Highway	Fd R/R Spike	149278.5274	480638.5183	1607+12.41	32.89 RT
SHEET 43					
NW Tract D Palmer Industrial Park	Fd Rbr	149694.3560	481105.6670	1612+44.82	296.69 RT
SW L C-1 Palmer Industrial Park	Fd Rbr	150019.6365	481310.3761	1615+61.62	420.68 RT
Glenn Hwy ROW	FD CONC MON	150140.8587	481033.8404	1616+31.18	128.83 RT
Glenn Hwy ROW	Fd Conc ROW Mon	150128.0880	481142.6870	1616+33.39	238.40 RT
NW Lot C1 Palmer Industrial Park	Fd Rbr	150267.8380	481466.7890	1617+82.60	545.88 RT
SE Tax Parcel A26	Fd Rbr/PC[2231]	150356.2620	480796.0662	1618+22.04	129.31 LT
SHEET 44					
SW Tax Parcel A26	Fd Rbr/PC[2234]	150345.8382	480087.7170	1617+41.53	834.91 LT
SW Ang Pt W Line Tax Parcel A26	Fd IP	150823.2768	480080.4633	1623+08.31	844.56 LT
SHEET 45					
C/O PALMER/BOUND SUR S 2257	FD BC	150607.3820	481680.7480	1620+70.72	752.64 RT
SW L1 B1 Glacier View	Fd Spike	150693.3886	481342.1285	1621+61.32	415.22 RT
SE L4 B1 Glacier View Subd	Fd Spike	150769.1860	481539.2310	1622+34.43	613.33 RT
PT NLine L4 B1 Glacier View Subd	Fd Rbr/PC	150952.7790	481584.4830	1624+17.40	661.07 RT
SW L1 Bedrock	Fd Rbr	150973.0489	481675.0303	1624+36.43	751.89 RT
NE L1 B1 Glacier View Subd	Fd Rbr	150968.5200	481337.5480	1624+36.49	414.38 RT
PC E Line L4 B2 Glacier View	Fd Rbr	151056.3403	481635.8906	1625+20.25	713.88 RT
SE Angle Point L4 B2 Glacier View	Fd Rbr/PC[2234]	151210.5917	481488.9607	1626+76.48	569.06 RT
SW Tract 2-A B2 Glacier View	Fd Rbr/PC[2234]	151210.8196	481484.0211	1626+76.78	564.12 RT
SE Ang Pt SE Line L4 B2 Glacier View	Fd Rbr	151258.6170	481483.2236	1627+24.58	563.97 RT
NW Tax Parcel B9	Fd Rbr/AC[XXXX]	151437.6736	482120.5933	1628+94.97	1203.71 RT
NE Tax Parcel B9	Fd Rbr	151439.3393	482219.2217	1628+95.30	1302.36 RT
NE L1 Bedrock	Fd Rbr	151435.8389	481905.4540	1628+96.06	988.57 RT
NW L1 Bedrock	Fd Rbr	151433.0411	481666.4757	1628+96.50	749.58 RT
SE L15 B6 MD Snodgrass	Fd Rbr	151584.5029	481807.8500	1630+46.03	892.99 RT
SW L1B B6 MD Snodgrass	Fd Rbr	151584.9901	481827.8093	1630+46.25	912.96 RT
N 1/16 S5[S4 T17N R2E	Fd Spike	151591.2220	481663.6510	1630+54.71	748.90 RT
SE L2B B6 MD Snodgrass	Fd Rbr	151660.7015	481945.5840	1631+20.34	1031.75 RT
SW L2B B6 MD Snodgrass	Fd Rbr	151659.2391	481827.0268	1631+20.49	913.18 RT
SE L13 B6 MD Snodgrass	Fd Rbr	151684.4876	481806.5060	1631+46.01	893.01 RT
SW L13 B6 MD Snodgrass	Fd Rbr	151682.9385	481687.8290	1631+46.08	774.32 RT
NE Tract 2-A B2 Glacier View	Fd Rbr	151690.7882	481477.7035	1631+56.78	564.32 RT
NE L2B B6 MD Snodgrass	Fd Rbr	151734.6314	481944.7861	1631+94.28	1031.95 RT
NW L2B B6 MD Snodgrass	Fd Rbr	151733.1298	481826.2183	1631+94.38	913.38 RT
SW L11 B6 MD Snodgrass	Fd Rbr	151783.4768	481686.2326	1632+46.63	774.09 RT
NW L3B B6 MD Snodgrass	Fd Rbr	151807.2474	481824.8391	1632+68.51	913.00 RT
SHEET 46					
SW L3 Raven's Ridge	Fd Rbr/PC[2234]	150572.2466	480309.2697	1620+54.20	619.19 LT
SE L3 Raven's Ridge	Fd Rbr/PC[2234]	150579.7860	480792.9510	1620+55.18	135.45 LT
S L2 Raven's Ridge	Fd Rbr/PC[2234]	150652.2398	480308.0725	1621+34.20	619.30 LT
NW L2 B1 Glacier View Subd	Fd Nail	150691.9290	481027.0070	1621+64.13	100.11 RT
NE Angle Point L3 Raven's Ridge	Fd Rbr/PC[2234]	150926.1826	480728.0902	1624+02.42	195.60 LT
NE L3 Raven's Ridge	Fd Rbr/PC[2234]	150927.1562	480788.0433	1624+02.58	135.64 LT
NW L3 Raven's Ridge	Fd Rbr/PC[2234]	151014.7176	480726.7835	1624+90.97	195.71 LT
SW L3 B2 Glacier View Subd	Fd PC[7326]	151027.5220	481224.5530	1624+97.02	302.19 RT
Glenn Hwy ROW	Fd Conc ROW Mon	151025.6580	480786.6540	1625+01.09	135.69 LT
SW L2 B2 Glacier View	Fd Rbr/PC[7727]	151064.8859	481024.0575	1625+37.10	102.22 RT
E Ang Pt E Line L2 Raven's Ridge	Fd Rbr/PC[2234]	151072.4295	480325.3505	1625+54.12	596.32 LT
W Ang Pt W Line L2 Raven's Ridge	Fd Rbr/PC[2234]	151072.1659	480301.5083	1625+54.18	620.16 LT
E Ang Pt N Line L2 Raven's Ridge	Fd Rbr/PC[2234]	151176.4030	480576.7822	1626+54.67	343.50 LT
NE L2 Raven's Ridge	Fd Rbr/PC[2234]	151178.6059	480724.5294	1626+54.87	195.74 LT
SE L1 Raven's Ridge	Fd Rbr/PC[2234]	151179.5185	480784.4706	1626+54.97	135.79 LT
NW L2 B2 Glacier View Subd	Fd Rbr	151204.6920	481021.9390	1626+76.92	102.00 RT
NE L3 B2 Glacier View Subd	Fd PC[7326]	151207.4530	481221.8500	1626+76.97	301.93 RT

RECOVERED CORNERS (SHEETS 46-48)					
LOCATION	MONUMENT TYPE	NORTHING	EASTING	STATION	OFFSET
SHEET 46 CONTINUED					
SE L2 B2 Glacier View Subd	Fd PC[7326]	151206.8700	481163.6510	1626+77.17	243.73 RT
E Ang Pt E Line L2 B2 Glacier View	Fd Rbr/PC[7074]	151301.1605	481162.3899	1627+71.47	243.75 RT
W Ang Pt E Line L2 B2 Glacier View	Fd Rbr/PC[7074]	151300.9143	481140.4338	1627+71.52	221.79 RT
NW L2 Raven's Ridge	Fd Rbr/PC[2234]	151314.1925	480321.5484	1627+95.91	596.84 LT
W Ang Pt N Line L2 Raven's Ridge	Fd Rbr/PC[2234]	151317.2855	480519.1573	1627+96.32	399.21 LT
NE 1/16 S5 T17N R2E	Fd BC[COP]	151572.8430	480343.7800	1630+54.24	571.10 LT
SE L13 B1 Ph1 Greatland Terrace	Fd Rbr/PC[2234-S]	151579.5240	480778.7922	1630+55.02	136.04 LT
POT 1630+5545	Fd BC/BX[DOT]	151581.6835	480914.8136	1630+55.33	0
SW L1 B2 Glacier View	Fd Rbr/PC[7074]	151608.9696	481015.6192	1630+81.24	101.17 RT
SE L1 B2 Glacier View	Fd Rbr/PC[7074]	151611.0217	481137.1960	1630+81.64	222.76 RT
E Ang Pt E Line L1 B2 Glacier View	Fd Rbr/PC[2071]	151686.7199	481136.4808	1631+57.35	223.07 RT
NW L1 B2 Glacier View	Fd Rbr	151708.8992	481014.0338	1631+81.19	100.94 RT
NE L1 B2 Glacier View	Fd Rbr/AC	151710.2671	481114.1011	1631+81.19	201.02 RT
NW L13 B1 Greatland Terrace Ph 1	Fd Rbr	151747.7990	480672.2557	1632+24.72	240.28 LT
SW L10 B10 Lucas Subd	Fd Rbr	151783.8803	481012.9798	1632+56.17	100.90 RT
PT W L L14 Greatland Terrace Ph 1	Fd Spike	151787.2382	480655.7175	1632+64.38	256.28 LT
SW L9 B10 Lucas	Fd Rbr	151859.0582	481011.5655	1633+31.36	100.51 RT
SW L8 B10 Lucas Subd	Fd Rbr	151933.7914	481010.7796	1634+06.10	100.74 RT
SW L18 B1 Ph1 Greatland Terrace	Fd Rbr	152015.0943	480652.5621	1634+94.50	256.21 LT
SHEET 47					
NW L12 B2 Lucas	Fd IP	152653.2381	481674.6852	1641+09.68	779.90 RT
SE L2 Evergreen Center	Fd AM[10352]	152652.3177	481614.2853	1641+10.11	719.49 RT
SE L2 Evergreen Center	Fd Rbr/PC[10352]	152650.2932	481474.3233	1641+11.21	579.52 RT
NE L2A B1 Lucas	Fd Rbr	152650.3038	481464.4526	1641+11.44	569.65 RT
SE L1 Evergreen Center	Fd Rbr	152712.3400	481613.4624	1641+70.14	720.01 RT
NE L3 B2 MD Snodgrass	Fd Rbr	152756.6537	481930.3240	1642+07.37	1037.78 RT
NW L3 B2 MD Snodgrass	Fd Rbr	152754.7529	481811.6063	1642+08.12	919.05 RT
SE L2 B1 Lucas	Fd Rbr/PC[7077]	152750.1032	481462.9356	1642+11.25	570.36 RT
SW L3-1 B1 Lucas	Fd Rbr	152748.7669	481322.4981	1642+13.04	429.93 RT
NE L1 Evergreen Center Subd	Fd AM[10352]	152880.7929	481611.1520	1643+38.60	721.45 RT
NW L1 Evergreen Center	Fd Rbr/PC[10352]	152878.6727	481471.2334	1643+39.60	581.52 RT
NW L2 B1 Lucas	Fd Rbr	152877.8729	481411.1894	1643+40.14	521.48 RT
SI Evergreen/ S Colony Way	FD BC/BX	152919.6582	482262.0441	1643+62.94	1373.05 RT
S32[S33/55]S4 T18N R2E SM	Fd BC/BX	152911.1749	481640.7091	1643+68.31	751.68 RT
SSE L1A Bomhoff Acres	Fd Rbr/AC	153158.4068	481457.3612	1646+76.12	562.92 RT
NW Tr A-1 Colony Fair Subd	Fd Rbr	153238.3709	481456.2060	1647+75.71	554.15 RT
NE Tract A1 Colony Fair Subd	Fd AM[6504]	153240.4610	481605.3310	1648+01.11	701.99 RT
NW L1 B12 ARRC Subd No1	Fd Rbr	153243.3188	481782.1010	1648+36.92	876.93 RT
SHEET 48					
NW L13 B1 Ph1 Greatland Terrace	Fd Rbr	152074.6829	480647.3674	1635+54.19	260.07 LT
SE L6 B10 Lucas Subdivision	Fd Rbr	152085.1579	481108.5763	1635+54.37	201.26 RT
SW L6 B10 Lucas Subd	Fd Rbr	152083.6818	481008.7409	1635+55.12	101.41 RT
SW L5 B10 Lucas Subd	Fd Rbr	152158.7190	481007.9859	1636+30.16	102.33 RT
SW L4 B10 Lucas Subd	Fd Rbr	152233.7716	481006.6597	1637+05.22	102.68 RT
SE L3 B10 Lucas Subdivision	Fd Rbr	152310.2644	481105.2205	1637+79.50	202.92 RT


TABLE LEGEND

Fd	FOUND
BC	BRASS CAP MONUMENT
AM	ALUMINUM MONUMENT
Bx	MONUMENT CASE
Rbr	REBAR
AC	ALUMINUM CAP ON A REBAR
PC	PLASTIC CAP ON A REBAR
MLTC	Meadow Lakes Town Center

SPECIAL NOTE - PHASE I CONSTRUCTION

THIS PROJECT IS BEING CONSTRUCTED IN TWO PHASES. THE RIGHT-OF-WAY (ROW) ACQUISITION FOR THIS PROJECT IS ALSO BEING COMPLETED IN PHASES. IT IS VERY IMPORTANT THAT THE CONSTRUCTION CONTRACTOR REVIEW THIS ROW MAP AND UNDERSTAND THAT MANY OF THESE PARCELS HAVE NOT BEEN ACQUIRED. THE CONSTRUCTION CONTRACTOR MUST REVIEW THE PARCEL INFORMATION TABLE ON EACH SHEET. IF THE RECORDED DOCUMENT NUMBER COLUMN IS LEFT BLANK, (IE: SHOWS NO RECORDING NUMBER), THAT MEANS THAT THIS PARCEL HAS NOT BEEN ACQUIRED. THE CONSTRUCTION CONTRACTOR IS NOT TO ENTER THESE UNACQUIRED PROPERTIES FOR ANY REASON. THERE IS TO BE NO BRUSH CUTTING, STORAGE OF MATERIALS, GRADING OR ANYTHING ELSE THAT WILL BE CONSIDERED TRESPASS ON THESE UNACQUIRED PARCELS.

AKDOTBPF
4111 AVIATION AVENUE
ANCHORAGE, AK 99502
PHONE (907) 269-0700

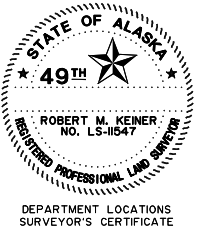

DATE	REVISIONS	BY
STATE OF ALASKA DEPARTMENT OF TRANSPORTATION & PUBLIC FACILITIES RIGHT OF WAY MAP ALASKA PROJECT OAI5024/OAI5033 State Project No. Z581040000/CFHWY00006 GLENN HIGHWAY MP 34-42 PARKS HWY TO OLD GLENN HWY		
DRAWN JHS	DATE MARCH 2013	SCALE NTS
CHECKED JRC	DATE	SHEET 59 OF 68

MONUMENT SUMMARY SHEET

PROJECT DESIGNATION	SHEET NO.	TOTAL SHEETS
OAI5024	R-60	R-68

RECOVERED CORNERS (SHEETS 48-50)					
LOCATION	MONUMENT TYPE	NORTHING	EASTING	STATION	OFFSET
SHEET 48 CONTINUED					
Sw L3 B10 Lucas	Fd Rbr	152308.6047	481005.6331	1637+80.06	103.32 RT
NE L21A B1 Greatland Terrace Ph1	Fd IP	152319.9061	480768.7822	1637+96.64	133.22 LT
SE L2 B10 Lucas Subdivision	Fd Nail	152383.0082	481103.6241	1638+52.26	202.95 RT
N L21-A B1 Greatland Terrace Ph 1	Fd Rbr	152379.9570	480579.0955	1638+60.91	321.52 LT
NE L23 B1 Greatland Terrace Ph1	Fd IP	152442.5446	480767.0768	1639+19.29	132.19 LT
NW L1 B10 Lucas Subd	Fd Rbr	152533.3537	481002.2090	1640+04.83	104.91 RT
C/L Daron Dr Greatland Terrace Ph III	Fd PK Nail	152557.6590	480575.5420	1640+38.65	321.11 LT
E Tract B3 Greatland Terrace Phase III	Fd Rbr/PC	152557.1790	480545.5540	1640+38.83	351.10 LT
SW L14 B2 Lucas Sub	Fd Rbr	152593.3344	481000.8316	1640+64.83	104.87 RT
NE L14 B2 Lucas Subd	Fd Rbr	152644.8795	481104.5400	1641+14.04	209.71 RT
NW L14 B2 Lucas Subd	Fd Rbr	152643.3430	481000.2515	1641+14.83	105.41 RT
NE L15 B2 Lucas Subd	Fd Rbr	152695.0924	481103.8479	1641+64.26	210.13 RT
NE PT Tr B-3 Greatland Terrace Ph III	Fd Rbr	152845.5270	480541.6440	1643+27.20	348.57 LT
NE L8-1 B2 Lucas Subd	Fd Rbr	152873.3913	481101.1507	1643+42.58	211.42 RT
PC 1643+9468	Fd BC/BX	152921.4819	480896.6173	1643+95.22	8.01 RT
SE L D9	Fd Rbr/AC[8535]	152934.3350	481160.5504	1644+02.43	272.16 RT
SW L D9	Fd Rbr/AC[8535]	152931.4212	480960.4935	1644+03.83	72.08 RT
SW L1A Bomhoff Acres Subd	Fd Rbr	153151.4347	480966.8742	1646+29.96	74.07 RT
NW Tract B Colony Fair Subd	Fd Rbr	153154.2826	481157.5181	1646+45.91	264.15 RT
PC W Line L1A Bomhoff Acres	Fd Rbr/PC[6584]	153321.3091	480983.6855	1648+05.42	75.12 RT
SHEET 49					
NW L1A Bomhoff Acres	Fd Rbr/PC[8535]	153704.6480	481061.2520	1652+07.87	76.20 RT
SW Tr C-2 Colony Fair Subd	Fd Rbr/PC	153779.4831	481083.0165	1652+88.01	76.12 RT
N PT L1A Bomhoff Acres	Fd Rbr/AC[8535]	153722.9730	481338.9810	1653+12.24	337.29 RT
C/L PTPC WDogwood Ave	Fd Rbr/AC[8535]	153691.6470	481461.6690	1653+20.95	463.69 RT
Dogwood and Fred Meyer Ent	Fd Rbr/AC[DOT]	153749.6772	481341.4735	1653+41.81	331.45 RT
C/L PT Dogwood Ave	Fd Rbr/AC[8535]	153753.0160	481338.5400	1653+44.07	327.62 RT
PC WLine TrC-2 Colony Fair Subd	Fd AC	153831.6736	481099.3710	1653+44.14	75.85 RT
PT 1653+4317 BK	Fd BC/BX	153853.8730	481039.4624	1653+46.53	12.00 RT
SE L3 Colony Fair Sub	Fd Rbr	154110.5287	481280.5572	1656+65.62	160.94 RT
SW L2A Colony Fair Sub	Fd Rbr/PC[4588]	154110.5156	481280.8530	1656+65.70	161.22 RT
SE L2A Colony Fair	Fd Rbr	154113.4977	481476.2898	1657+29.53	345.97 RT
NE L3 Colony Fair Subd	Fd Rbr/AC[9689]	154274.3108	481415.7470	1658+63.41	238.25 RT
NE L1A Colony Fair Subd	Fd Rbr	154220.0440	481589.7000	1658+66.16	420.45 RT
NW L1 Colony Fair Subd	Fd Rbr	154307.6972	481478.1877	1659+14.62	287.15 RT
W PC N Line L1 Colony Fair Subd	Fd Rbr/PC[4588]	154324.1741	481514.6493	1659+41.66	316.65 RT
NE L1B Colony Fair Subd	Fd Rbr	154305.2980	481588.3550	1659+46.73	392.57 RT
E PC N Line L1 Colony Fair Subd	Fd Rbr	154325.1812	481567.9553	1659+59.25	366.98 RT
SE Silver Tip Dr ROW Highlands Subd	Fd Rbr	154552.0269	480921.5058	1659+72.99	317.98 LT
SE L18 B9 The Highlands Subd	Fd Rbr	154573.4660	480876.4764	1659+79.30	367.45 LT
SE L12 B4 The Highland Sub	Fd Rbr/AC[4588]	154516.4774	481114.3591	1659+99.41	123.66 LT
E PC S Line L5 Colony Fair Subd	Fd Rbr	154375.0917	481567.0231	1660+06.38	350.51 RT
SW L12 B4 The Highlands Subd	Fd Rbr	154597.0334	480942.5778	1660+22.32	312.01 LT
SR L1 B4 Highland Sub	Fd Rbr	154592.7401	481139.2626	1660+79.63	123.81 LT
NW L12 B4 The Highlands Subd	Fd Rbr	154669.3486	480976.3150	1661+01.55	302.53 LT
SE L10 B4 The Highlands Subd	Fd Rbr	154669.2995	481164.1831	1661+60.15	124.03 LT
SW L10 B4 The Highlands Subd	Fd Rbr	154741.6533	481010.4567	1661+80.90	292.66 LT
SHEET 50					
SE L9 B4 The Highlands Subd	FD Rbr	154745.9222	481189.2206	1662+40.76	124.16 LT
SW L8 Colony Fair	Fd Rbr/PC[7071]	154691.2323	481381.9891	1662+48.97	76.05 RT
NW L6 B4 The Highlands Subd	Fd Rbr	154814.1029	481044.5959	1662+60.39	282.84 LT
SE L8 B4 The Highlands Subd	Fd Rbr/PC[2234]	154812.9432	481211.2672	1663+11.31	124.14 LT
SE L8 Colony Fair	Fd Rbr/PC[7071]	154694.0952	481582.1680	1663+14.17	265.33 RT
SW L8 B4 The Highlands Subd	Fd Rbr	154880.0318	481071.3204	1663+31.37	278.03 LT
SE L7 B4 The Highlands Subd	Fd Rbr/PC[2234]	154880.0290	481233.5496	1663+82.00	123.91 LT
SE L9 Colony Fair Subd	Fd Rbr	154812.3040	481579.8970	1664+25.77	226.28 RT
SE L6 B4 The Highlands Subd	FD Rbr/PC[638]	154981.6415	481267.0448	1664+88.99	123.80 LT
PC W Line L6 B4 The Highlands Subd	Fd Rbr/PC	155044.7817	481130.8360	1665+06.46	272.91 LT
NW L6 B4 The Highlands Subd	Fd Rbr/PC	155076.3573	481130.2448	1665+36.27	283.33 LT
SE L5 B4 The Highlands Subd	FD Rbr/PC[638]	155078.9424	481298.8916	1665+91.37	123.92 LT
Box PC 1666+5058 AKS 57121	FD BC/BX	155095.2752	481447.3218	1666+53.16	12.04 RT
SE L3 B4 The Highlands Subd	Fd Rbr/PC[7074]	155218.2221	481273.1652	1667+21.20	190.71 LT
NE L4 B4 The Highlands Subd	Fd Rbr	155219.6241	481343.6605	1667+43.57	123.45 LT

RECOVERED CORNERS (SHEETS 50-51)					
LOCATION	MONUMENT TYPE	NORTHING	EASTING	STATION	OFFSET
SHEET 50 CONTINUED					
NW L3 B4 The Highlands Subd	Fd Rbr	155291.0992	481126.8228	1667+53.42	351.58 LT
Cor 10 City Of Palmer	Fd BC/BX	155194.4922	481603.9375	1667+89.34	134.00 RT
SW L1 B4 The Highlands Subd	Fd Rbr	155366.2203	481125.7812	1668+36.22	372.09 LT
SE L1 B4 The Highlands Subd	Fd Rbr	155368.2004	481270.8090	1668+77.07	231.72 LT
PC W Line L1 B4 The Highlands Subd	Fd Rbr	155426.2382	481124.8992	1669+03.31	387.00 LT
PC N Line L1 B4 The Highlands Subd	Fd Rbr	155446.6653	481144.4926	1669+31.24	372.32 LT
NE L1 B4 The Highlands Subd	Fd Rbr/PC[7074]	155448.5147	481269.5347	1669+62.43	250.39 LT
SW L4 Homesite Tract No100	Fd Rbr/PC[7074]	155594.5234	481007.0604	1670+73.17	535.22 LT
NW Tax Parcel C15 S33 T18N R2E SM	Fd Rbr/AC[7524]	155523.8008	481628.3056	1671+04.34	89.38 RT
SE L4 Homesite Tract No100	Fd Rbr	155598.0177	481247.0501	1671+21.01	298.70 LT
1\4 S32 S33 T18N R2E SM	Fd BC/BX	155553.4128	481597.8970	1671+28.48	54.90 RT
RCM OGH 185 MP	Fd AM[4489]	155594.0301	481432.9739	1671+45.46	114.12 LT
Cor Tr 2 TA Smith Subd	FD PK\WASH[LS 5081]	155583.7680	481627.6510	1671+61.88	80.14 RT
SW TRACT 1 TA SMITH	FD PC[5081]	155591.4310	481627.5490	1671+69.26	79.03 RT
SE Tr 1 TA SMITH	FD RBR	155586.2880	481813.8320	1671+86.87	264.45 RT
Ang Pt ELine L4 Homesite Tr 100	Fd Pipe	155757.9978	481244.7927	1672+98.99	319.58 LT
Ang Pt ELine L4 Homesite Tr 100	Fd Steel Rod	155758.6062	481245.2172	1672+99.71	319.21 LT
Ang Pt ELine L4 Homesite Tr 100	Fd Pipe	155758.6067	481282.0910	1673+03.20	282.47 LT
NW Tr 3 TA Smith Subd	Fd Rbr/PC[5081]	155746.0820	481811.7890	1673+32.61	246.58 RT
Angle Pt Tr 1 TA SMITH	Fd Rbr/PC[5081]	155765.7360	481799.9070	1673+49.92	233.34 RT
SE Tr 1 TA Smith Sub	Fd Rbr/PC[5081]	155765.9290	481811.6650	1673+50.82	245.05 RT
NE L4 Homesite Tract No100	Fd Rbr/PC[7074]	155879.3025	481322.3211	1674+38.78	249.56 LT
NW Tr 1 TA Smith Subd	Fd Rbr/PC[5081]	155903.7320	481653.4080	1674+74.22	80.64 RT
SHEET 51					
Angle Pt ELine L3 Homesite Tr 100	Fd Pipe	155927.2303	481338.3085	1674+91.62	234.88 LT
Ang Pt ELine L3 Homesite Tract 100	Fd Rbr/PC[7074}	155927.5148	481359.0321	1674+92.32	214.16 LT
PT 1677+2545 AHD 1676+0612 BK	BC/BX[DOH]	156035.6621	481590.2996	1676+03.96	17.32 RT
NE L3 Homesite Tract No100	Fd Rbr/PC[7074]	156145.6744	481432.1602	1677+16.47	139.05 LT
NW L25 B10 TASmith Subd	Fd Rbr	156403.4982	481647.4799	1679+70.84	80.35 RT
NE L22 B10 TA Smith Sub	Fd Rbr	156527.8441	481892.2207	1680+91.28	327.04 RT
SE L19 B10 TA Smith Subd	Fd Rbr	156647.5970	481890.5220	1682+11.04	327.24 RT
NW L20 B10 TA Smith Sub	Fd Rbr	156646.4969	481760.3828	1682+12.01	197.10 RT
SE L18 B10 TA Smith Subd	Fd Rbr	156708.9120	481889.6550		
NW L16 B10/TASMITH	FD RBR	156847.2660	481947.6060		
NE L17 B10 TA Smith Subd	Fd Rbr	156846.3760	481887.4250		
N 1/16 S32 S33 T18N R2E	Fd BC/BX[COP]	156872.6602	481576.9056		
French Haven Row Easmt South	Fd Rbr/PC[1511]	156871.4966	481486.9432		
CL Scott Rd	NAIL SHANK	156868.2994	481246.8544		
SW L13 B11 TASmith Subd	Fd Rbr	156907.3220	481946.7300		
SE L1 French Haven	Fd Rbr/PC[DOT]	156901.8526	481516.4433		
S Line Easmt Point French Haven	Fd Rbr/PC[1511]	156901.4386	481486.3227		
SW L1 French Haven	Rbr/PC[1511]	156898.2734	481246.4091		
SE L2 French Haven	Fd Rbr/PC[1511]	157044.6064	481514.1553		
SW Ang Pt L2 French Haven	Fd Rbr/PC[1511]	157043.8586	481464.2143		
SE L33 B11 TA Smith Subd	Fd Spike	157106.6896	481883.4548		

TABLE LEGEND

Fd	FOUND
BC	BRASS CAP MONUMENT
AM	ALUMINUM MONUMENT
Bx	MONUMENT CASE
Rbr	REBAR
AC	ALUMINUM CAP ON A REBAR
PC	PLASTIC CAP ON A REBAR
MLTC	Meadow Lakes Town Center

SPECIAL NOTE -
PHASE I CONSTRUCTION

THIS PROJECT IS BEING CONSTRUCTED IN TWO PHASES. THE RIGHT-OF-WAY (ROW) ACQUISITION FOR THIS PROJECT IS ALSO BEING COMPLETED IN PHASES. IT IS VERY IMPORTANT THAT THE CONSTRUCTION CONTRACTOR REVIEW THIS ROW MAP AND UNDERSTAND THAT MANY OF THESE PARCELS HAVE NOT BEEN ACQUIRED. THE CONSTRUCTION CONTRACTOR MUST REVIEW THE PARCEL INFORMATION TABLE ON EACH SHEET. IF THE RECORDED DOCUMENT NUMBER COLUMN IS LEFT BLANK, (IE: SHOWS NO RECORDING NUMBER), THAT MEANS THAT THIS PARCEL HAS NOT BEEN ACQUIRED. THE CONSTRUCTION CONTRACTOR IS NOT TO ENTER THESE UNACQUIRED PROPERTIES FOR ANY REASON. THERE IS TO BE NO BRUSH CUTTING, STORAGE OF MATERIALS, GRADING OR ANYTHING ELSE THAT WILL BE CONSIDERED TRESPASS ON THESE UNACQUIRED PARCELS.

AKDOTBPF
4111 AVIATION AVENUE
ANCHORAGE, AK 99502
PHONE (907) 269-0700



DEPARTMENT LOCATIONS
SURVEYOR'S CERTIFICATE

DATE	REVISIONS	BY
STATE OF ALASKA DEPARTMENT OF TRANSPORTATION & PUBLIC FACILITIES RIGHT OF WAY MAP ALASKA PROJECT OAI5024/OAI5033 State Project No. Z581040000/CFHWY00006 GLENN HIGHWAY MP 34-42 PARKS HWY TO OLD GLENN HWY		
DRAWN JHS	DATE MARCH 2013	SCALE NTS
CHECKED JRC	DATE	SHEET 60 OF 68

RECOVERED CORNERS (SHEET 5I-OTHER CORNERS)					
LOCATION	MONUMENT TYPE	NORTHING	EASTING	STATION	OFFSET
SHEET 51 CONTINUED					
SW Ang Pt L2 French Haven Sub	Fd Rbr/PC[1511]	157124.1332	481377.8780		
SW Ang Pt French Haven	Fd RbrPC[1511]	157125.6471	481462.7690		
SE L31 B11 TA Smith Subd	Fd Rbr	157226.4820	481881.2900		
SW L43 B11 TA Smith	Fd Rbr	157283.0642	481620.3771		
SHEET 52					
SE L27 B11 TA Smith Subd	Fd Rbr	157466.5020	481877.5100		
NE L2 French Haven	Fd Rbr/PC[DOT]	157531.3354	481506.2854		
NW L1 French Haven Sub	Fd Rbr/PC[1511]	157527.6526	481236.3749		
NW L2 French Haven Sub	Fd Rbr/PC[1511]	157529.8387	481371.2582		
SE L25 B11 TA Smith Subd	Fd Rbr	157586.5270	481875.3290		
SW L8 B15/TASMITH	FD RBR	157726.6870	481933.2130		
SE L21 B15 TA Smith Subd	Fd Rbr/PC[7074]	157725.8750	481873.2510		
NE L21 B15 TA Smith Subd	Fd Rbr	157795.9070	481872.0120		
NE L18 B15 TA Smith Subd	Fd Rbr	157976.1350	481869.1080		
NW L25 B15 TASmith Subd	Fd Rbr	157972.8613	481608.9784		
NW L12 B15 TASmith Subd	Fd Rbr/PC[7330]	158036.5910	481928.1760		
NE L17 B15/TASMITH SUBD	FD RBR	158036.0390	481868.1620		
SW L27 B15 TA Smith	Fd Rbr	158032.8253	481608.4145		
SE L15 B15 TA Smith	Fd Rbr	158096.0229	481867.6755		
NW L27 B15 TASmith Subd	Fd Rbr	158092.8617	481607.9278		
NE L15 B15 TA Smith	Fd Rbr	158165.8409	481866.0182		
Sec Cor 29 28\32 33 T18N R2E	Fd BC/BX	158191.4513	481555.6741		
OTHER RECOVERED CORNERS					
1\4 S15 S22 T18N R2E	Fd BC/BX	136780.0548	458165.8216	1315+87.31	1533.21 LT
S1/16 S15 S14 T17N R1E	Fd BC[GLO]	138134.8167	460793.3403	1328+79.29	2178.57 LT
NW US Govt L3	Fd Rbr	136316.6632	460819.6639	1331+52.74	430.04 LT
1/4 S22 S23 T17N R1E SM	"Fd 3.25"" AC[BLM]""	134175.2370	460846.3360	1341+34.48	1459.36 RT
Cor USS 9024	"Fd 3/4"" Dr Rod"	133759.5870	460851.0670	1343+33.87	1824.10 RT
USS 9024 L4 C1 L2 C2	Fd AC[BLM]	133550.2560	460853.5380	1344+25.03	2007.80 RT
S22 S23 S27 S26 T17N R1E SM	Fd BC[GLO]	131534.3150	460877.6200	1348+35.96	3849.70 RT
1/4 S27 S26 T17N R1E SM	Fd AM[7537]	128890.6705	460914.7353	1351+21.27	6374.67 RT
C2 L1 USS 9024	Fd AM[BLM]	128896.4186	461459.8012	1352+87.22	6254.17 RT
CC S23/S26 T17N R1E SM USS 9024	Fd Al Pipe	131546.5433	461961.1989	1352+91.66	3557.06 RT
CC S23/S26 T17N R1E SM USS 9024	Fd Al Drive Rod	131546.5847	461963.1885	1352+92.53	3556.66 RT
C3 L1 USS 9024	Fd AM[BLM]	128898.6105	461663.5591	1353+50.30	6217.08 RT
CC L2 USS 9024 S23/S26	Fd AM[BLM]	131548.8811	462160.9467	1353+79.61	3521.67 RT
SW USS 1169	Fd BC[GLO]	128900.7859	461815.2675	1353+97.56	6191.80 RT
SW Ang Pt W Line State Parks	Fd Rbr	135431.1525	462847.3951	1354+90.20	417.87 LT
NW USS 1169	Fd BC[GLO]	132872.7661	462568.4997	1354+95.88	2155.66 RT
C 1/4 S26 T17N R1E SM	Fd BC[GLO]	128920.4299	463554.0068	1359+50.67	6087.82 RT
1/4 S23/S26 T17N R1E SM	Fd Rbr/PC[ASCG]	131569.3781	463510.9578	1359+89.22	3440.45 RT
CS 1\16 S23 T17N R1E SM	Fd BC[GLO]	132884.7431	463505.7421	1360+32.79	2127.85 RT
1/4 S14 S23 T17N R1E SM	Fd BC[GLO]	136802.8734	463467.6841	1363+28.30	1777.01 LT
E 1\16 S23/S26 T17N R1E SM	Fd IP	131578.4986	464843.1578	1372+01.50	3554.36 RT
SE 1\16 S23 T17N R1E SM	Fd BC[GLO]	132898.9393	464827.1706	1373+10.96	2238.37 RT
MCS14 S23 T17N R1E SM	Fd BC[GLO]	136859.4432	465406.9762	1382+64.20	1649.19 LT
1/4 S23 S24 T17N R1E SM	Fd BC[GLO]	134234.3320	466128.4770	1387+33.18	1032.57 RT
WP S23 S24 T17N R1E SM	Fd AM[BLM]	136553.9646	466098.3530	1389+14.52	1279.62 LT
SW Tract 3 Kepler No 1	Fd IP	136522.6963	466430.4490	1391+84.82	1226.98 LT
NW Tract 1 Kepler No 1	Fd IP	136871.2444	466425.9996	1391+92.52	1575.43 LT
WP S13/S24 T17N R1E SM	Fd BC[GLO/BLM]	136870.4249	466444.7847	1392+07.22	1573.89 LT
NE Tract 1 Kepler No 1	Fd IP	136874.0958	466754.5951	1394+50.32	1572.66 LT
SE Tract 3 Kepler No 1	Fd Spike	136570.1380	466763.7027	1394+59.12	1268.76 LT
NW Tract 4 Kepler No 1	Fd IP	136215.0923	466761.5116	1394+59.35	913.71 LT
NE Tract 4 Kepler No 1	Fd IP	136219.6085	467095.8807	1397+47.17	928.95 LT
SE Tract 4 Kepler No 1	Fd IP	135815.7973	467100.9363	1397+72.93	526.15 LT
W1/16 S13/S24 T17N R1E SM	Fd IP	136881.4371	467418.2053	1399+68.79	1613.62 LT
CN 1/16 S12 S13 T18N R2E SM	Fd BC[GLO]	139540.6323	468700.7270	1407+54.72	4423.60 LT
SE Lot 15 BK1 Canoe Lake Subd	Fd Rbr	136928.2920	468944.6550	1413+84.95	1876.72 LT
SW PC Lot 15 BK1 Canoe Lake Subd	Fd Rbr	136929.1150	468959.1760	1413+99.18	1879.69 LT
SE Lot 14 BK1 Canoe Lake Subd	Fd Rbr	136949.1390	469099.3060	1415+34.77	1920.36 LT
RR ROW	FD AM[BLM]	134429.2300	468770.0695	1415+84.45	620.48 RT

RECOVERED CORNERS (OTHER CORNERS)					
LOCATION	MONUMENT TYPE	NORTHING	EASTING	STATION	OFFSET
OTHER CORNERS CONTINUED					
C 1/4 S24 T17N R1E SM	Fd AC[BLM]	134262.5810	468771.4840	1416+10.67	785.06 RT
SW PT Lot 13 BK 1 Canoe Lake	Fd Rbr	137009.1330	469236.7110	1416+61.71	2000.15 LT
SW\AP Lot 2 Crest View Subd	Fd Rbr PC[12312]	134628.4326	469230.1329	1419+72.02	372.03 RT
SW Lot 2 Crest View Subd	Fd Rbr PC[12312]	134533.6747	469231.5662	1419+77.04	466.63 RT
SW L1 B1 Crest View Sub	Fd Rbr	134590.7257	469484.8178	1421+96.34	407.93 RT
SW L3 B2 Grand View Sub	Fd Rbr	134635.1789	469684.2323	1423+73.79	376.16 RT
SW L2 B2 Grand View Sub	Fd Rbr	134670.2523	469818.6306	1424+95.68	356.85 RT
C-E 1/16 S24 T17N R1E SM	Fd Rbr	134273.0490	470093.0040	1426+65.86	794.33 RT
1/4 S24 S19 T17N R1 2E SM	Fd BC[GLO]	134291.6973	471412.4722	1435+84.77	1245.18 RT
SE Lot 1A GRANDVIEW SUBD	Fd Rbr	134951.4253	471403.8258	1438+43.21	682.65 RT
E 1/16 S13/24 T17N R1E SM SM	Fd IP	136914.1450	470059.3990	1438+98.54	1696.05 LT
SW L1 B3 Canoe Lake	Fd Rbr	136919.0012	470470.2840	1444+68.08	1422.16 LT
S 1/16 S13 [S18	FD BC	138251.2260	471362.4660	1460+43.18	1721.95 LT
1/4 S18/S19 T17N R2E SM	Fd Rbr/AC[6702]	136964.2500	473973.2520	1469+59.33	1040.87 RT
NE TR B TARA DELLS ADD1	Fd Rbr	139571.5656	471342.2558	1469+69.33	2663.20 LT
NE Lot C11	FD RBR	137476.0857	473966.5789	1472+50.58	690.21 RT
WP NW L2 Kers-Lake	Fd Rbr/AC[6504]	138659.8590	473289.0872	1478+21.02	526.41 LT
Sec Cor 18 17\19 20 T17N R2E SM	Fd AM[5202]	136997.7230	476615.7830	1481+78.16	3179.27 RT
NW L1 B1 Sky Ranch Ph2	Fd Rbr	136998.7170	476695.9120	1482+21.70	3246.55 RT
W 1/16 S18/T17N R2E	FD BC[GLO]	139587.6770	472615.3870	1482+37.97	1585.96 LT
1/4 Cor S12\S13 T17N R2E SM	Fd BC[GLO]	142182.0674	468662.6397	1483+26.92	6313.24 LT
Cor Plat 94-45RS Palmer Rec Dist	Fd Rbr/AC[2071-S]	139737.6587	472613.0540	1483+63.64	1667.86 LT
NE L1 B1 Sky Ranch Ph2	Fd Rbr	137003.0780	477006.6990	1483+91.01	3507.21 RT
SE 1/16/S18 T17N R2E SM	FD BC[GLO]	138300.4820	475274.9010	1485+65.99	1350.41 RT
E 1/16 S18 S17 T17N R2E SM	FD BC[GLO]	138318.2920	476596.5130	1492+85.34	2459.25 RT
SW(TAX MAP A3) AS&G GRAVIL PIT	Fd Rbr	142204.5612	470652.7738	1494+06.48	4641.21 LT
CN 1/16 S18 T17N R2E SM	Fd BC [GLO]	140923.2100	473916.1390	1500+61.23	1196.98 LT
1/4 Cor S18 S17 T17N R2E SM	Fd BC[GLO]	139640.4260	476575.8570	1503+93.10	1737.22 RT
NE PC L4 B5 Crimson View	Fd Rbr	141328.1492	474310.7038	1506+14.15	1078.89 LT
NW PC W Line L12 B6 Crimson View	Fd Rbr	141359.9252	474349.2233	1506+61.56	1063.23 LT
1/4 Cor S7\S18 T17N R2E SM	Fd BC[GLO]	142244.0350	473894.6360	1511+67.44	1919.03 LT
SE TRACT1 MCLEOD LAKE SUBD	Fd IP	140162.5426	477278.8240	1512+09.51	2053.82 RT
SW MCLEOD LAKE SUBD	Fd Rbr PC[6925]	140951.9346	476321.5594	1513+67.36	823.14 RT
SW L1 MCLEOD LAKE SUBD	Fd Rbr PC[8925]	140772.6433	476617.4590	1513+73.33	1169.07 RT
SE Lot 3 MCLEOD LAKE SUBD	Fd Rbr PC[1511]	140408.1836	477275.7540	1514+15.73	1920.33 RT
SE L5 B1 Crimsonview Phase 1	Fd Rbr	141710.7560	475224.5750	1514+24.89	509.48 LT
N 1/16S18 S17 T17N R2E SM	FD BC[GLO]	140958.7010	476556.4120	1514+98.24	1018.27 RT
NW ANGLE PT MCLEOD LAKE SUBD	Fd Rbr PC[6925]	141160.8539	476318.4110	1515+42.47	709.15 RT
SW\AP Lot 2 CREST VIEW SUBD	Fd Rbr PC[12312]	140595.0729	477273.1180	1515+72.47	1818.50 RT
NW TRACT1 MCLEOD LAKE SUBD	Fd Rbr PC[8925]	141255.5000	476383.9440	1516+57.48	714.16 RT
SW L1 Crosswind Estates	Fd Rbr	142045.4621	475219.8030	1517+05.57	691.88 LT
SE L2 B1 Crimsonview Phase 1	Fd Rbr	142053.7910	475217.3980	1517+11.34	698.35 LT
NE L1 MCLEOD LAKE SUBD	Fd RR Spike	140781.8358	477270.8318	1517+29.29	1717.05 RT
NE L1 MCLEOD LAKE SUBD	Fd IP	140968.3020	477268.4103	1518+85.78	1615.63 RT


TABLE LEGEND

Fd	FOUND
BC	BRASS CAP MONUMENT
AM	ALUMINUM MONUMENT
Bx	MONUMENT CASE
Rbr	REBAR
AC	ALUMINUM CAP ON A REBAR
PC	PLASTIC CAP ON A REBAR
MLTC	Meadow Lakes Town Center

SPECIAL NOTE -
PHASE I CONSTRUCTION

THIS PROJECT IS BEING CONSTRUCTED IN TWO PHASES. THE RIGHT-OF-WAY (ROW) ACQUISITION FOR THIS PROJECT IS ALSO BEING COMPLETED IN PHASES. IT IS VERY IMPORTANT THAT THE CONSTRUCTION CONTRACTOR REVIEW THIS ROW MAP AND UNDERSTAND THAT MANY OF THESE PARCELS HAVE NOT BEEN ACQUIRED. THE CONSTRUCTION CONTRACTOR MUST REVIEW THE PARCEL INFORMATION TABLE ON EACH SHEET. IF THE RECORDED DOCUMENT NUMBER COLUMN IS LEFT BLANK, (IE: SHOWS NO RECORDING NUMBER), THAT MEANS THAT THIS PARCEL HAS NOT BEEN ACQUIRED. THE CONSTRUCTION CONTRACTOR IS NOT TO ENTER THESE UNACQUIRED PROPERTIES FOR ANY REASON. THERE IS TO BE NO BRUSH CUTTING, STORAGE OF MATERIALS, GRADING OR ANYTHING ELSE THAT WILL BE CONSIDERED TRESPASS ON THESE UNACQUIRED PARCELS.

AKDOTBPF
4111 AVIATION AVENUE
ANCHORAGE, AK 99502
PHONE (907) 269-0700

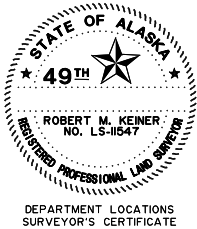

DATE	REVISIONS	BY
STATE OF ALASKA DEPARTMENT OF TRANSPORTATION & PUBLIC FACILITIES RIGHT OF WAY MAP ALASKA PROJECT OAI5024/OAI5033 State Project No. Z58I040000/CFHWY00006 GLENN HIGHWAY MP 34-42 PARKS HWY TO OLD GLENN HWY		
DRAWN JHS	DATE MARCH 2013	SCALE NTS
CHECKED JRC	DATE	SHEET 6I OF 68

PROJECT DESIGNATION	SHEET NO.	TOTAL SHEETS
OAI5024	R-62	R-68

[illegible]

**SPECIAL NOTE -
PHASE I CONSTRUCTION**

THIS PROJECT IS BEING
CONSTRUCTED IN TWO PHASES.
THE RIGHT-OF-WAY (ROW)
ACQUISITION FOR THIS PROJECT IS
ALSO BEING COMPLETED IN PHASES.
IT IS VERY IMPORTANT THAT THE
CONSTRUCTION CONTRACTOR
REVIEW THIS ROW MAP AND
UNDERSTAND THAT MANY OF THESE
PARCELS HAVE NOT BEEN
ACQUIRED. THE CONSTRUCTION
CONTRACTOR MUST REVIEW THE
PARCEL INFORMATION TABLE ON
EACH SHEET. IF THE RECORDED
DOCUMENT NUMBER COLUMN IS LEFT
BLANK, (IE: SHOWS NO RECORDING
NUMBER), THAT MEANS THAT THIS
PARCEL HAS NOT BEEN ACQUIRED.
THE CONSTRUCTION CONTRACTOR IS
TO ENTER THESE UNACQUIRED
PROPERTIES FOR ANY REASON
THERE IS TO BE NO BRUSH
CUTTING, STORAGE OF MATERIALS,
GRADING OR ANYTHING ELSE THAT
WILL BE CONSIDERED TRESPASS ON
THESE UNACQUIRED PARCELS.


DATE	REVISIONS	BY	
STATE OF ALASKA DEPARTMENT OF TRANSPORTATION & PUBLIC FACILITIES RIGHT OF WAY MAP ALASKA PROJECT 0A15024/0A15033 State Project No. Z58I040000/CFHWY00006 GLENN HIGHWAY MP 34-42 PARKS HWY TO OLD GLENN HWY			
DRAWN	JHS	DATE	MARCH 2013
CHECKED	JRC	DATE	
		SCALE	N.T.S.
		SHEET	62 OF 68

PROJECT DESIGNATION	SHEET NO.	TOTAL SHEETS
OAI5024	R-63	R-68

[illegible]

THIS PROJECT IS BEING CONSTRUCTED IN TWO PHASES. THE RIGHT-OF-WAY (ROW) ACQUISITION FOR THIS PROJECT IS ALSO BEING COMPLETED IN PHASES. IT IS VERY IMPORTANT THAT THE CONSTRUCTION CONTRACTOR REVIEW THIS ROW MAP AND UNDERSTAND THAT MANY OF THESE PARCELS HAVE NOT BEEN ACQUIRED. THE CONSTRUCTION CONTRACTOR MUST REVIEW THE PARCEL INFORMATION ON THE ROW SHEET, IF THE RECORDED DOCUMENT NUMBER COLUMN IS LEFT BLANK, E.G. SHOWS NO (RECORDING NUMBER) THAT MEANS THAT THIS PARCEL HAS NOT BEEN ACQUIRED. THE CONSTRUCTION CONTRACTOR IS NOT TO ENTER THESE UNACQUIRED PROPERTIES FOR ANY REASON. THERE IS TO BE NO BRUSH CUTTING, STORAGE OF MATERIALS, GRADING OR ANYTHING ELSE THAT WILL BE CONSIDERED TRESPASS ON THESE UNACQUIRED PARCELS.

AKDOT8PF
4111 AVIATION AVENUE
ANCHORAGE, AK 99502
PHONE (907) 269-0700

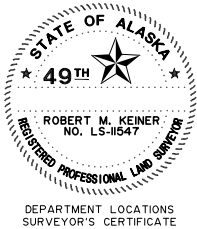


DATE	REVISIONS		BY
STATE OF ALASKA DEPARTMENT OF TRANSPORTATION & PUBLIC FACILITIES RIGHT OF WAY MAP ALASKA PROJECT 0A15024/0A15033 State Project No. Z581040000/CFHWY00006 GLENN HIGHWAY MP 34-42 PARKS HWY TO OLD GLENN HWY			
DRAWN	JHS	DATE	MARCH 2013
CHECKED	JRC	DATE	
		SCALE	N.T.S.
		SHEET	63 OF 68

PROJECT DESIGNATION	SHEET NO.	TOTAL SHEETS
OAI5024	R-64	R-68

[illegible]

AKDOT&PF
4111 AVIATION AVENUE
ANCHORAGE, AK 99502
PHONE (907) 269-0700

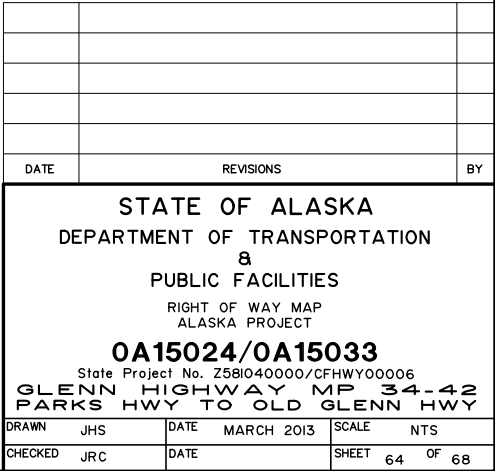


PROJECT DESIGNATION	SHEET NO.	TOTAL SHEETS
OAI5024	R-65	R-68

[illegible]

THIS PROJECT IS BEING CONSTRUCTED IN TWO PHASES. THE RIGHT-OF-WAY (ROW) ACQUISITION FOR THIS PROJECT IS ALSO BEING COMPLETED IN PHASES. IT IS VERY IMPORTANT THAT THE CONSTRUCTION CONTRACTOR REVIEW THIS ROW MAP AND UNDERSTAND THAT MANY OF THESE PARCELS HAVE NOT BEEN ACQUIRED. THE CONSTRUCTION CONTRACTOR MUST REVIEW THE PARCEL INFORMATION ON EACH OF THE SHEETS OF THE RECORDED DOCUMENT. THE FIRST COLUMN IS LEFT BLANK, (IE: SHOWS NO RECORDING NUMBER), THAT MEANS THAT THIS PARCEL HAS NOT BEEN ACQUIRED. THE CONSTRUCTION CONTRACTOR IS NOT TO ENTER THESE UNACQUIRED PROPERTIES FOR ANY REASON. THERE IS TO BE NO BRUSH CUTTING, STORAGE OF MATERIALS, GRADING OR ANYTHING ELSE THAT WILL BE CONSIDERED TRESPASS ON THESE UNACQUIRED PARCELS.

AKDOT8PF
4111 AVIATION AVENUE
ANCHORAGE, AK 99502
PHONE (907) 269-0700

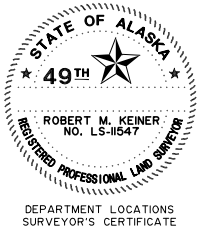

DATE	REVISIONS			BY	
STATE OF ALASKA DEPARTMENT OF TRANSPORTATION & PUBLIC FACILITIES RIGHT OF WAY MAP ALASKA PROJECT 0A15024/0A15033 State Project No. Z58I040000/CFHWY00006 GLENN HIGHWAY MP 34.42 PARKS HWY TO OLD GLENN HWY					
DRAWN	JHS	DATE	MARCH 2013	SCALE	NTS
CHECKED	JRC	DATE		SHEET	65 OF 68

PROJECT DESIGNATION	SHEET NO.	TOTAL SHEETS
OAI5024	R-66	R-68

[illegible]

THIS PROJECT IS BEING CONSTRUCTED IN TWO PHASES. THE RIGHT-OF-WAY (ROW) ACQUISITION FOR THIS PROJECT IS ALSO BEING COMPLETED IN PHASES. IT IS VERY IMPORTANT THAT THE CONSTRUCTION CONTRACTOR REVIEW THIS ROW MAP AND UNDERSTAND THAT MANY OF THESE PARCELS HAVE NOT BEEN ACQUIRED. THE CONSTRUCTION CONTRACTOR MUST REVIEW THE PARCEL INFORMATION TABLE ON EACH SHEET. IF THE RECORDED DOCUMENT NUMBER COLUMN IS LEFT BLANK, (IE: SHOWS NO RECORDED NUMBER), THAT MEANS THAT THIS PARCEL HAS NOT BEEN ACQUIRED. THE CONSTRUCTION CONTRACTOR IS NOT TO ENTER THESE UNACQUIRED PROPERTIES FOR ANY REASON. THERE IS TO BE NO BRUSH CUTTING, STORAGE OF MATERIALS, GRADING OR ANYTHING ELSE THAT WILL BE CONSIDERED TRESPASS ON THESE UNACQUIRED PARCELS.

STATE OF ALASKA
49TH
★ ★
ROBERT M. KEINER
NO. LS-11547
REGISTERED PROFESSIONAL LAND SURVEYOR
DEPARTMENT LOCATIONS
SURVEYOR'S CERTIFICATE

DATE	REVISIONS		BY
STATE OF ALASKA DEPARTMENT OF TRANSPORTATION & PUBLIC FACILITIES RIGHT OF WAY MAP ALASKA PROJECT 0A15024/0A15033 State Project No. Z58I040000/CFHWY00006 GLENN HIGHWAY MP 34-42 PARKS HWY TO OLD GLENN HWY			
DRAWN	JHS	DATE	MARCH 2013
CHECKED	JRC	DATE	
		SCALE	N.T.S.
		SHEET	66 OF 68

MONUMENT SUMMARY SHEET

PROJECT DESIGNATION	SHEET NO.	TOTAL SHEETS
OAI5024	R-67	R-68

PROJECT CENTERLINE MONUMENTS SET THIS SURVEY				
LOCATION	MONUMENT TYPE	NORTHING	EASTING	STATION
MARGARET DRIVE "MA"				
SHEET 31				
BOP	SECONDARY	142294.7640	475585.2851	14+71.80
PC	SECONDARY	142295.3348	475629.8254	15+16.34
PT	SECONDARY	142412.0916	475838.1677	17+65.34
SI	SECONDARY	142610.6606	475963.2180	20+00.00
PC	SECONDARY	142744.2327	476047.3360	21+57.85
PT	SECONDARY	142938.1097	476257.0747	24+46.78
SHEET 34				
PC	SECONDARY	143038.8415	476448.9411	26+63.48
PT	SECONDARY	143232.7151	476658.6777	29+52.41
SHEET 37				
PC	SECONDARY	147092.0907	479089.1473	75+13.33
SHEET 38				
PT	SECONDARY	147393.4638	479173.6836	78+30.72
NO CURVE PI	SECONDARY	147597.5591	479170.6094	80+34.84
SHEET 39				
SI	SECONDARY	148008.7093	479163.0518	84+46.06
PC	SECONDARY	148088.0826	479161.5928	85+25.44
SHEET 41				
PT	SECONDARY	148639.3564	479613.3175	93+00.78
SHEET 42				
PC	SECONDARY	148689.8126	479891.4234	95+83.42
PT	SECONDARY	148937.8884	480258.6423	100+39.54
PC	SECONDARY	149323.3832	480501.4105	104+95.11
SHEET 43				
PT	SECONDARY	149635.8154	480585.6689	108+23.57
PC	SECONDARY	149832.4778	480578.7485	110+20.35
PT	SECONDARY	149943.4630	480586.0969	111+31.77
SI	SECONDARY	150128.2471	480617.3228	113+19.17
PC	SECONDARY	150281.2076	480643.1709	114+74.30
PT	SECONDARY	150370.3323	480666.0373	115+66.42
PC	SECONDARY	150553.2592	480729.6961	117+60.11
SHEET 46				
PT	SECONDARY	150741.4900	480760.2005	119+51.76
EOP	SECONDARY	151178.8407	480754.2652	123+89.15
CLAIR LANE-INNER SPRINGER LOOP "D" "SIS"				
SHEET 31				
BOP	SECONDARY	142610.6606	475963.2180	6+36.00
SI	NO MON	142416.6884	476271.2290	10+00.00
PC	SECONDARY	142353.9272	476370.8884	11+17.78
SHEET 33				
PT	SECONDARY	142279.3641	476635.3817	13+96.39
EOP	SECONDARY	142289.7104	477465.9244	22+27.00
JAY STREET-INNER SPRINGER LOOP "D" "EIS"				
SHEET 39				
BOP/SI	SECONDARY	148008.7093	479163.0518	14+16.39
SHEET 38				
PC	SECONDARY	148012.6011	479374.7727	16+28.15
PT	SECONDARY	147974.1893	479512.5900	17+73.25
SI	NO MON	147853.3556	479704.4635	20+00.00
SHEET 40				
PC	SECONDARY	147685.6358	479970.7881	23+14.74
PT	SECONDARY	147611.0759	480235.5296	25+93.60
EOP	SECONDARY	147620.2367	480941.8686	33+00.00
HAROLD STREET-COLONY WAY "C"				
SHEET 43				
BOP	SECONDARY	150128.2471	480617.3228	7+19.24
SI	NO MON	150081.4655	480894.1606	10+00.00
PC	SECONDARY	150070.0195	480961.8941	10+68.69
PT	SECONDARY	150169.6048	481205.8234	13+46.20
NO CURVE PI	SECONDARY	150254.7667	481267.6801	14+51.45

PROJECT CENTERLINE MONUMENTS SET THIS SURVEY				
LOCATION	MONUMENT TYPE	NORTHING	EASTING	STATION
HAROLD STREET-COLONY WAY "C" CONTINUED				
SHEET 45				
PC	SECONDARY	150948.1536	481703.9645	22+70.68
EOP	SECONDARY	151610.1079	482004.7986	30+00.00
PALMER WASILLA HWY "PW"				
OFF SHEET				
BOP	NO MON	152899.7009	480889.0961	526+73.27
SHEET 48				
EOP/SI	NO MON	152904.0888	480109.8474	534+52.53
EVERGREEN AVE "E"				
SHEET 48				
BOP	NO MON	152900.4584	480889.0792	50+00.00
SHEET 47				
NO CURVE PI/SECTION CORNER	PRIMARY MON	152911.1749	481640.7091	57+51.71
EOP	NO MON	152914.9500	481917.2088	60+28.23
COBB STREET "CB"				
SHEET 47				
BOP	NO MON	152703.2385	481643.6738	7+92.04
CL INTX/SECTION CORNER	PRIMARY MON	152911.1749	481640.7091	10+00.00
EOP	NO MON	153119.1120	481637.7444	12+07.96
DOGWOOD AVE "D"				
SHEET 49				
BOP	SECONDARY	153748.8368	480704.3285	7+08.40
SI	NO MON	153753.6144	480995.8936	10+00.00
PC	SECONDARY	153759.2006	481336.8059	13+40.96
PRC	SECONDARY	153698.9006	481464.3346	14+87.08
OFF SHEET				
PT	NO MON	153640.2956	481587.8503	16+28.67
EOP	NO MON	153640.8621	481629.1804	16+70.00
BOGARD RD "B"				
SHEET 50				
BOP	SECONDARY	155558.4322	481353.6740	8+10.15
EOP	NO MON	155560.9080	481543.5098	10+00.00
ARCTIC AVE "A"				
SHEET 50				
BOP	NO MON	155560.9080	481543.5098	10+00.00
OFF SHEET				
EOP	SECONDARY	155562.8640	481693.4970	11+50.00

SPECIAL NOTE - PHASE I CONSTRUCTION

THIS PROJECT IS BEING CONSTRUCTED IN TWO PHASES. THE RIGHT-OF-WAY (ROW) ACQUISITION FOR THIS PROJECT IS ALSO BEING COMPLETED IN PHASES. IT IS VERY IMPORTANT THAT THE CONSTRUCTION CONTRACTOR REVIEW THIS ROW MAP AND UNDERSTAND THAT MANY OF THESE PARCELS HAVE NOT BEEN ACQUIRED. THE CONSTRUCTION CONTRACTOR MUST REVIEW THE PARCEL INFORMATION TABLE ON EACH SHEET. IF THE RECORDED DOCUMENT NUMBER COLUMN IS LEFT BLANK, (IE: SHOWS NO RECORDING NUMBER), THAT MEANS THAT THIS PARCEL HAS NOT BEEN ACQUIRED. THE CONSTRUCTION CONTRACTOR IS NOT TO ENTER THESE UNACQUIRED PROPERTIES FOR ANY REASON. THERE IS TO BE NO BRUSH CUTTING, STORAGE OF MATERIALS, GRADING OR ANYTHING ELSE THAT WILL BE CONSIDERED TRESPASS ON THESE UNACQUIRED PARCELS.

AKDOTBPF
4111 AVIATION AVENUE
ANCHORAGE, AK 99502
PHONE (907) 269-0700



DEPARTMENT LOCATIONS
SURVEYOR'S CERTIFICATE

DATE	REVISIONS	BY
STATE OF ALASKA DEPARTMENT OF TRANSPORTATION & PUBLIC FACILITIES RIGHT OF WAY MAP ALASKA PROJECT OAI5024/OAI5033 State Project No. Z581040000/CFHWY00006 GLENN HIGHWAY MP 34.42 PARKS HWY TO OLD GLENN HWY		
DRAWN JHS	DATE MARCH 2013	SCALE NTS
CHECKED JRC	DATE	SHEET 67 OF 68

MONUMENT SUMMARY SHEET


PROJECT DESIGNATION	SHEET NO.	TOTAL SHEETS
OAI5024	R-68	R-68

[illegible][illegible]

SPECIAL NOTE - PHASE I CONSTRUCTION

THIS PROJECT IS BEING CONSTRUCTED IN TWO PHASES. THE RIGHT-OF-WAY (ROW) ACQUISITION FOR THIS PROJECT IS ALSO BEING COMPLETED IN PHASES. IT IS VERY IMPORTANT THAT THE CONSTRUCTION CONTRACTOR REVIEW THIS ROW MAP AND UNDERSTAND THAT MANY OF THESE PARCELS HAVE NOT BEEN ACQUIRED. THE CONSTRUCTION CONTRACTOR MUST REVIEW THE PARCEL INFORMATION TABLE ON EACH SHEET. IF THE RECORDED DOCUMENT NUMBER COLUMN IS LEFT BLANK, (IE: SHOWS NO RECORDING NUMBER), THAT MEANS THAT THIS PARCEL HAS NOT BEEN ACQUIRED. THE CONSTRUCTION CONTRACTOR IS NOT TO ENTER THESE UNACQUIRED PROPERTIES FOR ANY REASON. THERE IS TO BE NO BRUSH CUTTING, STORAGE OF MATERIALS, GRADING OR ANYTHING ELSE THAT WILL BE CONSIDERED TRESPASS ON THESE UNACQUIRED PARCELS.

AKDOT&PF
4111 AVIATION AVENUE
ANCHORAGE, AK 99502
PHONE (907) 269-0700

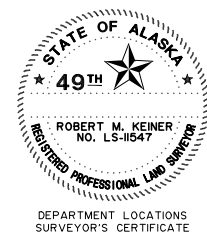

DATE	REVISIONS		BY
STATE OF ALASKA DEPARTMENT OF TRANSPORTATION & PUBLIC FACILITIES RIGHT OF WAY MAP ALASKA PROJECT 0A15024/0A15033 State Project No. Z581040000/CFHWY00006 GLENN HIGHWAY MP 34-42 PARKS HWY TO OLD GLENN HWY			
DRAWN	JHS	DATE	MARCH 2013
CHECKED	JRC	DATE	
		SCALE	NTS
		SHEET	68 OF 68