PROJECT DESIGNATION	SHEET NO.	TOTAL SHEETS
59271	R-10	R-41

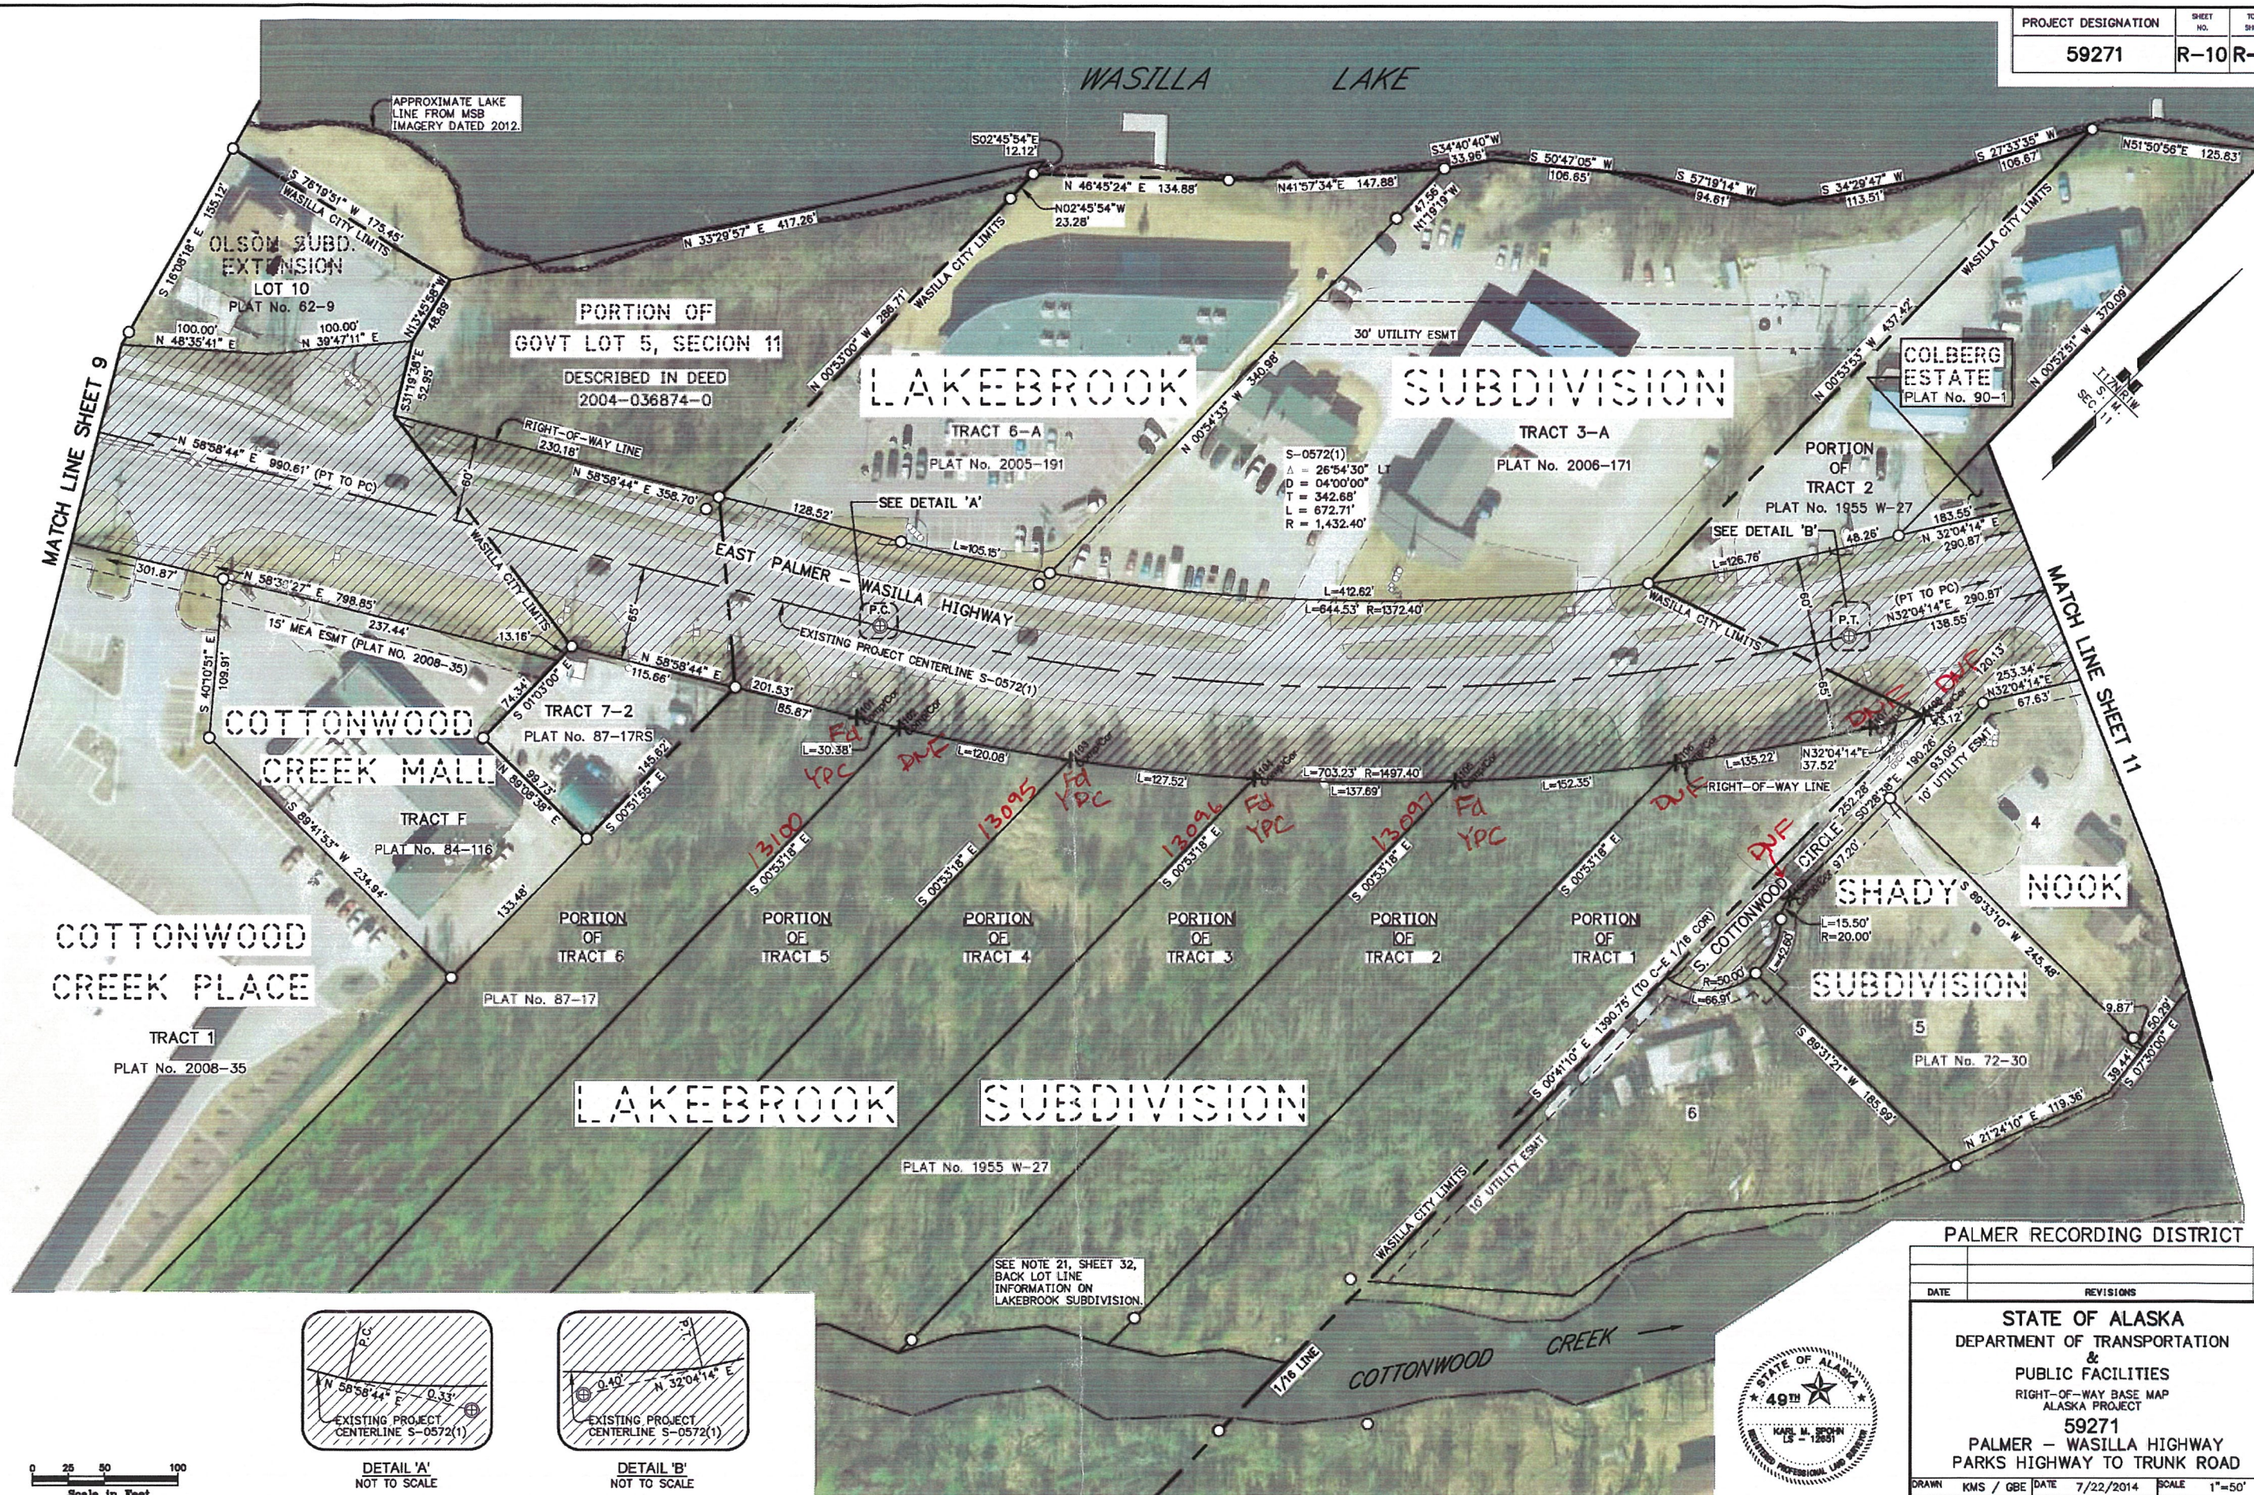

PALMER RECORDING DISTRICT

DATE	REVISIONS	BY

STATE OF ALASKA
DEPARTMENT OF TRANSPORTATION
&
PUBLIC FACILITIES
RIGHT-OF-WAY BASE MAP
ALASKA PROJECT
59271
PALMER – WASILLA HIGHWAY
PARKS HIGHWAY TO TRUNK ROAD

DRAWN	KMS / GBE	DATE	7/22/2014	SCALE	1"=50'
CHECKED	JRC / KMS	DATE	8/17/2014	SHEET	10 OF 41

STATE OF ALASKA 49TH KARL M. BROWN LS - 12831 REGISTERED PROFESSIONAL LAND SURVEYOR

C:\Projects\AKDOT&PF\5184 Palmer Wasilla Hwy Phase 1\Drawings\Civil 3D 2012\59271 Palmer Wasilla Hwy ROW Basemap 7/24/2014 12:47:17 PM