
Appendix A:
Preliminary Design

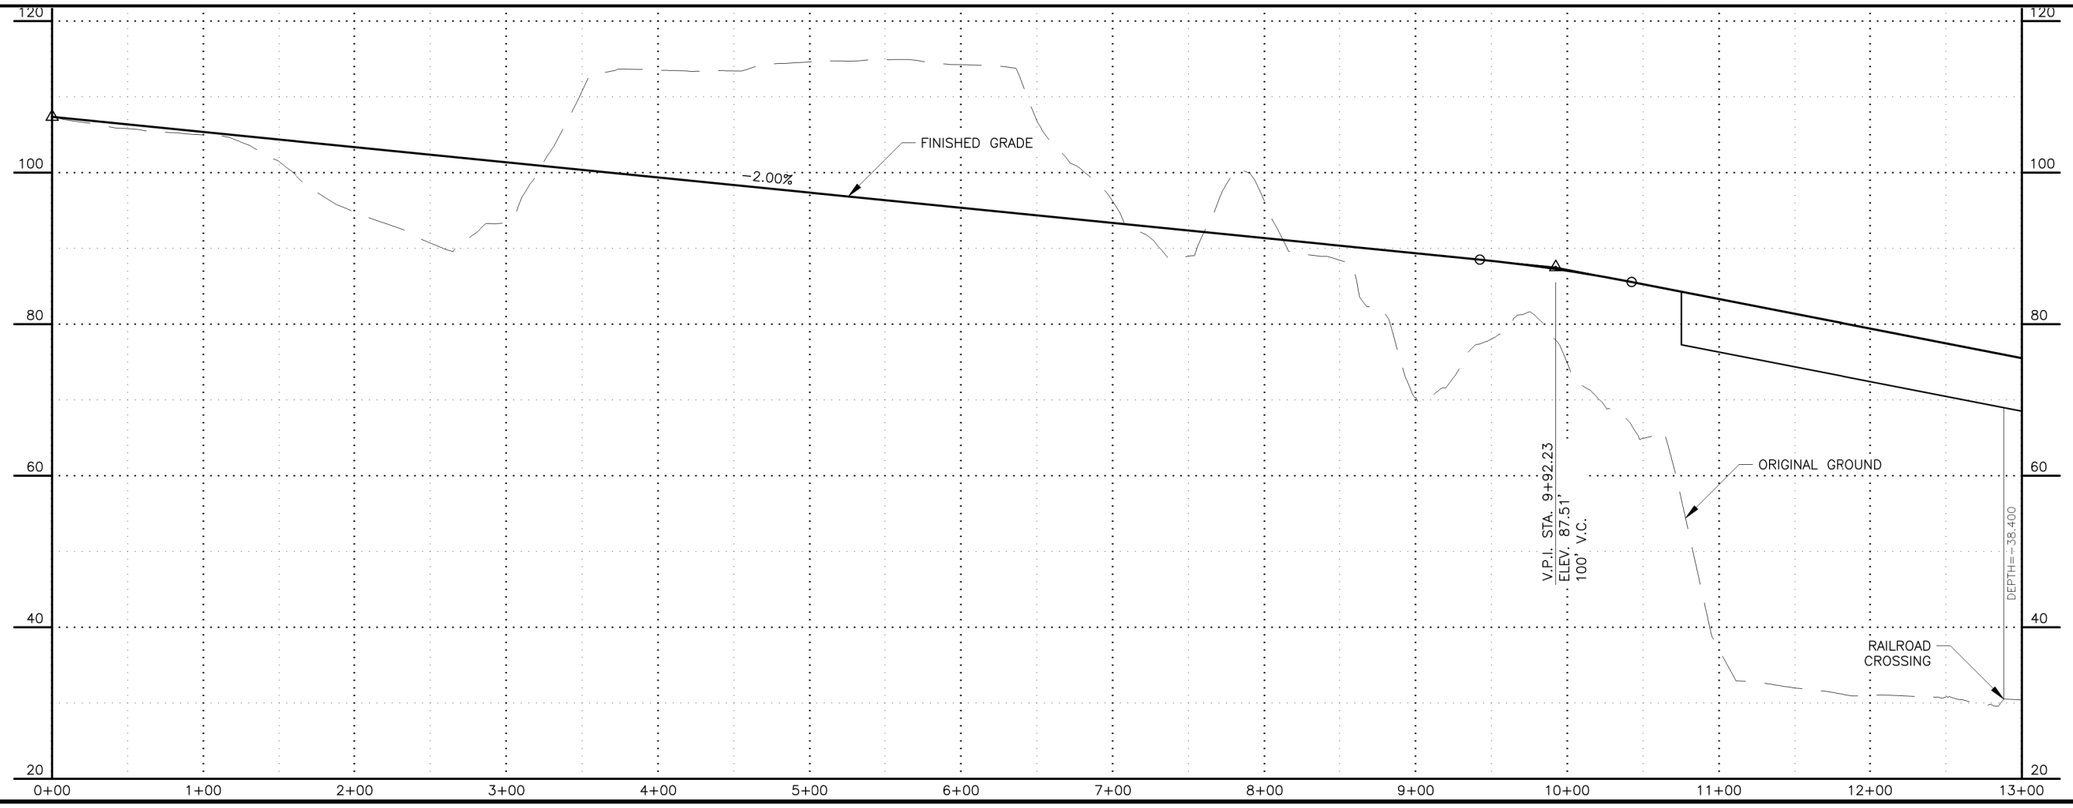




SHEET NO.	TOTAL SHEETS
FA1	FXX
STATE	YEAR
ALASKA	20XX

PROJECT DESIGNATION

XXXXXX/
XXXXXXXXX

NO.	REVISION
DATE	
NO.	REVISION
DATE	
NO.	REVISION
DATE	

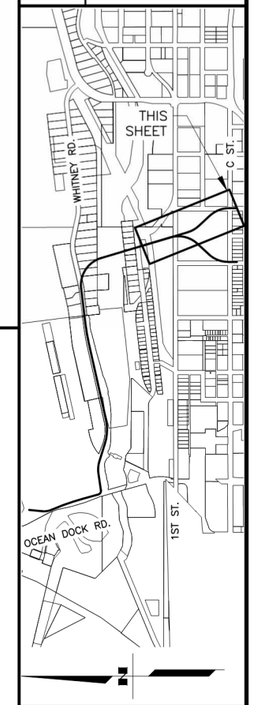

STATE OF ALASKA
DEPARTMENT OF TRANSPORTATION
AND PUBLIC FACILITIES

Ingra - Gambell Couplet Extension Alternative 1: Whitney Road


STATE OF ALASKA DOT&PF
4111 AVIATION AVENUE
ANCHORAGE, AK 99502
(907) 269-0590


DESIGNED BY
CHECKED BY
DRAFTED BY

SCALE

DATE TIME
9/10/2026 12:55 PM

DRAWING LOCATION
C:\PWWORKING\WEST01\D3421225\PORT_PNP.DWG

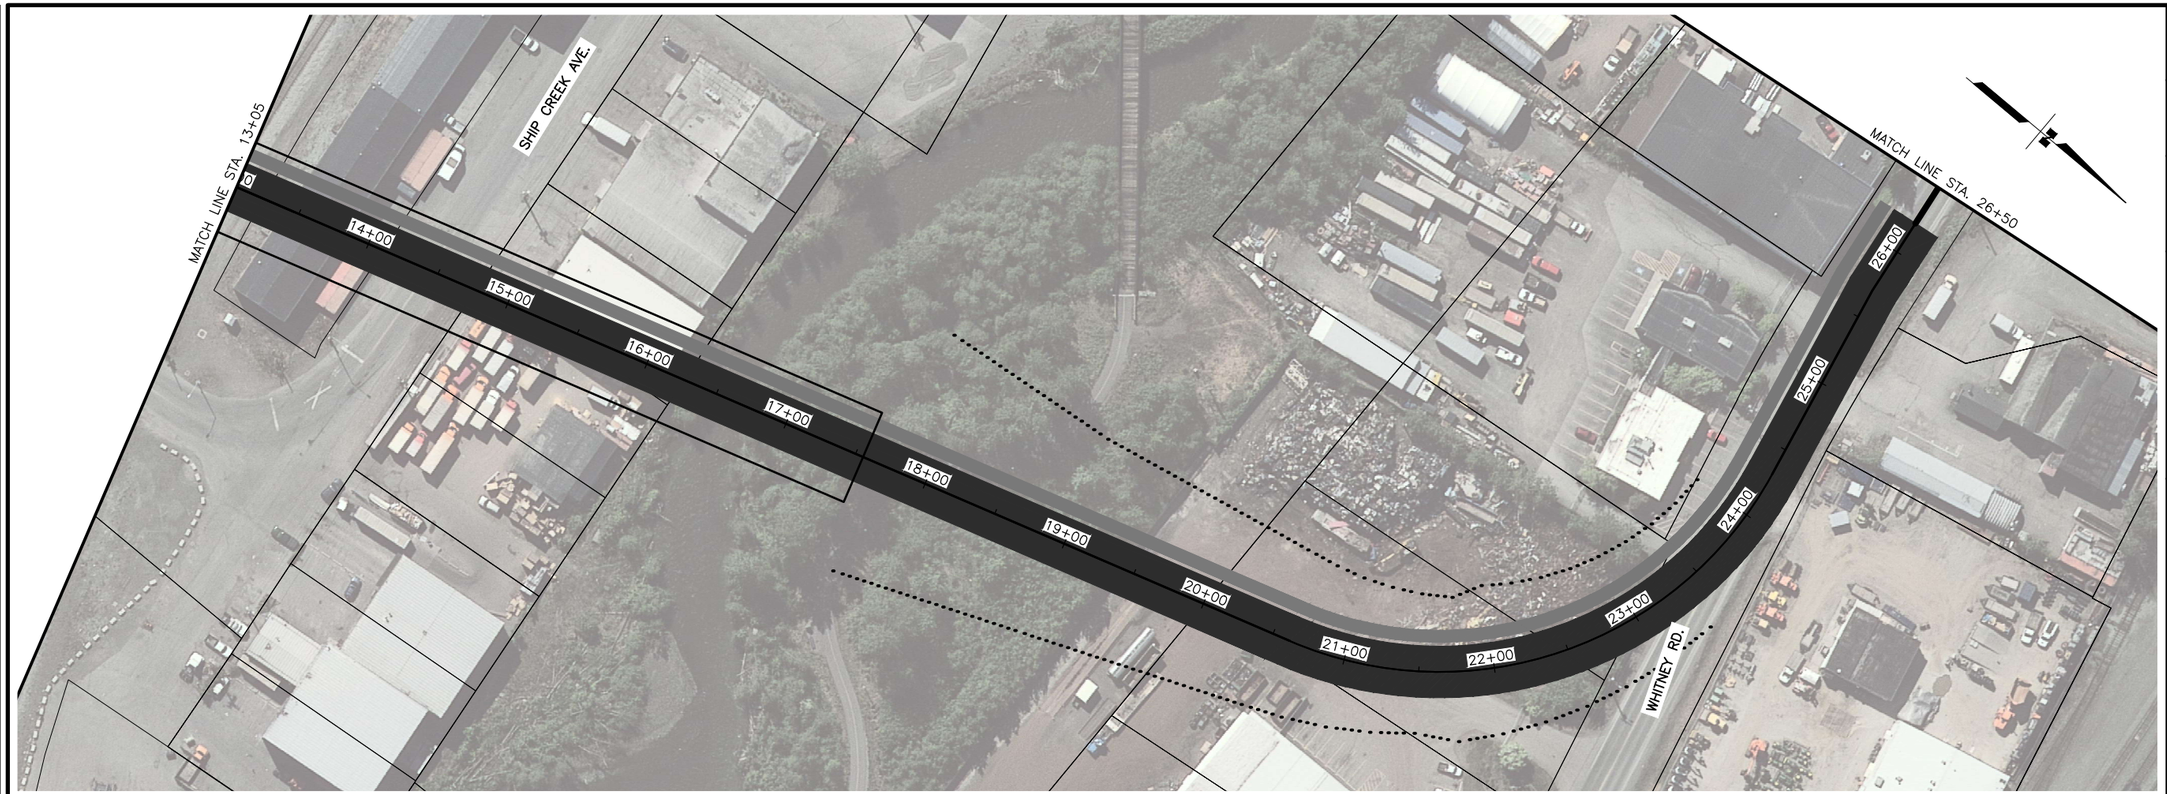

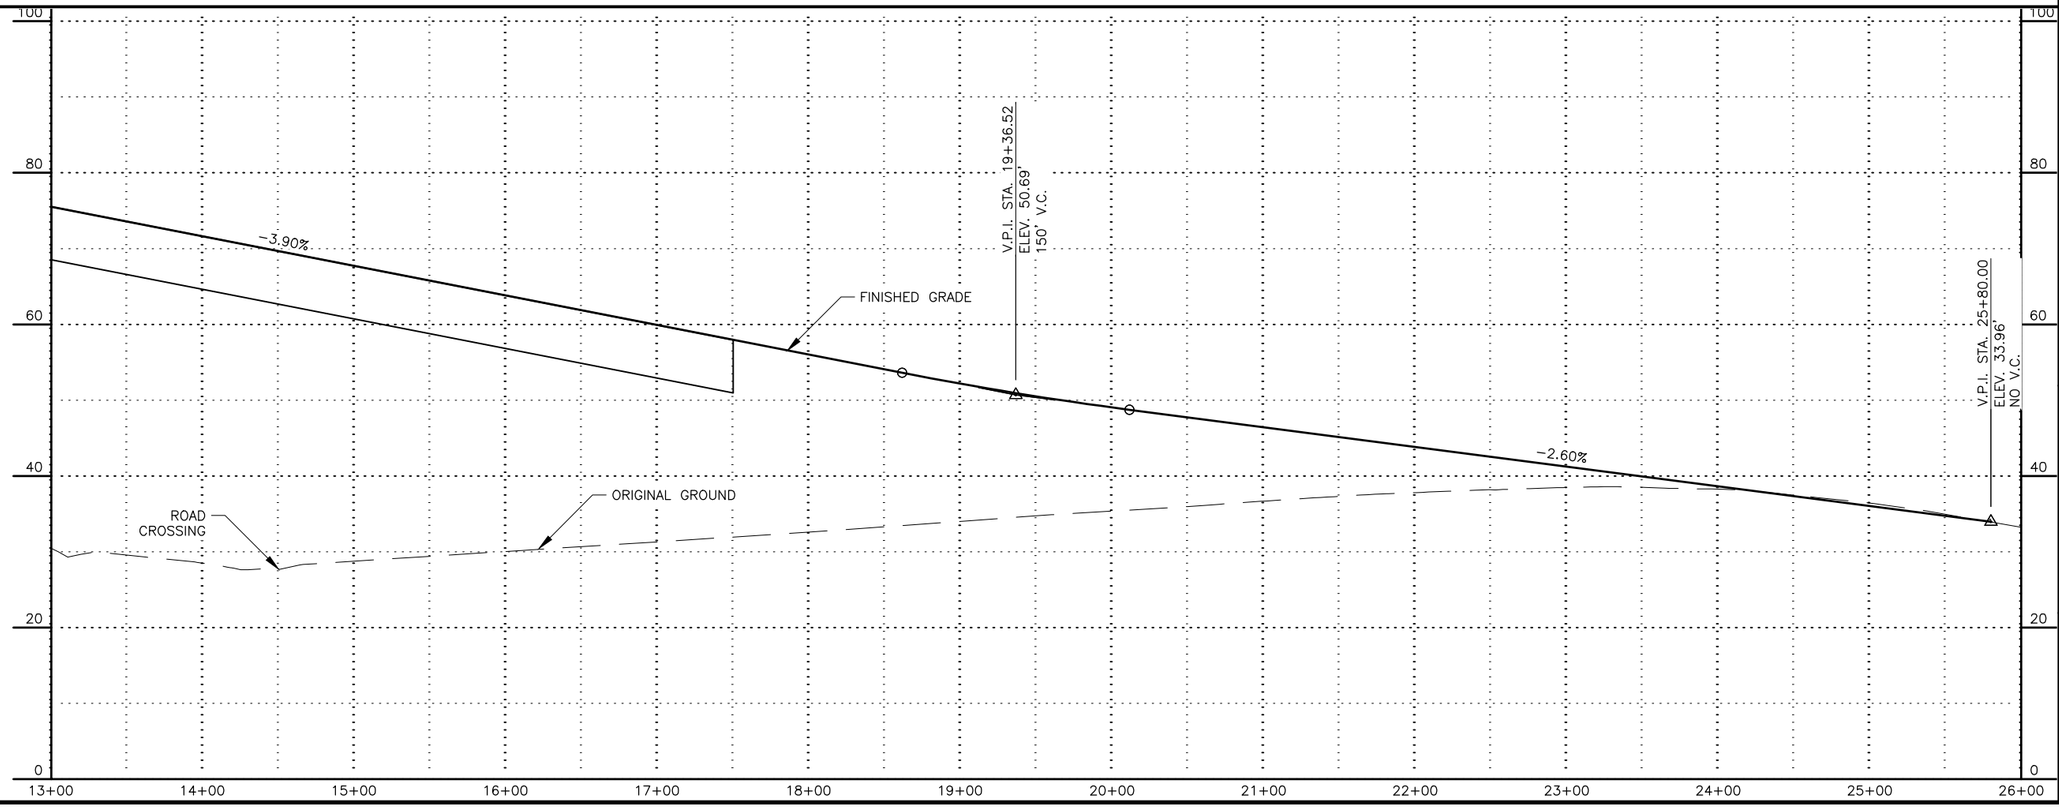


SHEET NO.	TOTAL SHEETS
FA2	FXX
STATE	YEAR
ALASKA	20XX

PROJECT DESIGNATION

XXXXXX/
XXXXXXXXX

NO.	REVISION
DATE	
NO.	REVISION
DATE	
NO.	REVISION
DATE	

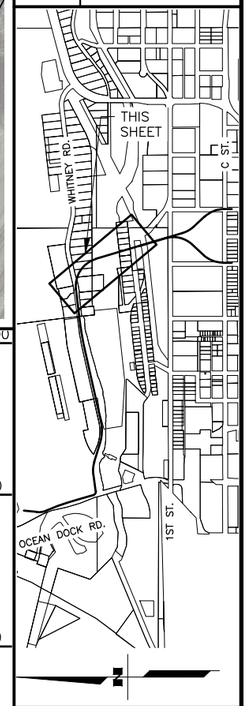

STATE OF ALASKA
XXXX
REVIEW
PROJECT ENGINEER
REGISTERED PROFESSIONAL ENGINEER

STATE OF ALASKA DOT&PF
4111 AVIATION AVENUE
ANCHORAGE, AK 99502
(907) 269-0590

STATE OF ALASKA
DEPARTMENT OF TRANSPORTATION
AND PUBLIC FACILITIES

Ingra - Gambell Couplet Extension Alternative 1: Whitney Road

DESIGNED BY
CHECKED BY
DRAFTED BY

SCALE

DATE 9/10/2026 TIME 12:55 PM

DRAWING LOCATION
C:\PWWORKING\WEST01\D3421225\PORT_PNP.DWG


DESIGNED BY
CHECKED BY
DRAFTED BY

SCALE

DATE 9/10/2026 TIME 12:55 PM

DRAWING LOCATION
C:\PWWORKING\WEST01\D3421225\PORT_PNP.DWG



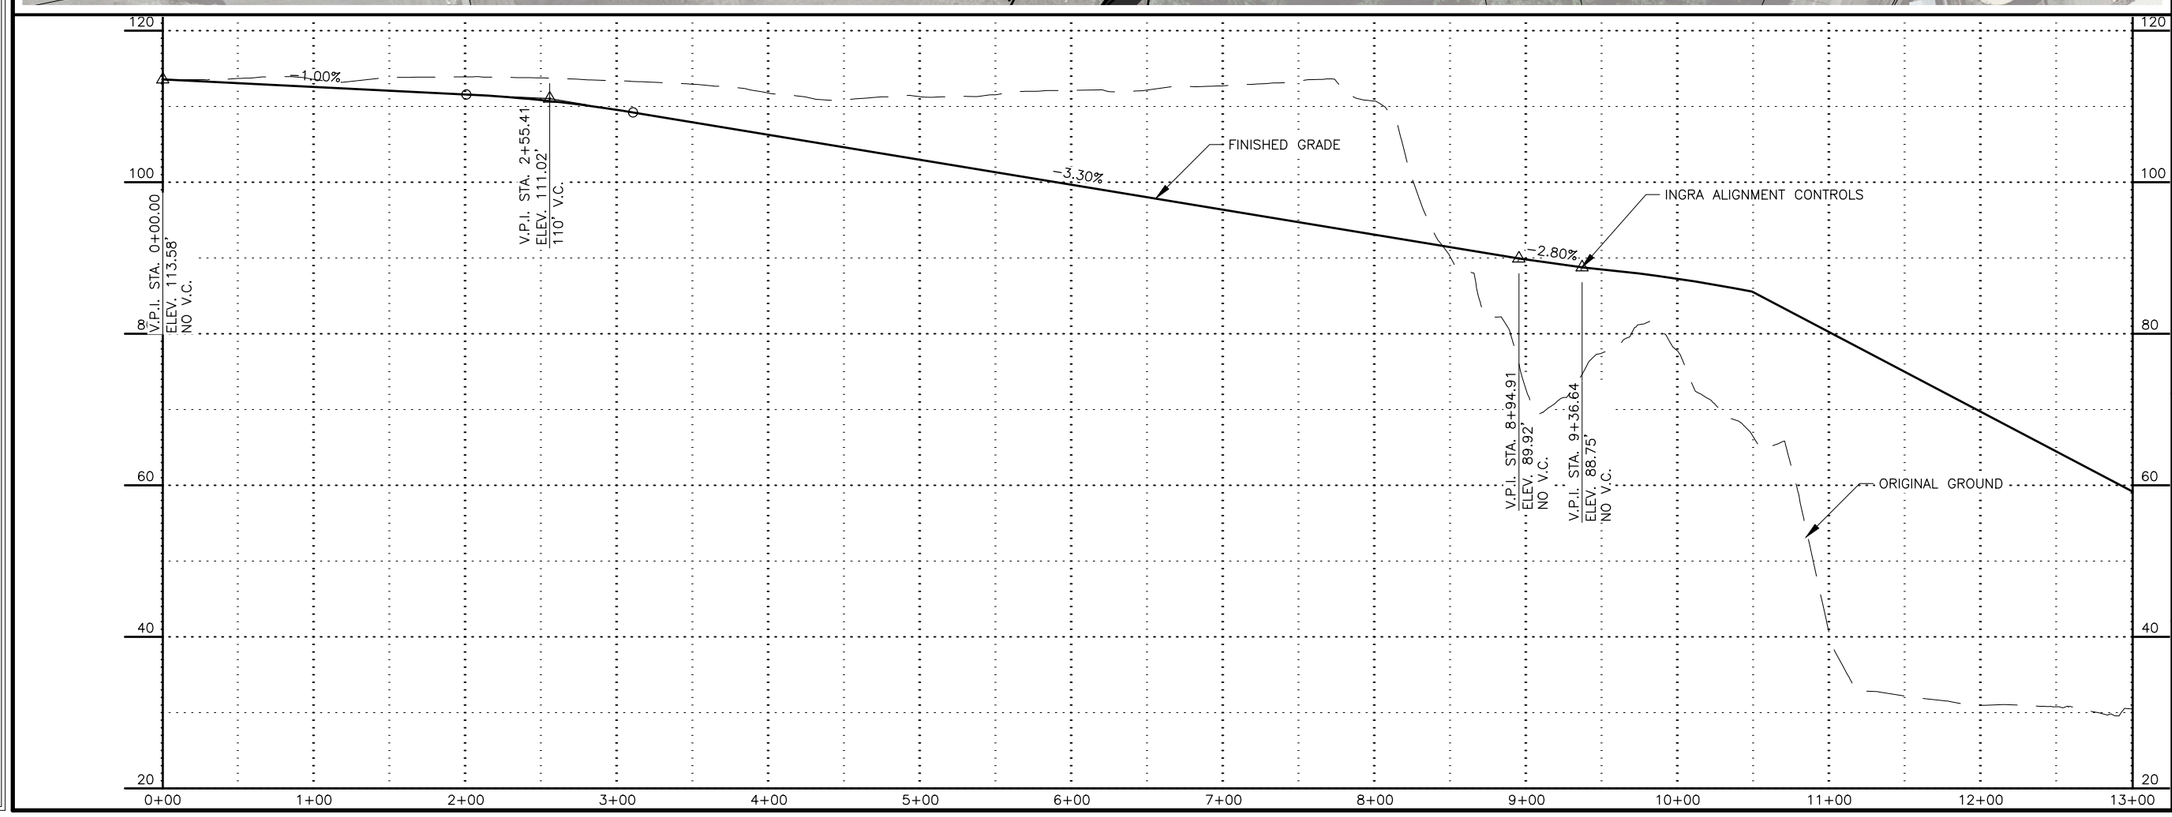


SHEET NO.	TOTAL SHEETS
FA3	FXX
STATE	YEAR
ALASKA	20XX

PROJECT DESIGNATION

XXXXXXX/
XXXXXXXXXX

NO.	REVISION
DATE	
NO.	REVISION
DATE	
NO.	REVISION
DATE	

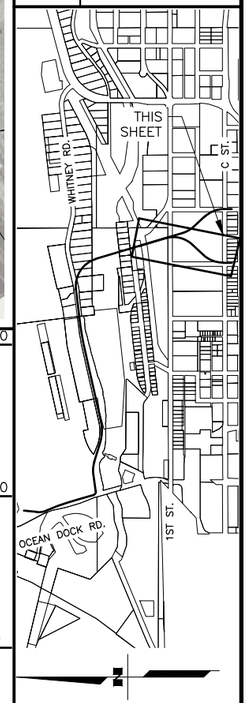

STATE OF ALASKA
XXXX
PROJECT ENGINEER
REGISTERED PROFESSIONAL ENGINEER
XXXX REVIEW

STATE OF ALASKA DOT&PF
4111 AVIATION AVENUE
ANCHORAGE, AK 99502
(907) 269-0590

STATE OF ALASKA
DEPARTMENT OF TRANSPORTATION
AND PUBLIC FACILITIES


Ingra - Gambell Couplet Extension Alternative 1: Whitney Road


DESIGNED BY
CHECKED BY
DRAFTED BY

SCALE

DATE 9/10/2026 TIME 12:55 PM

DRAWING LOCATION
C:\PWWORKING\WEST01\D3421225\PORT_PNP.DWG

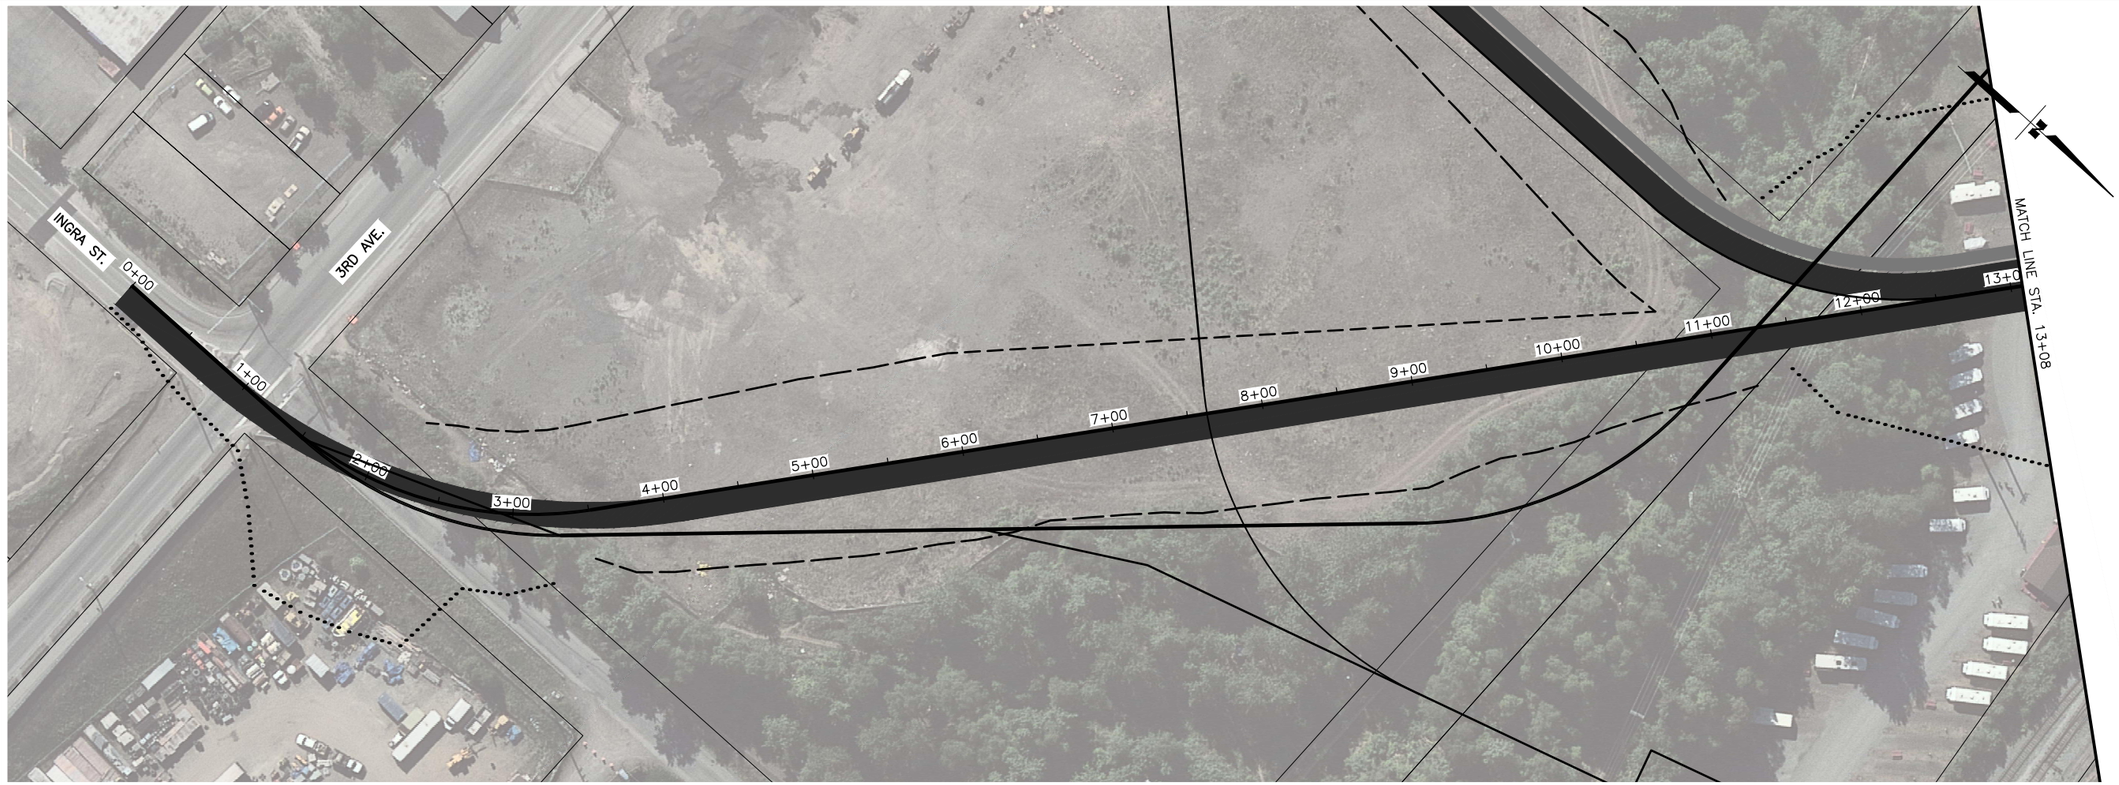

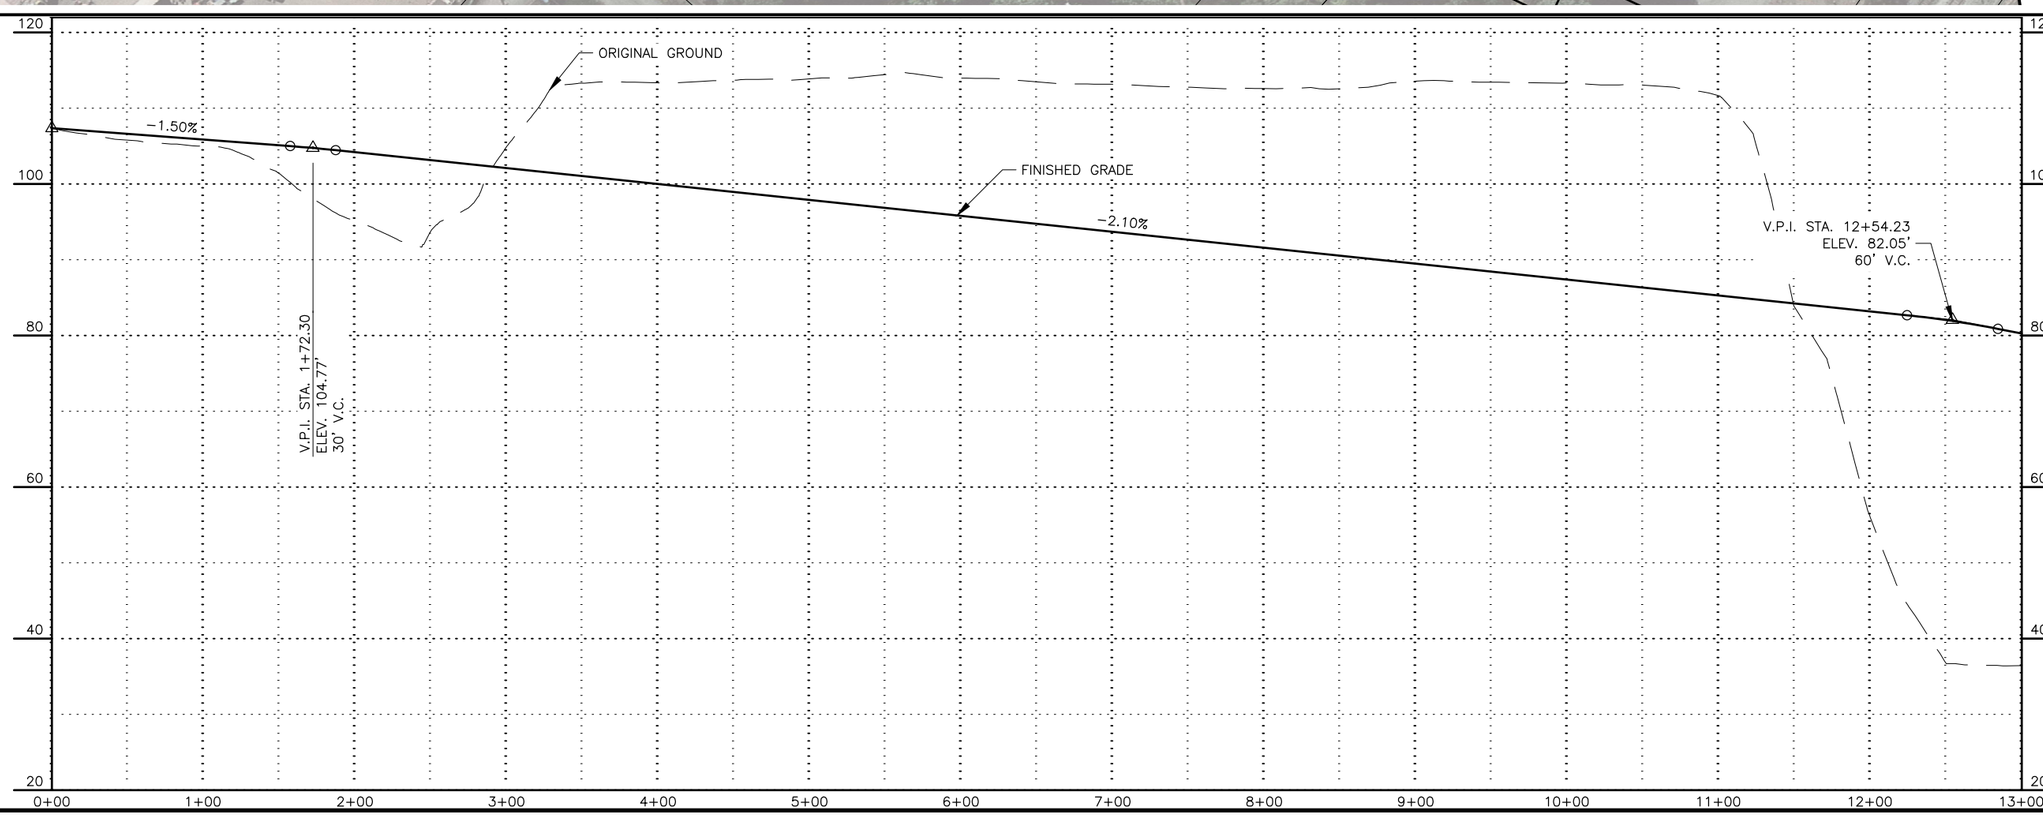


SHEET NO.	TOTAL SHEETS
FB1	FXX
STATE	YEAR
ALASKA	20XX

PROJECT DESIGNATION

XXXXXXX/
XXXXXXXXXX

NO.	REVISION
DATE	
NO.	REVISION
DATE	
NO.	REVISION
DATE	

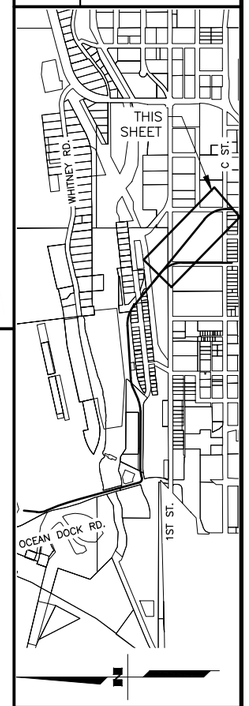



STATE OF ALASKA
XXXX
REVIEW
PROJECT ENGINEER
REGISTERED PROFESSIONAL ENGINEER

STATE OF ALASKA DOT&PF
4111 AVIATION AVENUE
ANCHORAGE, AK 99502
(907) 269-0590

STATE OF ALASKA
DEPARTMENT OF TRANSPORTATION
AND PUBLIC FACILITIES

Ingra - Gambell Couplet Extension Alternative 2: Ship Creek Ave.

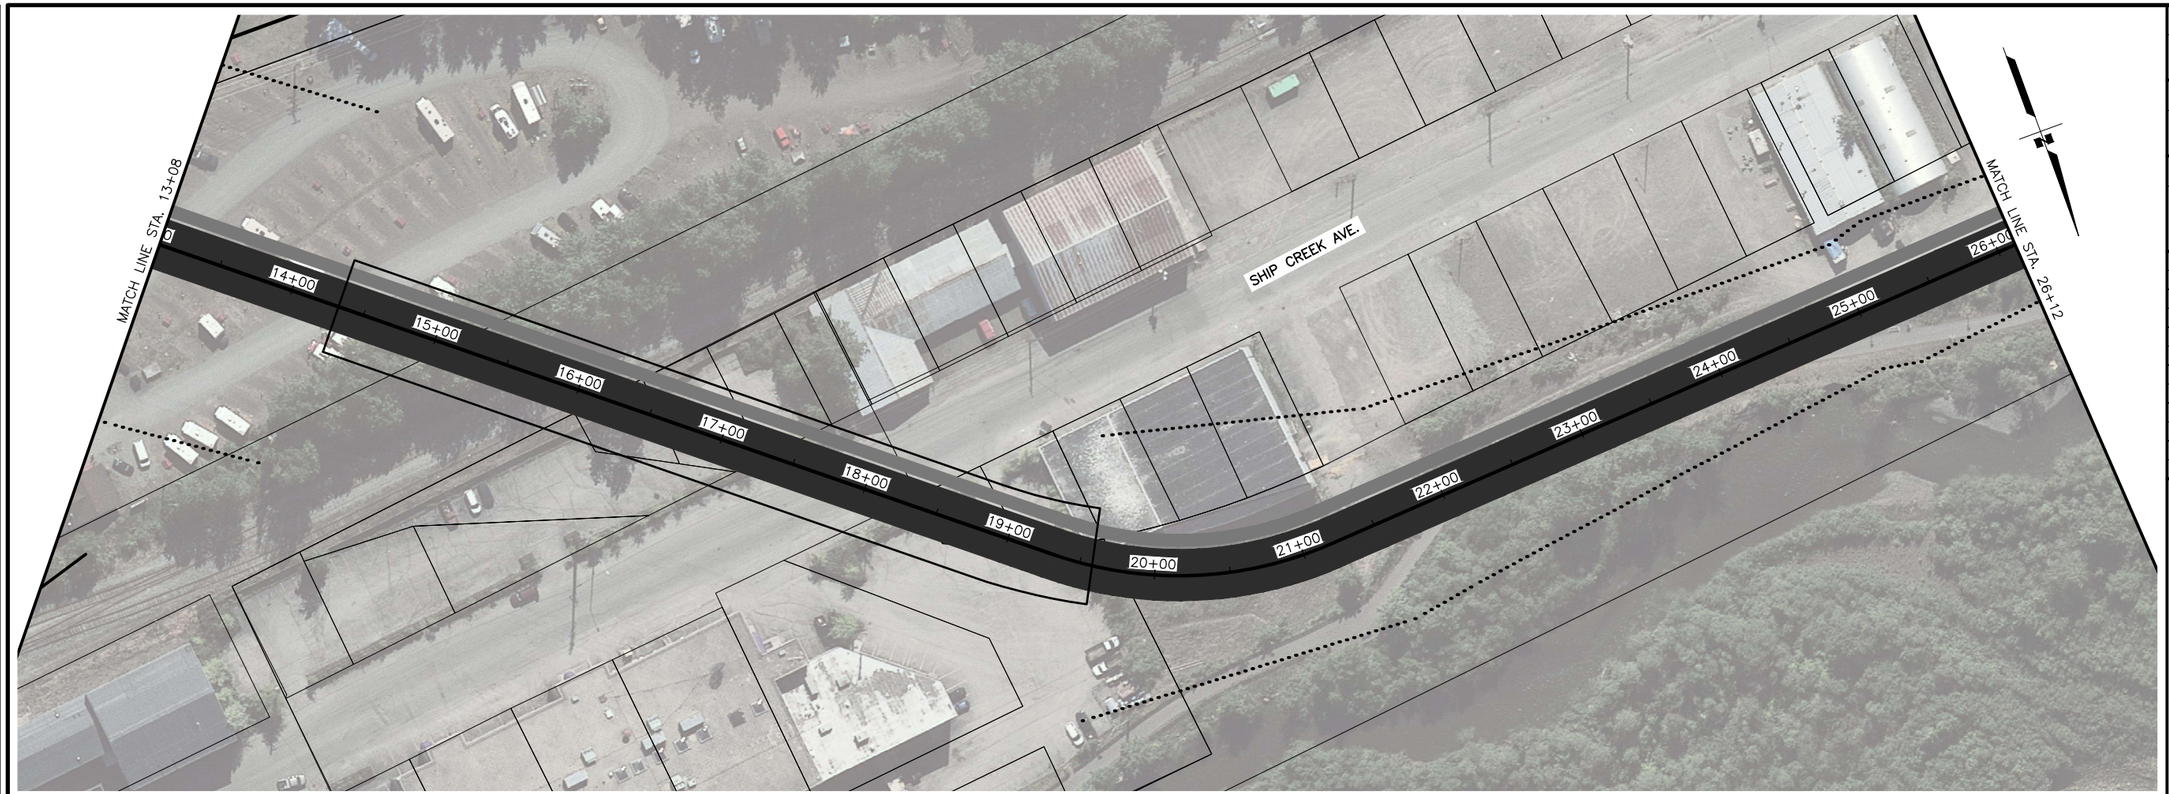

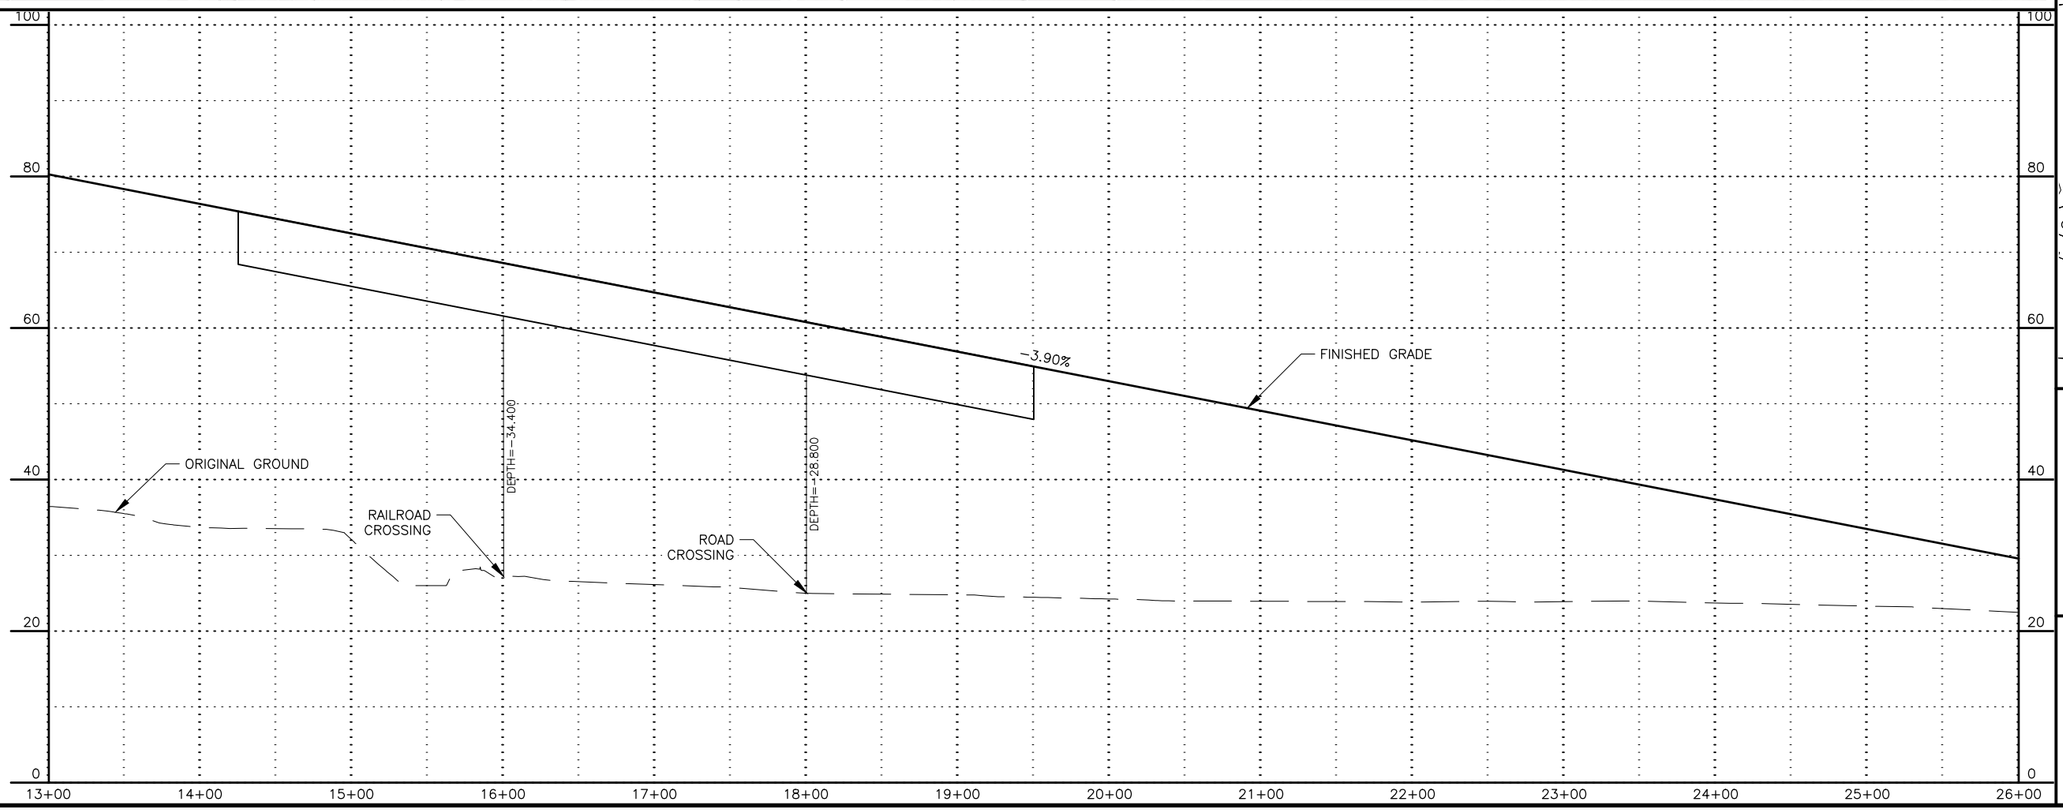


SHEET NO.	TOTAL SHEETS
FB2	FXX
STATE	YEAR
ALASKA	20XX

PROJECT DESIGNATION

XXXXXX/
XXXXXXXXX

NO.	REVISION
DATE	
NO.	REVISION
DATE	
NO.	REVISION
DATE	

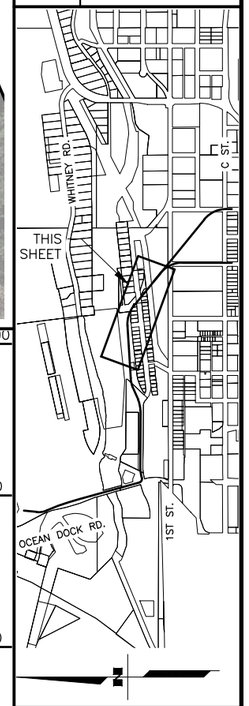

STATE OF ALASKA
XXXX
REVIEW
PROJECT ENGINEER
REGISTERED PROFESSIONAL ENGINEER

STATE OF ALASKA DOT&PF
4111 AVIATION AVENUE
ANCHORAGE, AK 99502
(907) 269-0590

STATE OF ALASKA
DEPARTMENT OF TRANSPORTATION
AND PUBLIC FACILITIES

Ingra - Gambell Couplet Extension Alternative 2: Ship Creek Ave.

DESIGNED BY
CHECKED BY
DRAFTED BY

SCALE

DATE 9/10/2026 TIME 12:55 PM


DRAWING LOCATION
C:\PWWORKING\WEST01\D3421225\PORT_PNP.DWG


DESIGNED BY
CHECKED BY
DRAFTED BY

SCALE

DATE 9/10/2026 TIME 12:55 PM

DRAWING LOCATION
C:\PWWORKING\WEST01\D3421225\PORT_PNP.DWG

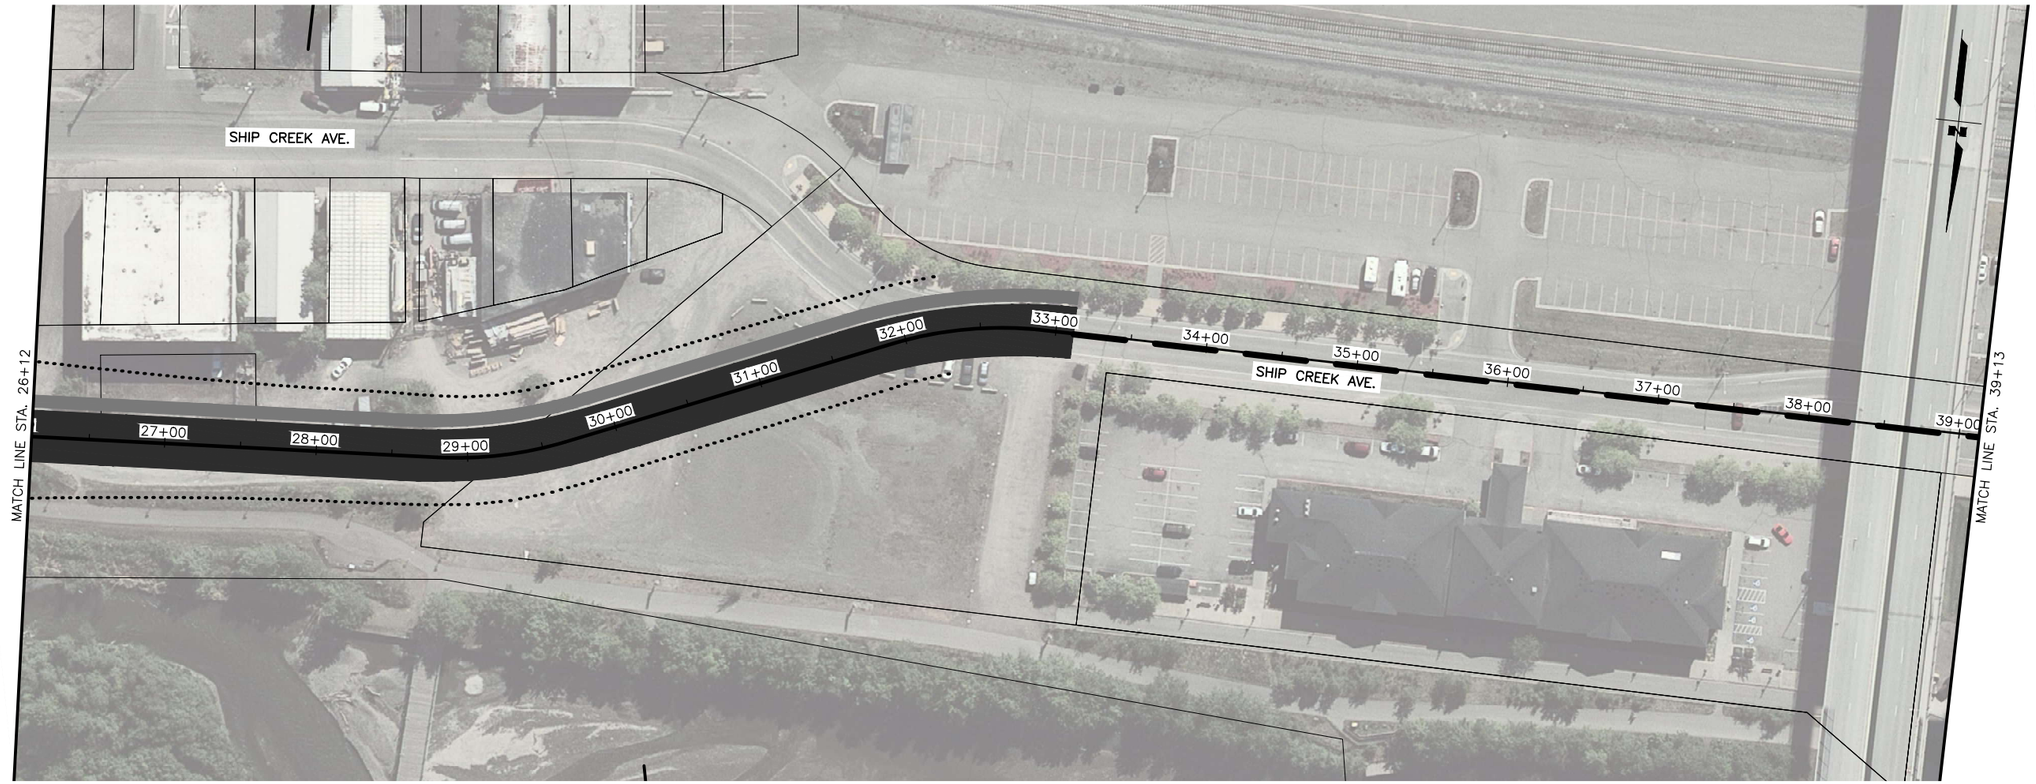


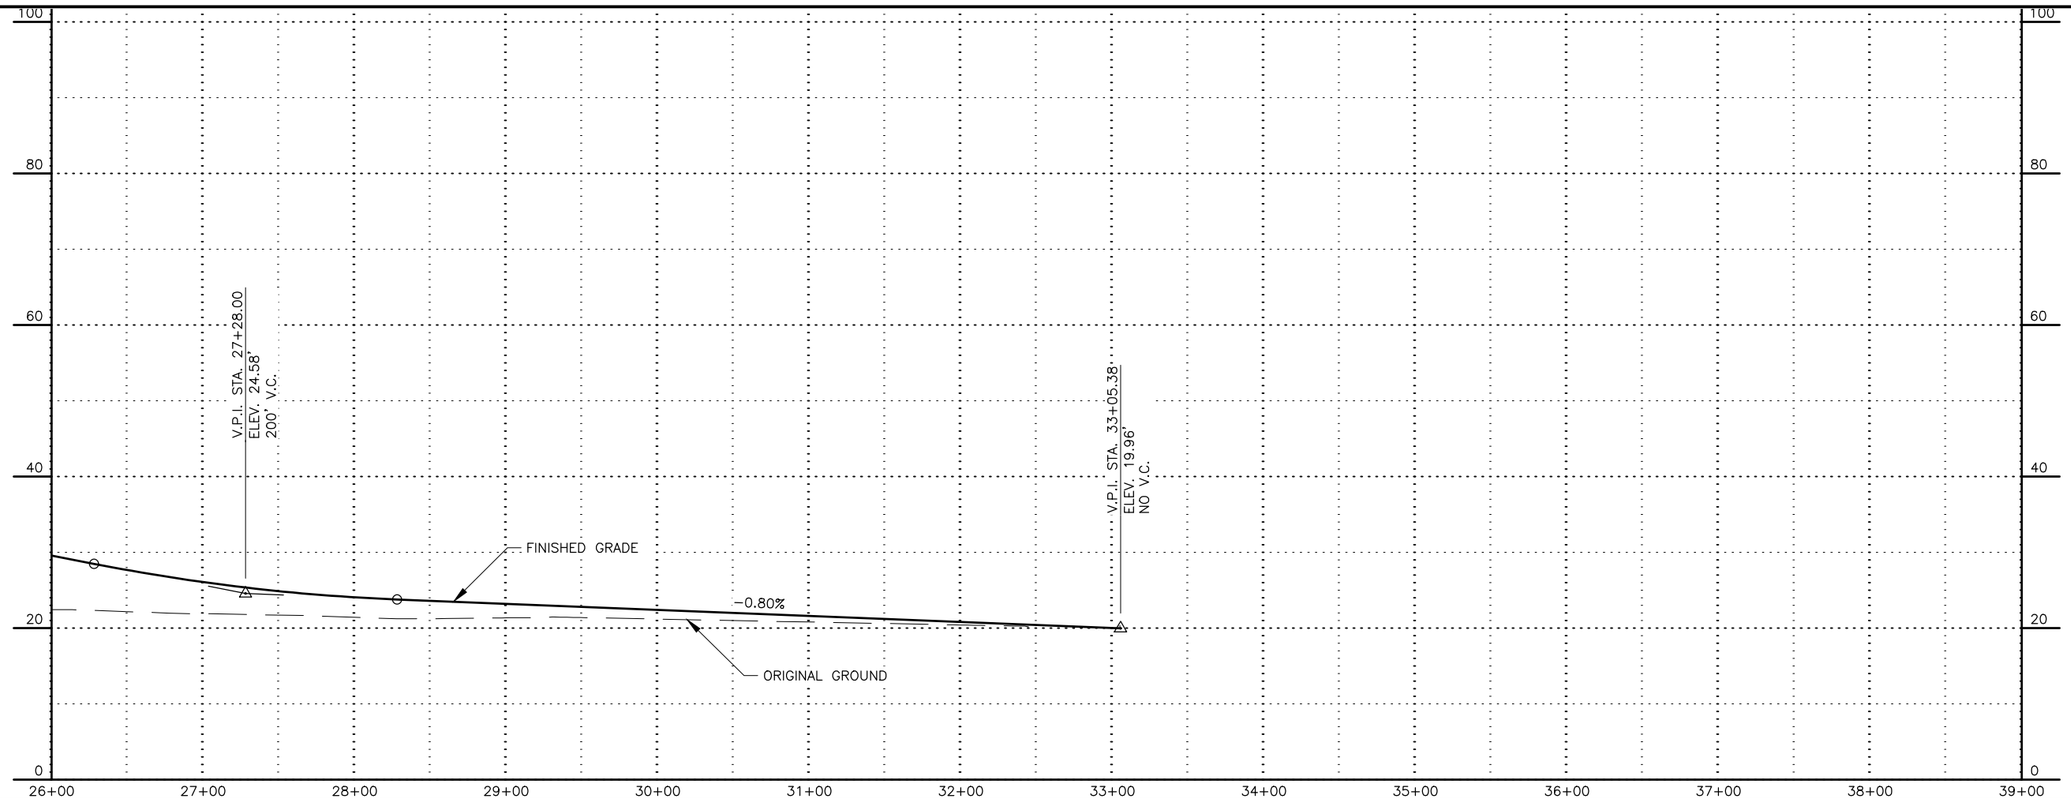

SHEET NO.	TOTAL SHEETS
FB3	FXX
STATE	YEAR
ALASKA	20XX

PROJECT DESIGNATION
XXXXXXX/
XXXXXXXXXX

NO.	REVISION
DATE	
NO.	REVISION
DATE	
NO.	REVISION
DATE	

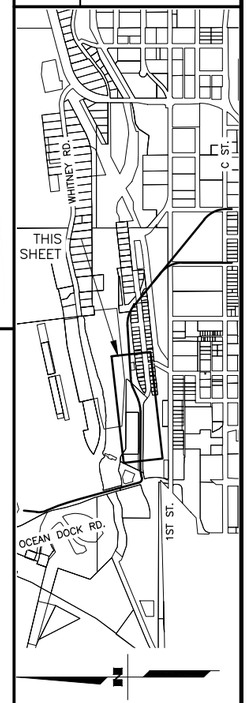

STATE OF ALASKA
XXXX REVIEW
PROJECT ENGINEER
REGISTERED PROFESSIONAL ENGINEER

STATE OF ALASKA DOT&PF
4111 AVIATION AVENUE
ANCHORAGE, AK 99502
(907) 269-0590

STATE OF ALASKA
DEPARTMENT OF TRANSPORTATION
AND PUBLIC FACILITIES

Ingra - Gambell Couplet Extension Alternative 2: Ship Creek Ave.




SHEET NO.	TOTAL SHEETS
FB4	FXX
STATE	YEAR
ALASKA	20XX

PROJECT DESIGNATION

XXXXXX/
XXXXXXXXX

NO.	REVISION
DATE	
NO.	REVISION
DATE	
NO.	REVISION
DATE	

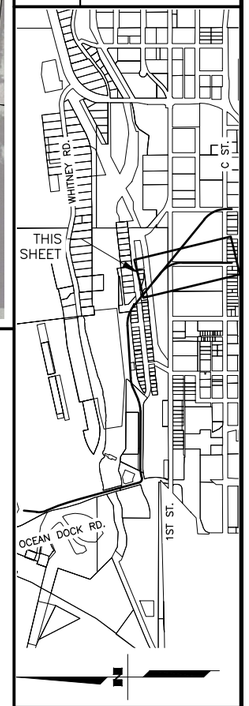

STATE OF ALASKA
XXXX
REVIEW
PROJECT ENGINEER
REGISTERED PROFESSIONAL ENGINEER

STATE OF ALASKA DOT&PF
4111 AVIATION AVENUE
ANCHORAGE, AK 99502
(907) 269-0590

STATE OF ALASKA
DEPARTMENT OF TRANSPORTATION
AND PUBLIC FACILITIES

Ingra - Gambell Couplet Extension Alternative 2: Ship Creek Ave.

DESIGNED BY
CHECKED BY
DRAFTED BY

SCALE

DATE TIME
9/10/2026 12:55 PM

DRAWING LOCATION
C:\PWWORKING\WEST01\D3421225\PORT_PNP.DWG


DESIGNED BY
CHECKED BY
DRAFTED BY

SCALE

DATE 9/10/2026 TIME 12:55 PM

DRAWING LOCATION
C:\PWWORKING\WEST01\D3421225\PORT_PNP.DWG



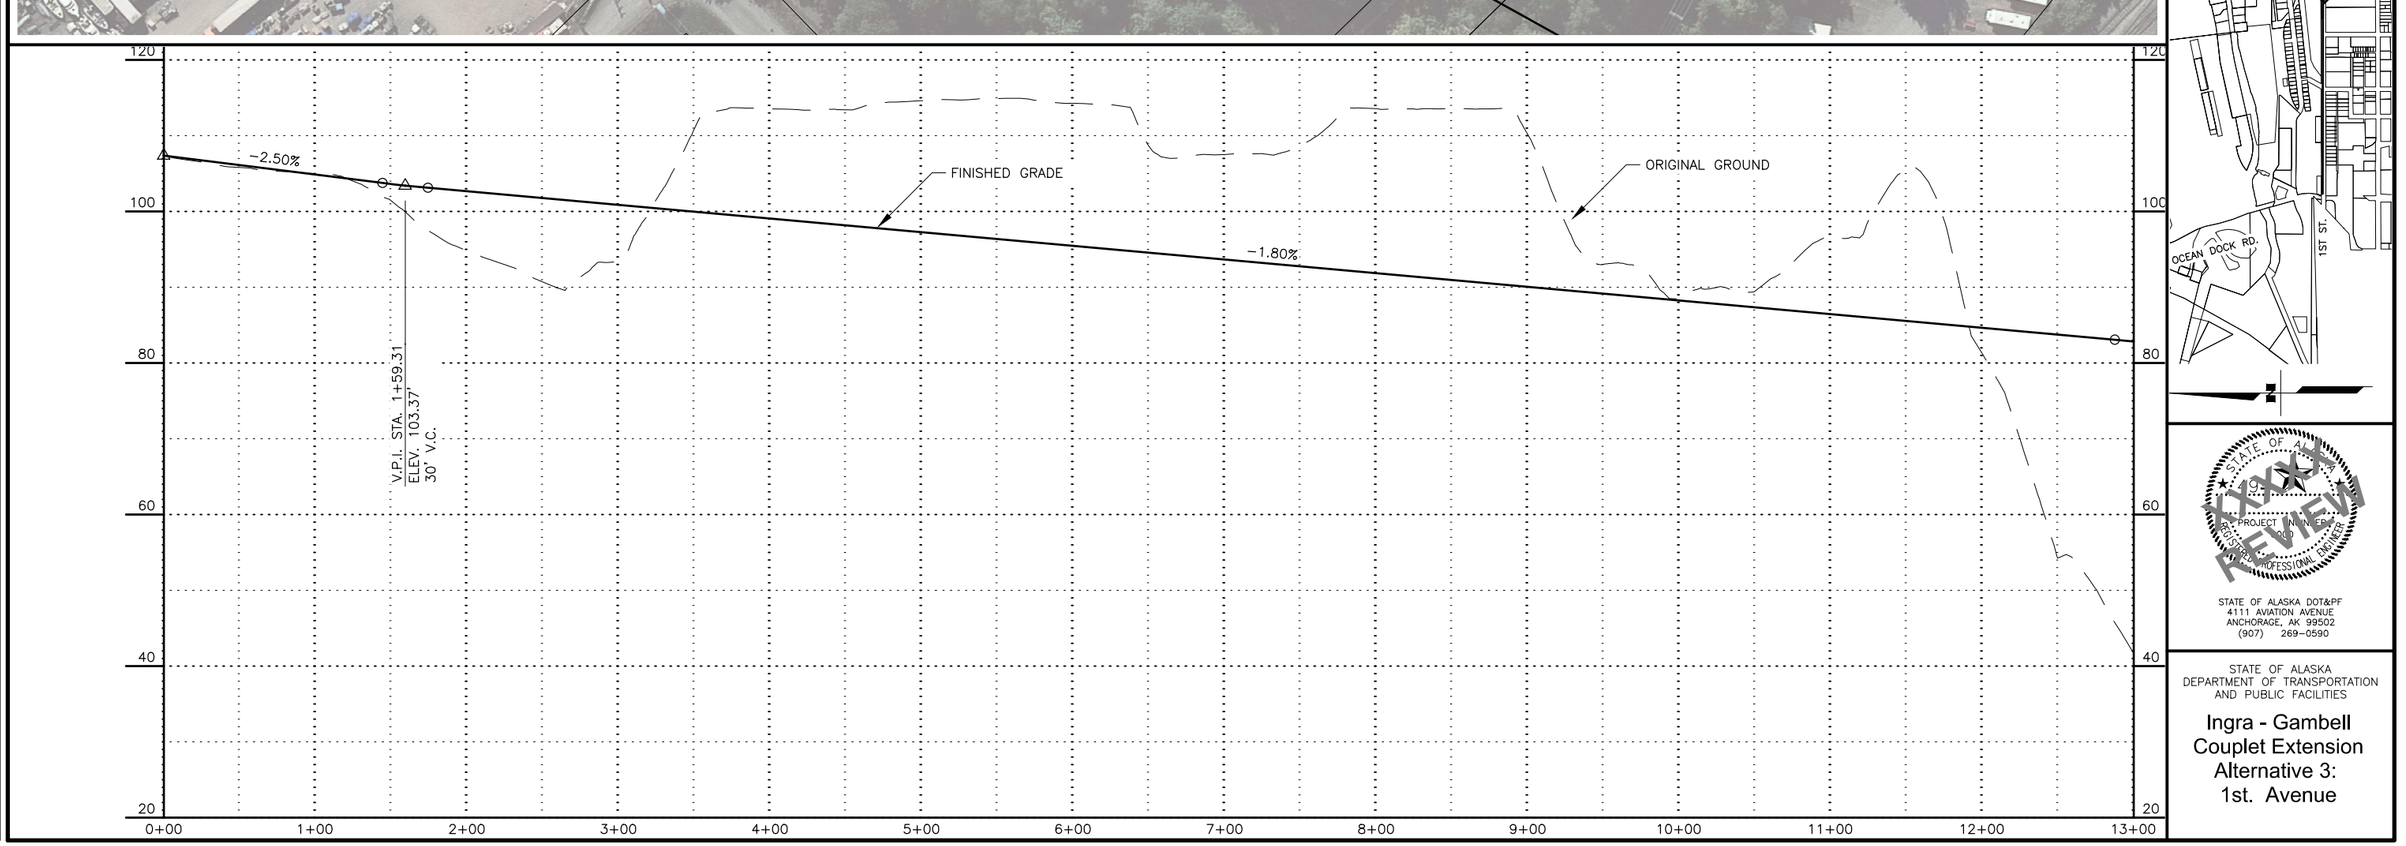

SHEET NO.	TOTAL SHEETS
FC1	FXX
STATE	YEAR
ALASKA	20XX

PROJECT DESIGNATION

XXXXXXX/
XXXXXXXXXX

NO.	REVISION
DATE	
NO.	REVISION
DATE	
NO.	REVISION
DATE	

STATE OF ALASKA
PROJECT ENGINEER
REGISTERED PROFESSIONAL ENGINEER
XXXX REVIEW

STATE OF ALASKA DOT&PF
4111 AVIATION AVENUE
ANCHORAGE, AK 99502
(907) 269-0590

STATE OF ALASKA
DEPARTMENT OF TRANSPORTATION
AND PUBLIC FACILITIES


Ingra - Gambell Couplet Extension Alternative 3: 1st. Avenue


DESIGNED BY
CHECKED BY
DRAFTED BY

SCALE

DATE 9/10/2026 TIME 12:55 PM

DRAWING LOCATION
C:\PWWORKING\WEST01\D3421225\PORT_PNP.DWG

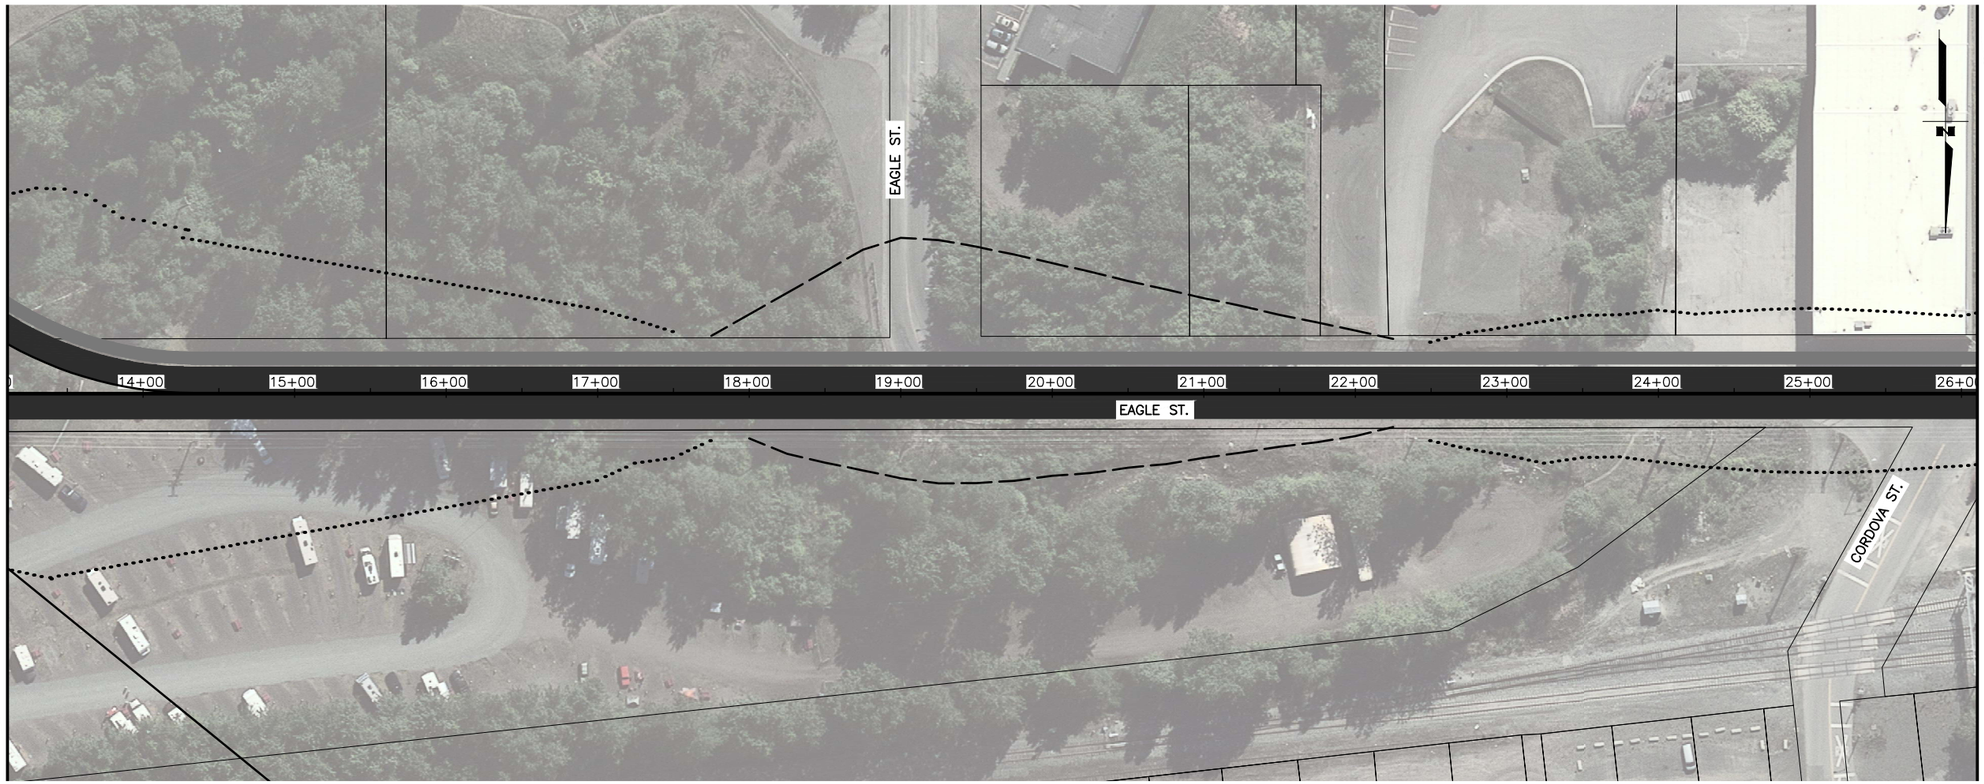


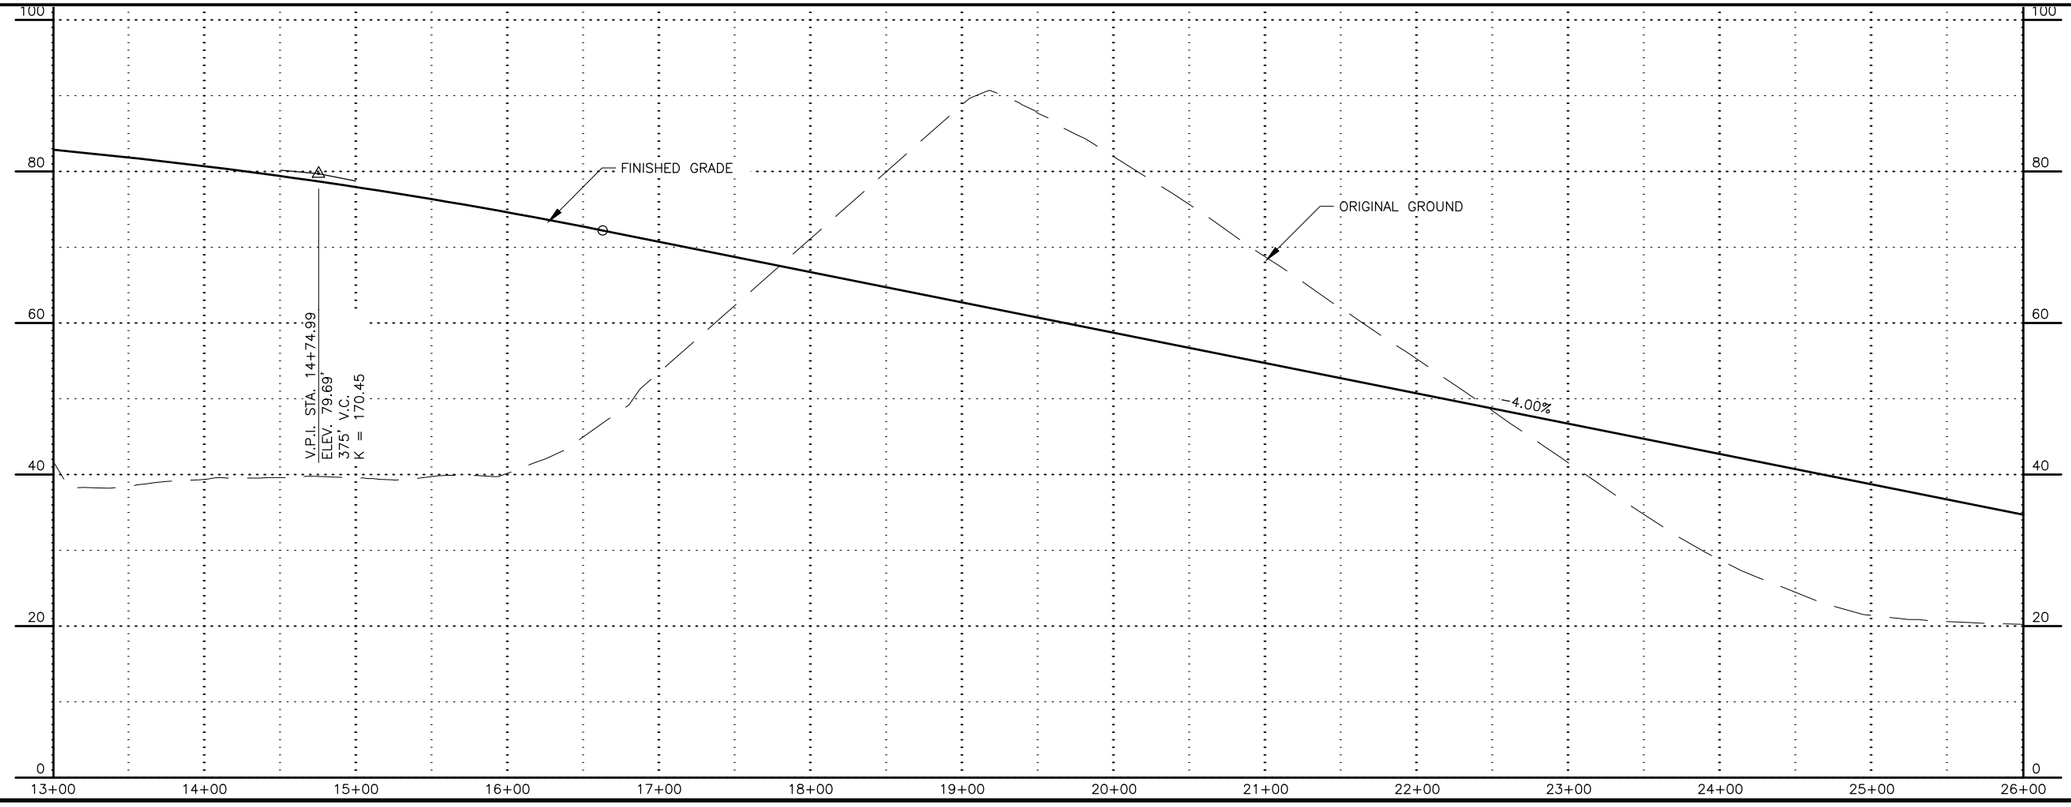

SHEET NO.	TOTAL SHEETS
FC2	FXX
STATE	YEAR
ALASKA	20XX

PROJECT DESIGNATION
XXXXXXX/
XXXXXXXXXX

NO.	REVISION
DATE	
NO.	REVISION
DATE	
NO.	REVISION
DATE	

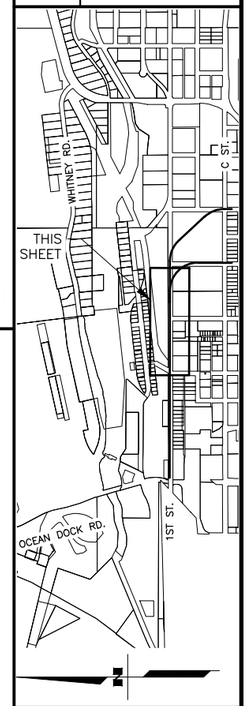

STATE OF ALASKA
DEPARTMENT OF TRANSPORTATION
AND PUBLIC FACILITIES

Ingra - Gambell
Couplet Extension
Alternative 3:
1st. Avenue


STATE OF ALASKA DOT&PF
4111 AVIATION AVENUE
ANCHORAGE, AK 99502
(907) 269-0590


DESIGNED BY
CHECKED BY
DRAFTED BY

SCALE

DATE 9/10/2026 TIME 12:55 PM

DRAWING LOCATION
C:\PWWORKING\WEST01\D3421225\PORT_PNP.DWG

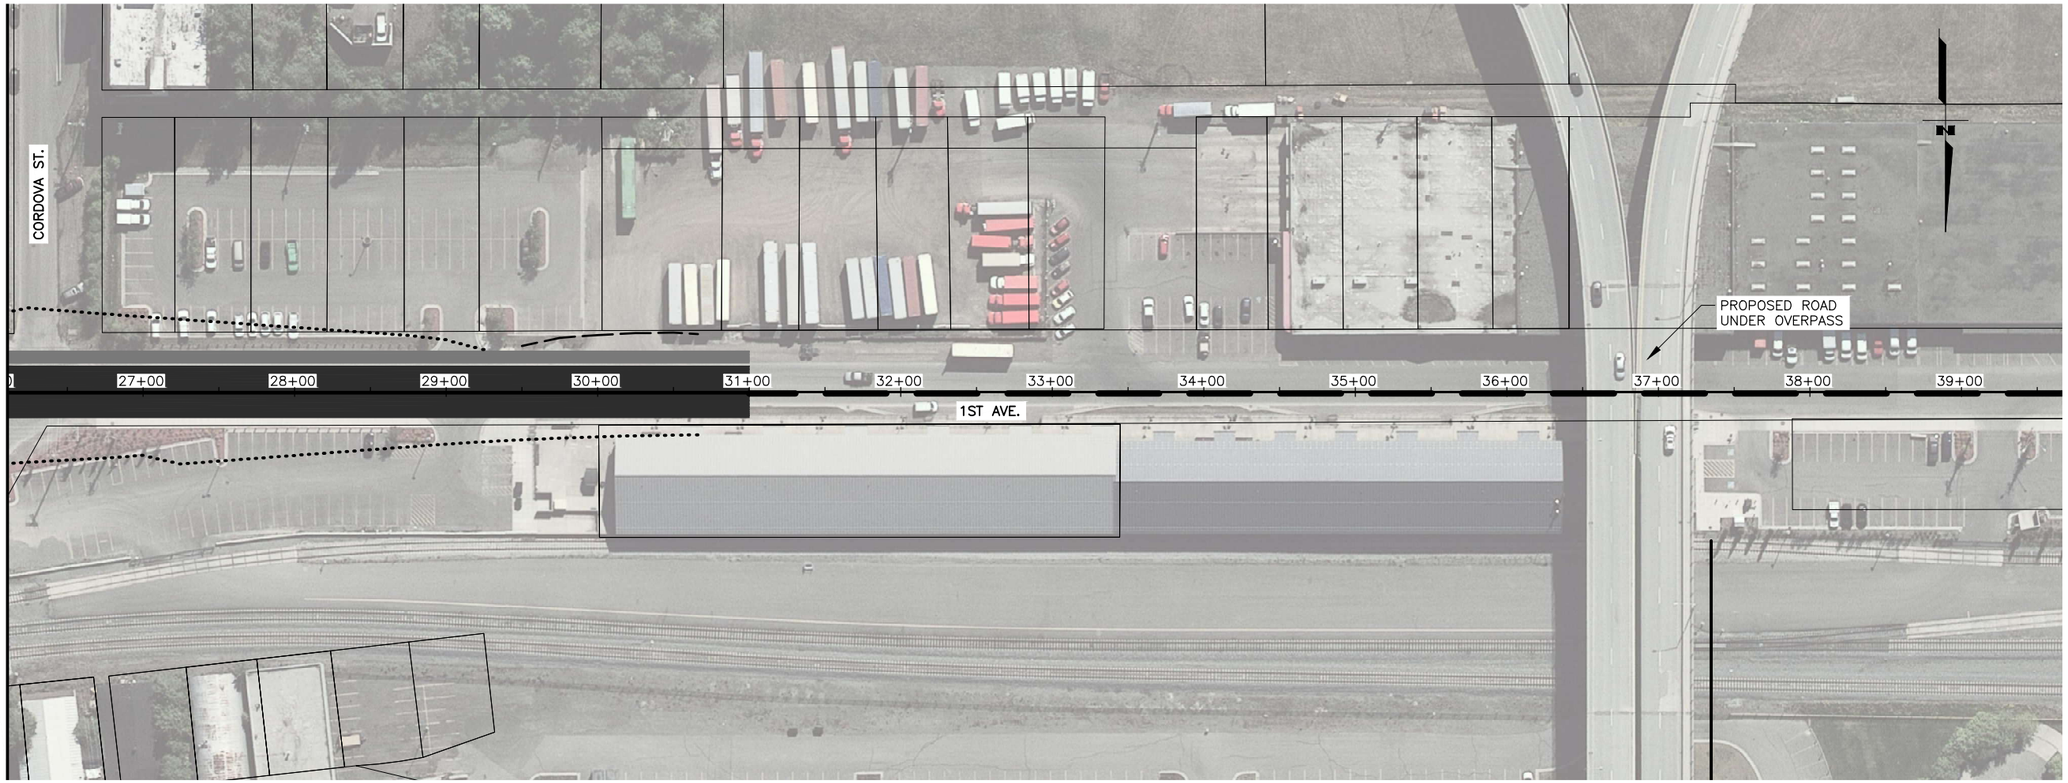

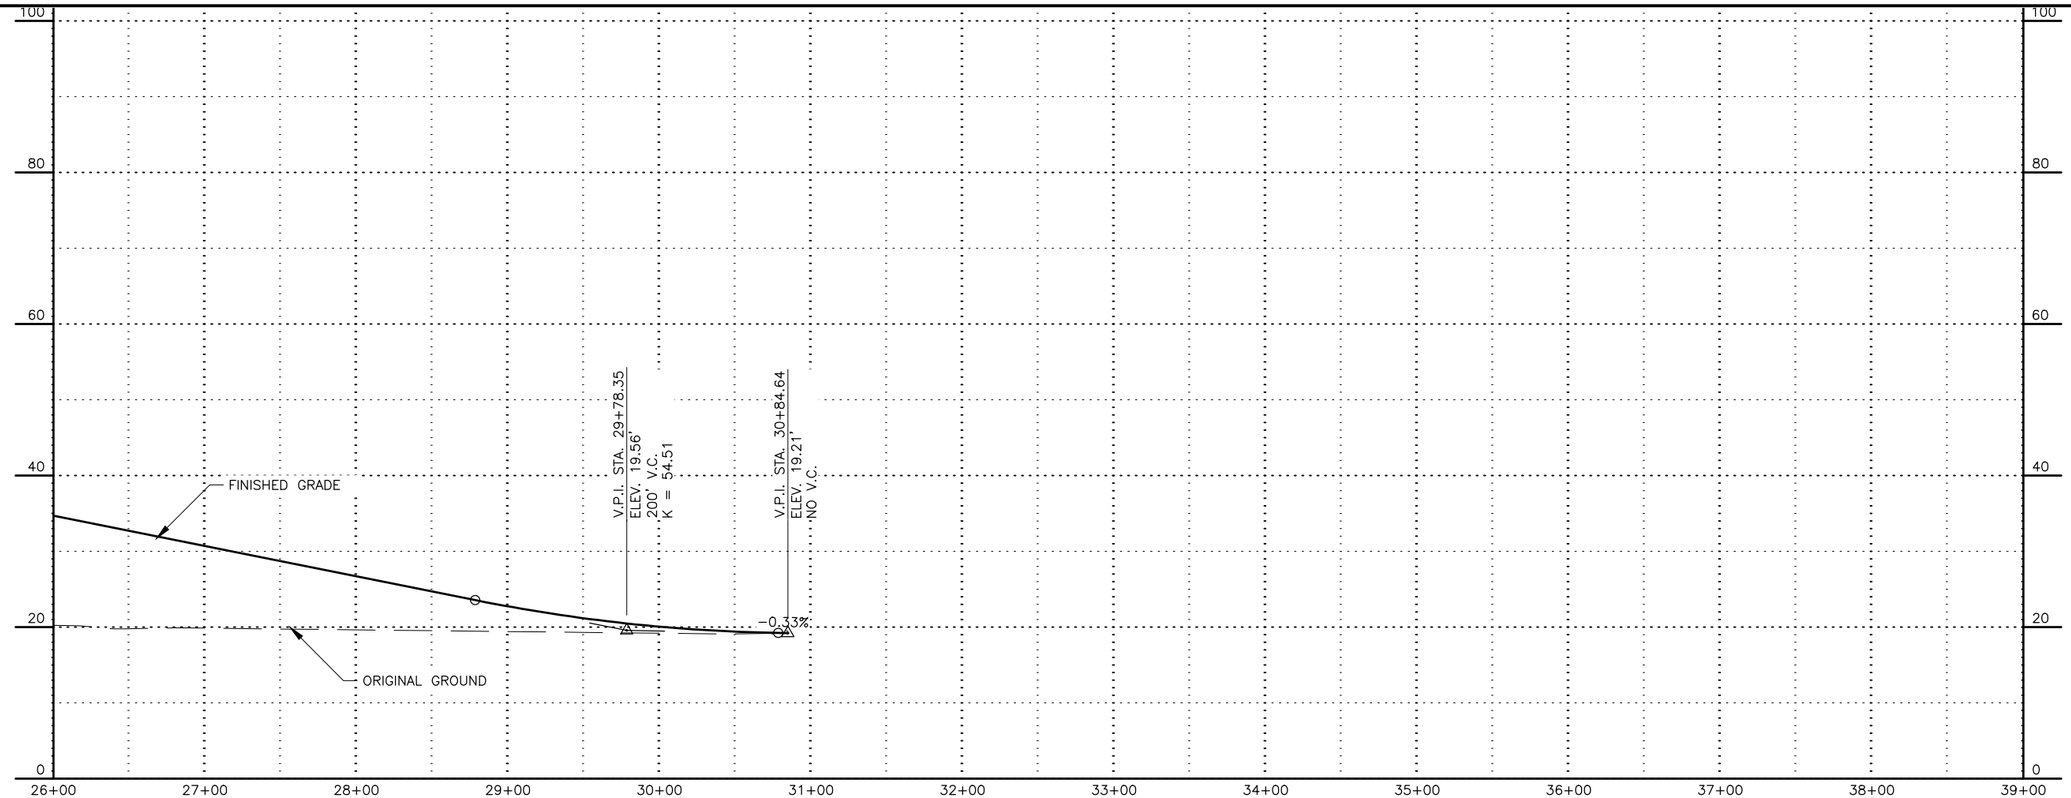


SHEET NO.	TOTAL SHEETS
FC3	FXX
STATE	YEAR
ALASKA	20XX

PROJECT DESIGNATION

XXXXXXX/
XXXXXXXXXX

NO.	REVISION
DATE	
NO.	REVISION
DATE	
NO.	REVISION
DATE	

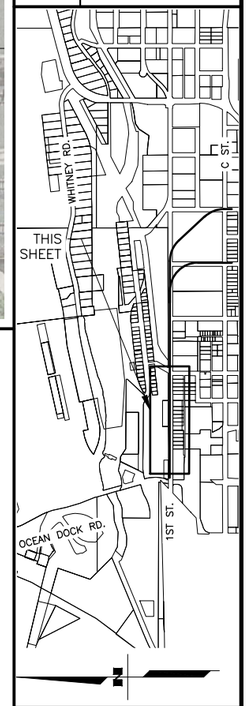

STATE OF ALASKA
PROJECT ENGINEER
REGISTERED PROFESSIONAL ENGINEER
XXXXX
REVIEW

STATE OF ALASKA DOT&PF
4111 AVIATION AVENUE
ANCHORAGE, AK 99502
(907) 269-0590

STATE OF ALASKA
DEPARTMENT OF TRANSPORTATION
AND PUBLIC FACILITIES

Ingra - Gambell Couplet Extension Alternative 3: 1st. Avenue


DESIGNED BY
CHECKED BY
DRAFTED BY

SCALE

DATE 9/10/2026 TIME 12:55 PM

DRAWING LOCATION
C:\PWWORKING\WEST01\D3421225\PORT_PNP.DWG



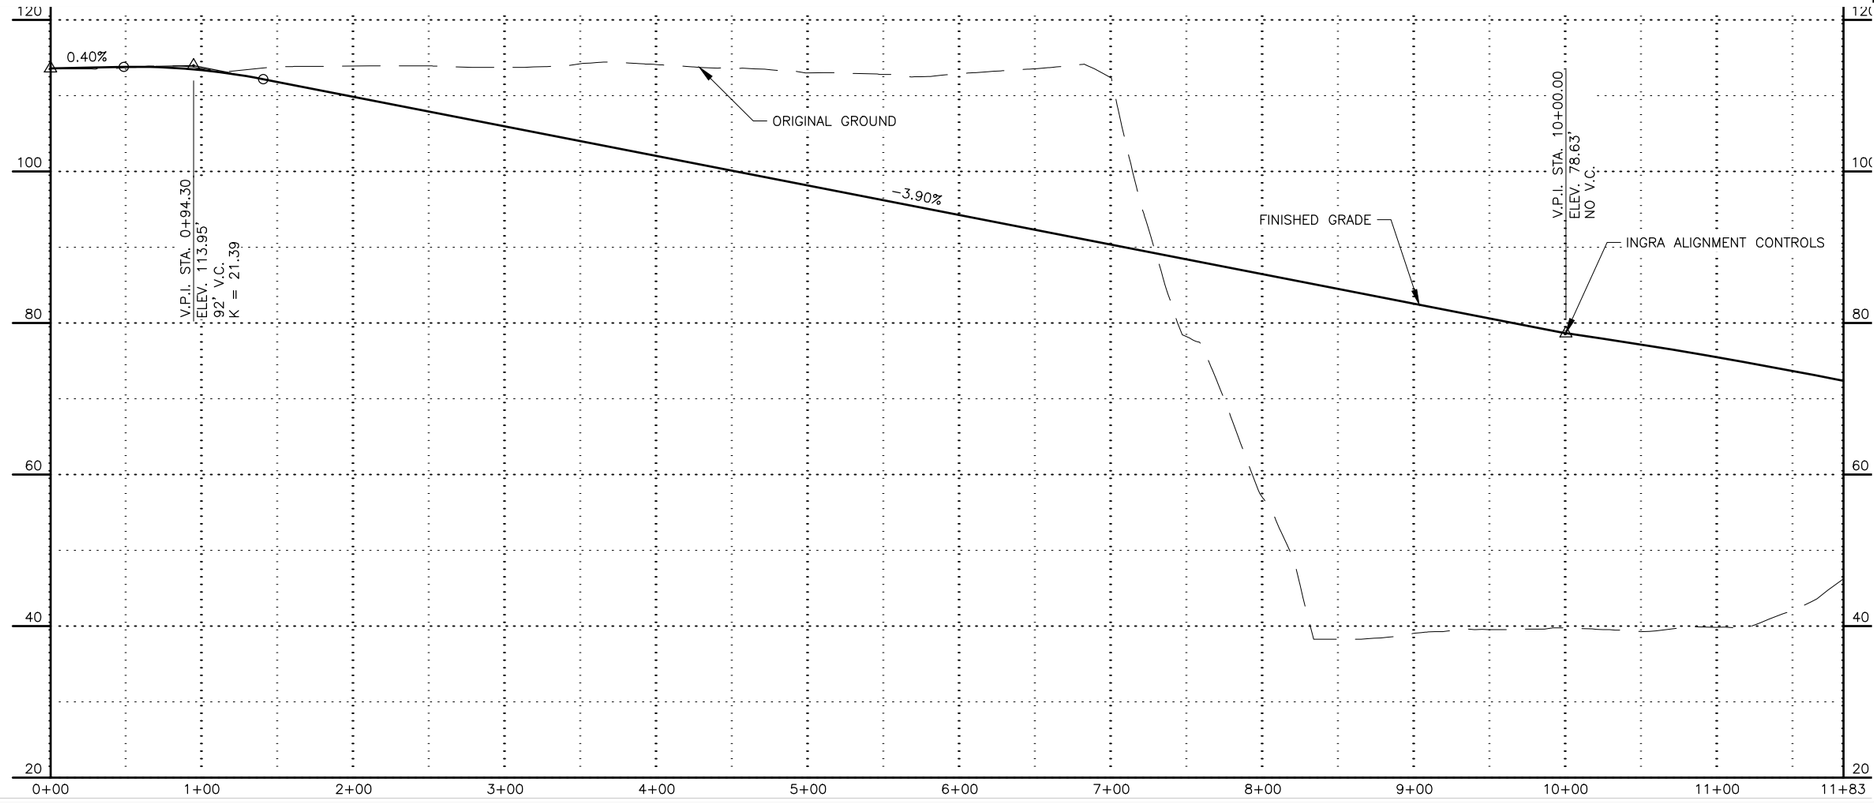


SHEET NO.	TOTAL SHEETS
FC4	FXX
STATE	YEAR
ALASKA	20XX

PROJECT DESIGNATION

XXXXXXX/
XXXXXXXXXX

NO.	REVISION
DATE	
NO.	REVISION
DATE	
NO.	REVISION
DATE	

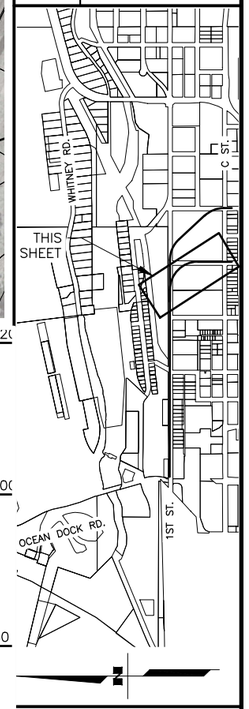

STATE OF ALASKA
XXXX
REVIEW
PROJECT ENGINEER
REGISTERED PROFESSIONAL ENGINEER

STATE OF ALASKA DOT&PF
4111 AVIATION AVENUE
ANCHORAGE, AK 99502
(907) 269-0590

STATE OF ALASKA
DEPARTMENT OF TRANSPORTATION
AND PUBLIC FACILITIES

Ingra - Gambell Couplet Extension Alternative 3: 1st. Avenue