# FAIRVIEW LOOP PATHWAY & SAFETY IMPROVEMENTS

## SNOWSHOE PARKWAY TO LOOKOUT DRIVE

Project Number: Z560200000 / NFHWY00748

### LEGEND

- TEMPORARY CONSTRUCTION EASEMENT
- PROPOSED ROW ACQUISITION
- ACQUIRED ROW ACQUISITION
- 25% CONCEPTUAL DESIGN
- CUT LIMITS
- FILL LIMITS
- DITCH FLOW LINE
- TEMPORARY CONSTRUCTION PERMIT

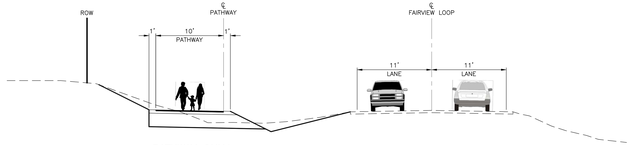


**PATHWAY ONLY**

SNOWSHOE PARKWAY TO COTTONWOOD SLOUGH
COTTONWOOD SLOUGH TO TWIN PEAKS DRIVE

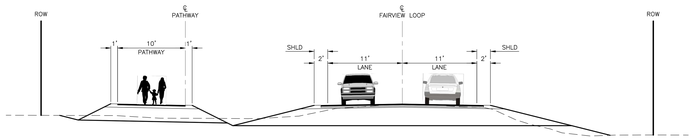


**ROADWAY AND PATHWAY**
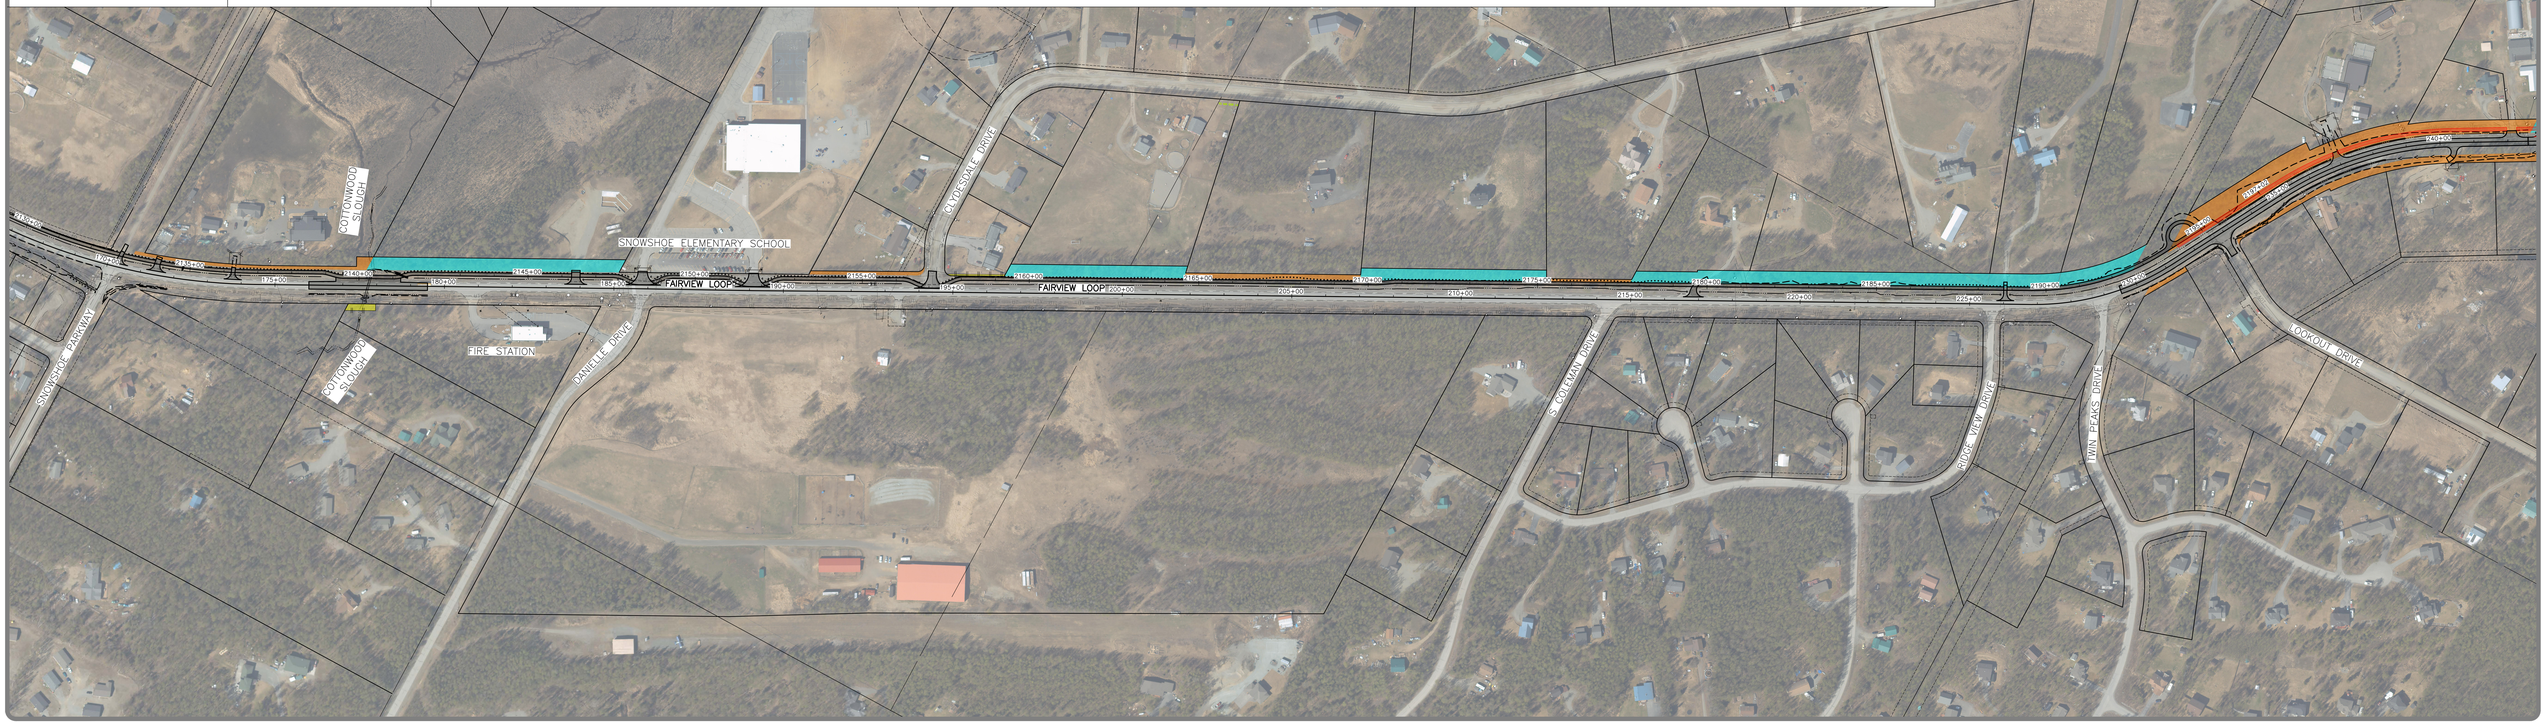
COTTONWOOD SLOUGH
TWIN PEAKS DRIVE TO STA 245+00