
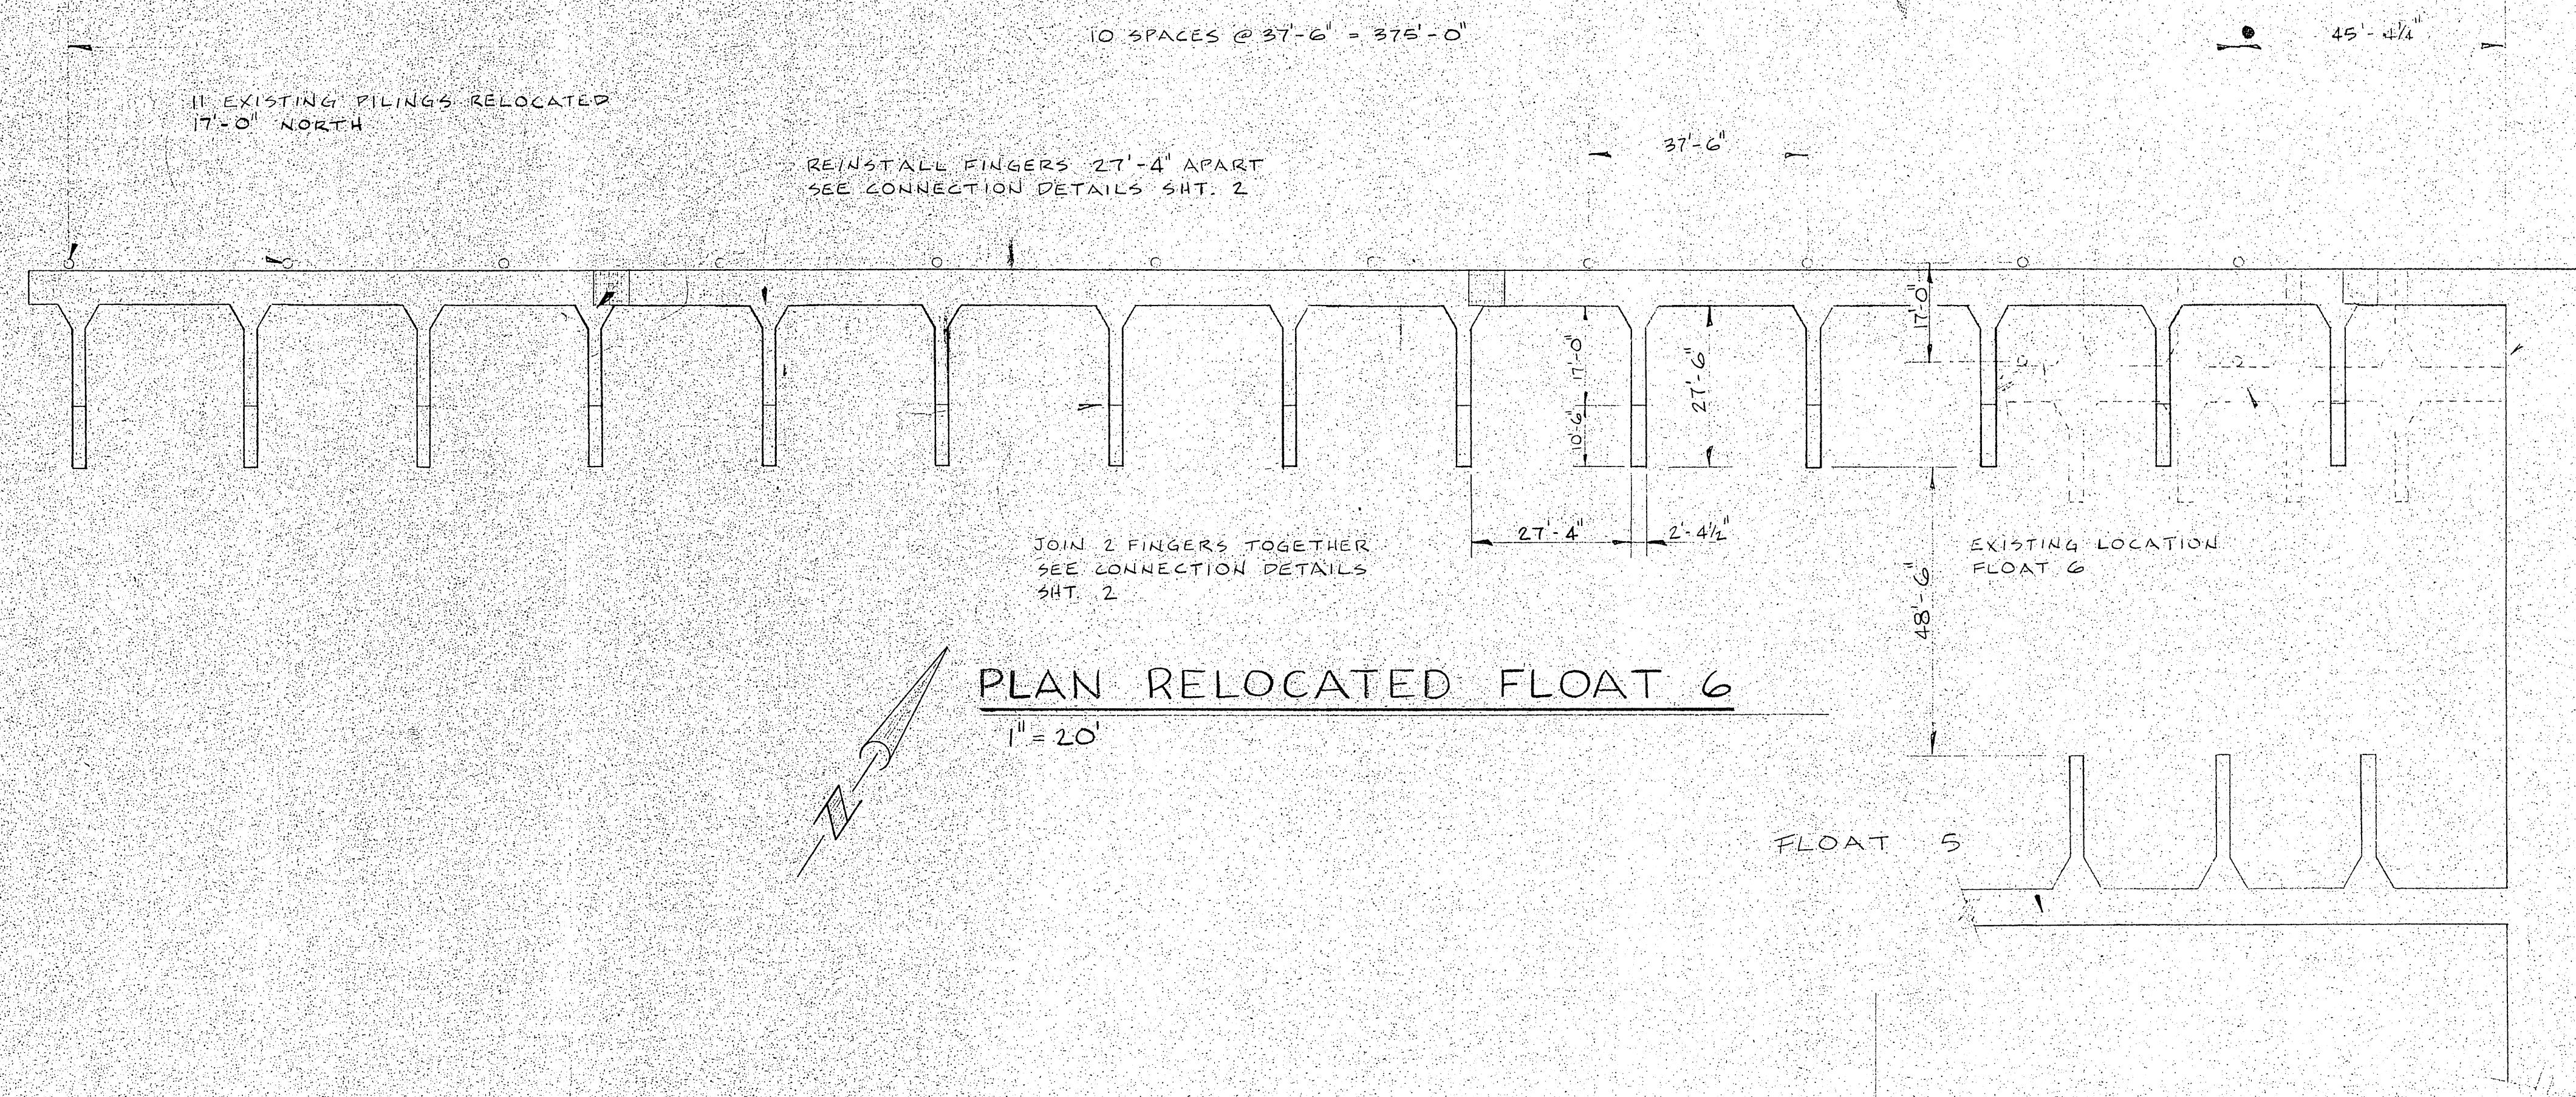


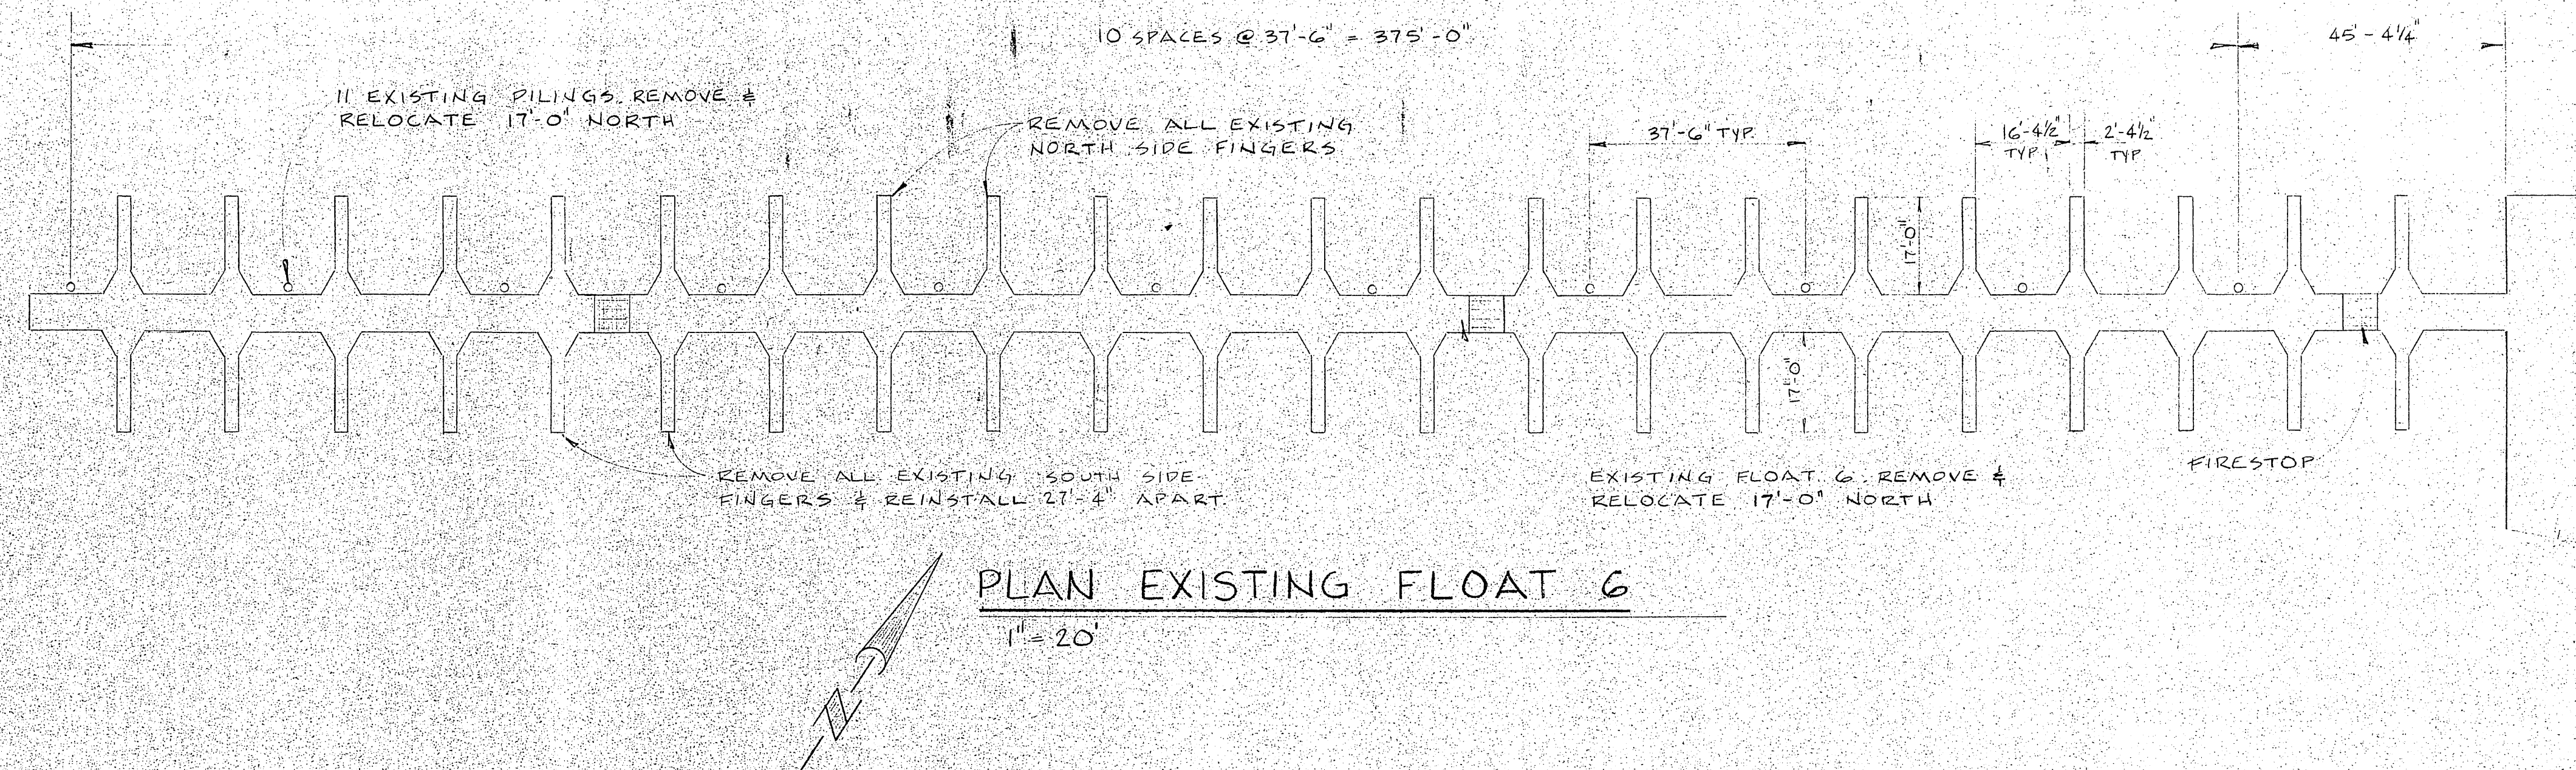

UNBOLT FLOAT 6 FROM MAIN
FLOAT & REBOLT 17'-0" NORTH

NOTE: ALL SURPLUS MATERIALS INCLUDING
FLOATS, CLEATS, ETC. ARE CITY PROPERTY
AND SHALL BE DELIVERED TO THE HARBOR
MASTER UPON PROJECT COMPLETION.

STATUS		DATE PRINTED FEB 2, 1982	
2	22-82	REPLACED GUSSETS	
1	12/9	SHORTEN FINGER, REMOVE GUSSET.	HTM
NO.	DATE	REVISIONS	BY.

PREPARED FOR
CITY & BOROUGH OF JUNEAU
PUBLIC WORKS DEPT.
155 S SEWARD ST
JUNEAU, AK. 99801
(907) 586-3300






PREPARED BY:
QUADRA ENGINEERING
319 SEWARD ST.
JUNEAU, AK. 99801
(907) 586-3530

QUADRA
ENGINEERING, INC.

HARRIS HARBOR , JUNEAU FLOAT 6 MODIFICATIONS

SHEET 1 OF 2


DATE Nov 22, 1981	JOB No. 17	SCALE No. 20000
-------------------	------------	-----------------

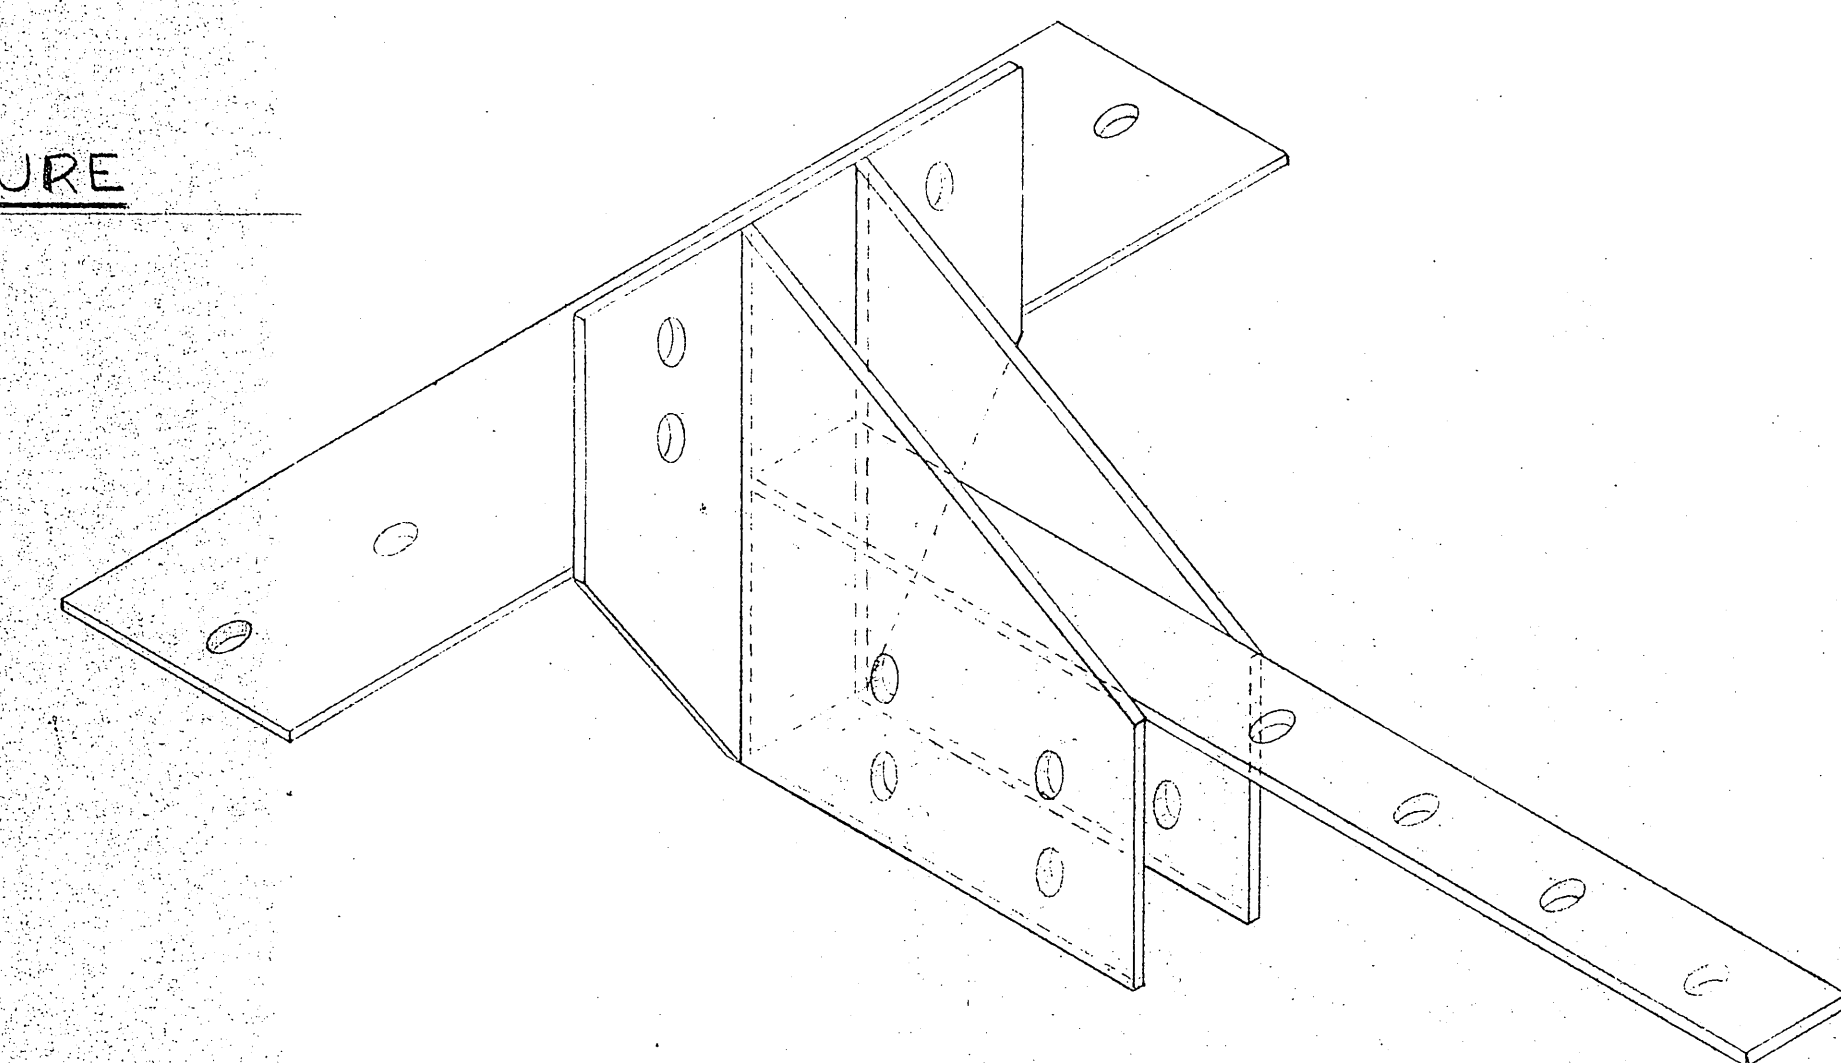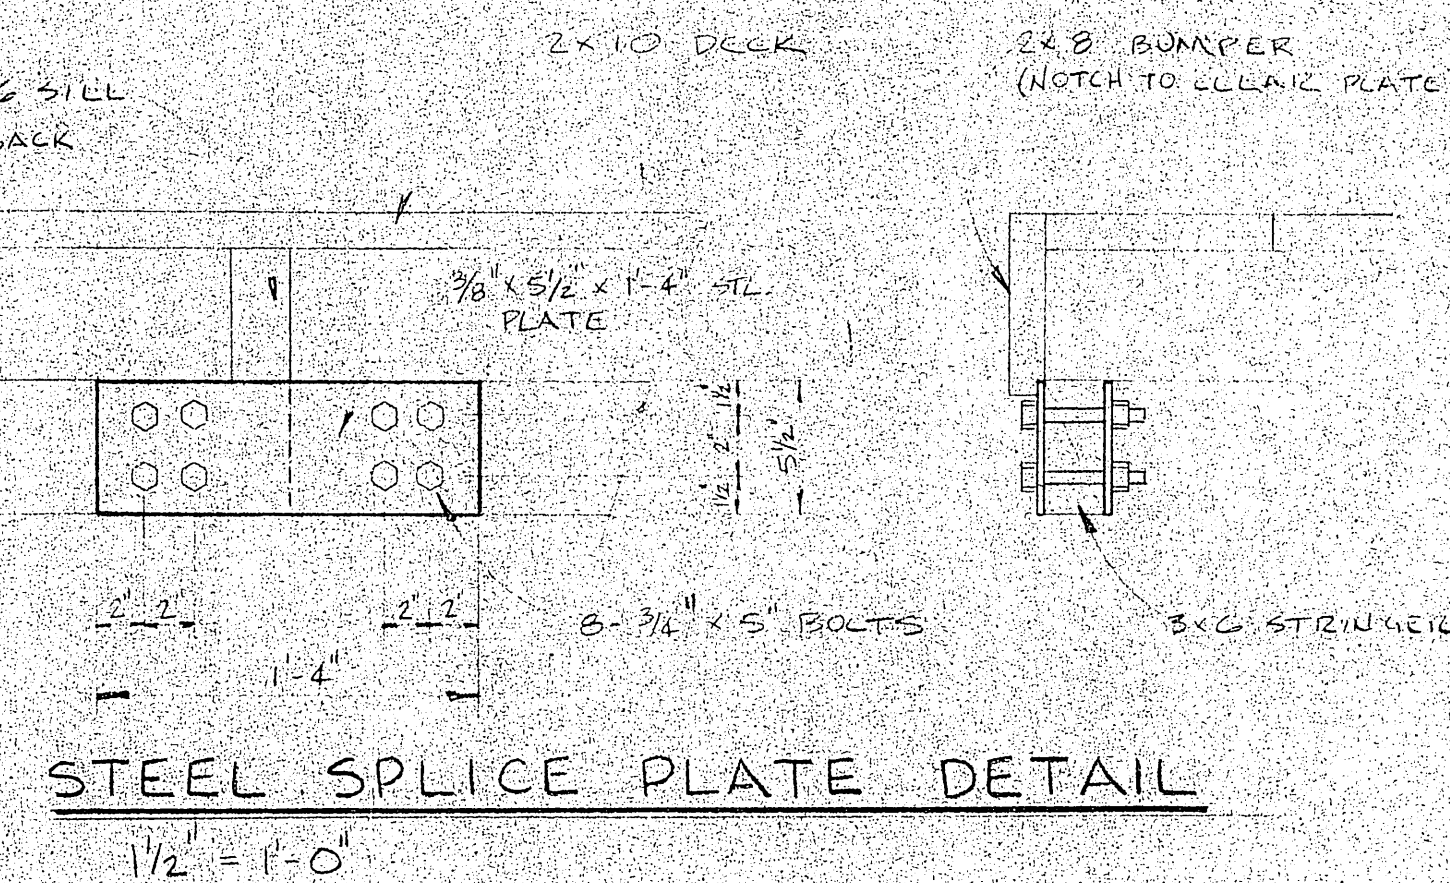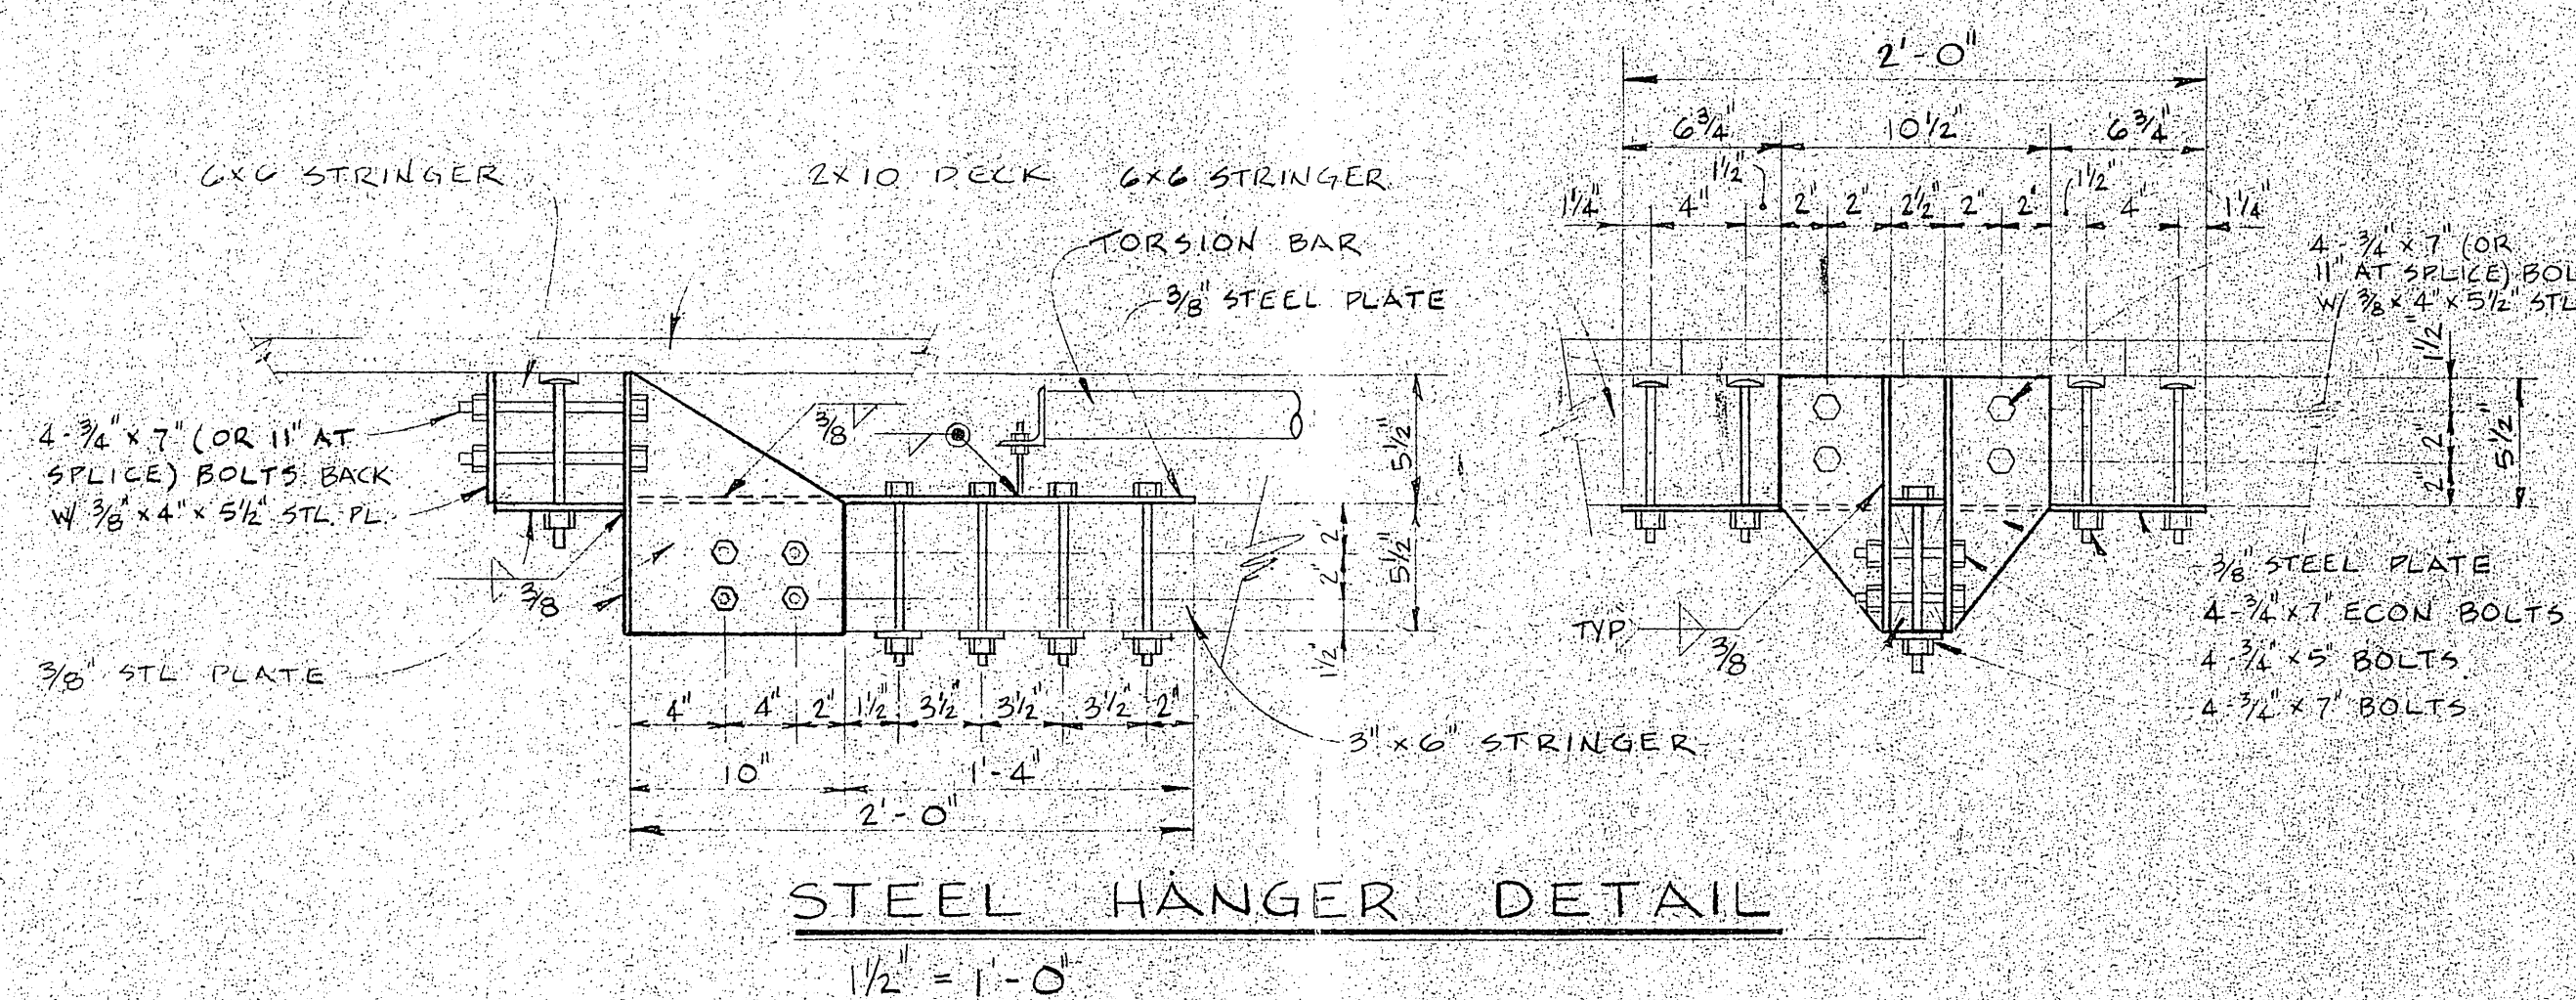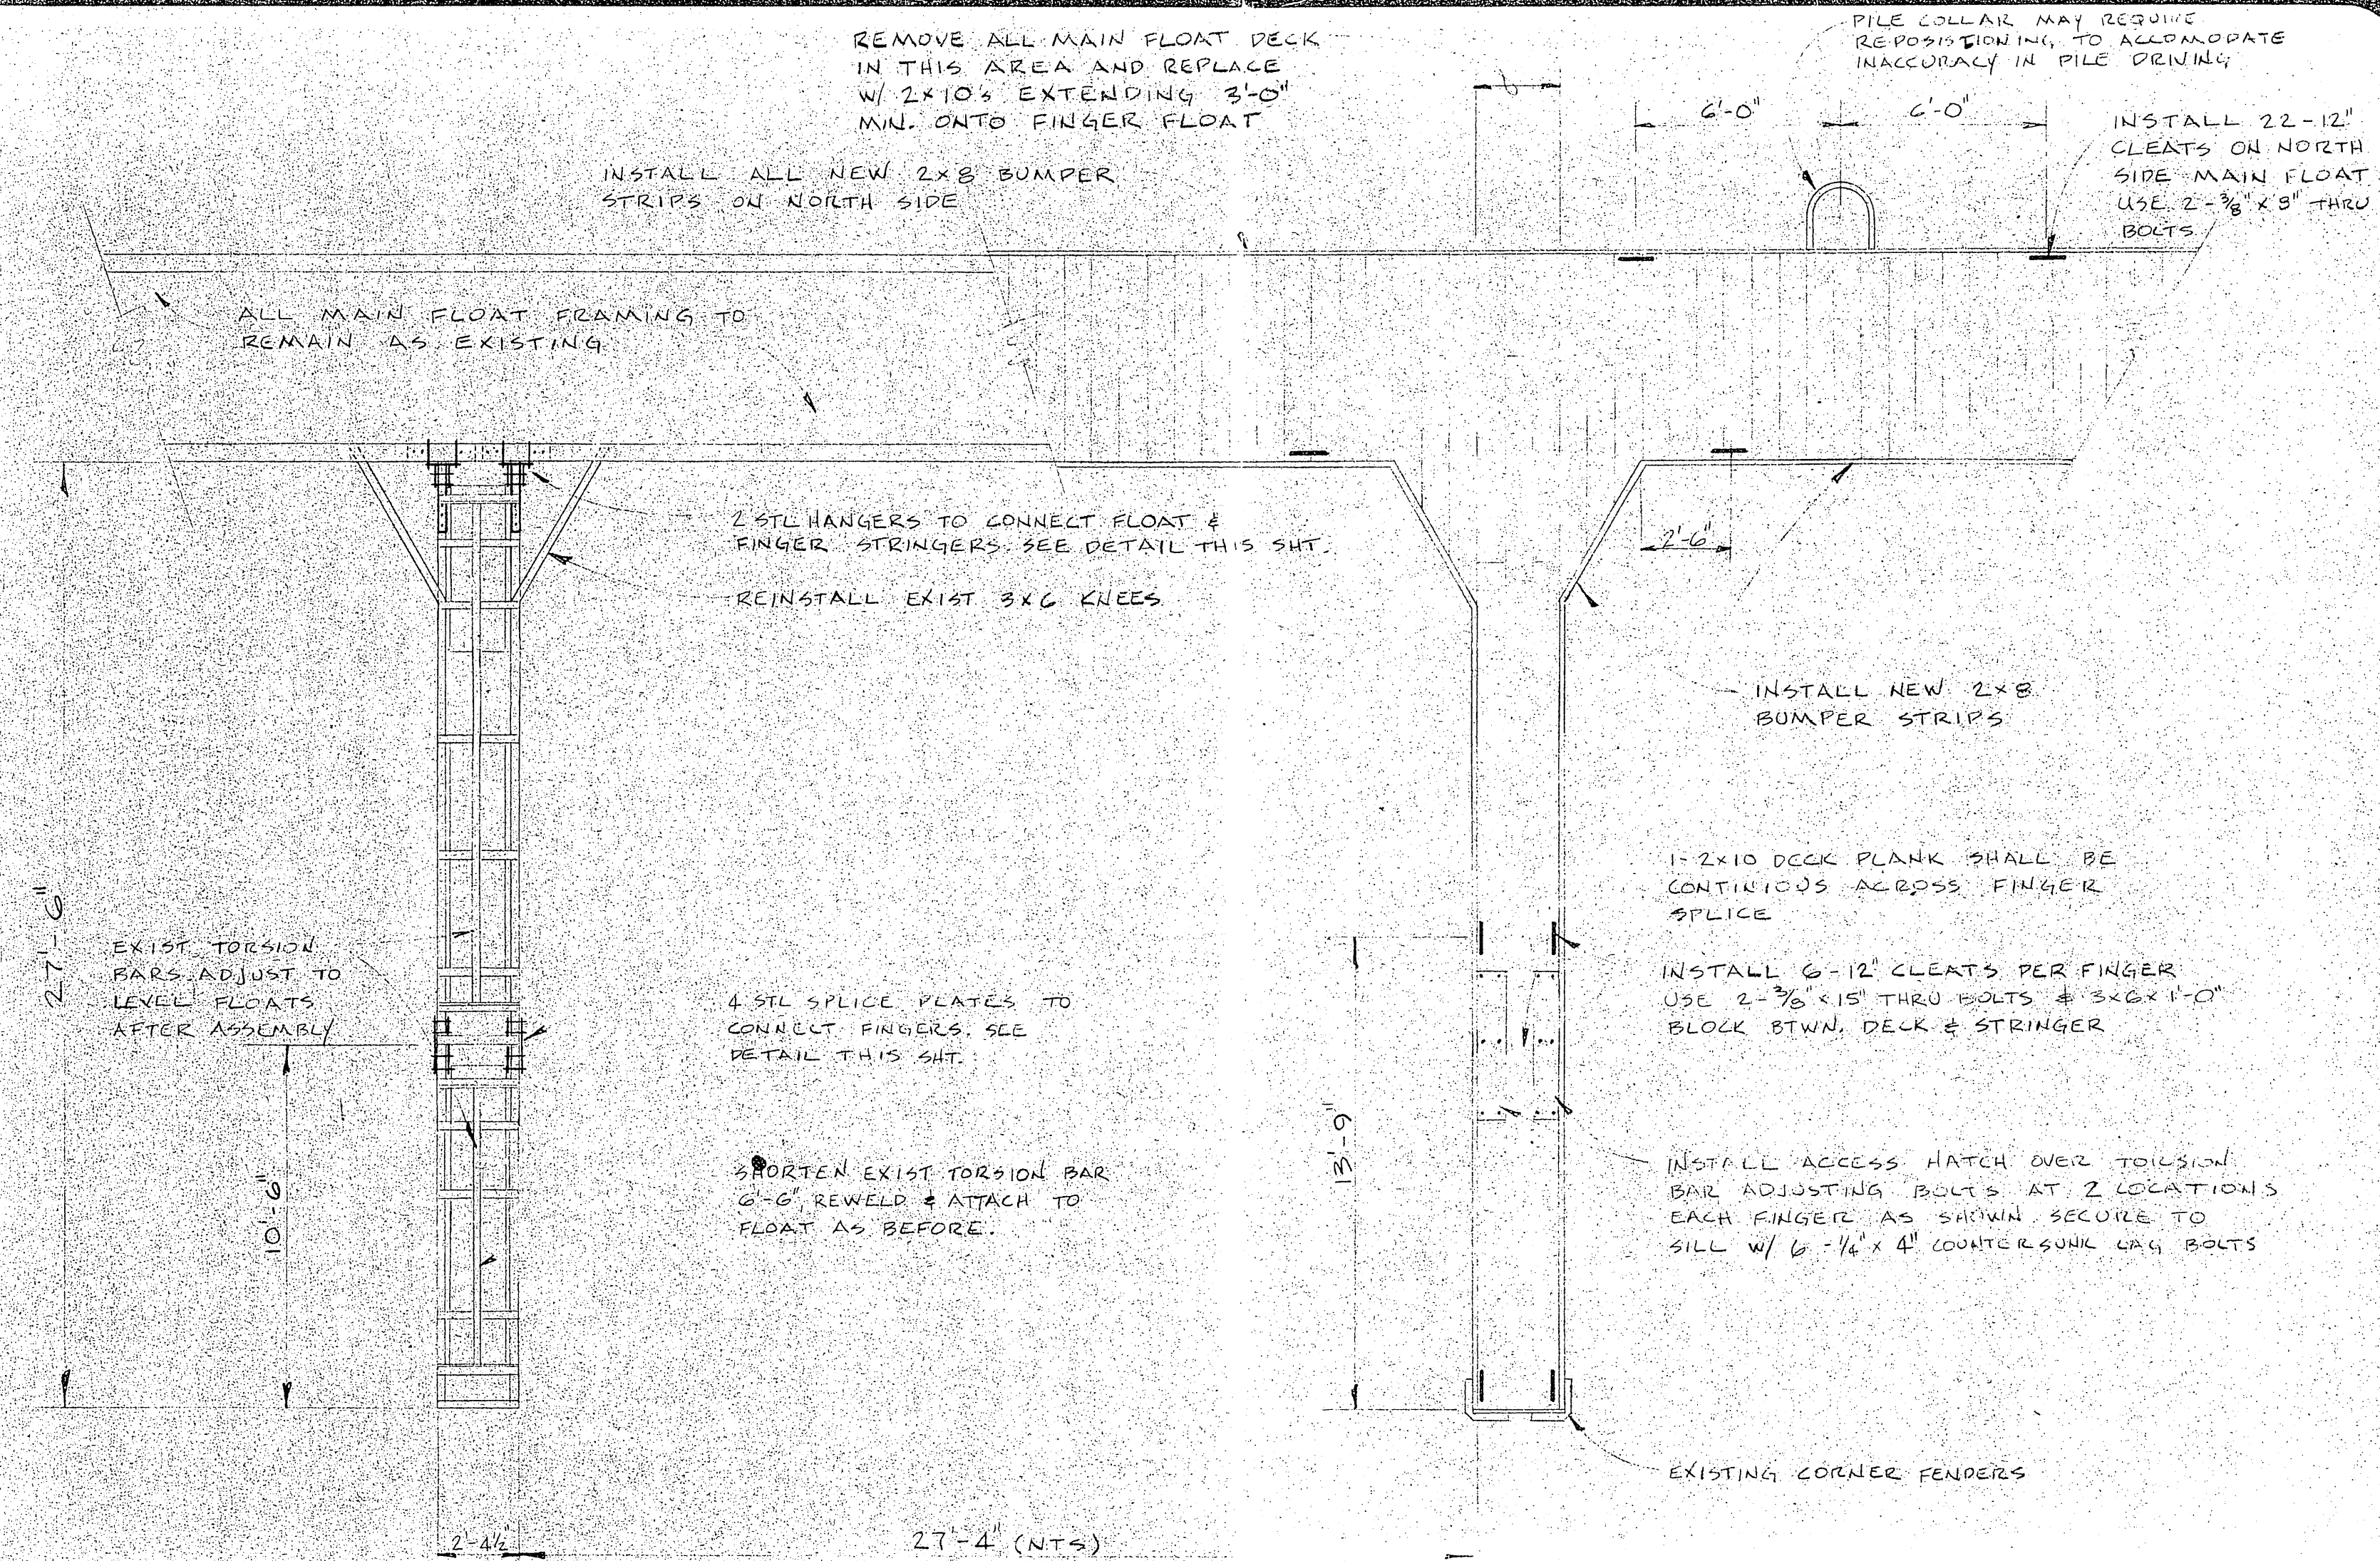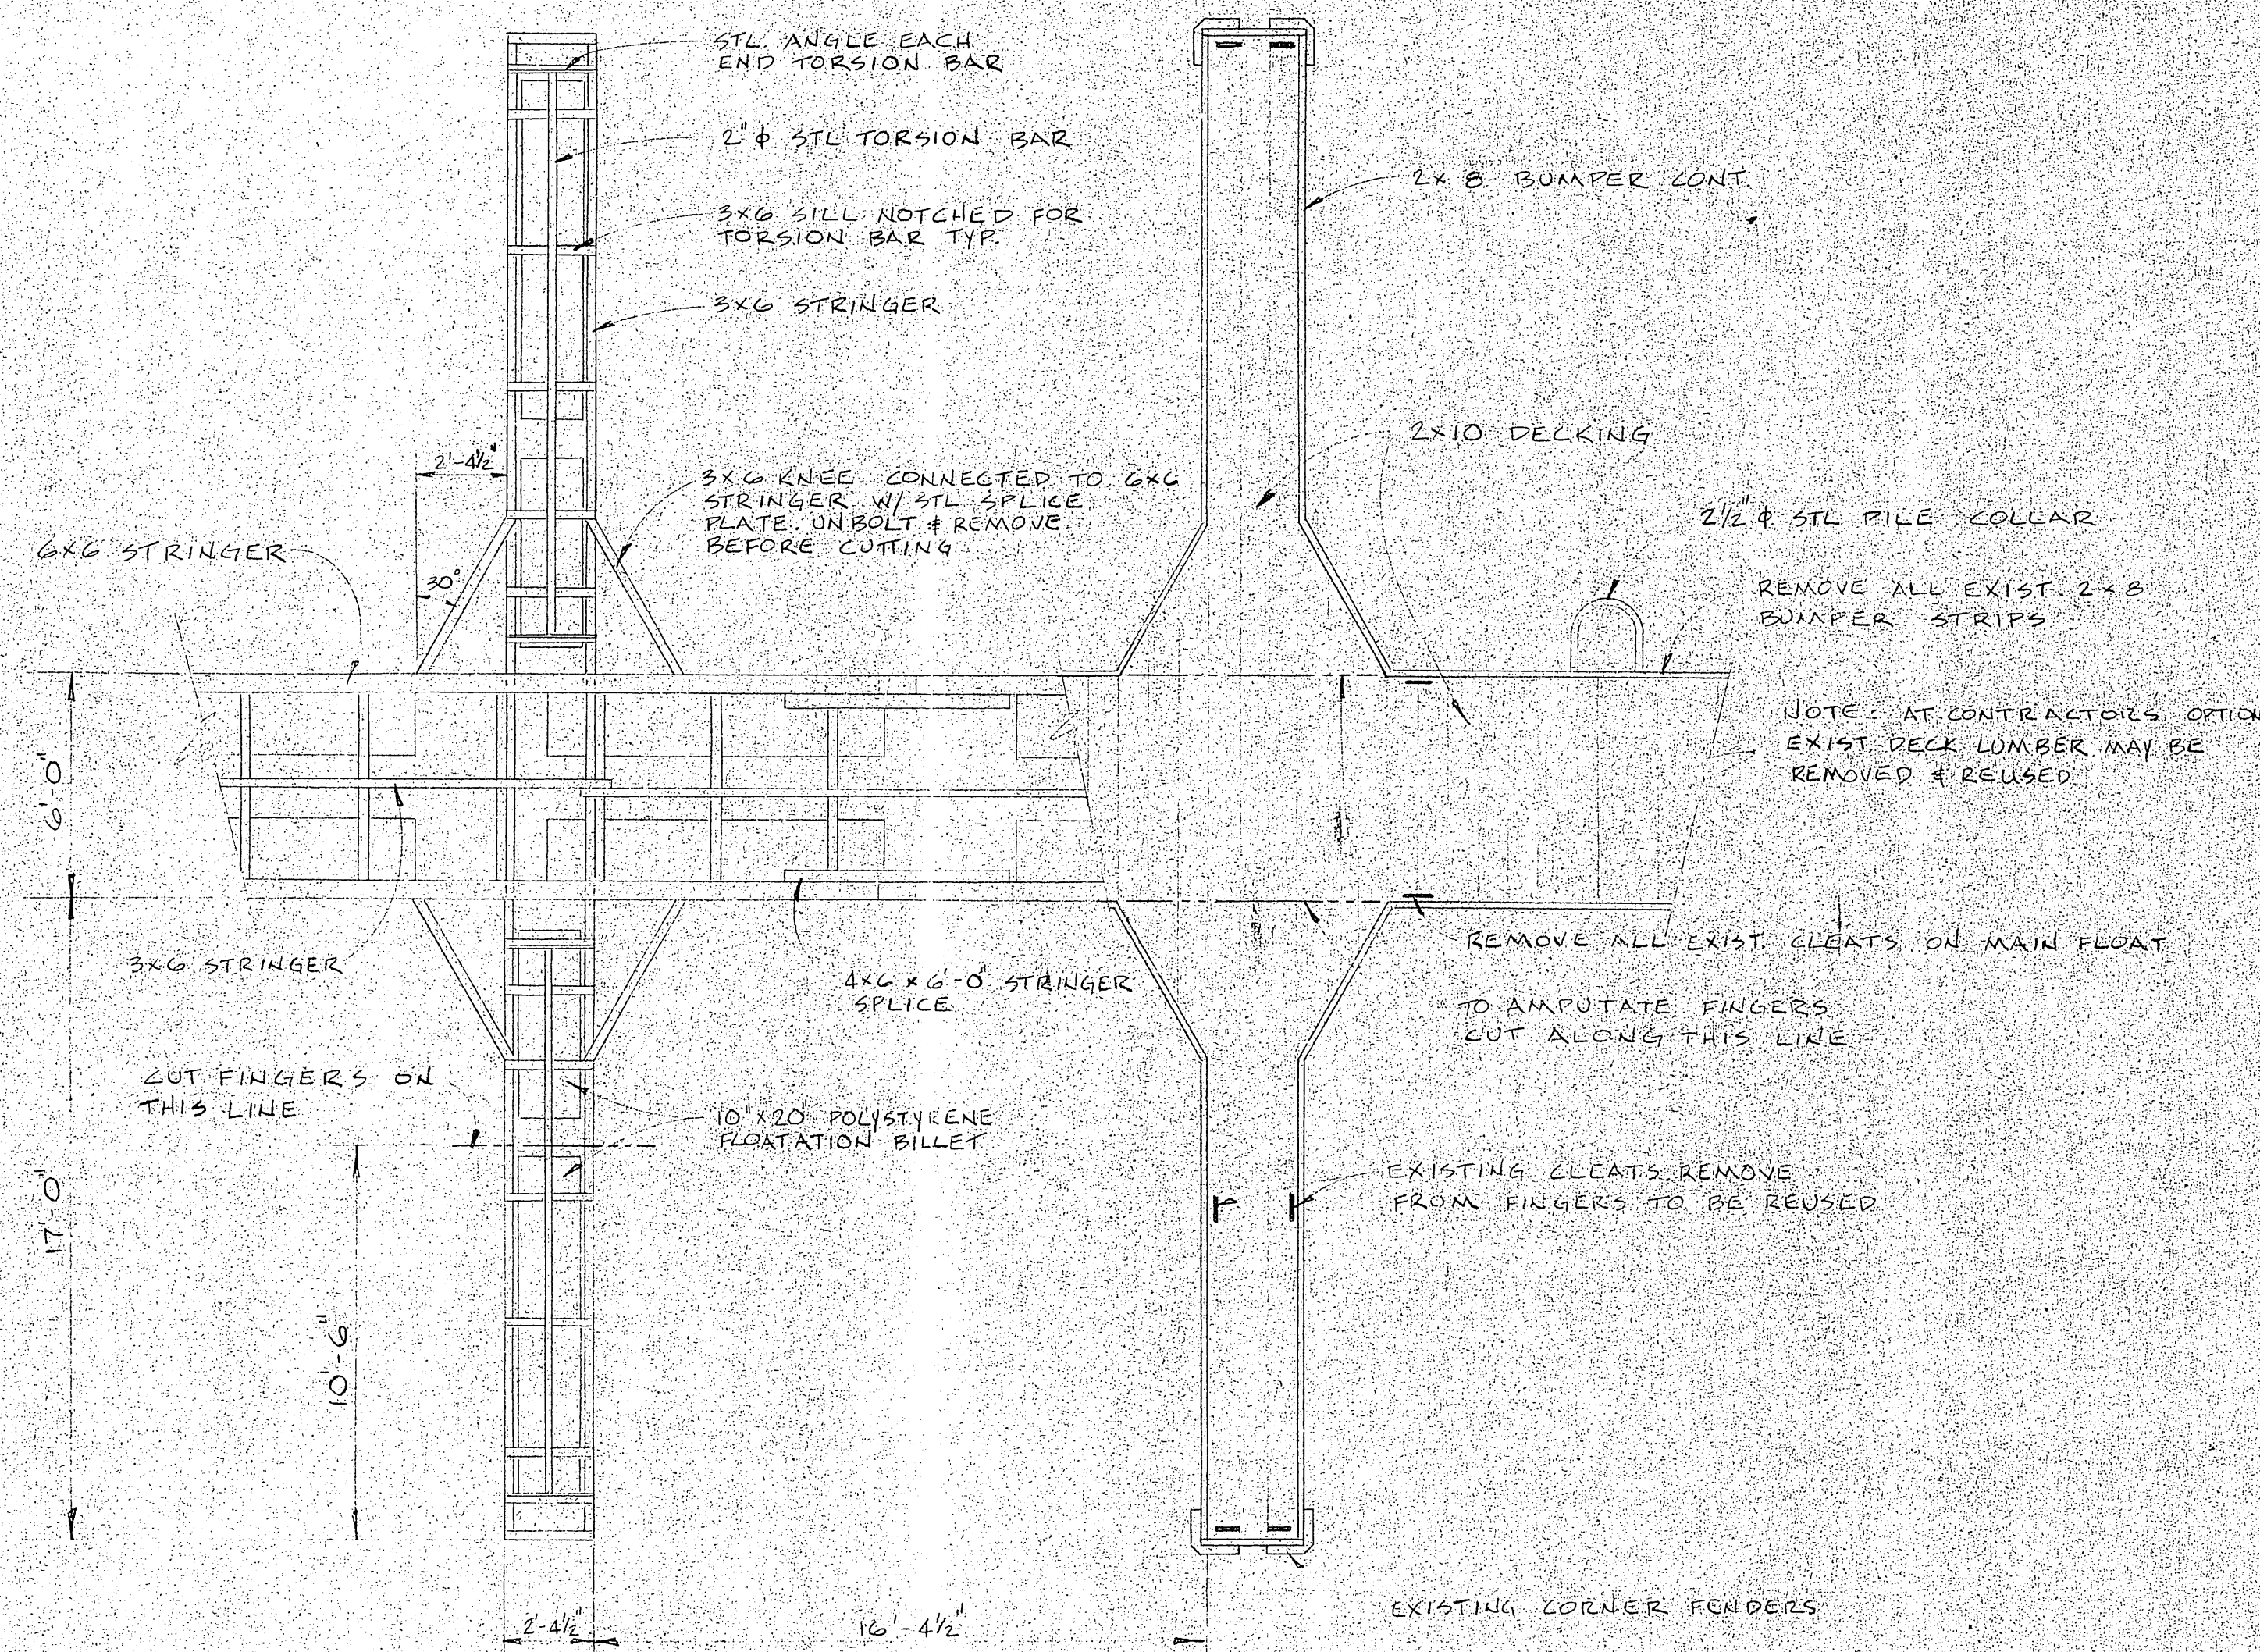

STATUS		DATE PRINTED FEB 2, 1982	
2	22.82	REPLACED GUSSET	HTA
1	12/9	SHORTEN FINGER, REMOVE GUSSET	HTA
No.	DATE	REVISIONS	BY

PREPARED FOR: CITY & BOROUGH OF JUNEAU PUBLIC WORKS DEPT. 155 S. SEWARD ST. JUNEAU, AK 99801 (907) 586-3300	PREPARED BY: QUADRA ENGINEERING 319 SEWARD ST. JUNEAU, AK. 99801 (907) 586-3530
--	---

PREPARED BY:
QUADRA ENGINEERING
319 SEWARD ST.
JUNEAU, AK. 99801
(907) 586-3530

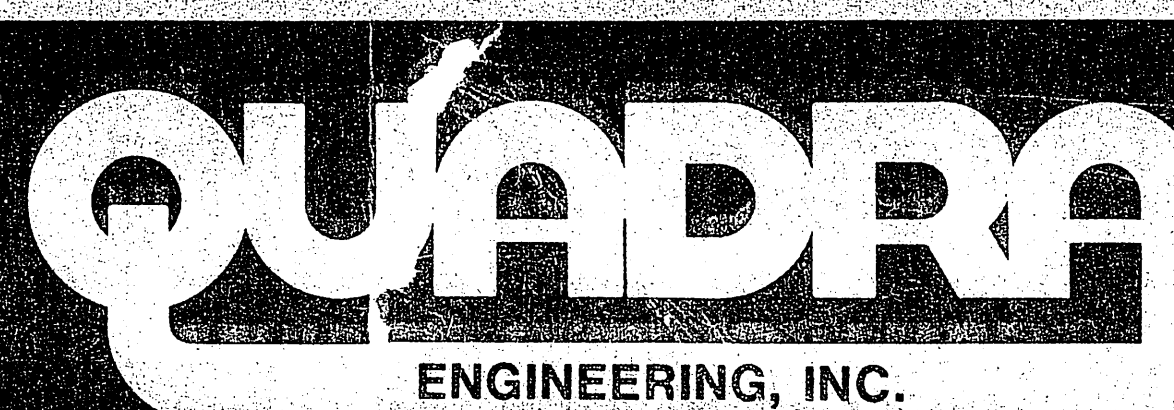

HARRIS HARBOR , JUNEAU FLOAT 6 MODIFICATIONS

DATE	NOV 22 1951	JOB No	1-17	SCALE	A-4, 1000
------	-------------	--------	------	-------	-----------

SHEET 2 OF 2