NORTHERN TRADING ASSOC. 126413

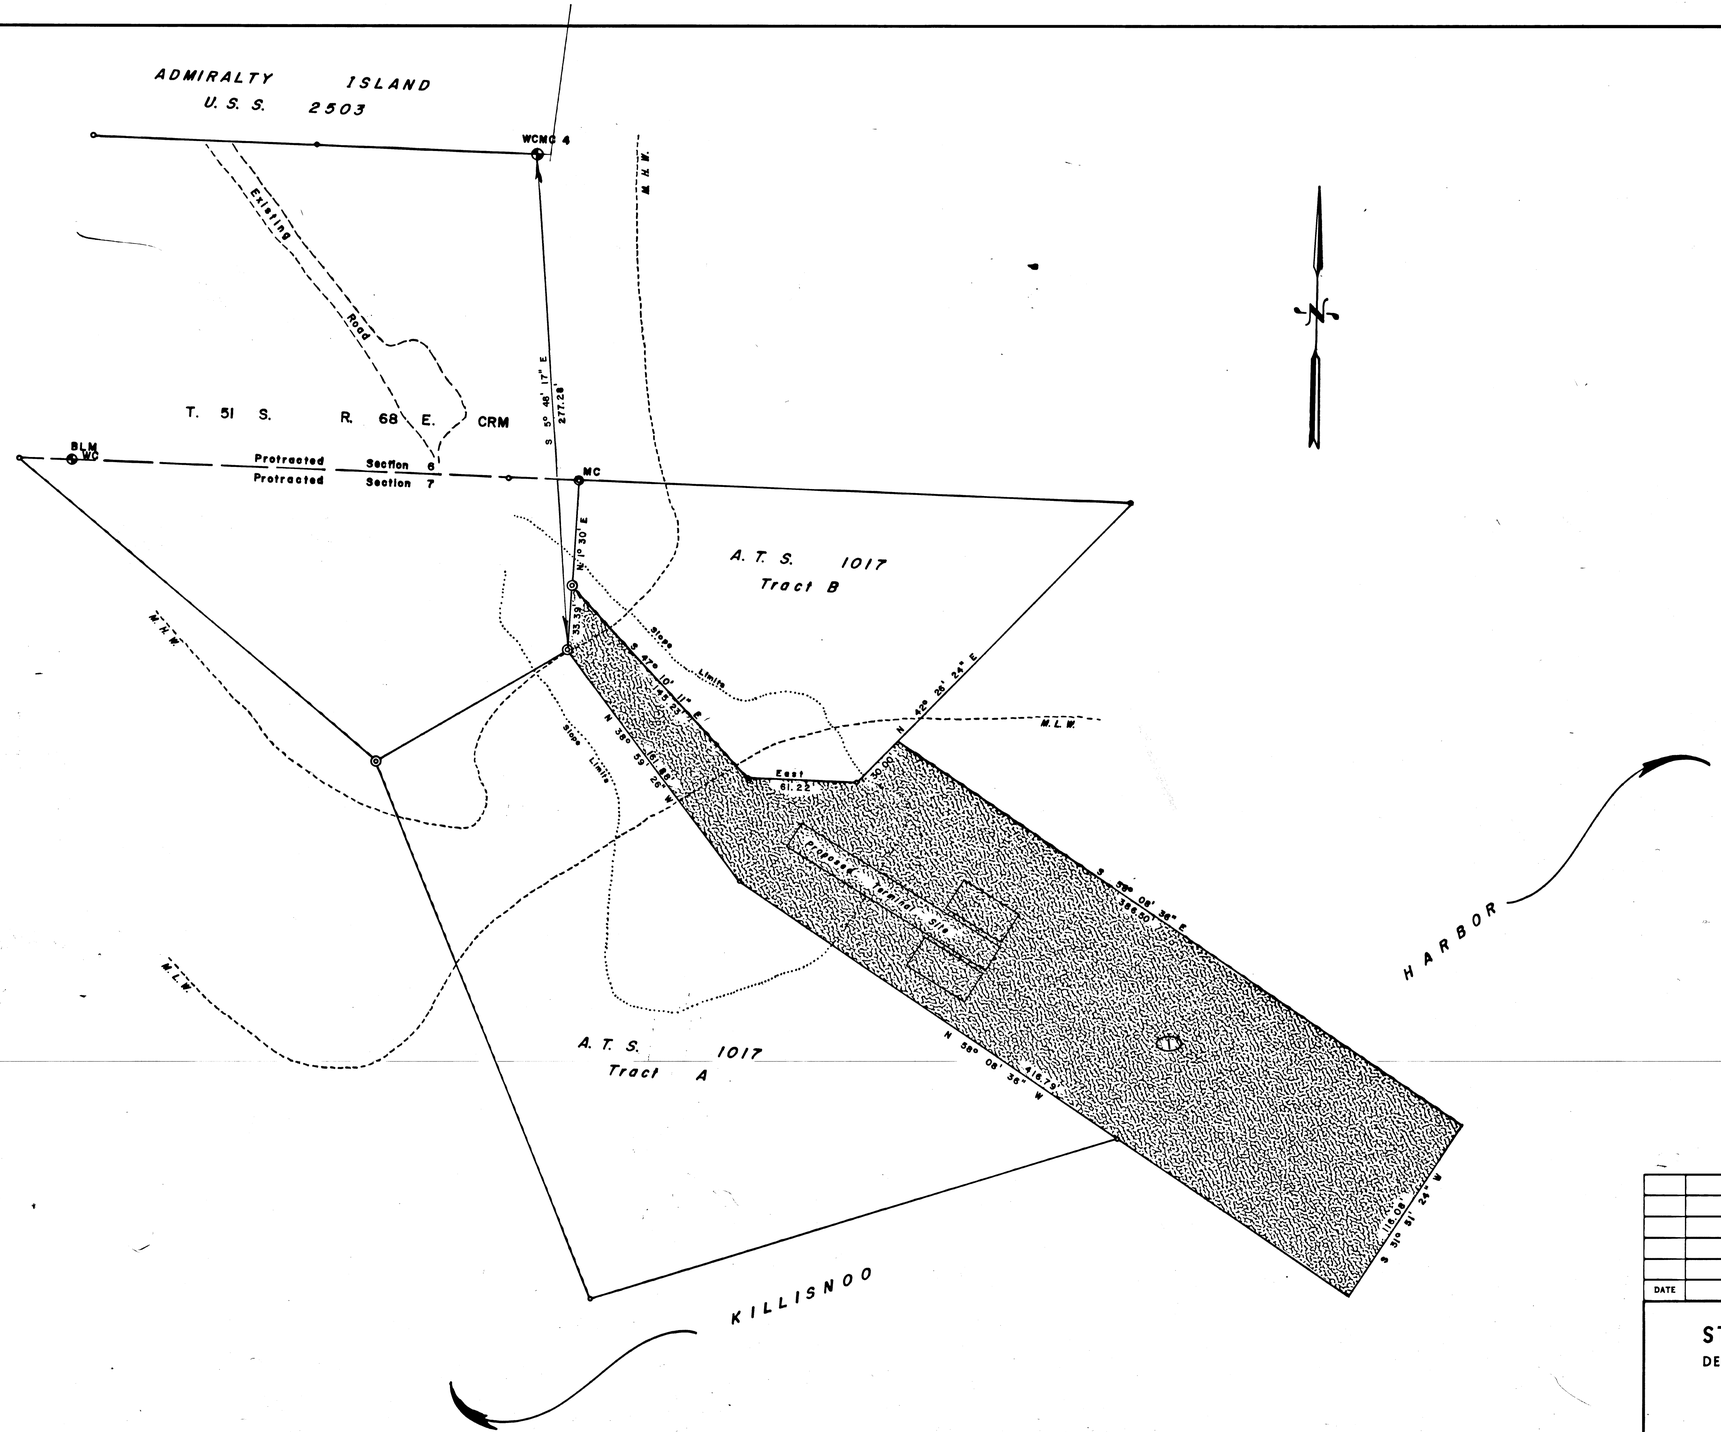

DATE	REVISIONS	BY

STATE OF ALASKA

DEPARTMENT OF HIGHWAYS

RIGHT OF WAY MAP

ALASKA PROJECT NO.
R.S. - 0998 (1)

ANGOON FERRY TERMINAL SITE

DRAWN G. E. P.	DATE 3/10/76	SCALE 1" = 80'
CHECKED	DATE	SHEET 1 OF 1