STATE OF ALASKA
DEPARTMENT OF PUBLIC WORKS
DIVISION OF HIGHWAYS

RIGHT OF WAY PLATS
HIGHWAY PROJECT

FH 2-Q

GLACIER HIGHWAY

PT. BISHOP AND ECHO COVE

TONGASS NATIONAL FOREST

PROJECT SUMMARY

	FEET	MILES
LENGTH OF PROJECT	24,352.3	4.612
LENGTH OF R.O.W.	24,352.3	4.612

SCALE

0 1 2 MI.

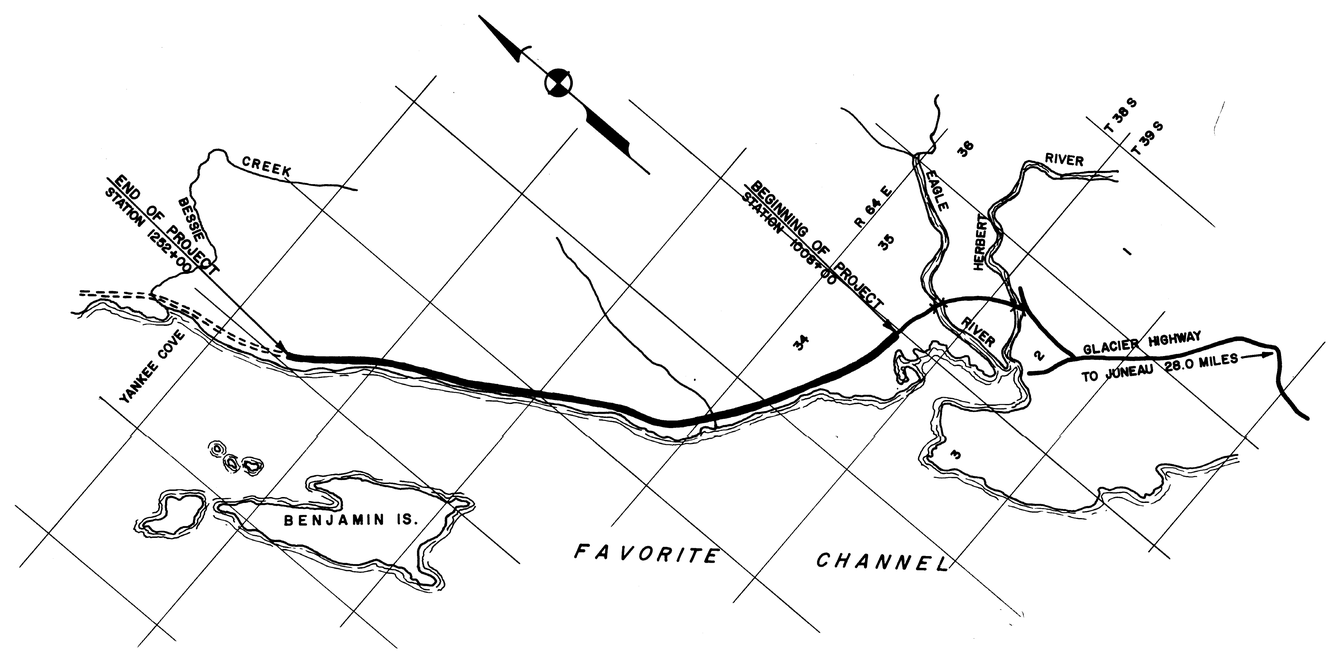

APPROVED: Feb. 5, 1961
DATE

T. D. Sherard
T.D. SHERARD DIRECTOR OF HIGHWAYS AND CHIEF ENGINEER

DEPARTMENT OF COMMERCE
BUREAU OF PUBLIC ROADS

APPROVED
DIVISION ENGINEER DATE

STATE OF ALASKA
DEPARTMENT OF PUBLIC WORKS
DIVISION OF HIGHWAYS
RIGHT OF WAY PLAT

ROUTE:	PROJECT NO:	SHEET
No. 2	FH 2-Q	1 OF 1
DWG. T.A.M.	SCALE: 1"400'	DATE: 6-60
CKD. R		

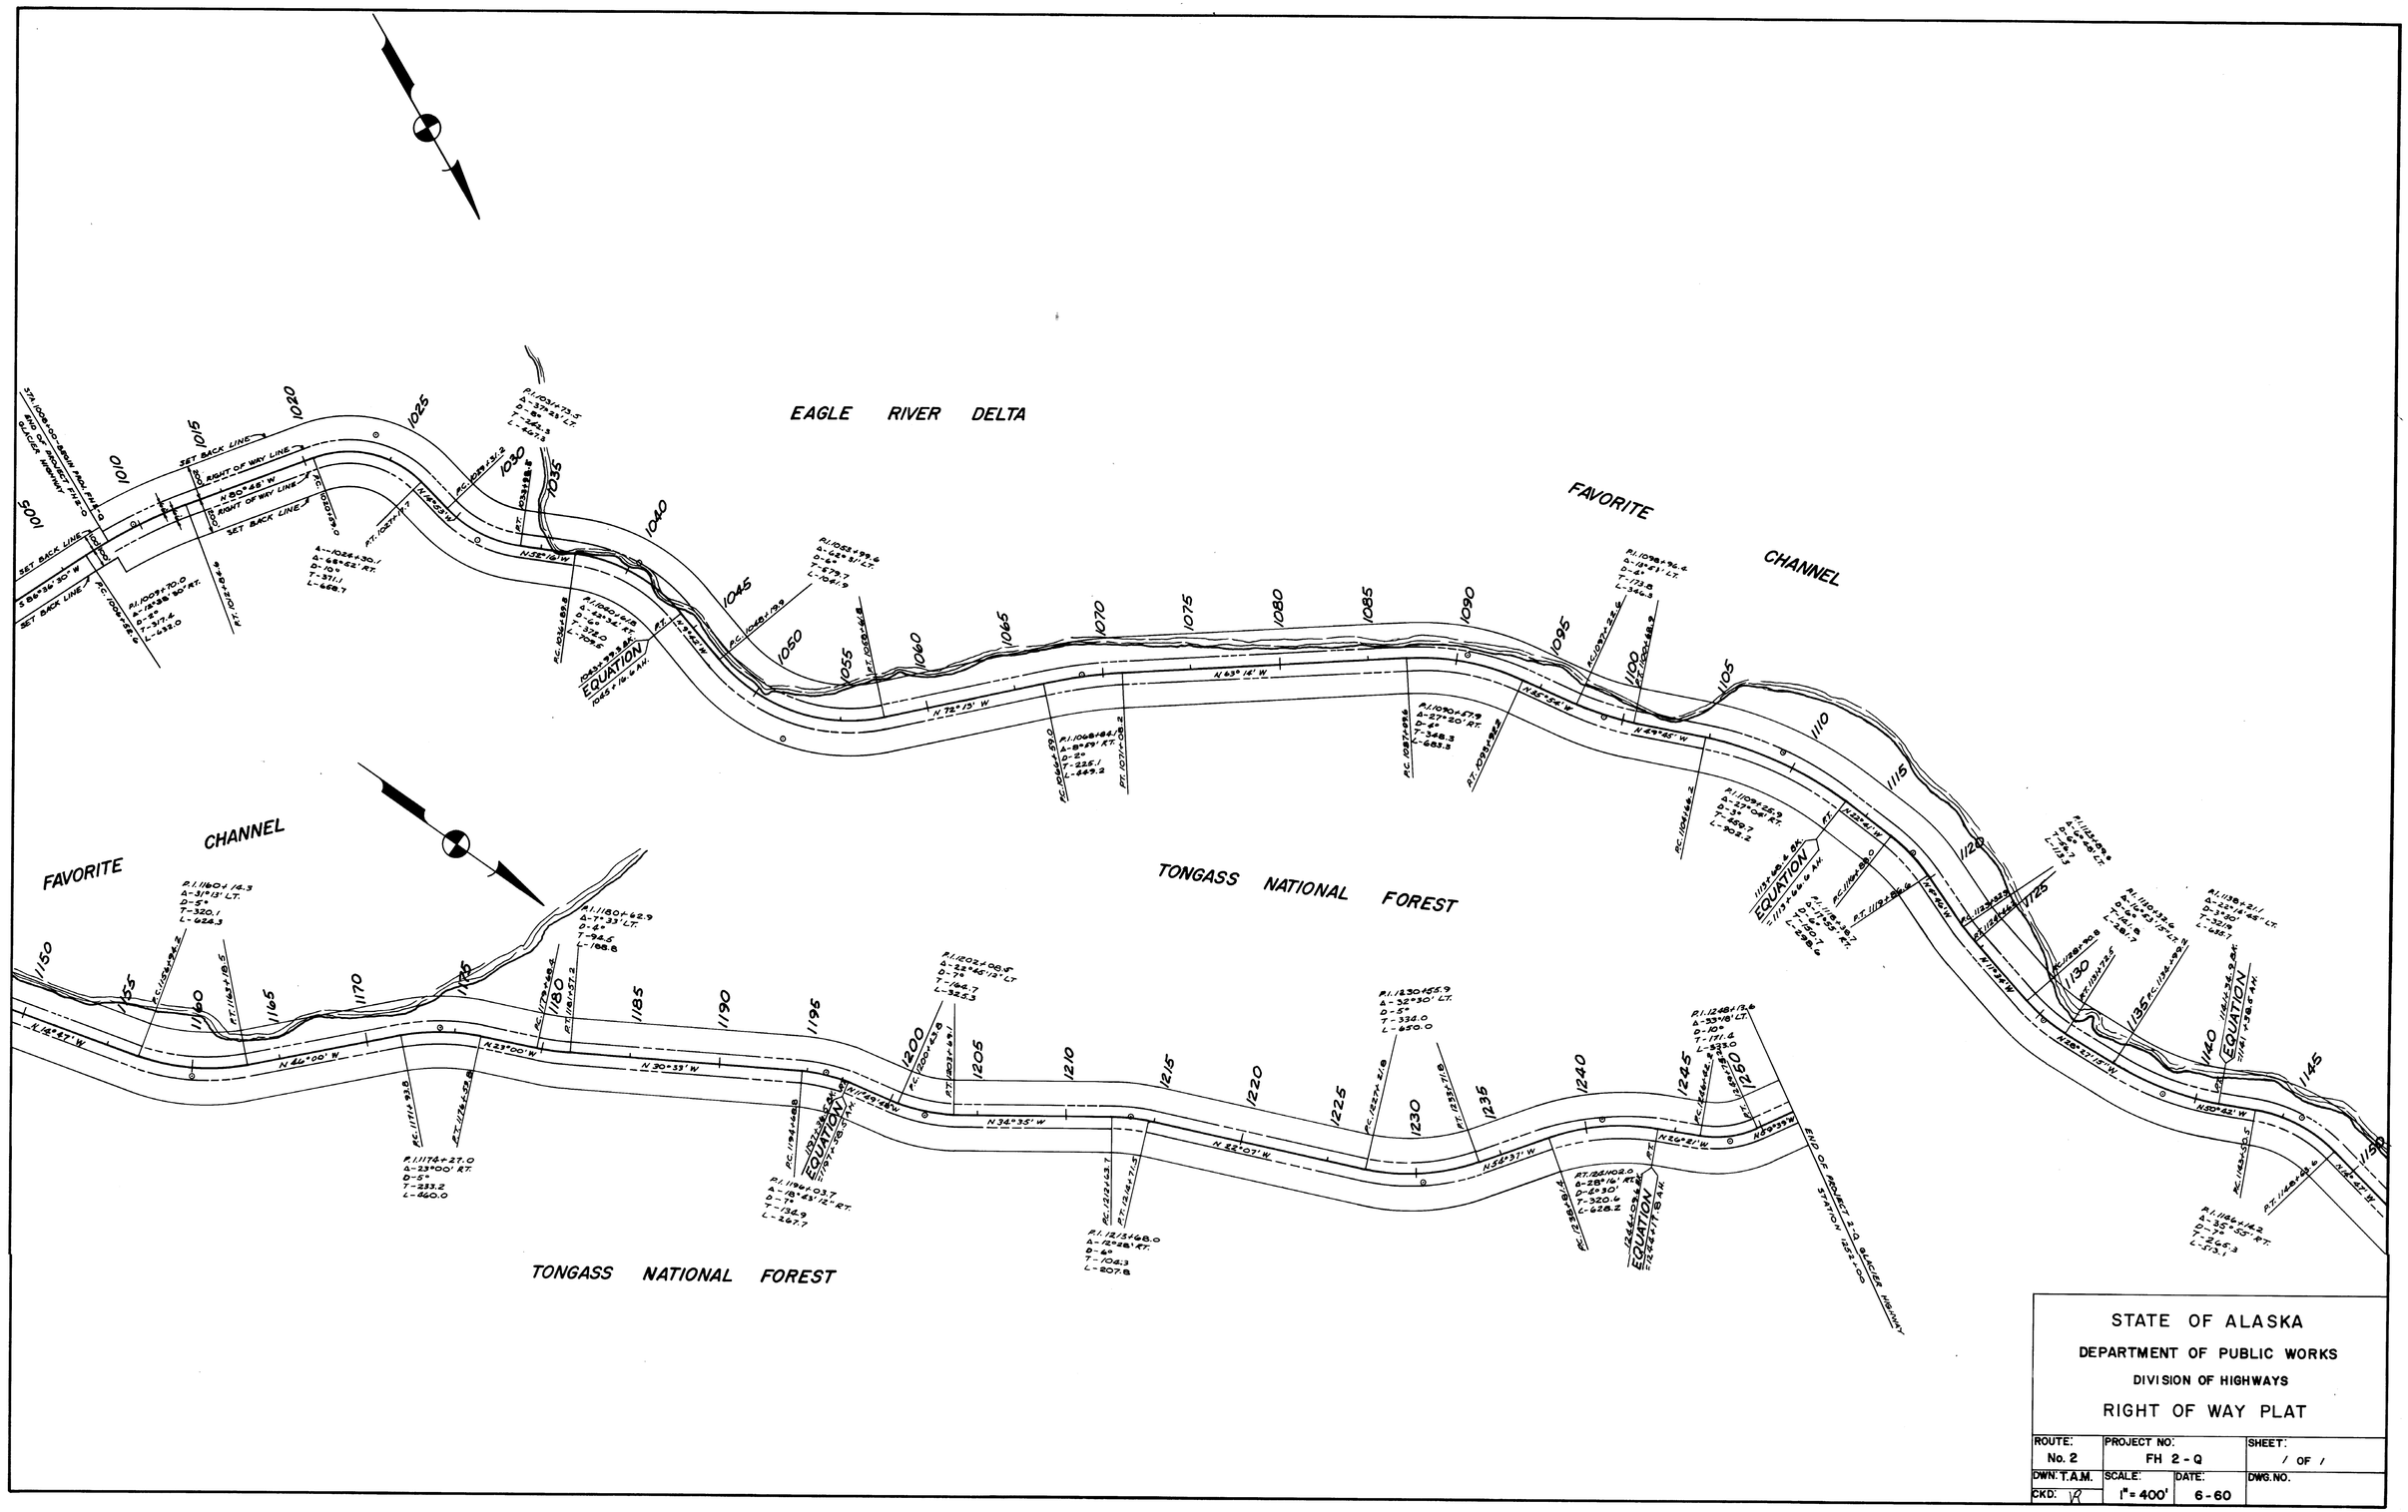

STATE OF ALASKA

DEPARTMENT OF PUBLIC WORKS

DIVISION OF HIGHWAYS

RIGHT OF WAY PLAT

ROUTE:	PROJECT NO:		SHEET:
No. 2	FH 2 - Q		1 OF 1
DWN. T.A.M.	SCALE:	DATE:	DWG. NO.
CKD. VR	1" = 400'	6-60	