STATE OF ALASKA
DEPARTMENT OF TRANSPORTATION
&
PUBLIC FACILITIES

RIGHT OF WAY MAP
ALASKA PROJECT

S.O.S.-3 (012)
LOST RIVER ROAD
YAKUTAT

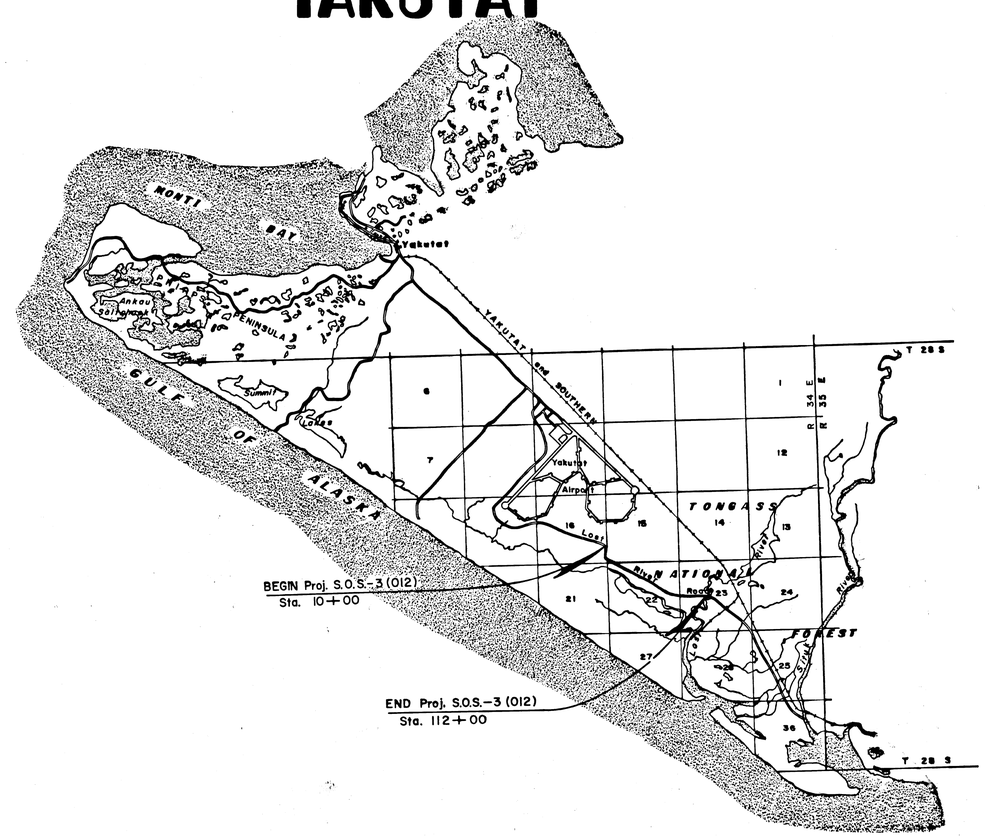

PROJECT LENGTH 1.93 **MI.**

SCALE: 1" = 1 Mile

0 1/2 1 2 3 4 5

DEPARTMENT OF TRANSPORTATION
&
PUBLIC FACILITIES

APPROVED 7/12, 19 78
Date

ADMINISTRATIVE DIRECTOR
Division of Land, Leasing, Right of Way,
& Fleet Equipment

DEPARTMENT OF TRANSPORTATION

FEDERAL HIGHWAY ADMINISTRATION

APPROVED _____, 19 _____
Date

DIVISION ADMINISTRATOR

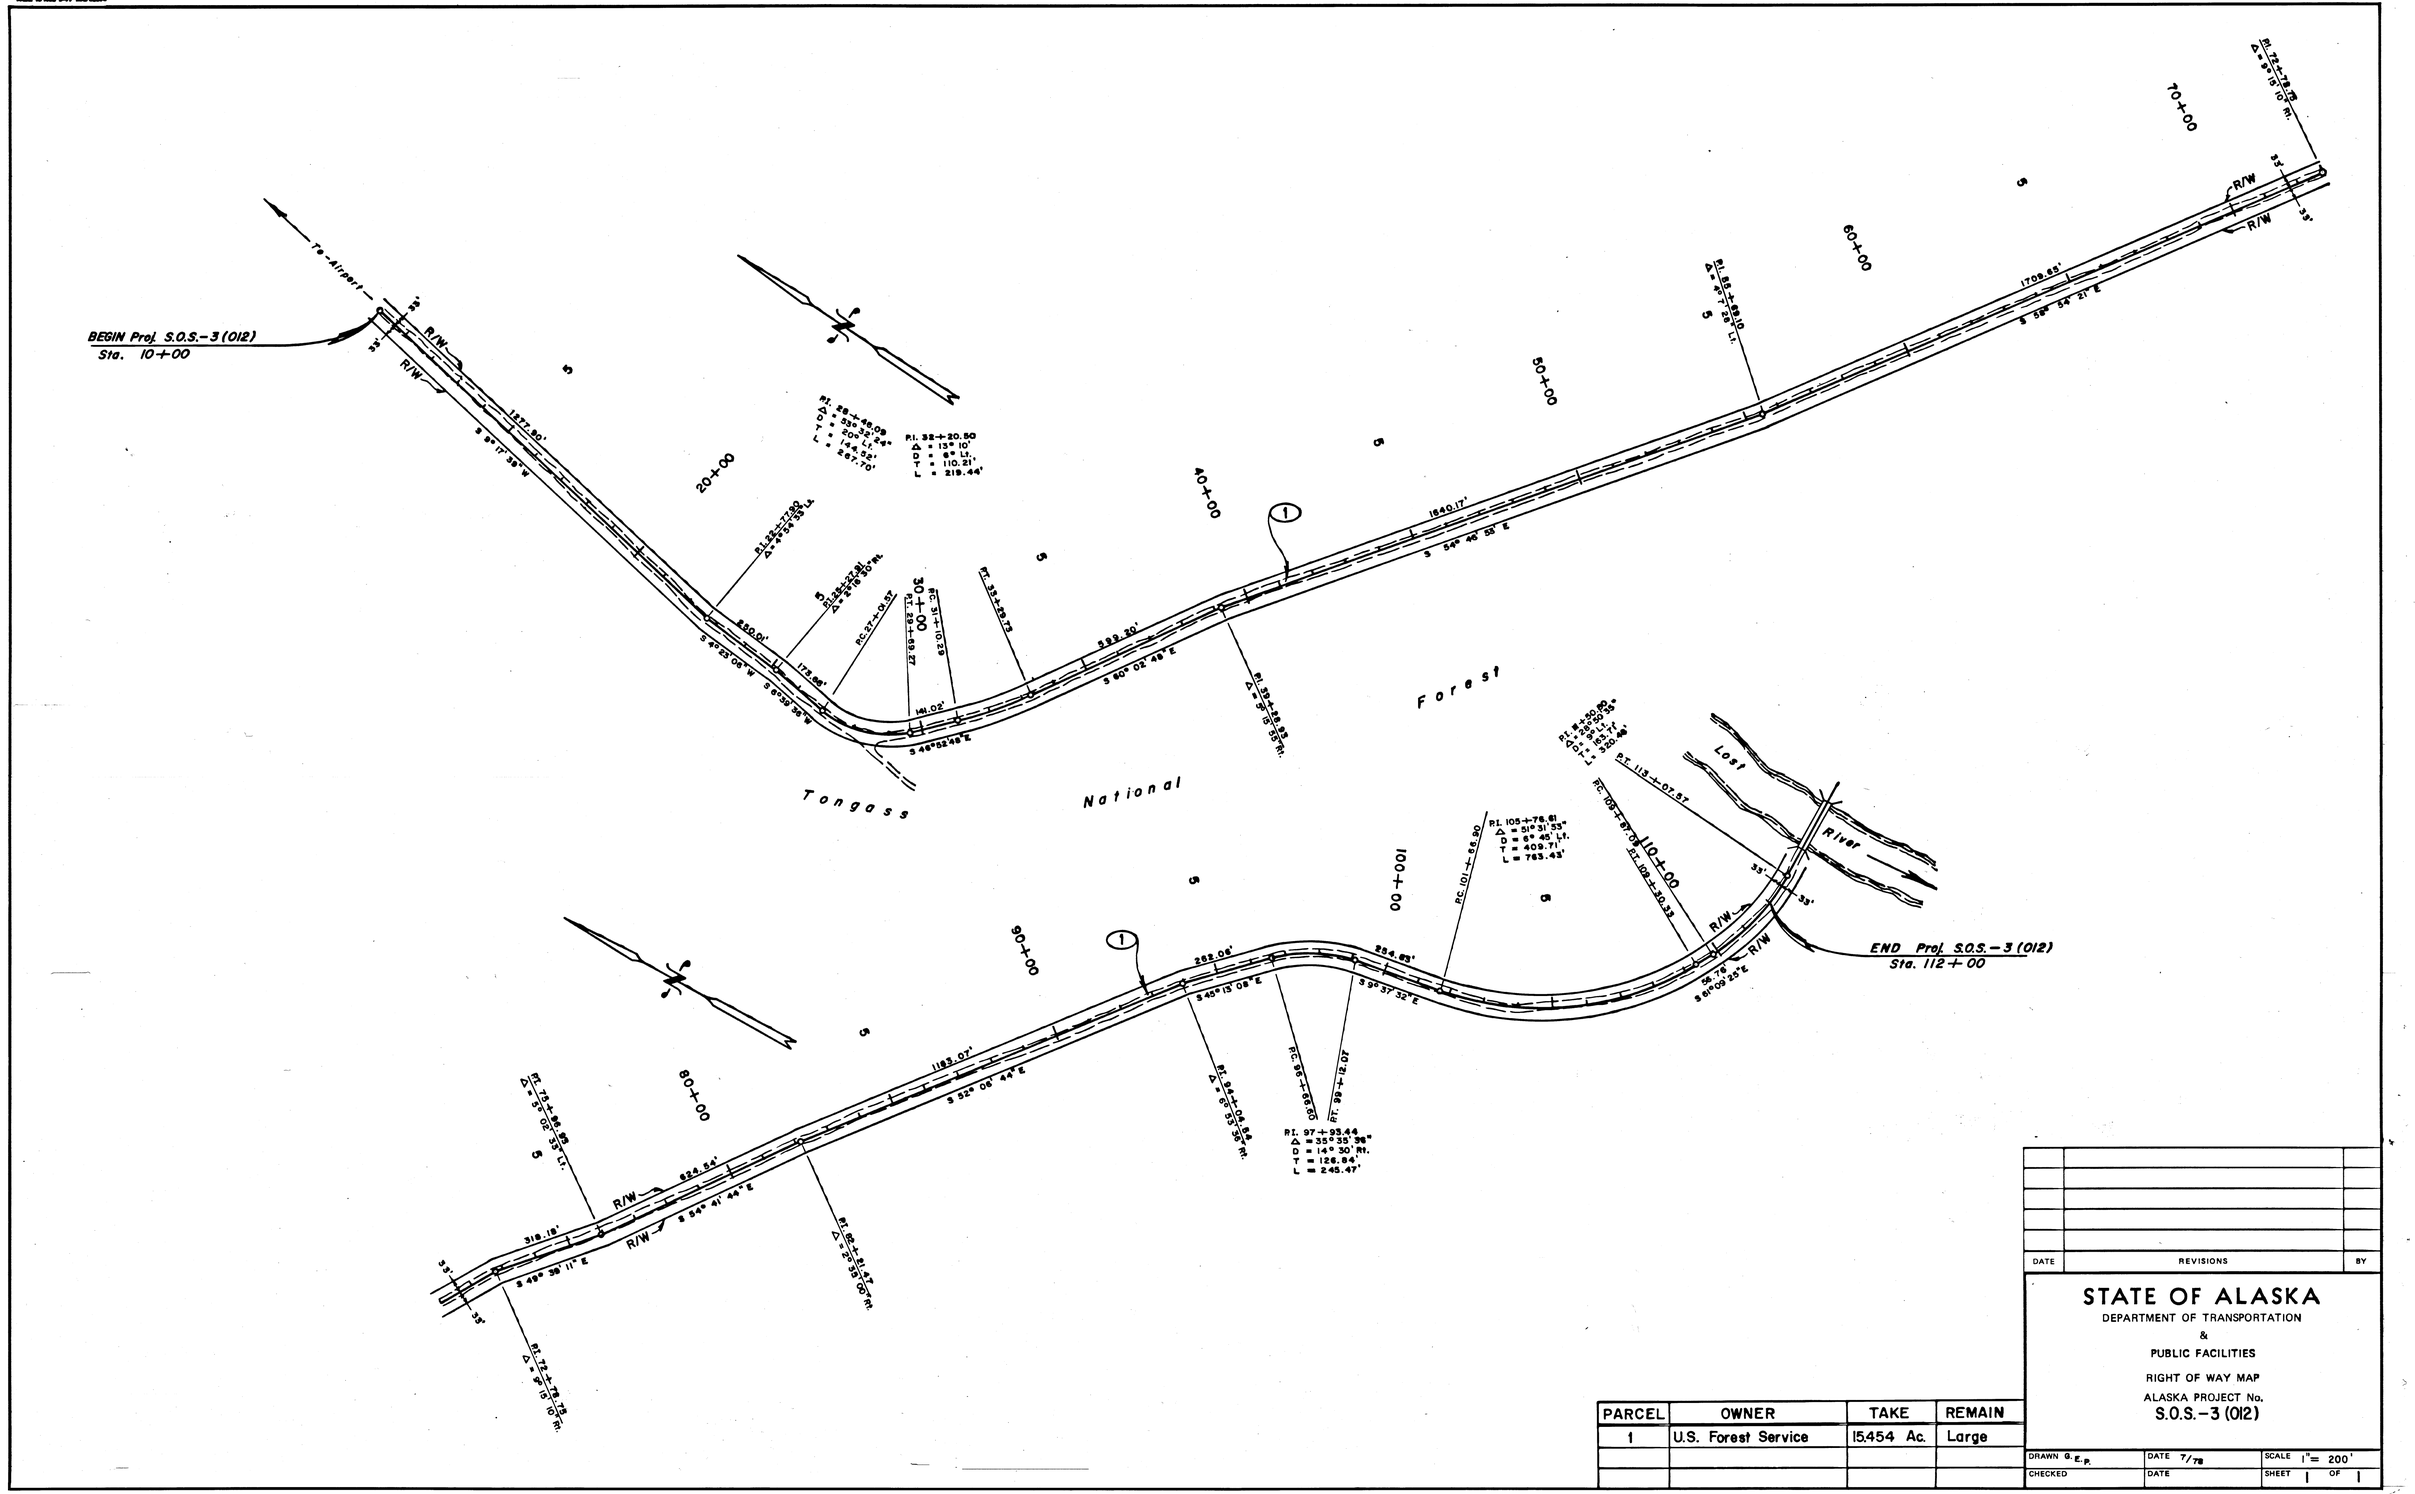

PARCEL	OWNER	TAKE	REMAIN
1	U.S. Forest Service	15.454 Ac.	Large

DATE	REVISIONS	BY

STATE OF ALASKA

DEPARTMENT OF TRANSPORTATION
&
PUBLIC FACILITIES

RIGHT OF WAY MAP

ALASKA PROJECT No.
S.O.S.-3 (012)

DRAWN G.E.P.	DATE 7/78	SCALE 1" = 200'
CHECKED	DATE	SHEET 1 OF 1