SHEET LIST

SHT	TITLE
1	OUTBOARD PROFILE
2	INBOARD PROFILE
3	TANK TOP & ENGINE ROOM FLAT
4	MAIN DECK & MEZZANINE DECK
5	CABIN DECK & BOAT DECK
6	SOLARIUM DECK & HOUSE TOP
7	TOPSIDE ARRANGEMENT

GENERAL PARTICULARS

LOA	330'
LWL	314'–6"
DEPTH	24'–6"
BOA	71'
DESIGN DRAFT	15'–10"
(@ END OF SERVICE LIFE)	16'–6"
AIR DRAFT	90'
VANS & CARS	12 & 27
CARS ONLY	54
VEHICLE LANE LENGTH	1180'
PASSENGERS	250

VEHICLE ELEVATOR

LENGTH X WIDTH	52' X 17'
SAFE WORKING LOAD	80,000 LB
SAFE WORKING LOAD (W/ PASSENGERS)	64,000 LB
MAX. NUMBER OF CARS	4
MAX. NUMBER OF PASSENGERS	25

ACCOMMODATIONS

PASSENGER (4 PERSON SR W/WC INC ADA)	8
PASSENGER (2 PERSON SR W/WC INC ADA)	18
PASSENGER (2 PERSON ROOMETTE)	18
PASSENGER (4 PERSON ADA W/WC)	1
PASSENGER (2 PERSON ADA W/WC)	2
TOTAL PASSENGER BERTHS	104

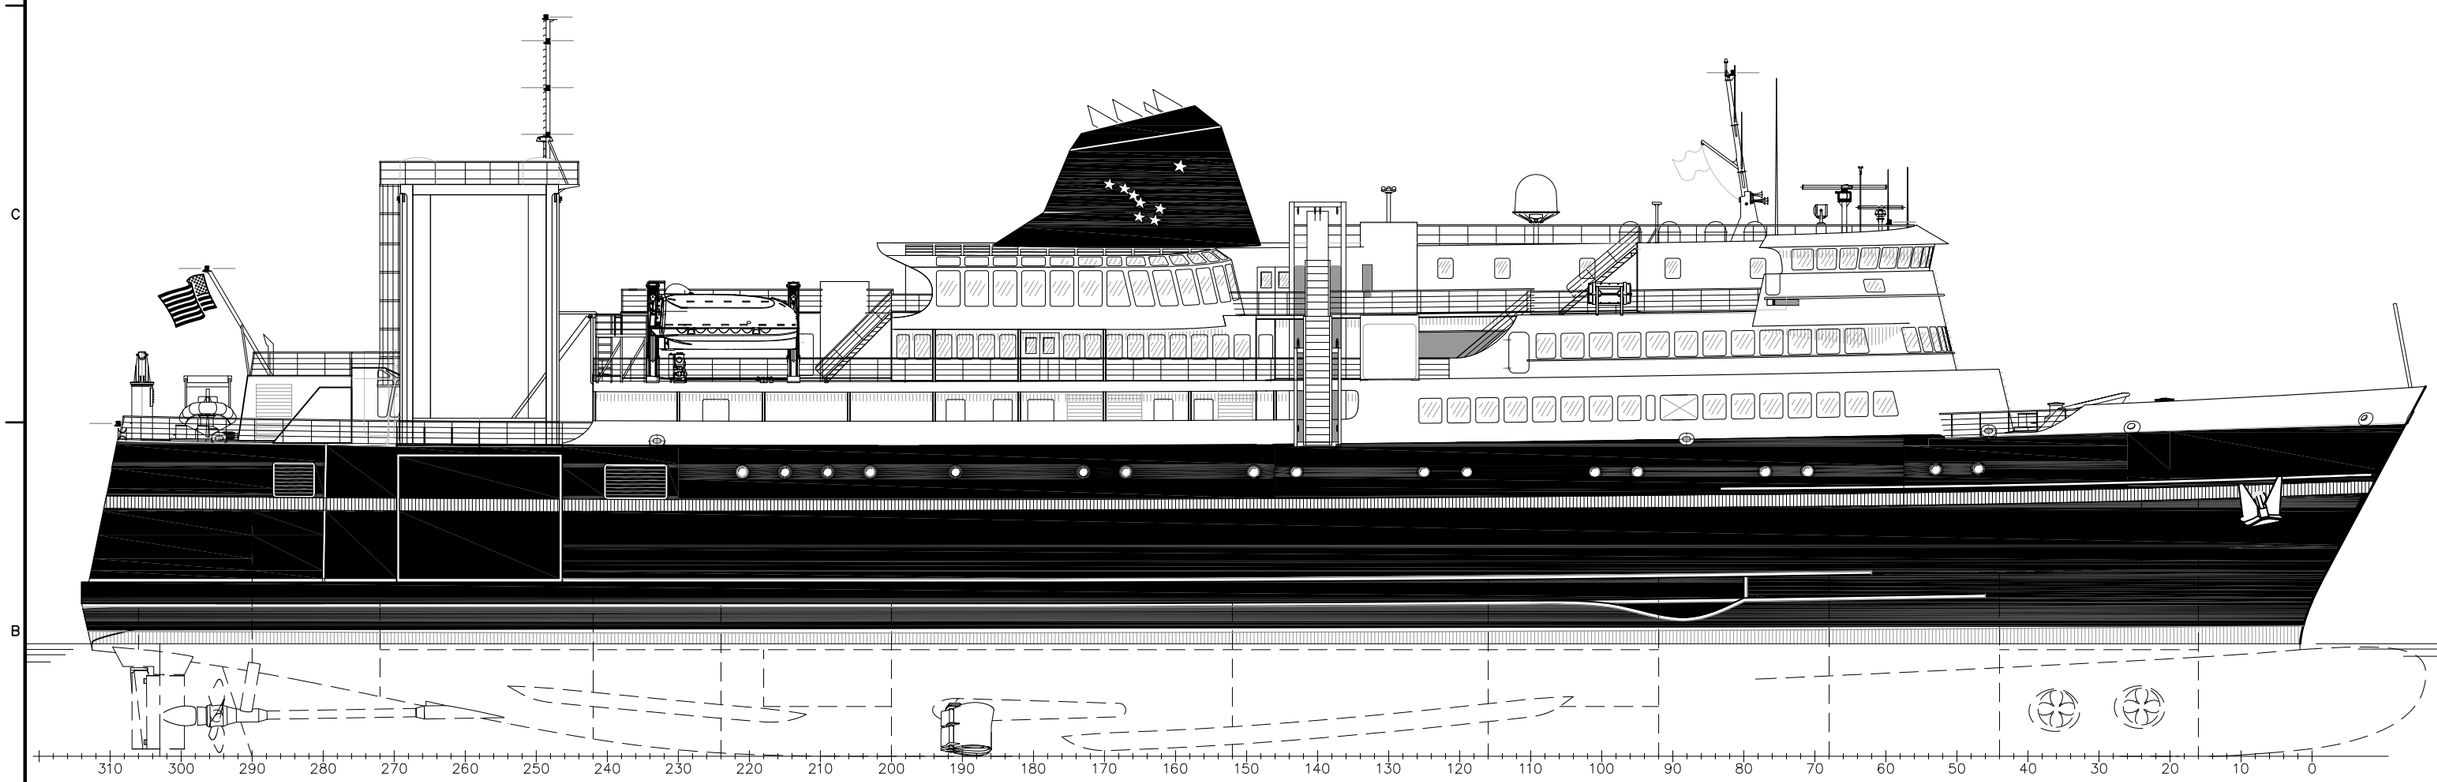

ELEVATION 1–5A

OUTBOARD PROFILE

GENERAL NOTES	REFERENCES

REVISIONS

ZONE	REV	DESCRIPTION	DATE	APPD

STATE OF ALASKA 49TH GARTH WILCOX No. NM10387 REGISTERED PROFESSIONAL ENGINEER

Digitally Signed 15-Jan-2016

ALASKA MARINE HIGHWAY SYSTEM
KETCHIKAN, ALASKA

TUSTUMENA REPLACEMENT VESSEL (PROJECT 70062)
GENERAL ARRANGEMENT
OUTBOARD PROFILE

Glosten — INNOVATIVE MARINE SOLUTIONS
1201 WESTERN AVENUE, SUITE 200
SEATTLE, WASHINGTON 98101-2953
T 206.624.7850 GLOSTEN.COM

Scale	Drawn	Checked	Approved	Issue Date
3/64"=1'–0"	GW/JKL	GW	DWL	01–15–2016

Glosten File Number	Drawing Number	Sheet of	Revision
13105.06	14–070–001–001	1 7	–

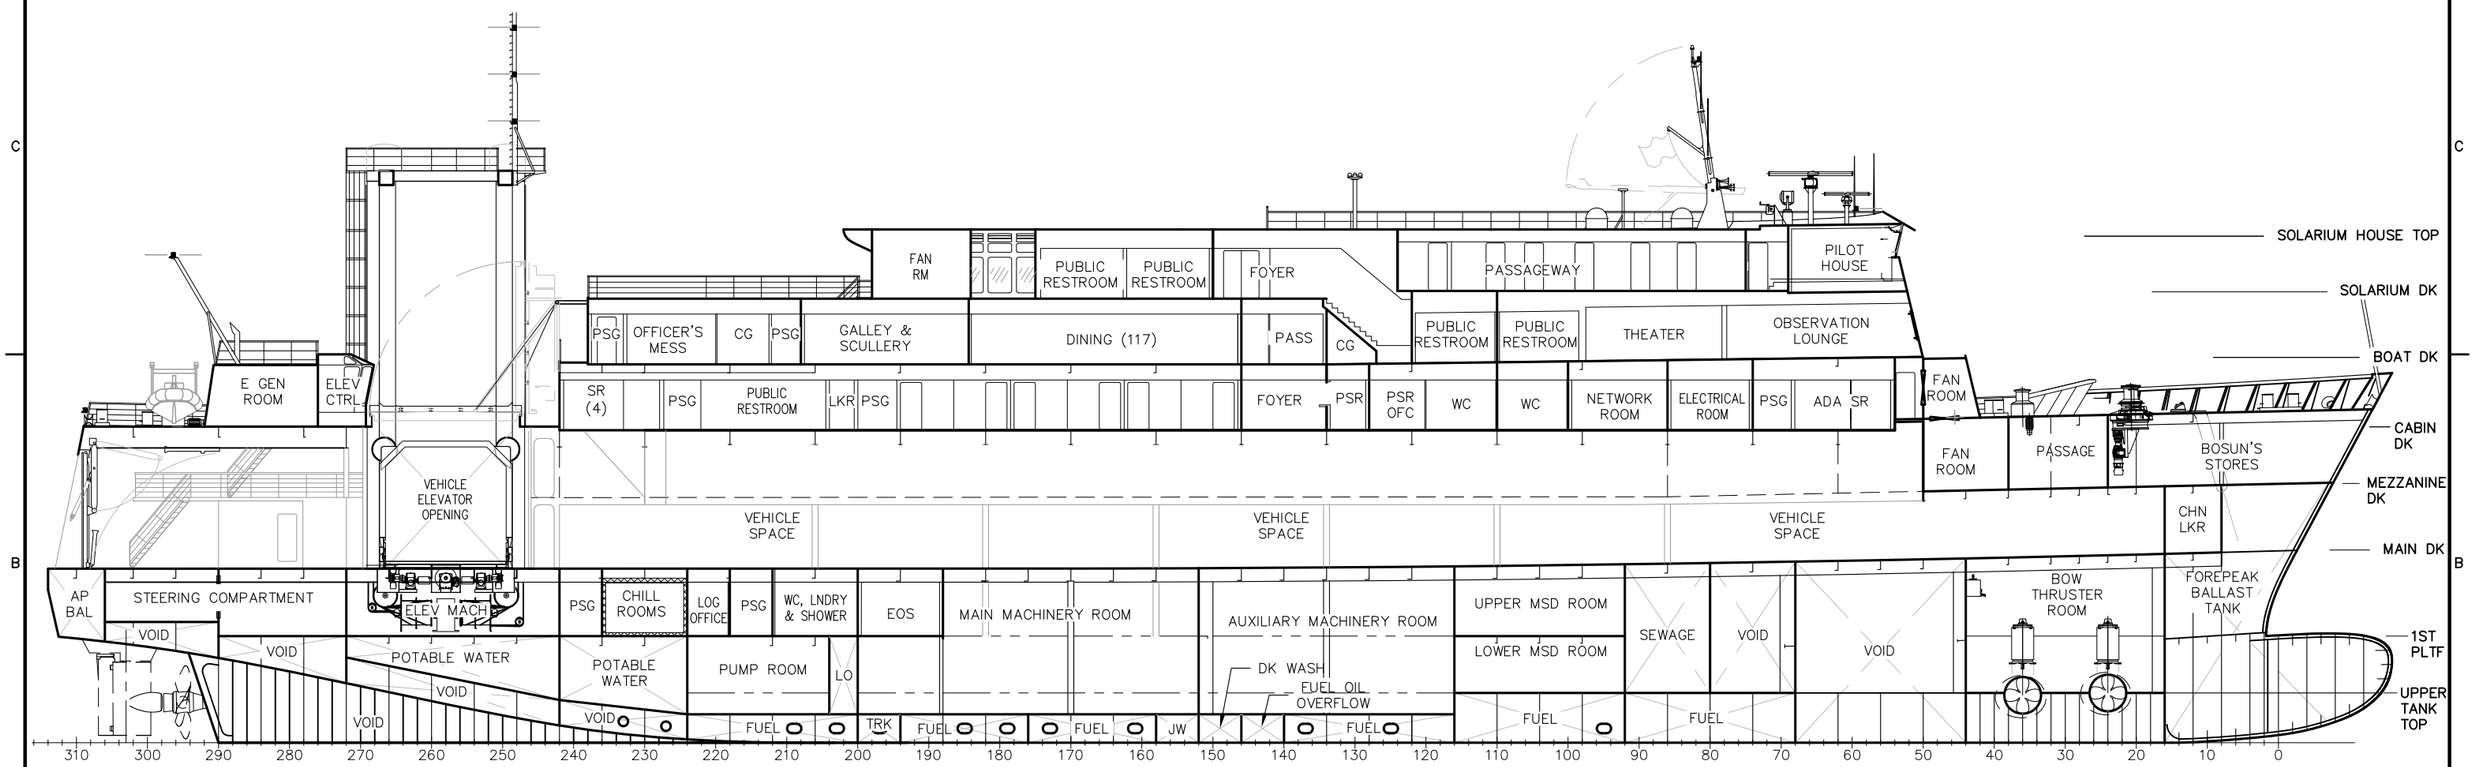

ELEVATION 2–5A

INBOARD PROFILE

STATE OF ALASKA 49TH GARTH WILCOX No. NM103872 REGISTERED PROFESSIONAL ENGINEER

Digitally Signed 15-Jan-2016

ALASKA MARINE HIGHWAY SYSTEM

KETCHIKAN, ALASKA

TUSTUMENA REPLACEMENT VESSEL (PROJECT 70062)

GENERAL ARRANGEMENT

INBOARD PROFILE

Glosten — INNOVATIVE MARINE SOLUTIONS — 1201 WESTERN AVENUE, SUITE 200, SEATTLE, WASHINGTON 98101-2953, T 206.624.7850, GLOSTEN.COM

Scale	Drawn	Checked	Approved	Issue Date
3/64"=1'–0"	GW/JKL	GW	DWL	01–15–2016

Glosten File Number	Drawing Number	Sheet of	Revision
13105.06	14–070–001–001	2 7	–

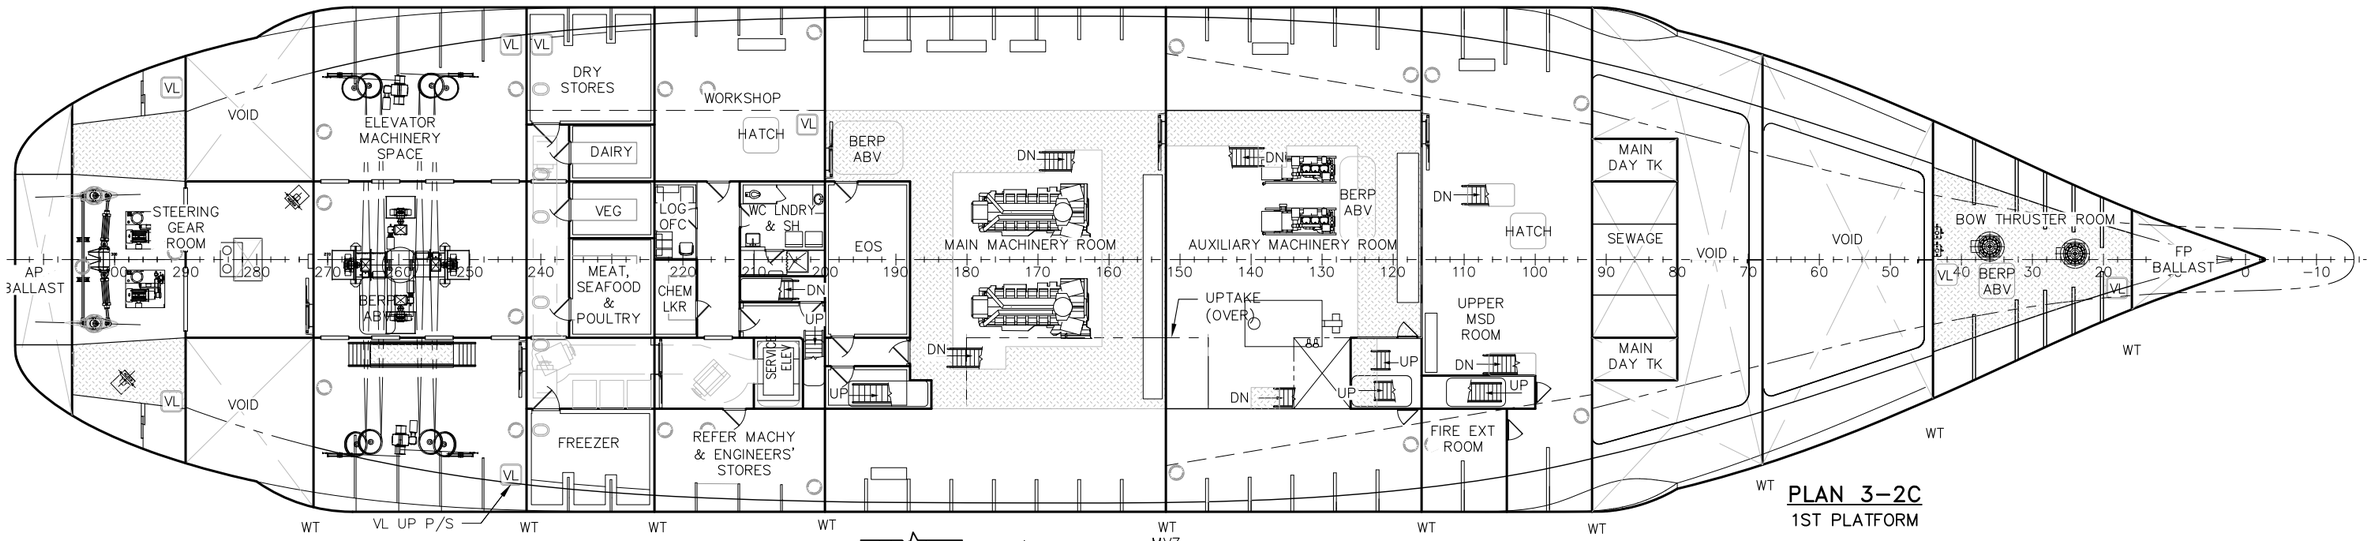

PLAN 3–2C
1ST PLATFORM

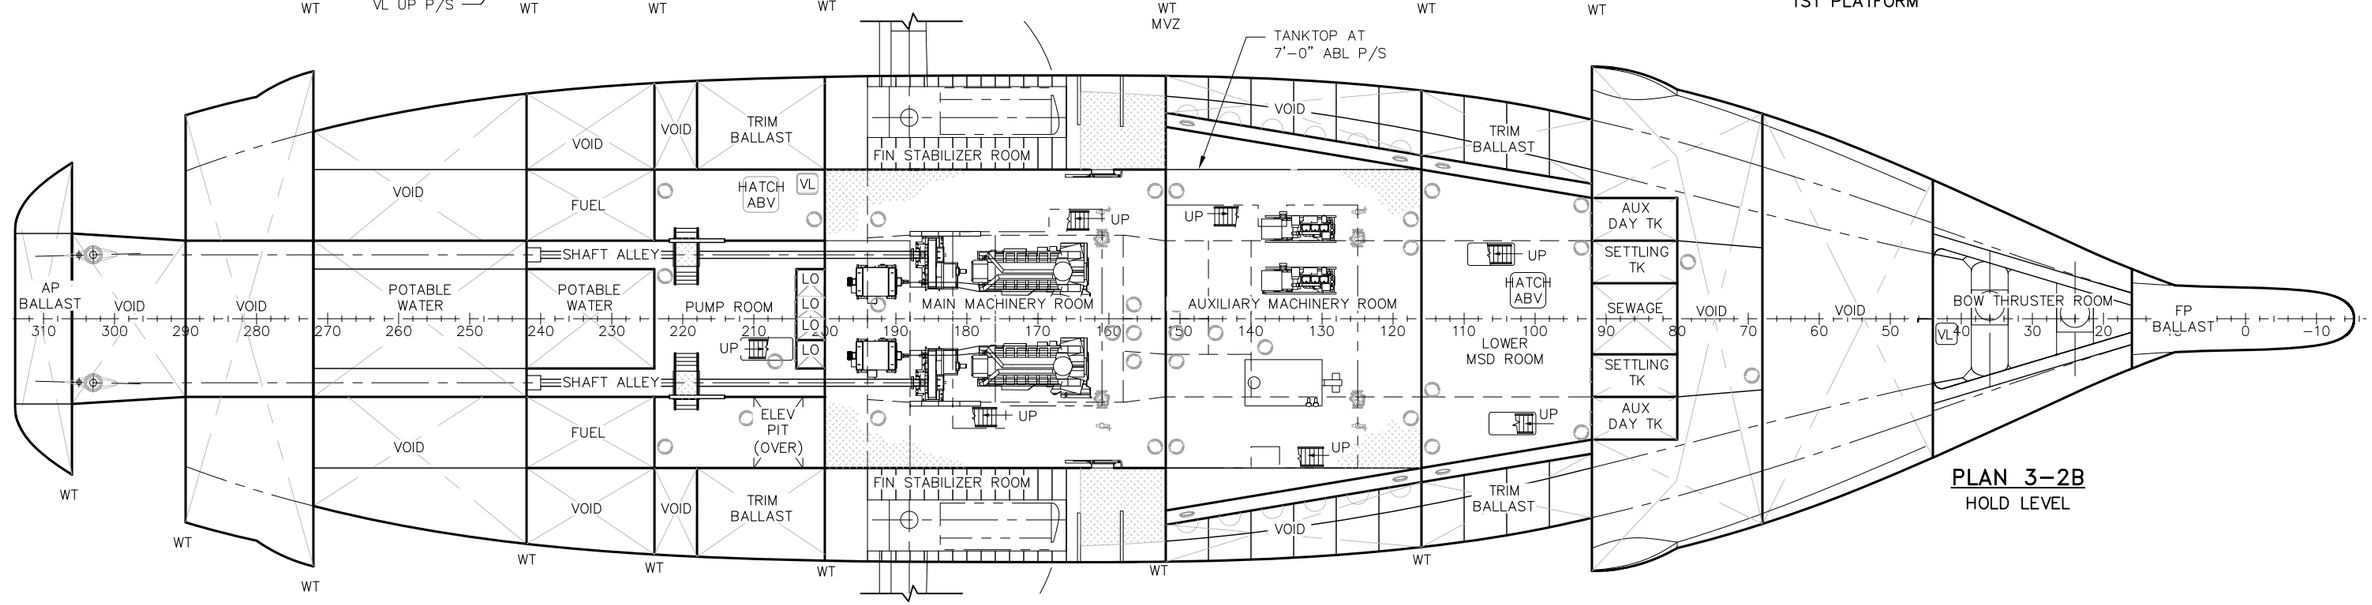

PLAN 3–2B
HOLD LEVEL

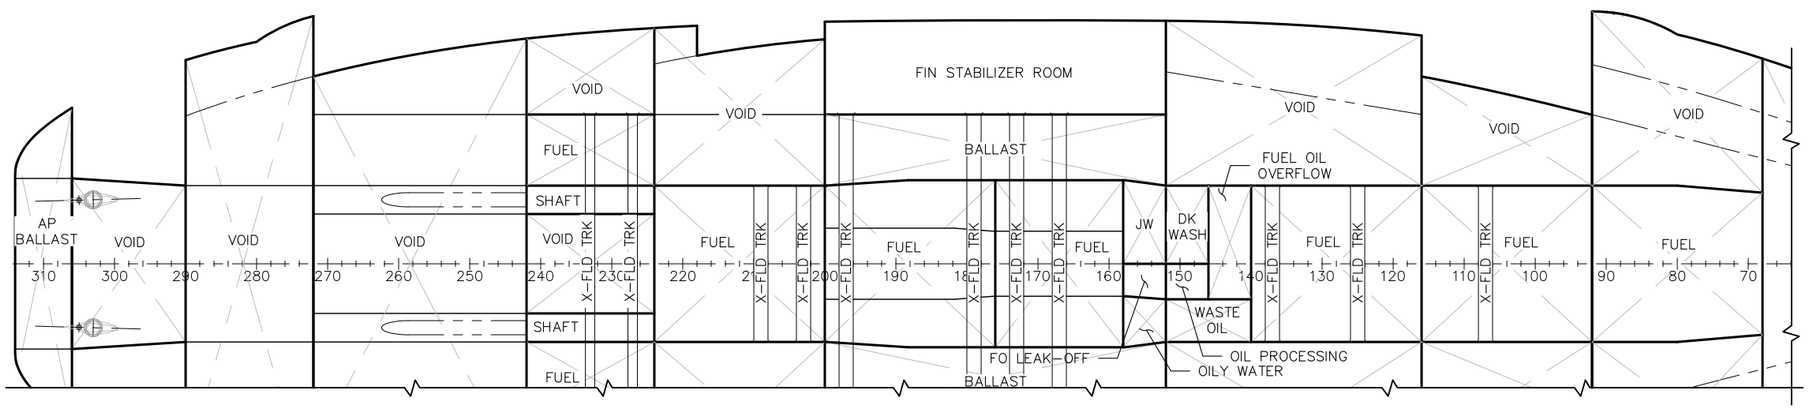

PLAN 3–2A
DOUBLE BOTTOM TANK PLAN

STATE OF ALASKA 49TH GARTH WILCOX No. NM10387 REGISTERED PROFESSIONAL ENGINEER
Digitally Signed 15-Jan-2016

ALASKA MARINE HIGHWAY SYSTEM
KETCHIKAN, ALASKA

TUSTUMENA REPLACEMENT VESSEL (PROJECT 70062)
GENERAL ARRANGEMENT
TANK TOP & ENGINE ROOM FLAT

Glosten — INNOVATIVE MARINE SOLUTIONS — 1201 WESTERN AVENUE, SUITE 200, SEATTLE, WASHINGTON 98101-2953, T 206.624.7850 GLOSTEN.COM

Scale	Drawn	Checked	Approved	Issue Date
3/64"=1'-0"	GW/JKL	GW	DWL	01-15-2016

Glosten File Number	Drawing Number	Sheet	of	Revision
13105.06	14-070-001-001	3	7	–

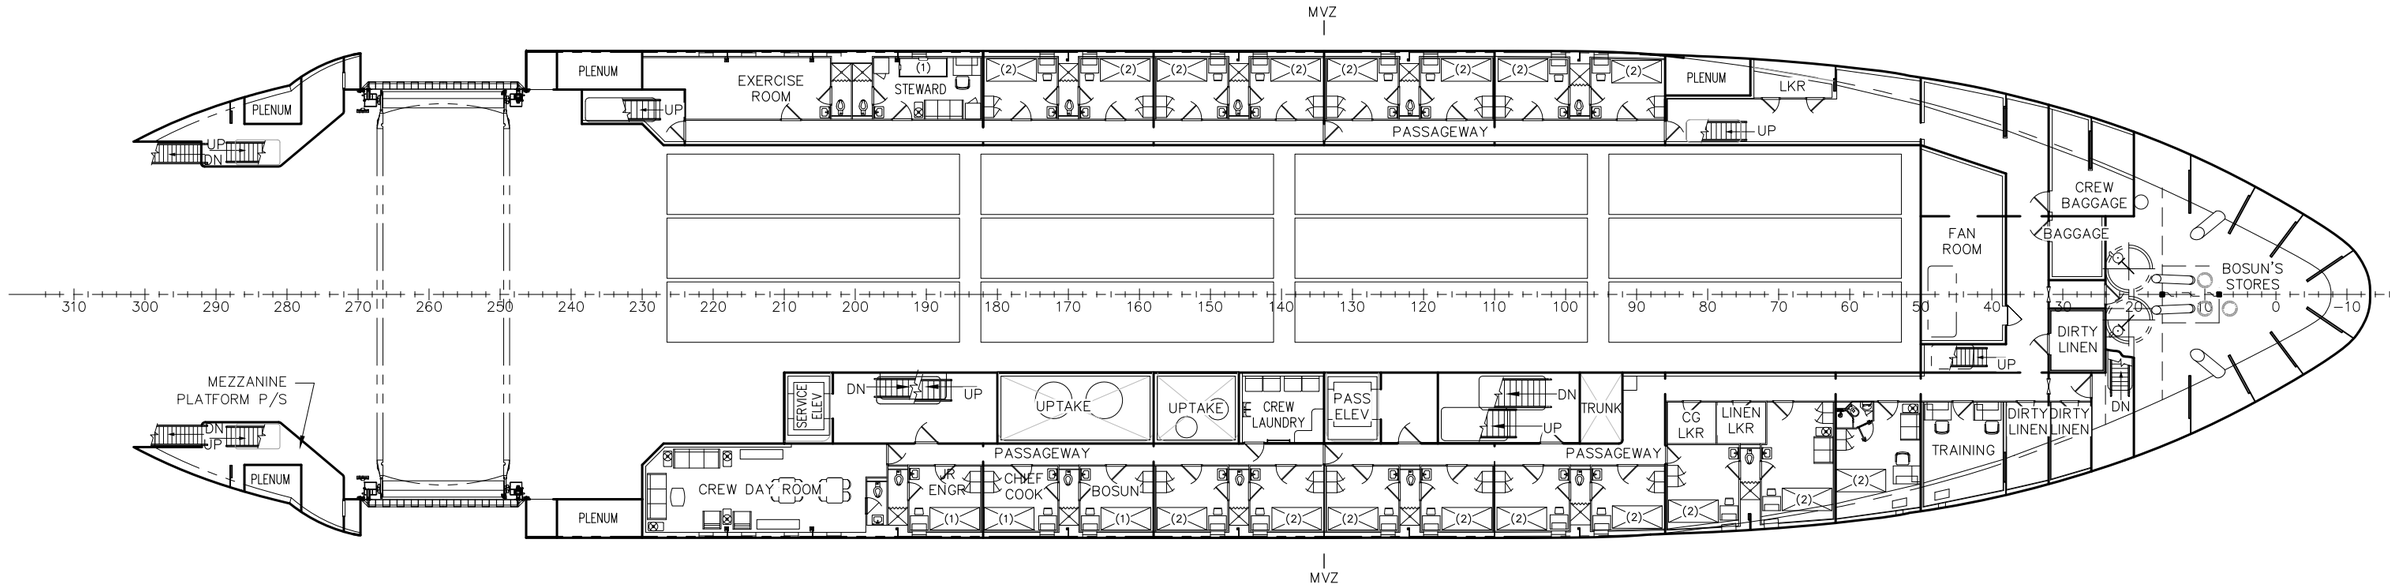

PLAN 4-4C
MEZZANINE DECK

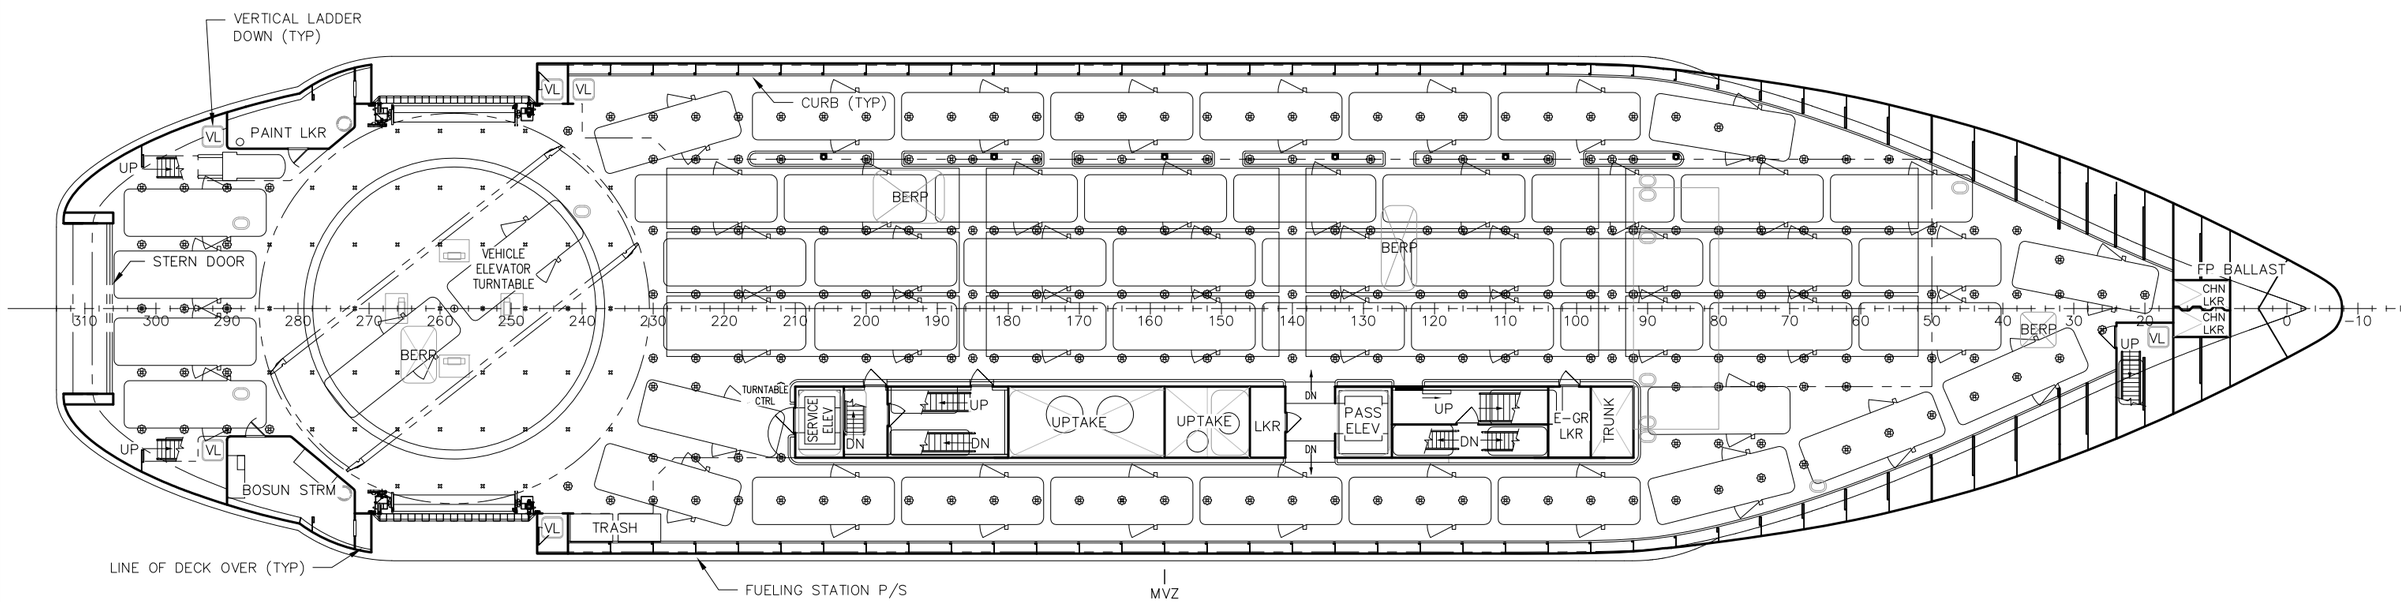

PLAN 4-4A
MAIN DECK

STATE OF ALASKA 49TH GARTH WILCOX No. NM103872 REGISTERED PROFESSIONAL ENGINEER
Digitally Signed 15-Jan-2016

ALASKA MARINE HIGHWAY SYSTEM
KETCHIKAN, ALASKA

TUSTUMENA REPLACEMENT VESSEL (PROJECT 70062)
GENERAL ARRANGEMENT
MAIN DECK & MEZZANINE DECK

Glosten — INNOVATIVE MARINE SOLUTIONS — 1201 WESTERN AVENUE, SUITE 200 SEATTLE, WASHINGTON 98101-2953 T 206.624.7850 GLOSTEN.COM

Scale	Drawn	Checked	Approved	Issue Date
3/64"=1'-0"	GW/JKL	GW	DWL	01-15-2016

Glosten File Number	Drawing Number	Sheet	of	Revision
13105.06	14-070-001-001	4	7	–

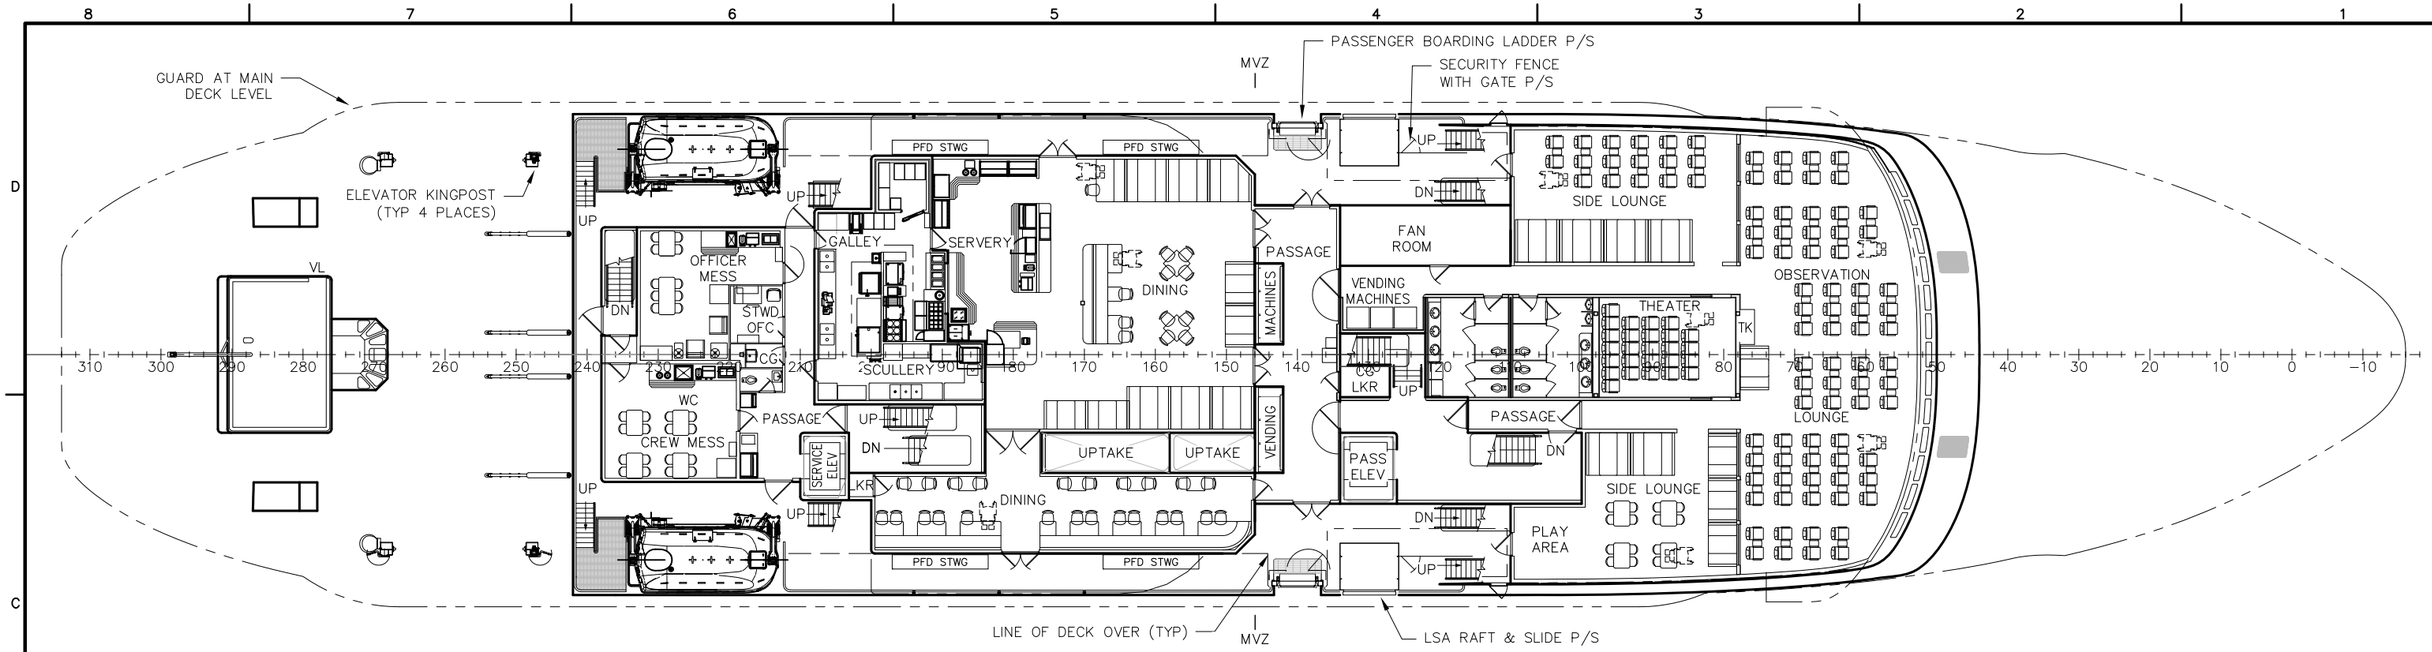

PLAN 5-4C
BOAT DECK

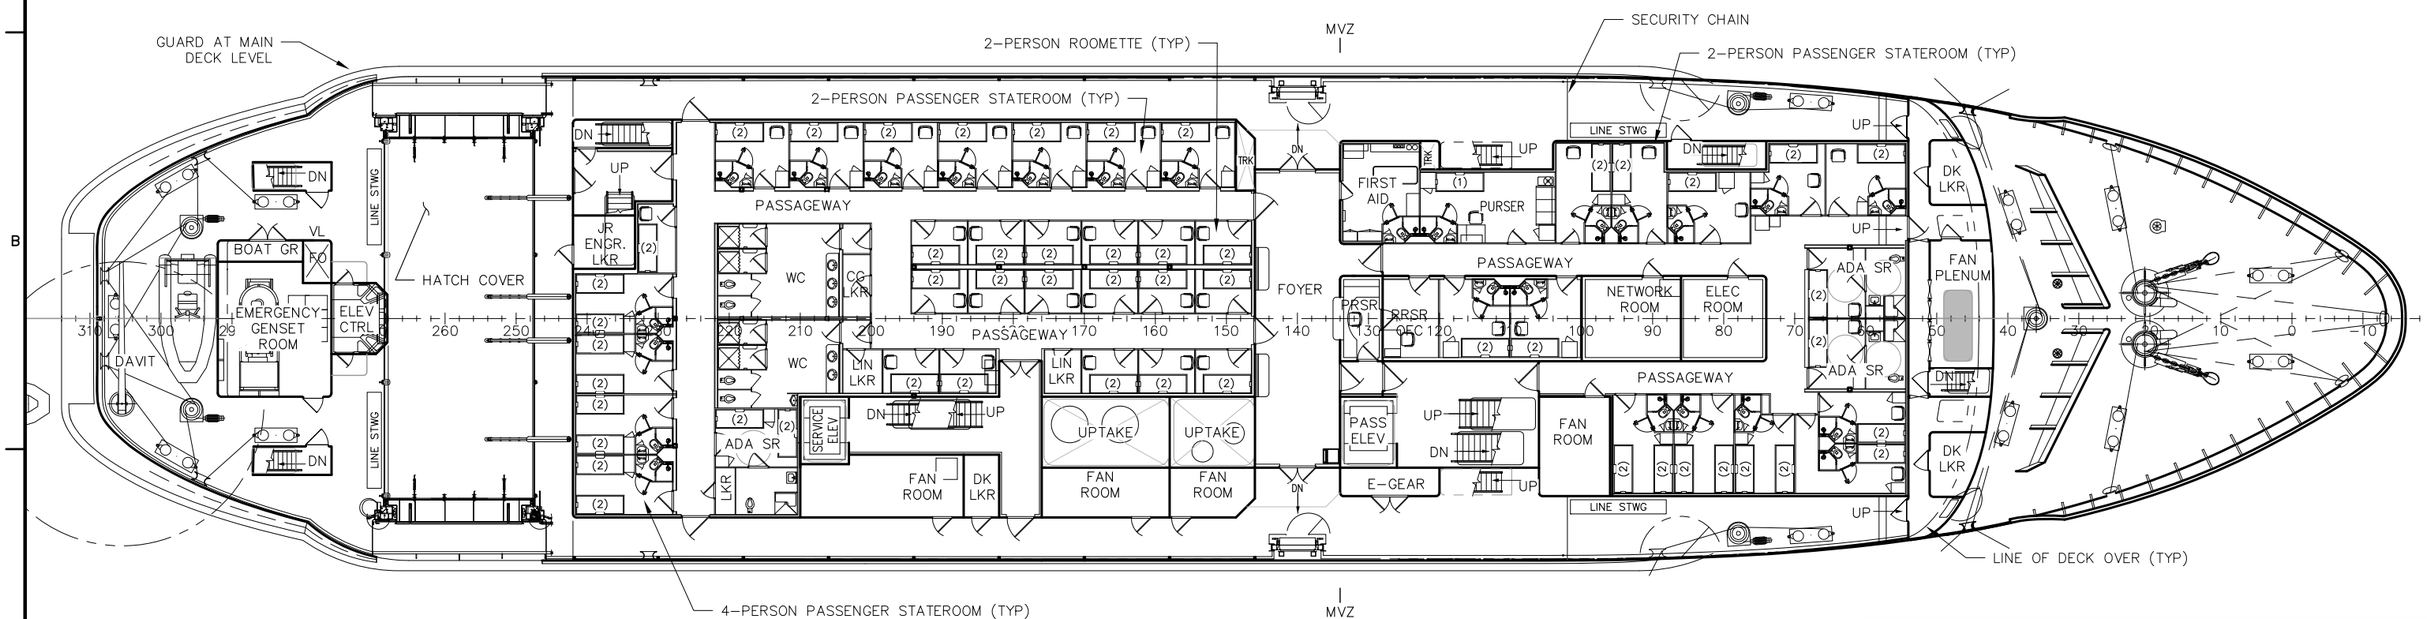

PLAN 5-4A
CABIN DECK

STATE OF ALASKA 49TH GARTH WILCOX No. NM10372 REGISTERED PROFESSIONAL ENGINEER
Digitally Signed 15-Jan-2016

ALASKA MARINE HIGHWAY SYSTEM
KETCHIKAN, ALASKA

TUSTUMENA REPLACEMENT VESSEL (PROJECT 70062)
GENERAL ARRANGEMENT
CABIN DECK & BOAT DECK

Glosten — INNOVATIVE MARINE SOLUTIONS — 1201 WESTERN AVENUE, SUITE 200 SEATTLE, WASHINGTON 98101-2953 T 206.624.7850 GLOSTEN.COM

Scale	Drawn	Checked	Approved	Issue Date
3/64"=1'-0"	GW/JKL	GW	DWL	01-15-2016

Glosten File Number	Drawing Number	Sheet of	Revision
13105.06	14-070-001-001	5 7	–

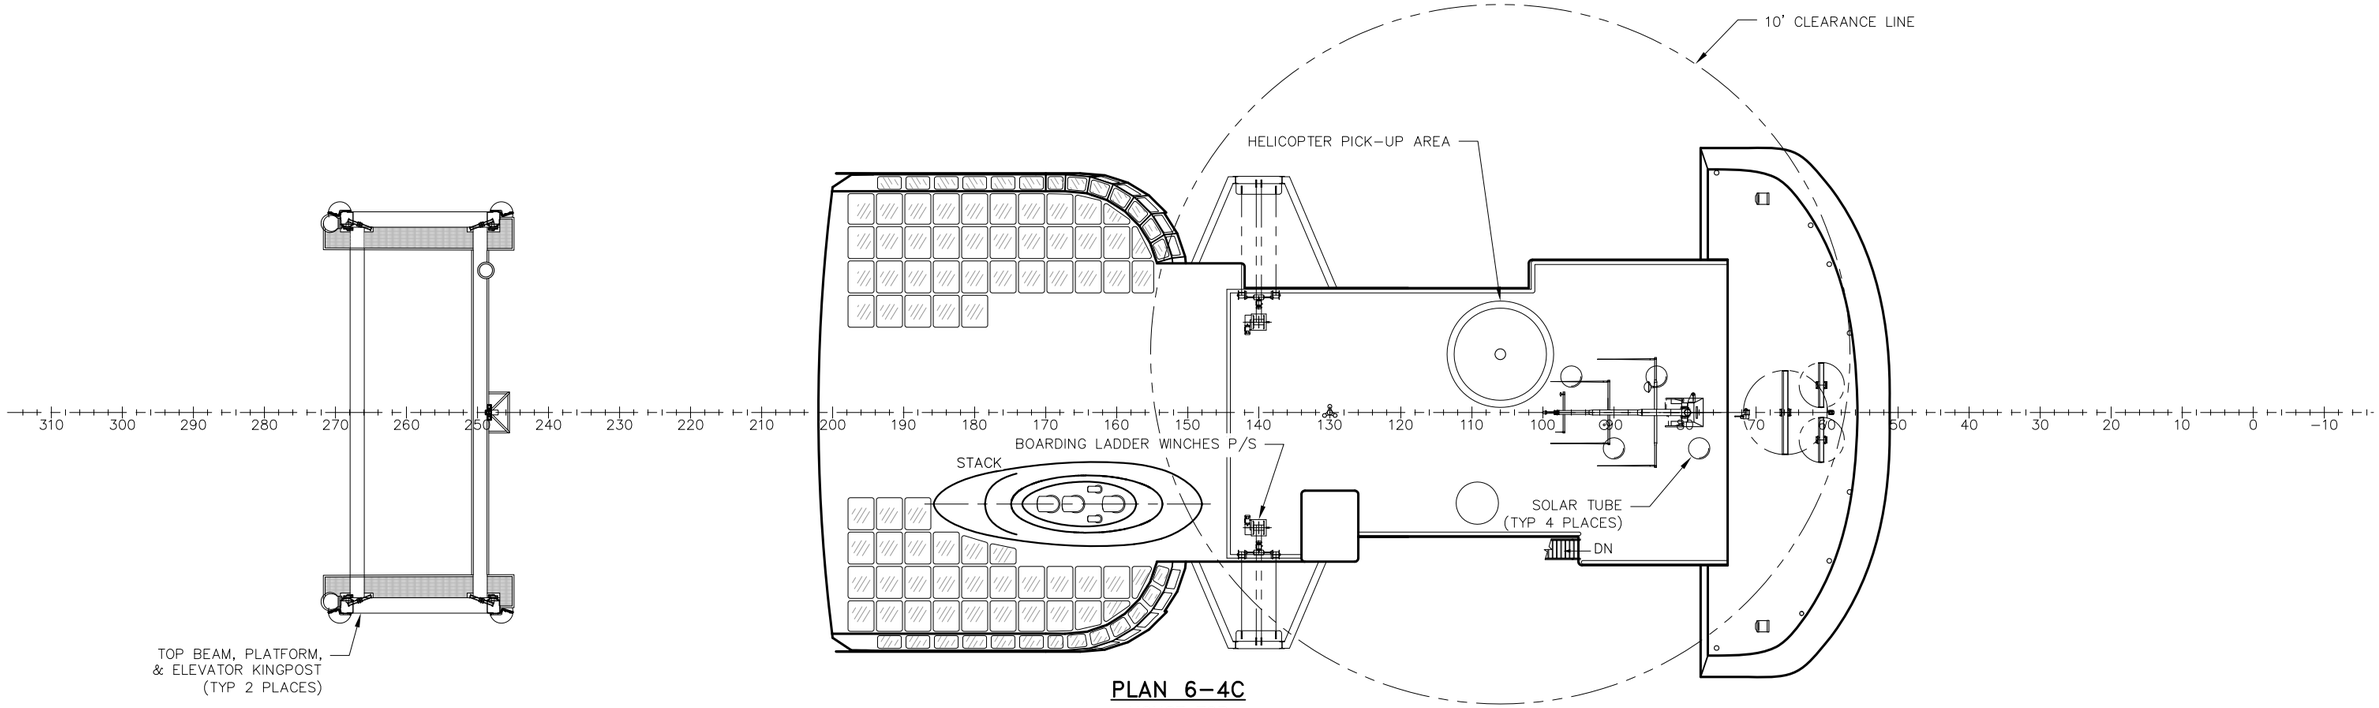

PLAN 6-4C
HOUSE TOP

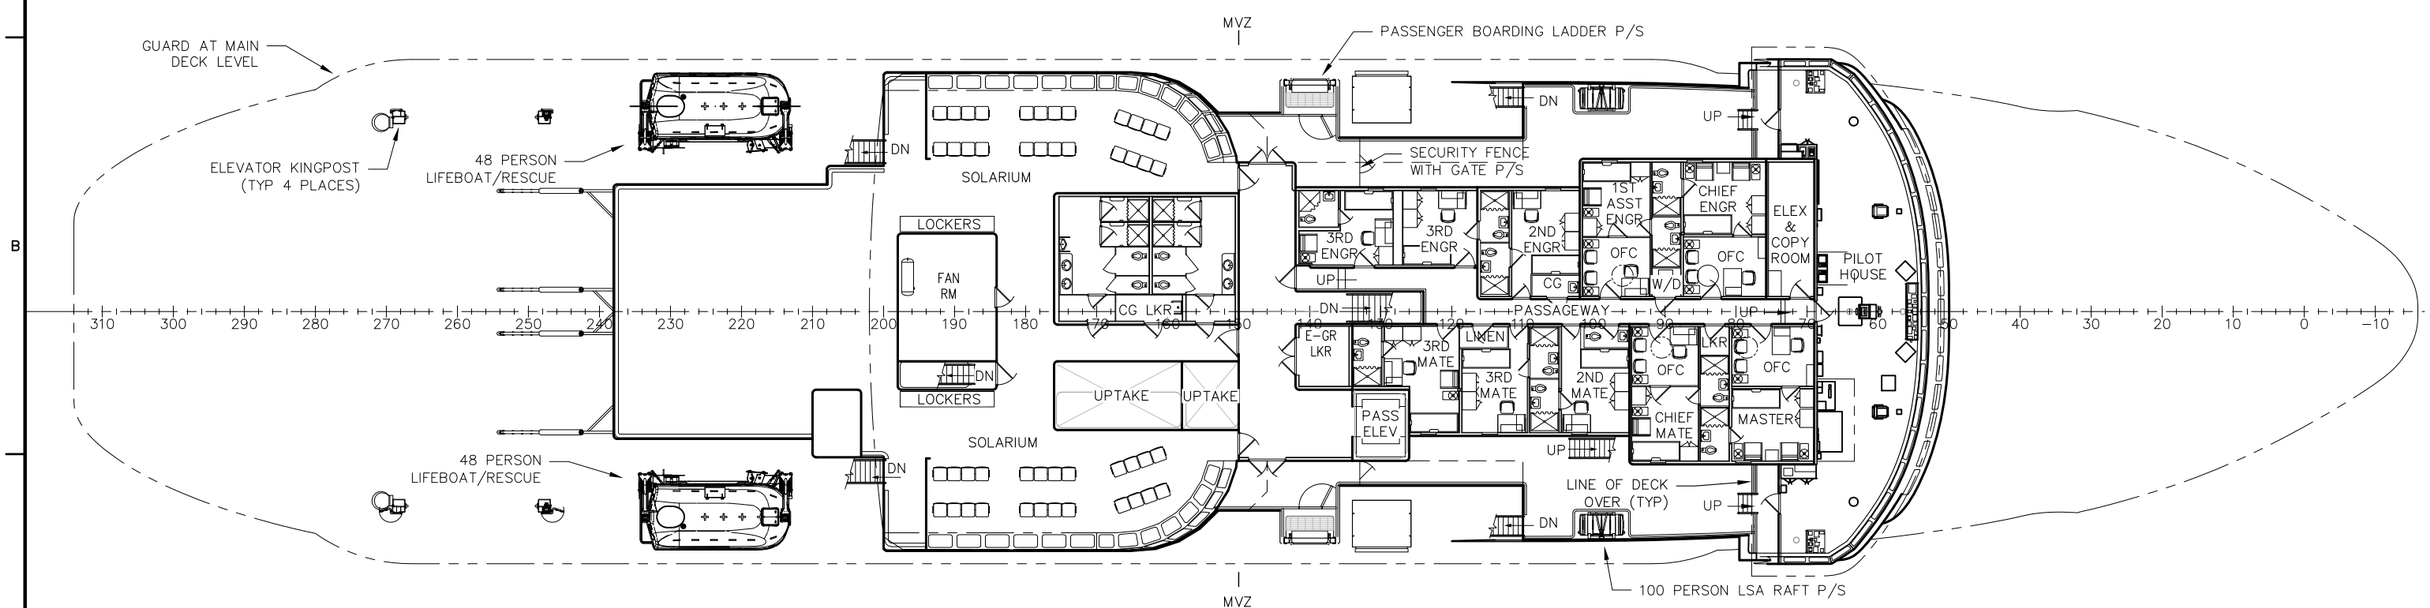

PLAN 6-4A
SOLARIUM DECK

STATE OF ALASKA
49TH
GARTH WILCOX
No. NM103872
REGISTERED PROFESSIONAL ENGINEER
Digitally Signed 15-Jan-2016

ALASKA MARINE HIGHWAY SYSTEM
KETCHIKAN, ALASKA

TUSTUMENA REPLACEMENT VESSEL (PROJECT 70062)
GENERAL ARRANGEMENT
SOLARIUM DECK & HOUSE TOP

Glosten — INNOVATIVE MARINE SOLUTIONS
1201 WESTERN AVENUE, SUITE 200
SEATTLE, WASHINGTON 98101-2953
T 206.624.7850 GLOSTEN.COM

Scale	Drawn	Checked	Approved	Issue Date
3/64"=1'-0"	GW/JKL	GW	DWL	01-15-2016

Glosten File Number	Drawing Number	Sheet of	Revision
13105.06	14-070-001-001	6 7	–

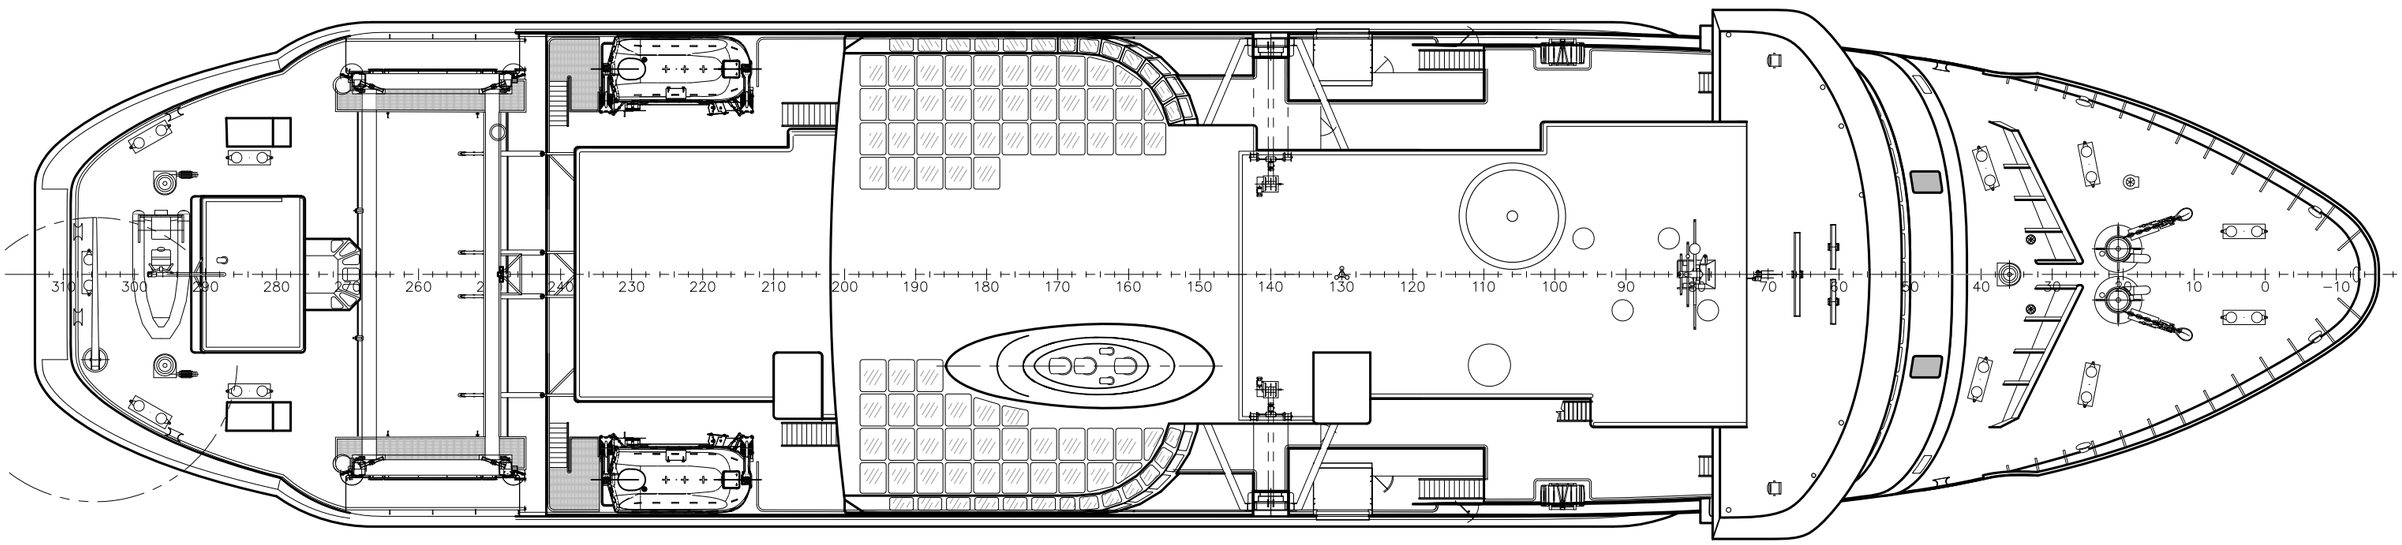

PLAN 7-4B

TOPSIDE ARRANGEMENT

STATE OF ALASKA
49TH
GARTH WILCOX
No. NM103872
REGISTERED PROFESSIONAL ENGINEER
Digitally Signed 15-Jan-2016

ALASKA MARINE HIGHWAY SYSTEM
KETCHIKAN, ALASKA

TUSTUMENA REPLACEMENT VESSEL (PROJECT 70062)
GENERAL ARRANGEMENT
TOPSIDE ARRANGEMENT

Glosten — INNOVATIVE MARINE SOLUTIONS
1201 WESTERN AVENUE, SUITE 200
SEATTLE, WASHINGTON 98101-2953
T 206.624.7850 GLOSTEN.COM

Scale	Drawn	Checked	Approved	Issue Date
3/64"=1'-0"	GW/JKL	GW	DWL	01-15-2016

Glosten File Number	Drawing Number	Sheet of	Revision
13105.06	14-070-001-001	7 7	–