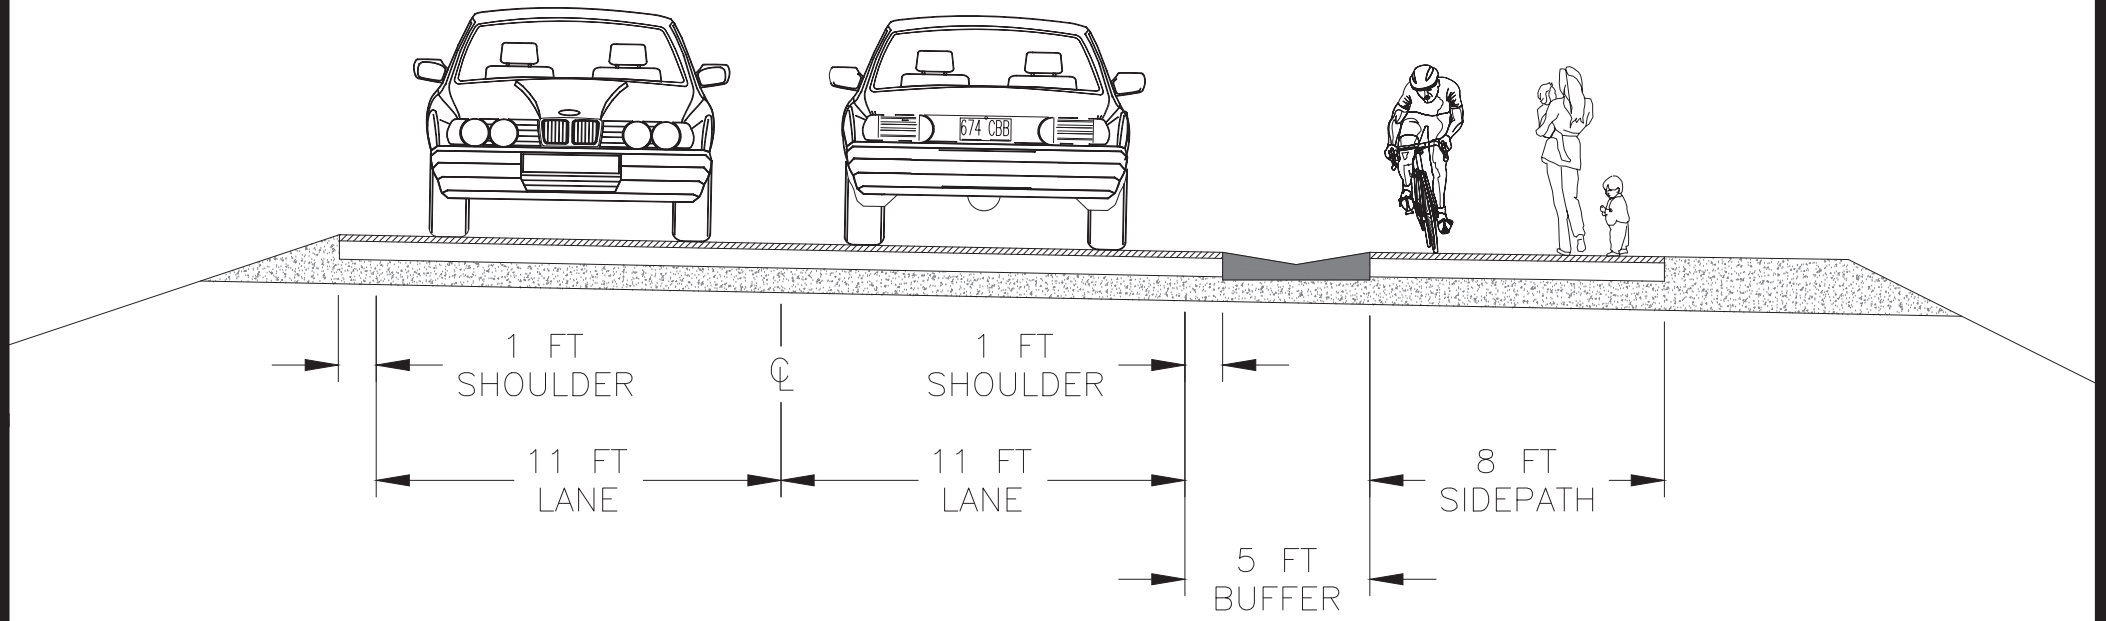


ROADWAY AND SIDEPATH CROSS-SECTION VIEW