Miller Hill Road

10’ Lane w/ 5’ Shoulder
Proposed Cross Section

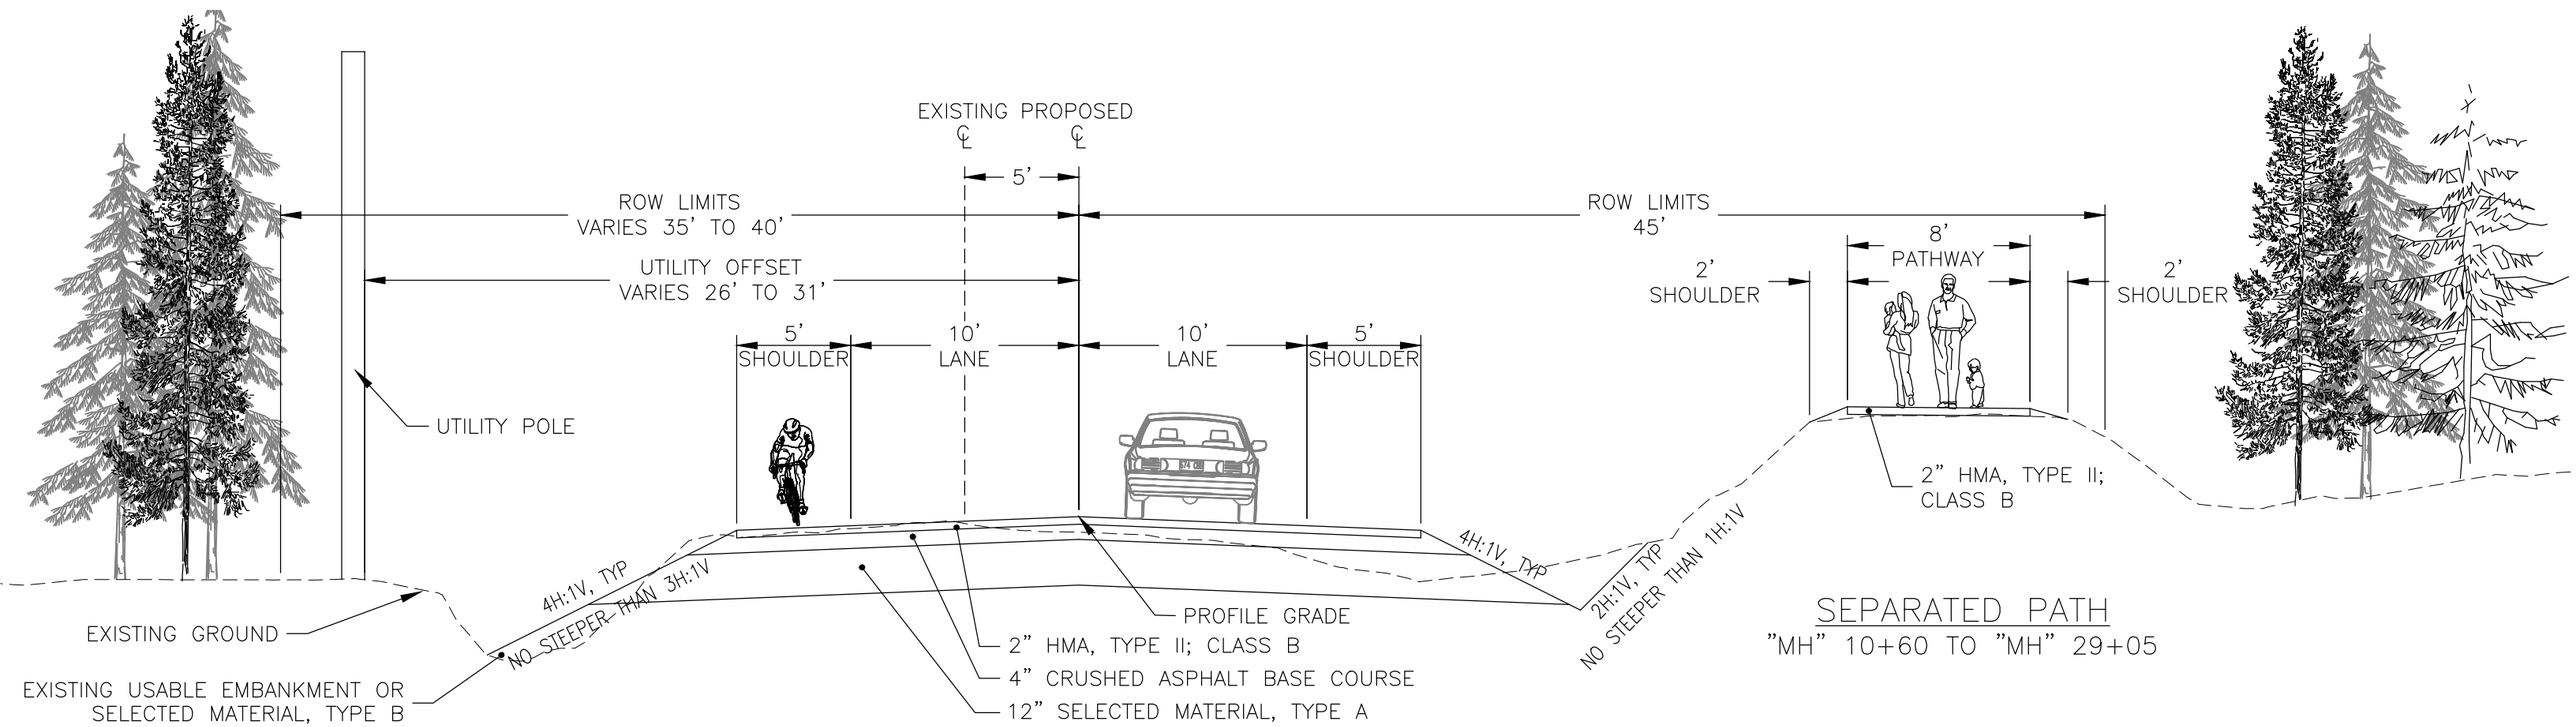

SEPARATED PATH
”MH” 10+60 TO ”MH” 29+05