Yankovich Road

10’ Lane w/ 6’ Shoulder
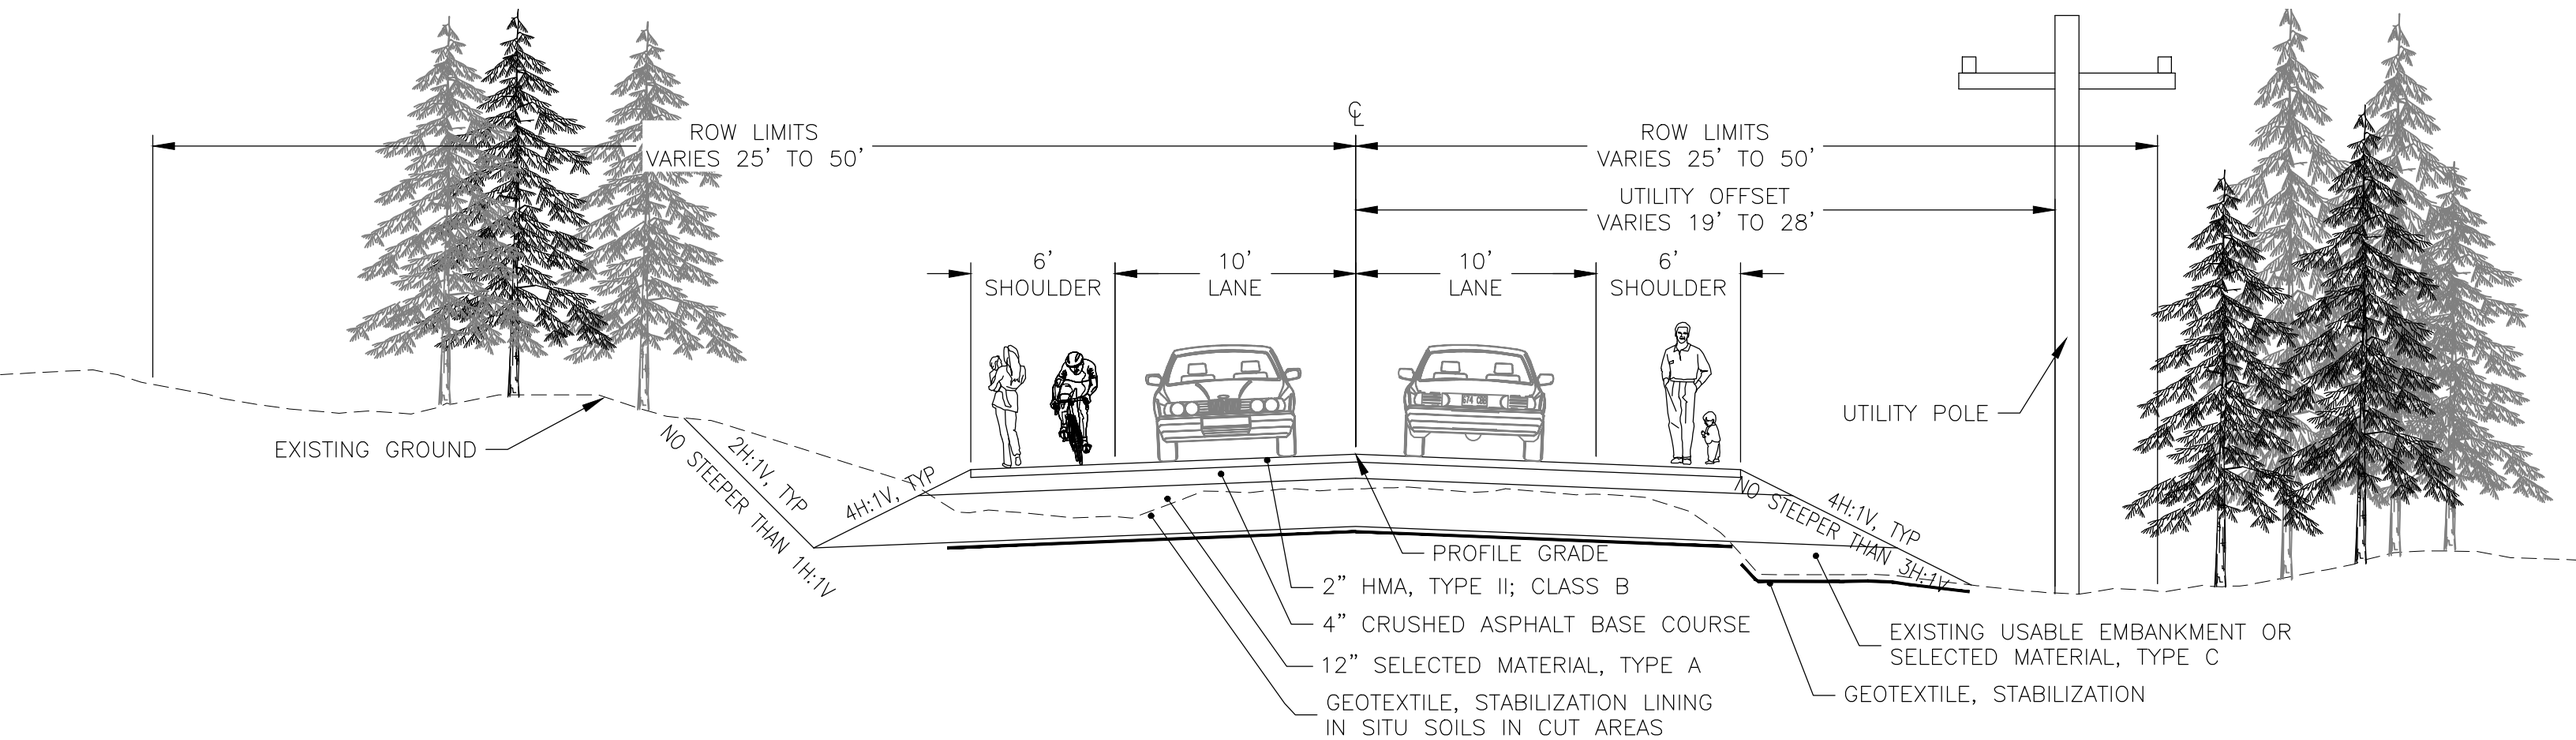
Proposed Cross Section