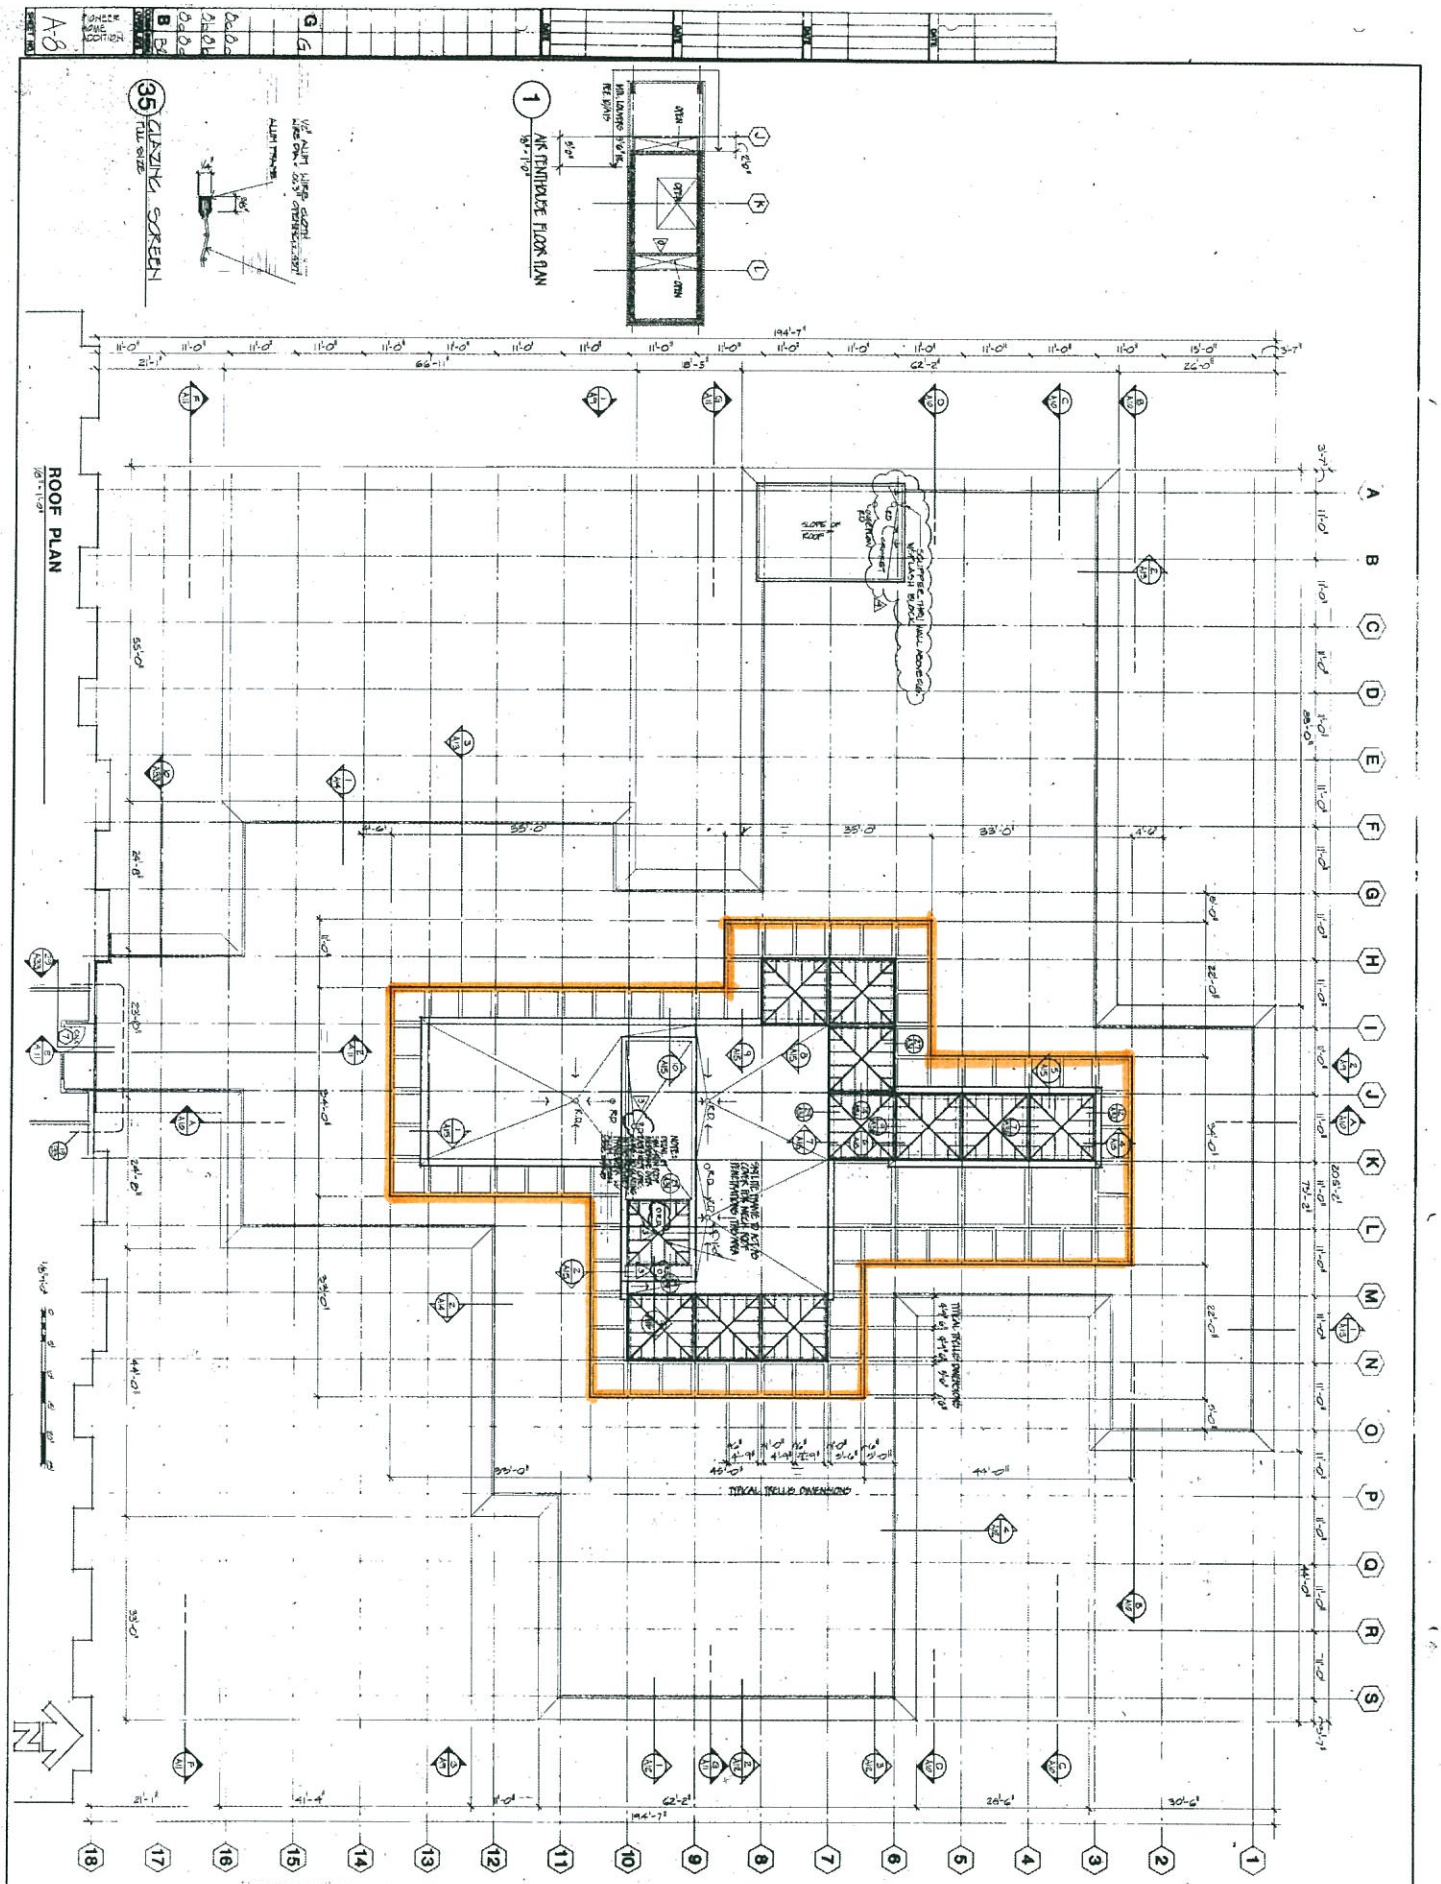

ROOF PLAN AND DETAILS

THESE AS-BUILT DRAWINGS HAVE BEEN PREPARED FROM CONTRACTOR FURNISHED INFORMATION. THERE IS ABSOLUTELY NO GUARANTEE AS TO THE ACCURACY OF THE INFORMATION CONTAINED HEREIN, EITHER EXPRESSED OR IMPLIED.

MAYNARD AND PARTCH

ANCHORAGE PIONEER HOME ADDITION

PHASE V

MAYNARD AND PARTCH

A-8

7909