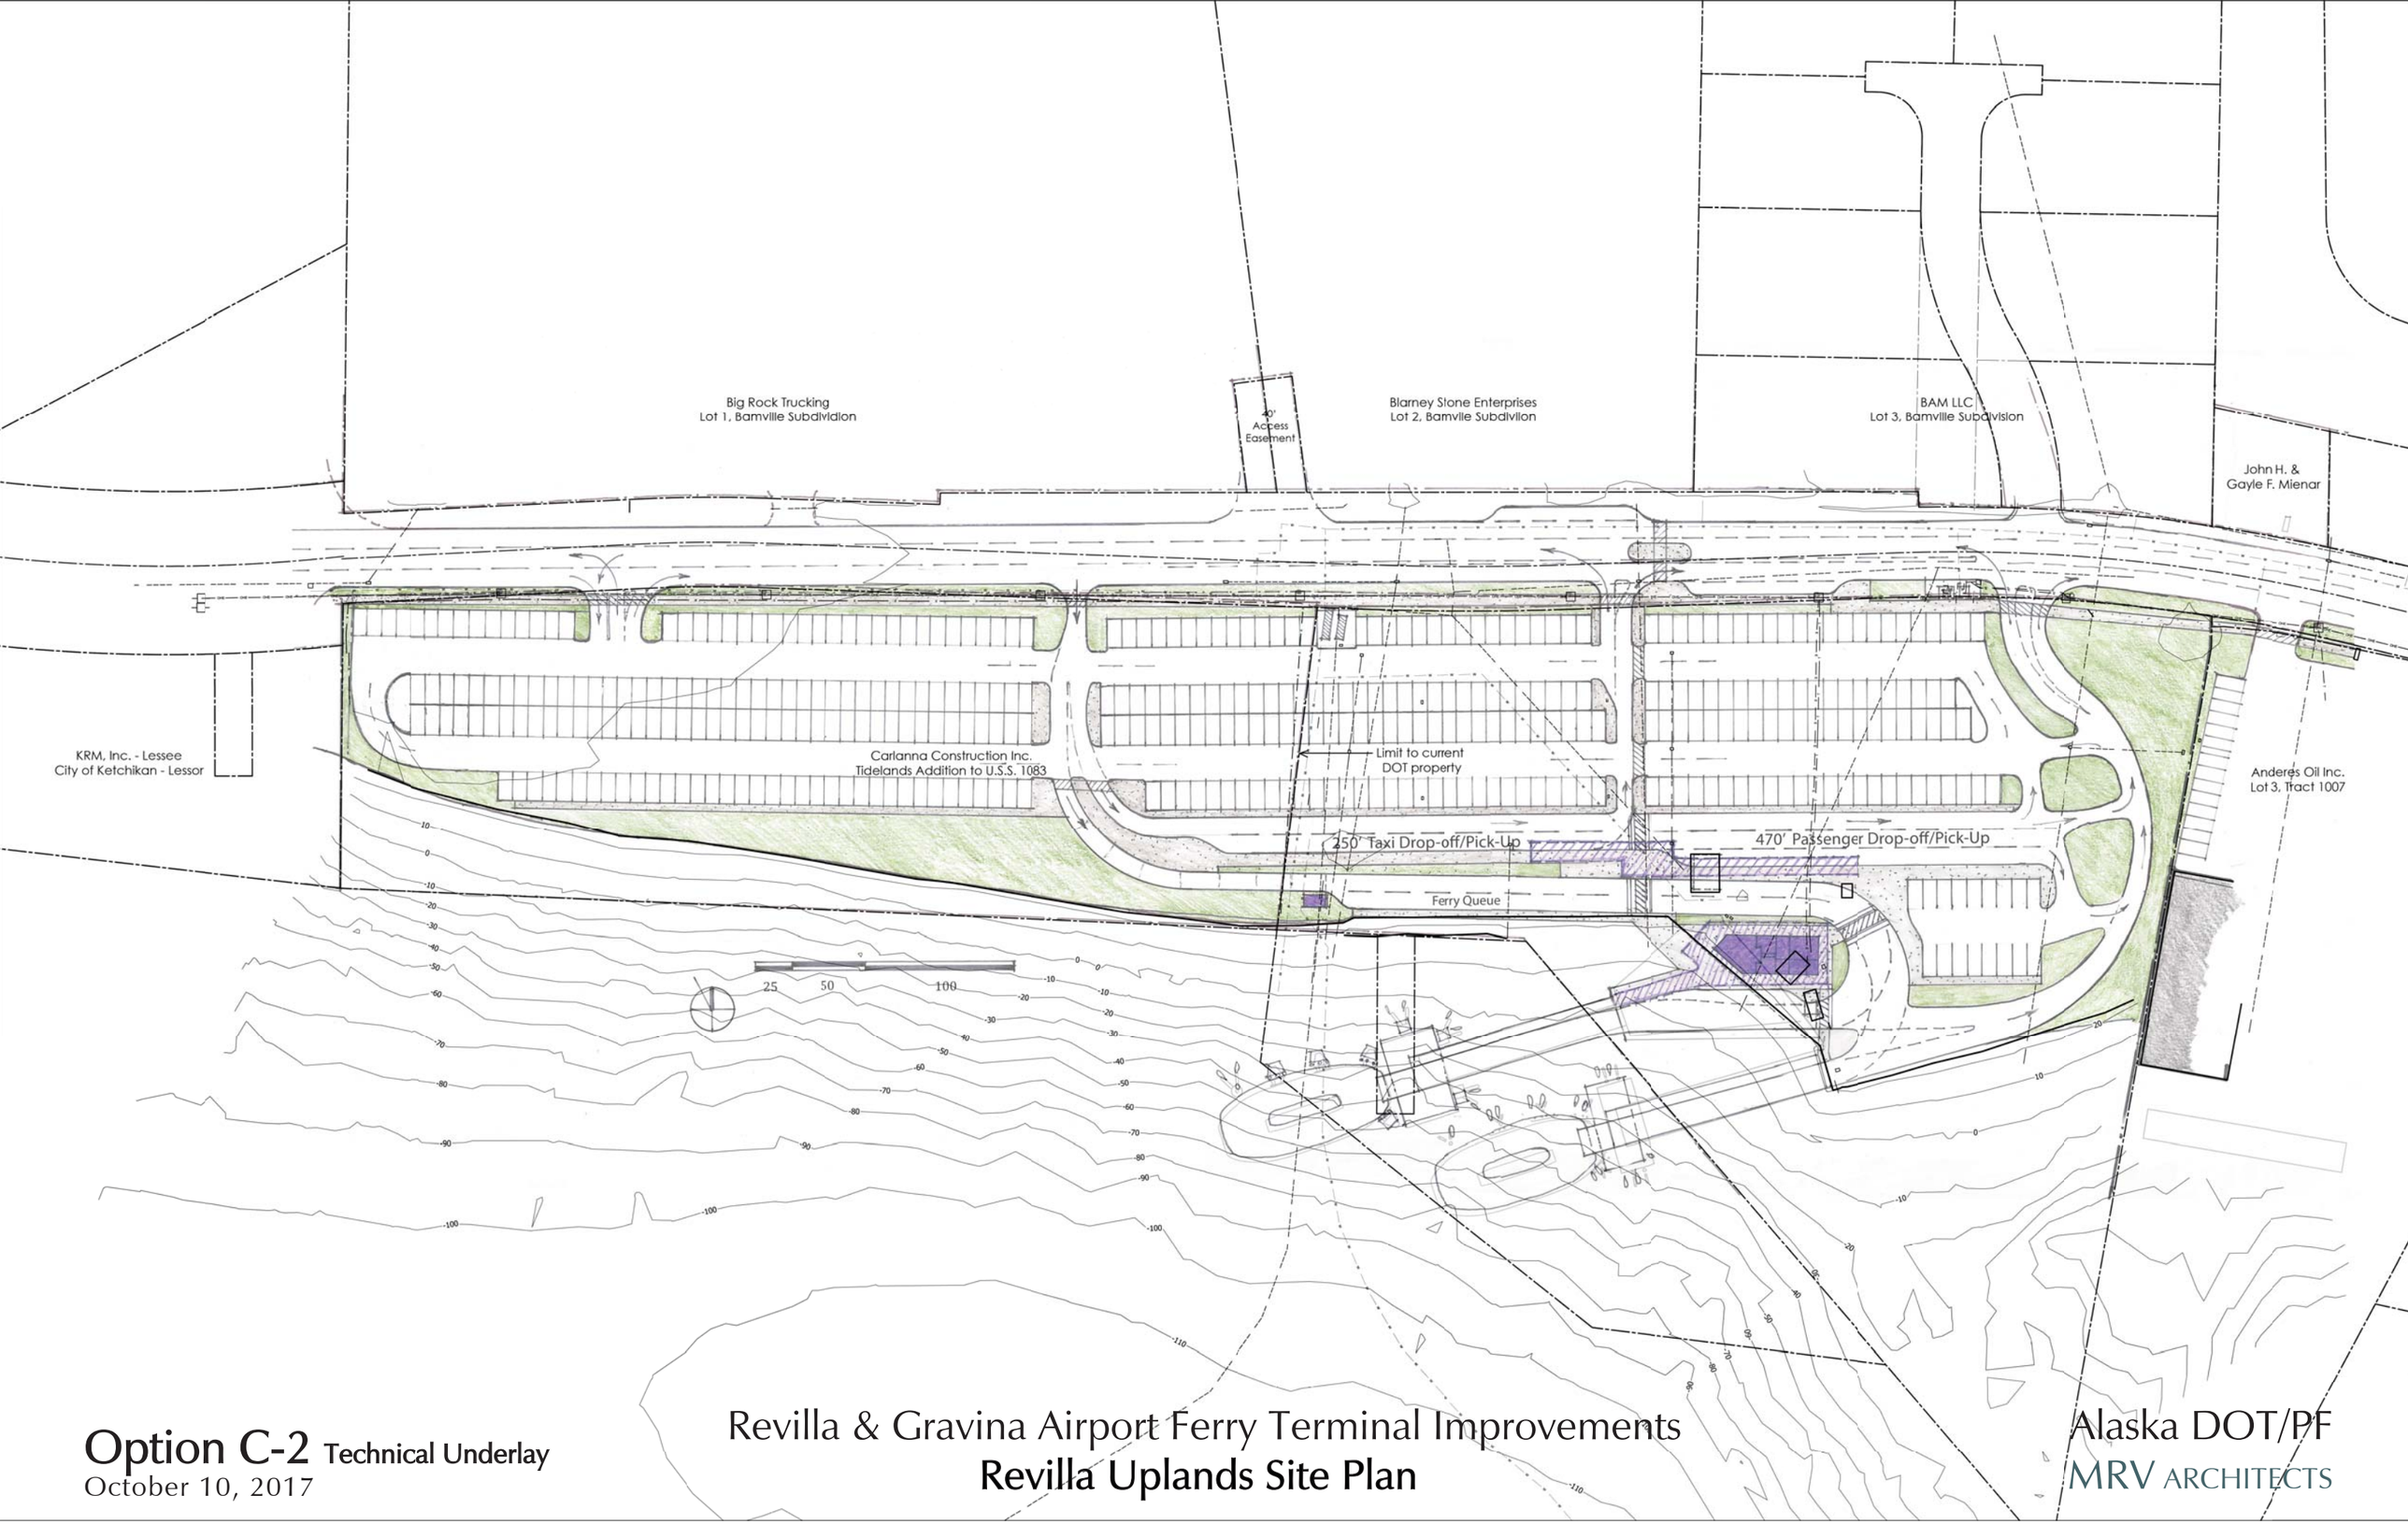

Option C-2 Technical Underlay

October 10, 2017

Revilla & Gravina Airport Ferry Terminal Improvements

Revilla Uplands Site Plan

Alaska DOT/PF

MRV ARCHITECTS