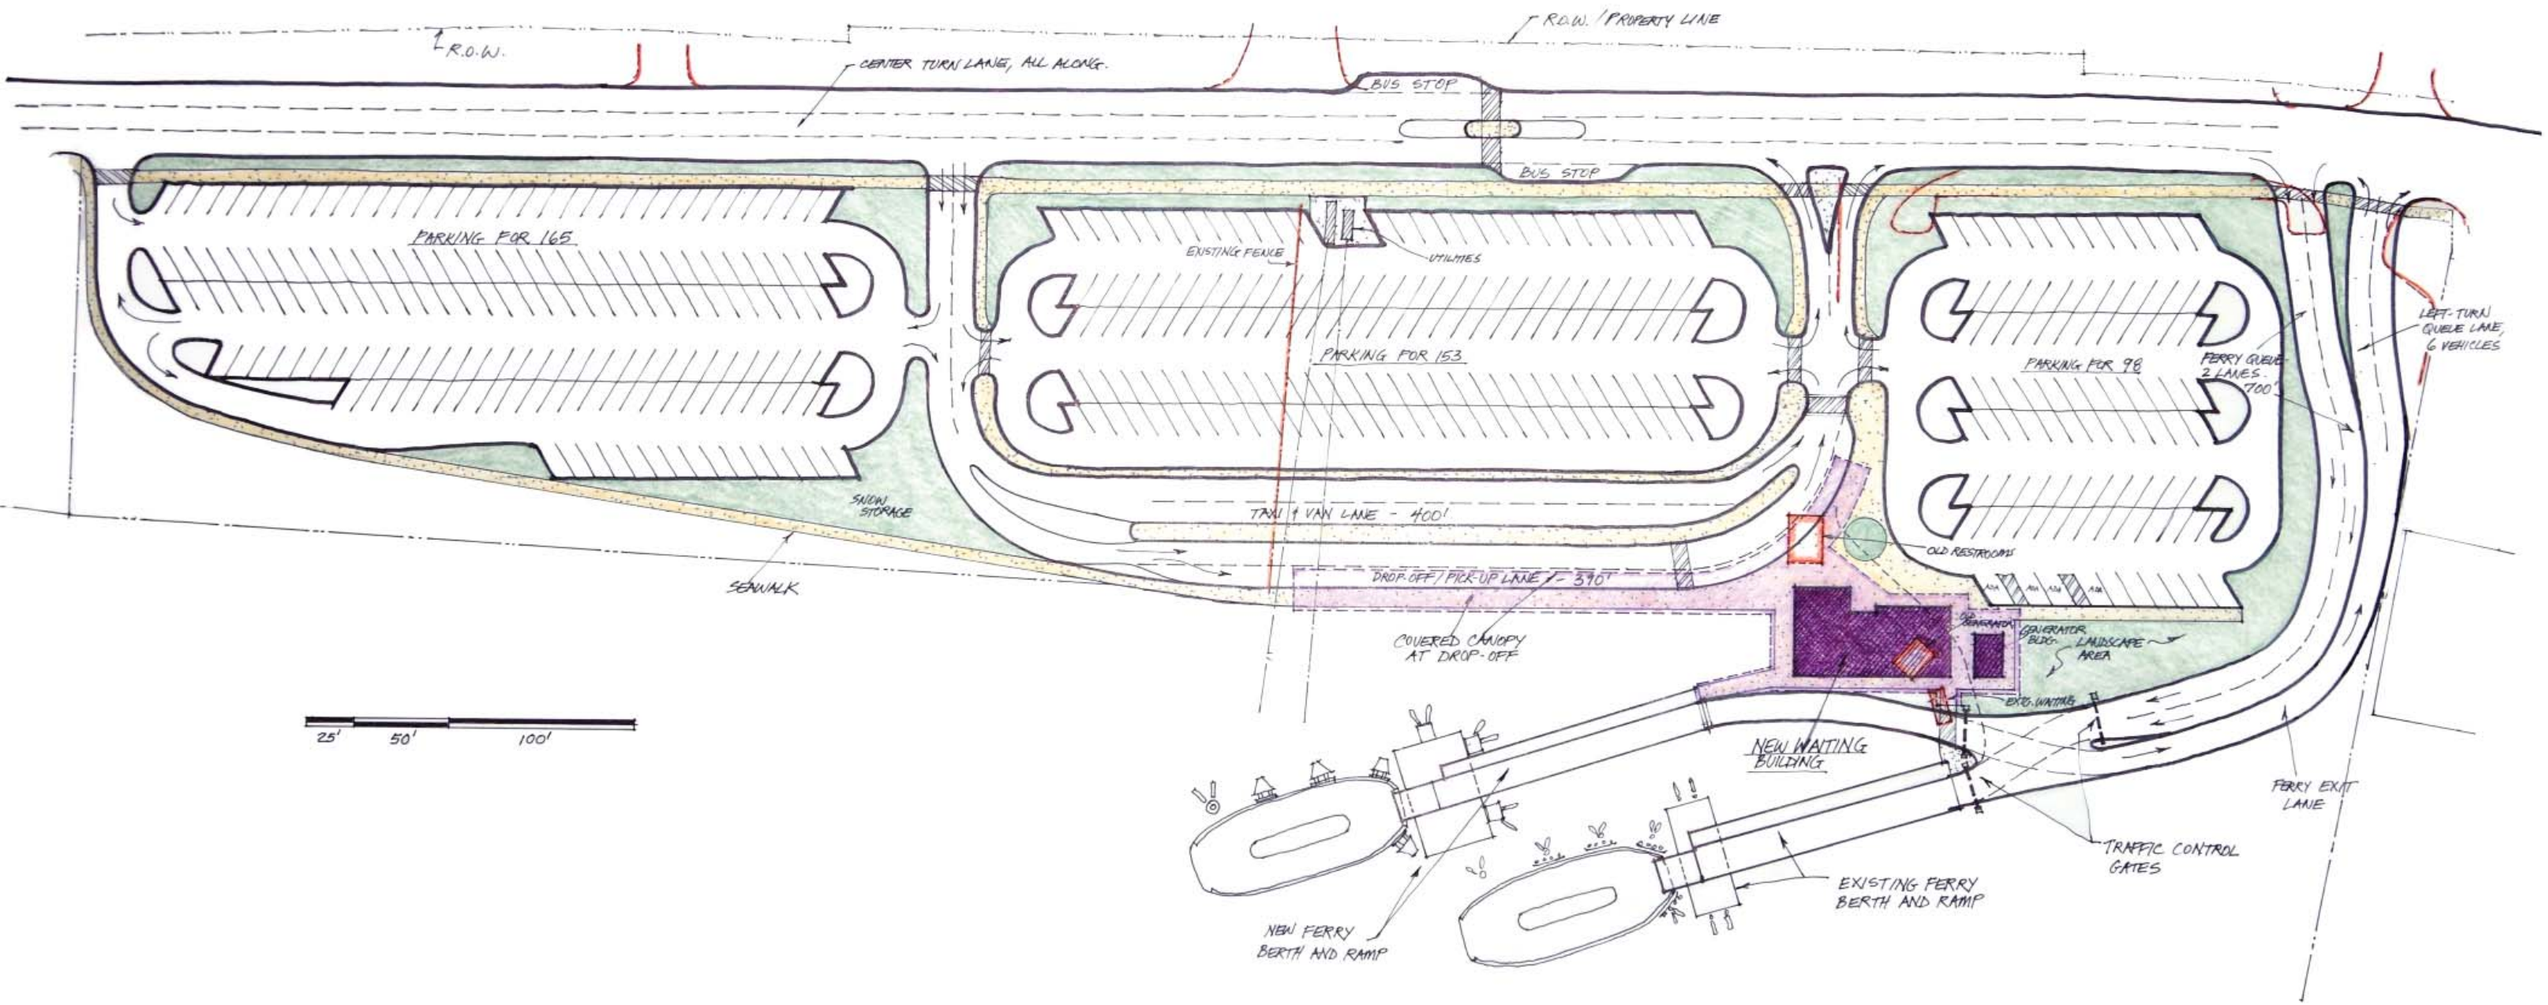

OPTION - A

date, May 2017

SITE PLAN - REVILLA UPLAND FERRY TERMINAL

ALASKA DOT/PF - MRV ARCHITECTS

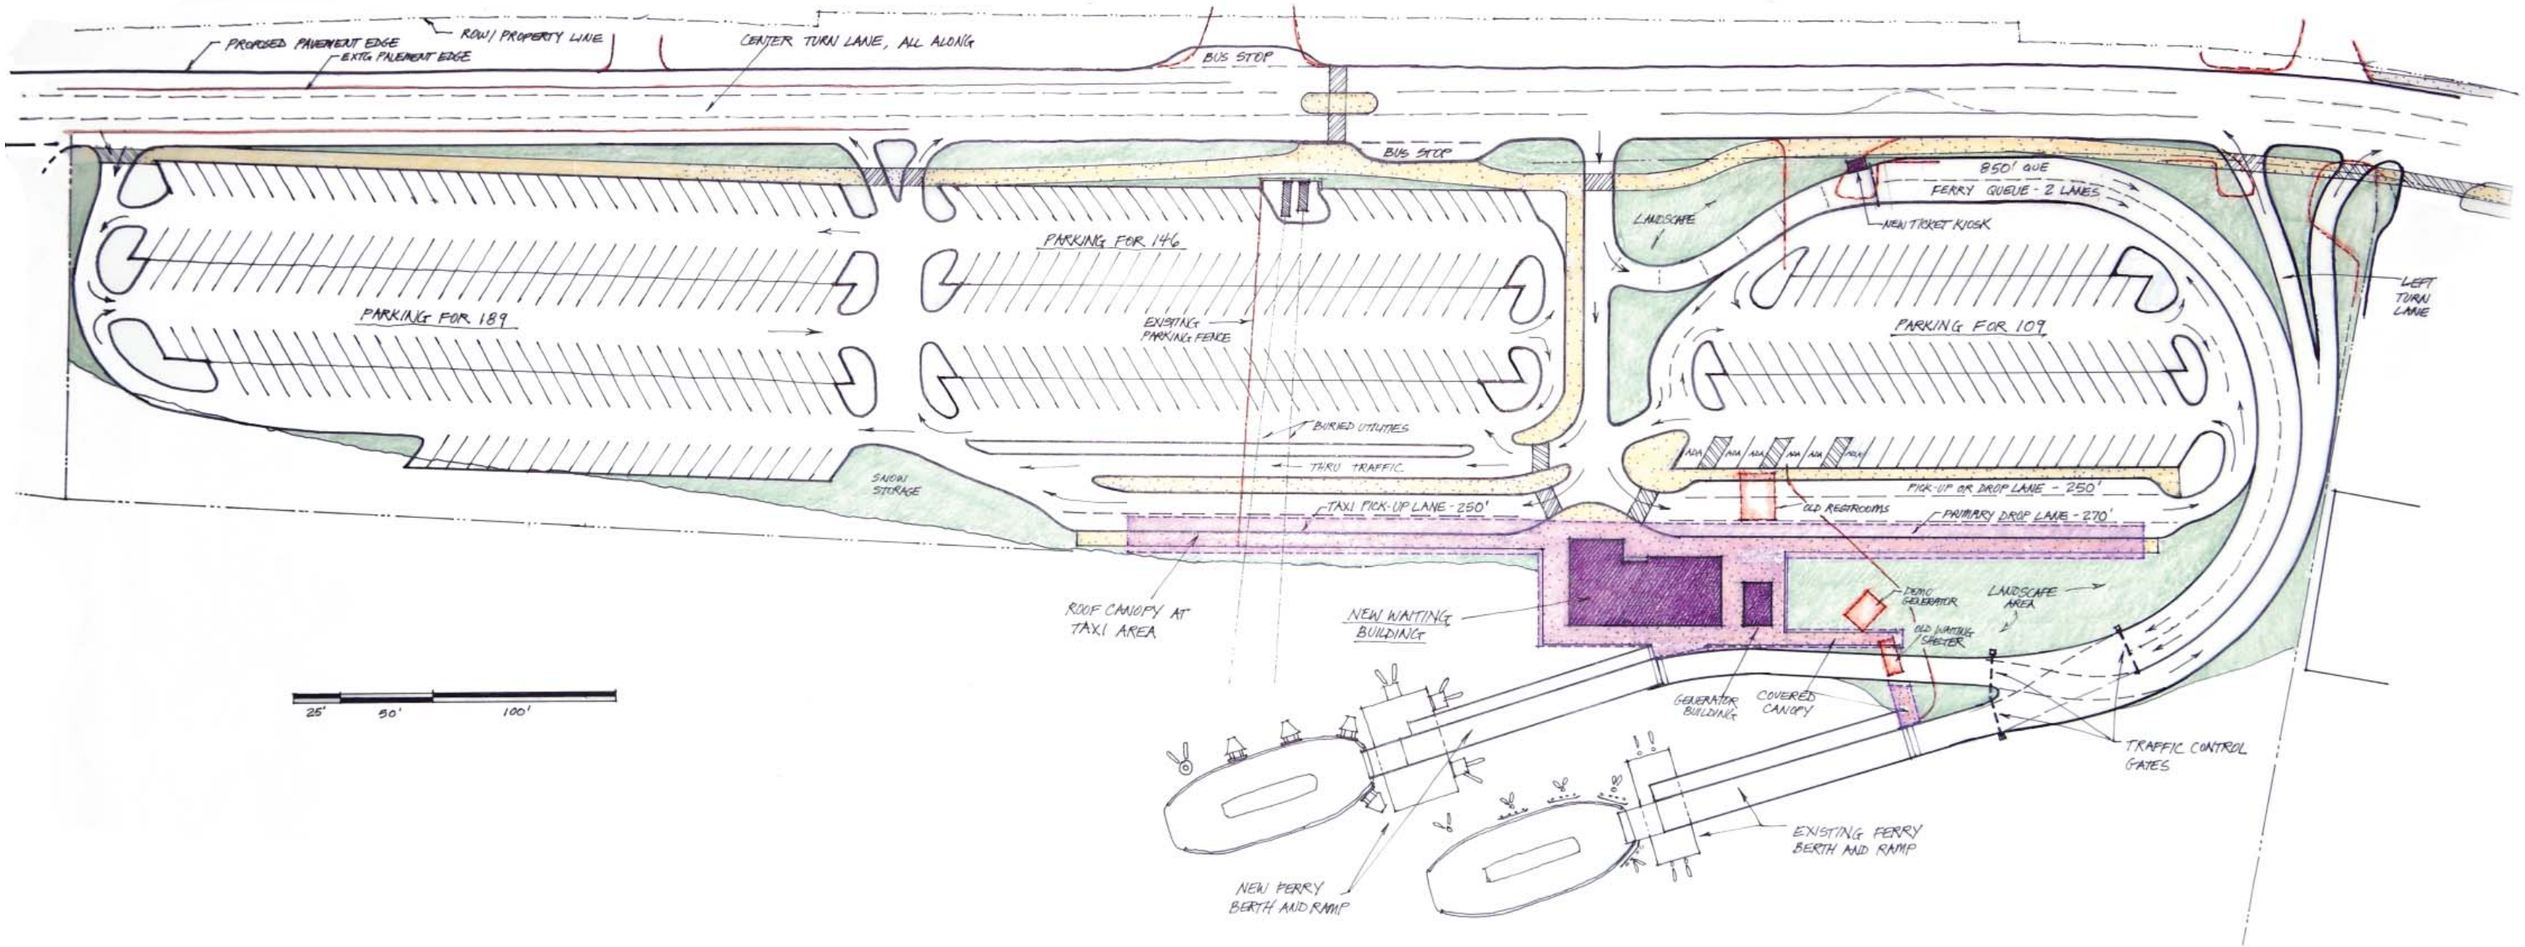

OPTION - B

date, May 2017

SITE PLAN - REVILLA UPLAND FERRY TERMINAL

ALASKA DOT/PF - MRV ARCHITECTS

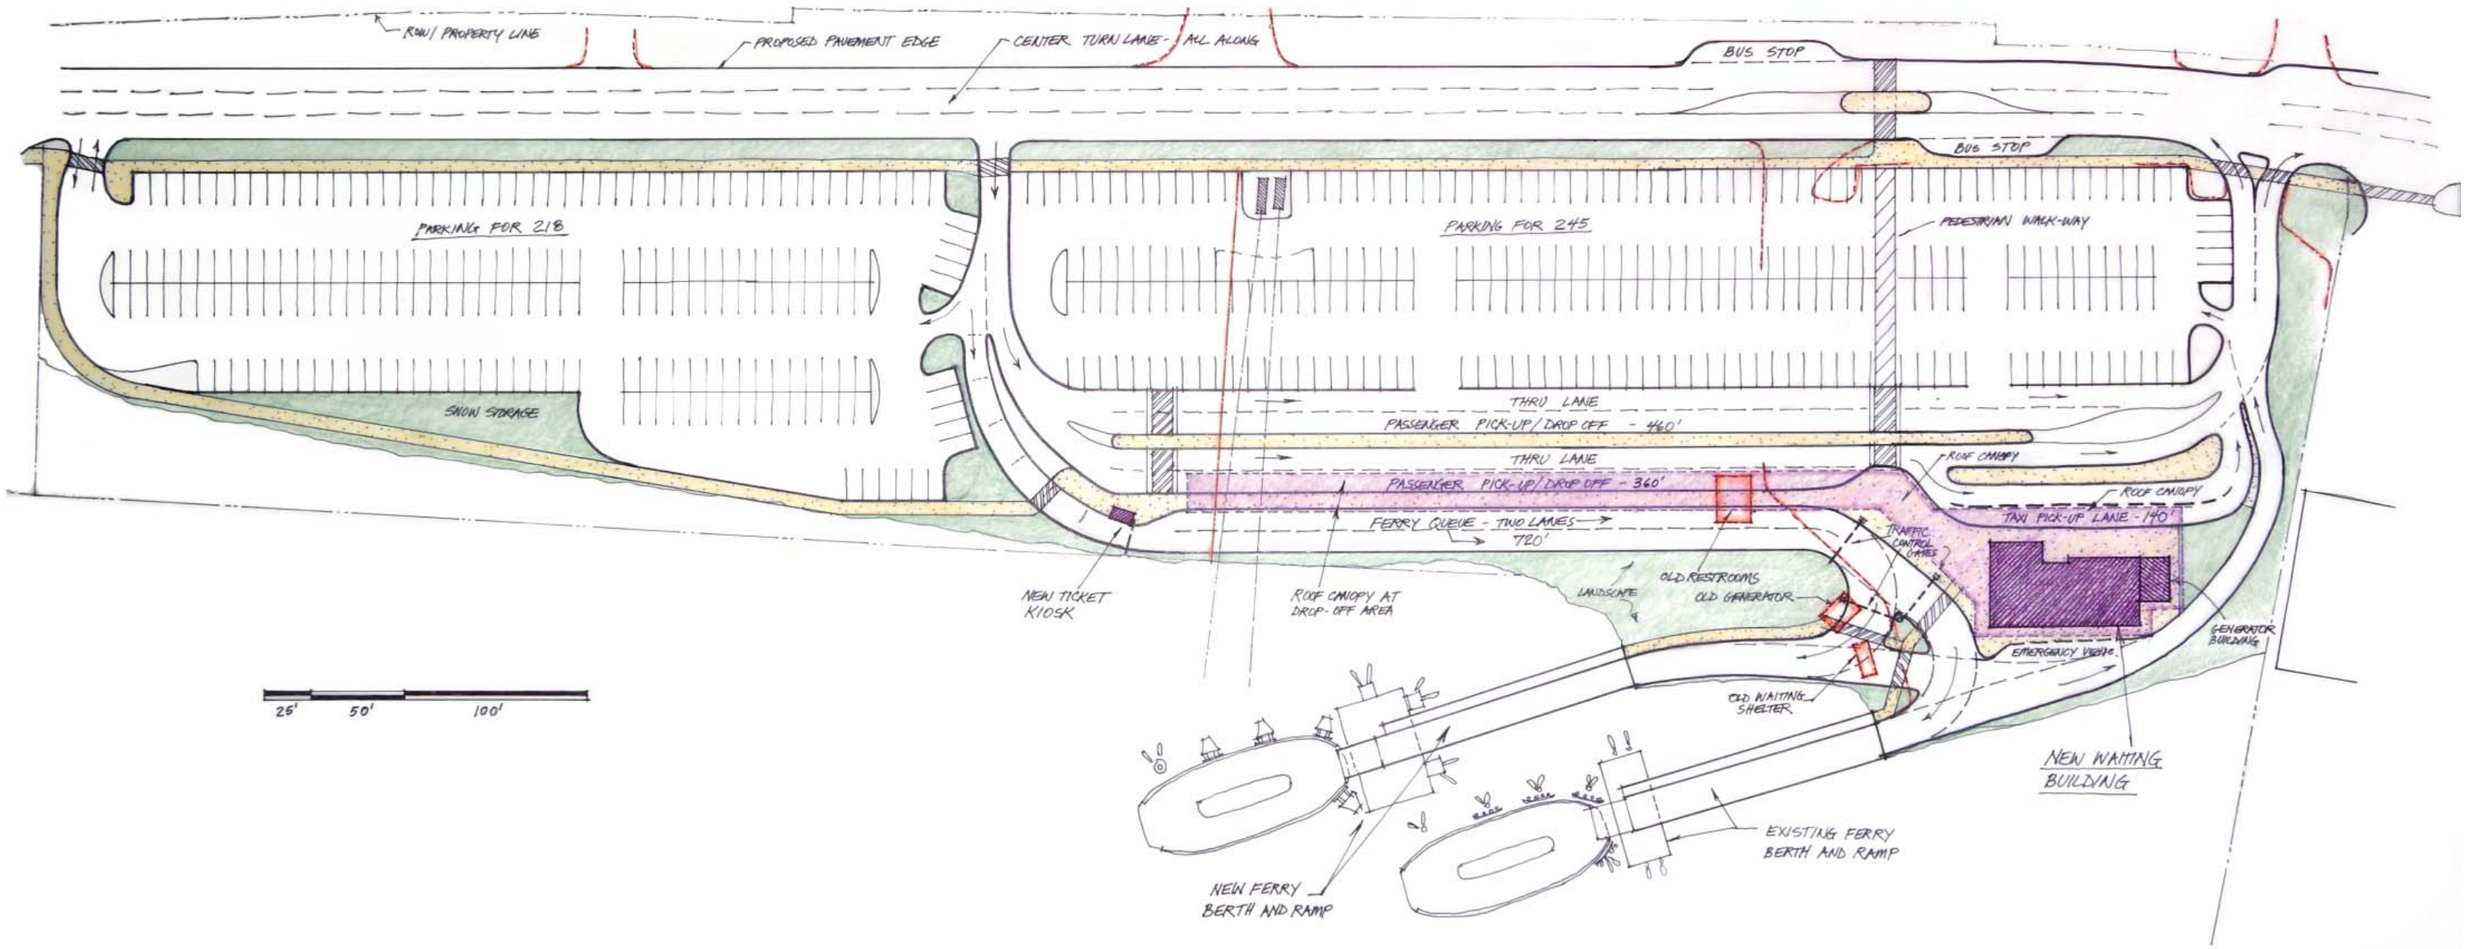

OPTION - C

date, May 2017

SITE PLAN - REVILLA UPLAND FERRY TERMINAL

ALASKA DOT/PF - MRV ARCHITECTS