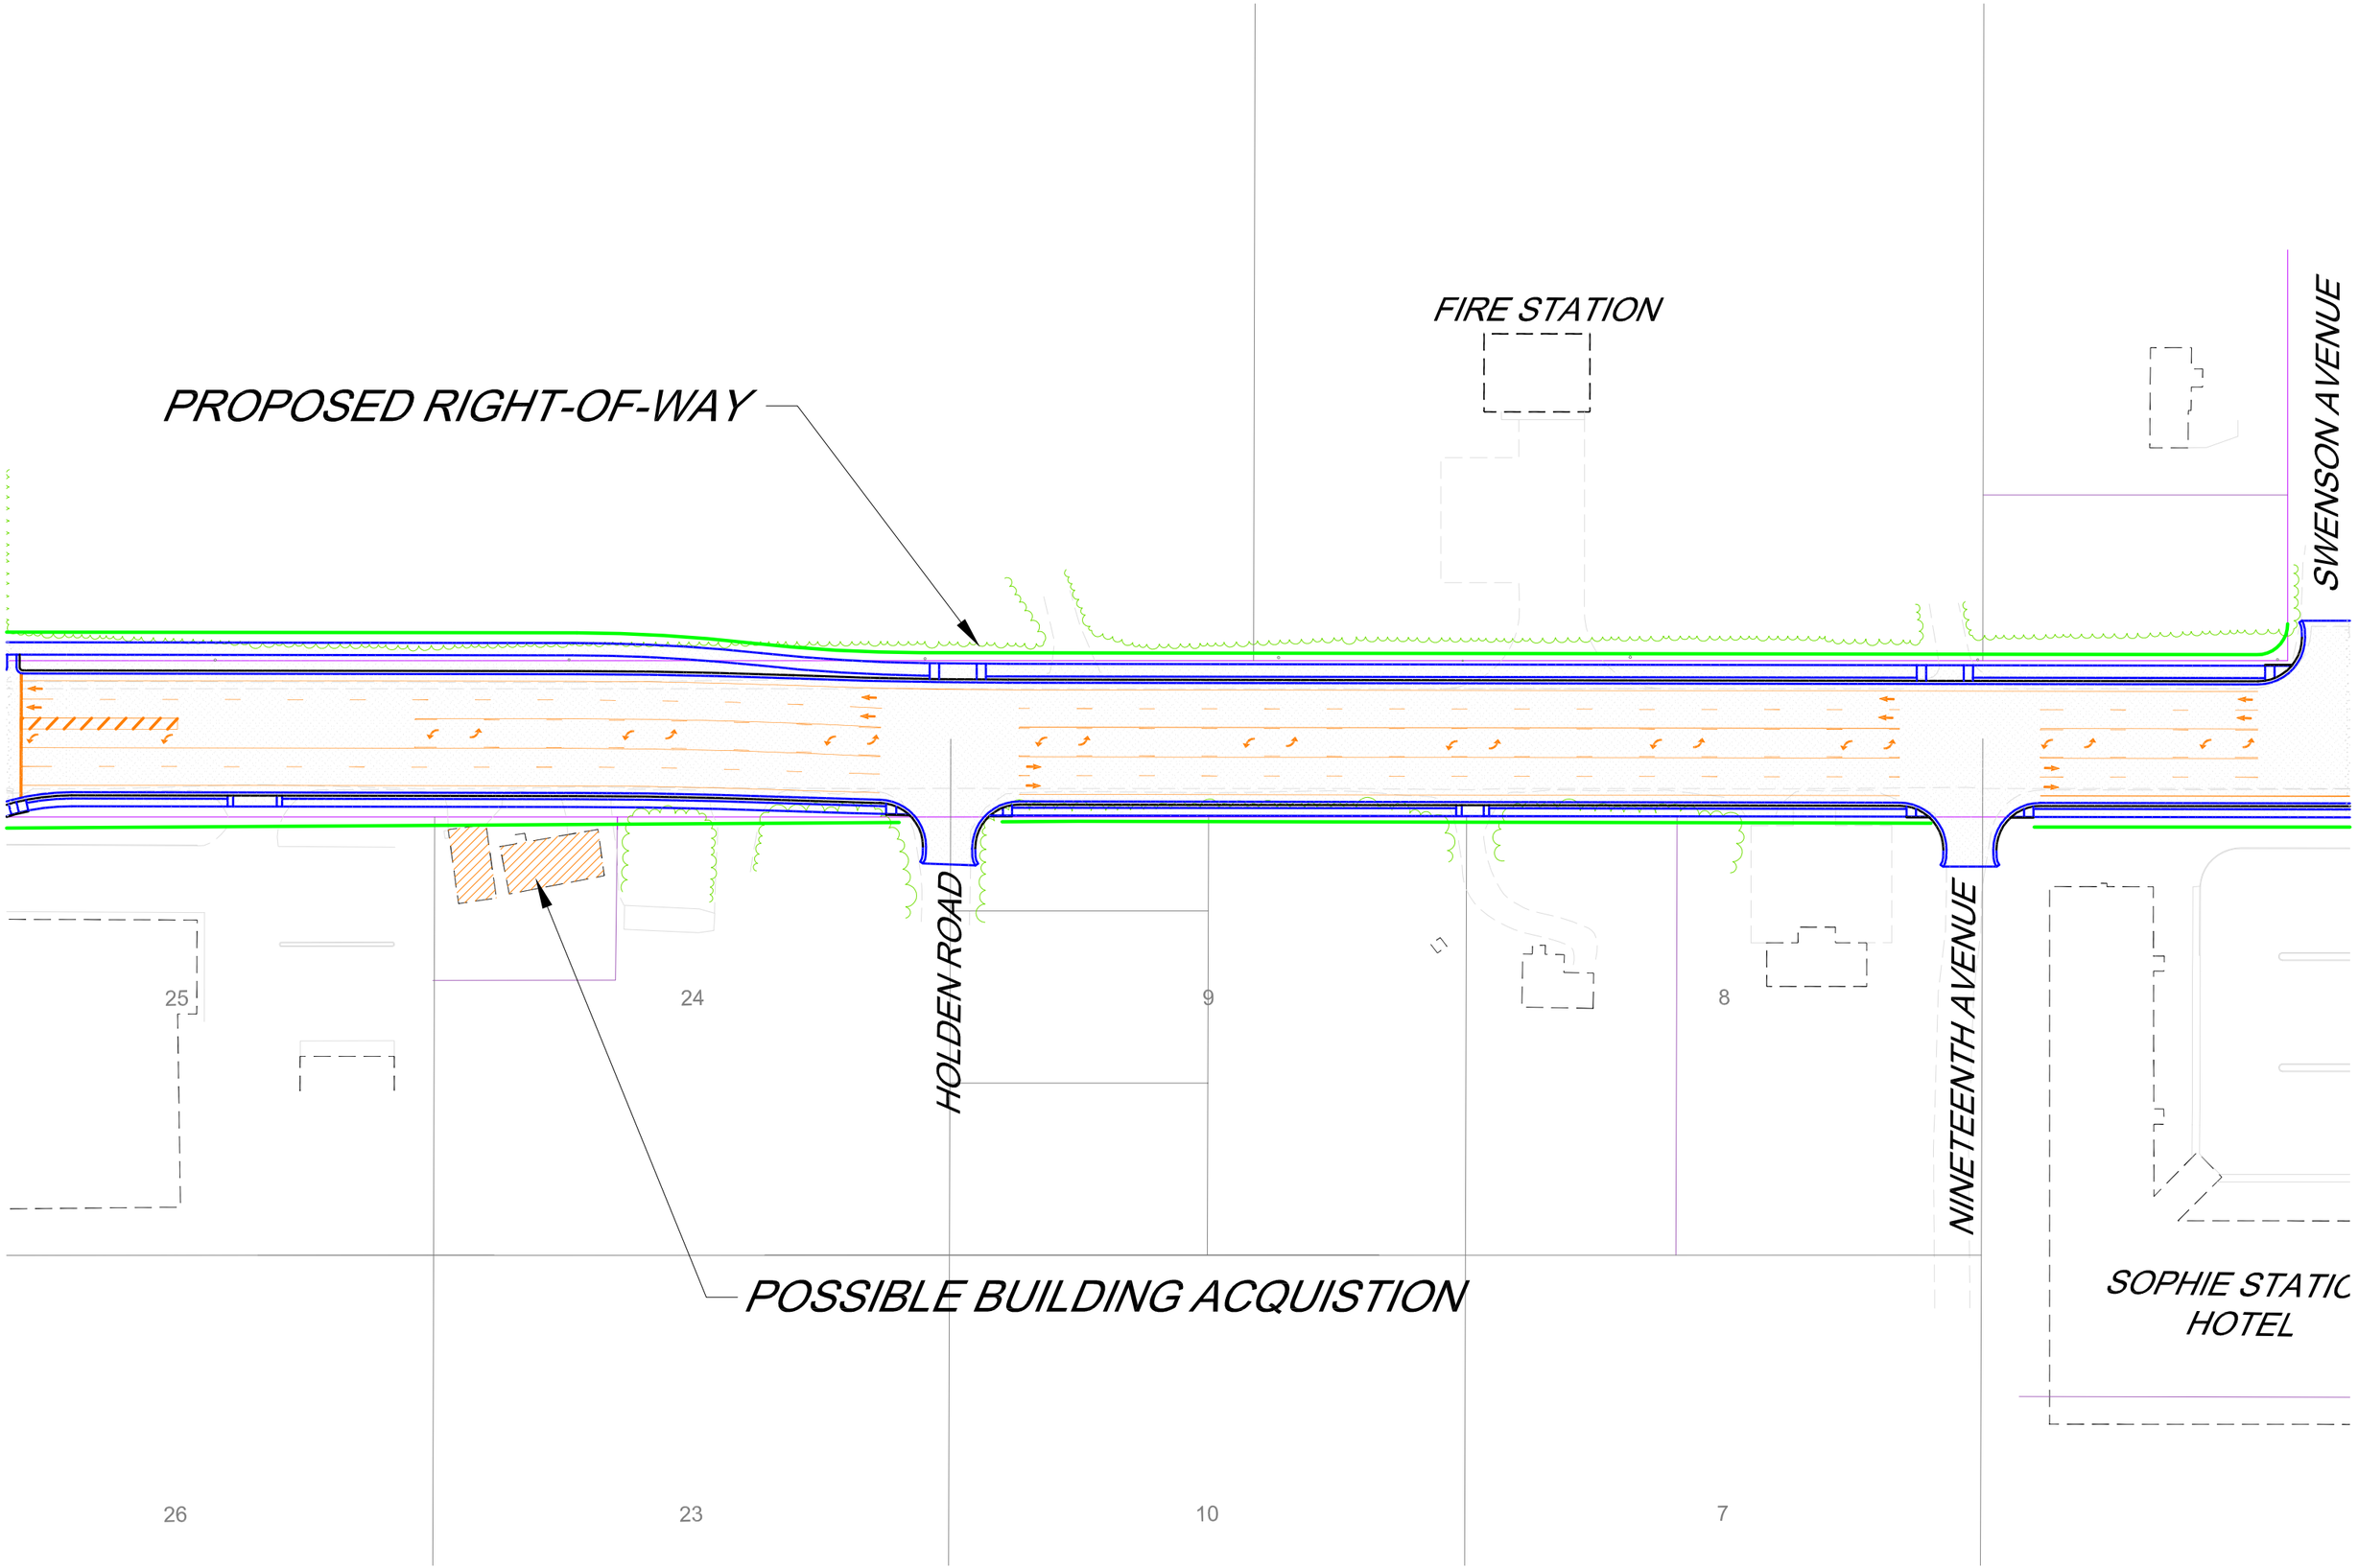
FIRE STATION
PROPOSED RIGHT-OF-WAY
SWENSON AVENUE
HOLDEN ROAD
NINETEENTH AVENUE
25
24
9
8
POSSIBLE BUILDING ACQUISTION
SOPHIE STATIC
HOTEL
26
23
10
7