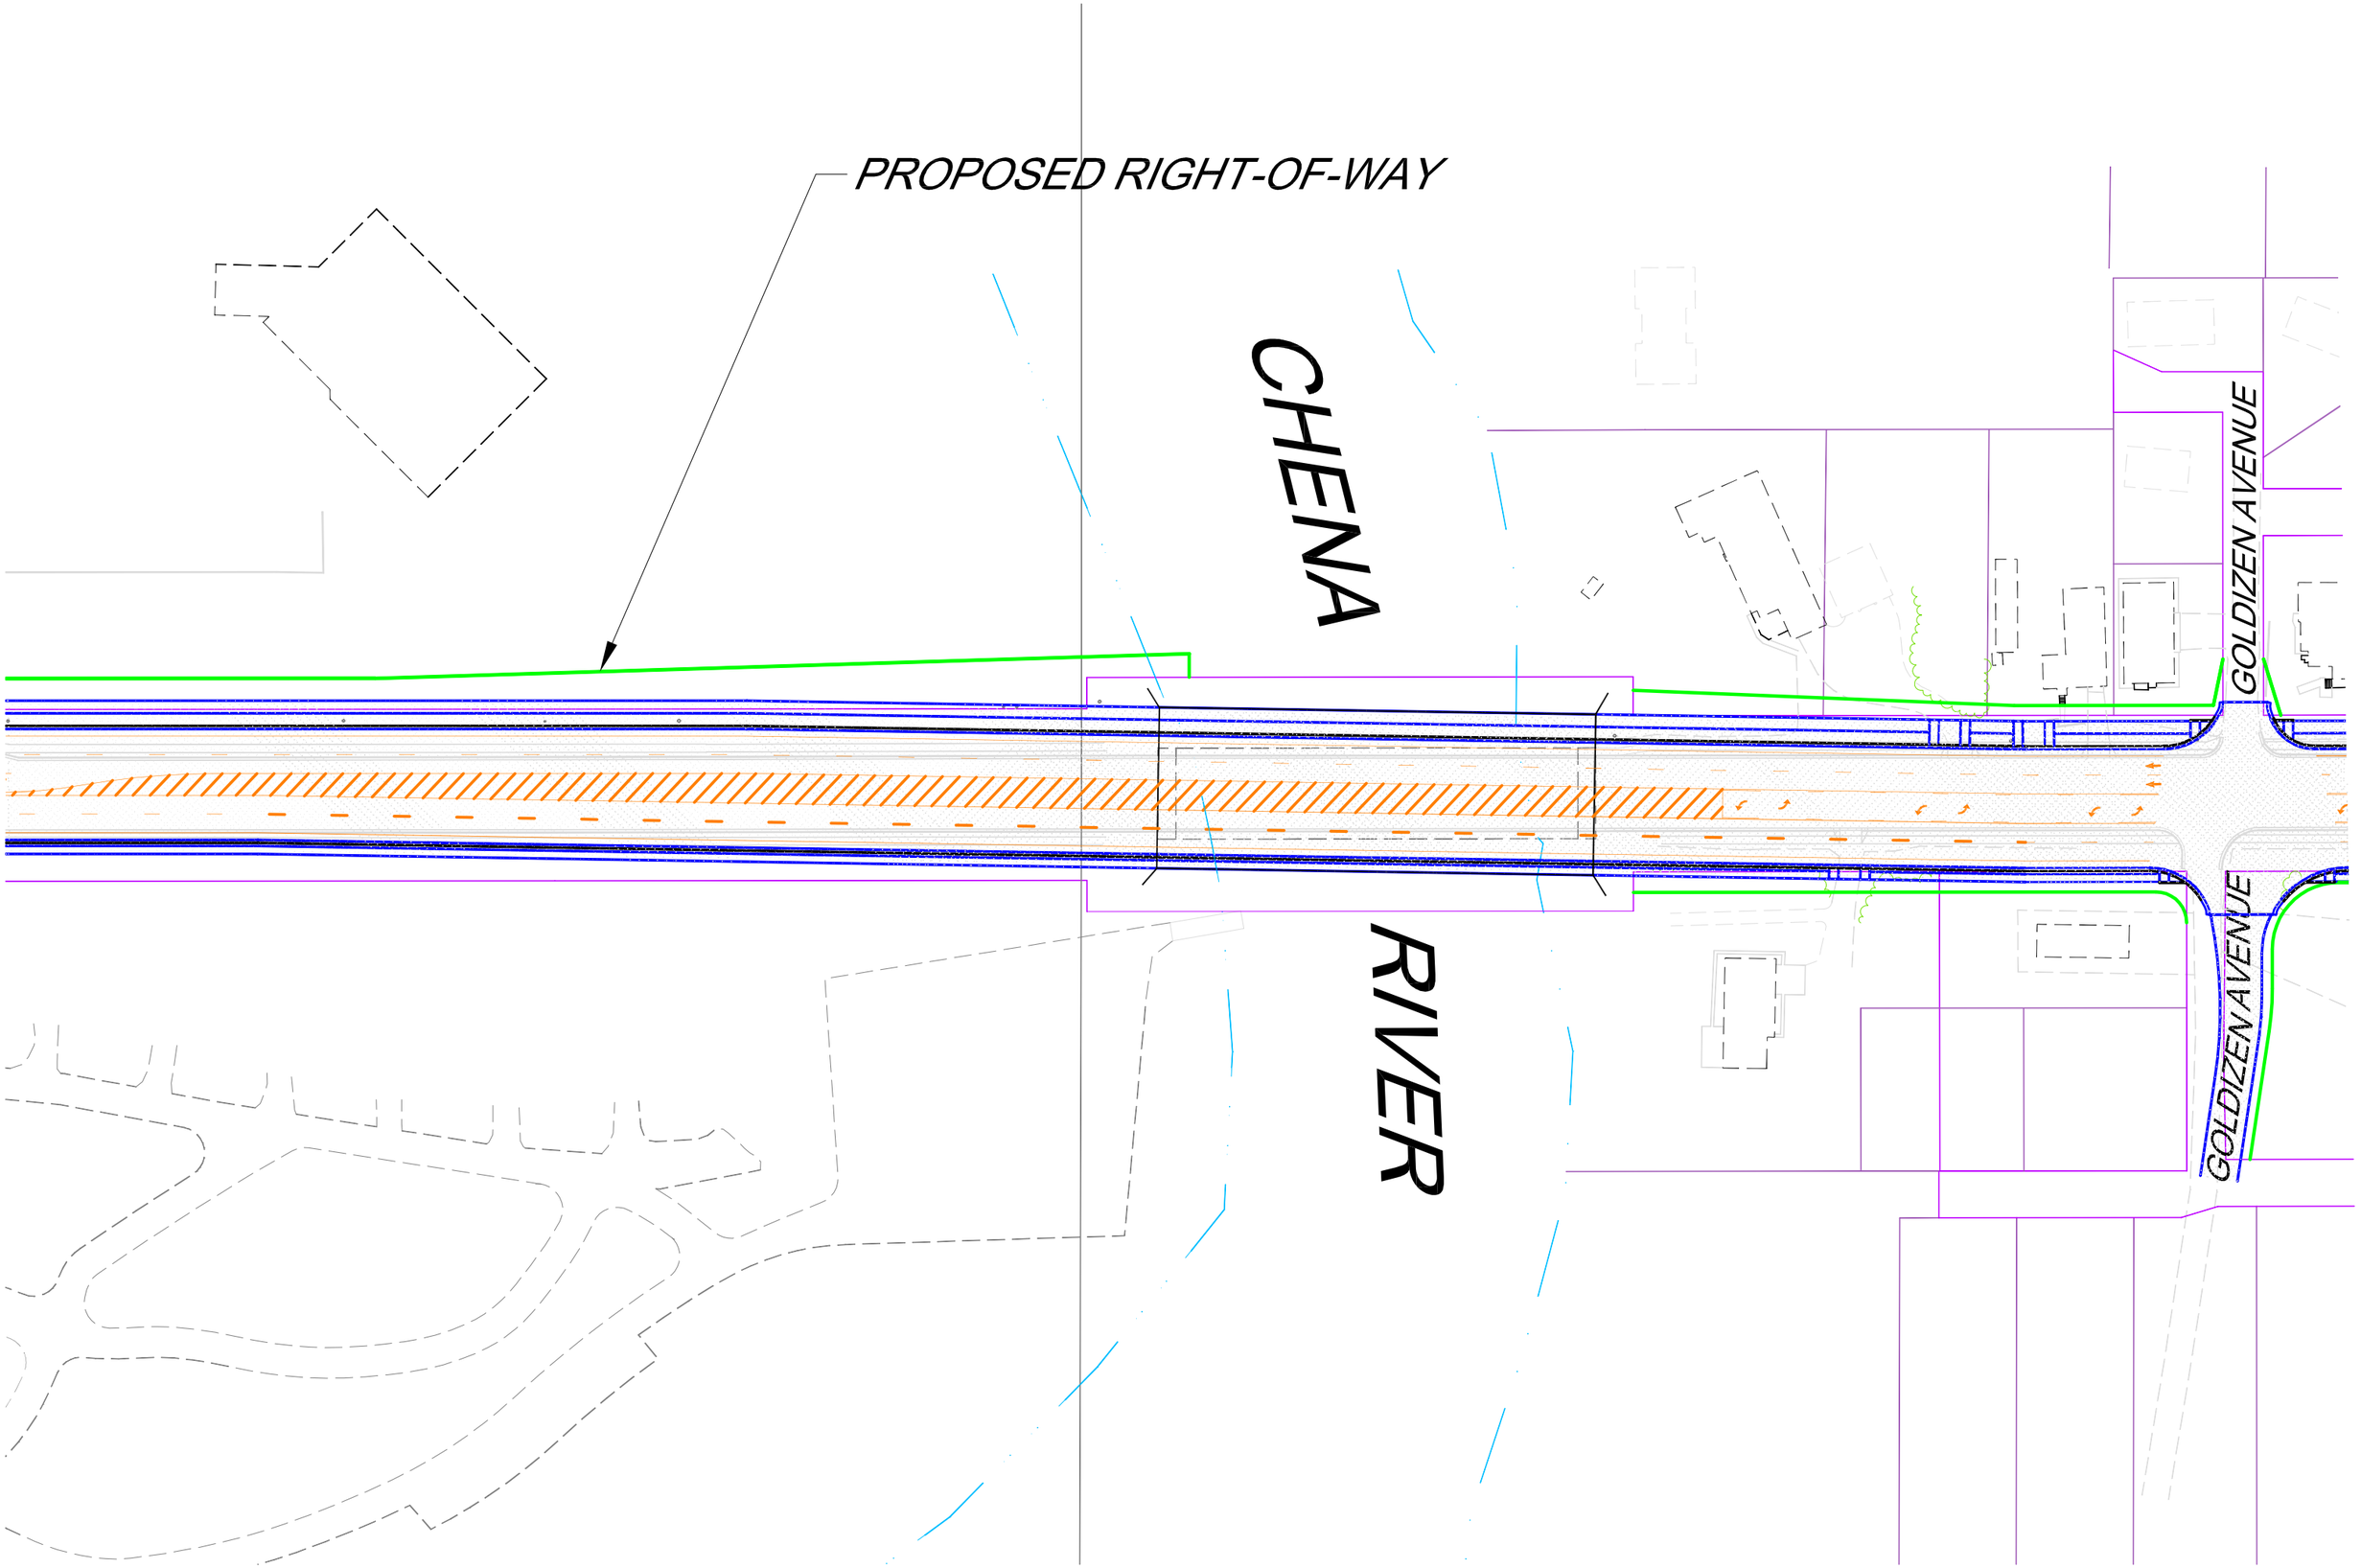
PROPOSED RIGHT-OF-WAY
CHENA
RIVER
GOLDIZEN AVENUE
GOLDIZEN AVENUE