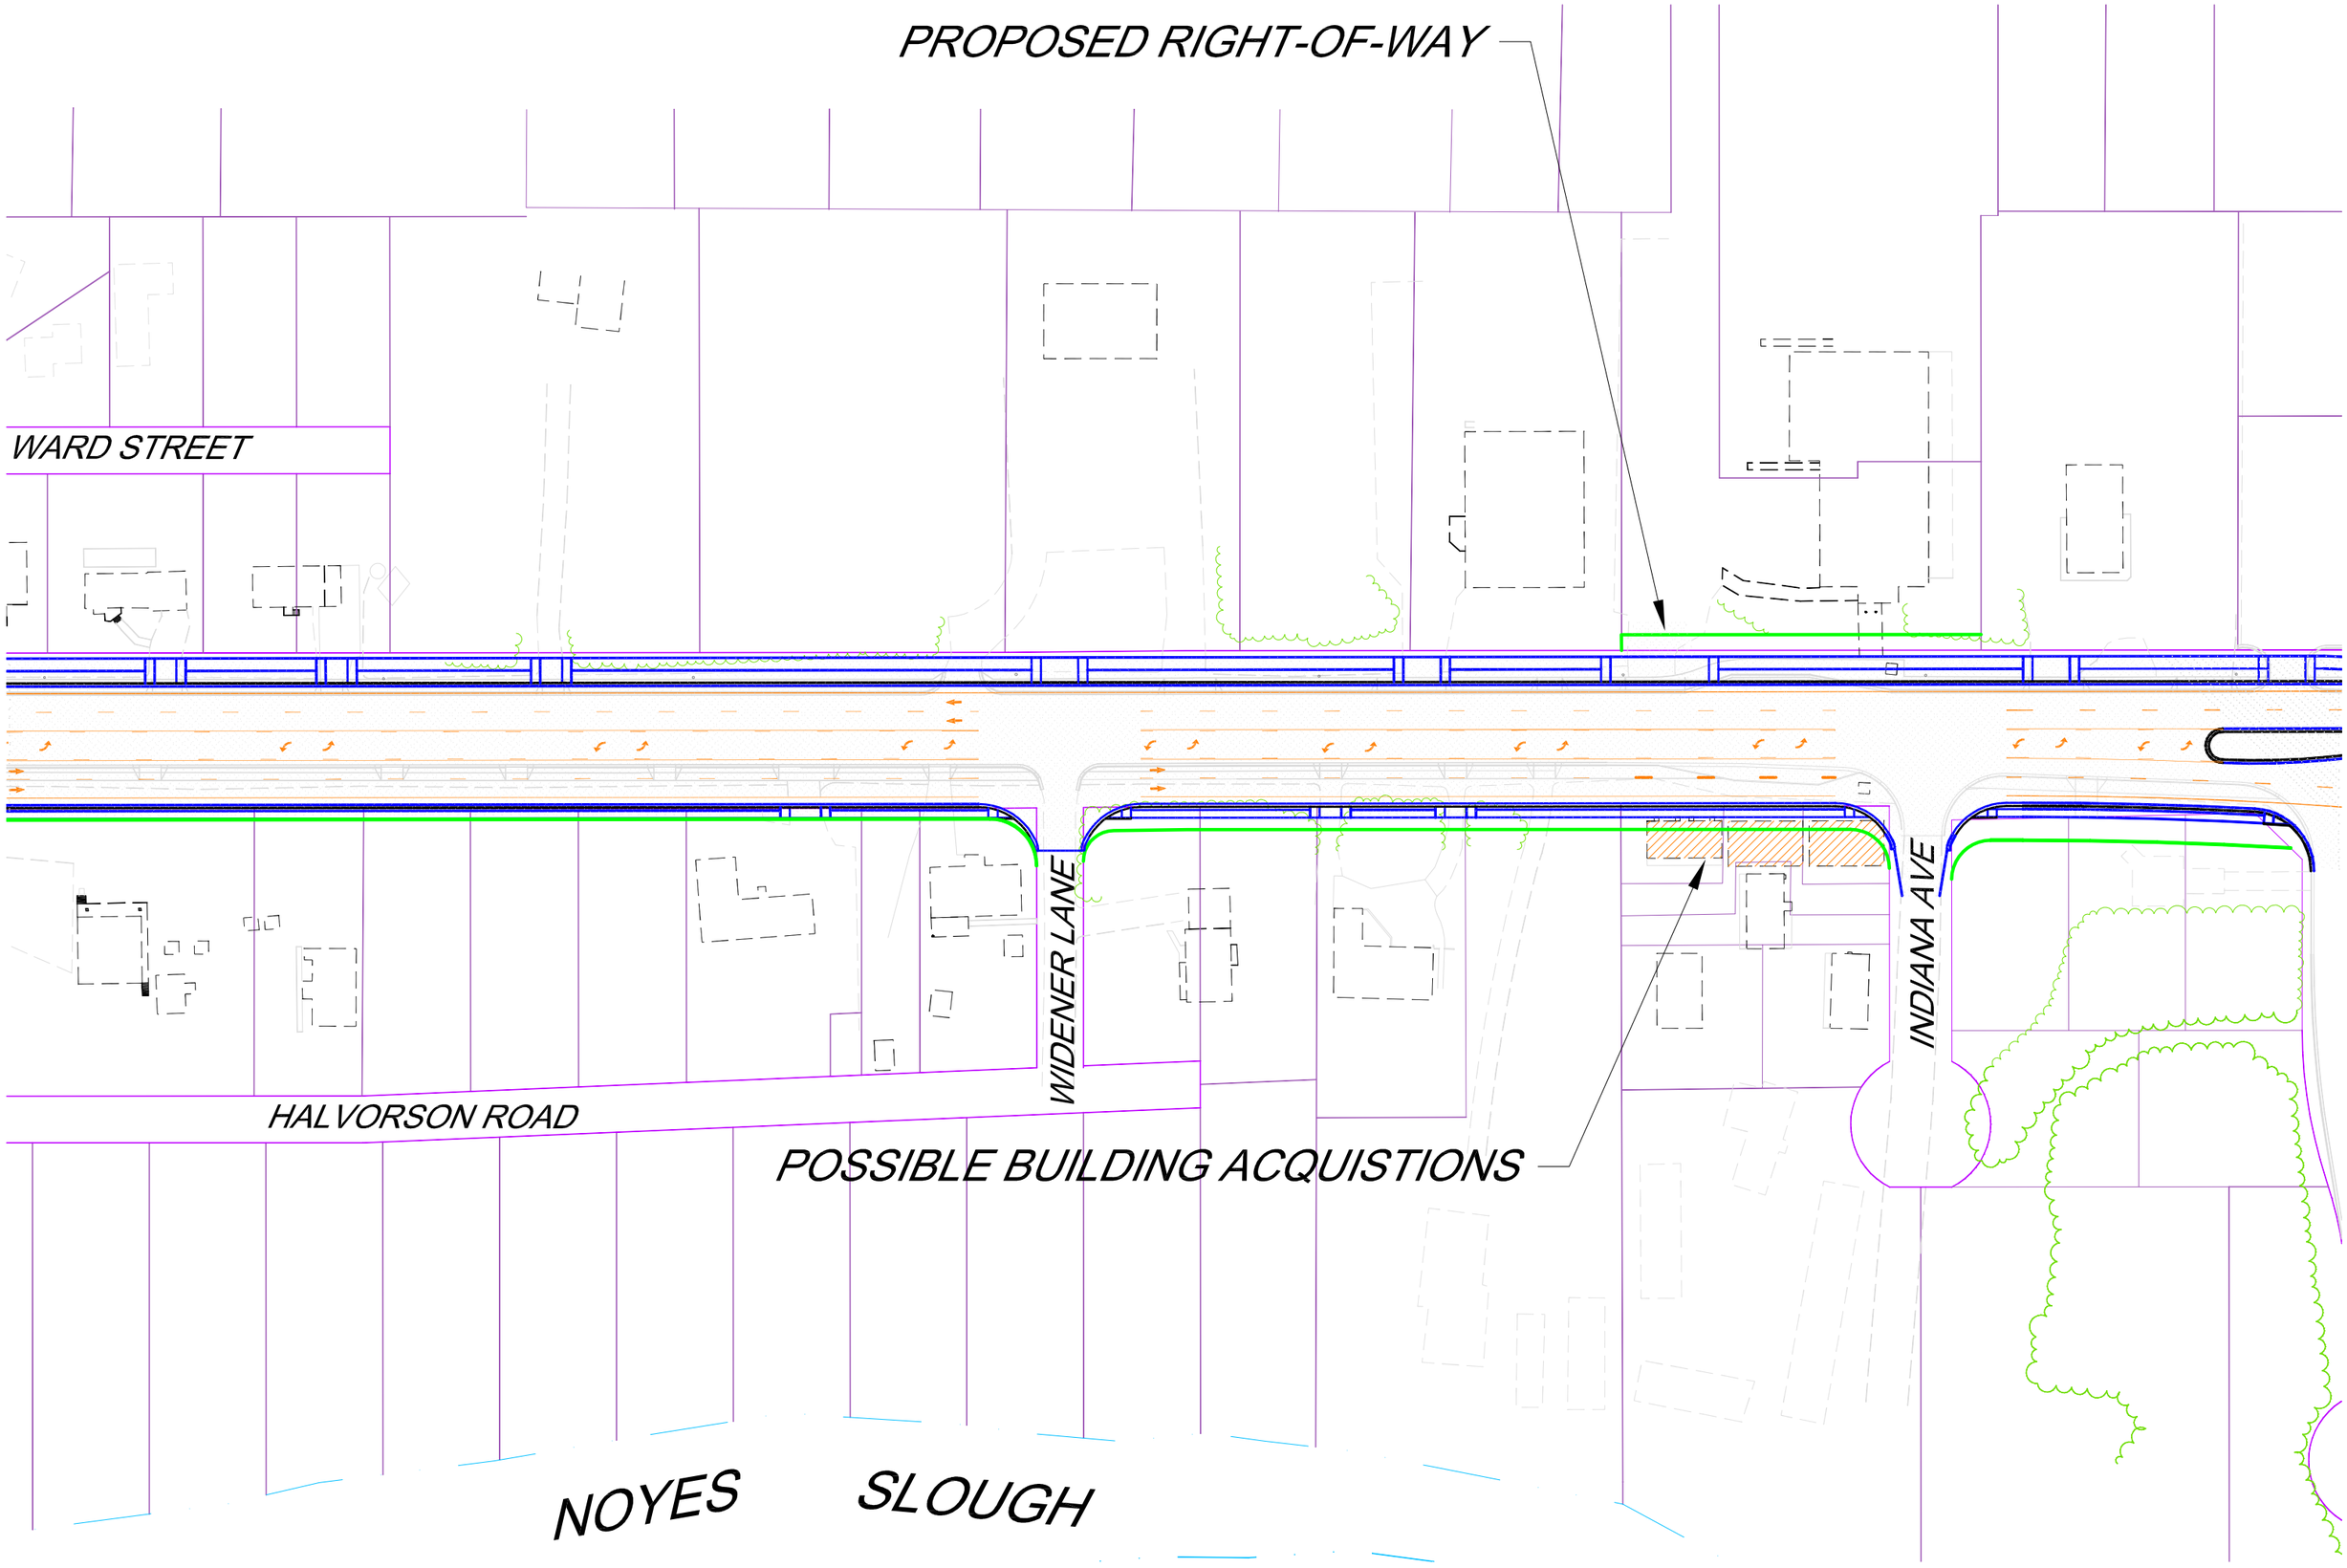
PROPOSED RIGHT-OF-WAY
WARD STREET
WIDENER LANE
INDIANA AVE
HALVORSON ROAD
POSSIBLE BUILDING ACQUISTIONS
NOYES SLOUGH