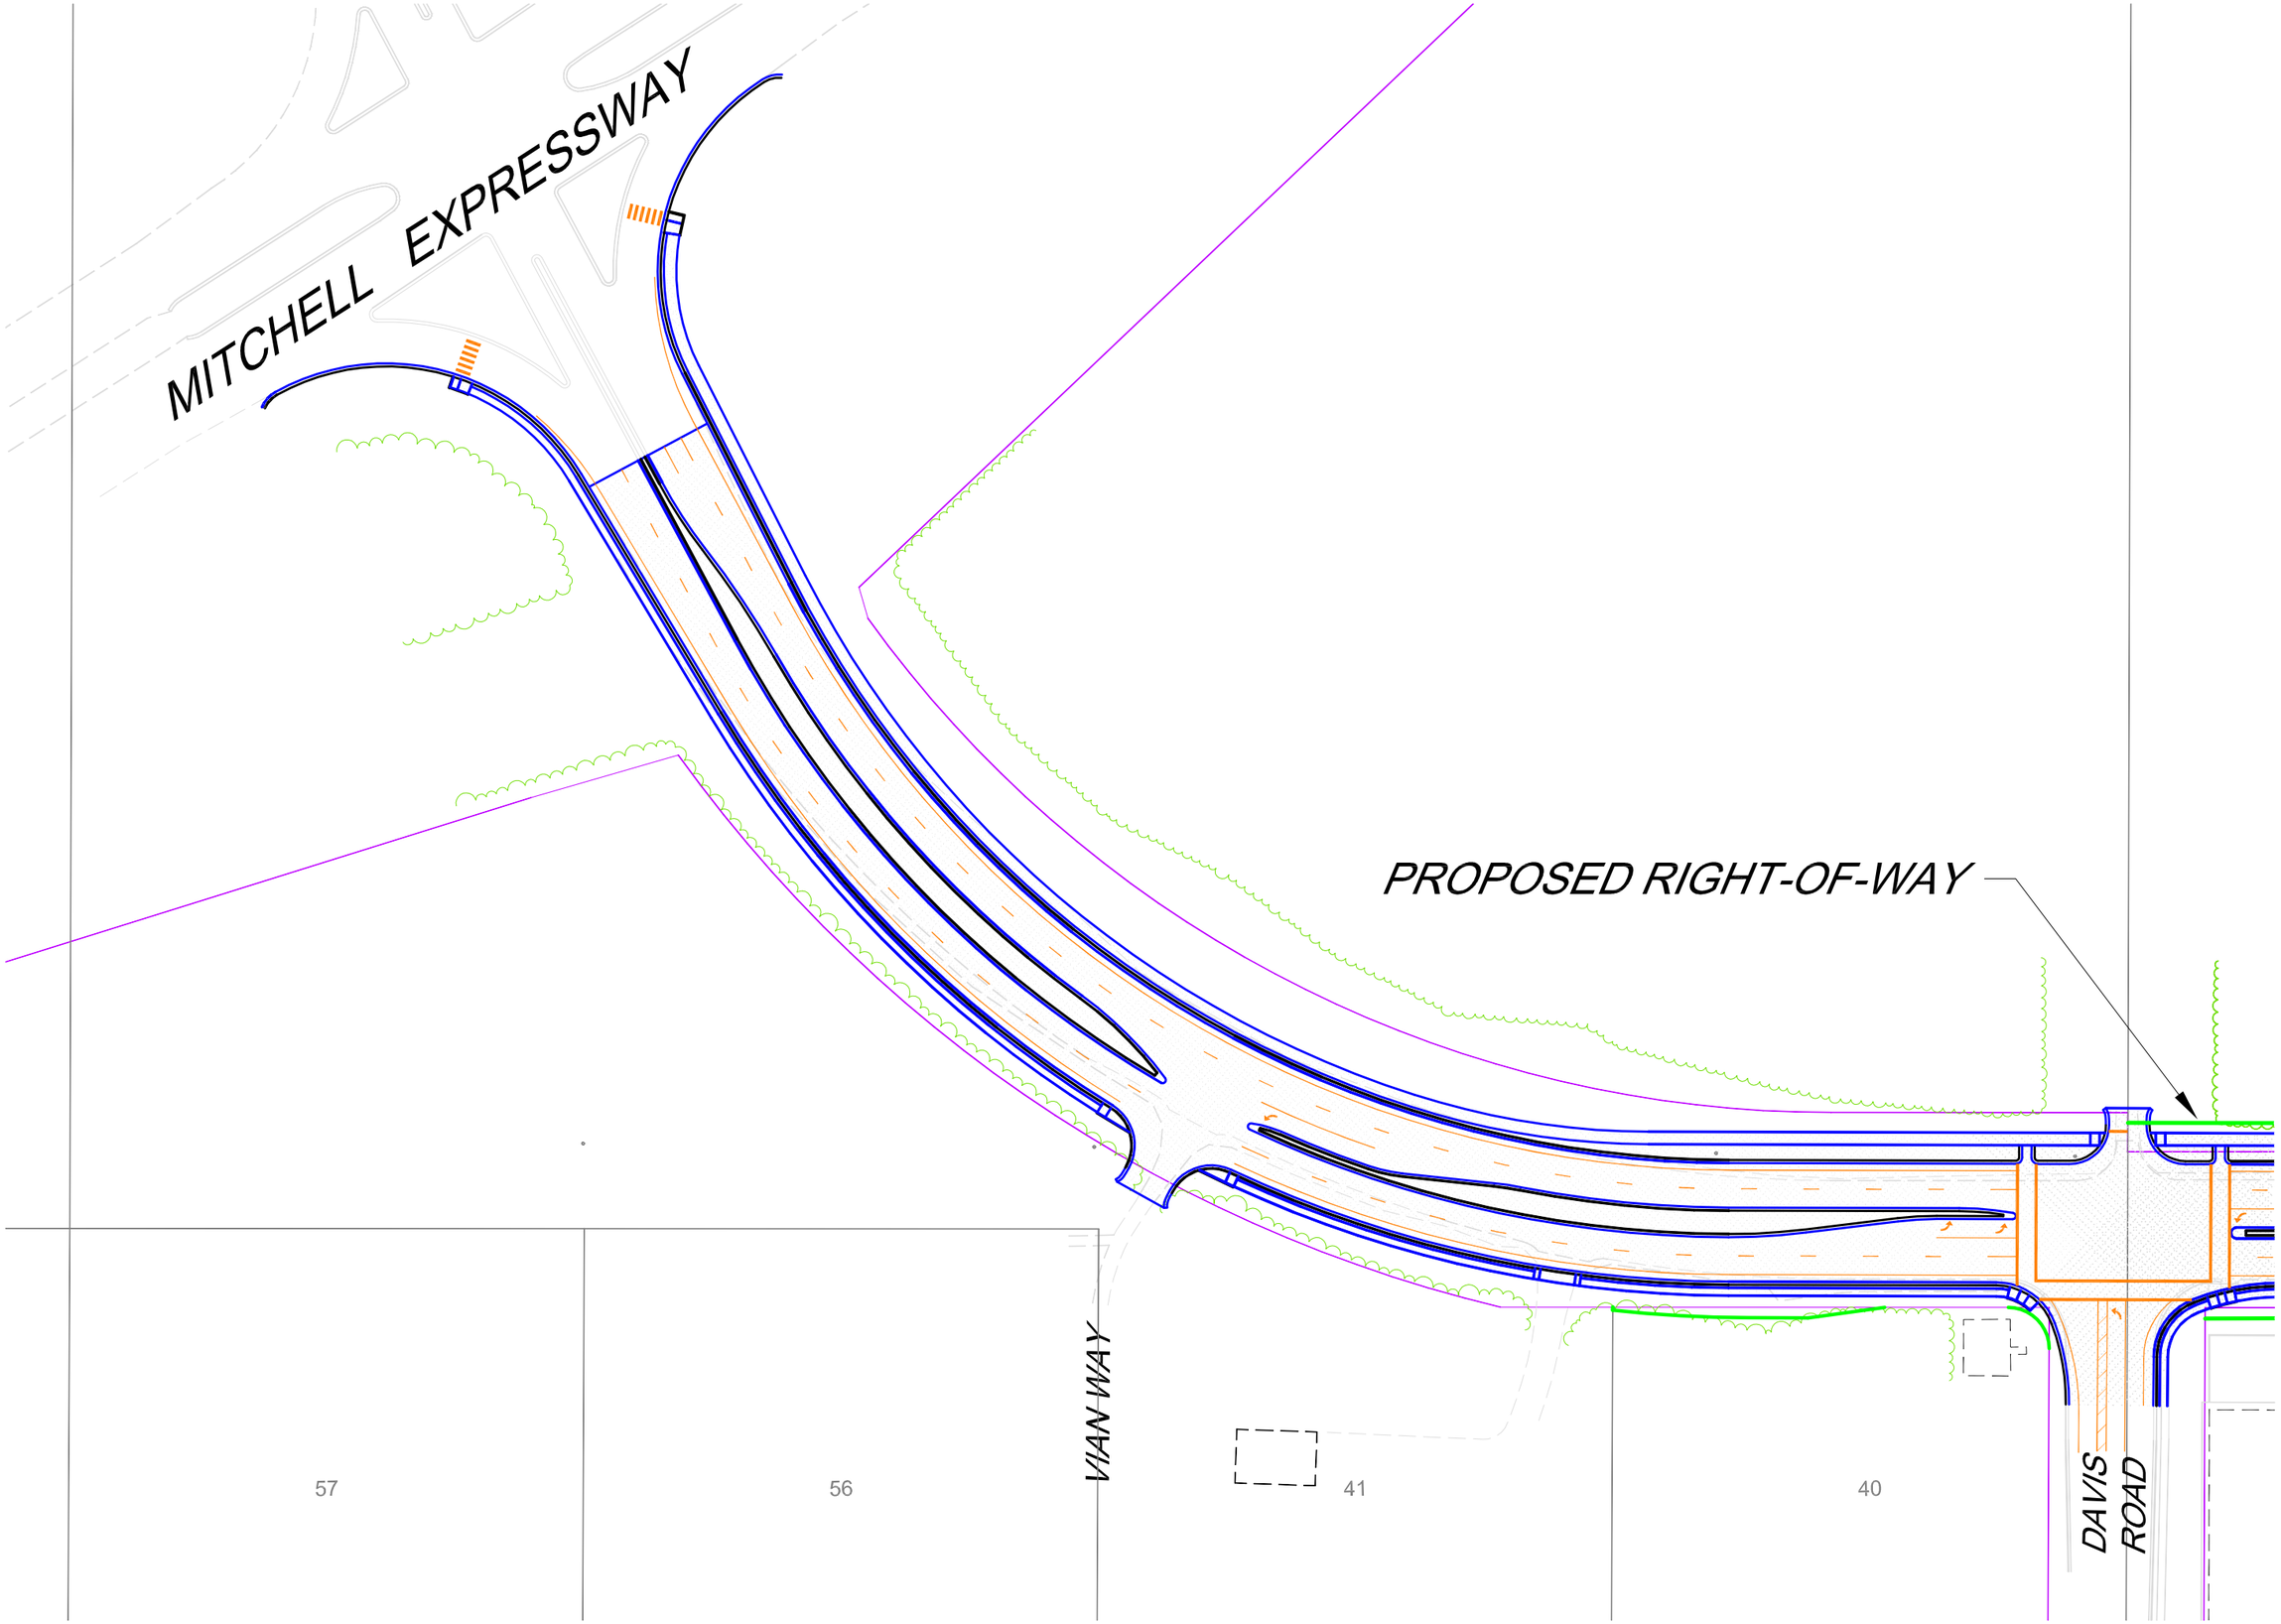
MITCHELL EXPRESSWAY
PROPOSED RIGHT-OF-WAY
VIAN WAY
DAVIS ROAD
57
56
41
40