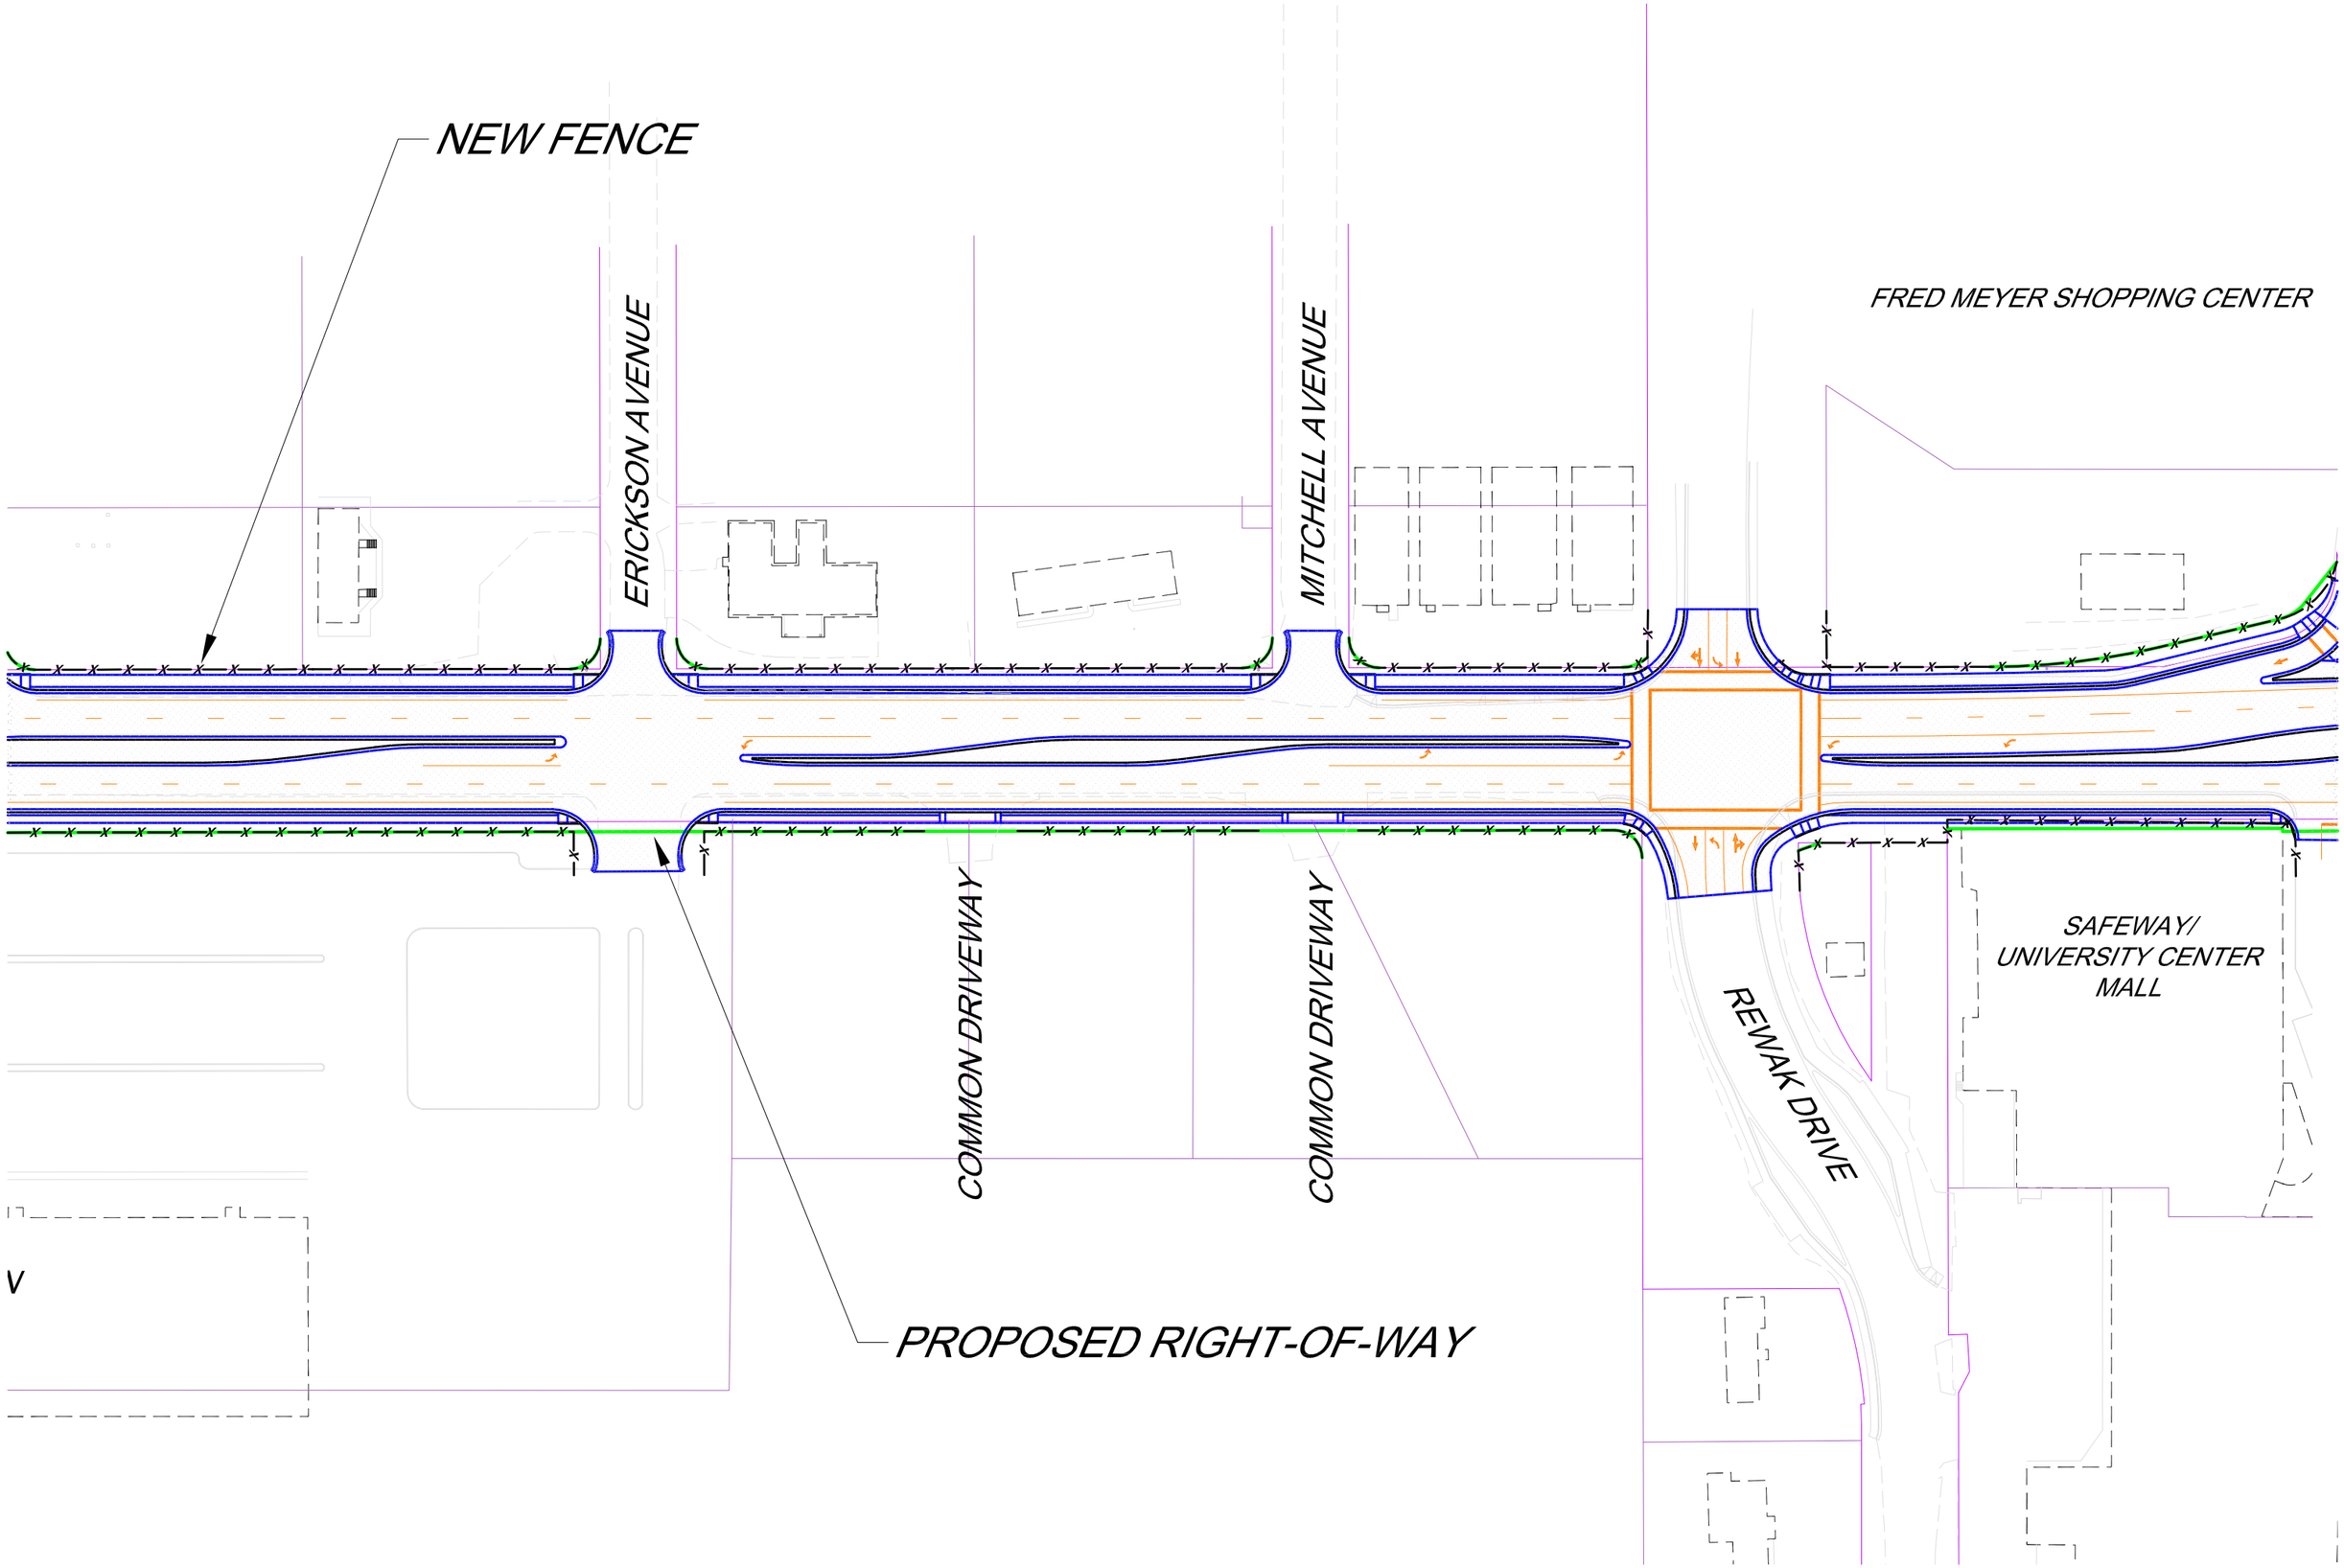
NEW FENCE
ERICKSON AVENUE
MITCHELL AVENUE
FRED MEYER SHOPPING CENTER
COMMON DRIVEWAY
COMMON DRIVEWAY
REWAK DRIVE
SAFEWAY/
UNIVERSITY CENTER
MALL
PROPOSED RIGHT-OF-WAY