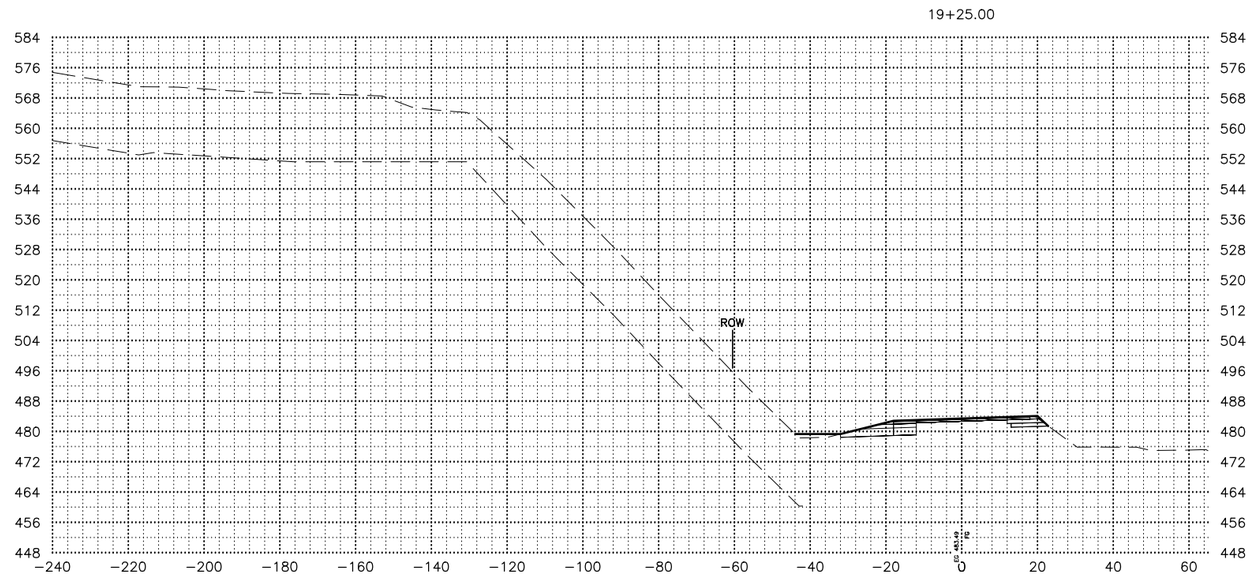

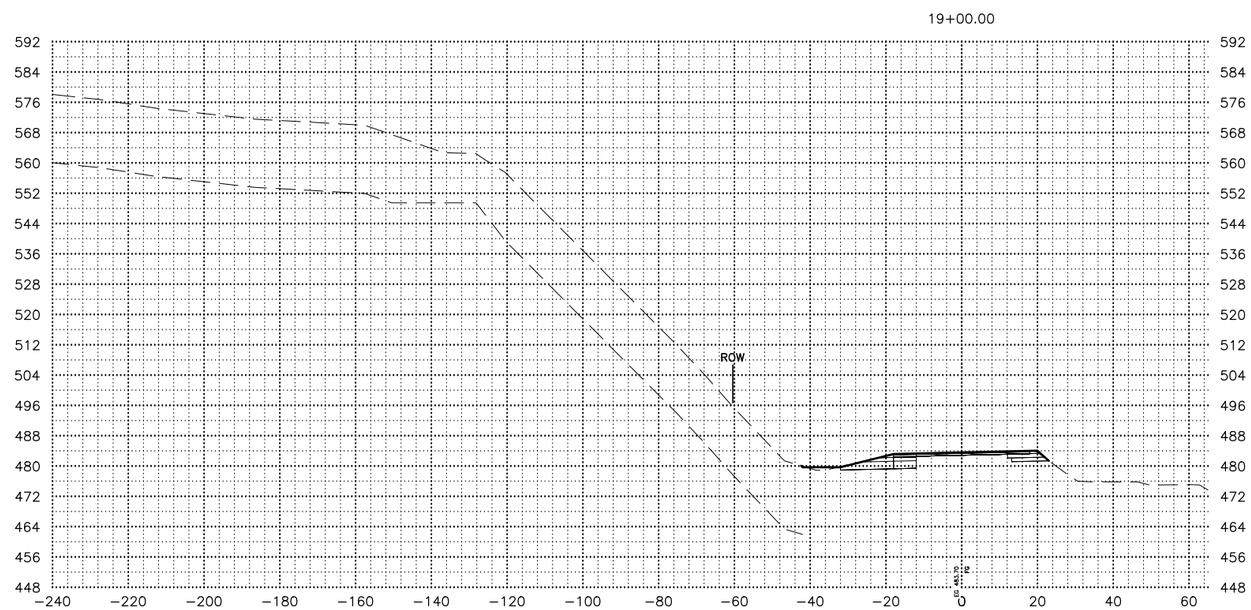

SHEET NO.	TOTAL SHEETS
X01	X254
STATE	YEAR
ALASKA	2027

PROJECT DESIGNATION

0311(031)/
Z546590000

NO.	REVISION
DATE	
NO.	REVISION
DATE	
NO.	REVISION
DATE	

PS&E REVIEW

STATE OF ALASKA
DEPARTMENT OF TRANSPORTATION
AND PUBLIC FACILITIES

SEWARD HWY MP 25.5
TO 36 TRAIL RIVER TO
STERLING WYE REHAB

X–SECTIONS

DATE	TIME	SCALE	DESIGNED BY	ZDK
2/25/2026	7:29 AM	1"=20'	CHECKED BY	CLE
			DRAFTED BY	ZDK/JP

DRAWING LOCATION
W:\PROJECTS\SEWARD HWY MP 25.5-36- 54659\CIV3D\CIV3D\X-SECTION\54659 -X-SECTION_X01-100.DWG

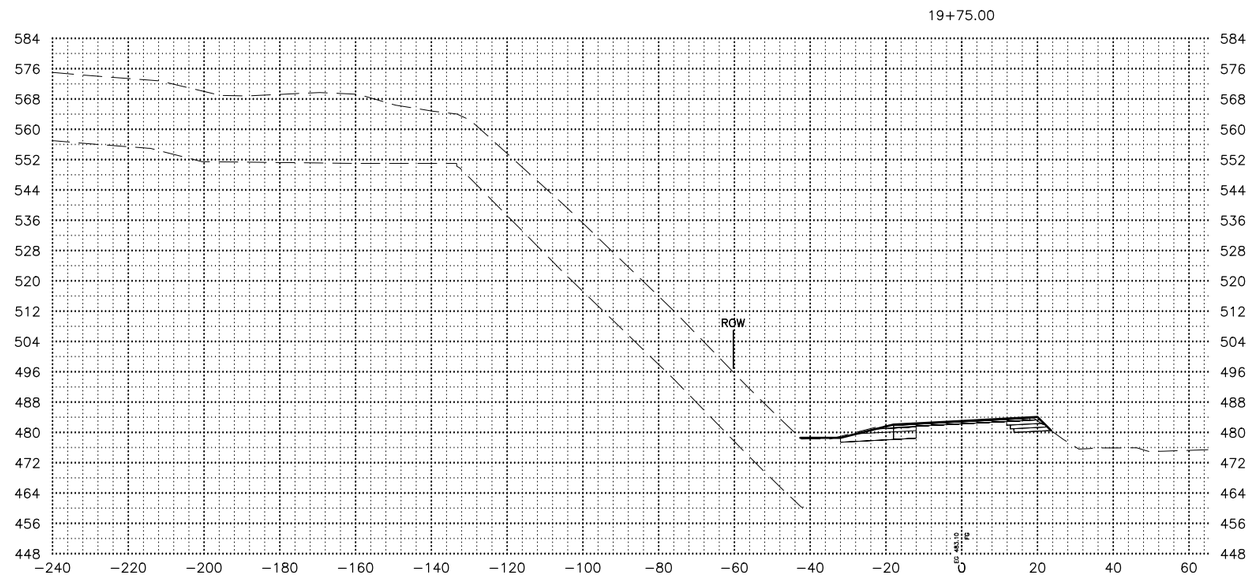

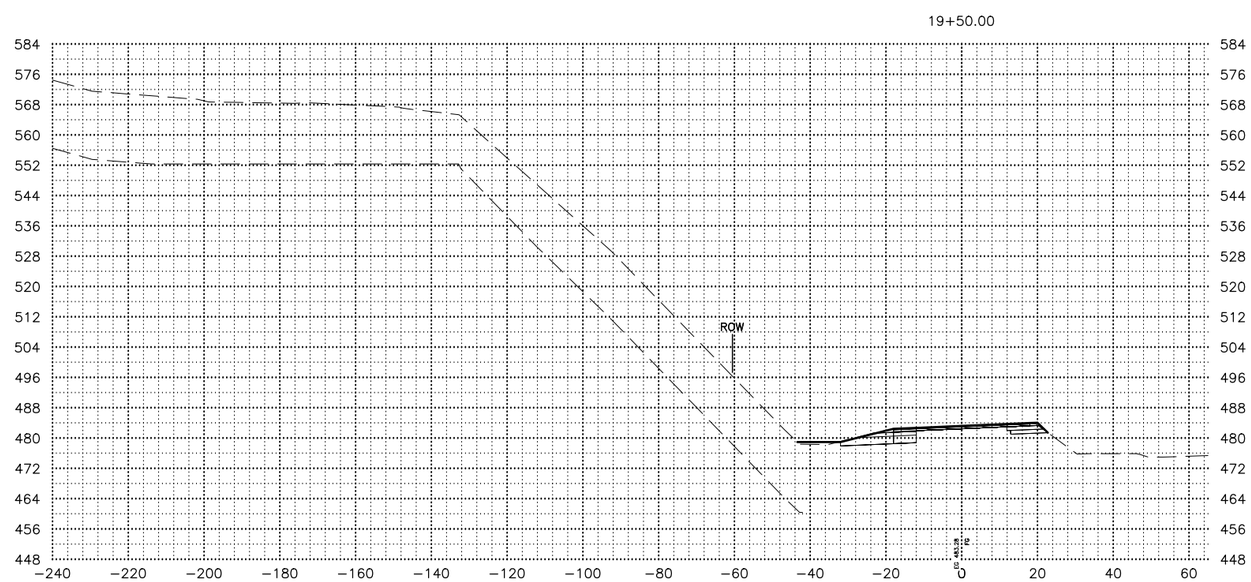

SHEET NO.	TOTAL SHEETS
X02	X254
STATE	YEAR
ALASKA	2027

PROJECT DESIGNATION

0311(031)/
Z546590000

NO.	REVISION
DATE	
NO.	REVISION
DATE	
NO.	REVISION
DATE	

PS&E REVIEW

STATE OF ALASKA
DEPARTMENT OF TRANSPORTATION
AND PUBLIC FACILITIES

SEWARD HWY MP 25.5
TO 36 TRAIL RIVER TO
STERLING WYE REHAB

X–SECTIONS

DESIGNED BY	ZDK
CHECKED BY	CLE
DRAFTED BY	ZDK/JP

SCALE	DATE	TIME
1"=20'	2/25/2026	7:29 AM

DRAWING LOCATION
W:\PROJECTS\SEWARD HWY MP 25.5-36- 54659\CIV3D\CIV3D\X-SECTION\54659 -X-SECTION_X01-100.DWG

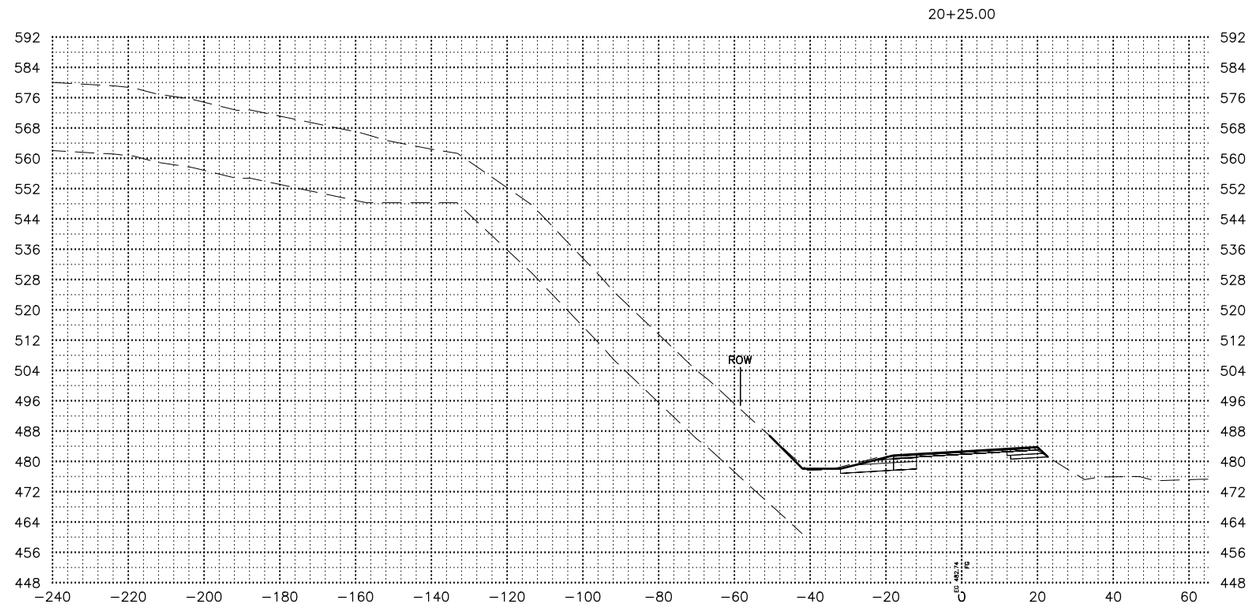

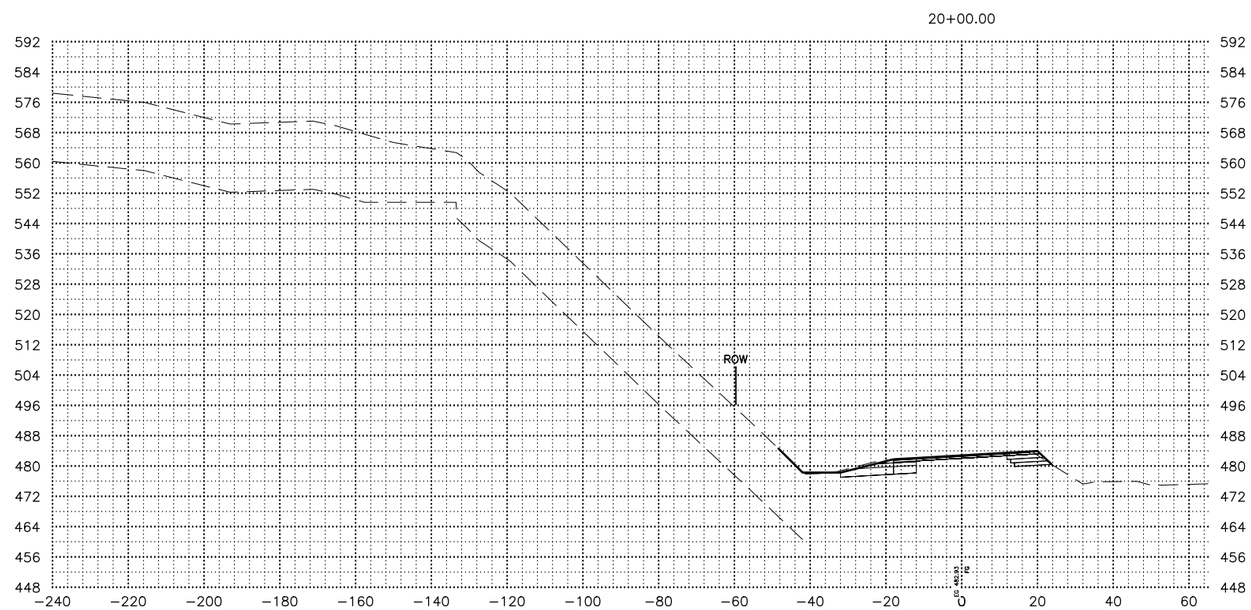

SHEET NO.	TOTAL SHEETS
X03	X254
STATE	YEAR
ALASKA	2027

PROJECT DESIGNATION

0311(031)/
Z546590000

NO.	REVISION
DATE	
NO.	REVISION
DATE	
NO.	REVISION
DATE	

PS&E REVIEW

STATE OF ALASKA
DEPARTMENT OF TRANSPORTATION
AND PUBLIC FACILITIES

SEWARD HWY MP 25.5
TO 36 TRAIL RIVER TO
STERLING WYE REHAB

X–SECTIONS

DATE	TIME	SCALE	DESIGNED BY	ZDK
2/25/2026	7:29 AM	1"=20'	CHECKED BY	CLE
			DRAFTED BY	ZDK/JP

DRAWING LOCATION
W:\PROJECTS\SEWARD HWY MP 25.5-36- 54659\CIV3D\CIV3D\X-SECTION\54659 -X-SECTION_X01-100.DWG

DATE	TIME	SCALE	DESIGNED BY	ZDK
2/25/2026	7:29 AM	1"=20'	CHECKED BY	CLE
			DRAFTED BY	ZDK/JP

DRAWING LOCATION
W:\PROJECTS\SEWARD HWY MP 25.5-36- 54659\CIV3D\CIV3D\X-SECTION\54659 -X-SECTION_X01-100.DWG

20+75.00

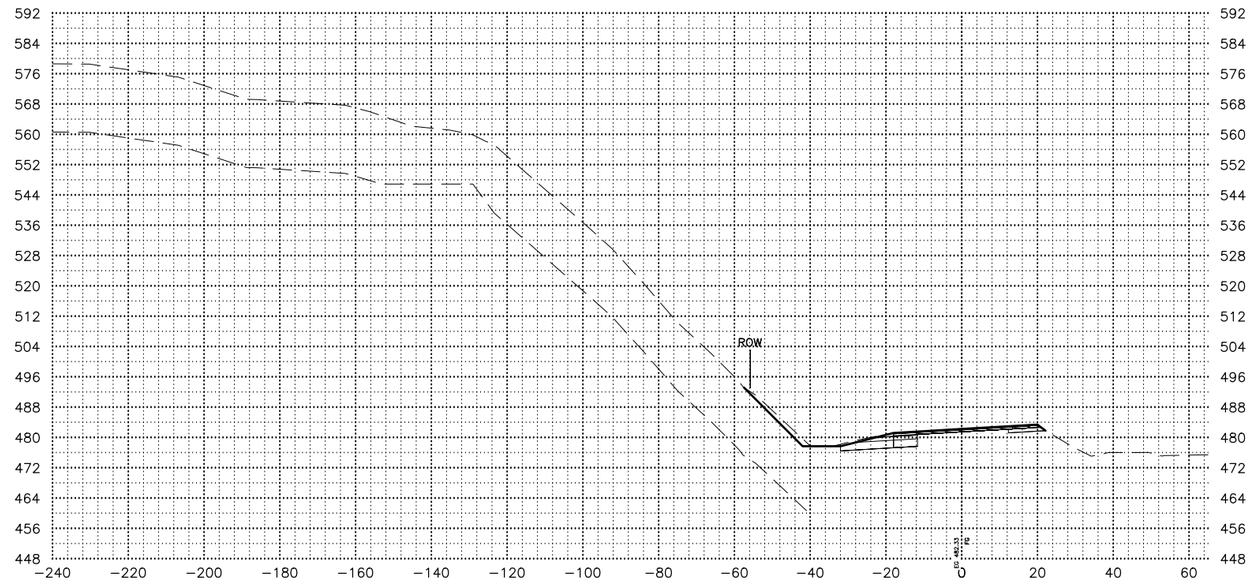

20+50.00

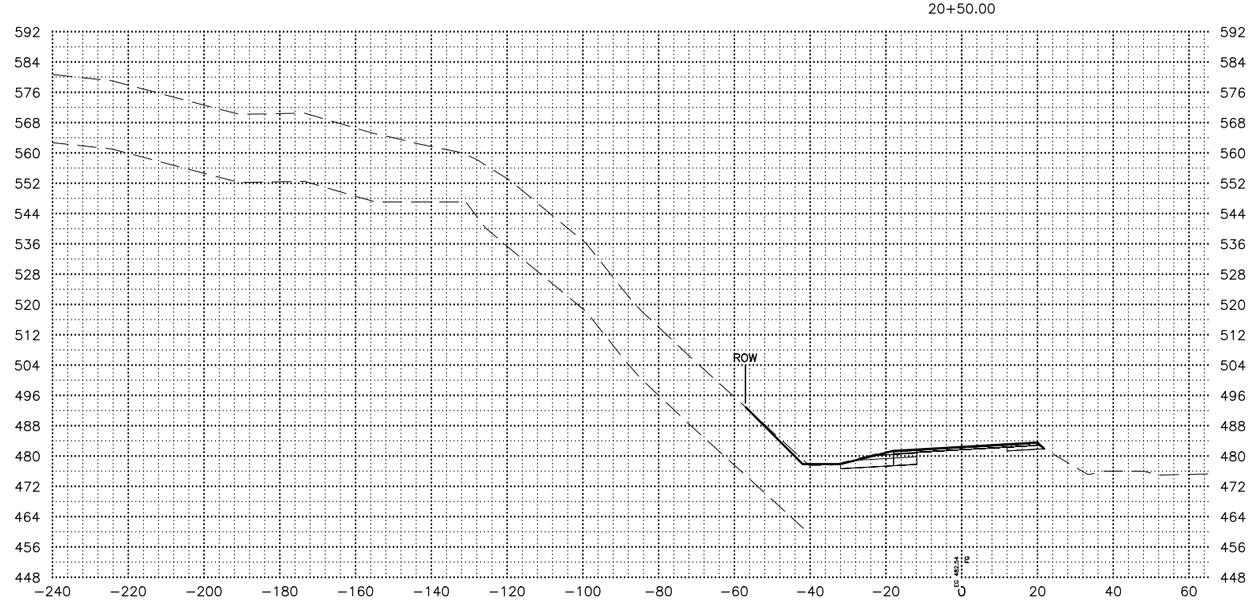

SHEET NO.	TOTAL SHEETS
X04	X254
STATE	YEAR
ALASKA	2027

PROJECT DESIGNATION

0311(031)/
Z546590000

NO.	REVISION
DATE	
NO.	REVISION
DATE	
NO.	REVISION
DATE	

PS&E REVIEW

STATE OF ALASKA
DEPARTMENT OF TRANSPORTATION
AND PUBLIC FACILITIES

SEWARD HWY MP 25.5
TO 36 TRAIL RIVER TO
STERLING WYE REHAB

X-SECTIONS

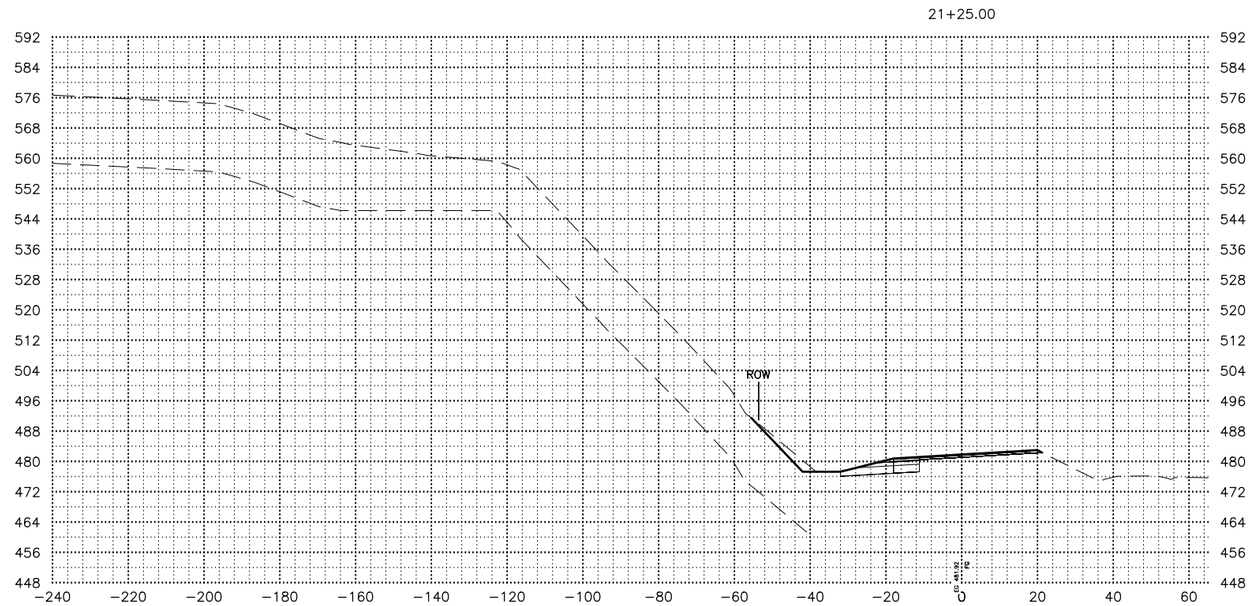

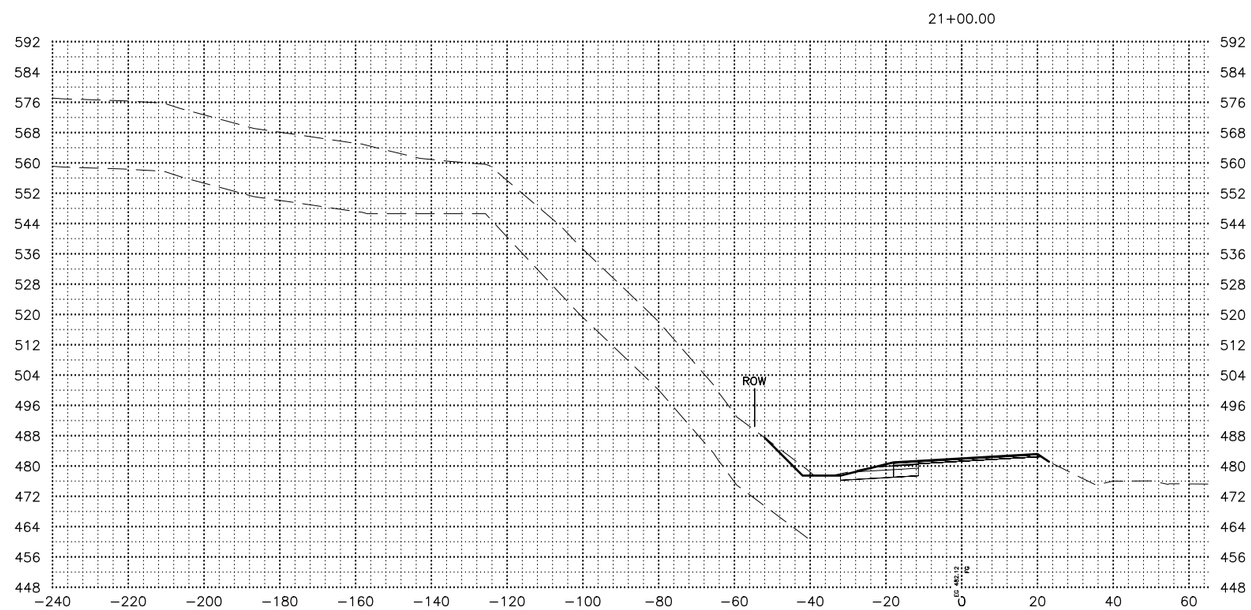

SHEET NO.	TOTAL SHEETS
X05	X254
STATE	YEAR
ALASKA	2027

PROJECT DESIGNATION

0311(031)/ Z546590000

NO.	REVISION
DATE	
NO.	REVISION
DATE	
NO.	REVISION
DATE	

PS&E REVIEW

STATE OF ALASKA
DEPARTMENT OF TRANSPORTATION
AND PUBLIC FACILITIES

SEWARD HWY MP 25.5 TO 36 TRAIL RIVER TO STERLING WYE REHAB

X–SECTIONS

DRAWING LOCATION
W:\PROJECTS\SEWARD HWY MP 25.5-36- 54659\CIV3D\CIV3D\X-SECTION\54659 -X-SECTION_X01-100.DWG

DATE 2/25/2026 TIME 7:29 AM
SCALE 1"=20'
DESIGNED BY ZDK
CHECKED BY CLE
DRAFTED BY ZDK/JP

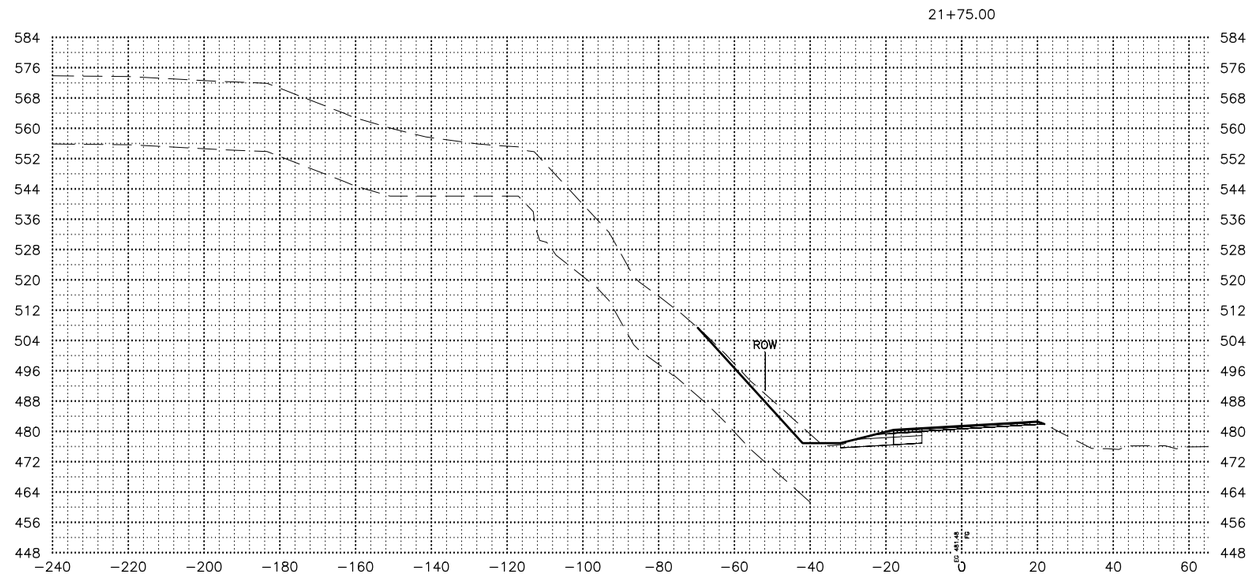

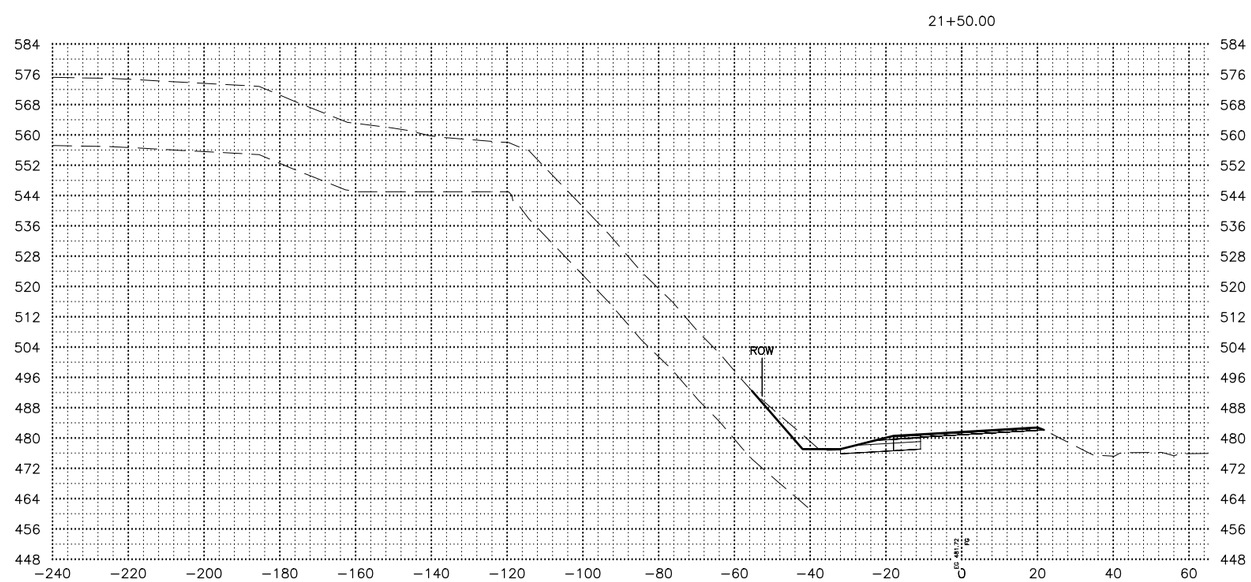

SHEET NO.	TOTAL SHEETS
X06	X254
STATE	YEAR
ALASKA	2027

PROJECT DESIGNATION

0311(031)/
Z546590000

NO.	REVISION
DATE	
NO.	REVISION
DATE	
NO.	REVISION
DATE	

PS&E REVIEW

STATE OF ALASKA
DEPARTMENT OF TRANSPORTATION
AND PUBLIC FACILITIES

SEWARD HWY MP 25.5
TO 36 TRAIL RIVER TO
STERLING WYE REHAB

X–SECTIONS

DATE	TIME	SCALE	DESIGNED BY	ZDK
2/25/2026	7:29 AM	1"=20'	CHECKED BY	CLE
			DRAFTED BY	ZDK/JP

DRAWING LOCATION
W:\PROJECTS\SEWARD HWY MP 25.5-36- 54659\CIV3D\CIV3D\X-SECTION\54659 -X-SECTION_X01-100.DWG

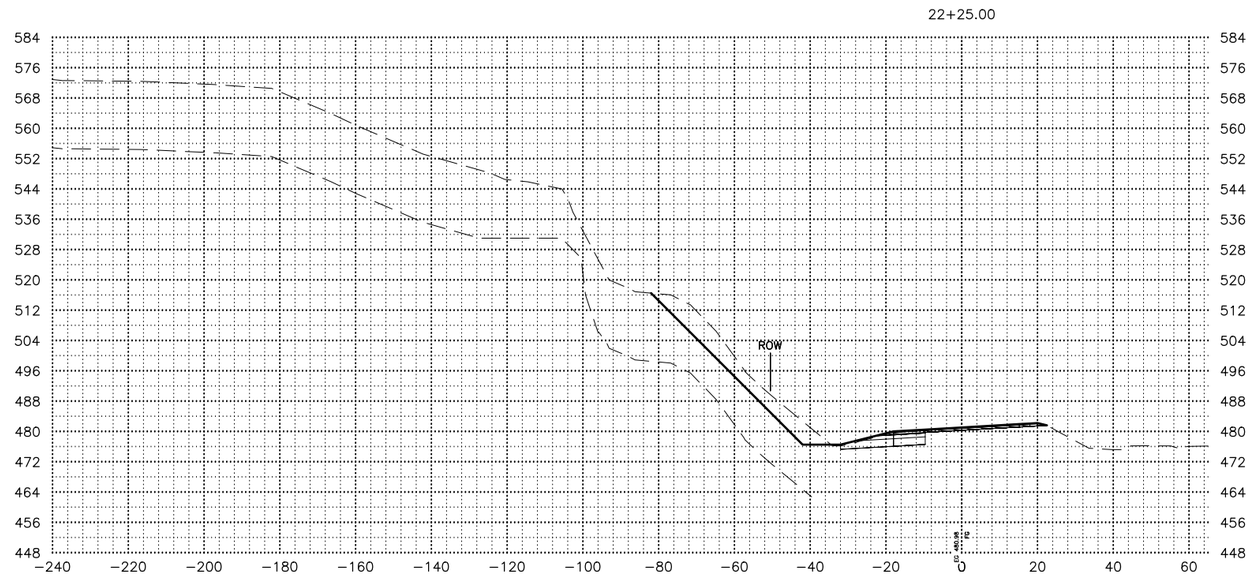

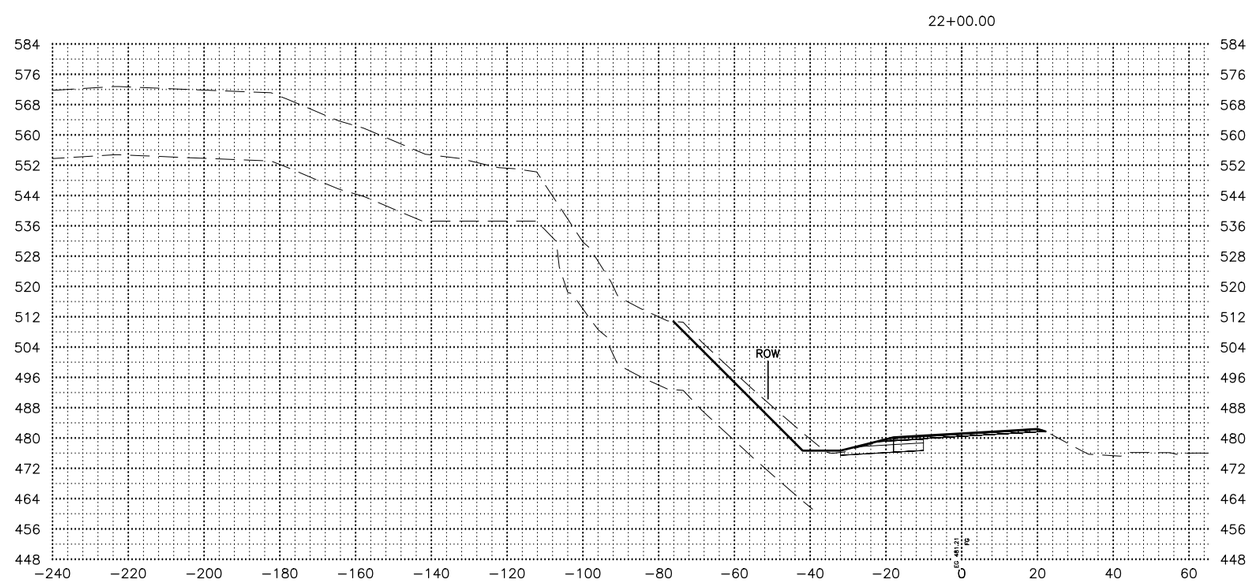

SHEET NO.	TOTAL SHEETS
X07	X254
STATE	YEAR
ALASKA	2027

PROJECT DESIGNATION

0311(031)/
Z546590000

NO.	REVISION
DATE	
NO.	REVISION
DATE	
NO.	REVISION
DATE	

PS&E REVIEW

STATE OF ALASKA
DEPARTMENT OF TRANSPORTATION
AND PUBLIC FACILITIES

SEWARD HWY MP 25.5
TO 36 TRAIL RIVER TO
STERLING WYE REHAB

X–SECTIONS

DRAWING LOCATION
W:\PROJECTS\SEWARD HWY MP 25.5-36- 54659\CIV3D\CIV3D\X-SECTION\54659 -X-SECTION_X01-100.DWG

DATE	TIME	SCALE	DESIGNED BY	ZDK
2/25/2026	7:30 AM	1"=20'	CHECKED BY	CLE
			DRAFTED BY	ZDK/JP

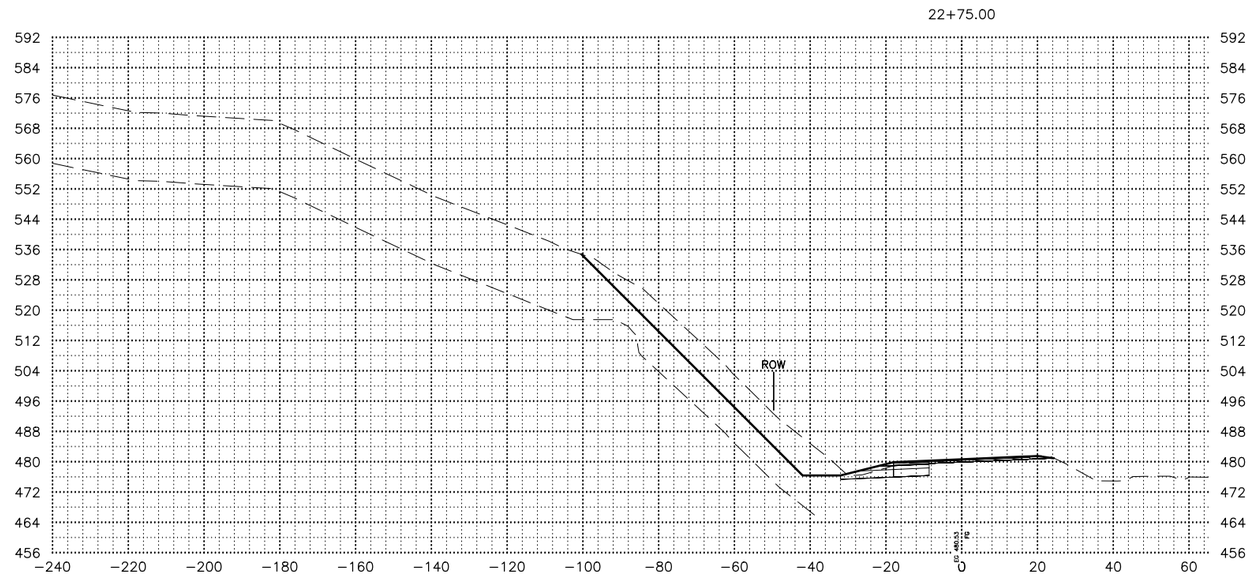

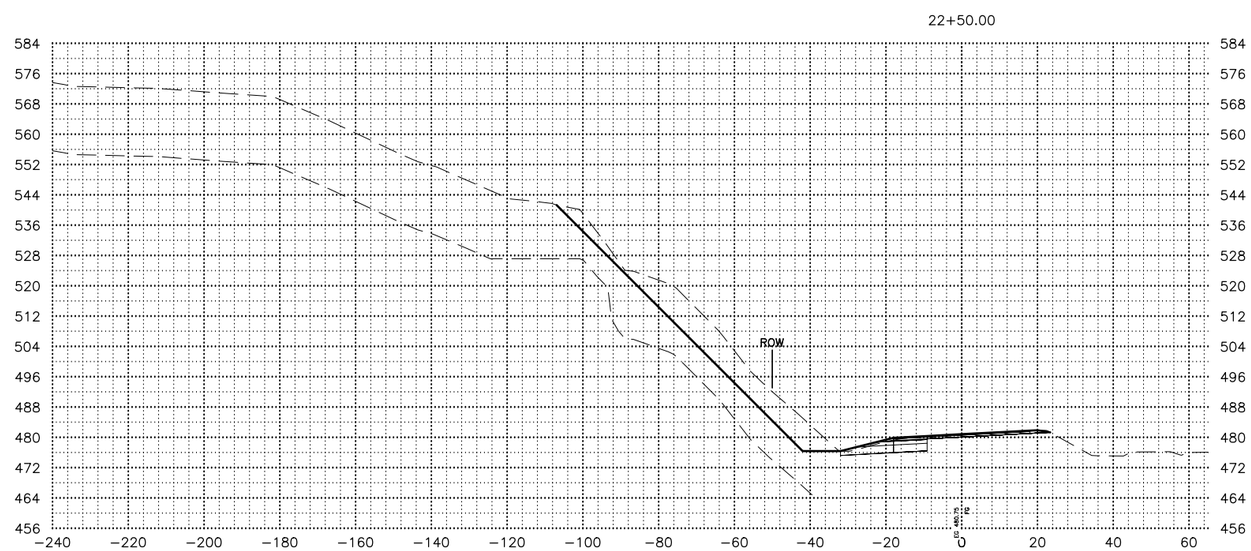

SHEET NO.	TOTAL SHEETS
X08	X254
STATE	YEAR
ALASKA	2027

PROJECT DESIGNATION

0311(031)/
Z546590000

NO.	REVISION
DATE	
NO.	REVISION
DATE	
NO.	REVISION
DATE	

PS&E REVIEW

STATE OF ALASKA
DEPARTMENT OF TRANSPORTATION
AND PUBLIC FACILITIES

SEWARD HWY MP 25.5
TO 36 TRAIL RIVER TO
STERLING WYE REHAB

X–SECTIONS

DATE	TIME	SCALE	DESIGNED BY	ZDK
2/25/2026	7:30 AM	1"=20'	CHECKED BY	CLE
			DRAFTED BY	ZDK/JP

DRAWING LOCATION
W:\PROJECTS\SEWARD HWY MP 25.5-36- 54659\CIV3D\CIV3D\X-SECTION\54659 -X-SECTION_X01-100.DWG

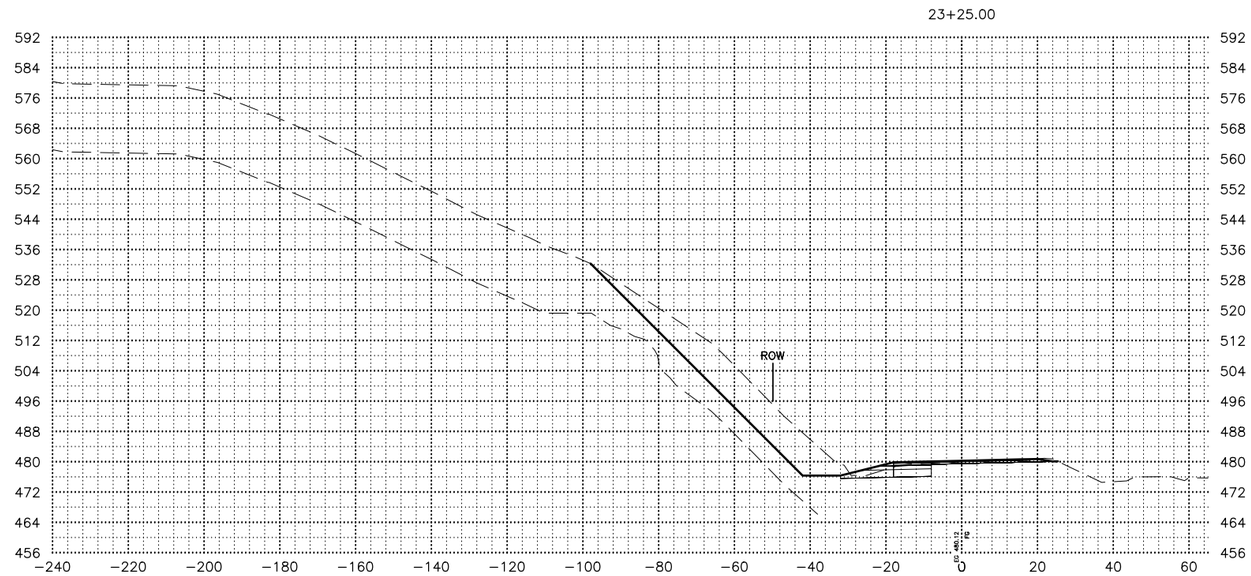

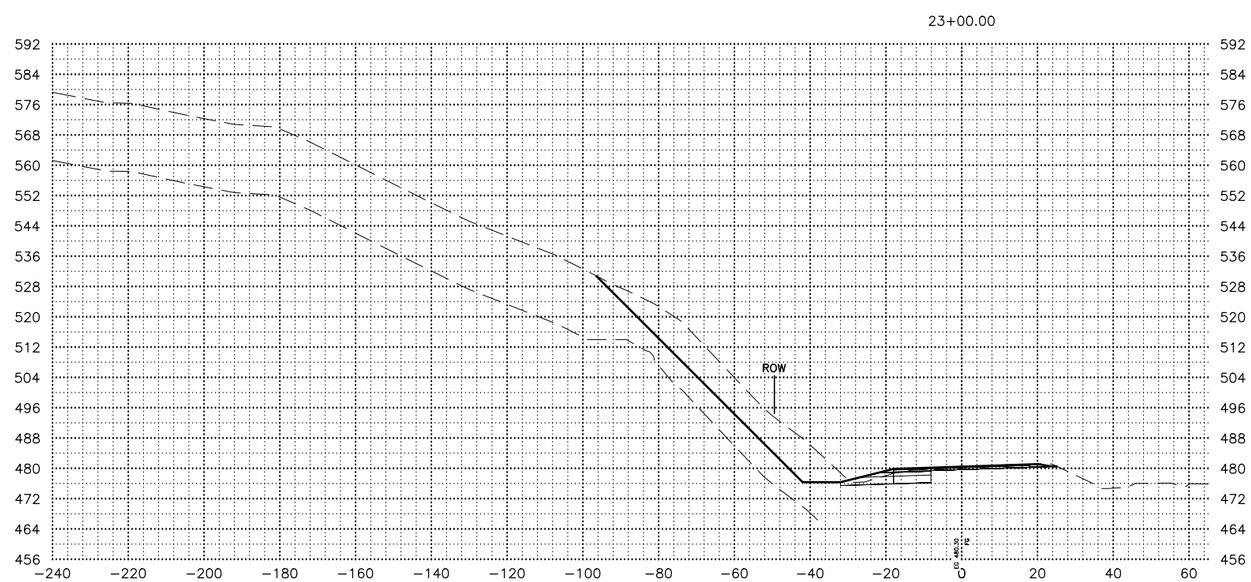

SHEET NO.	TOTAL SHEETS
X09	X254
STATE	YEAR
ALASKA	2027

PROJECT DESIGNATION

0311(031)/
Z546590000

NO.	REVISION
DATE	
NO.	REVISION
DATE	
NO.	REVISION
DATE	

PS&E REVIEW

STATE OF ALASKA
DEPARTMENT OF TRANSPORTATION
AND PUBLIC FACILITIES

SEWARD HWY MP 25.5 TO 36 TRAIL RIVER TO STERLING WYE REHAB

X–SECTIONS

DATE	TIME	SCALE	DESIGNED BY	ZDK
2/25/2026	7:30 AM	1"=20'	CHECKED BY	CLE
			DRAFTED BY	ZDK/JP

DRAWING LOCATION
W:\PROJECTS\SEWARD HWY MP 25.5-36- 54659\CIV3D\CIV3D\X-SECTION\54659 -X-SECTION_X01-100.DWG

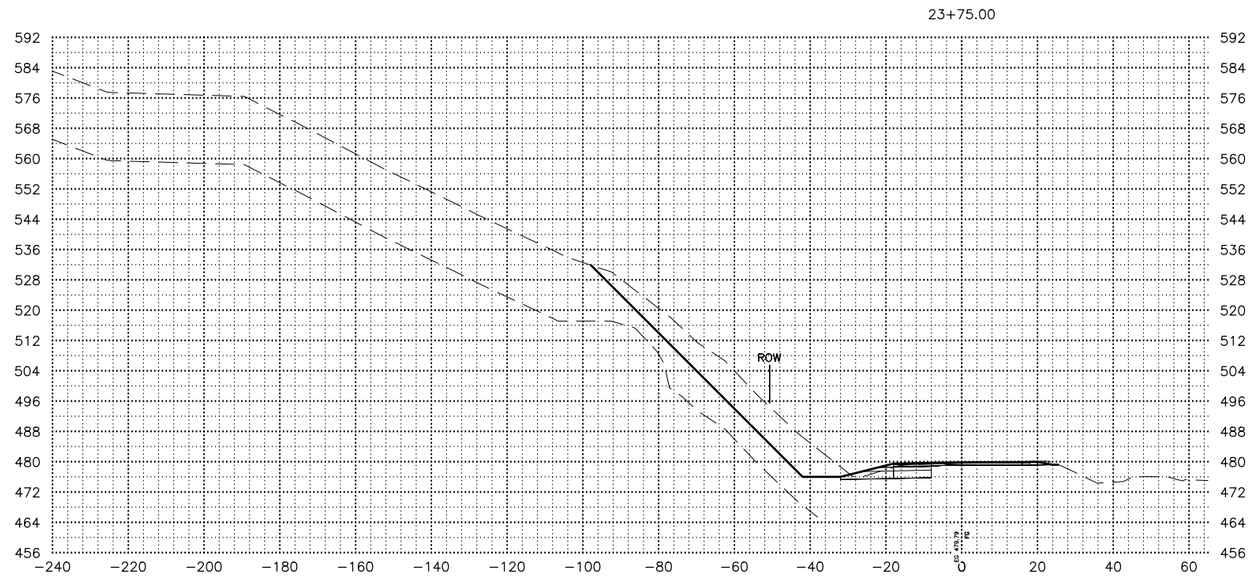

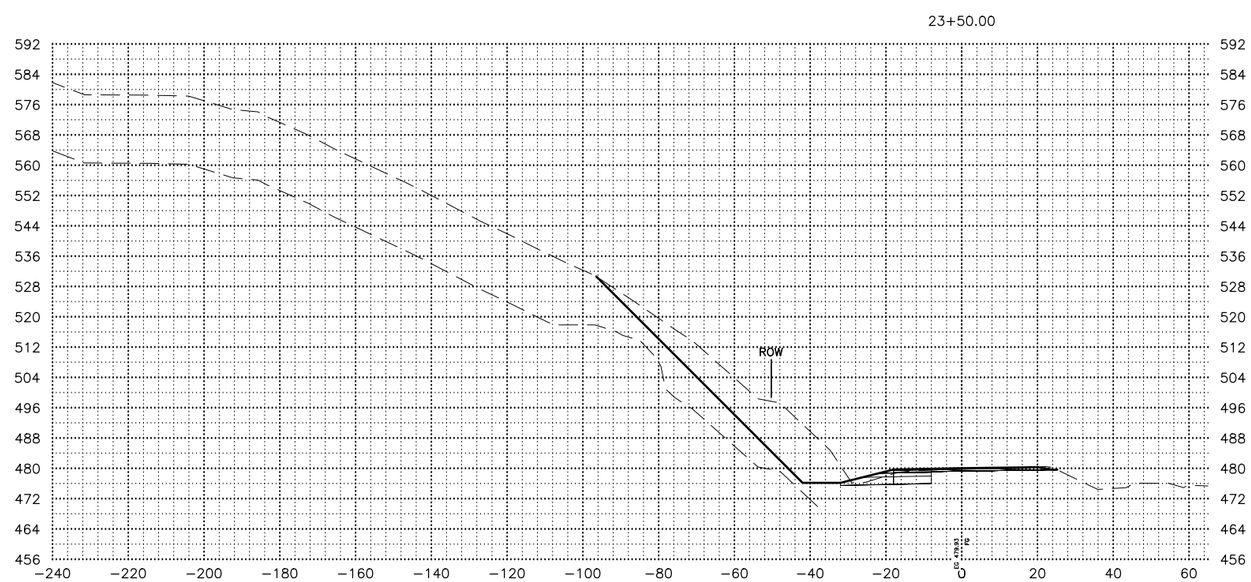

SHEET NO.	TOTAL SHEETS
X10	X254
STATE	YEAR
ALASKA	2027

PROJECT DESIGNATION

0311(031)/
Z546590000

NO.	REVISION
DATE	
NO.	REVISION
DATE	
NO.	REVISION
DATE	

PS&E REVIEW

STATE OF ALASKA
DEPARTMENT OF TRANSPORTATION
AND PUBLIC FACILITIES

SEWARD HWY MP 25.5 TO 36 TRAIL RIVER TO STERLING WYE REHAB

X–SECTIONS

DATE	TIME	SCALE	DESIGNED BY	ZDK
2/25/2026	7:30 AM	1"=20'	CHECKED BY	CLE
			DRAFTED BY	ZDK/JP

DRAWING LOCATION
W:\PROJECTS\SEWARD HWY MP 25.5-36- 54659\CIV3D\CIV3D\X-SECTION\54659 -X-SECTION_X01-100.DWG

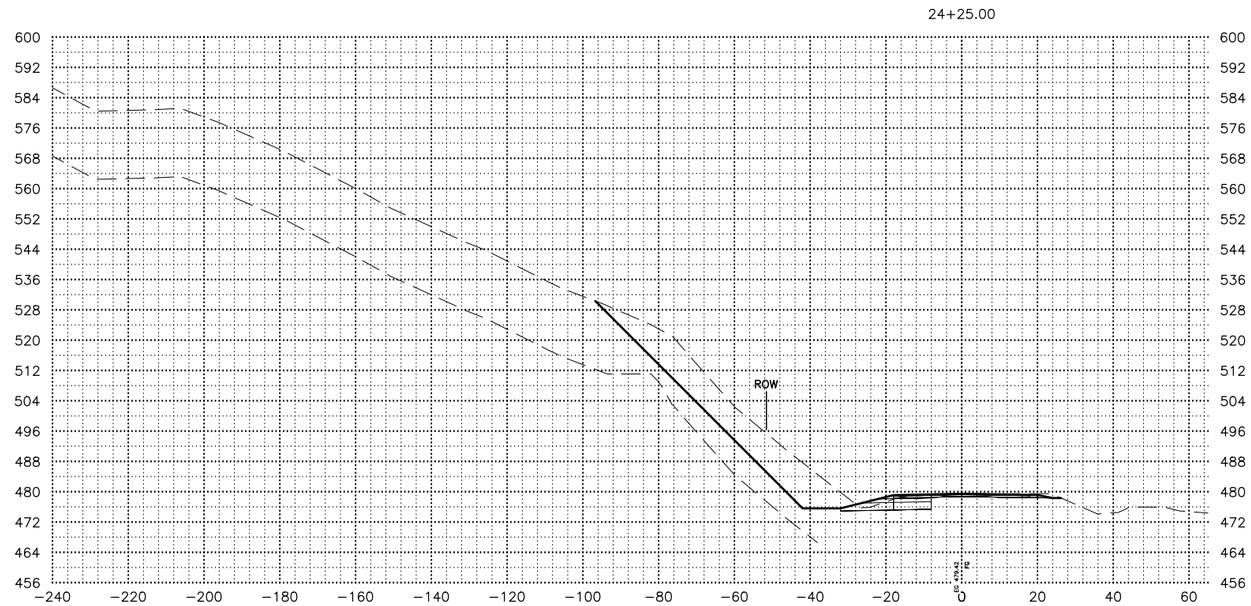

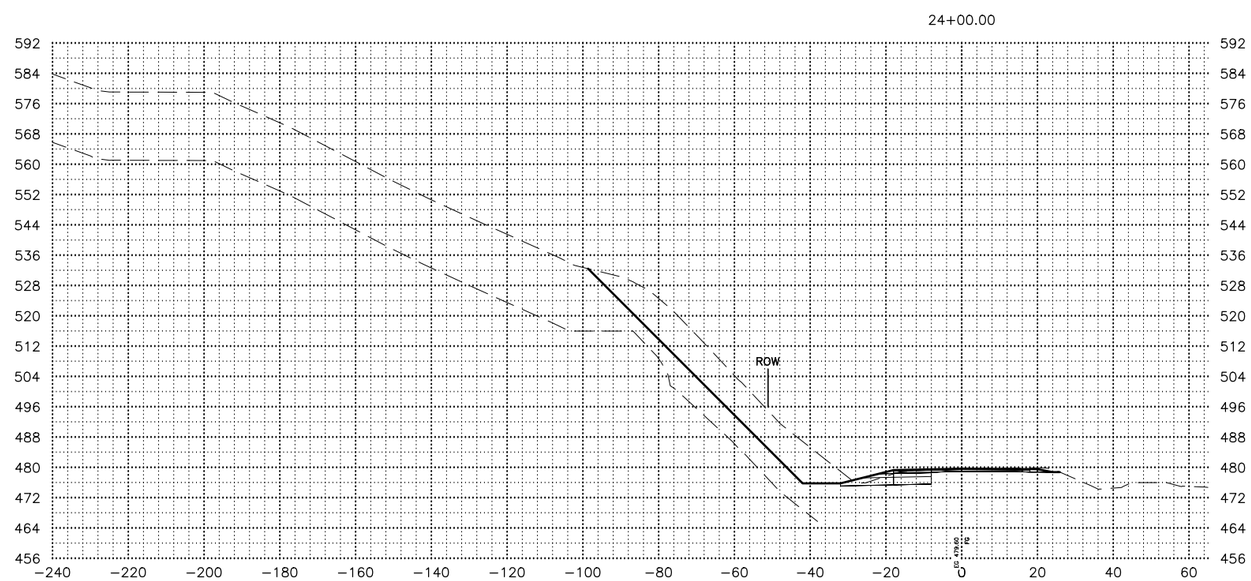

SHEET NO.	TOTAL SHEETS
X11	X254
STATE	YEAR
ALASKA	2027

PROJECT DESIGNATION

0311(031)/
Z546590000

NO.	REVISION
DATE	
NO.	REVISION
DATE	
NO.	REVISION
DATE	

PS&E REVIEW

STATE OF ALASKA
DEPARTMENT OF TRANSPORTATION
AND PUBLIC FACILITIES

SEWARD HWY MP 25.5
TO 36 TRAIL RIVER TO
STERLING WYE REHAB

X–SECTIONS

DATE	TIME	SCALE	DESIGNED BY	ZDK
2/25/2026	7:30 AM	1"=20'	CHECKED BY	CLE
			DRAFTED BY	ZDK/JP

DRAWING LOCATION
W:\PROJECTS\SEWARD HWY MP 25.5-36- 54659\CIV3D\CIV3D\X-SECTION\54659 -X-SECTION_X01-100.DWG

24+75.00

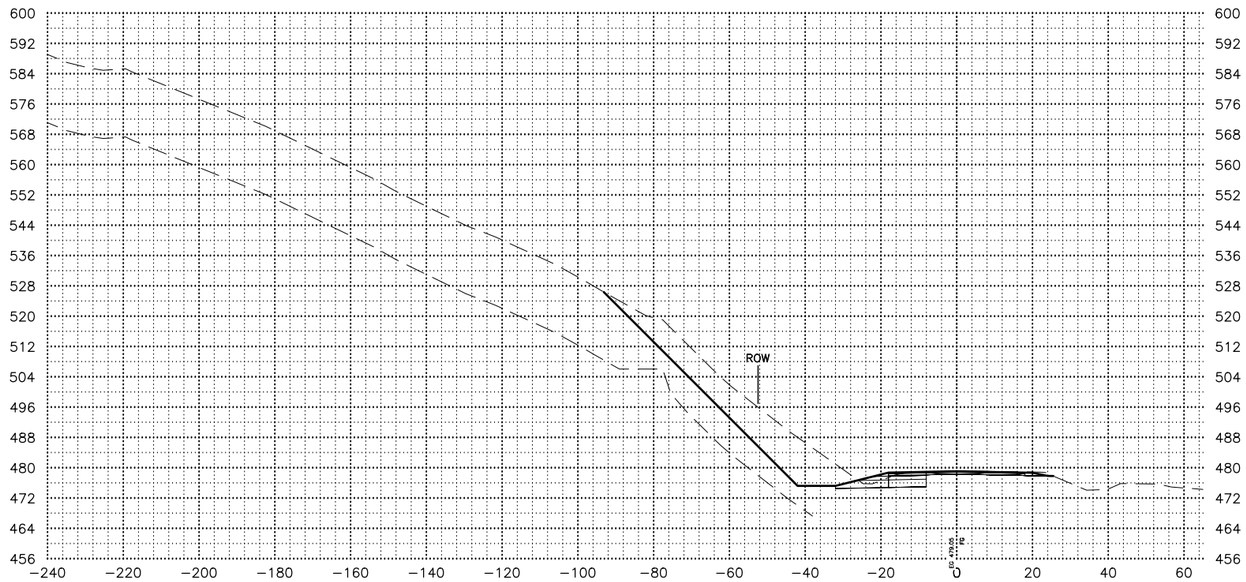

24+50.00

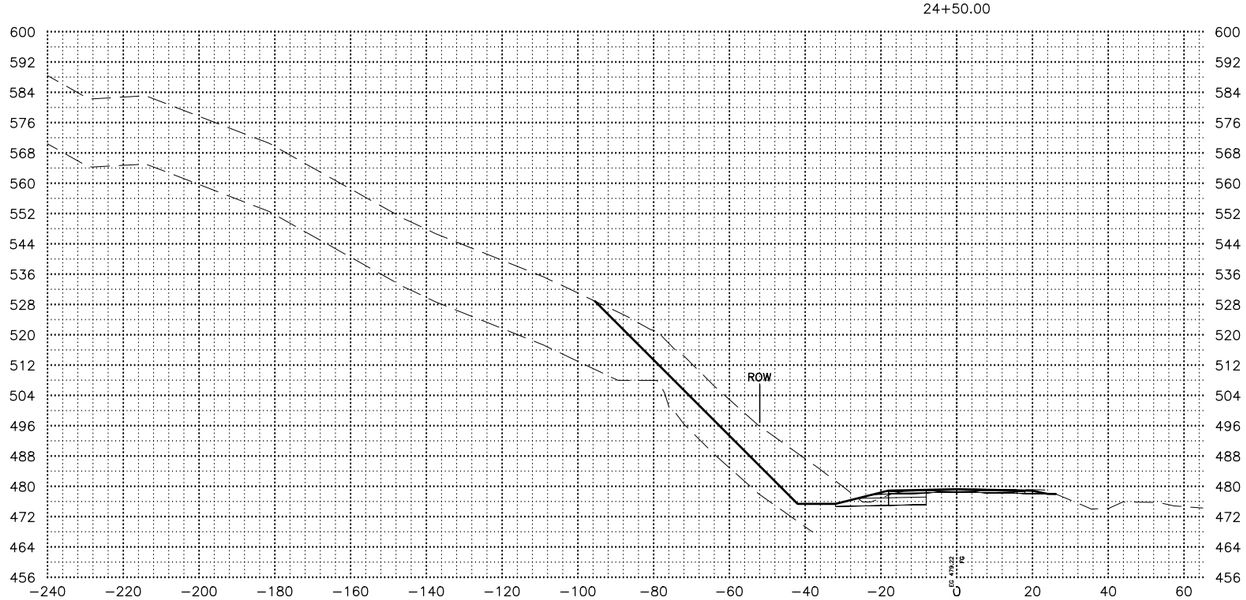

SHEET NO.	TOTAL SHEETS
X12	X254
STATE	YEAR
ALASKA	2027

PROJECT DESIGNATION

0311(031)/ Z546590000

NO.	REVISION
DATE	
NO.	REVISION
DATE	
NO.	REVISION
DATE	

PS&E REVIEW

STATE OF ALASKA
DEPARTMENT OF TRANSPORTATION AND PUBLIC FACILITIES

SEWARD HWY MP 25.5 TO 36 TRAIL RIVER TO STERLING WYE REHAB

X–SECTIONS

DRAWING LOCATION
W:\PROJECTS\SEWARD HWY MP 25.5-36- 54659\CIV3D\CIV3D\X-SECTION\54659 -X-SECTION_X01-100.DWG

DATE	TIME	SCALE	DESIGNED BY	ZDK
2/25/2026	7:30 AM	1"=20'	CHECKED BY	CLE
			DRAFTED BY	ZDK/JP

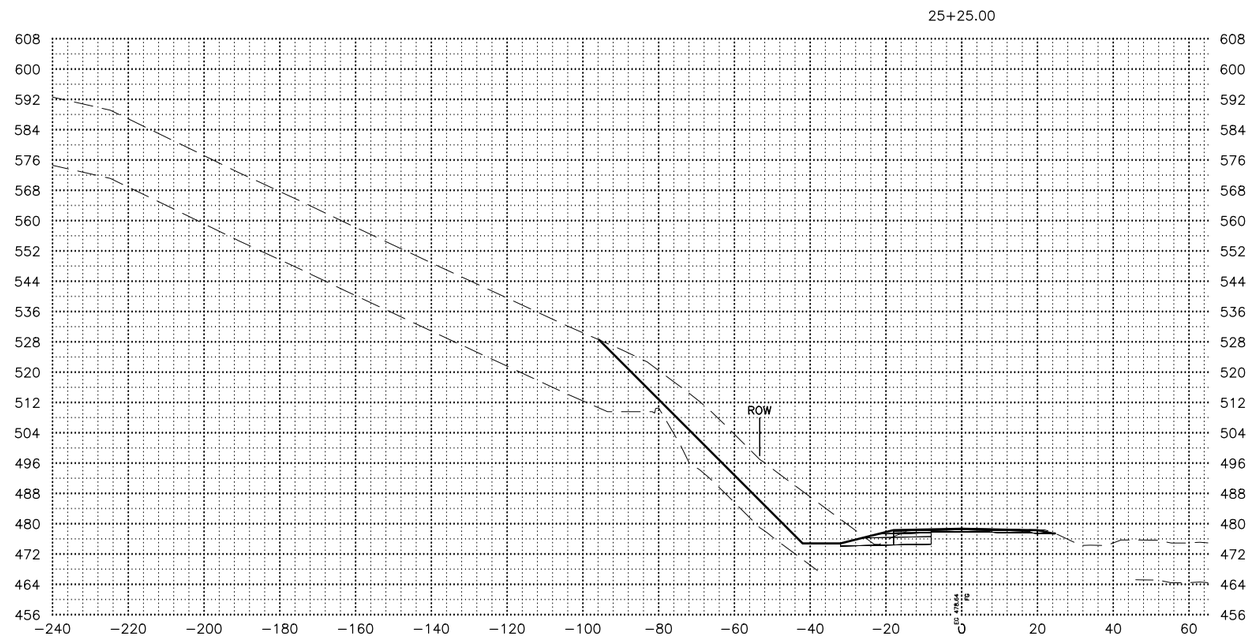

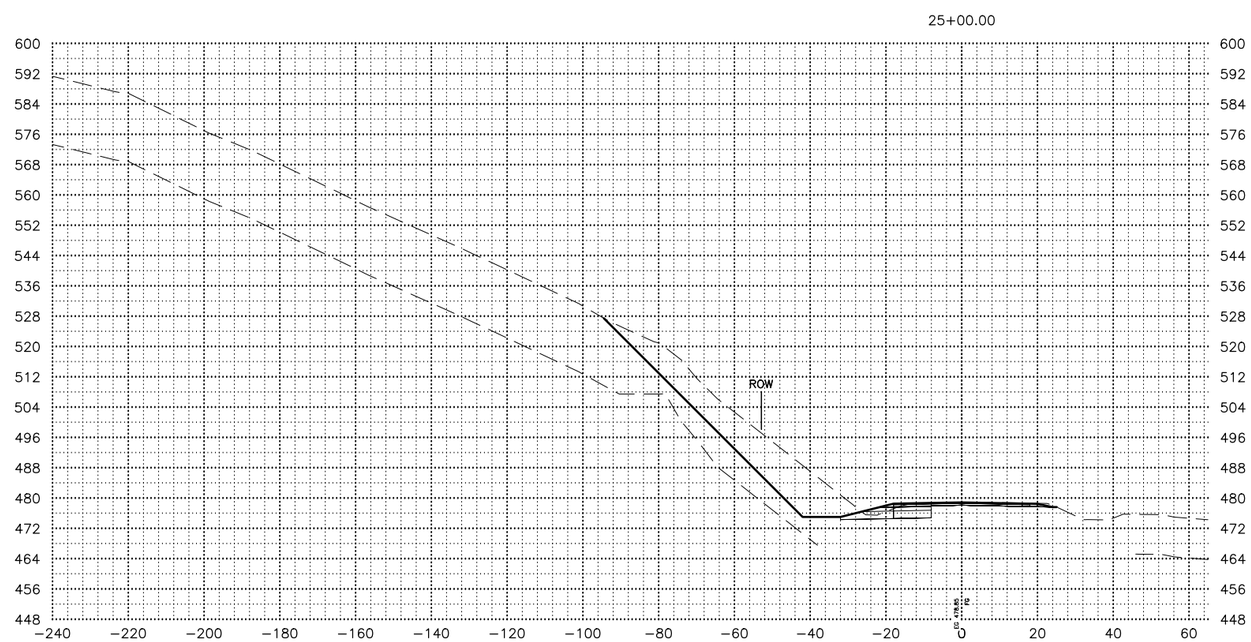

SHEET NO.	TOTAL SHEETS
X13	X254
STATE	YEAR
ALASKA	2027

PROJECT DESIGNATION

0311(031)/
Z546590000

NO.	REVISION
DATE	
NO.	REVISION
DATE	
NO.	REVISION
DATE	

PS&E REVIEW

STATE OF ALASKA
DEPARTMENT OF TRANSPORTATION
AND PUBLIC FACILITIES

SEWARD HWY MP 25.5
TO 36 TRAIL RIVER TO
STERLING WYE REHAB

X–SECTIONS

DRAWING LOCATION
W:\PROJECTS\SEWARD HWY MP 25.5-36- 54659\CIV3D\CIV3D\X-SECTION\54659 -X-SECTION_X01-100.DWG

DATE	TIME	SCALE	DESIGNED BY	ZDK
2/25/2026	7:31 AM	1"=20'	CHECKED BY	CLE
			DRAFTED BY	ZDK/JP

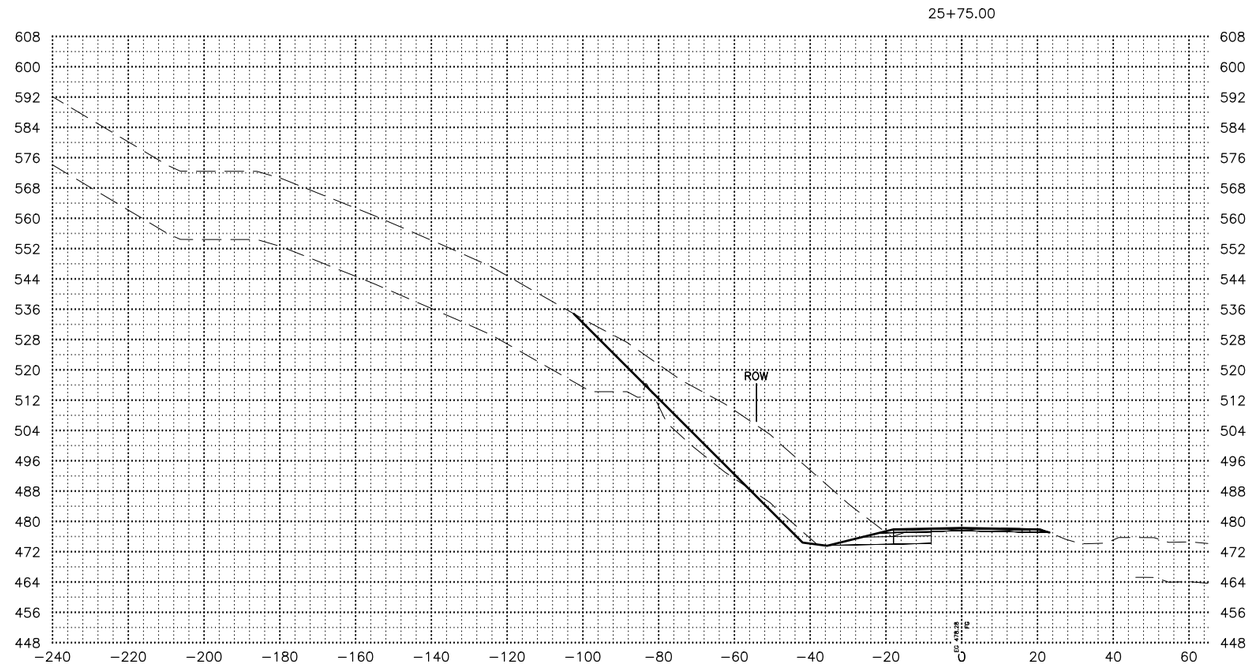

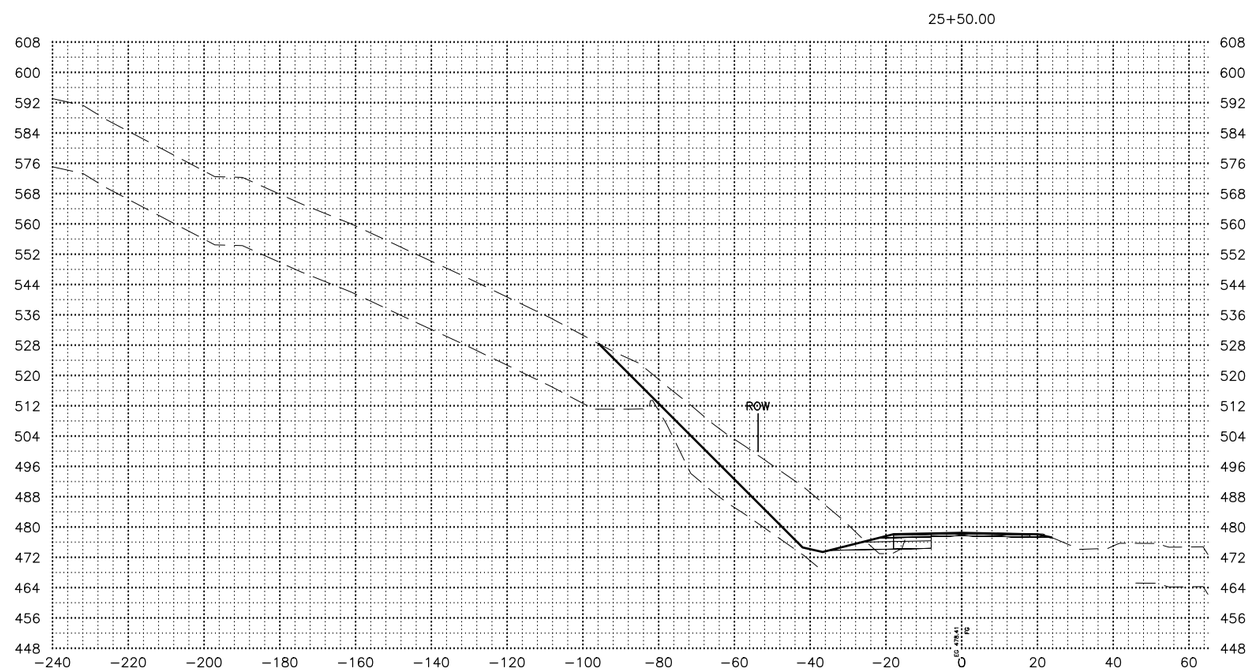

SHEET NO.	TOTAL SHEETS
X14	X254
STATE	YEAR
ALASKA	2027

PROJECT DESIGNATION

0311(031)/
Z546590000

NO.	REVISION
DATE	
NO.	REVISION
DATE	
NO.	REVISION
DATE	

PS&E REVIEW

STATE OF ALASKA
DEPARTMENT OF TRANSPORTATION
AND PUBLIC FACILITIES

SEWARD HWY MP 25.5 TO 36 TRAIL RIVER TO STERLING WYE REHAB

X–SECTIONS

DRAWING LOCATION
W:\PROJECTS\SEWARD HWY MP 25.5-36- 54659\CIV3D\CIV3D\X-SECTION\54659 -X-SECTION_X01-100.DWG

DATE 2/25/2026 TIME 7:31 AM
SCALE 1"=20'
DESIGNED BY ZDK
CHECKED BY CLE
DRAFTED BY ZDK/JP

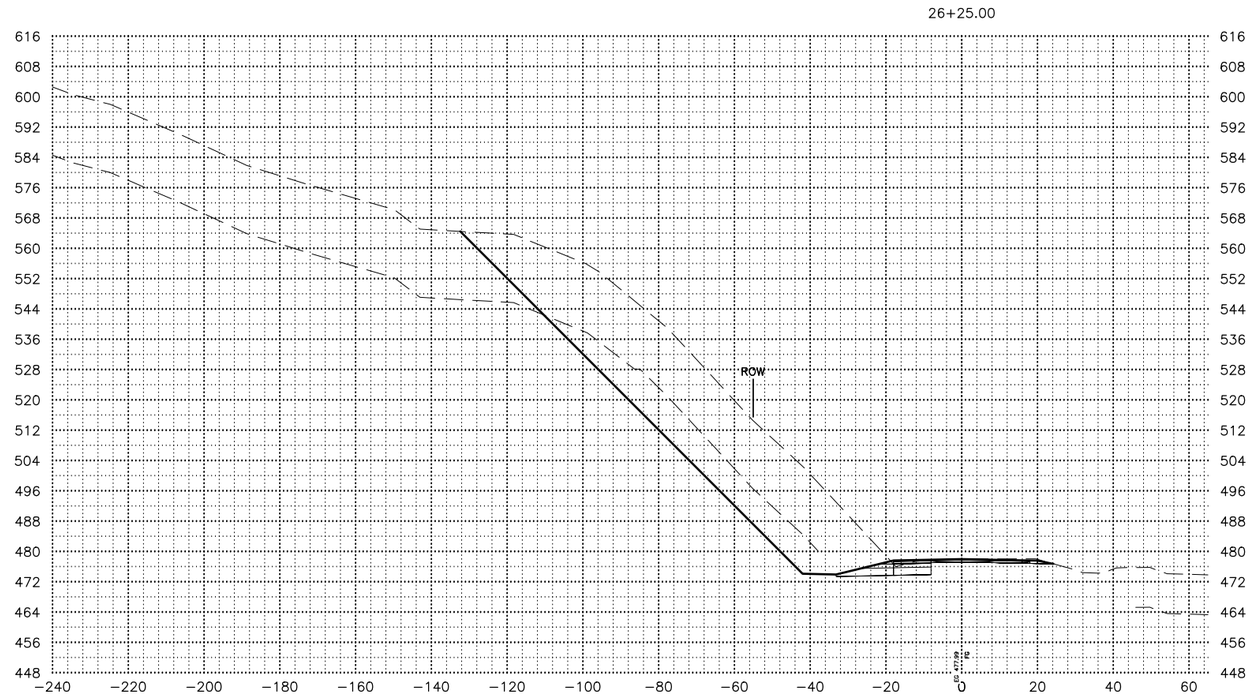

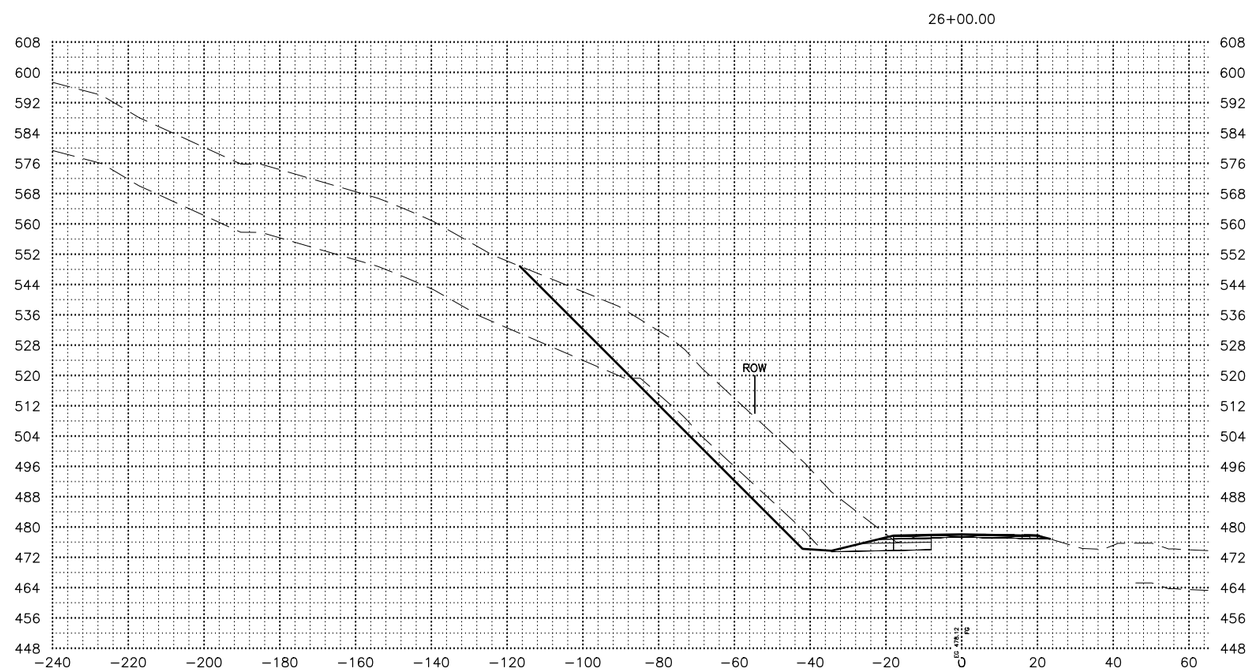

SHEET NO.	TOTAL SHEETS
X15	X254
STATE	YEAR
ALASKA	2027

PROJECT DESIGNATION

0311(031)/
Z546590000

NO.	REVISION
DATE	
NO.	REVISION
DATE	
NO.	REVISION
DATE	

PS&E REVIEW

STATE OF ALASKA
DEPARTMENT OF TRANSPORTATION
AND PUBLIC FACILITIES

SEWARD HWY MP 25.5
TO 36 TRAIL RIVER TO
STERLING WYE REHAB

X–SECTIONS

DRAWING LOCATION
W:\PROJECTS\SEWARD HWY MP 25.5-36- 54659\CIV3D\CIV3D\X-SECTION\54659 -X-SECTION_X01-100.DWG

DATE 2/25/2026 TIME 7:31 AM
SCALE 1"=20'
DESIGNED BY ZDK
CHECKED BY CLE
DRAFTED BY ZDK/JP

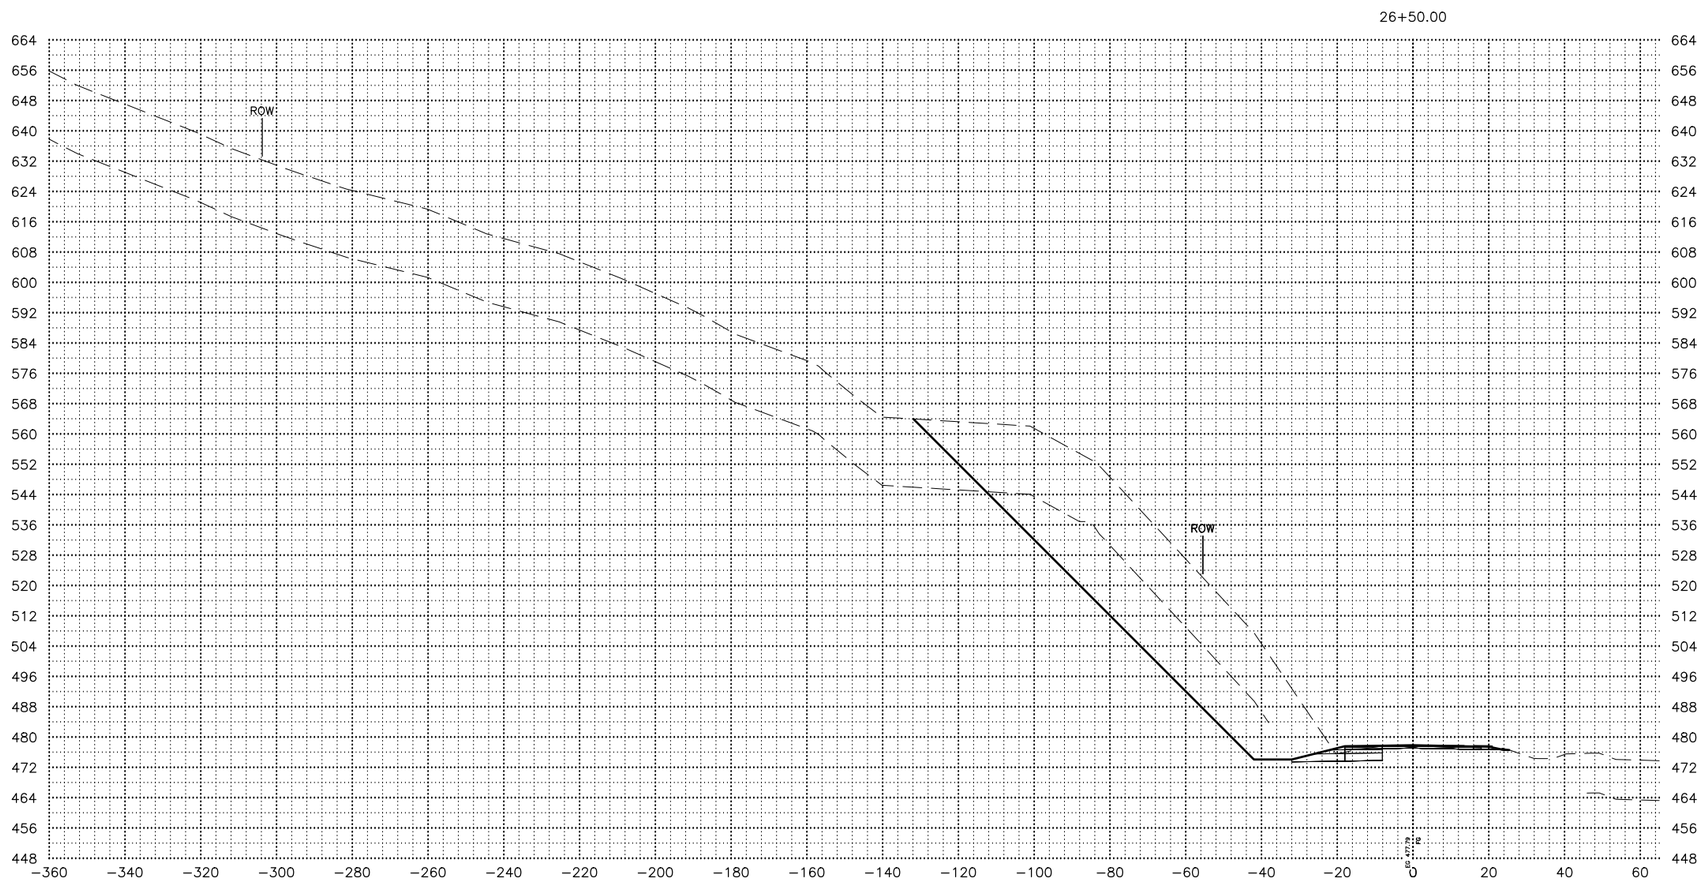

SHEET NO.	TOTAL SHEETS
X16	X254
STATE	YEAR
ALASKA	2027

PROJECT DESIGNATION

0311(031)/
Z546590000

NO.	REVISION
DATE	
NO.	REVISION
DATE	
NO.	REVISION
DATE	

PS&E REVIEW

STATE OF ALASKA
DEPARTMENT OF TRANSPORTATION
AND PUBLIC FACILITIES

SEWARD HWY MP 25.5
TO 36 TRAIL RIVER TO
STERLING WYE REHAB

X–SECTIONS

DATE	TIME
2/25/2026	7:31 AM

SCALE
1"=20'

DESIGNED BY	ZDK
CHECKED BY	CLE
DRAFTED BY	ZDK/JP

DRAWING LOCATION
W:\PROJECTS\SEWARD HWY MP 25.5-36- 54659\CIV3D\CIV3D\X-SECTION\54659 -X-SECTION_X01-100.DWG

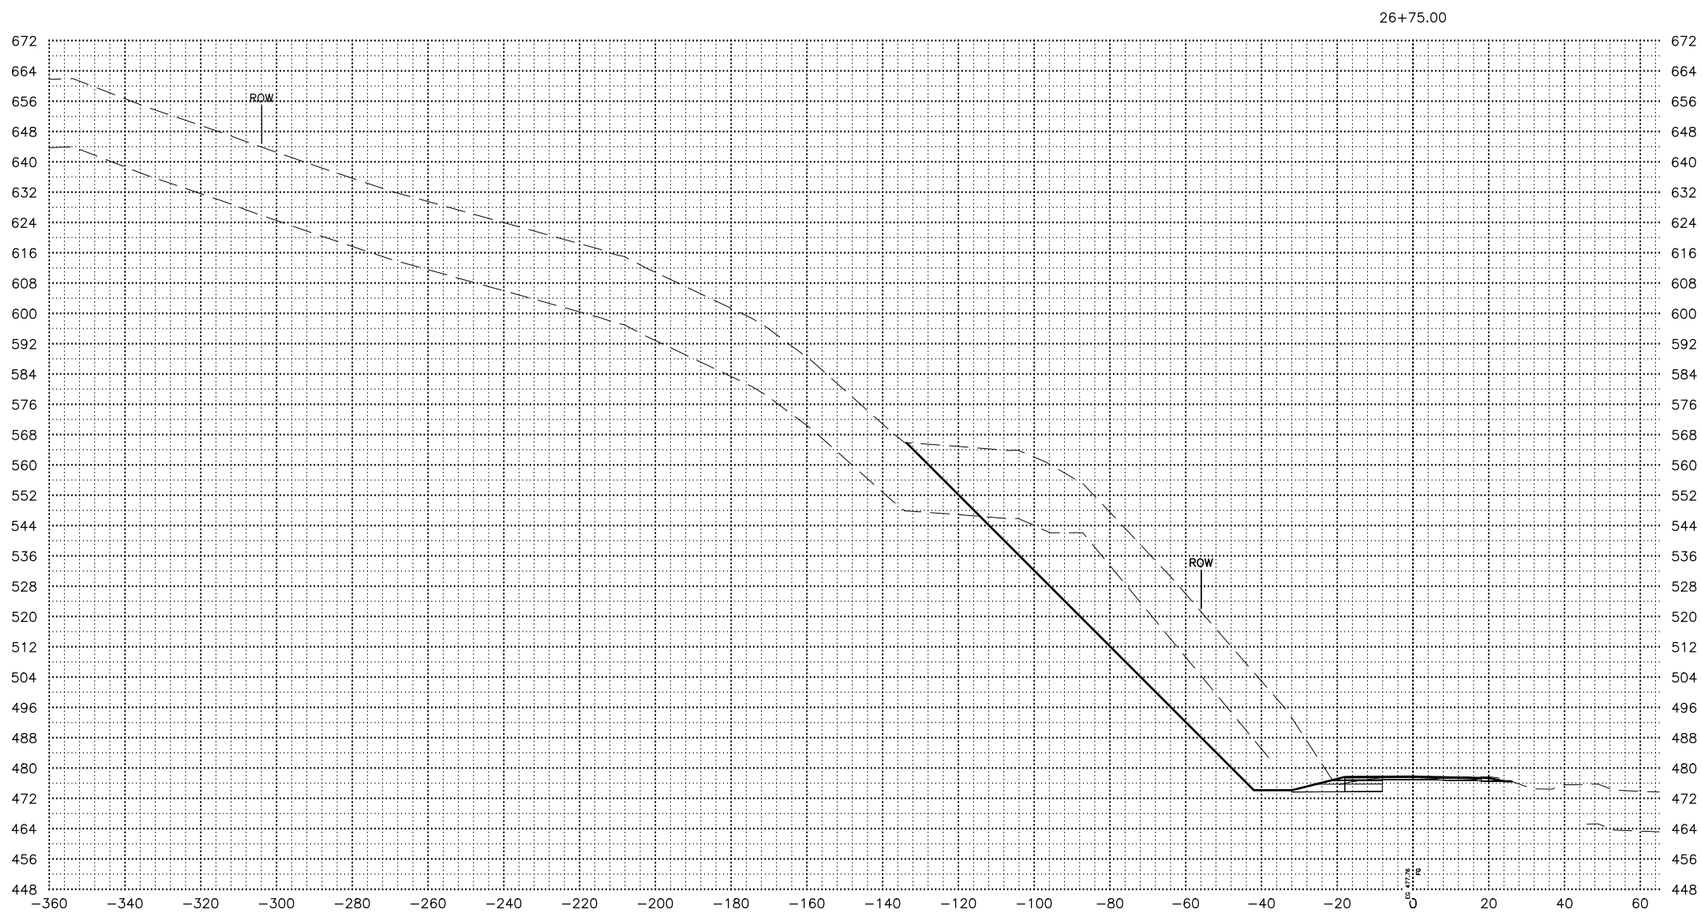

SHEET NO.	TOTAL SHEETS
X17	X254
STATE	YEAR
ALASKA	2027

PROJECT DESIGNATION

0311(031)/
Z546590000

NO.	REVISION
DATE	
NO.	REVISION
DATE	
NO.	REVISION
DATE	

PS&E REVIEW

STATE OF ALASKA
DEPARTMENT OF TRANSPORTATION
AND PUBLIC FACILITIES

SEWARD HWY MP 25.5
TO 36 TRAIL RIVER TO
STERLING WYE REHAB

X–SECTIONS

DRAWING LOCATION
W:\PROJECTS\SEWARD HWY MP 25.5-36- 54659\CIV3D\CIV3D\X-SECTION\54659 -X-SECTION_X01-100.DWG

DATE 2/25/2026 TIME 7:31 AM
SCALE 1"=20'
DESIGNED BY ZDK
CHECKED BY CLE
DRAFTED BY ZDK/JP

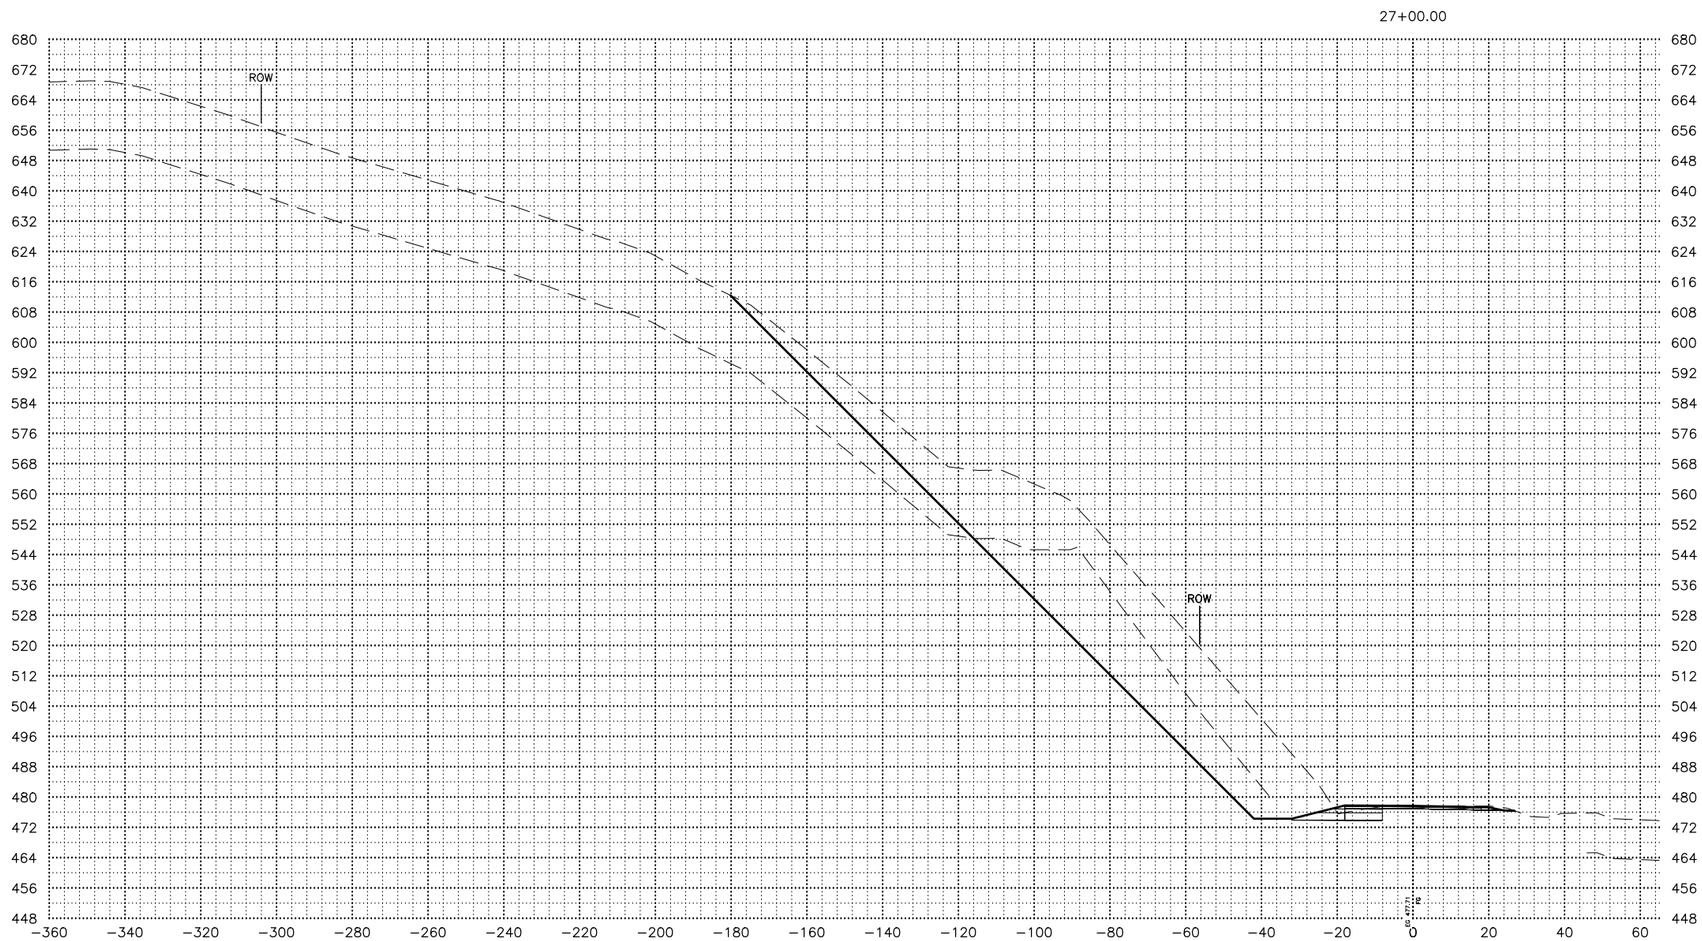

DATE	TIME
2/25/2026	7:31 AM

SCALE
1"=20'

DESIGNED BY	ZDK
CHECKED BY	CLE
DRAFTED BY	ZDK/JP

DRAWING LOCATION
W:\PROJECTS\SEWARD HWY MP 25.5-36- 54659\CIV3D\CIV3D\X-SECTION\54659 -X-SECTION_X01-100.DWG

SHEET NO.	TOTAL SHEETS
X18	X254
STATE	YEAR
ALASKA	2027

PROJECT DESIGNATION
0311(031)/
Z546590000

NO.	REVISION
DATE	
NO.	REVISION
DATE	
NO.	REVISION
DATE	

PS&E REVIEW

STATE OF ALASKA
DEPARTMENT OF TRANSPORTATION
AND PUBLIC FACILITIES

SEWARD HWY MP 25.5
TO 36 TRAIL RIVER TO
STERLING WYE REHAB

X-SECTIONS

SHEET NO.	TOTAL SHEETS
X19	X254
STATE	YEAR
ALASKA	2027

PROJECT DESIGNATION

0311(031)/
Z546590000

NO.	REVISION
DATE	
NO.	REVISION
DATE	
NO.	REVISION
DATE	

PS&E REVIEW

STATE OF ALASKA
DEPARTMENT OF TRANSPORTATION
AND PUBLIC FACILITIES

SEWARD HWY MP 25.5
TO 36 TRAIL RIVER TO
STERLING WYE REHAB

X–SECTIONS

DRAWING LOCATION
W:\PROJECTS\SEWARD HWY MP 25.5-36- 54659\CIV3D\CIV3D\X-SECTION\54659 -X-SECTION_X01-100.DWG

DATE	TIME
2/25/2026	7:32 AM

SCALE
1"=20'

DESIGNED BY	ZDK
CHECKED BY	CLE
DRAFTED BY	ZDK/JP

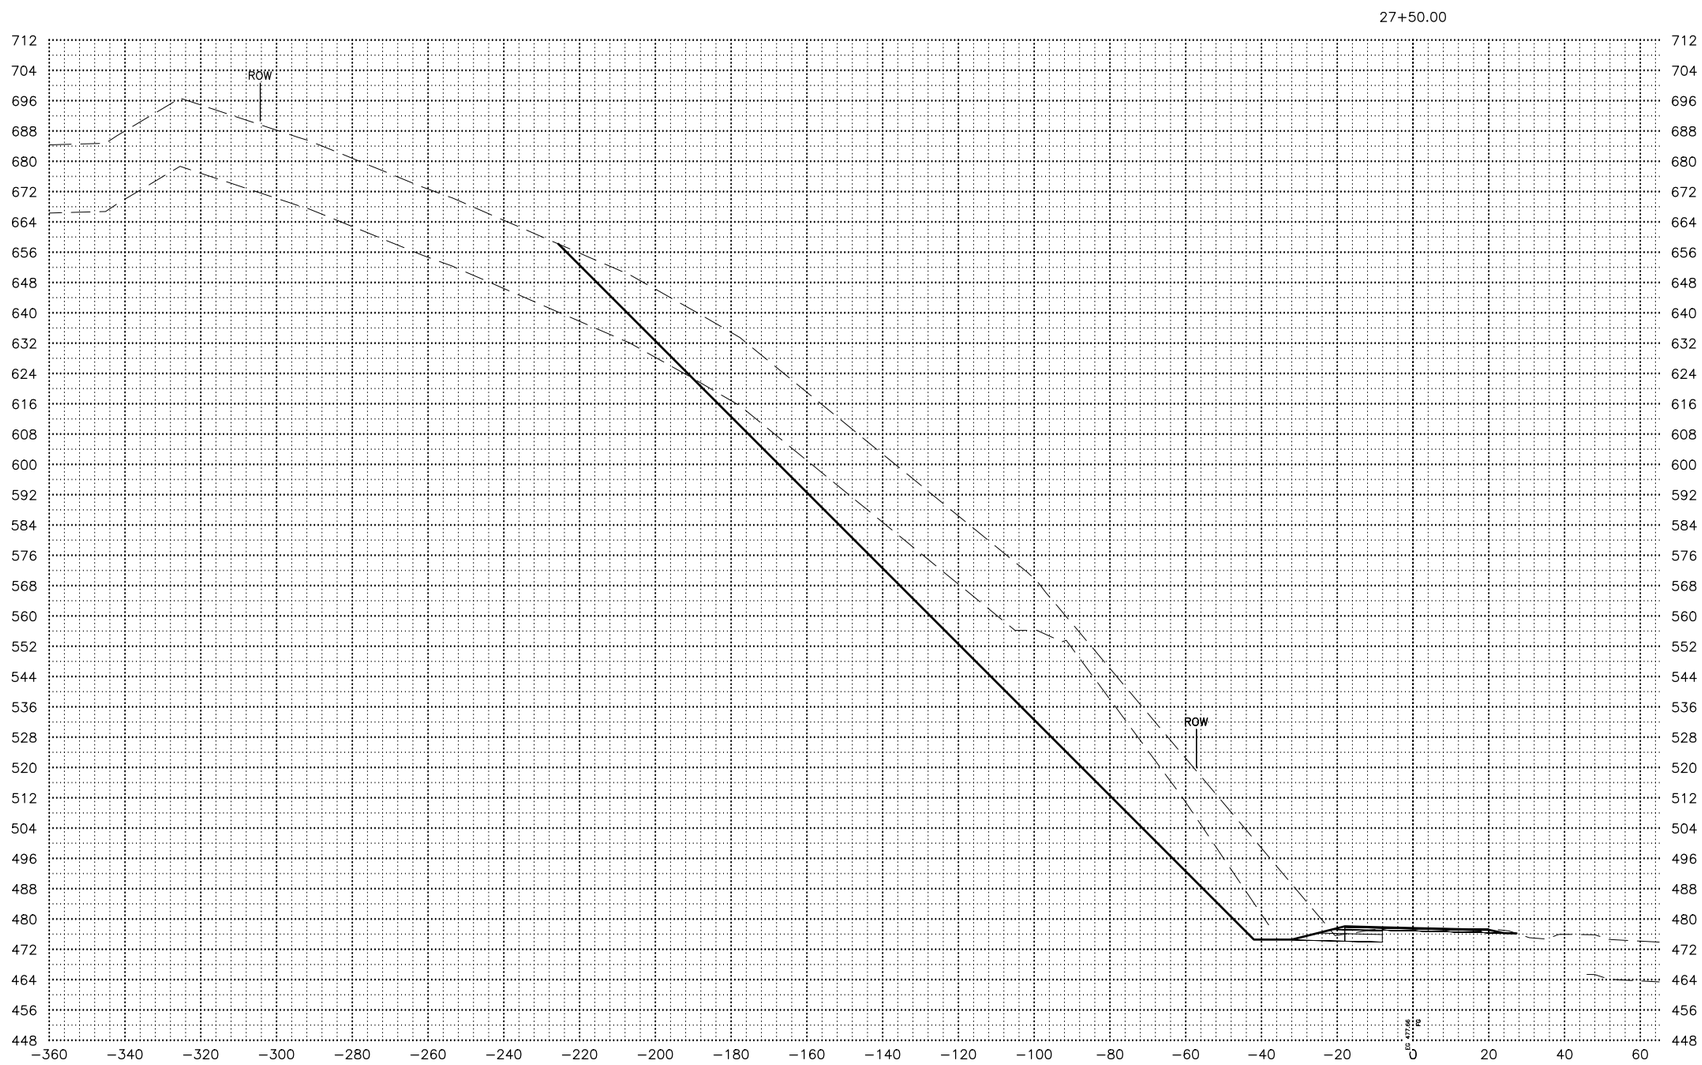

DRAWING LOCATION
W:\PROJECTS\SEWARD HWY MP 25.5-36- 54659\CIV3D\CIV3D\X-SECTION\54659 -X-SECTION_X01-100.DWG

DATE	TIME	SCALE	DESIGNED BY	CHECKED BY	DRAFTED BY
2/25/2026	7:32 AM	1"=20'	ZDK	CLE	ZDK/JP

SHEET NO.	TOTAL SHEETS
X20	X254
STATE	YEAR
ALASKA	2027

PROJECT DESIGNATION

0311(031)/
Z546590000

NO.	REVISION
DATE	
NO.	REVISION
DATE	
NO.	REVISION
DATE	

PS&E REVIEW

STATE OF ALASKA
DEPARTMENT OF TRANSPORTATION
AND PUBLIC FACILITIES

SEWARD HWY MP 25.5
TO 36 TRAIL RIVER TO
STERLING WYE REHAB

X-SECTIONS

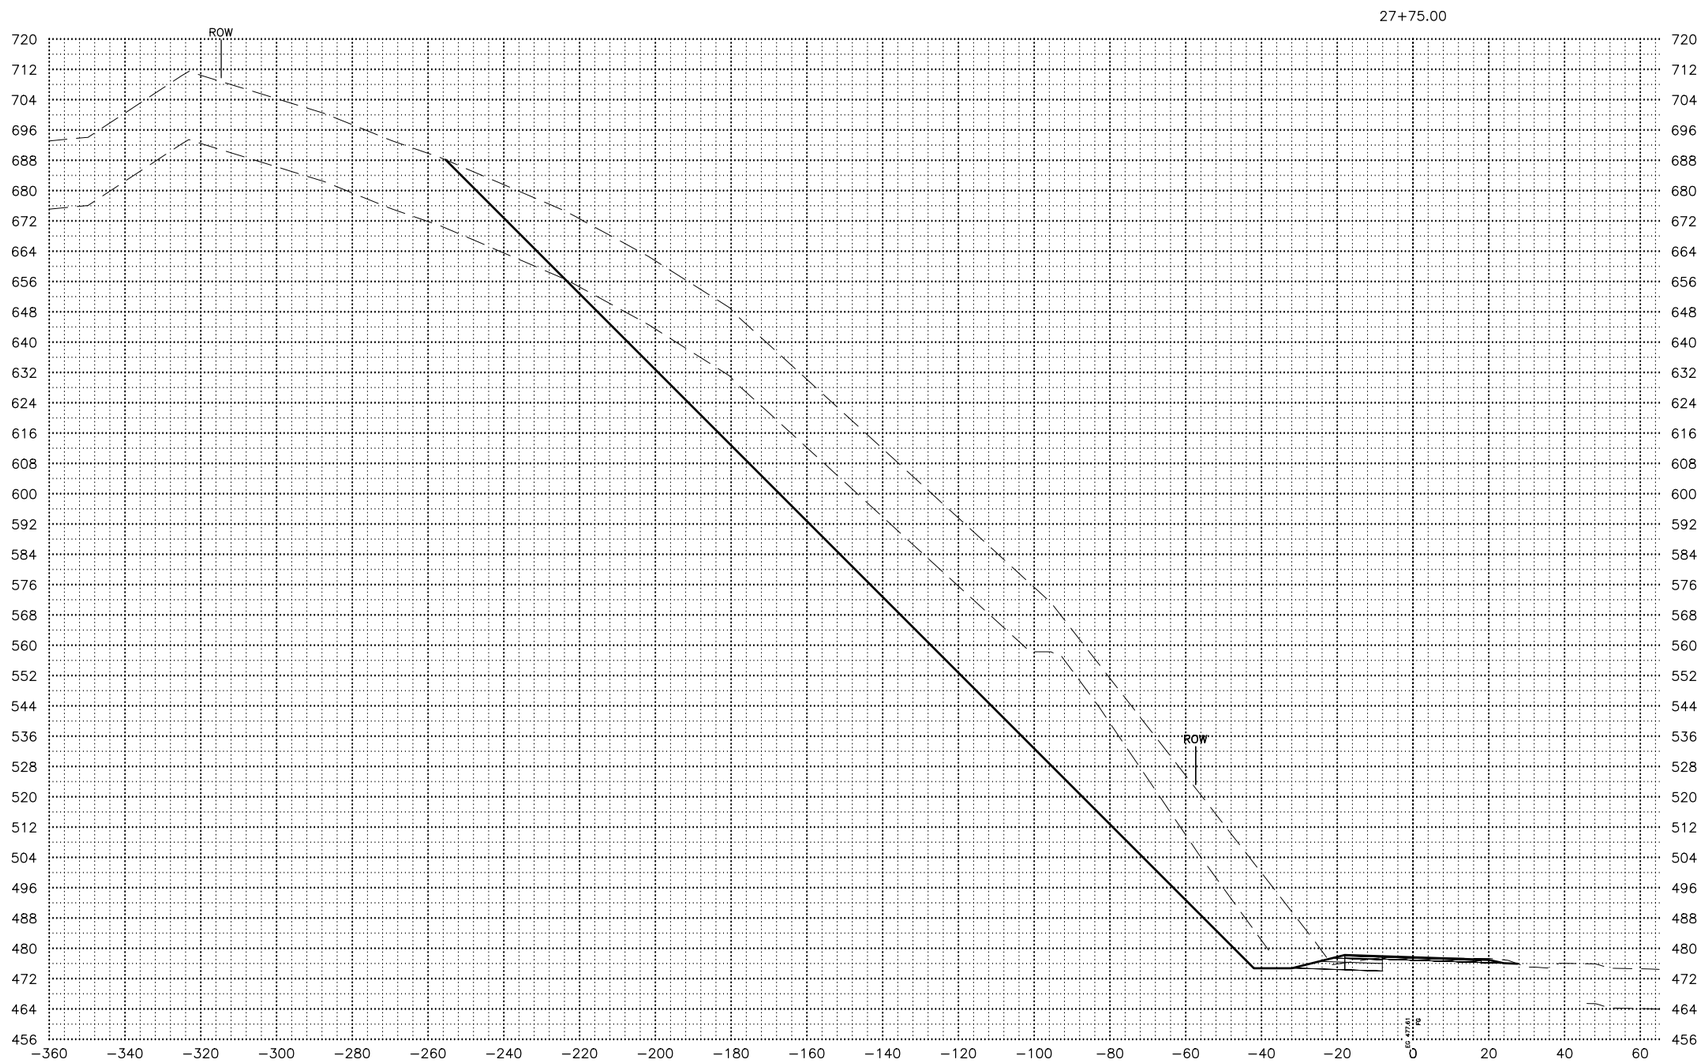

SHEET NO.	TOTAL SHEETS
X21	X254
STATE	YEAR
ALASKA	2027

PROJECT DESIGNATION

0311(031)/
Z546590000

NO.	REVISION
DATE	
NO.	REVISION
DATE	
NO.	REVISION
DATE	

PS&E REVIEW

STATE OF ALASKA
DEPARTMENT OF TRANSPORTATION
AND PUBLIC FACILITIES

SEWARD HWY MP 25.5
TO 36 TRAIL RIVER TO
STERLING WYE REHAB

X–SECTIONS

DATE	TIME	SCALE	DESIGNED BY	ZDK
2/25/2026	7:32 AM	1"=20'	CHECKED BY	CLE
			DRAFTED BY	ZDK/JP

DRAWING LOCATION
W:\PROJECTS\SEWARD HWY MP 25.5-36- 54659\CIV3D\CIV3D\X-SECTION\54659 -X-SECTION_X01-100.DWG

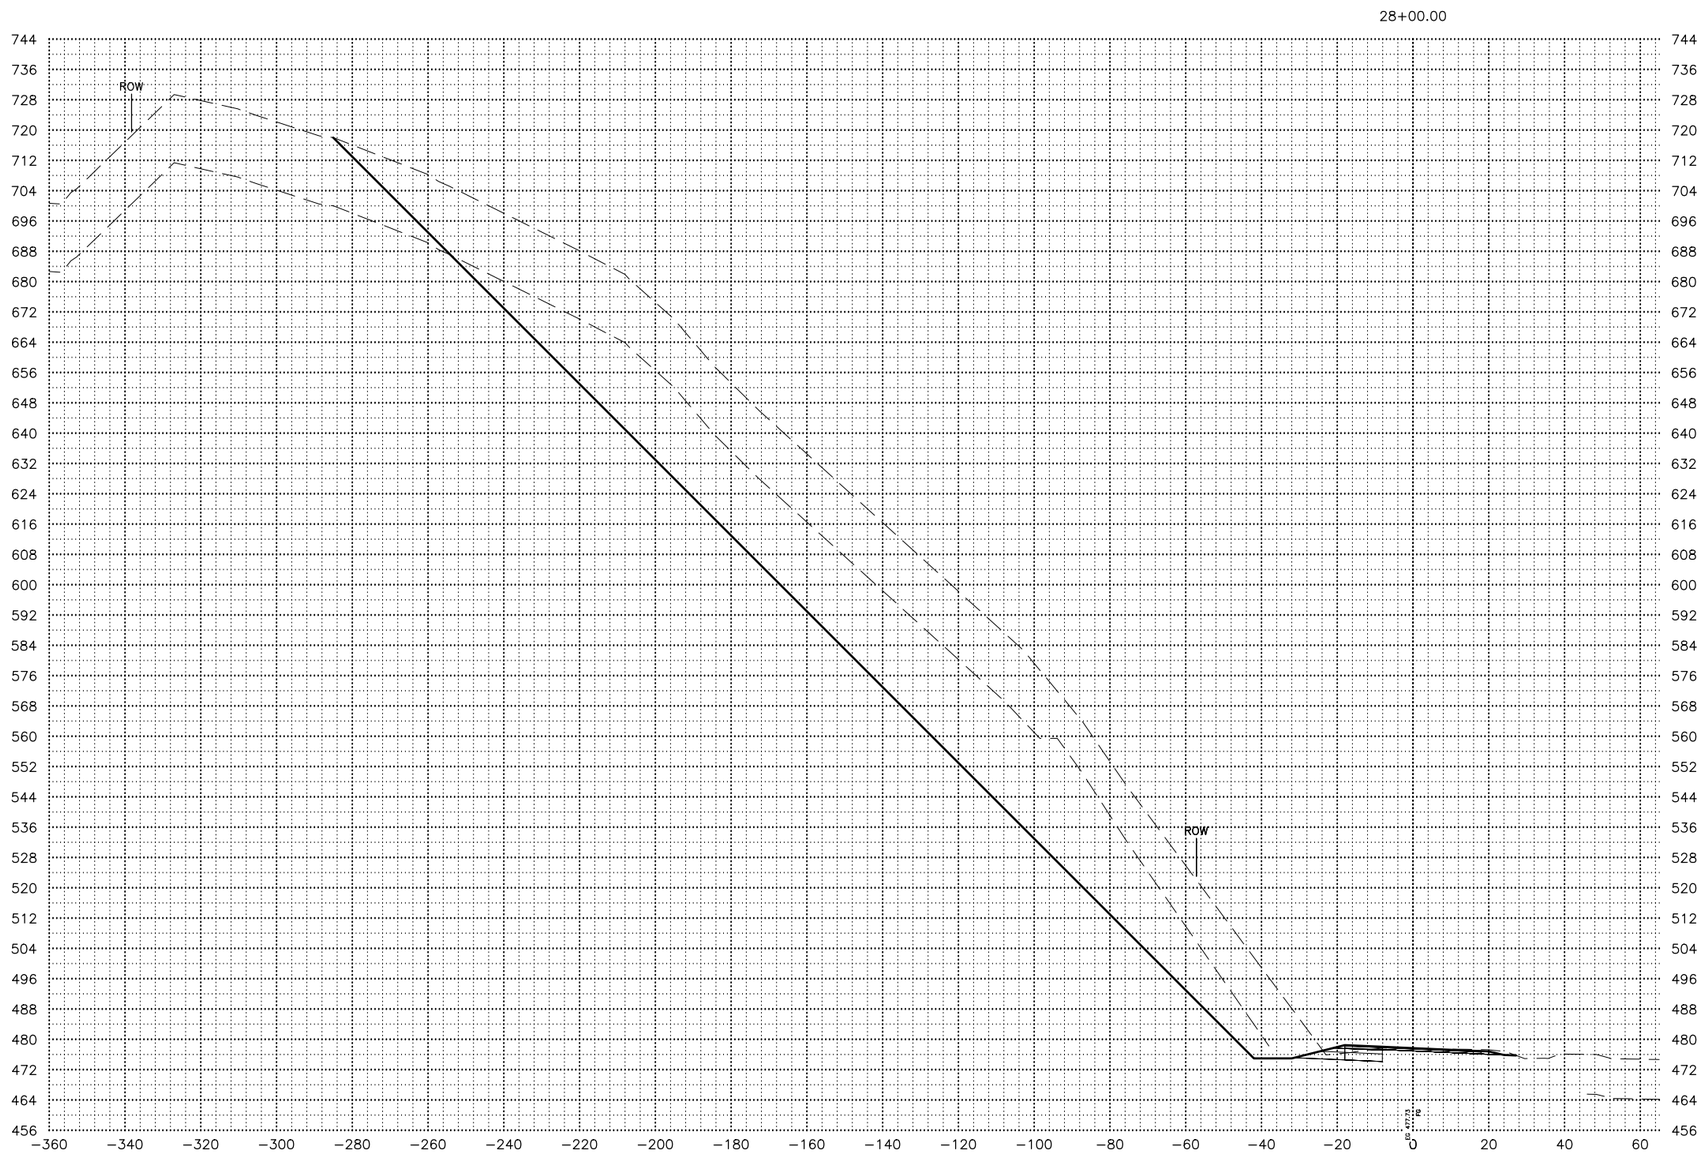

DRAWING LOCATION
W:\PROJECTS\SEWARD HWY MP 25.5-36- 54659\CIV3D\CIV3D\X-SECTION\54659 -X-SECTION_X01-100.DWG

DATE	TIME	SCALE	DESIGNED BY	CHECKED BY	DRAFTED BY
2/25/2026	7:32 AM	1"=20'	ZDK	CLE	ZDK/JP

SHEET NO.	TOTAL SHEETS
X22	X254
STATE	YEAR
ALASKA	2027

PROJECT DESIGNATION

0311(031)/
Z546590000

NO.	REVISION
DATE	
NO.	REVISION
DATE	
NO.	REVISION
DATE	

PS&E REVIEW

STATE OF ALASKA
DEPARTMENT OF TRANSPORTATION
AND PUBLIC FACILITIES

SEWARD HWY MP 25.5
TO 36 TRAIL RIVER TO
STERLING WYE REHAB

X-SECTIONS

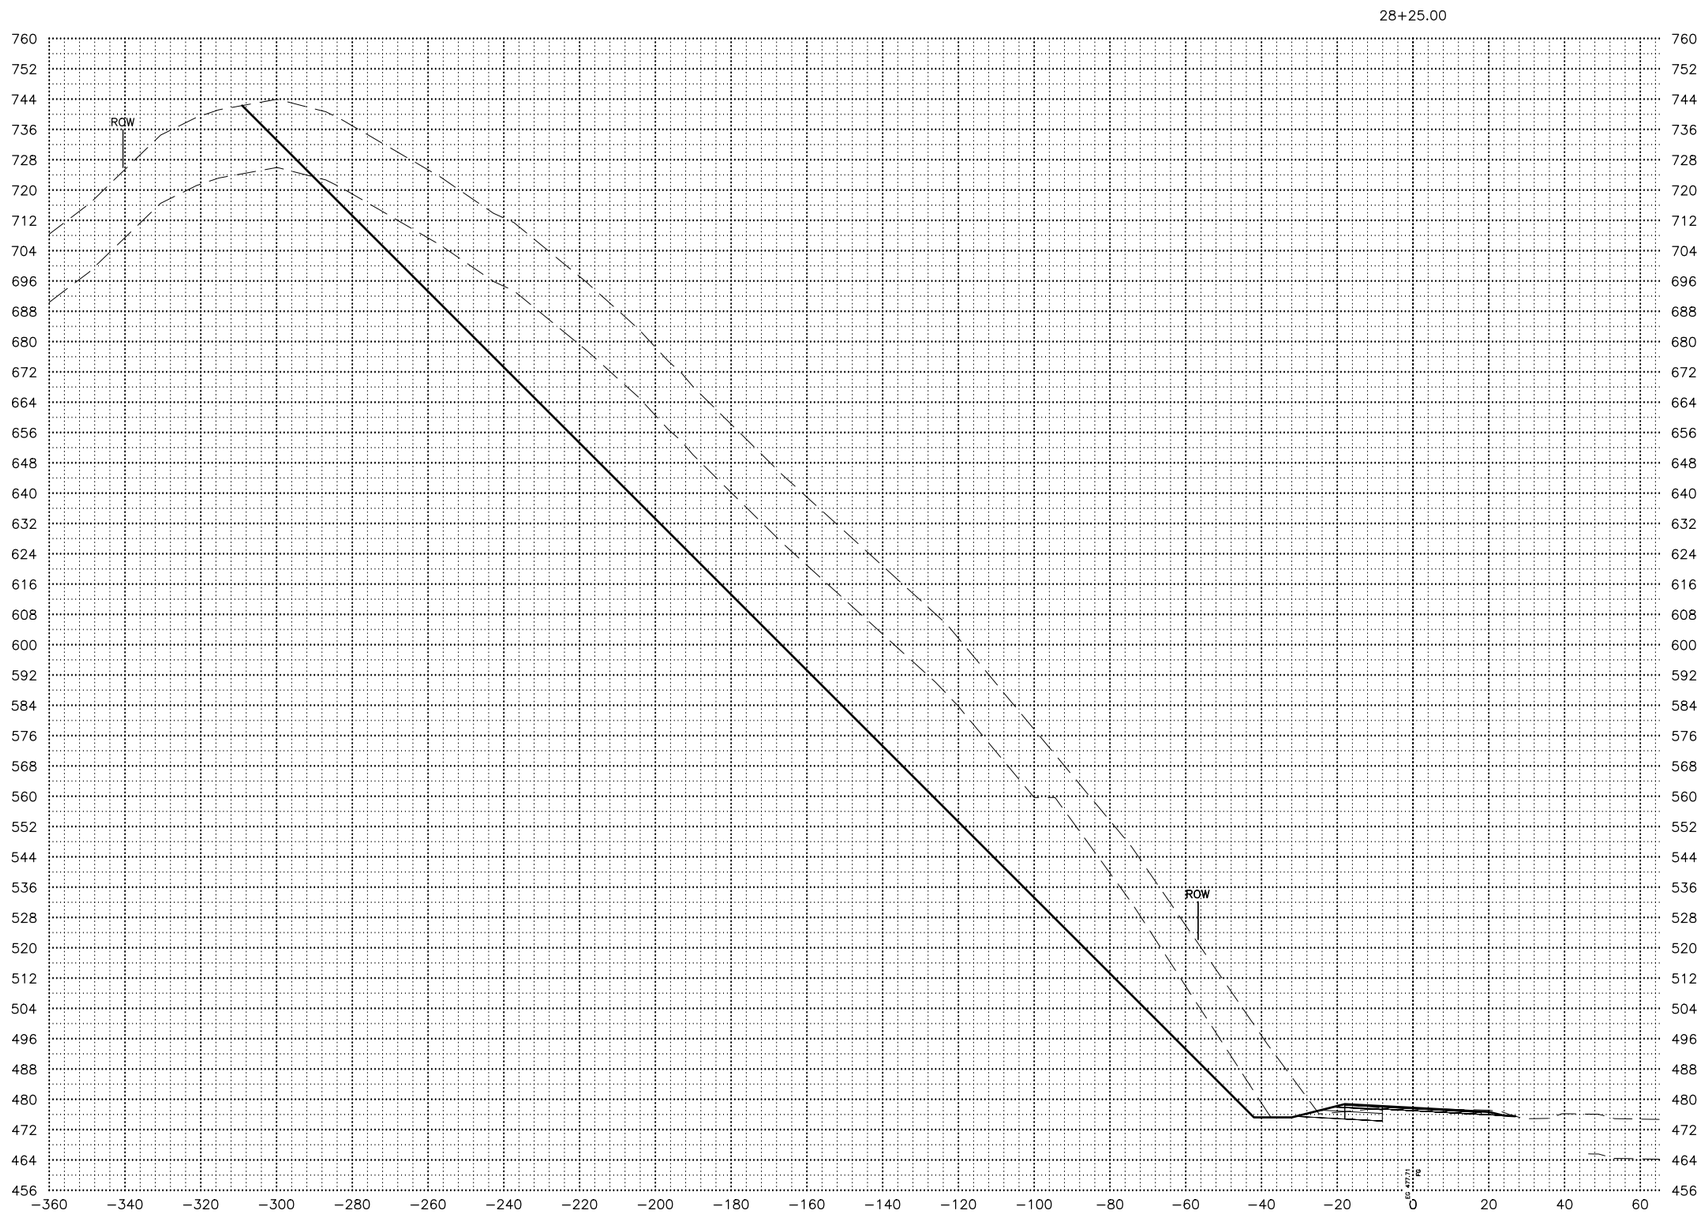

SHEET NO.	TOTAL SHEETS
X23	X254
STATE	YEAR
ALASKA	2027

PROJECT DESIGNATION

0311(031)/
Z546590000

NO.	REVISION
DATE	
NO.	REVISION
DATE	
NO.	REVISION
DATE	

PS&E REVIEW

STATE OF ALASKA
DEPARTMENT OF TRANSPORTATION
AND PUBLIC FACILITIES

SEWARD HWY MP 25.5
TO 36 TRAIL RIVER TO
STERLING WYE REHAB

X–SECTIONS

DATE	TIME	SCALE	DESIGNED BY	ZDK
2/25/2026	7:32 AM	1"=20'	CHECKED BY	CLE
			DRAFTED BY	ZDK/JP

DRAWING LOCATION
W:\PROJECTS\SEWARD HWY MP 25.5-36- 54659\CIV3D\CIV3D\X-SECTION\54659 -X-SECTION_X01-100.DWG

DATE	TIME	SCALE	DESIGNED BY	ZDK
2/25/2026	7:32 AM	1"=20'	CHECKED BY	CLE
			DRAFTED BY	ZDK/JP

DRAWING LOCATION
W:\PROJECTS\SEWARD HWY MP 25.5-36- 54659\CIV3D\CIV3D\X-SECTION\54659 -X-SECTION_X01-100.DWG

SHEET NO.	TOTAL SHEETS
X24	X254
STATE	YEAR
ALASKA	2027

PROJECT DESIGNATION

0311(031)/
Z546590000

NO.	REVISION
DATE	
NO.	REVISION
DATE	
NO.	REVISION
DATE	

PS&E REVIEW

STATE OF ALASKA
DEPARTMENT OF TRANSPORTATION
AND PUBLIC FACILITIES

SEWARD HWY MP 25.5
TO 36 TRAIL RIVER TO
STERLING WYE REHAB

X-SECTIONS

DATE	TIME	SCALE	DESIGNED BY	ZDK
2/25/2026	7:33 AM	1"=20'	CHECKED BY	CLE
			DRAFTED BY	ZDK/JP

DRAWING LOCATION
W:\PROJECTS\SEWARD HWY MP 25.5-36- 54659\CIV3D\CIV3D\X-SECTION\54659 -X-SECTION_X01-100.DWG

SHEET NO.	TOTAL SHEETS
X25	X254
STATE	YEAR
ALASKA	2027

PROJECT DESIGNATION
0311(031)/
Z546590000

NO.	REVISION
DATE	
NO.	REVISION
DATE	
NO.	REVISION
DATE	

PS&E REVIEW

STATE OF ALASKA
DEPARTMENT OF TRANSPORTATION
AND PUBLIC FACILITIES

SEWARD HWY MP 25.5
TO 36 TRAIL RIVER TO
STERLING WYE REHAB

X-SECTIONS

SHEET NO.	TOTAL SHEETS
X26	X254
STATE	YEAR
ALASKA	2027

PROJECT DESIGNATION

0311(031)/
Z546590000

NO.	REVISION
DATE	
NO.	REVISION
DATE	
NO.	REVISION
DATE	

PS&E REVIEW

STATE OF ALASKA
DEPARTMENT OF TRANSPORTATION
AND PUBLIC FACILITIES

SEWARD HWY MP 25.5
TO 36 TRAIL RIVER TO
STERLING WYE REHAB

X–SECTIONS

DATE	TIME	SCALE	DESIGNED BY	ZDK
2/25/2026	7:33 AM	1"=20'	CHECKED BY	CLE
			DRAFTED BY	ZDK/JP

DRAWING LOCATION
W:\PROJECTS\SEWARD HWY MP 25.5-36- 54659\CIV3D\CIV3D\X-SECTION\54659 -X-SECTION_X01-100.DWG

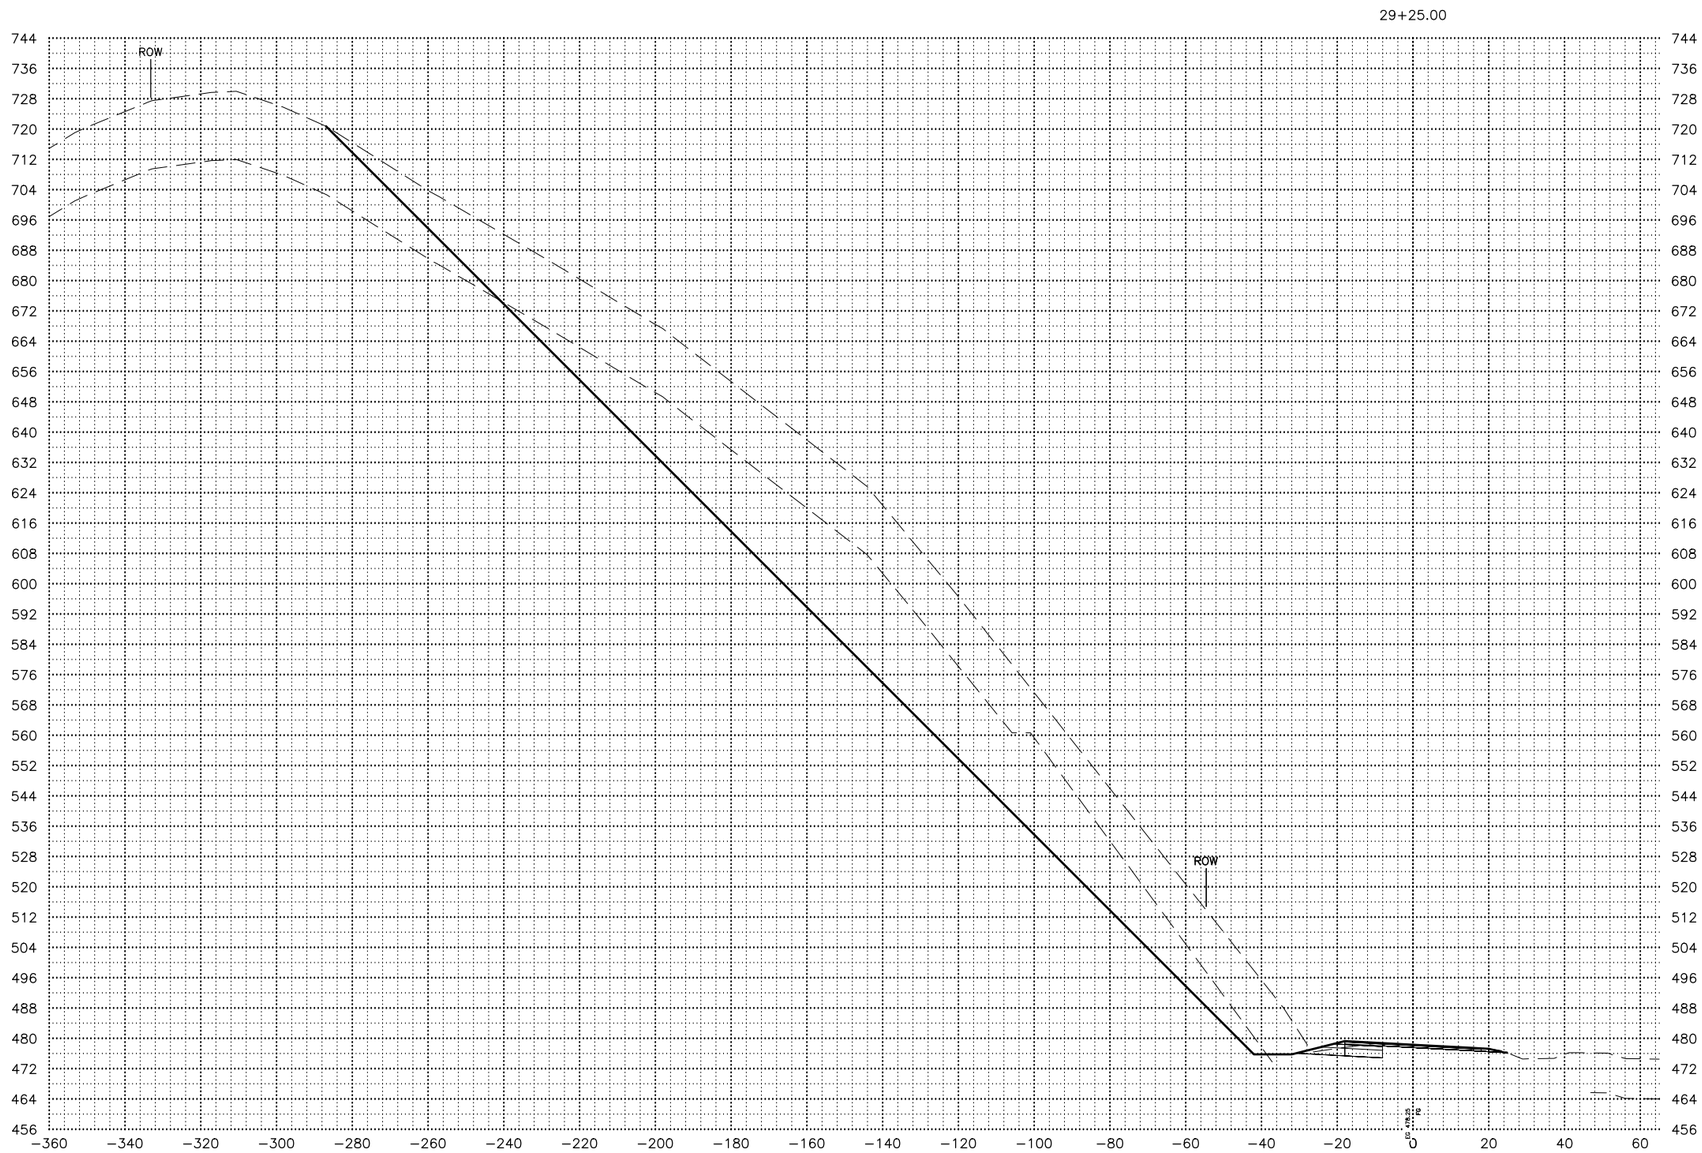

SHEET NO.	TOTAL SHEETS
X27	X254
STATE	YEAR
ALASKA	2027

PROJECT DESIGNATION

0311(031)/
Z546590000

NO.	REVISION
DATE	
NO.	REVISION
DATE	
NO.	REVISION
DATE	

PS&E REVIEW

STATE OF ALASKA
DEPARTMENT OF TRANSPORTATION
AND PUBLIC FACILITIES

SEWARD HWY MP 25.5
TO 36 TRAIL RIVER TO
STERLING WYE REHAB

X–SECTIONS

DATE	TIME	SCALE	DESIGNED BY	ZDK
2/25/2026	7:33 AM	1"=20'	CHECKED BY	CLE
			DRAFTED BY	ZDK/JP

DRAWING LOCATION
W:\PROJECTS\SEWARD HWY MP 25.5-36- 54659\CIV3D\CIV3D\X-SECTION\54659 -X-SECTION_X01-100.DWG

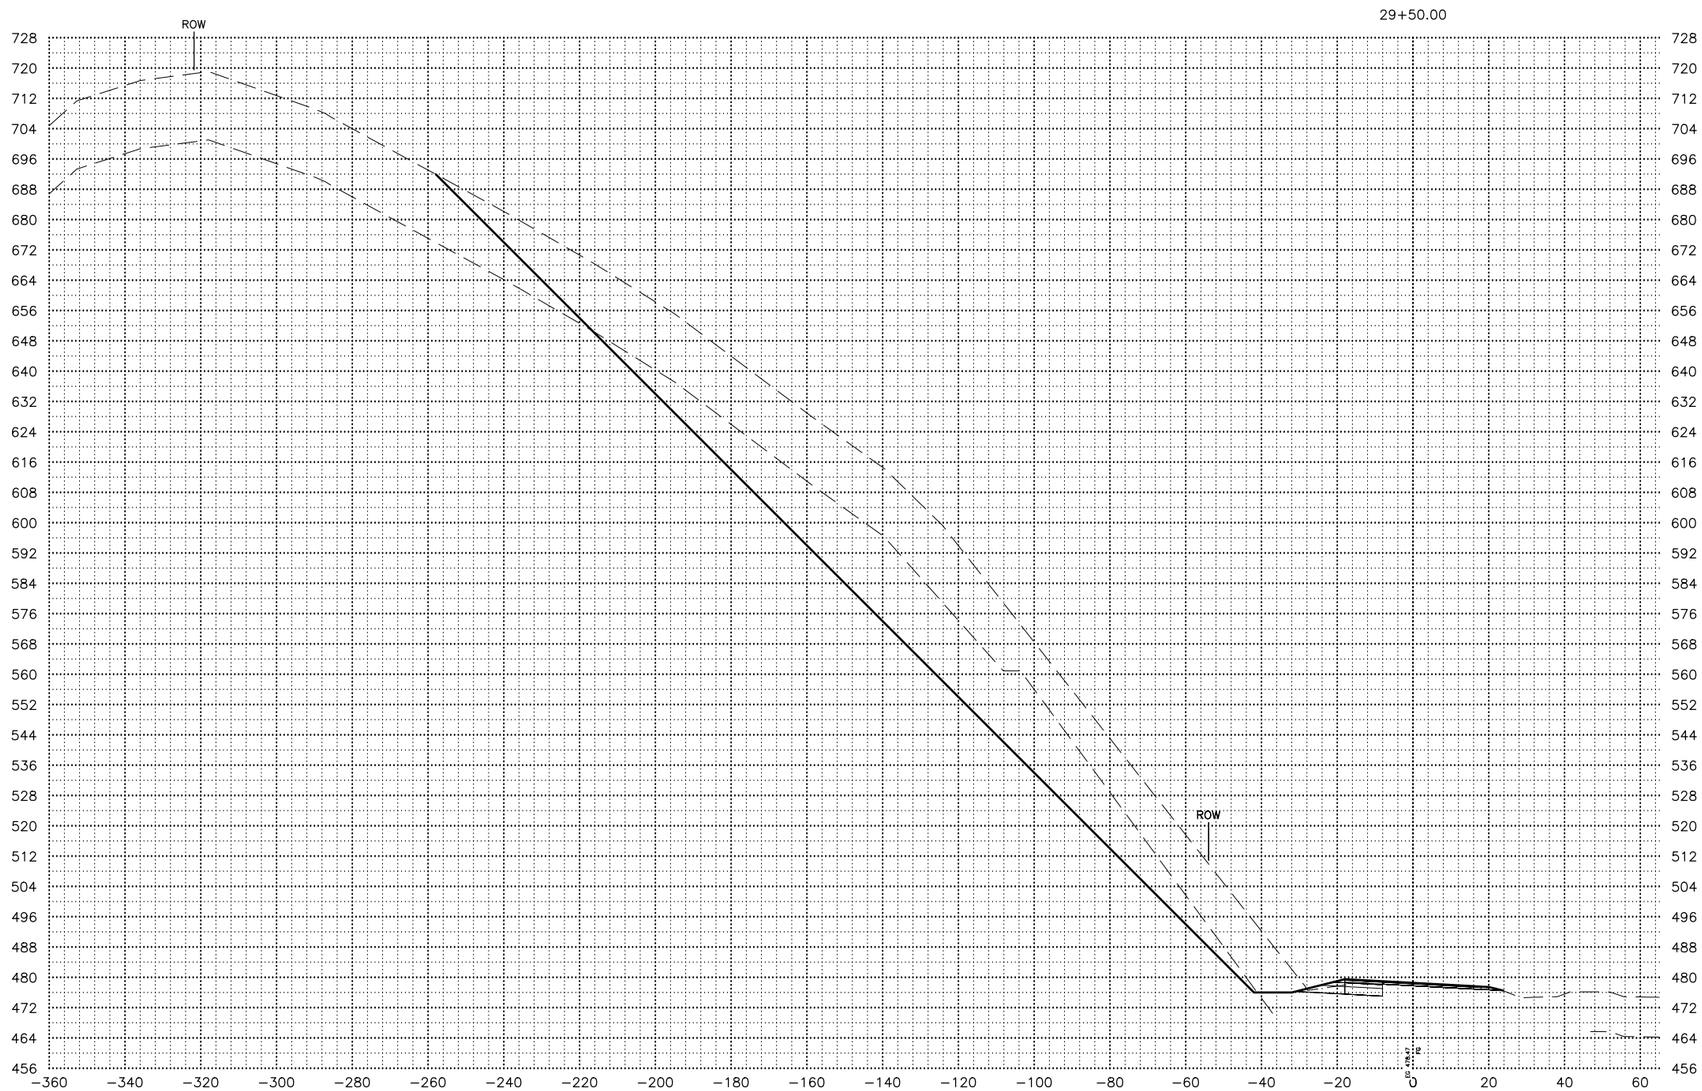

SHEET NO.	TOTAL SHEETS
X28	X254
STATE	YEAR
ALASKA	2027

PROJECT DESIGNATION

0311(031)/
Z546590000

NO.	REVISION
DATE	
NO.	REVISION
DATE	
NO.	REVISION
DATE	

PS&E REVIEW

STATE OF ALASKA
DEPARTMENT OF TRANSPORTATION
AND PUBLIC FACILITIES

SEWARD HWY MP 25.5
TO 36 TRAIL RIVER TO
STERLING WYE REHAB

X–SECTIONS

DATE	TIME
2/25/2026	7:33 AM

SCALE
1"=20'

DESIGNED BY	ZDK
CHECKED BY	CLE
DRAFTED BY	ZDK/JP

DRAWING LOCATION
W:\PROJECTS\SEWARD HWY MP 25.5-36- 54659\CIV3D\CIV3D\X-SECTION\54659 -X-SECTION_X01-100.DWG

SHEET NO.	TOTAL SHEETS
X29	X254
STATE	YEAR
ALASKA	2027

PROJECT DESIGNATION

0311(031)/
Z546590000

NO.	REVISION
DATE	
NO.	REVISION
DATE	
NO.	REVISION
DATE	

PS&E REVIEW

STATE OF ALASKA
DEPARTMENT OF TRANSPORTATION
AND PUBLIC FACILITIES

SEWARD HWY MP 25.5
TO 36 TRAIL RIVER TO
STERLING WYE REHAB

X–SECTIONS

DATE	TIME	SCALE	DESIGNED BY	ZDK
2/25/2026	7:33 AM	1"=20'	CHECKED BY	CLE
			DRAFTED BY	ZDK/JP

DRAWING LOCATION
W:\PROJECTS\SEWARD HWY MP 25.5-36- 54659\CIV3D\CIV3D\X-SECTION\54659 -X-SECTION_X01-100.DWG

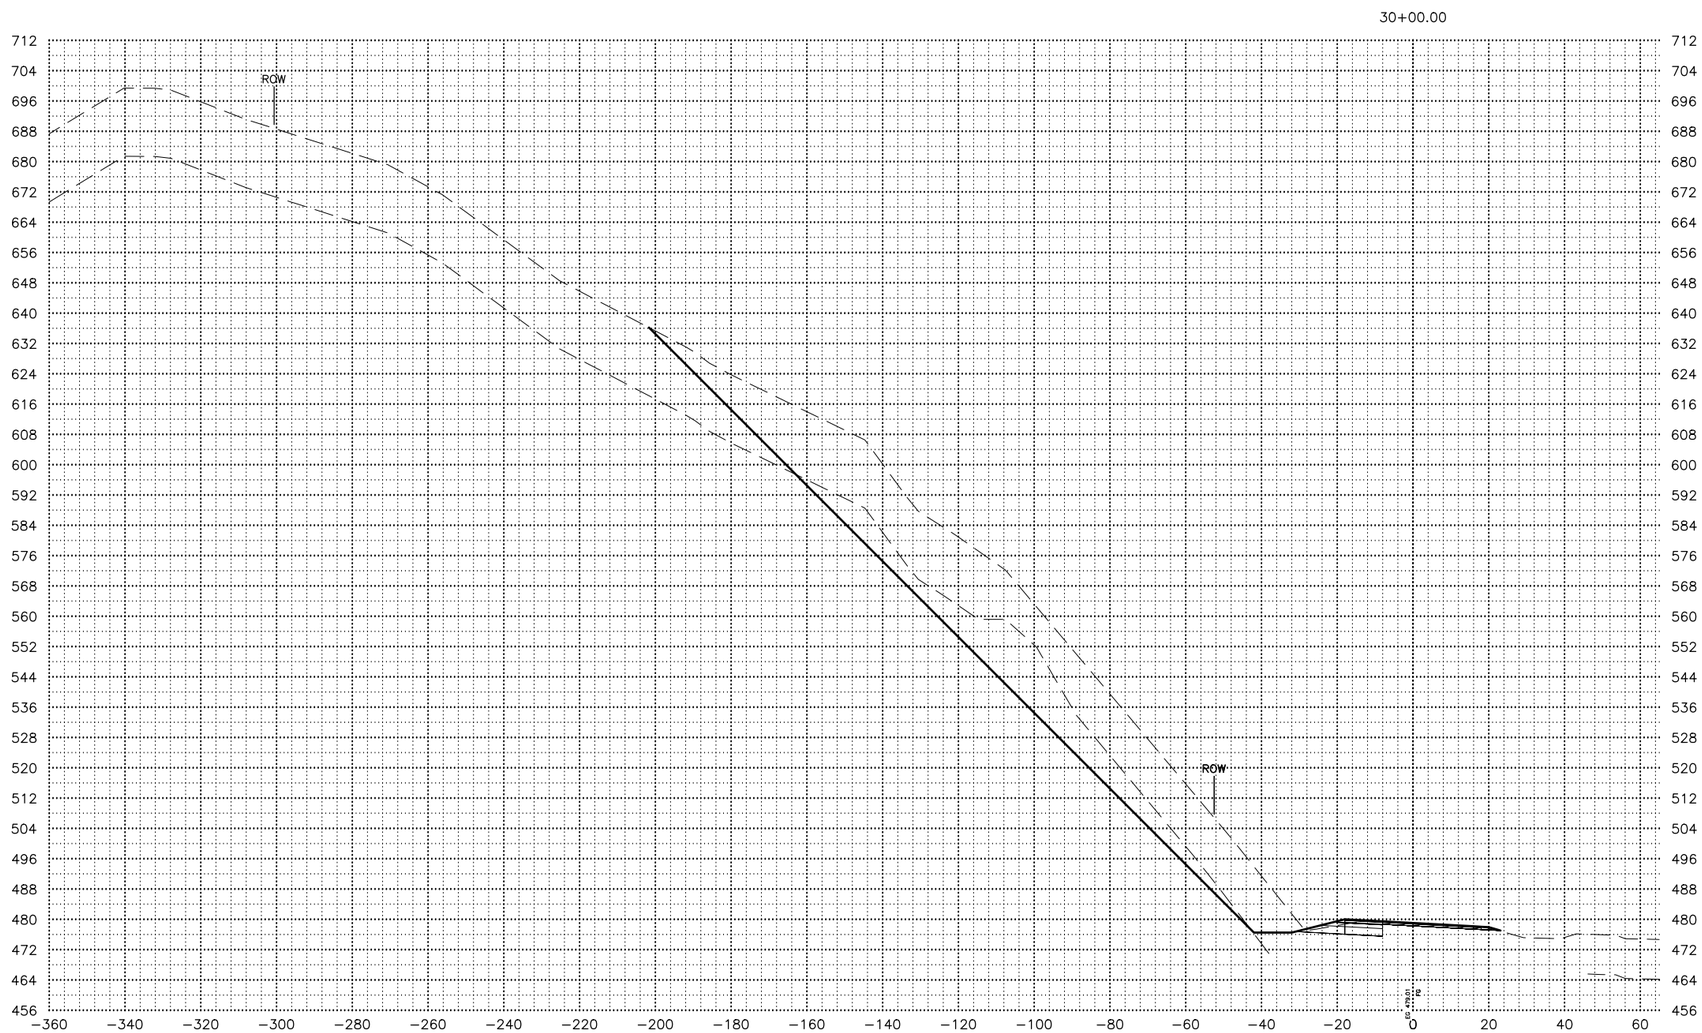

SHEET NO.	TOTAL SHEETS
X30	X254
STATE	YEAR
ALASKA	2027

PROJECT DESIGNATION

0311(031)/
Z546590000

NO.	REVISION
DATE	
NO.	REVISION
DATE	
NO.	REVISION
DATE	

PS&E REVIEW

STATE OF ALASKA
DEPARTMENT OF TRANSPORTATION
AND PUBLIC FACILITIES

SEWARD HWY MP 25.5
TO 36 TRAIL RIVER TO
STERLING WYE REHAB

X–SECTIONS

DRAWING LOCATION	DATE	TIME	SCALE	DESIGNED BY	ZDK
W:\PROJECTS\SEWARD HWY MP 25.5-36- 54659\CIV3D\CIV3D\X-SECTION\54659 -X-SECTION_X01-100.DWG	2/25/2026	7:33 AM	1"=20'	CHECKED BY	CLE
				DRAFTED BY	ZDK/JP

DATE	TIME
2/25/2026	7:34 AM

SCALE
1"=20'

DESIGNED BY	ZDK
CHECKED BY	CLE
DRAFTED BY	ZDK/JP

DRAWING LOCATION
W:\PROJECTS\SEWARD HWY MP 25.5-36- 54659\CIV3D\CIV3D\X-SECTION\54659 -X-SECTION_X01-100.DWG

SHEET NO.	TOTAL SHEETS
X31	X254
STATE	YEAR
ALASKA	2027

PROJECT DESIGNATION
0311(031)/
Z546590000

NO.	REVISION
DATE	
NO.	REVISION
DATE	
NO.	REVISION
DATE	

PS&E REVIEW

STATE OF ALASKA
DEPARTMENT OF TRANSPORTATION
AND PUBLIC FACILITIES

SEWARD HWY MP 25.5
TO 36 TRAIL RIVER TO
STERLING WYE REHAB

X-SECTIONS

SHEET NO.	TOTAL SHEETS
X32	X254
STATE	YEAR
ALASKA	2027

PROJECT DESIGNATION

0311(031)/
Z546590000

NO.	REVISION
DATE	
NO.	REVISION
DATE	
NO.	REVISION
DATE	

PS&E REVIEW

STATE OF ALASKA
DEPARTMENT OF TRANSPORTATION
AND PUBLIC FACILITIES

SEWARD HWY MP 25.5
TO 36 TRAIL RIVER TO
STERLING WYE REHAB

X–SECTIONS

DATE	TIME	SCALE	DESIGNED BY	ZDK
2/25/2026	7:34 AM	1"=20'	CHECKED BY	CLE
			DRAFTED BY	ZDK/JP

DRAWING LOCATION
W:\PROJECTS\SEWARD HWY MP 25.5-36- 54659\CIV3D\CIV3D\X-SECTION\54659 -X-SECTION_X01-100.DWG

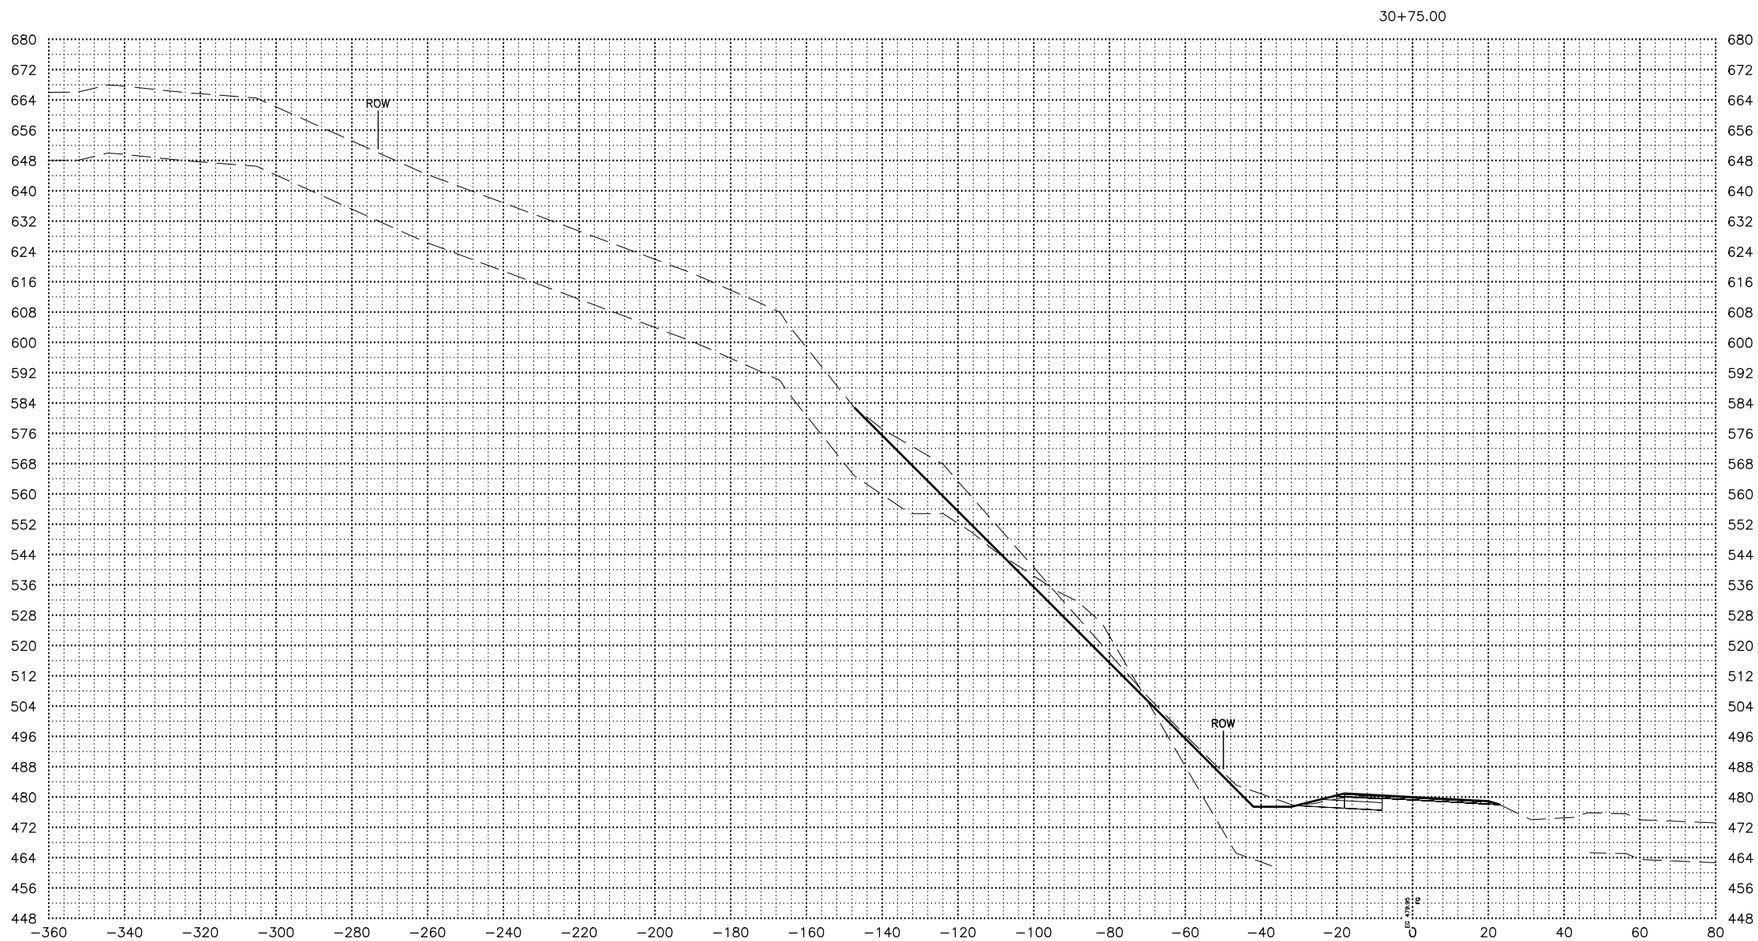

SHEET NO.	TOTAL SHEETS
X33	X254
STATE	YEAR
ALASKA	2027

PROJECT DESIGNATION

0311(031)/
Z546590000

NO.	REVISION
DATE	
NO.	REVISION
DATE	
NO.	REVISION
DATE	

PS&E REVIEW

STATE OF ALASKA
DEPARTMENT OF TRANSPORTATION
AND PUBLIC FACILITIES

SEWARD HWY MP 25.5
TO 36 TRAIL RIVER TO
STERLING WYE REHAB

X–SECTIONS

DATE	TIME	SCALE	DESIGNED BY	ZDK
2/25/2026	7:34 AM	1"=20'	CHECKED BY	CLE
			DRAFTED BY	ZDK/JP

DRAWING LOCATION
W:\PROJECTS\SEWARD HWY MP 25.5-36- 54659\CIV3D\CIV3D\X-SECTION\54659 -X-SECTION_X01-100.DWG

DATE	TIME	SCALE	DESIGNED BY	CHECKED BY	DRAFTED BY
2/25/2026	7:34 AM	1"=20'	ZDK	CLE	ZDK/JP

DRAWING LOCATION
W:\PROJECTS\SEWARD HWY MP 25.5-36- 54659\CIV3D\CIV3D\X-SECTION\54659 -X-SECTION_X01-100.DWG

31+25.00

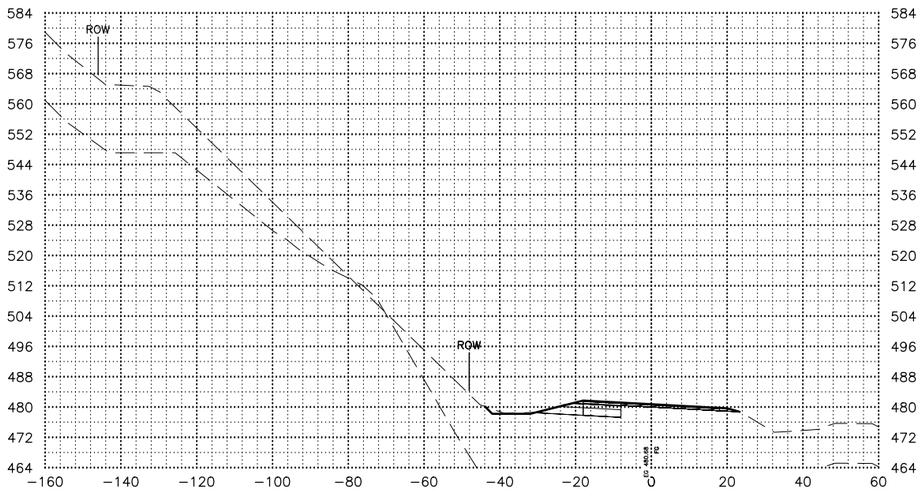

32+00.00

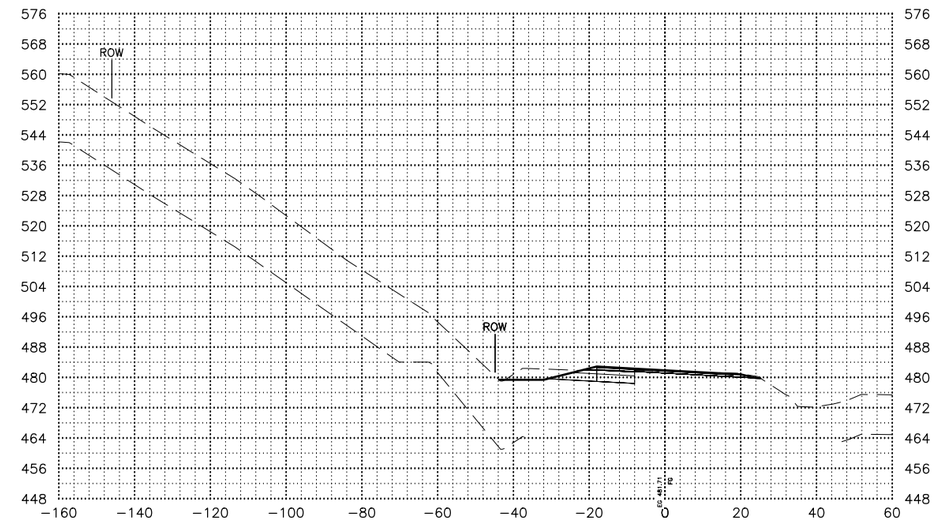

31+00.00

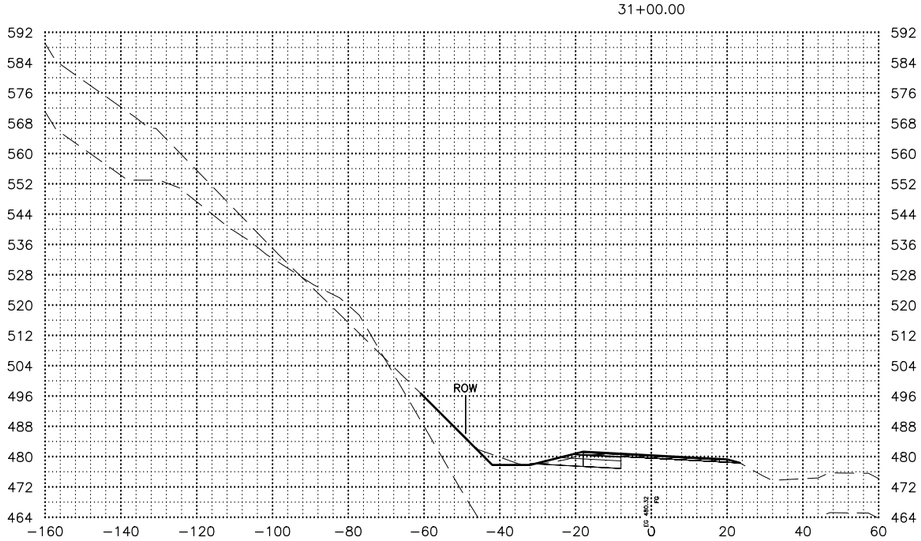

31+50.00

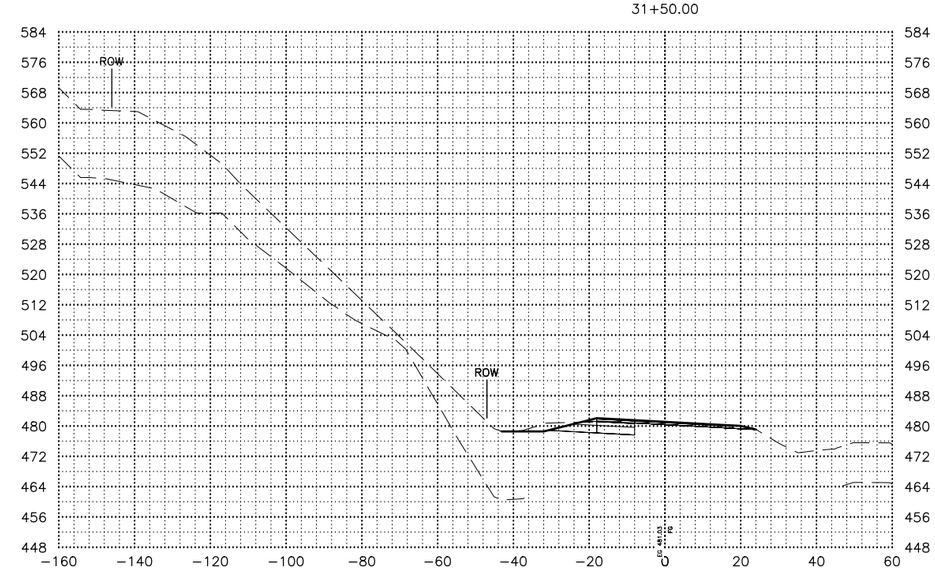

SHEET NO.	TOTAL SHEETS
X34	X254
STATE	YEAR
ALASKA	2027

PROJECT DESIGNATION

0311(031)/
Z546590000

NO.	REVISION
DATE	
NO.	REVISION
DATE	
NO.	REVISION
DATE	

PS&E REVIEW

STATE OF ALASKA
DEPARTMENT OF TRANSPORTATION
AND PUBLIC FACILITIES

SEWARD HWY MP 25.5
TO 36 TRAIL RIVER TO
STERLING WYE REHAB

X-SECTIONS

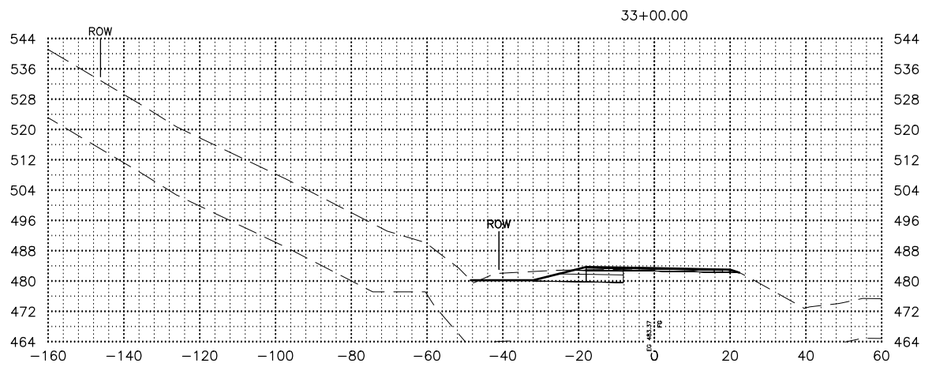

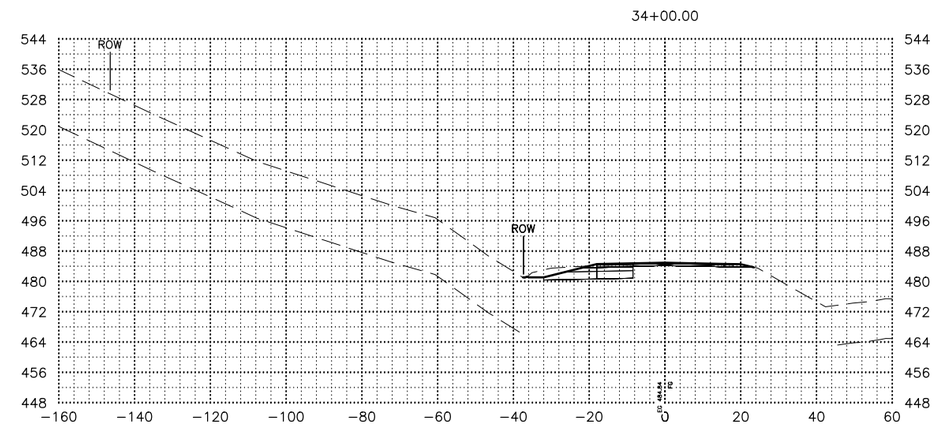

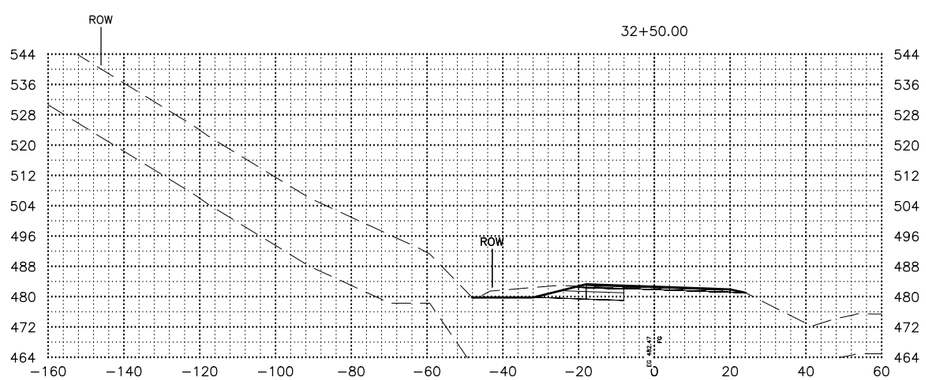

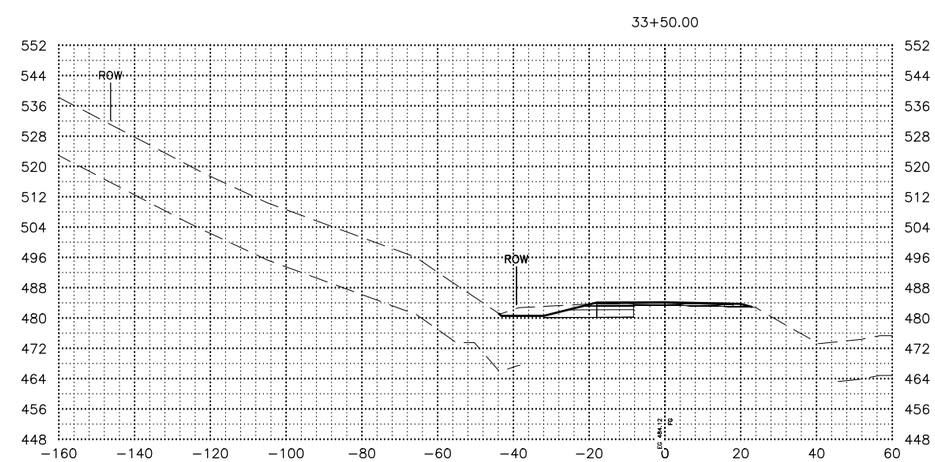

SHEET NO.	TOTAL SHEETS
X35	X254
STATE	YEAR
ALASKA	2027

PROJECT DESIGNATION

0311(031)/ Z546590000

NO.	REVISION
DATE	
NO.	REVISION
DATE	
NO.	REVISION
DATE	

PS&E REVIEW

STATE OF ALASKA
DEPARTMENT OF TRANSPORTATION AND PUBLIC FACILITIES

SEWARD HWY MP 25.5 TO 36 TRAIL RIVER TO STERLING WYE REHAB

X–SECTIONS

DRAWING LOCATION
W:\PROJECTS\SEWARD HWY MP 25.5-36- 54659\CIV3D\CIV3D\X-SECTION\54659 -X-SECTION_X01-100.DWG

DATE 2/25/2026 TIME 7:34 AM
SCALE 1"=20'
DESIGNED BY ZDK
CHECKED BY CLE
DRAFTED BY ZDK/JP

DATE	TIME	SCALE	DESIGNED BY	ZDK
2/25/2026	7:34 AM	1"=20'	CHECKED BY	CLE
			DRAFTED BY	ZDK/JP

DRAWING LOCATION
W:\PROJECTS\SEWARD HWY MP 25.5-36- 54659\CIV3D\CIV3D\X-SECTION\54659 -X-SECTION_X01-100.DWG

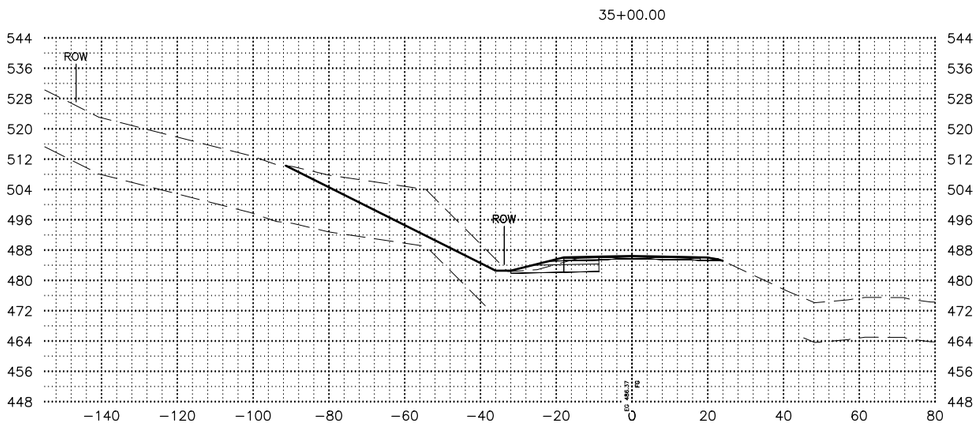

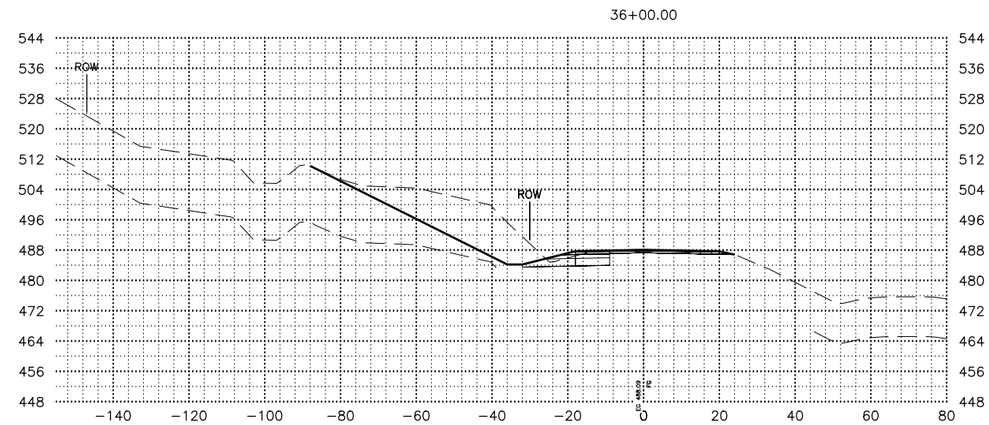

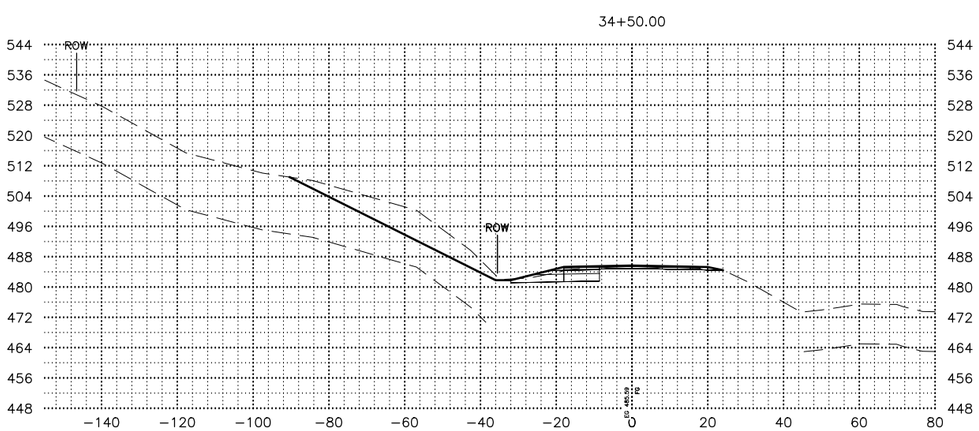

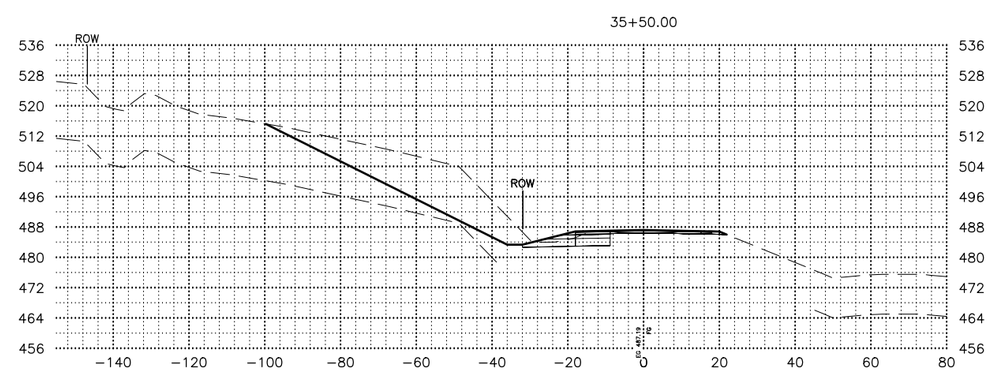

SHEET NO.	TOTAL SHEETS
X36	X254
STATE	YEAR
ALASKA	2027

PROJECT DESIGNATION
0311(031)/
Z546590000

NO.	REVISION
DATE	
NO.	REVISION
DATE	
NO.	REVISION
DATE	

PS&E REVIEW

STATE OF ALASKA
DEPARTMENT OF TRANSPORTATION
AND PUBLIC FACILITIES

SEWARD HWY MP 25.5
TO 36 TRAIL RIVER TO
STERLING WYE REHAB

X-SECTIONS

DATE	TIME	SCALE	DESIGNED BY	ZDK
2/25/2026	7:34 AM	1"=20'	CHECKED BY	CLE
			DRAFTED BY	ZDK/JP

DRAWING LOCATION
W:\PROJECTS\SEWARD HWY MP 25.5-36- 54659\CIV3D\CIV3D\X-SECTION\54659 -X-SECTION_X01-100.DWG

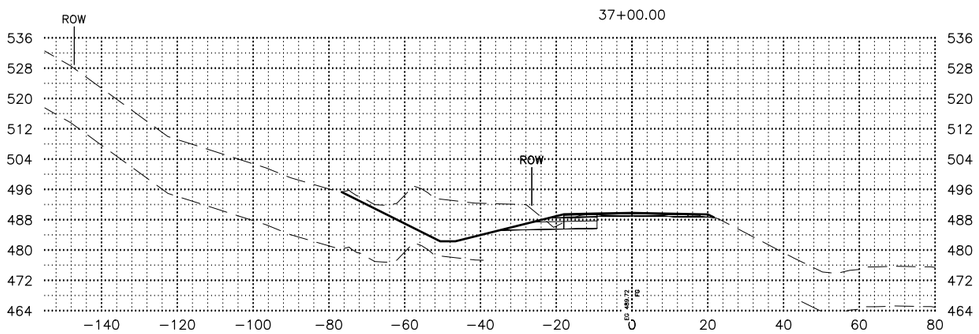

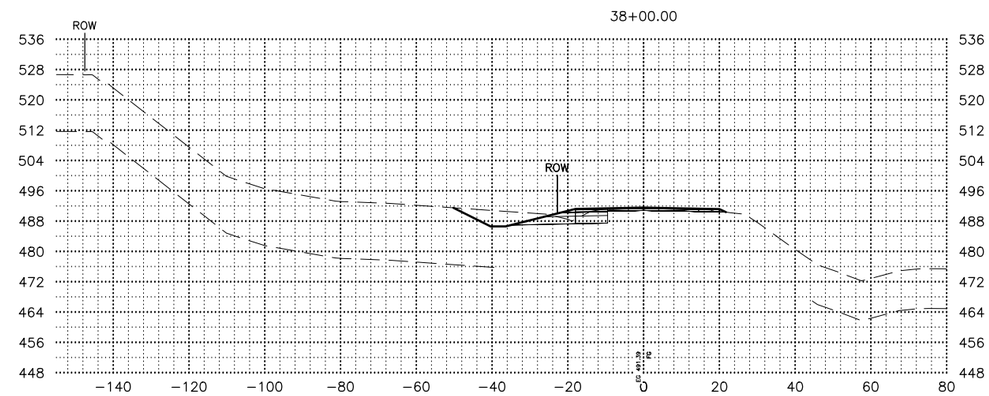

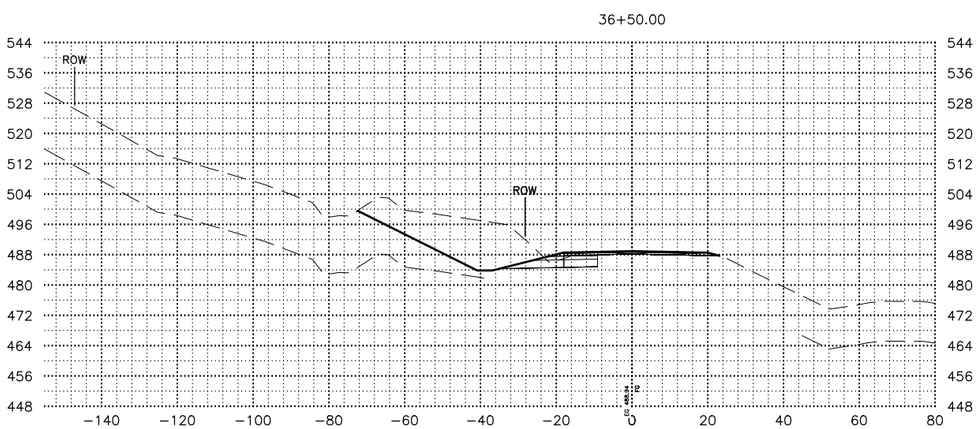

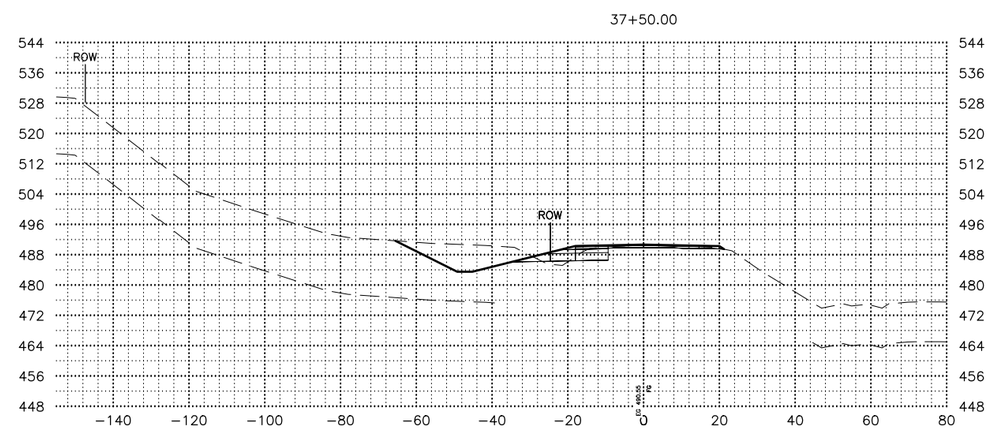

SHEET NO.	TOTAL SHEETS
X37	X254
STATE	YEAR
ALASKA	2027

PROJECT DESIGNATION
0311(031)/
Z546590000

NO.	REVISION
DATE	
NO.	REVISION
DATE	
NO.	REVISION
DATE	

PS&E REVIEW

STATE OF ALASKA
DEPARTMENT OF TRANSPORTATION
AND PUBLIC FACILITIES

SEWARD HWY MP 25.5
TO 36 TRAIL RIVER TO
STERLING WYE REHAB

X-SECTIONS

39+50.00

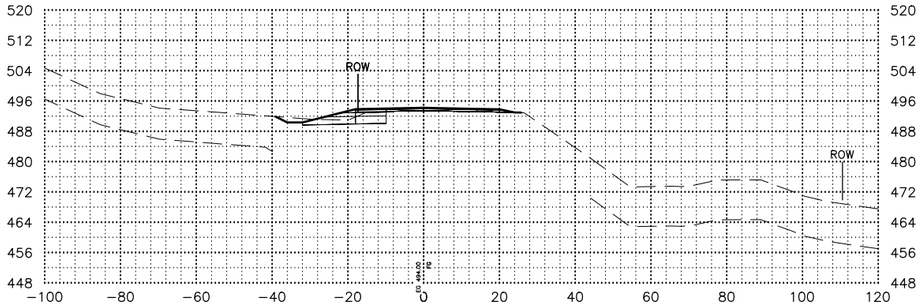

41+00.00

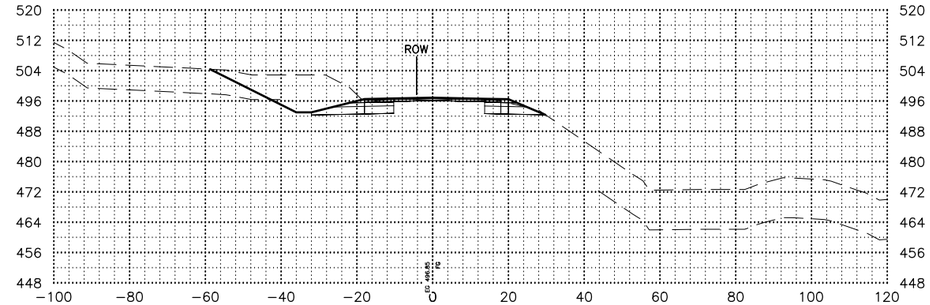

39+00.00

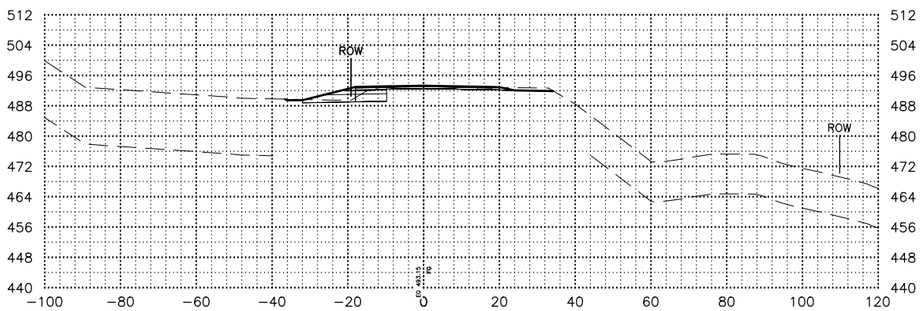

40+50.00

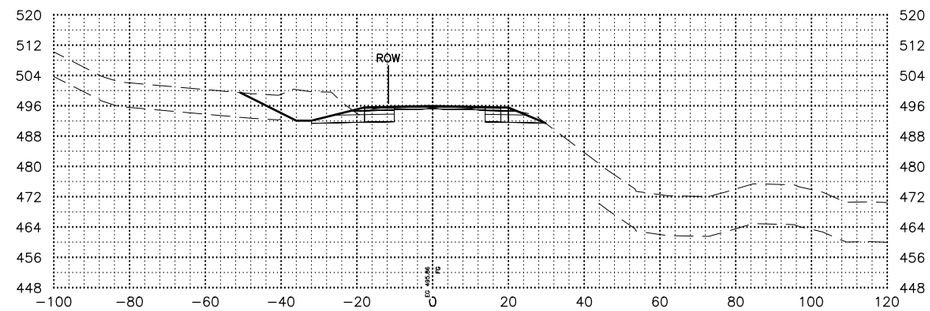

38+50.00

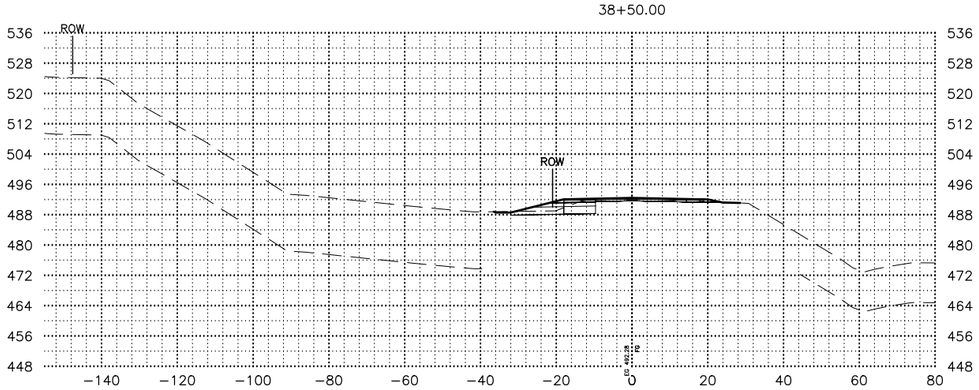

40+00.00

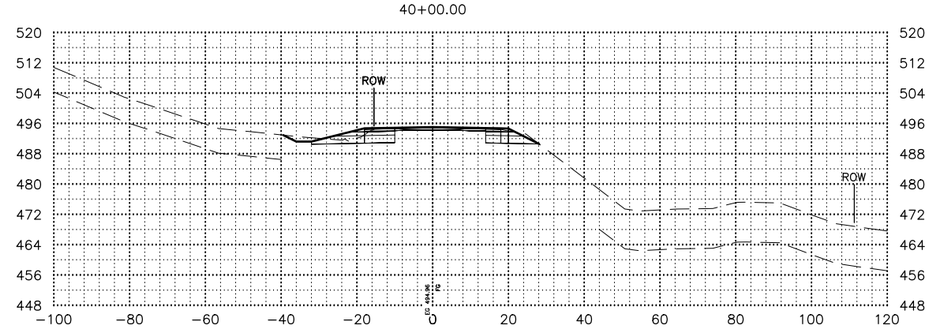

SHEET NO.	TOTAL SHEETS
X38	X254
STATE	YEAR
ALASKA	2027

PROJECT DESIGNATION

0311(031)/
Z546590000

NO.	REVISION
DATE	
NO.	REVISION
DATE	
NO.	REVISION
DATE	

PS&E REVIEW

STATE OF ALASKA
DEPARTMENT OF TRANSPORTATION
AND PUBLIC FACILITIES

SEWARD HWY MP 25.5
TO 36 TRAIL RIVER TO
STERLING WYE REHAB

X-SECTIONS

DATE	TIME	SCALE	DESIGNED BY	CHECKED BY	DRAFTED BY
2/25/2026	7:34 AM	1"=20'	ZDK	CLE	ZDK/JP

DRAWING LOCATION
W:\PROJECTS\SEWARD HWY MP 25.5-36- 54659\CIV3D\CIV3D\X-SECTION\54659 -X-SECTION_X01-100.DWG

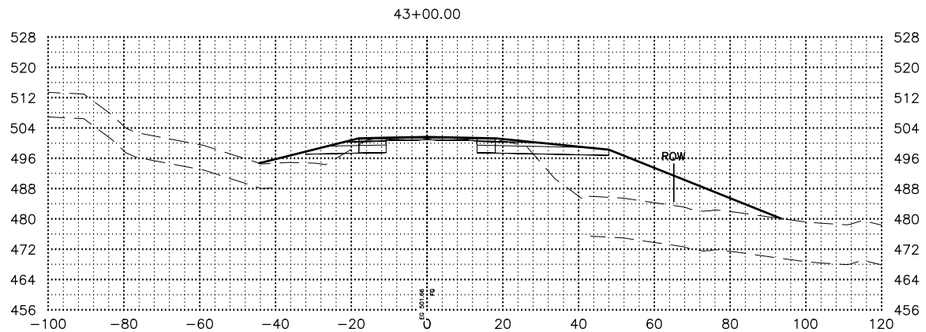

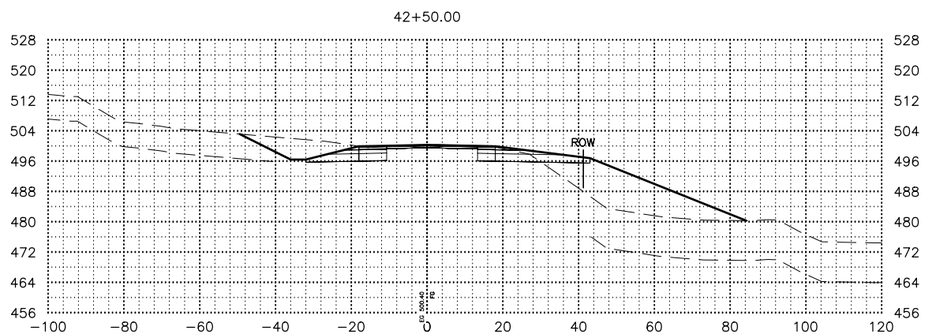

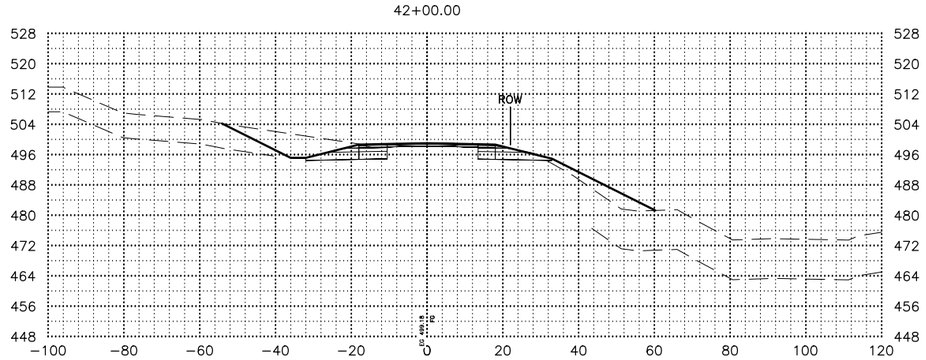

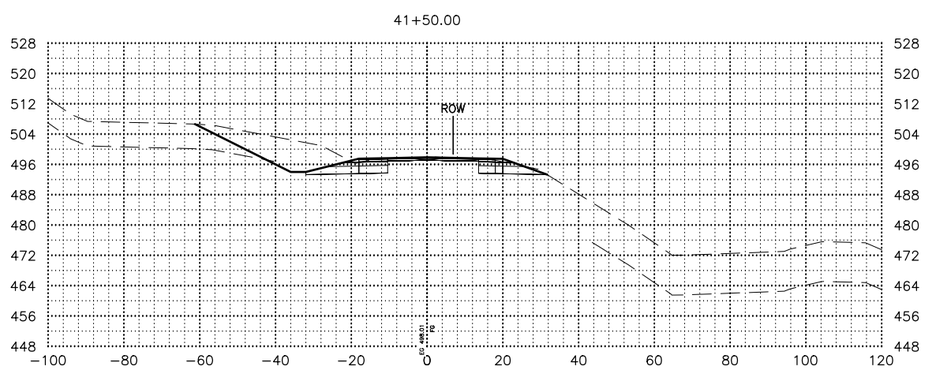

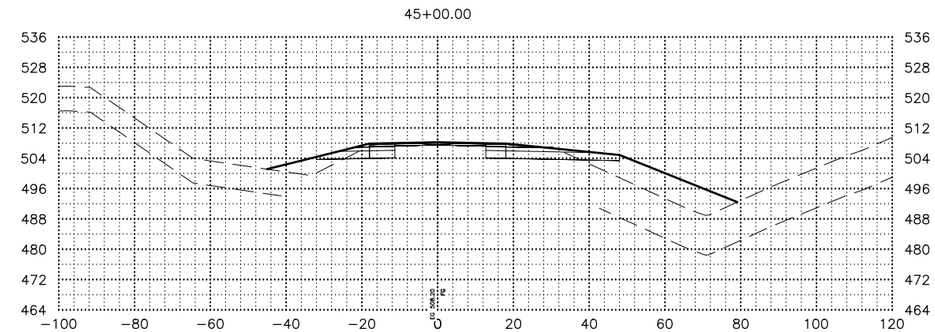

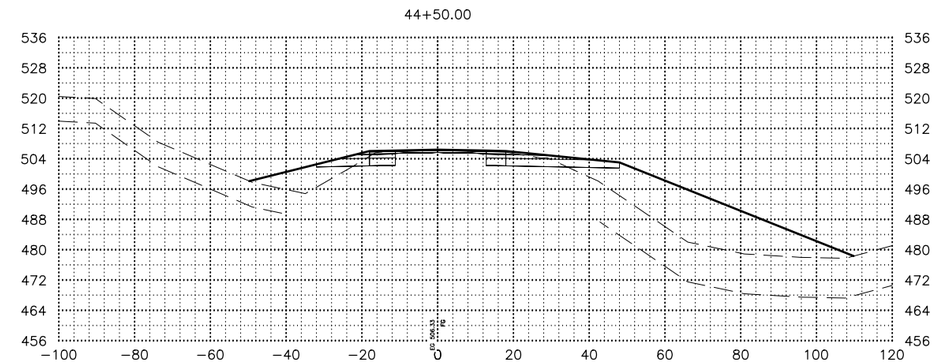

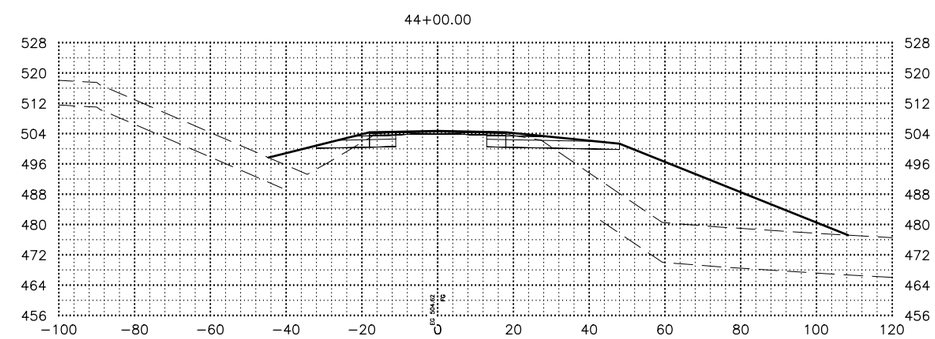

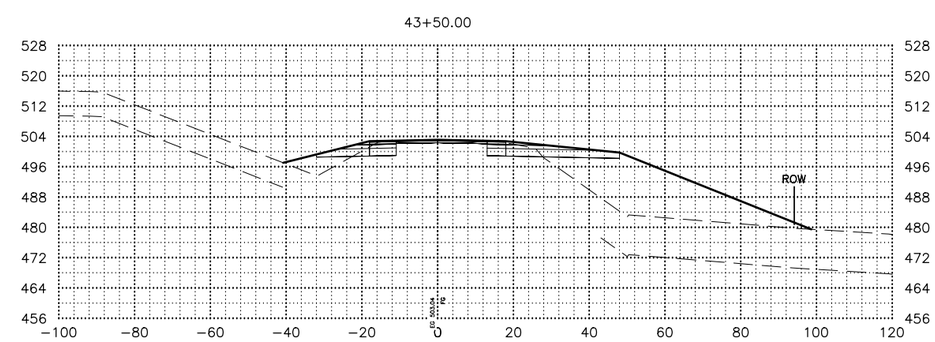

SHEET NO.	TOTAL SHEETS
X39	X254
STATE	YEAR
ALASKA	2027

PROJECT DESIGNATION

0311(031)/
Z546590000

NO.	REVISION
DATE	
NO.	REVISION
DATE	
NO.	REVISION
DATE	

PS&E REVIEW

STATE OF ALASKA
DEPARTMENT OF TRANSPORTATION
AND PUBLIC FACILITIES

SEWARD HWY MP 25.5
TO 36 TRAIL RIVER TO
STERLING WYE REHAB

X–SECTIONS

DRAWING LOCATION
W:\PROJECTS\SEWARD HWY MP 25.5-36- 54659\CIV3D\CIV3D\X-SECTION\54659 -X-SECTION_X01-100.DWG

DATE 2/25/2026 TIME 7:34 AM
SCALE 1"=20'
DESIGNED BY ZDK
CHECKED BY CLE
DRAFTED BY ZDK/JP

46+50.00

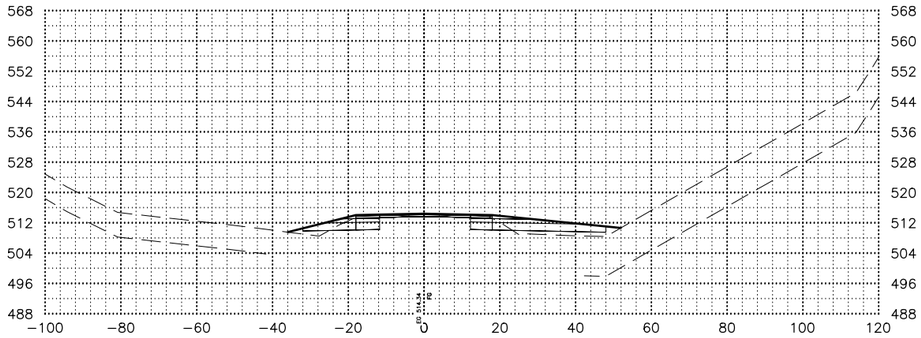

46+00.00

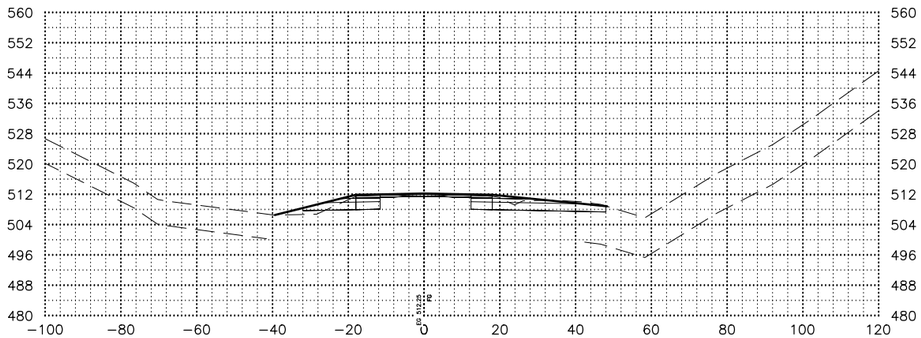

45+50.00

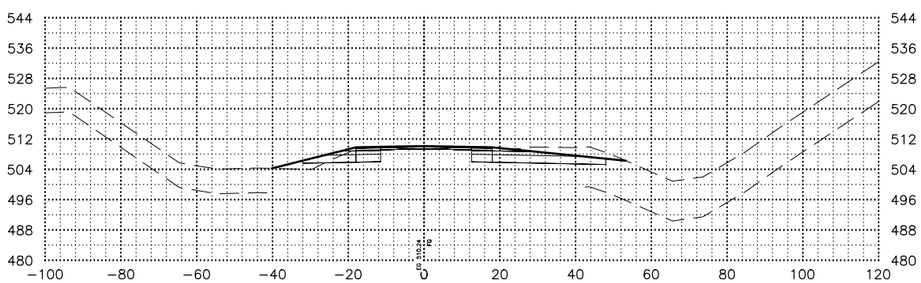

47+75.00

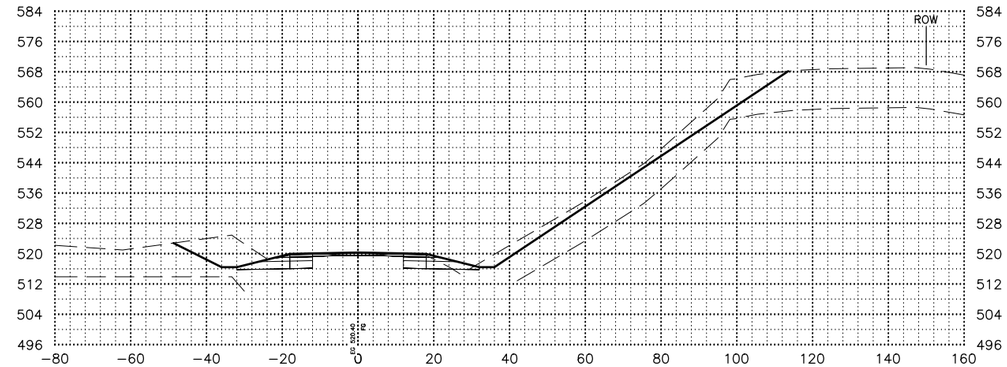

47+50.00

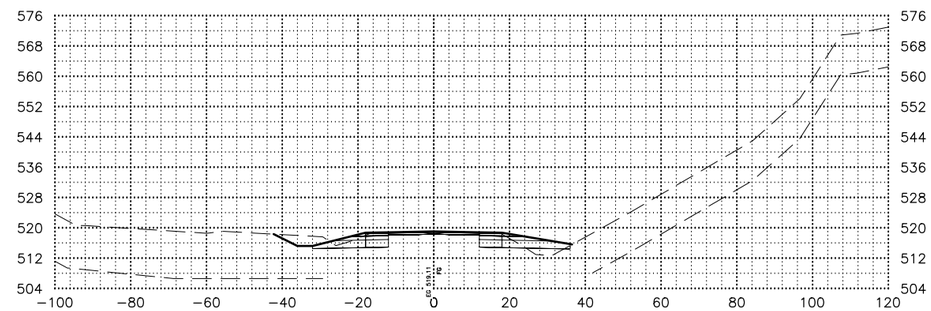

47+00.00

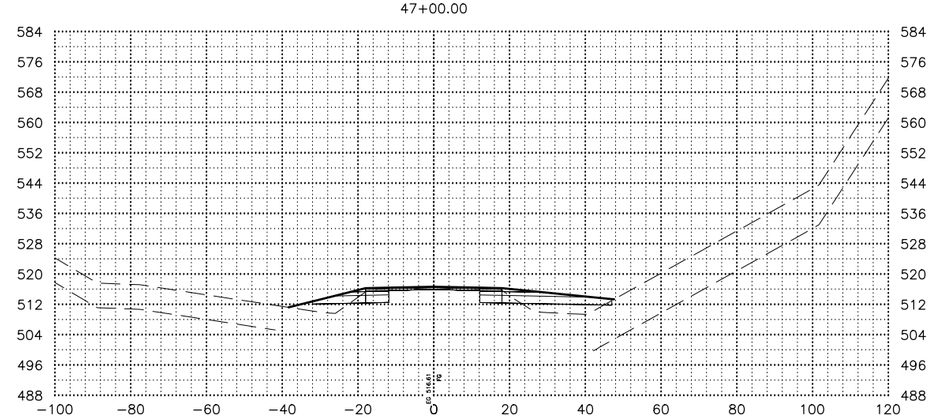

SHEET NO.	TOTAL SHEETS
X40	X254
STATE	YEAR
ALASKA	2027

PROJECT DESIGNATION

0311(031)/
Z546590000

NO.	REVISION
DATE	
NO.	REVISION
DATE	
NO.	REVISION
DATE	

PS&E REVIEW

STATE OF ALASKA
DEPARTMENT OF TRANSPORTATION
AND PUBLIC FACILITIES

SEWARD HWY MP 25.5
TO 36 TRAIL RIVER TO
STERLING WYE REHAB

X–SECTIONS

DRAWING LOCATION
W:\PROJECTS\SEWARD HWY MP 25.5-36- 54659\CIV3D\CIV3D\X-SECTION\54659 -X-SECTION_X01-100.DWG

DATE 2/25/2026 TIME 7:35 AM
SCALE 1"=20'
DESIGNED BY ZDK
CHECKED BY CLE
DRAFTED BY ZDK/JP

48+75.00

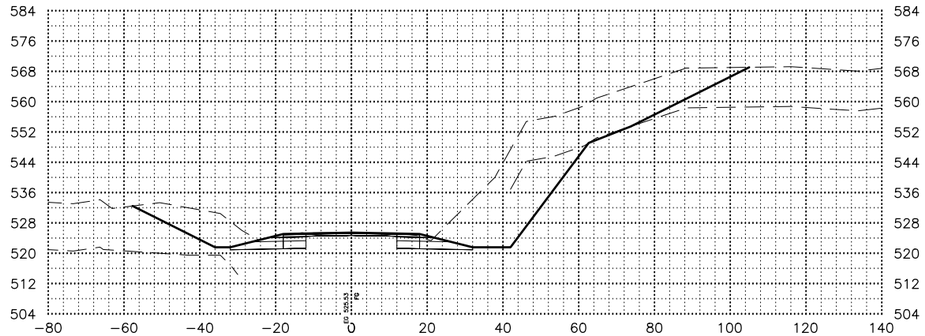

49+75.00

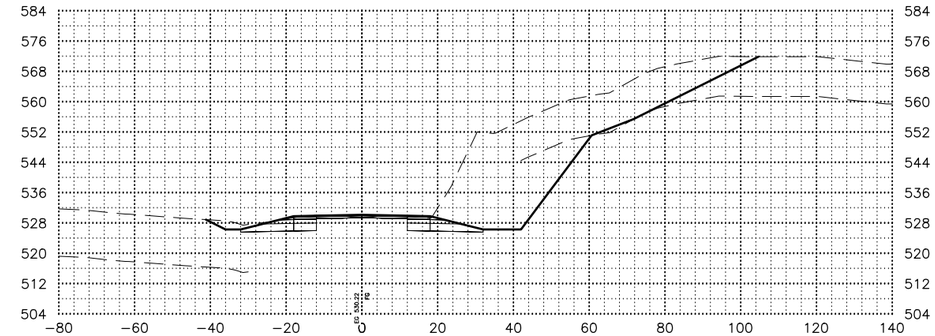

48+50.00

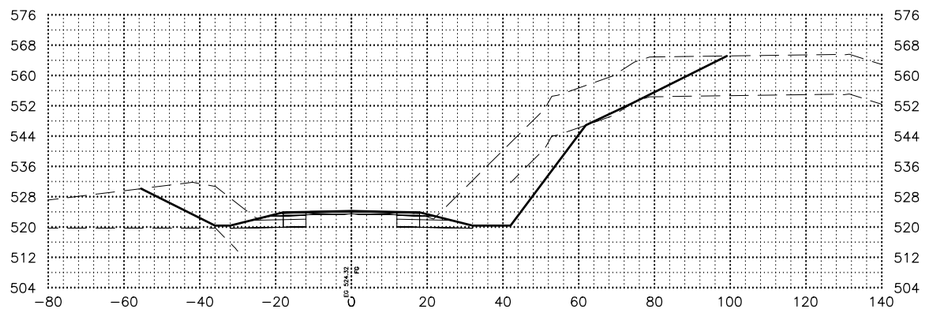

49+50.00

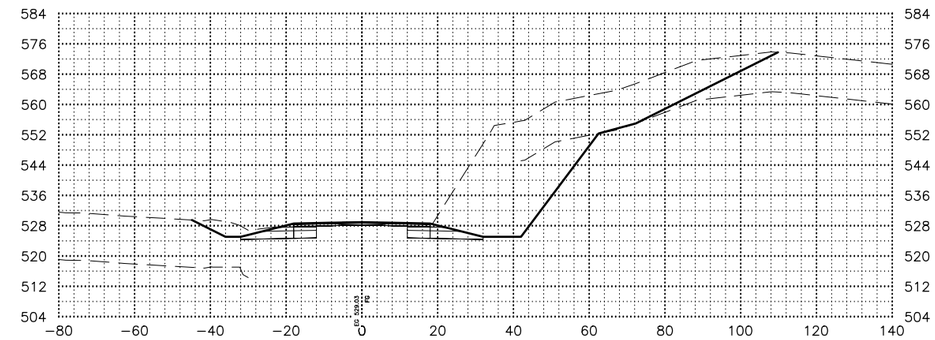

48+25.00

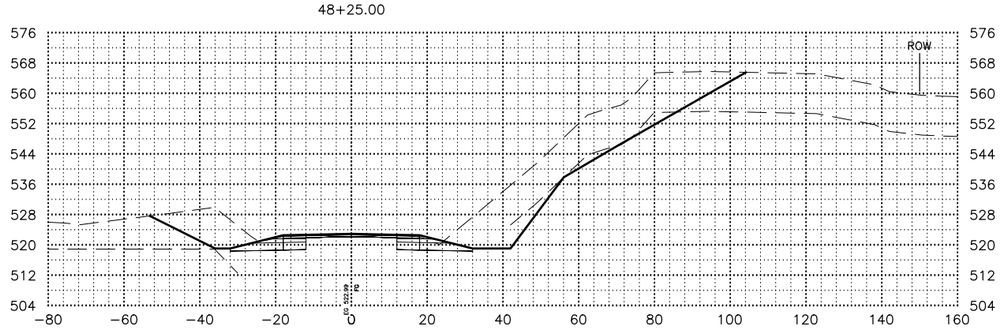

49+25.00

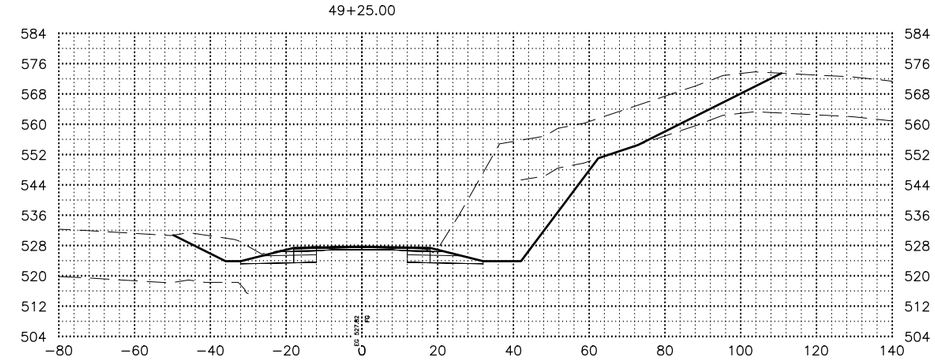

48+00.00

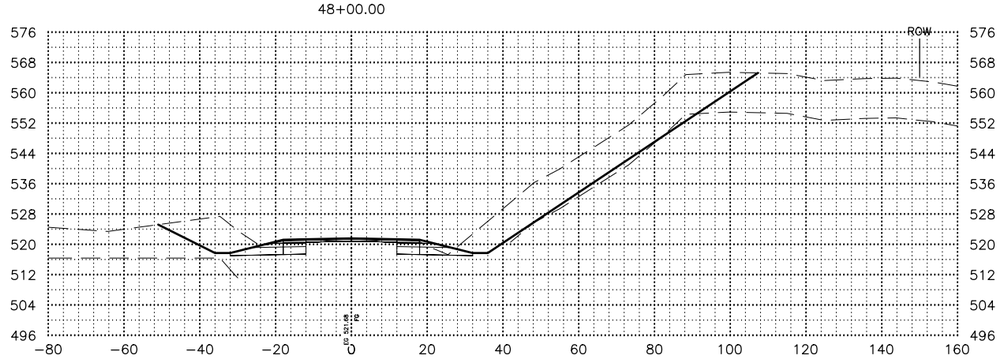

49+00.00

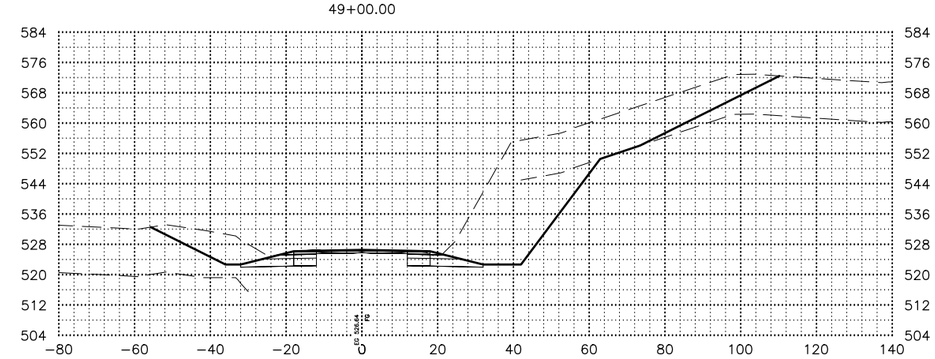

SHEET NO.	TOTAL SHEETS
X41	X254
STATE	YEAR
ALASKA	2027

PROJECT DESIGNATION

0311(031)/
Z546590000

NO.	REVISION
DATE	
NO.	REVISION
DATE	
NO.	REVISION
DATE	

PS&E REVIEW

STATE OF ALASKA
DEPARTMENT OF TRANSPORTATION
AND PUBLIC FACILITIES

SEWARD HWY MP 25.5
TO 36 TRAIL RIVER TO
STERLING WYE REHAB

X–SECTIONS

DATE	TIME	SCALE	DESIGNED BY	ZDK
2/25/2026	7:35 AM	1"=20'	CHECKED BY	CLE
			DRAFTED BY	ZDK/JP

DRAWING LOCATION
W:\PROJECTS\SEWARD HWY MP 25.5-36- 54659\CIV3D\CIV3D\X-SECTION\54659 -X-SECTION_X01-100.DWG

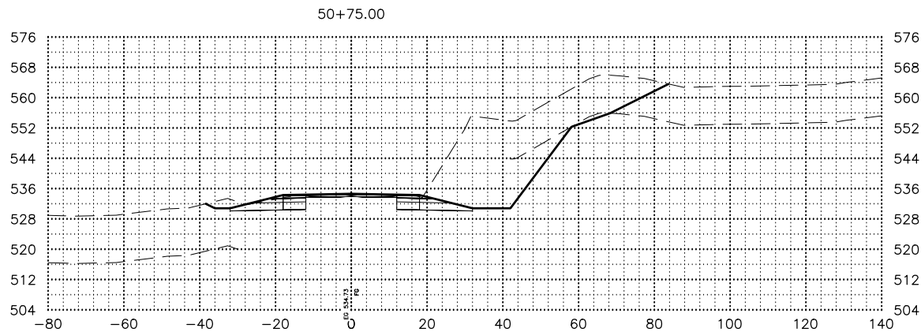

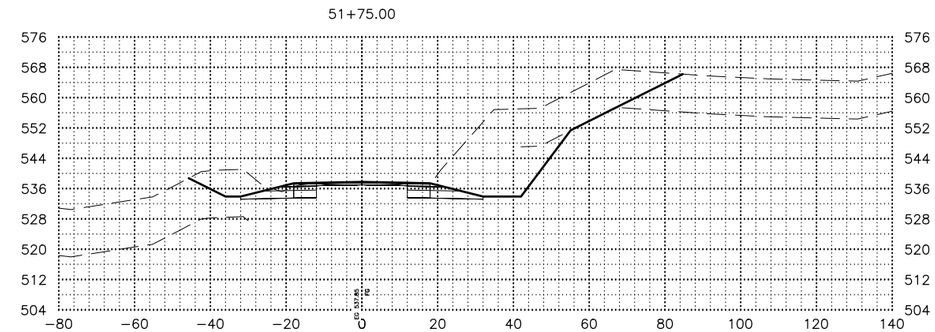

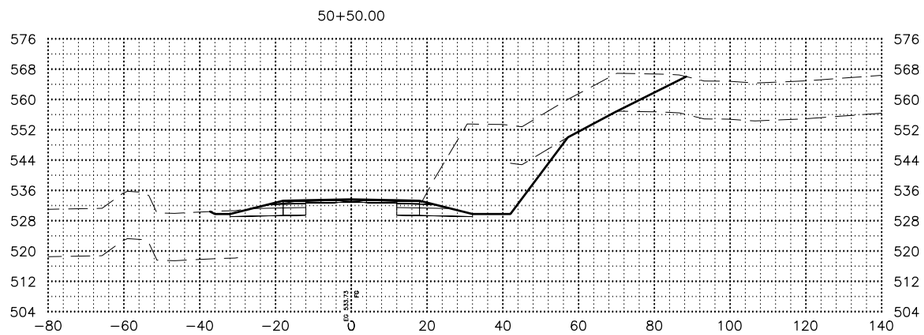

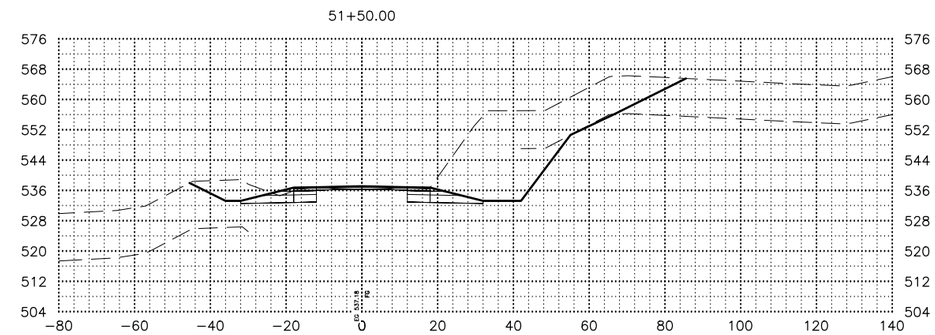

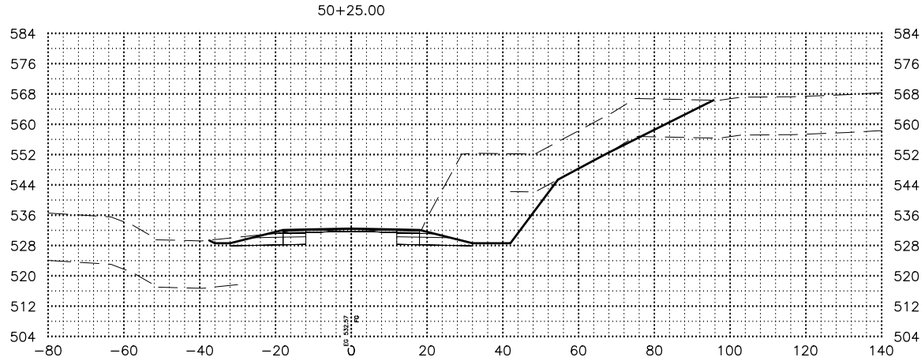

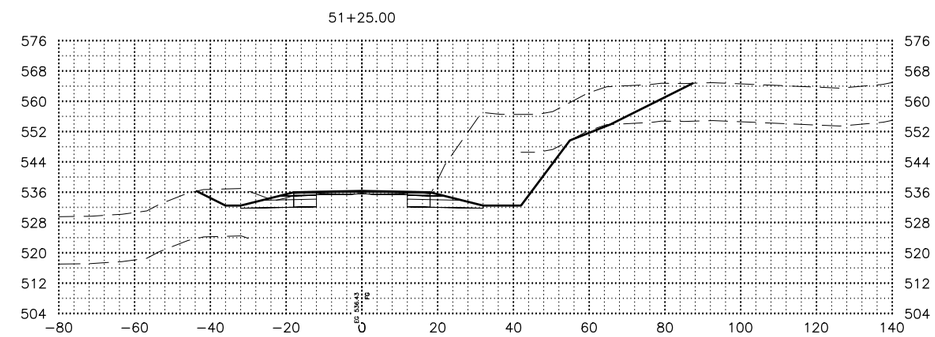

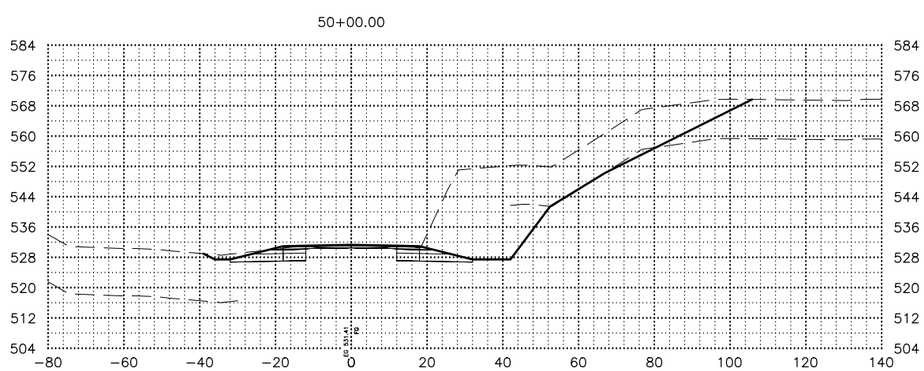

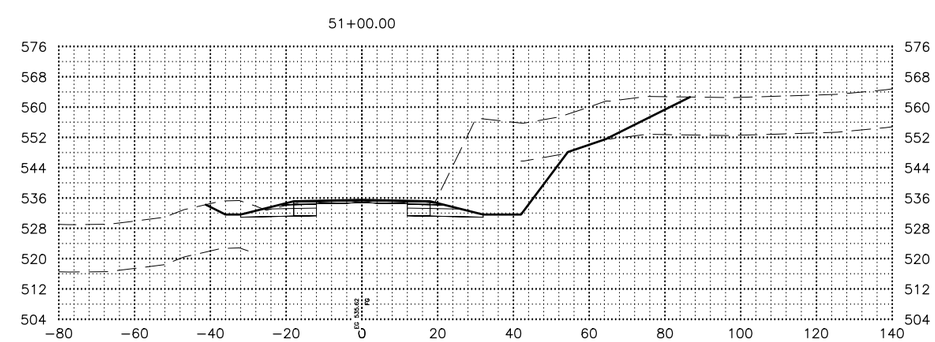

SHEET NO.	TOTAL SHEETS
X42	X254
STATE	YEAR
ALASKA	2027

PROJECT DESIGNATION

0311(031)/
Z546590000

NO.	REVISION
DATE	
NO.	REVISION
DATE	
NO.	REVISION
DATE	

PS&E REVIEW

STATE OF ALASKA
DEPARTMENT OF TRANSPORTATION
AND PUBLIC FACILITIES

SEWARD HWY MP 25.5
TO 36 TRAIL RIVER TO
STERLING WYE REHAB

X–SECTIONS

DRAWING LOCATION
W:\PROJECTS\SEWARD HWY MP 25.5-36- 54659\CIV3D\CIV3D\X-SECTION\54659 -X-SECTION_X01-100.DWG

DATE 2/25/2026 TIME 7:35 AM
SCALE 1"=20'
DESIGNED BY ZDK
CHECKED BY CLE
DRAFTED BY ZDK/JP

52+75.00

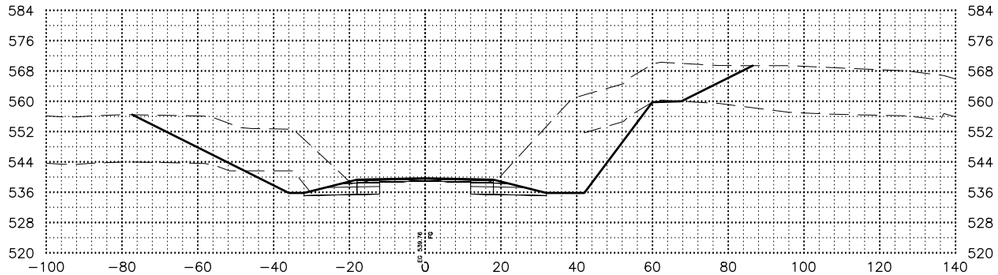

52+50.00

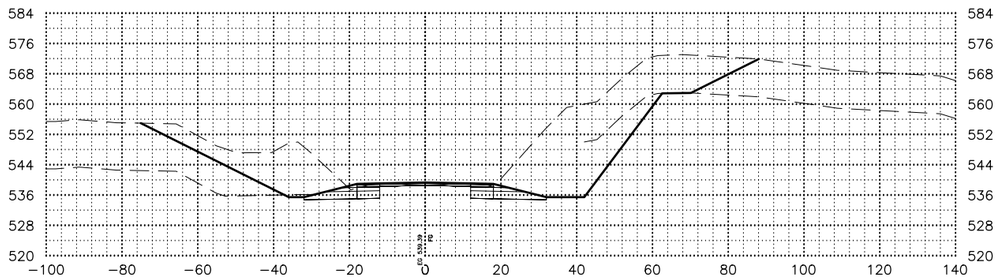

52+25.00

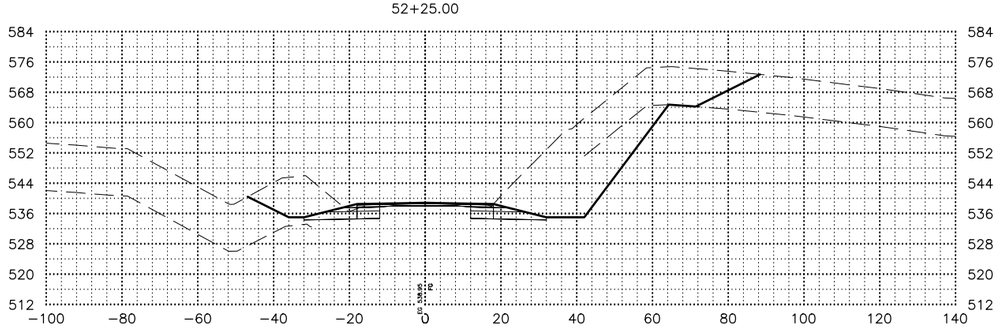

52+00.00

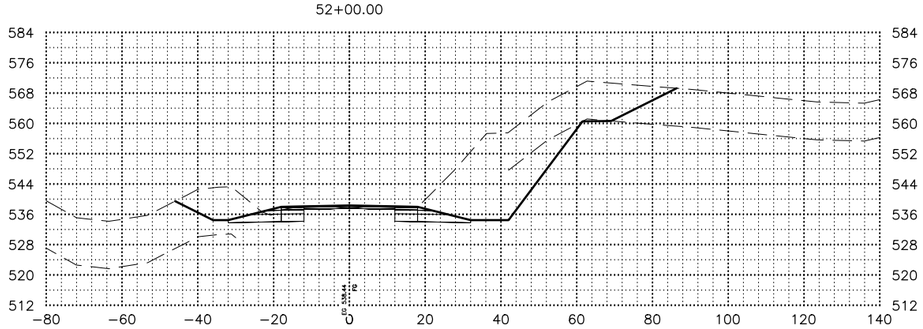

SHEET NO.	TOTAL SHEETS
X43	X254
STATE	YEAR
ALASKA	2027

PROJECT DESIGNATION

0311(031)/
Z546590000

NO.	REVISION
DATE	
NO.	REVISION
DATE	
NO.	REVISION
DATE	

PS&E REVIEW

STATE OF ALASKA
DEPARTMENT OF TRANSPORTATION
AND PUBLIC FACILITIES

SEWARD HWY MP 25.5
TO 36 TRAIL RIVER TO
STERLING WYE REHAB

X–SECTIONS

DRAWING LOCATION
W:\PROJECTS\SEWARD HWY MP 25.5-36- 54659\CIV3D\CIV3D\X-SECTION\54659 -X-SECTION_X01-100.DWG

DATE 2/25/2026 TIME 7:35 AM
SCALE 1"=20'
DESIGNED BY ZDK
CHECKED BY CLE
DRAFTED BY ZDK/JP

53+75.00

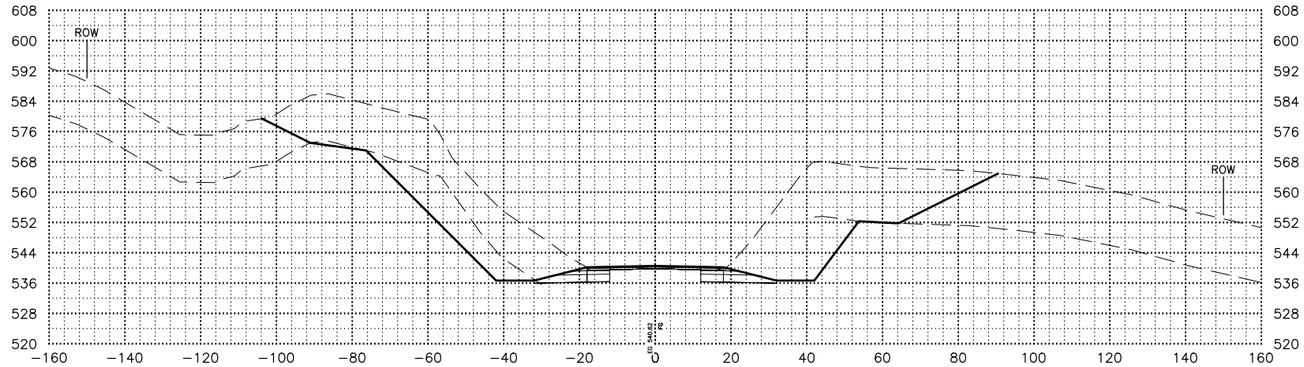

53+50.00

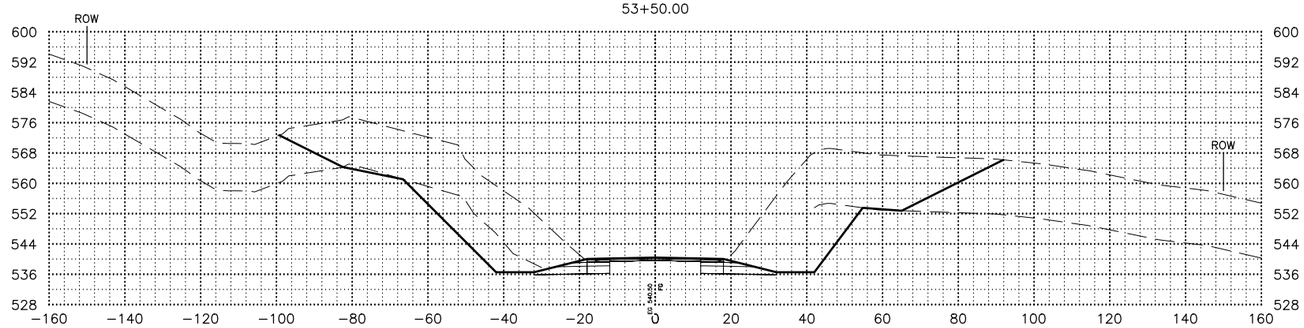

53+25.00

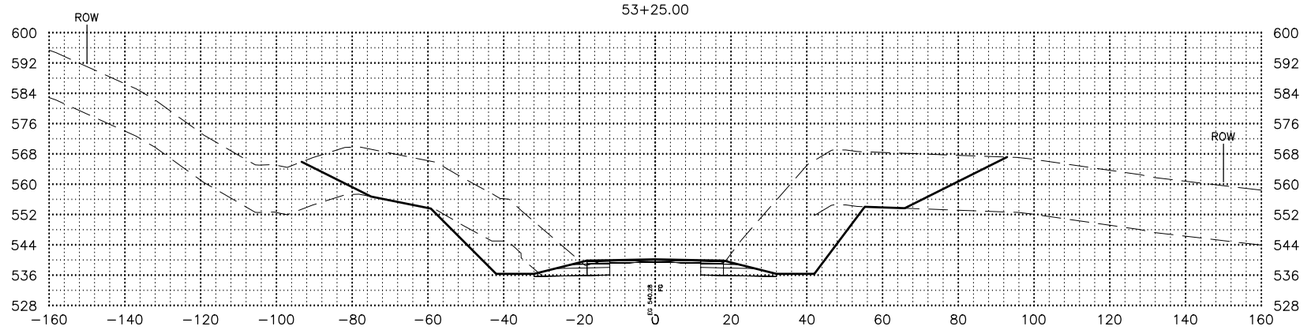

53+00.00

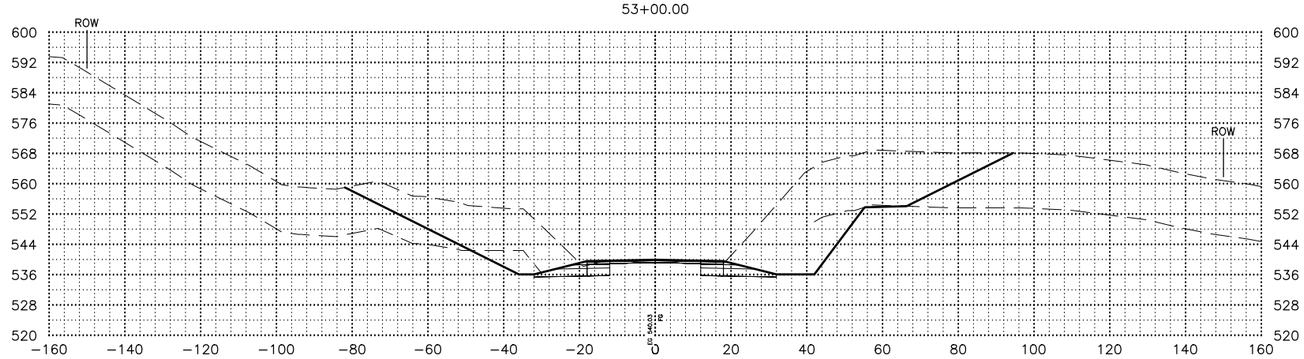

SHEET NO.	TOTAL SHEETS
X44	X254
STATE	YEAR
ALASKA	2027

PROJECT DESIGNATION

0311(031)/
Z546590000

NO.	REVISION
DATE	
NO.	REVISION
DATE	
NO.	REVISION
DATE	

PS&E REVIEW

STATE OF ALASKA
DEPARTMENT OF TRANSPORTATION
AND PUBLIC FACILITIES

SEWARD HWY MP 25.5
TO 36 TRAIL RIVER TO
STERLING WYE REHAB

X–SECTIONS

DATE	TIME	SCALE	DESIGNED BY	ZDK
2/25/2026	7:35 AM	1"=20'	CHECKED BY	CLE
			DRAFTED BY	ZDK/JP

DRAWING LOCATION
W:\PROJECTS\SEWARD HWY MP 25.5-36- 54659\CIV3D\CIV3D\X-SECTION\54659 -X-SECTION_X01-100.DWG

54+50.00

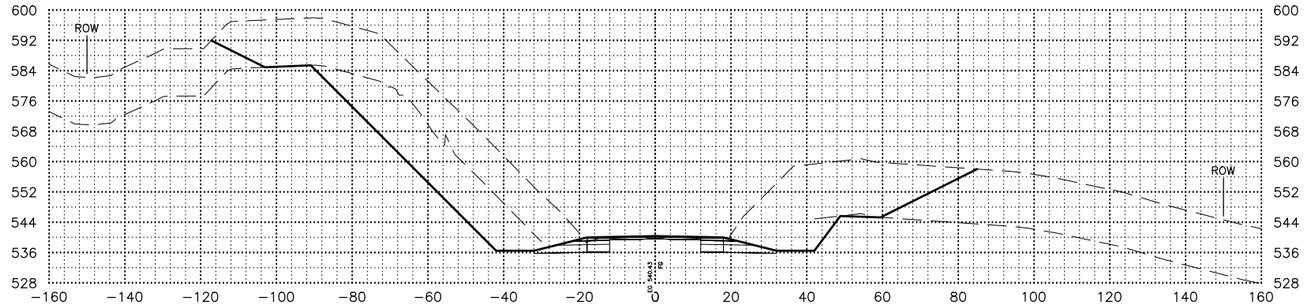

54+25.00

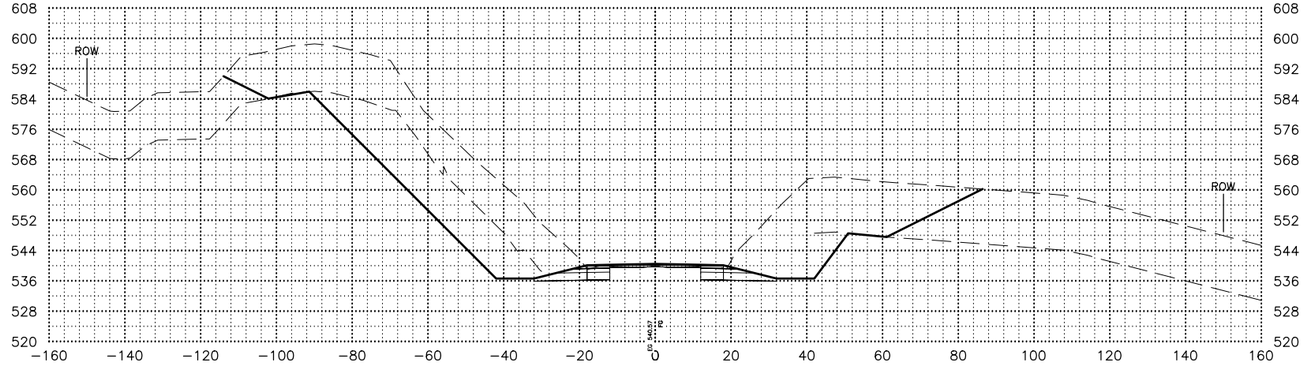

54+00.00

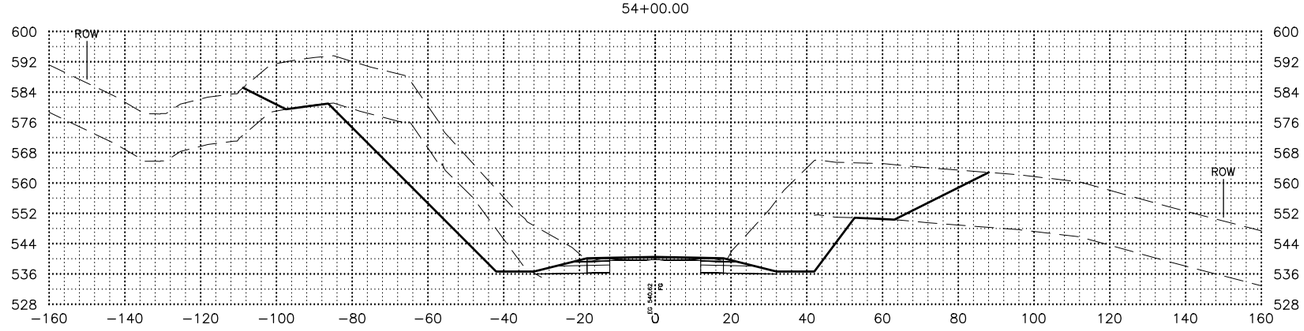

SHEET NO.	TOTAL SHEETS
X45	X254
STATE	YEAR
ALASKA	2027

PROJECT DESIGNATION

0311(031)/
Z546590000

NO.	REVISION
DATE	
NO.	REVISION
DATE	
NO.	REVISION
DATE	

PS&E REVIEW

STATE OF ALASKA
DEPARTMENT OF TRANSPORTATION
AND PUBLIC FACILITIES

SEWARD HWY MP 25.5
TO 36 TRAIL RIVER TO
STERLING WYE REHAB

X–SECTIONS

DRAWING LOCATION
W:\PROJECTS\SEWARD HWY MP 25.5-36- 54659\CIV3D\CIV3D\X-SECTION\54659 -X-SECTION_X01-100.DWG

DATE	TIME	SCALE	DESIGNED BY	CHECKED BY	DRAFTED BY
2/25/2026	7:35 AM	1"=20'	ZDK	CLE	ZDK/JP

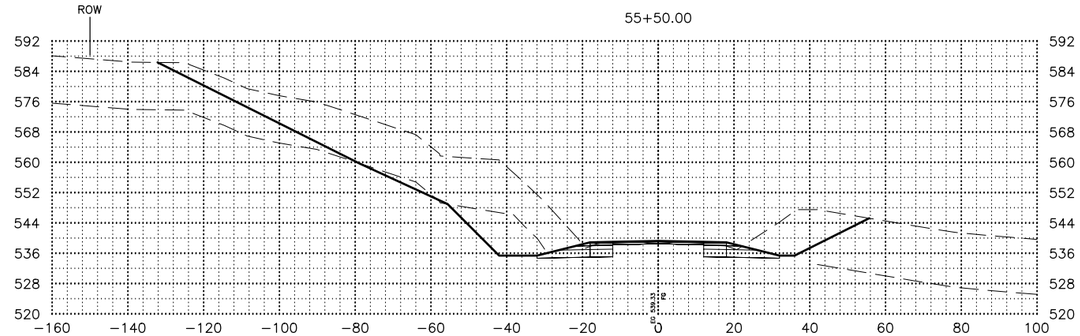

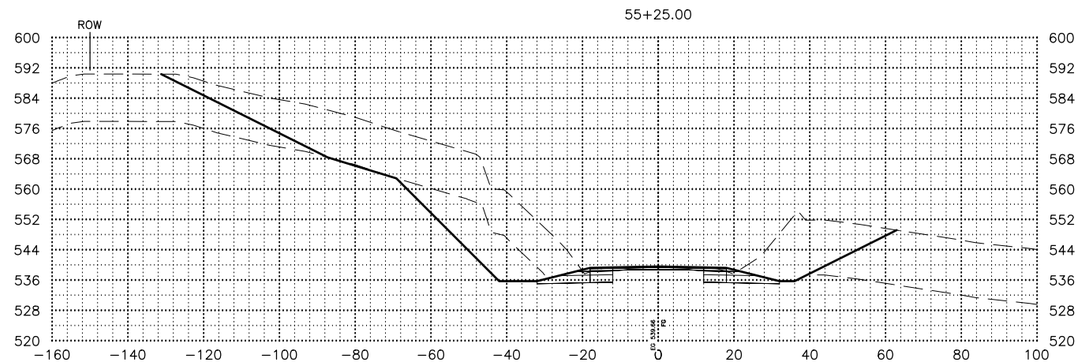

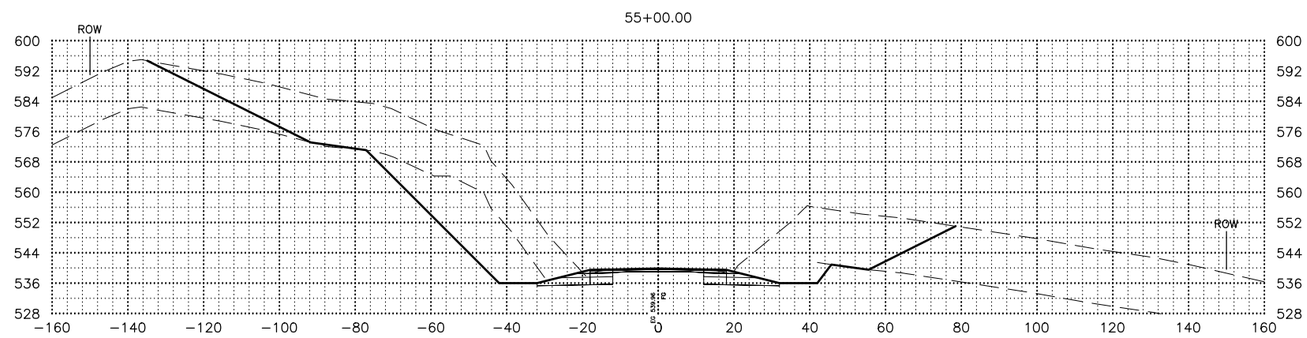

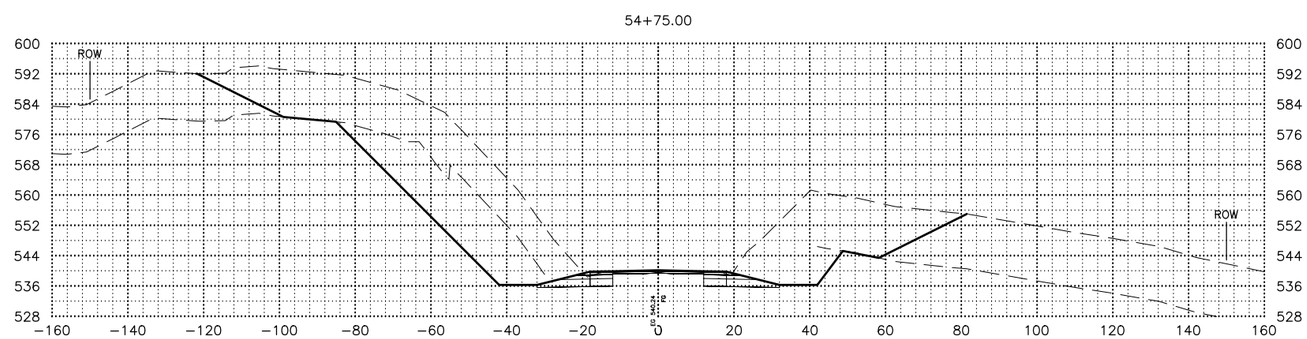

SHEET NO.	TOTAL SHEETS
X46	X254
STATE	YEAR
ALASKA	2027

PROJECT DESIGNATION

0311(031)/ Z546590000

NO.	REVISION
DATE	
NO.	REVISION
DATE	
NO.	REVISION
DATE	

PS&E REVIEW

STATE OF ALASKA
DEPARTMENT OF TRANSPORTATION AND PUBLIC FACILITIES

SEWARD HWY MP 25.5 TO 36 TRAIL RIVER TO STERLING WYE REHAB

X–SECTIONS

DATE	TIME	SCALE	DESIGNED BY	CHECKED BY	DRAFTED BY
2/25/2026	7:35 AM	1"=20'	ZDK	CLE	ZDK/JP

DRAWING LOCATION
W:\PROJECTS\SEWARD HWY MP 25.5-36- 54659\CIV3D\CIV3D\X-SECTION\54659 -X-SECTION_X01-100.DWG

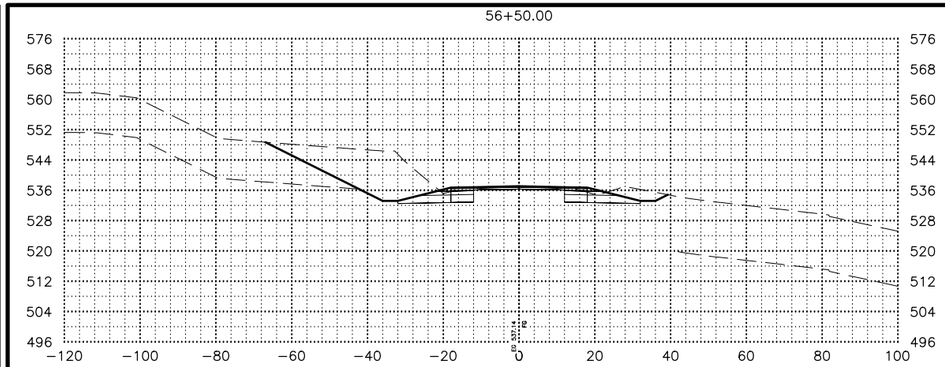

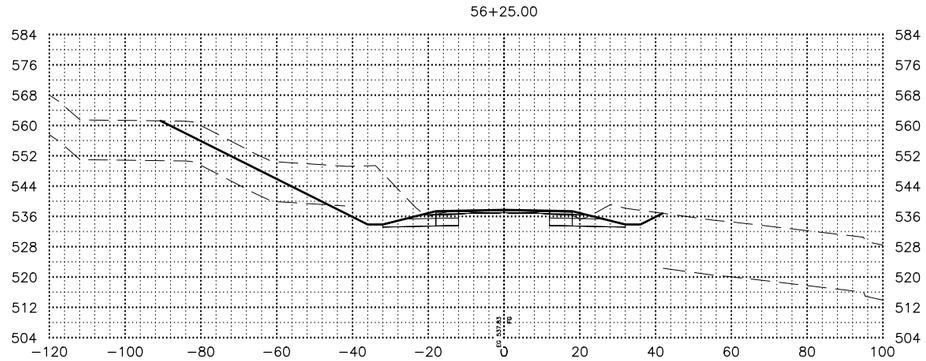

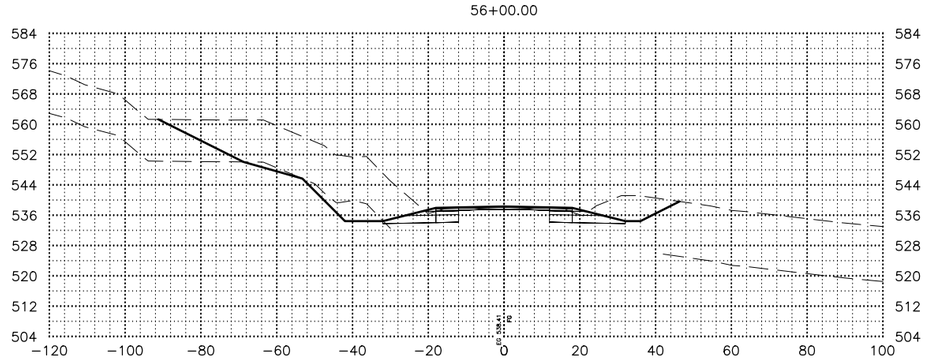

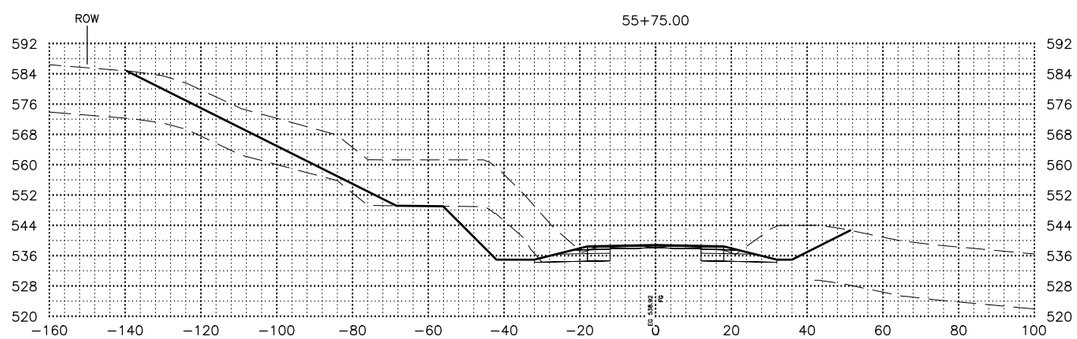

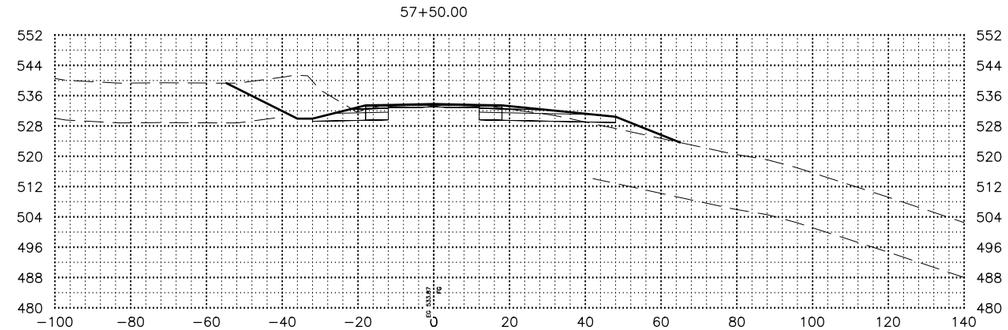

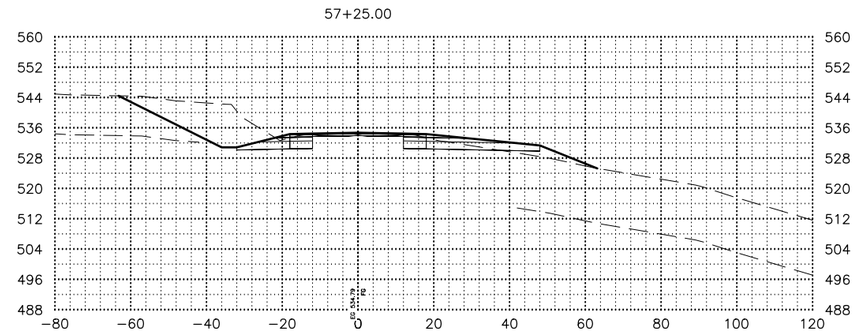

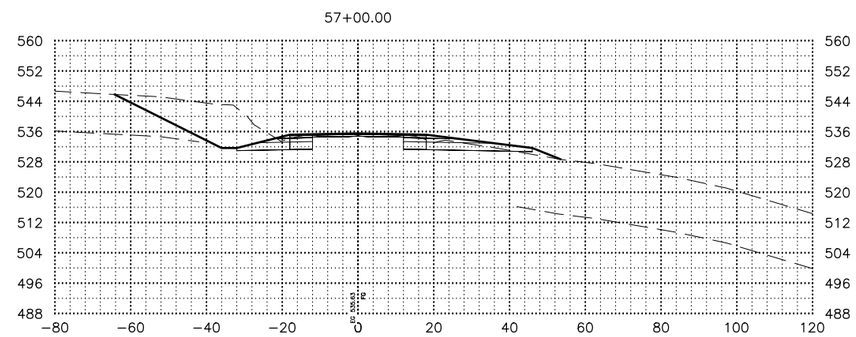

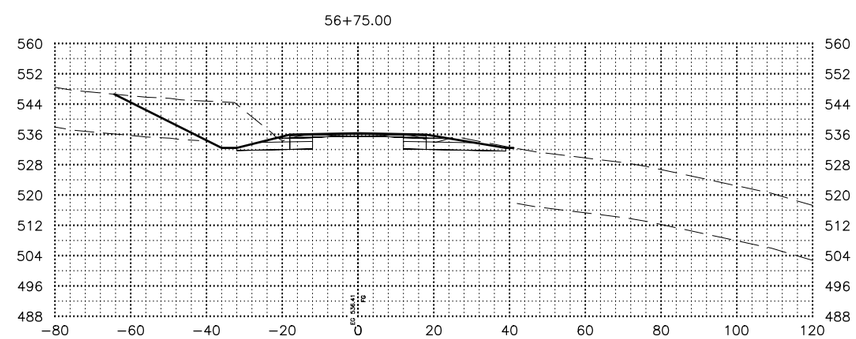

SHEET NO.	TOTAL SHEETS
X47	X254
STATE	YEAR
ALASKA	2027

PROJECT DESIGNATION

0311(031)/
Z546590000

NO.	REVISION
DATE	
NO.	REVISION
DATE	
NO.	REVISION
DATE	

PS&E REVIEW

STATE OF ALASKA
DEPARTMENT OF TRANSPORTATION
AND PUBLIC FACILITIES

SEWARD HWY MP 25.5
TO 36 TRAIL RIVER TO
STERLING WYE REHAB

X–SECTIONS

DRAWING LOCATION
W:\PROJECTS\SEWARD HWY MP 25.5-36- 54659\CIV3D\CIV3D\X-SECTION\54659 -X-SECTION_X01-100.DWG

DATE 2/25/2026 TIME 7:35 AM
SCALE 1"=20'
DESIGNED BY ZDK
CHECKED BY CLE
DRAFTED BY ZDK/JP

DATE	TIME
2/25/2026	7:35 AM

SCALE
1"=20'

DESIGNED BY	ZDK
CHECKED BY	CLE
DRAFTED BY	ZDK/JP

DRAWING LOCATION
W:\PROJECTS\SEWARD HWY MP 25.5-36- 54659\CIV3D\CIV3D\X-SECTION\54659 -X-SECTION_X01-100.DWG

58+50.00

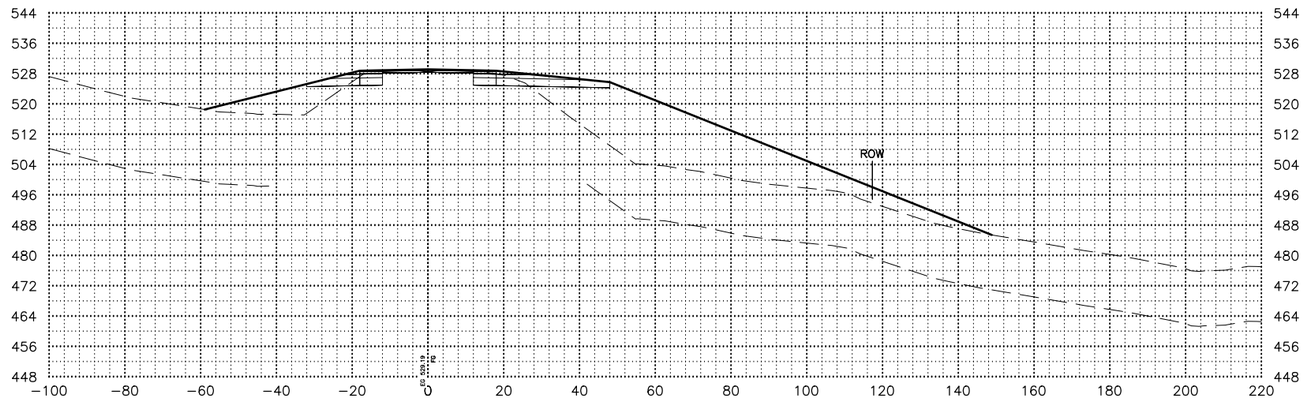

58+00.00

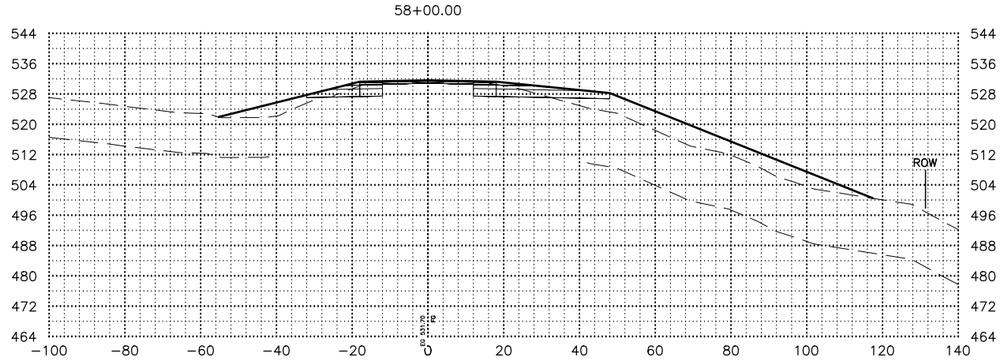

57+75.00

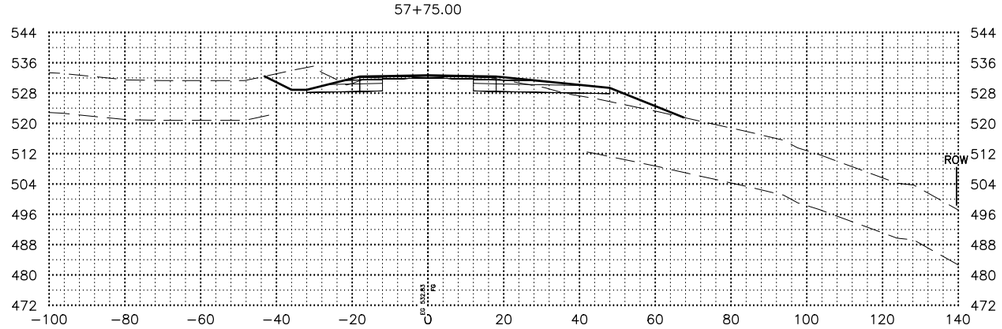

SHEET NO.	TOTAL SHEETS
X48	X254
STATE	YEAR
ALASKA	2027

PROJECT DESIGNATION

0311(031)/
Z546590000

NO.	REVISION
DATE	
NO.	REVISION
DATE	
NO.	REVISION
DATE	

PS&E REVIEW

STATE OF ALASKA
DEPARTMENT OF TRANSPORTATION
AND PUBLIC FACILITIES

SEWARD HWY MP 25.5
TO 36 TRAIL RIVER TO
STERLING WYE REHAB

X-SECTIONS

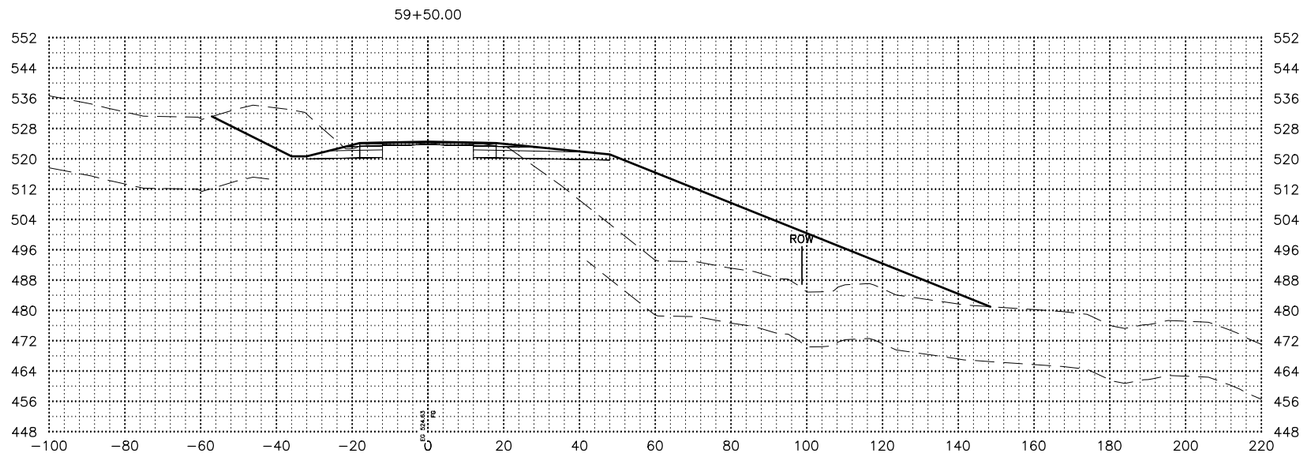

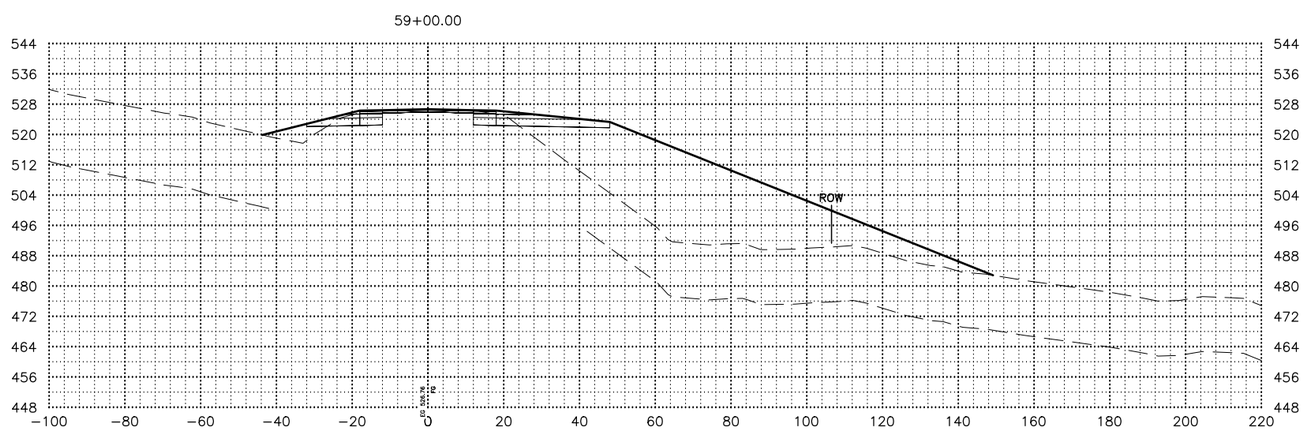

SHEET NO.	TOTAL SHEETS
X49	X254
STATE	YEAR
ALASKA	2027

PROJECT DESIGNATION

0311(031)/
Z546590000

NO.	REVISION
DATE	
NO.	REVISION
DATE	
NO.	REVISION
DATE	

PS&E REVIEW

STATE OF ALASKA
DEPARTMENT OF TRANSPORTATION
AND PUBLIC FACILITIES

SEWARD HWY MP 25.5 TO 36 TRAIL RIVER TO STERLING WYE REHAB

X–SECTIONS

DATE	TIME	SCALE	DESIGNED BY	CHECKED BY	DRAFTED BY
2/25/2026	7:35 AM	1"=20'	ZDK	CLE	ZDK/JP

DRAWING LOCATION
W:\PROJECTS\SEWARD HWY MP 25.5-36- 54659\CIV3D\CIV3D\X-SECTION\54659 -X-SECTION_X01-100.DWG

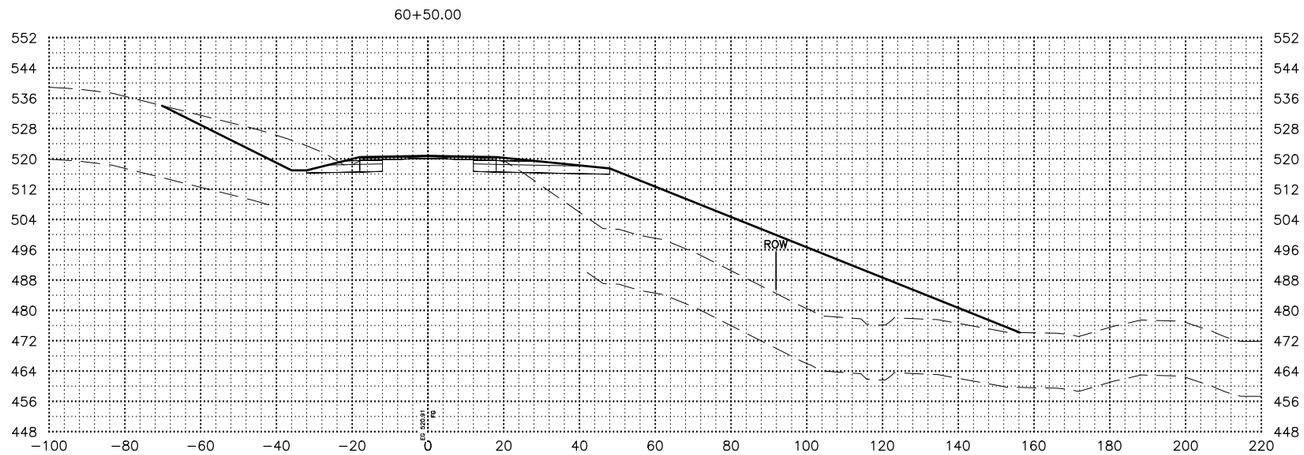

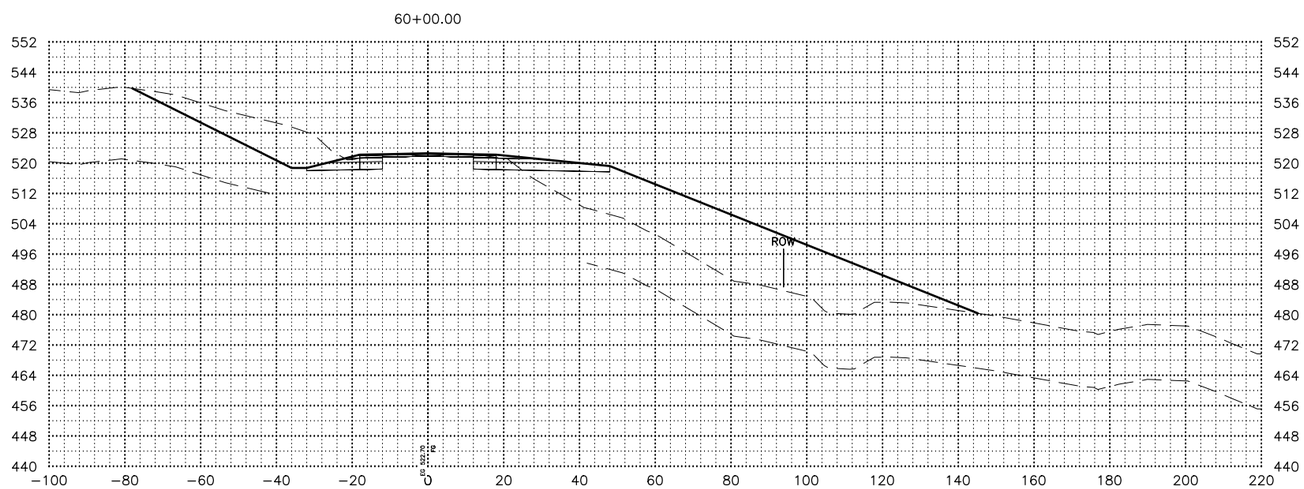

SHEET NO.	TOTAL SHEETS
X50	X254
STATE	YEAR
ALASKA	2027

PROJECT DESIGNATION

0311(031)/
Z546590000

NO.	REVISION
DATE	
NO.	REVISION
DATE	
NO.	REVISION
DATE	

PS&E REVIEW

STATE OF ALASKA
DEPARTMENT OF TRANSPORTATION
AND PUBLIC FACILITIES

SEWARD HWY MP 25.5
TO 36 TRAIL RIVER TO
STERLING WYE REHAB

X–SECTIONS

DRAWING LOCATION
W:\PROJECTS\SEWARD HWY MP 25.5-36- 54659\CIV3D\CIV3D\X-SECTION\54659 -X-SECTION_X01-100.DWG

DATE 2/25/2026 TIME 7:36 AM
SCALE 1"=20'
DESIGNED BY ZDK
CHECKED BY CLE
DRAFTED BY ZDK/JP

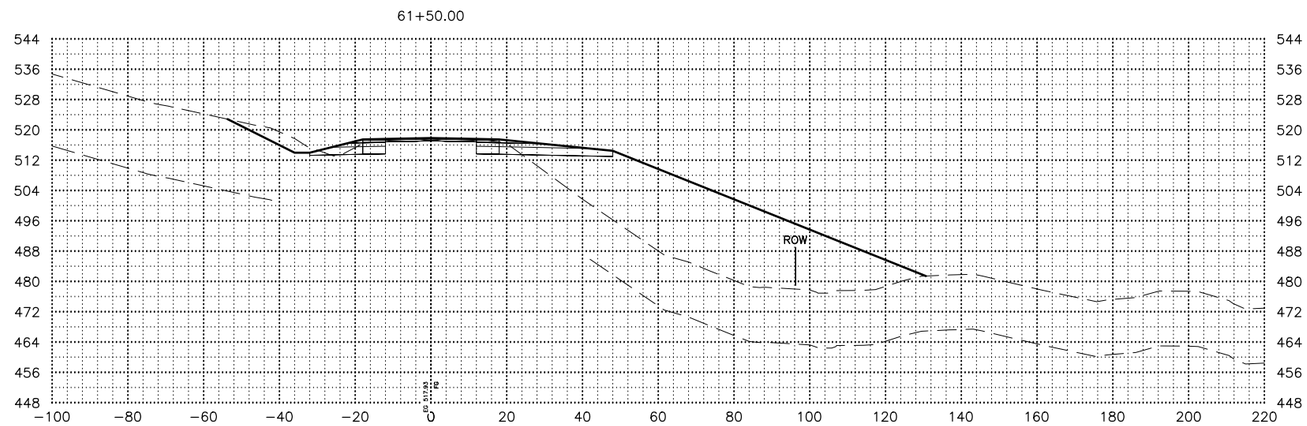

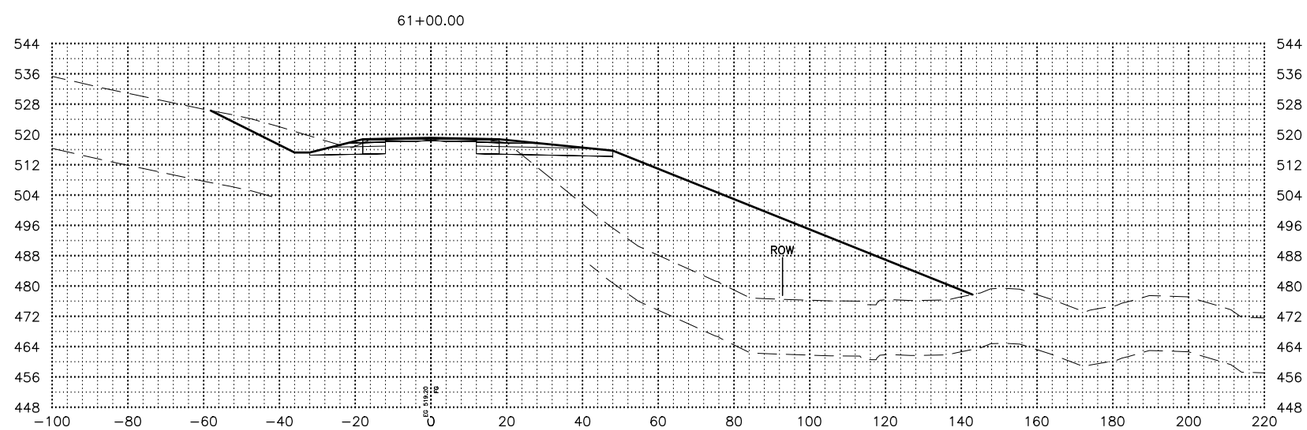

SHEET NO.	TOTAL SHEETS
X51	X254
STATE	YEAR
ALASKA	2027

PROJECT DESIGNATION

0311(031)/
Z546590000

NO.	REVISION
DATE	
NO.	REVISION
DATE	
NO.	REVISION
DATE	

PS&E REVIEW

STATE OF ALASKA
DEPARTMENT OF TRANSPORTATION
AND PUBLIC FACILITIES

SEWARD HWY MP 25.5
TO 36 TRAIL RIVER TO
STERLING WYE REHAB

X–SECTIONS

DATE	TIME	SCALE	DESIGNED BY	ZDK
2/25/2026	7:36 AM	1"=20'	CHECKED BY	CLE
			DRAFTED BY	ZDK/JP

DRAWING LOCATION
W:\PROJECTS\SEWARD HWY MP 25.5-36- 54659\CIV3D\CIV3D\X-SECTION\54659 -X-SECTION_X01-100.DWG

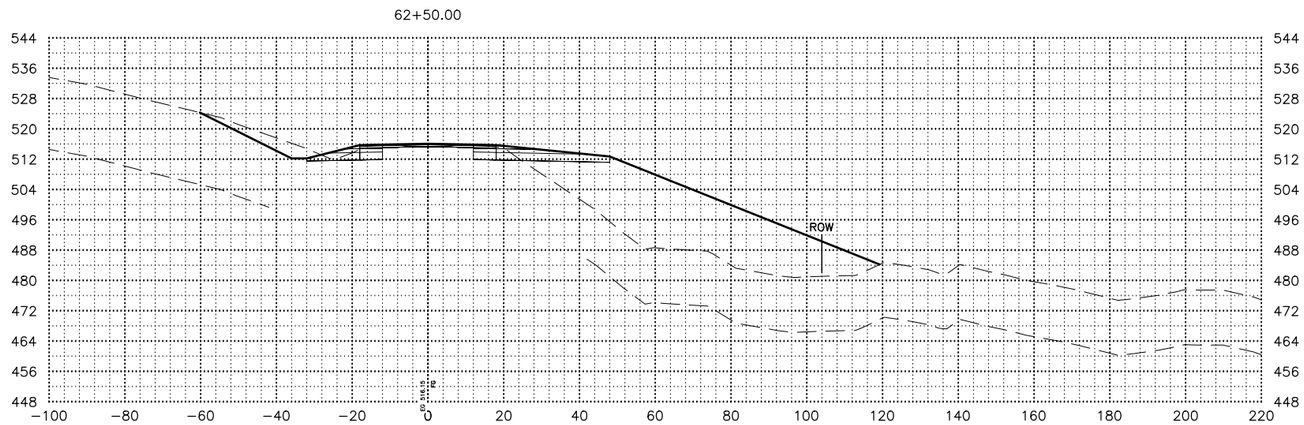

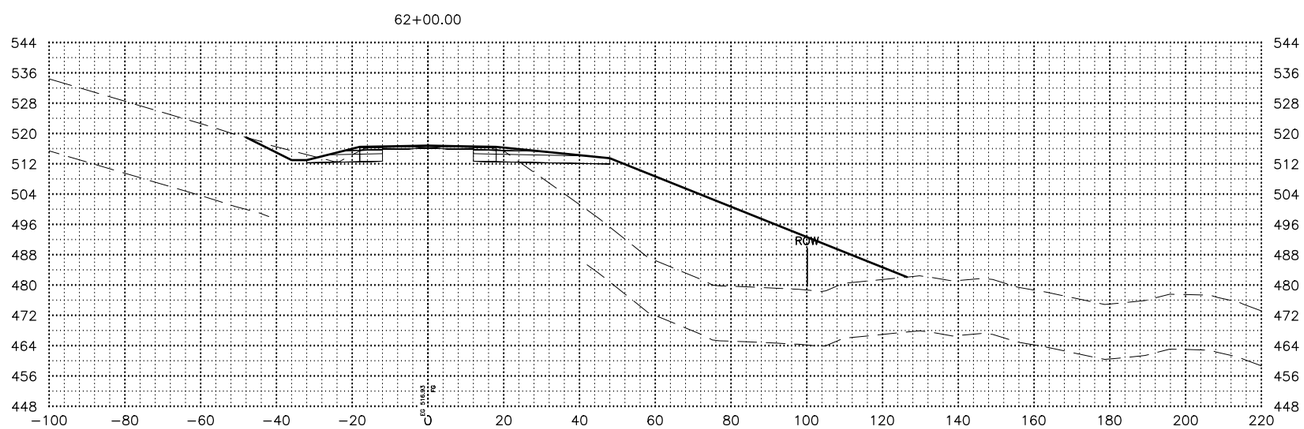

SHEET NO.	TOTAL SHEETS
X52	X254
STATE	YEAR
ALASKA	2027

PROJECT DESIGNATION

0311(031)/
Z546590000

NO.	REVISION
DATE	
NO.	REVISION
DATE	
NO.	REVISION
DATE	

PS&E REVIEW

STATE OF ALASKA
DEPARTMENT OF TRANSPORTATION
AND PUBLIC FACILITIES

SEWARD HWY MP 25.5
TO 36 TRAIL RIVER TO
STERLING WYE REHAB

X–SECTIONS

DATE	TIME	SCALE	DESIGNED BY	ZDK
2/25/2026	7:36 AM	1"=20'	CHECKED BY	CLE
			DRAFTED BY	ZDK/JP

DRAWING LOCATION
W:\PROJECTS\SEWARD HWY MP 25.5-36- 54659\CIV3D\CIV3D\X-SECTION\54659 -X-SECTION_X01-100.DWG

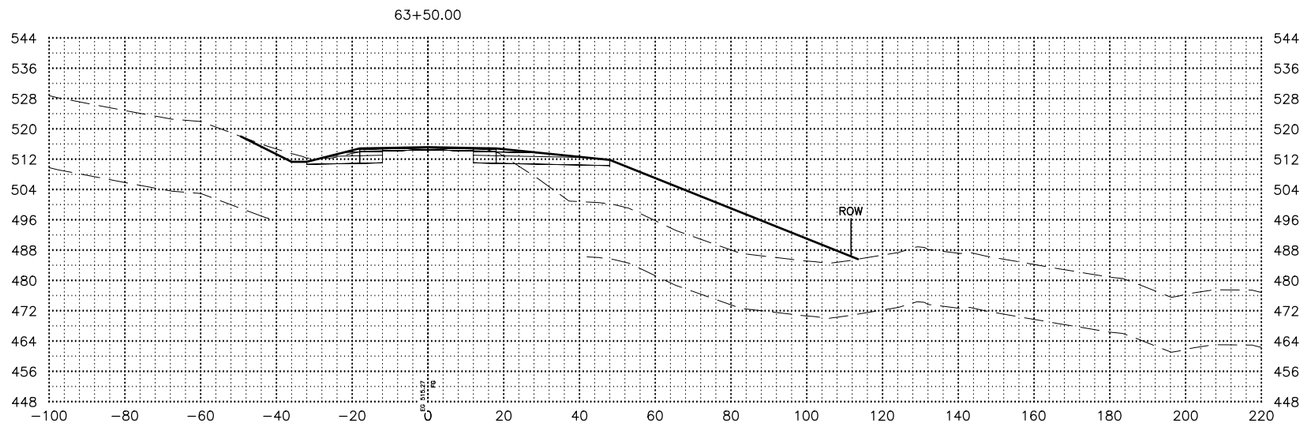

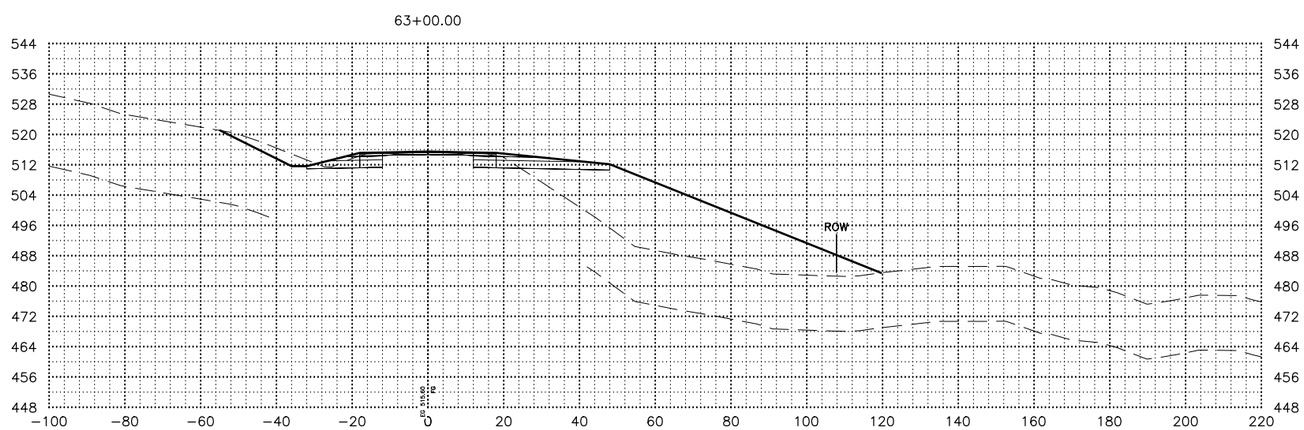

SHEET NO.	TOTAL SHEETS
X53	X254
STATE	YEAR
ALASKA	2027

PROJECT DESIGNATION

0311(031)/
Z546590000

NO.	REVISION
DATE	
NO.	REVISION
DATE	
NO.	REVISION
DATE	

PS&E REVIEW

STATE OF ALASKA
DEPARTMENT OF TRANSPORTATION
AND PUBLIC FACILITIES

SEWARD HWY MP 25.5
TO 36 TRAIL RIVER TO
STERLING WYE REHAB

X–SECTIONS

DATE	TIME	SCALE	DESIGNED BY	ZDK
2/25/2026	7:36 AM	1"=20'	CHECKED BY	CLE
			DRAFTED BY	ZDK/JP

DRAWING LOCATION
W:\PROJECTS\SEWARD HWY MP 25.5-36- 54659\CIV3D\CIV3D\X-SECTION\54659 -X-SECTION_X01-100.DWG

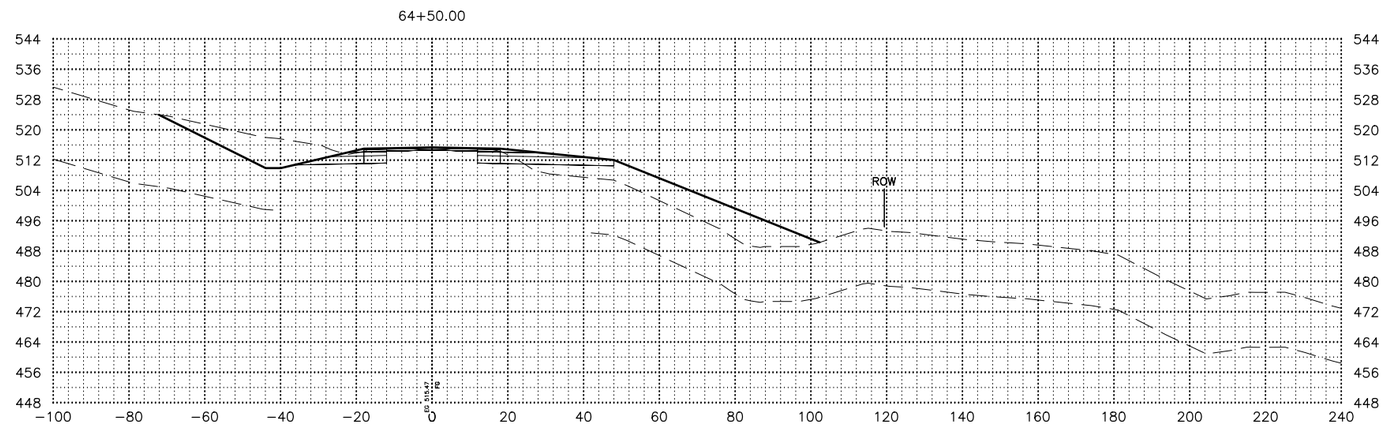

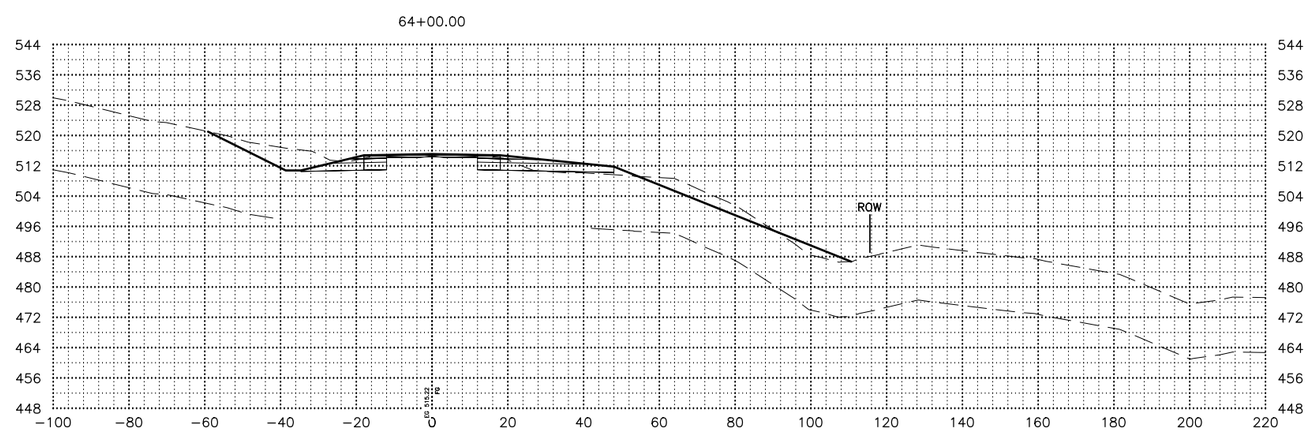

SHEET NO.	TOTAL SHEETS
X54	X254
STATE	YEAR
ALASKA	2027

PROJECT DESIGNATION

0311(031)/
Z546590000

NO.	REVISION
DATE	
NO.	REVISION
DATE	
NO.	REVISION
DATE	

PS&E REVIEW

STATE OF ALASKA
DEPARTMENT OF TRANSPORTATION
AND PUBLIC FACILITIES

SEWARD HWY MP 25.5
TO 36 TRAIL RIVER TO
STERLING WYE REHAB

X–SECTIONS

DATE	TIME	SCALE	DESIGNED BY	ZDK
2/25/2026	7:36 AM	1"=20'	CHECKED BY	CLE
			DRAFTED BY	ZDK/JP

DRAWING LOCATION
W:\PROJECTS\SEWARD HWY MP 25.5-36- 54659\CIV3D\CIV3D\X-SECTION\54659 -X-SECTION_X01-100.DWG

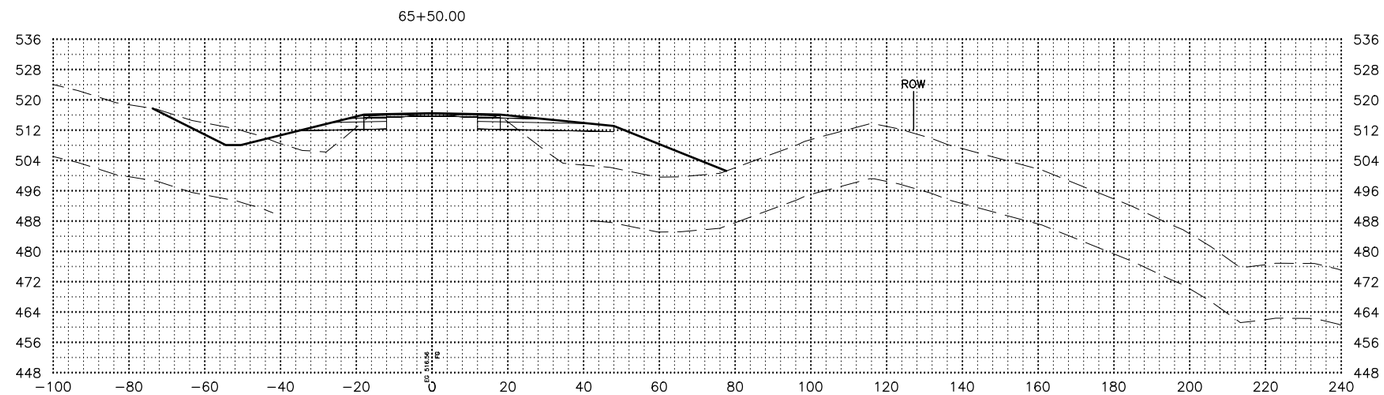

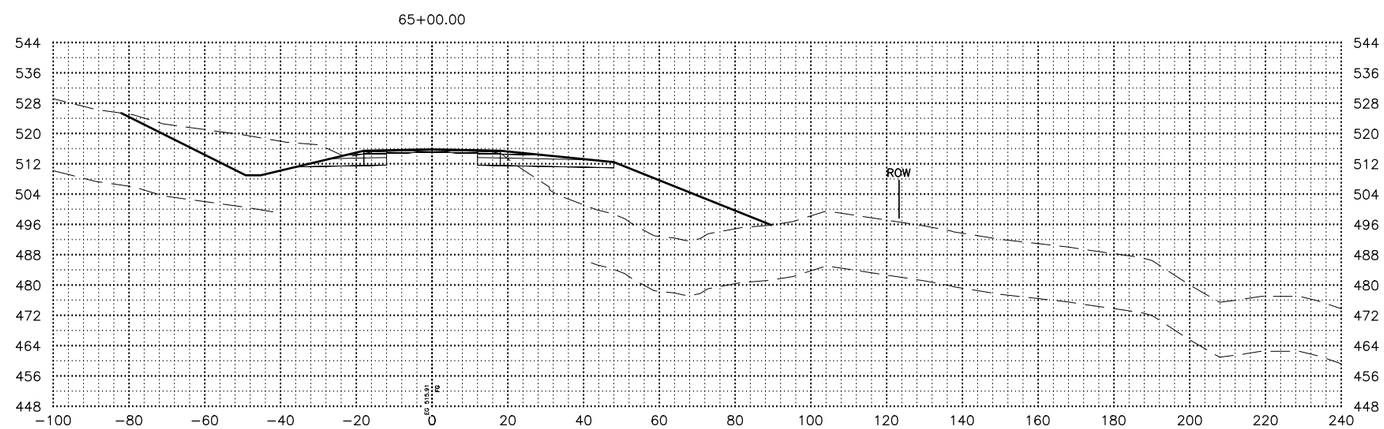

DATE	TIME	SCALE	DESIGNED BY	ZDK
2/25/2026	7:36 AM	1"=20'	CHECKED BY	CLE
			DRAFTED BY	ZDK/JP

DRAWING LOCATION
W:\PROJECTS\SEWARD HWY MP 25.5-36- 54659\CIV3D\CIV3D\X-SECTION\54659 -X-SECTION_X01-100.DWG

SHEET NO.	TOTAL SHEETS
X55	X254
STATE	YEAR
ALASKA	2027

PROJECT DESIGNATION

0311(031)/
Z546590000

NO.	REVISION
DATE	
NO.	REVISION
DATE	
NO.	REVISION
DATE	

PS&E REVIEW

STATE OF ALASKA
DEPARTMENT OF TRANSPORTATION
AND PUBLIC FACILITIES

SEWARD HWY MP 25.5
TO 36 TRAIL RIVER TO
STERLING WYE REHAB

X-SECTIONS

67+50.00

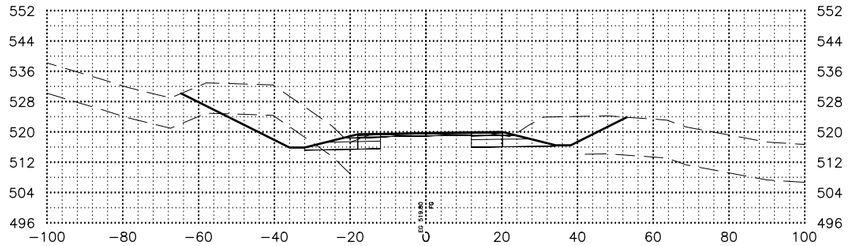

67+00.00

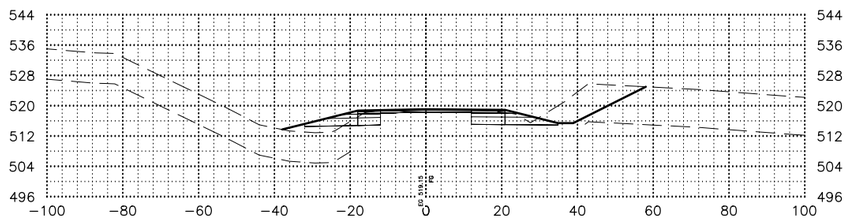

66+50.00

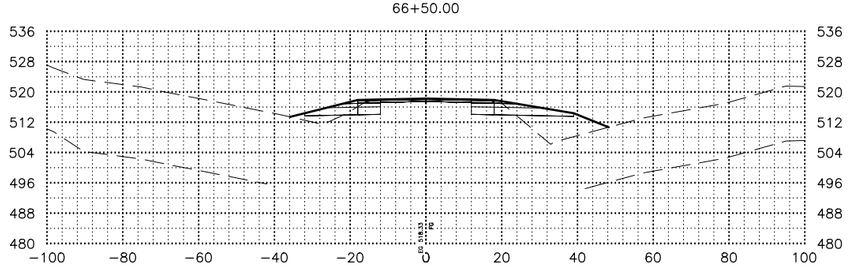

66+00.00

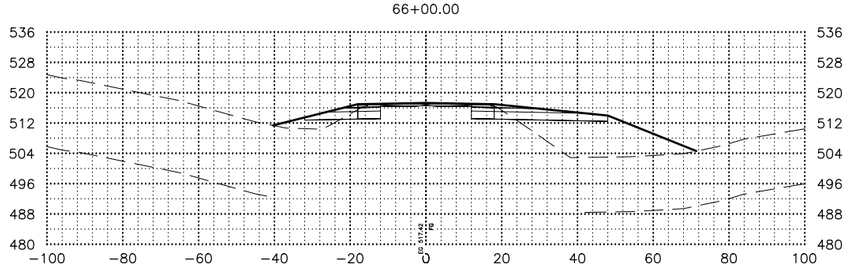

SHEET NO.	TOTAL SHEETS
X56	X254
STATE	YEAR
ALASKA	2027

PROJECT DESIGNATION

0311(031)/
Z546590000

NO.	REVISION
DATE	
NO.	REVISION
DATE	
NO.	REVISION
DATE	

PS&E REVIEW

STATE OF ALASKA
DEPARTMENT OF TRANSPORTATION
AND PUBLIC FACILITIES

SEWARD HWY MP 25.5
TO 36 TRAIL RIVER TO
STERLING WYE REHAB

X–SECTIONS

DRAWING LOCATION
W:\PROJECTS\SEWARD HWY MP 25.5-36- 54659\CIV3D\CIV3D\X-SECTION\54659 -X-SECTION_X01-100.DWG

DATE 2/25/2026 TIME 7:36 AM
SCALE 1"=20'
DESIGNED BY ZDK
CHECKED BY CLE
DRAFTED BY ZDK/JP

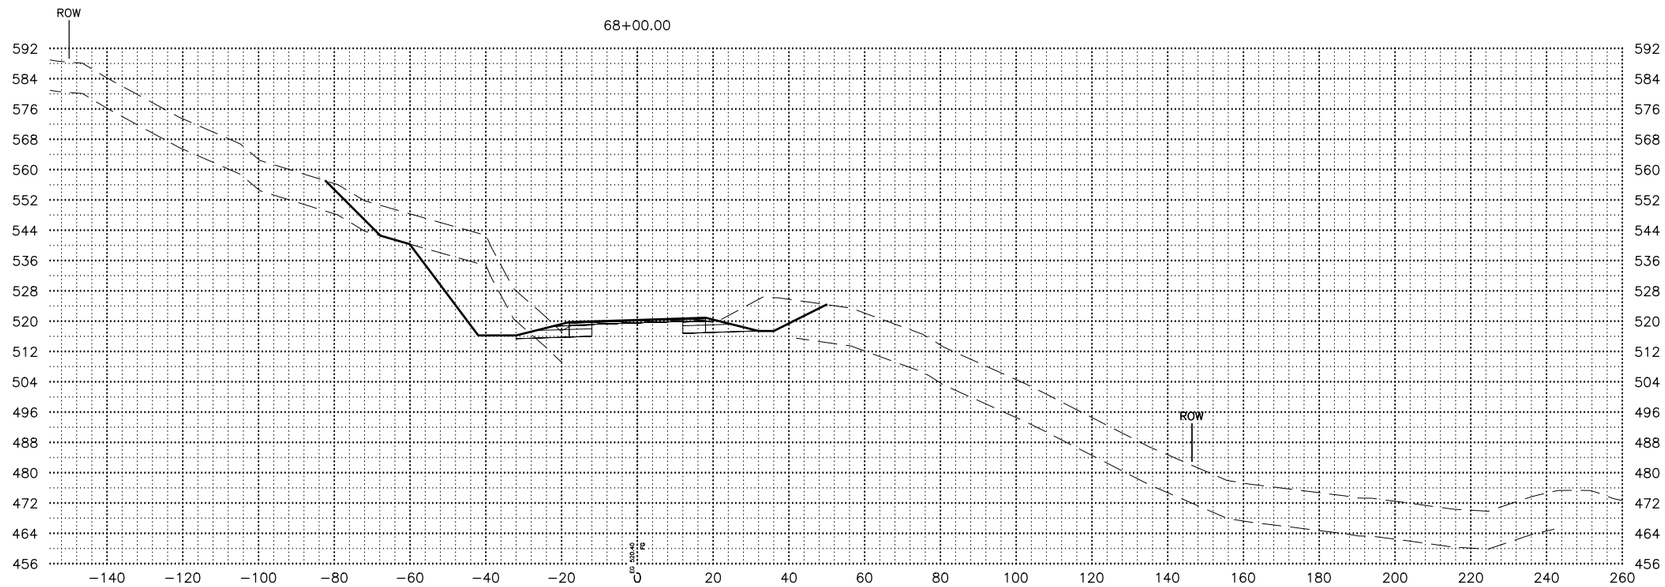

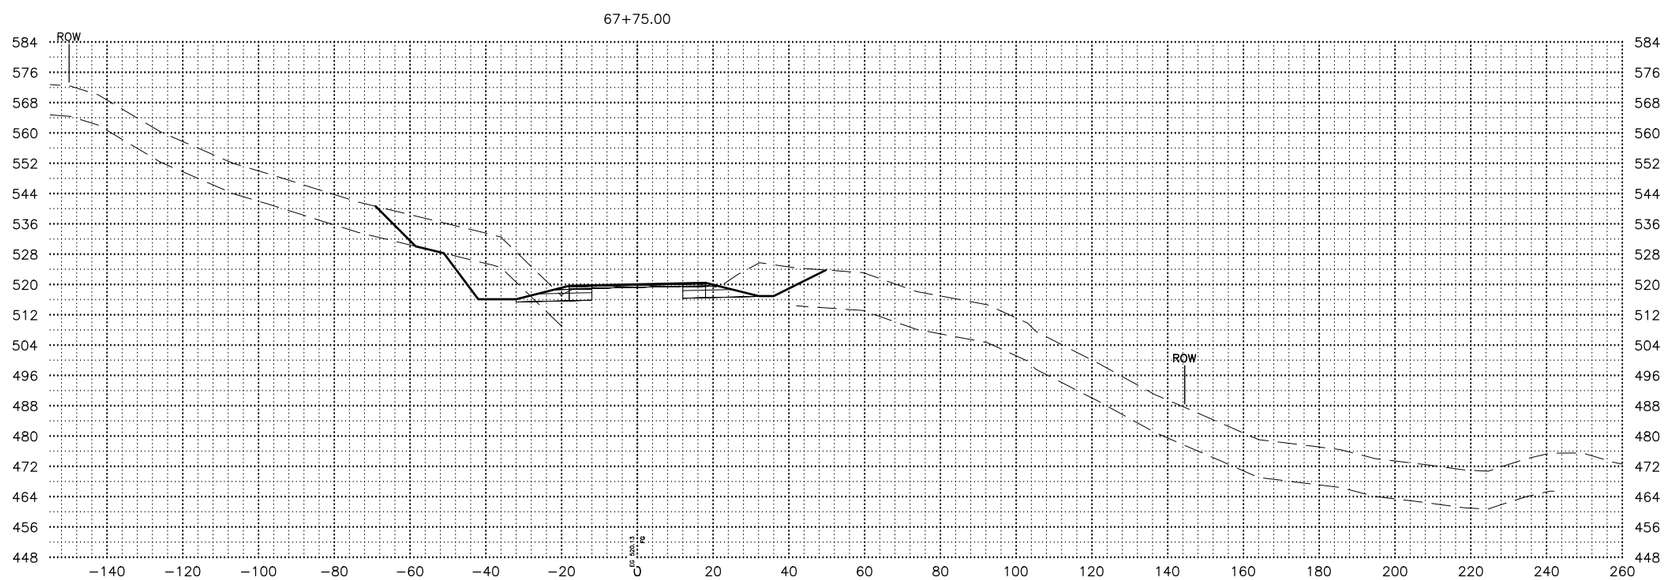

SHEET NO.	TOTAL SHEETS
X57	X254
STATE	YEAR
ALASKA	2027

PROJECT DESIGNATION

0311(031)/
Z546590000

NO.	REVISION
DATE	
NO.	REVISION
DATE	
NO.	REVISION
DATE	

PS&E REVIEW

STATE OF ALASKA
DEPARTMENT OF TRANSPORTATION
AND PUBLIC FACILITIES

SEWARD HWY MP 25.5
TO 36 TRAIL RIVER TO
STERLING WYE REHAB

X–SECTIONS

DRAWING LOCATION	DATE	TIME	SCALE	DESIGNED BY	CHECKED BY	DRAFTED BY
W:\PROJECTS\SEWARD HWY MP 25.5-36- 54659\CIV3D\CIV3D\X-SECTION\54659 -X-SECTION_X01-100.DWG	2/25/2026	7:36 AM	1"=20'	ZDK	CLE	ZDK/JP

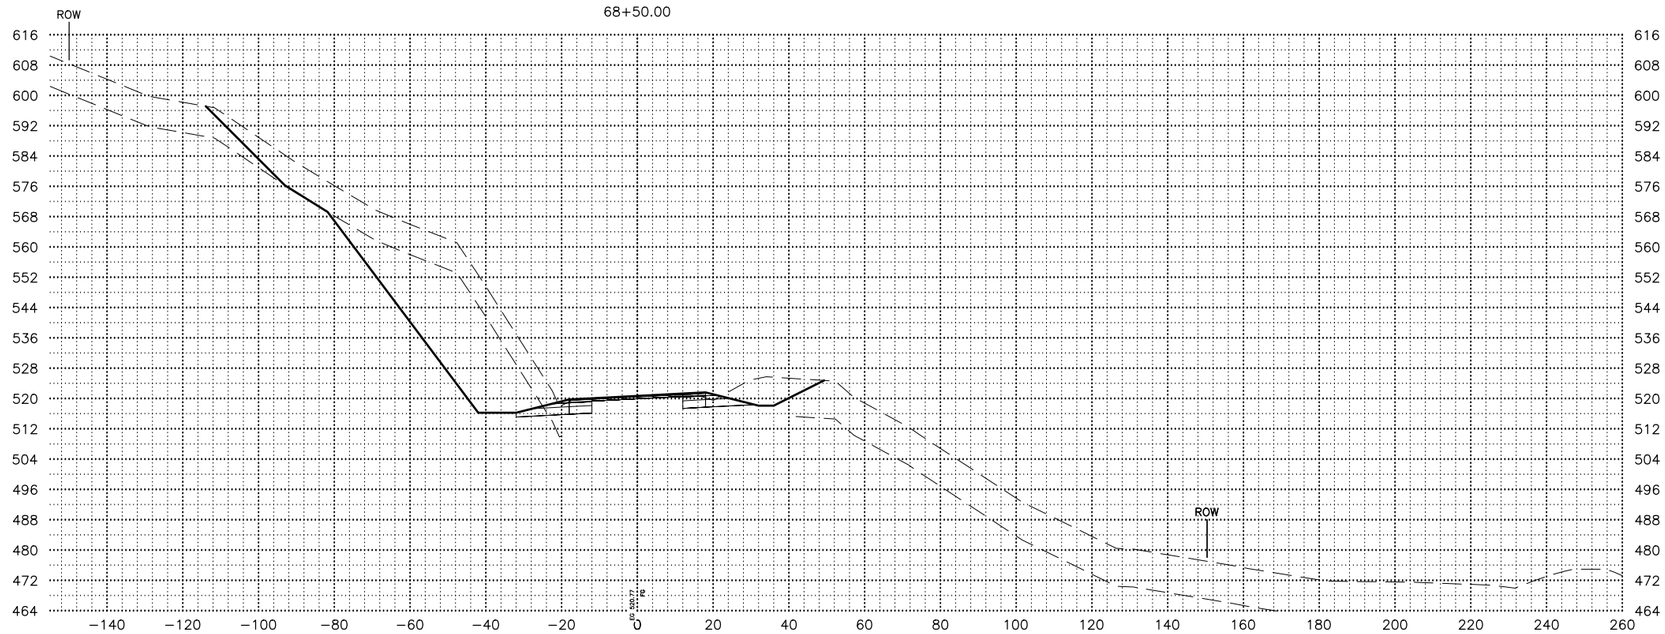

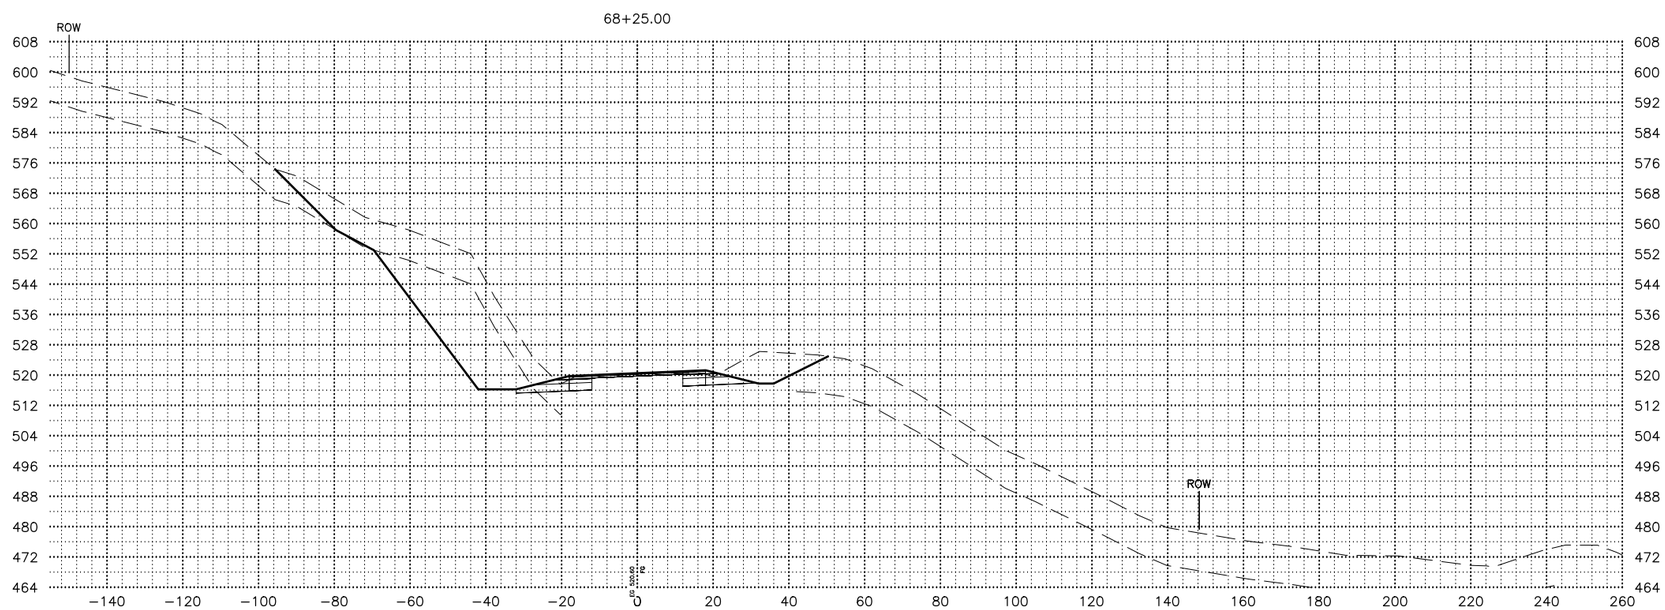

SHEET NO.	TOTAL SHEETS
X58	X254
STATE	YEAR
ALASKA	2027

PROJECT DESIGNATION

0311(031)/
Z546590000

NO.	REVISION
DATE	
NO.	REVISION
DATE	
NO.	REVISION
DATE	

PS&E REVIEW

STATE OF ALASKA
DEPARTMENT OF TRANSPORTATION
AND PUBLIC FACILITIES

SEWARD HWY MP 25.5
TO 36 TRAIL RIVER TO
STERLING WYE REHAB

X–SECTIONS

DRAWING LOCATION
W:\PROJECTS\SEWARD HWY MP 25.5-36- 54659\CIV3D\CIV3D\X-SECTION\54659 -X-SECTION_X01-100.DWG

DATE	TIME	SCALE	DESIGNED BY	ZDK
2/25/2026	7:36 AM	1"=20'	CHECKED BY	CLE
			DRAFTED BY	ZDK/JP

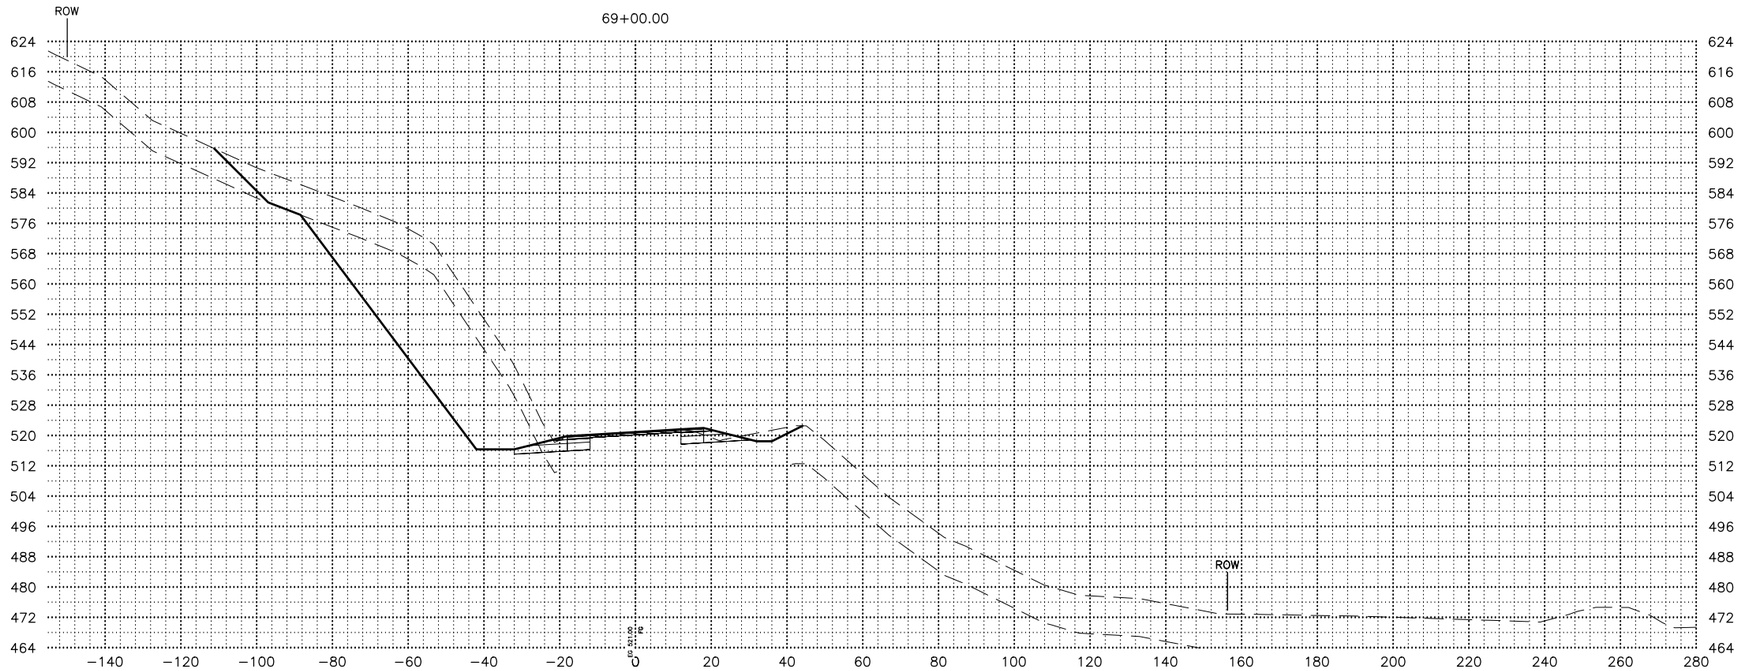

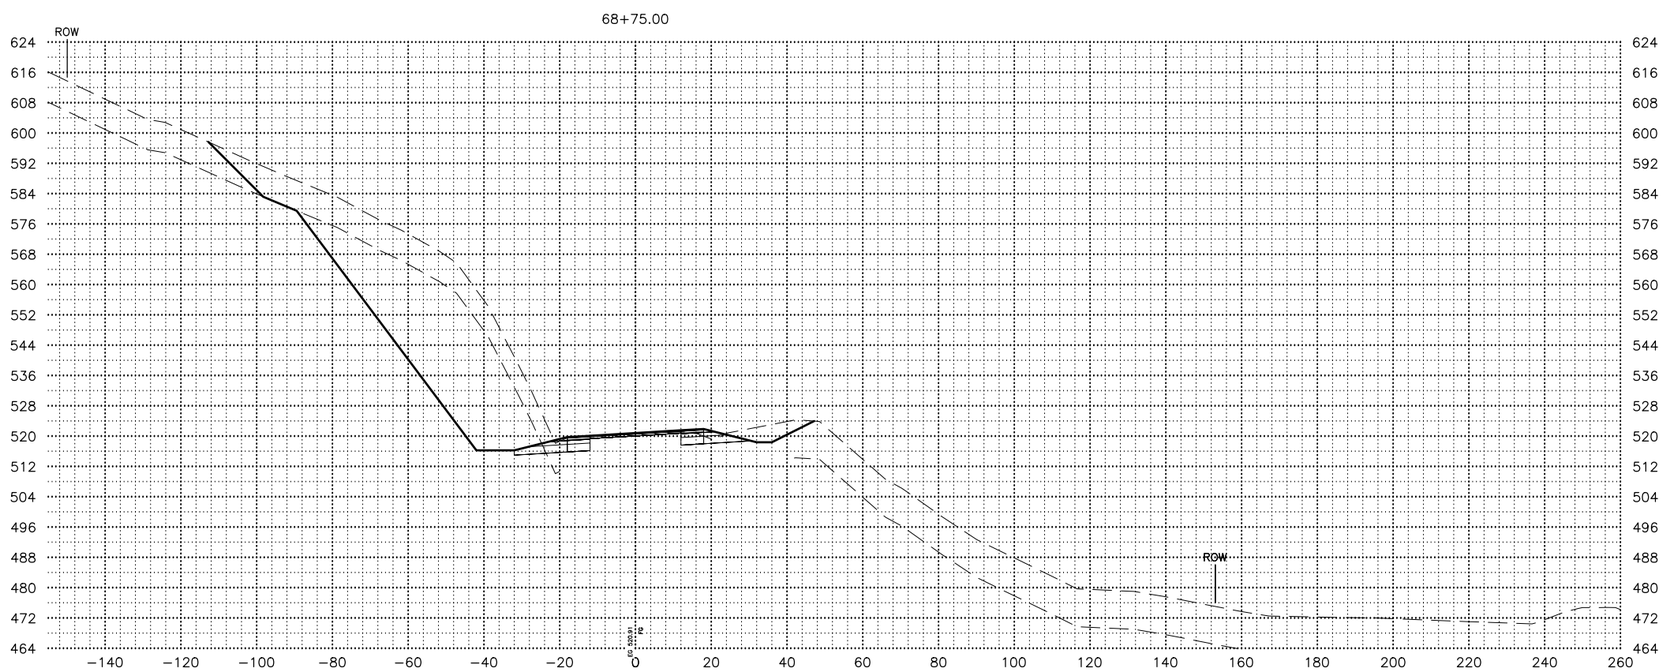

SHEET NO.	TOTAL SHEETS
X59	X254
STATE	YEAR
ALASKA	2027

PROJECT DESIGNATION

0311(031)/ Z546590000

NO.	REVISION
DATE	
NO.	REVISION
DATE	
NO.	REVISION
DATE	

PS&E REVIEW

STATE OF ALASKA
DEPARTMENT OF TRANSPORTATION AND PUBLIC FACILITIES

SEWARD HWY MP 25.5 TO 36 TRAIL RIVER TO STERLING WYE REHAB

X–SECTIONS

DRAWING LOCATION
W:\PROJECTS\SEWARD HWY MP 25.5-36- 54659\CIV3D\CIV3D\X-SECTION\54659 -X-SECTION_X01-100.DWG

DATE 2/25/2026 TIME 7:36 AM
SCALE 1"=20'
DESIGNED BY ZDK
CHECKED BY CLE
DRAFTED BY ZDK/JP

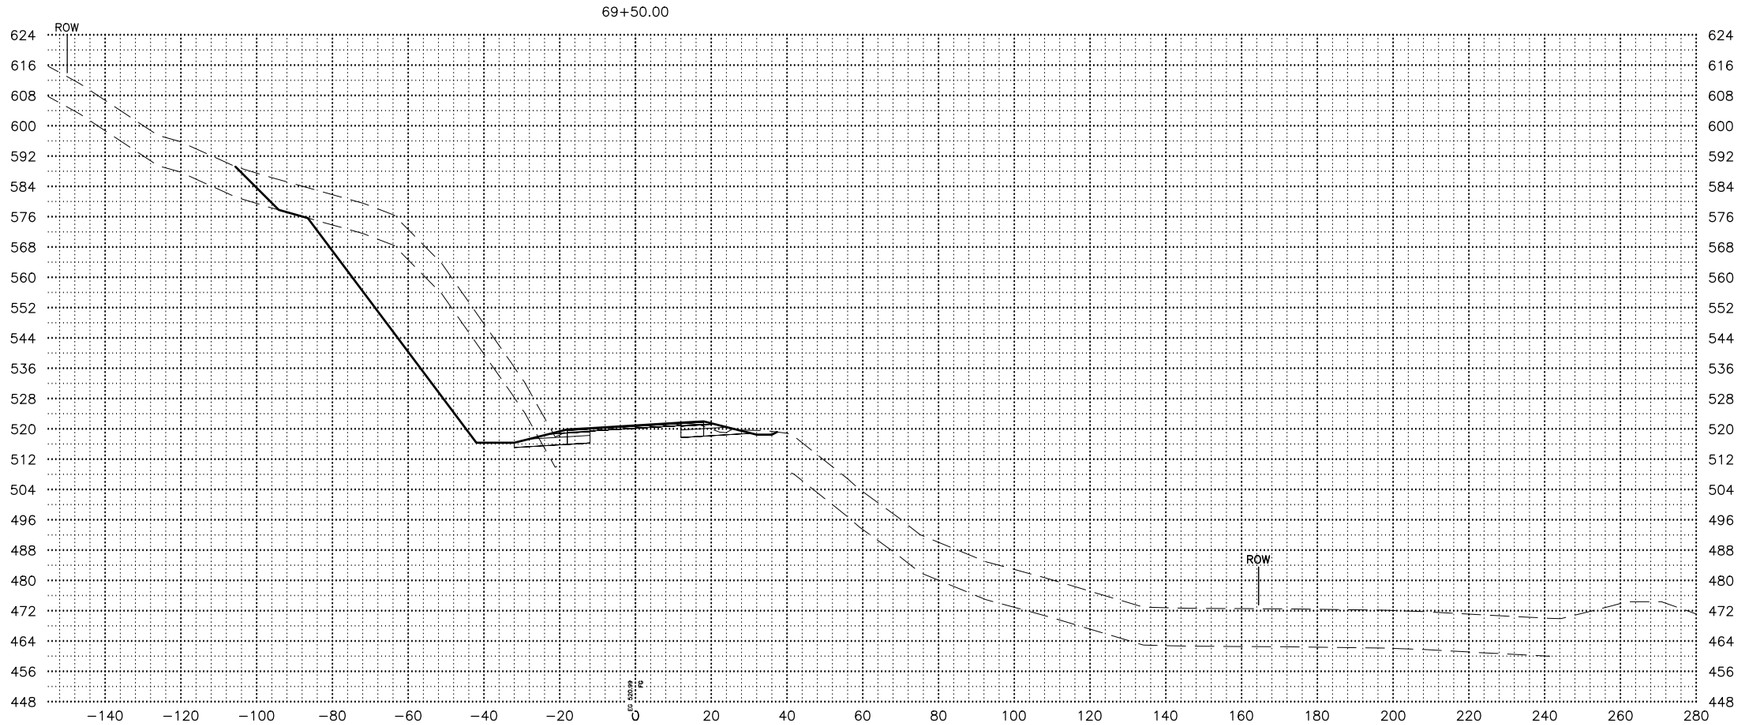

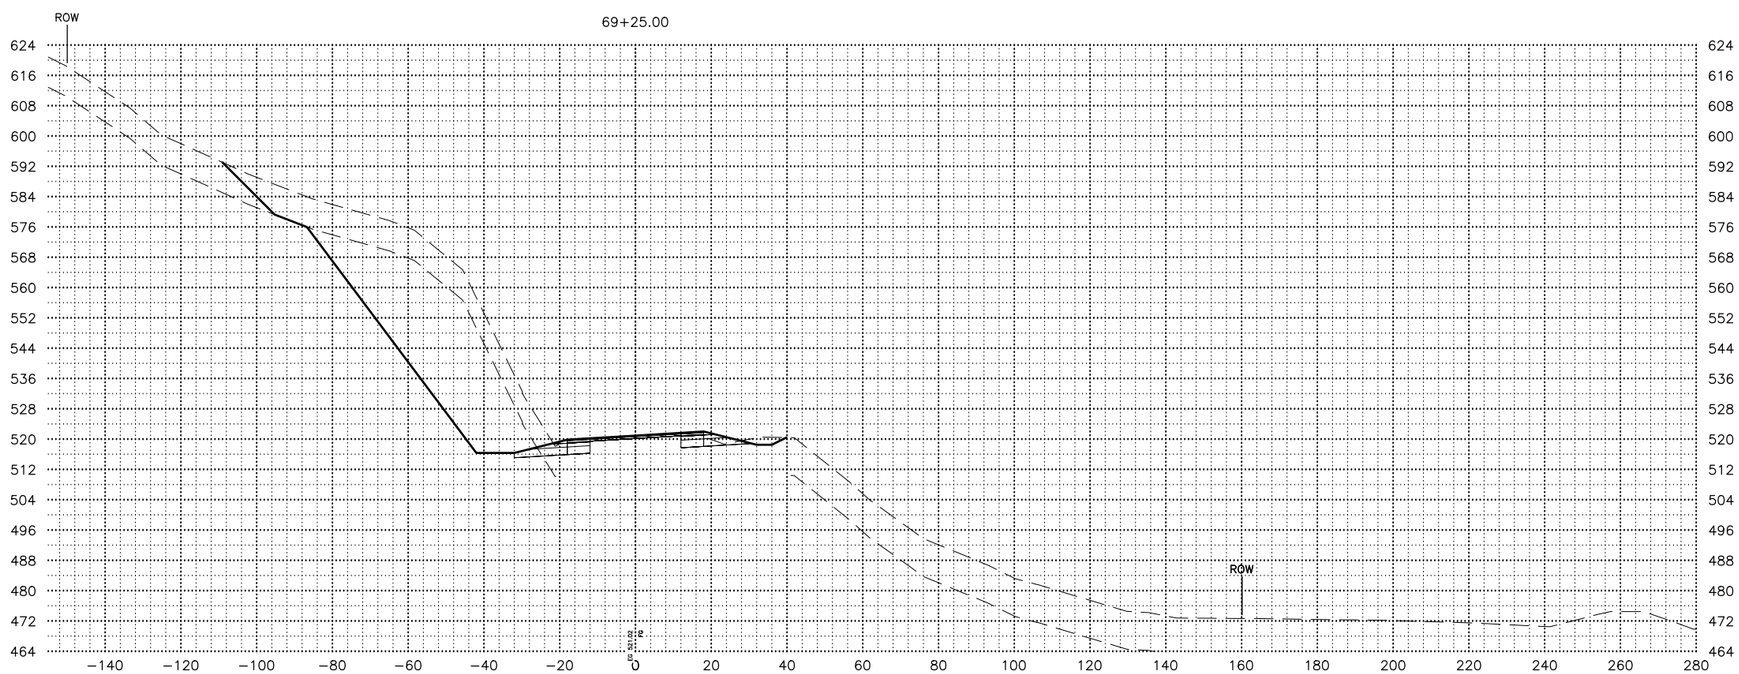

SHEET NO.	TOTAL SHEETS
X60	X254
STATE	YEAR
ALASKA	2027

PROJECT DESIGNATION

0311(031)/
Z546590000

NO.	REVISION
DATE	
NO.	REVISION
DATE	
NO.	REVISION
DATE	

PS&E REVIEW

STATE OF ALASKA
DEPARTMENT OF TRANSPORTATION
AND PUBLIC FACILITIES

SEWARD HWY MP 25.5
TO 36 TRAIL RIVER TO
STERLING WYE REHAB

X–SECTIONS

DRAWING LOCATION
W:\PROJECTS\SEWARD HWY MP 25.5-36- 54659\CIV3D\CIV3D\X-SECTION\54659 -X-SECTION_X01-100.DWG

DATE 2/25/2026 TIME 7:36 AM
SCALE 1"=20'
DESIGNED BY ZDK
CHECKED BY CLE
DRAFTED BY ZDK/JP

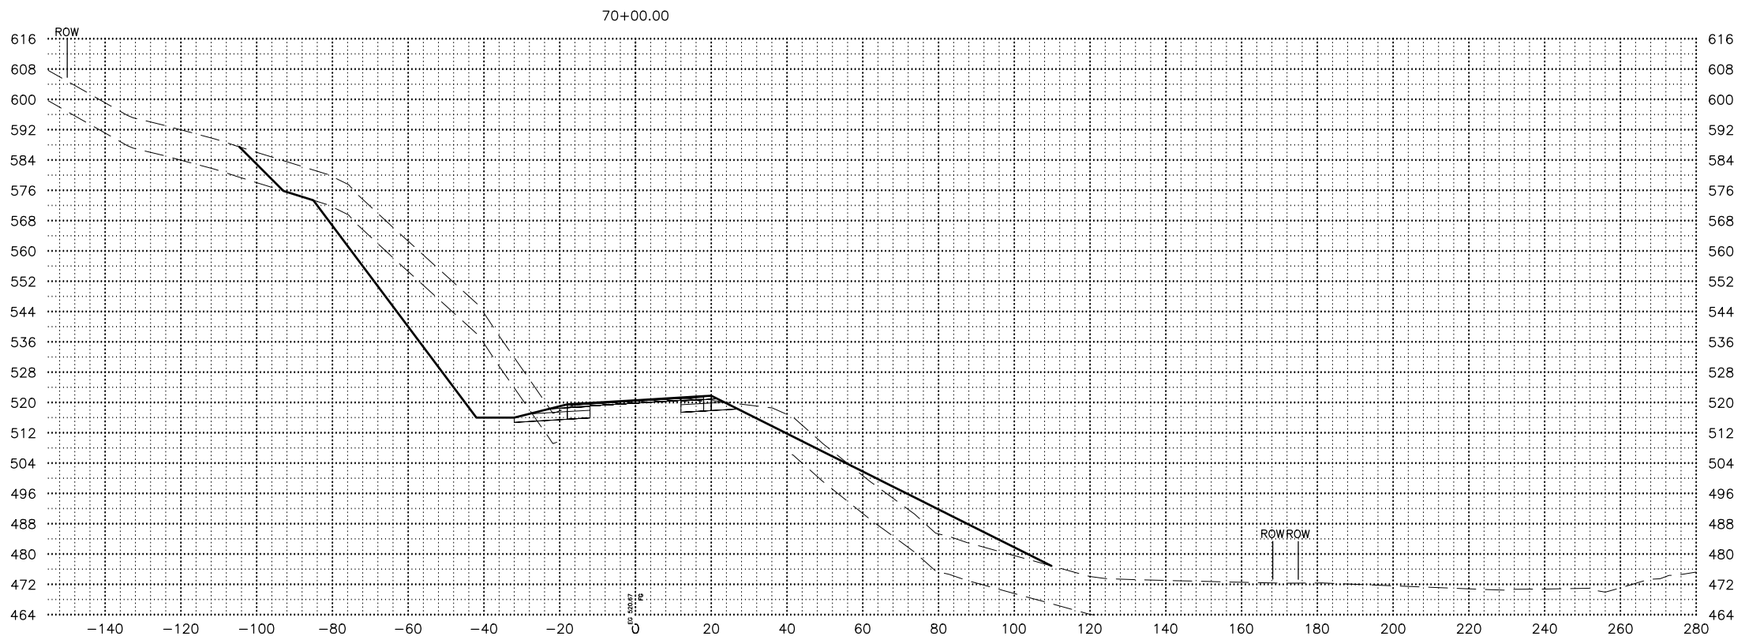

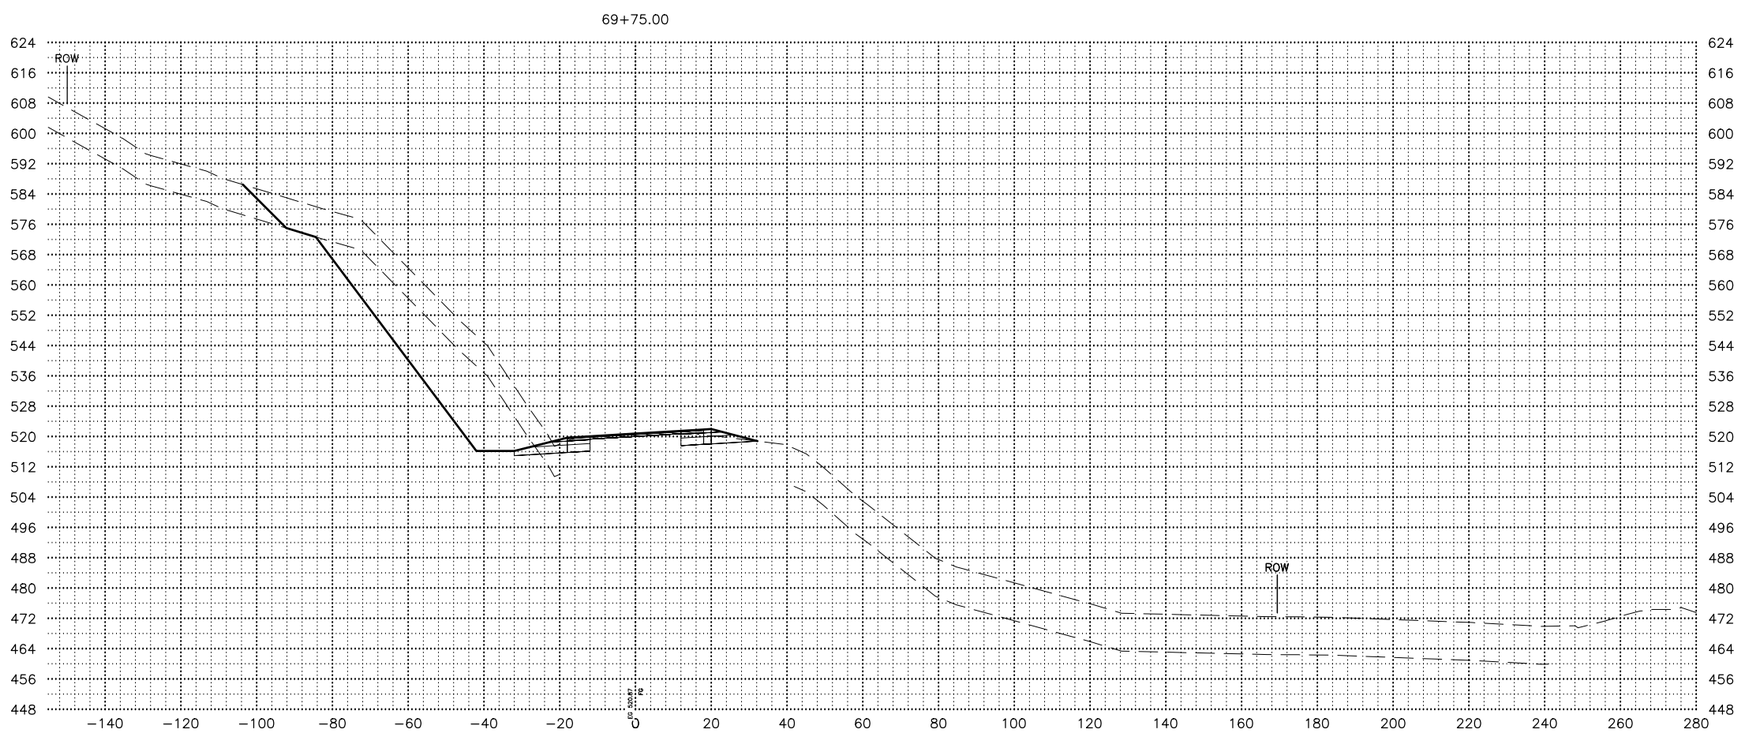

SHEET NO.	TOTAL SHEETS
X61	X254
STATE	YEAR
ALASKA	2027

PROJECT DESIGNATION

0311(031)/ Z546590000

NO.	REVISION
DATE	
NO.	REVISION
DATE	
NO.	REVISION
DATE	

PS&E REVIEW

STATE OF ALASKA
DEPARTMENT OF TRANSPORTATION AND PUBLIC FACILITIES

SEWARD HWY MP 25.5 TO 36 TRAIL RIVER TO STERLING WYE REHAB

X–SECTIONS

DRAWING LOCATION
W:\PROJECTS\SEWARD HWY MP 25.5-36- 54659\CIV3D\CIV3D\X-SECTION\54659 -X-SECTION_X01-100.DWG

DATE 2/25/2026 TIME 7:36 AM
SCALE 1"=20'
DESIGNED BY ZDK
CHECKED BY CLE
DRAFTED BY ZDK/JP

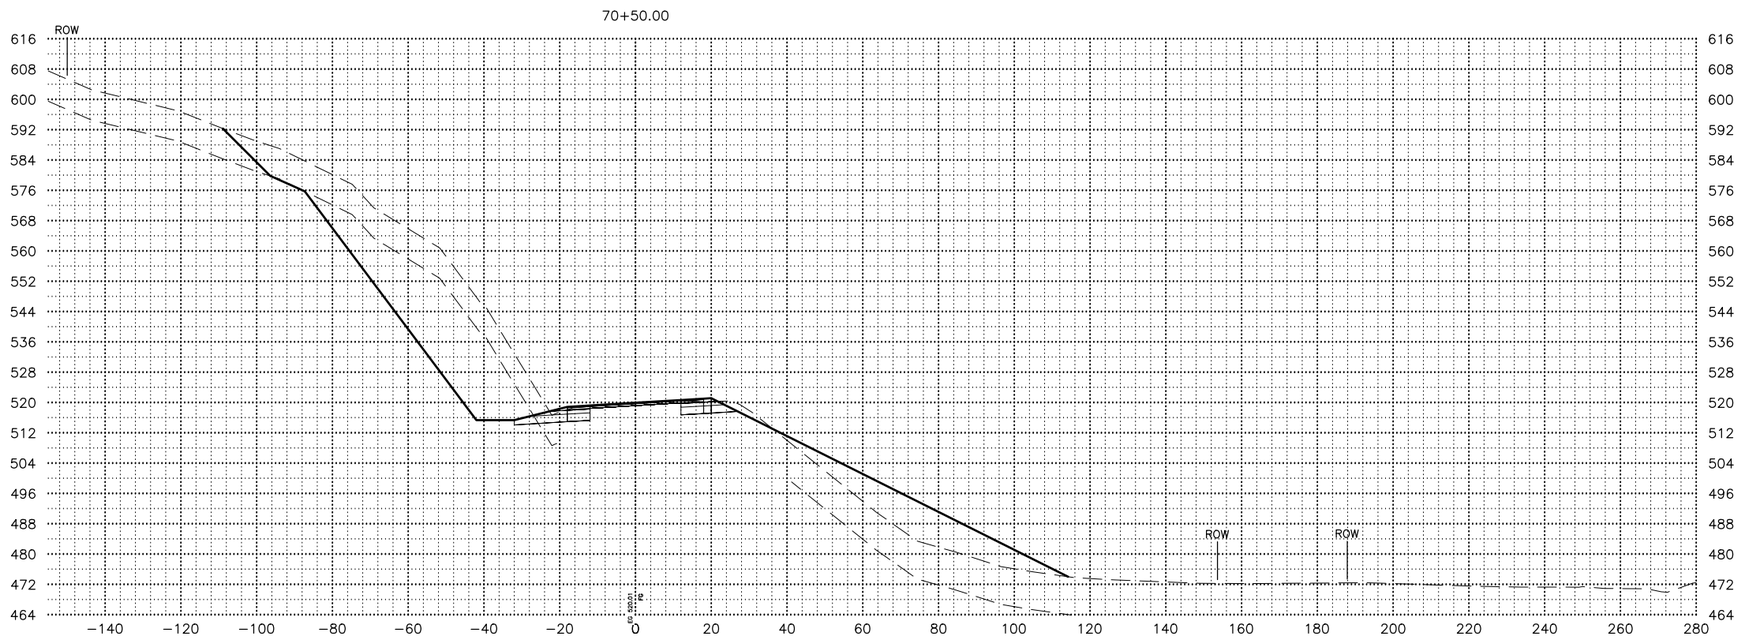

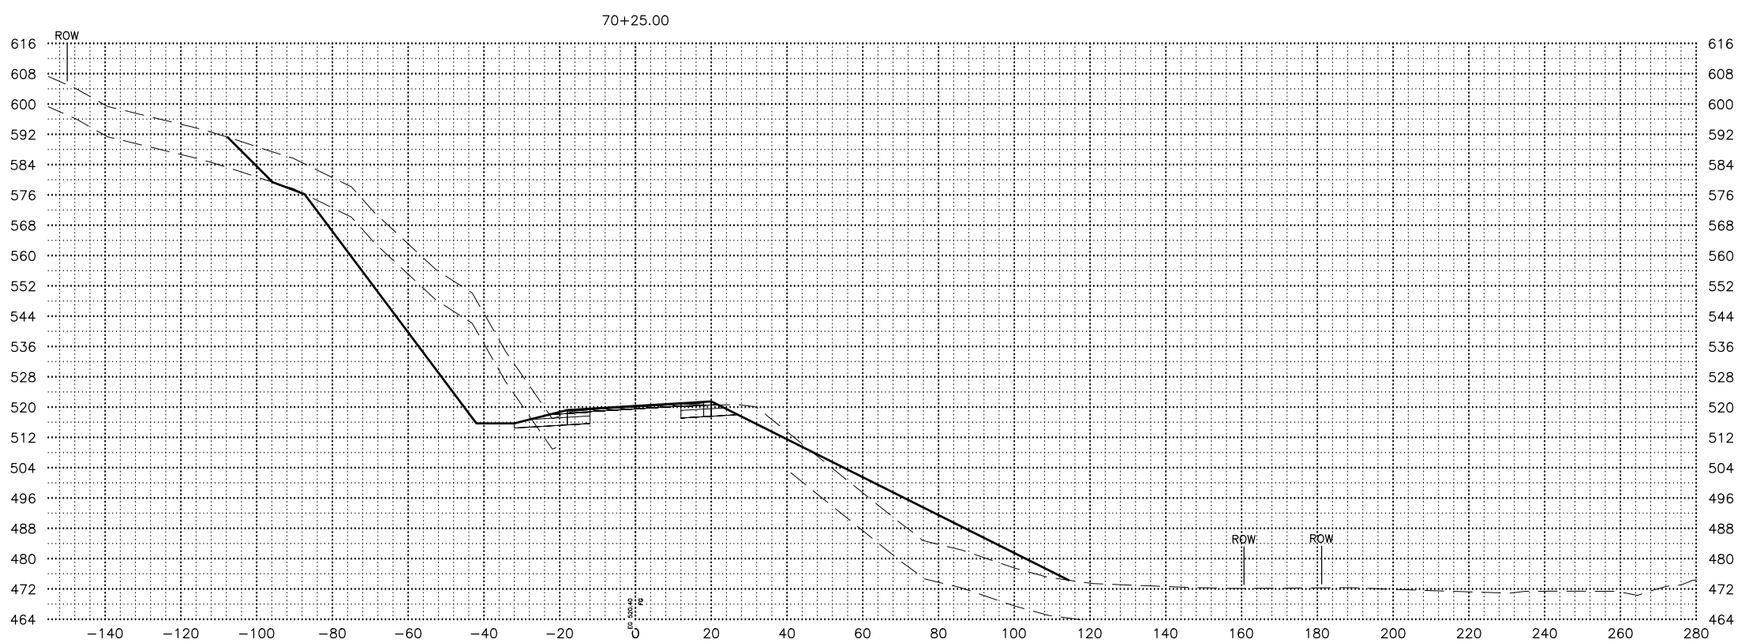

SHEET NO.	TOTAL SHEETS
X62	X254
STATE	YEAR
ALASKA	2027

PROJECT DESIGNATION

0311(031)/ Z546590000

NO.	REVISION
DATE	
NO.	REVISION
DATE	
NO.	REVISION
DATE	

PS&E REVIEW

STATE OF ALASKA
DEPARTMENT OF TRANSPORTATION
AND PUBLIC FACILITIES

SEWARD HWY MP 25.5 TO 36 TRAIL RIVER TO STERLING WYE REHAB

X–SECTIONS

DATE	TIME	SCALE	DESIGNED BY	CHECKED BY	DRAFTED BY
2/25/2026	7:37 AM	1"=20'	ZDK	CLE	ZDK/JP

DRAWING LOCATION
W:\PROJECTS\SEWARD HWY MP 25.5-36- 54659\CIV3D\CIV3D\X-SECTION\54659 -X-SECTION_X01-100.DWG

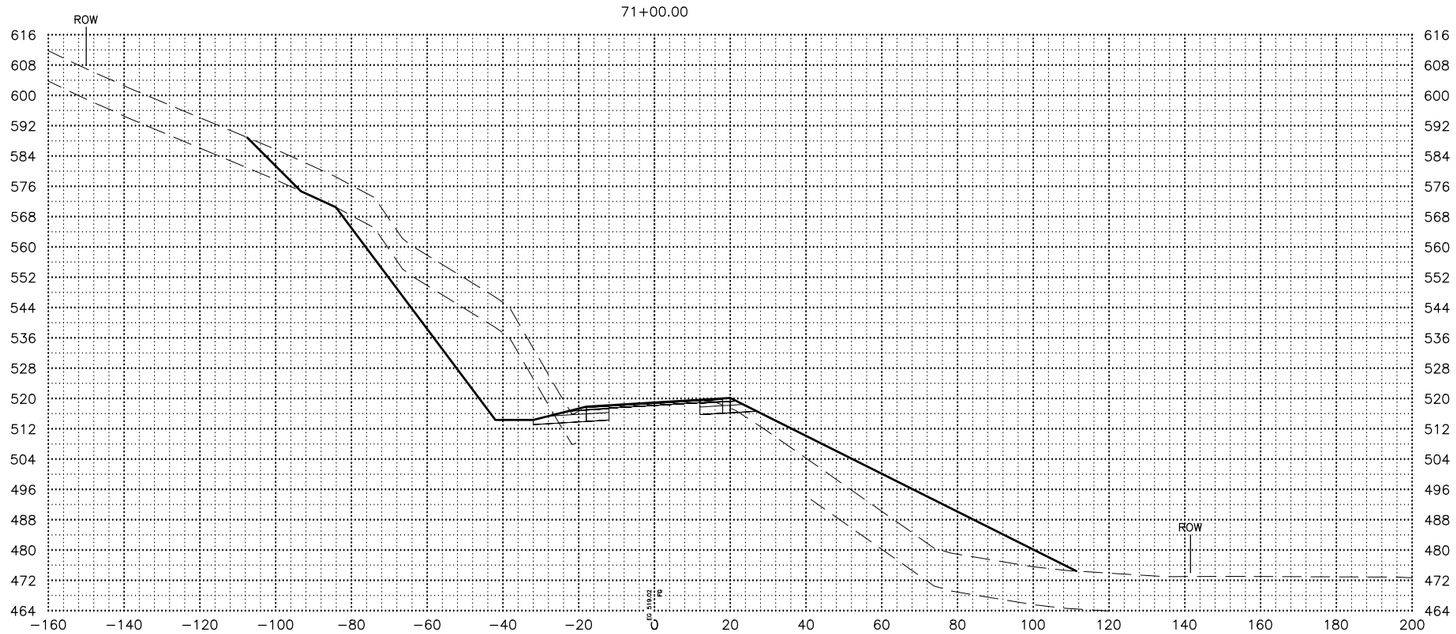

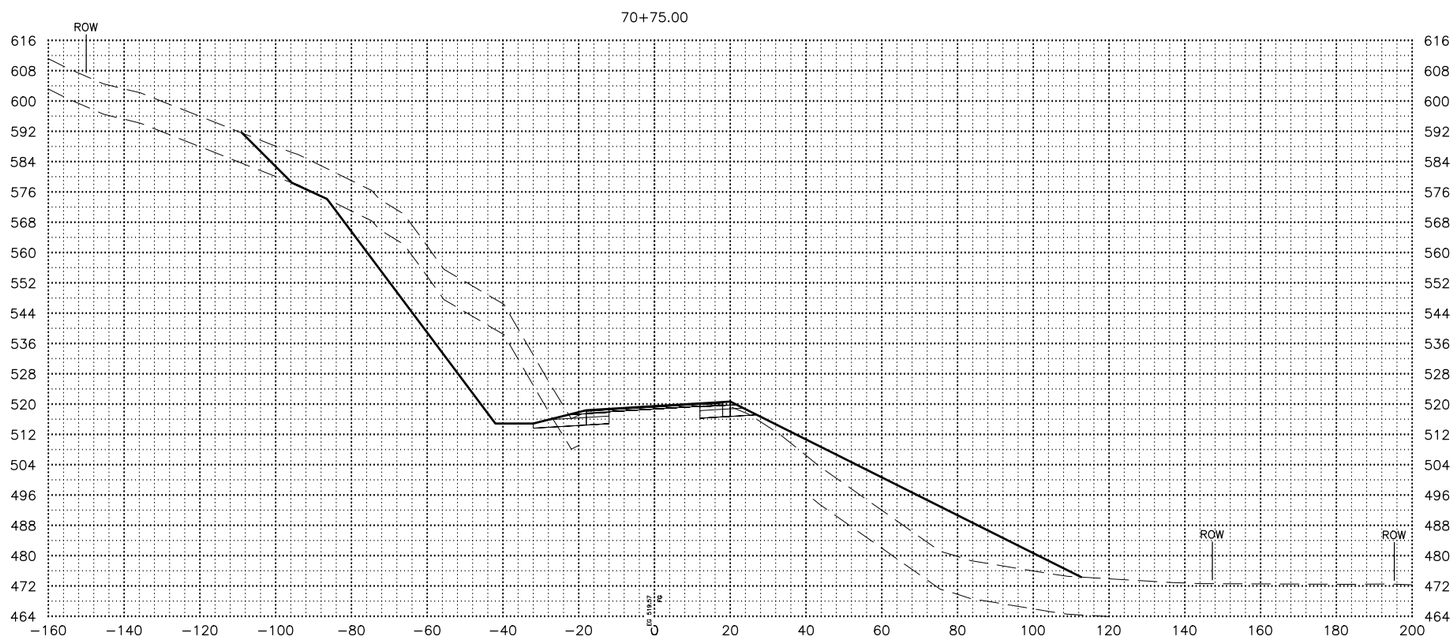

SHEET NO.	TOTAL SHEETS
X63	X254
STATE	YEAR
ALASKA	2027

PROJECT DESIGNATION

0311(031)/
Z546590000

NO.	REVISION
DATE	
NO.	REVISION
DATE	
NO.	REVISION
DATE	

PS&E REVIEW

STATE OF ALASKA
DEPARTMENT OF TRANSPORTATION
AND PUBLIC FACILITIES

SEWARD HWY MP 25.5
TO 36 TRAIL RIVER TO
STERLING WYE REHAB

X–SECTIONS

DRAWING LOCATION
W:\PROJECTS\SEWARD HWY MP 25.5-36- 54659\CIV3D\CIV3D\X-SECTION\54659 -X-SECTION_X01-100.DWG

DATE	TIME	SCALE	DESIGNED BY	CHECKED BY	DRAFTED BY
2/25/2026	7:37 AM	1"=20'	ZDK	CLE	ZDK/JP

71+50.00

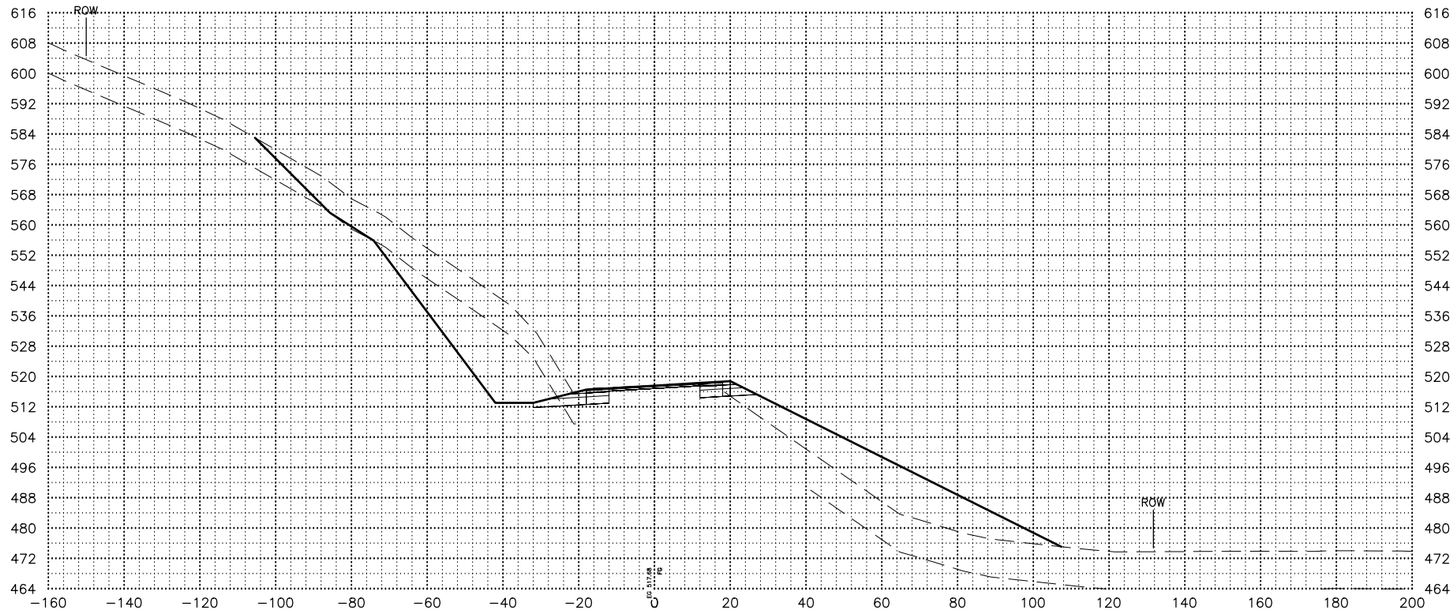

71+25.00

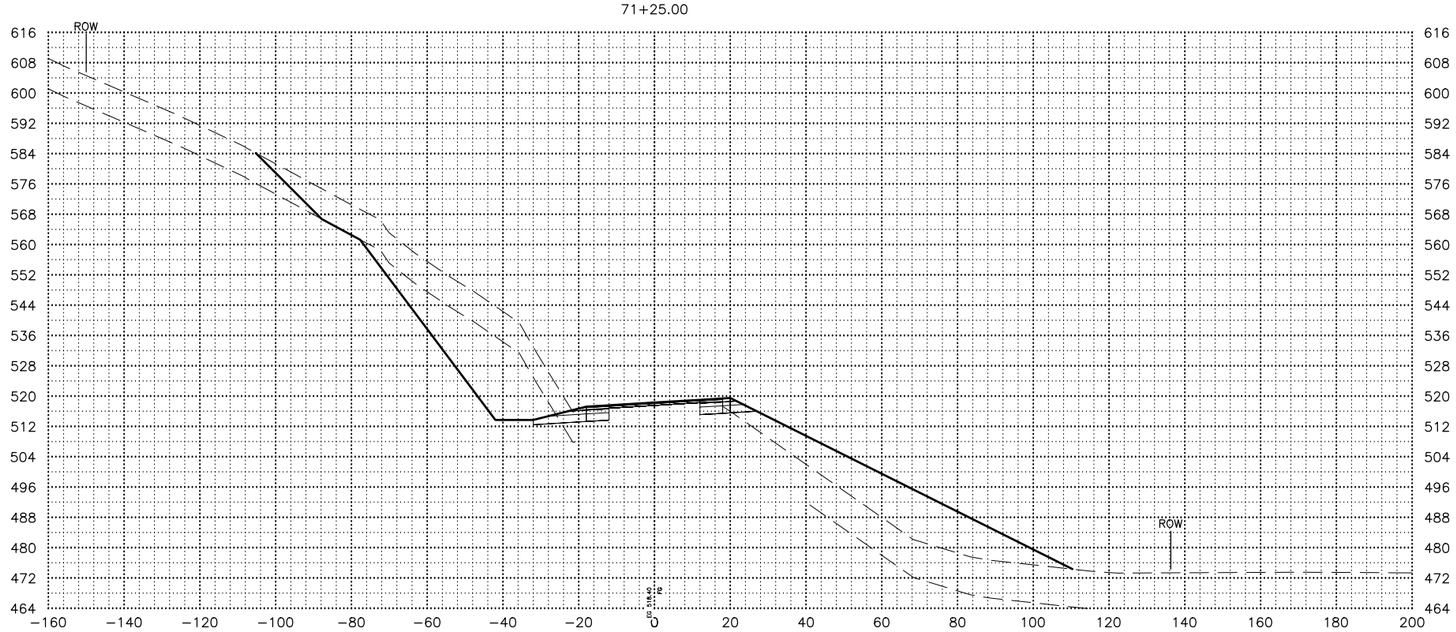

SHEET NO.	TOTAL SHEETS
X64	X254
STATE	YEAR
ALASKA	2027

PROJECT DESIGNATION

0311(031)/
Z546590000

NO.	REVISION
DATE	
NO.	REVISION
DATE	
NO.	REVISION
DATE	

PS&E REVIEW

STATE OF ALASKA
DEPARTMENT OF TRANSPORTATION
AND PUBLIC FACILITIES

SEWARD HWY MP 25.5
TO 36 TRAIL RIVER TO
STERLING WYE REHAB

X–SECTIONS

DRAWING LOCATION
W:\PROJECTS\SEWARD HWY MP 25.5-36- 54659\CIV3D\CIV3D\X-SECTION\54659 -X-SECTION_X01-100.DWG

DATE	TIME	SCALE	DESIGNED BY	CHECKED BY	DRAFTED BY
2/25/2026	7:37 AM	1"=20'	ZDK	CLE	ZDK/JP

DATE	TIME	SCALE	DESIGNED BY	ZDK
2/25/2026	7:37 AM	1"=20'	CHECKED BY	CLE
			DRAFTED BY	ZDK/JP

DRAWING LOCATION
W:\PROJECTS\SEWARD HWY MP 25.5-36- 54659\CIV3D\CIV3D\X-SECTION\54659 -X-SECTION_X01-100.DWG

72+00.00

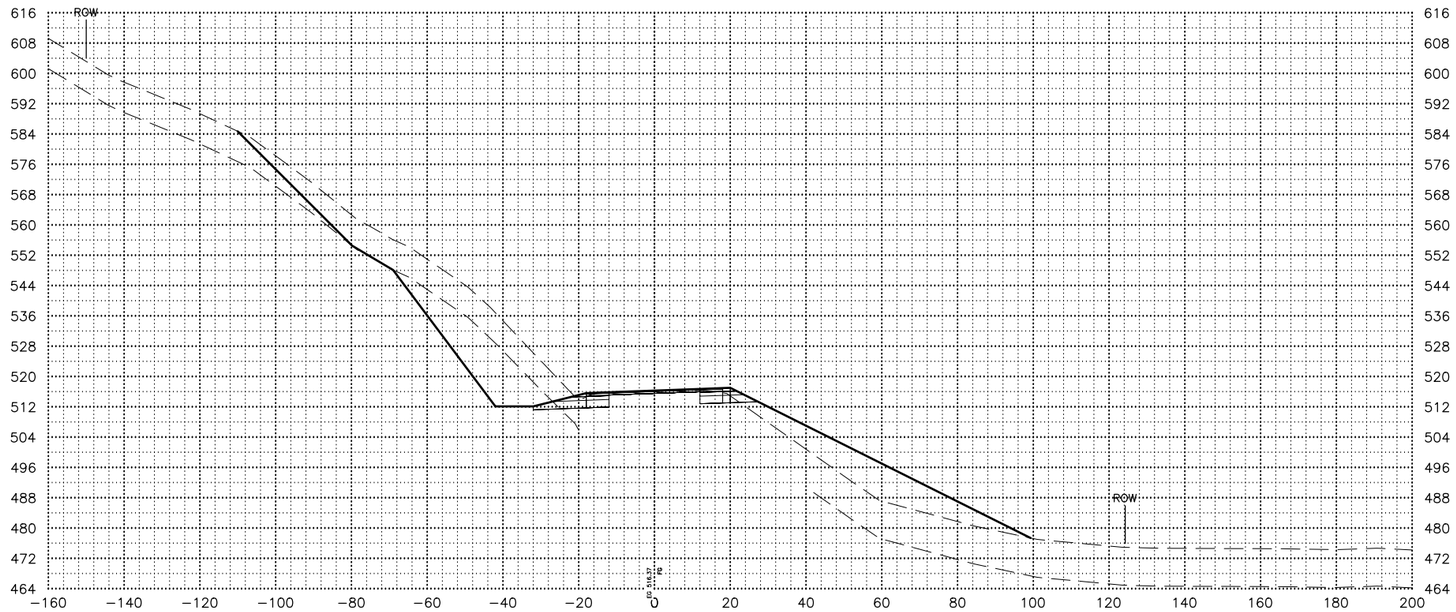

71+75.00

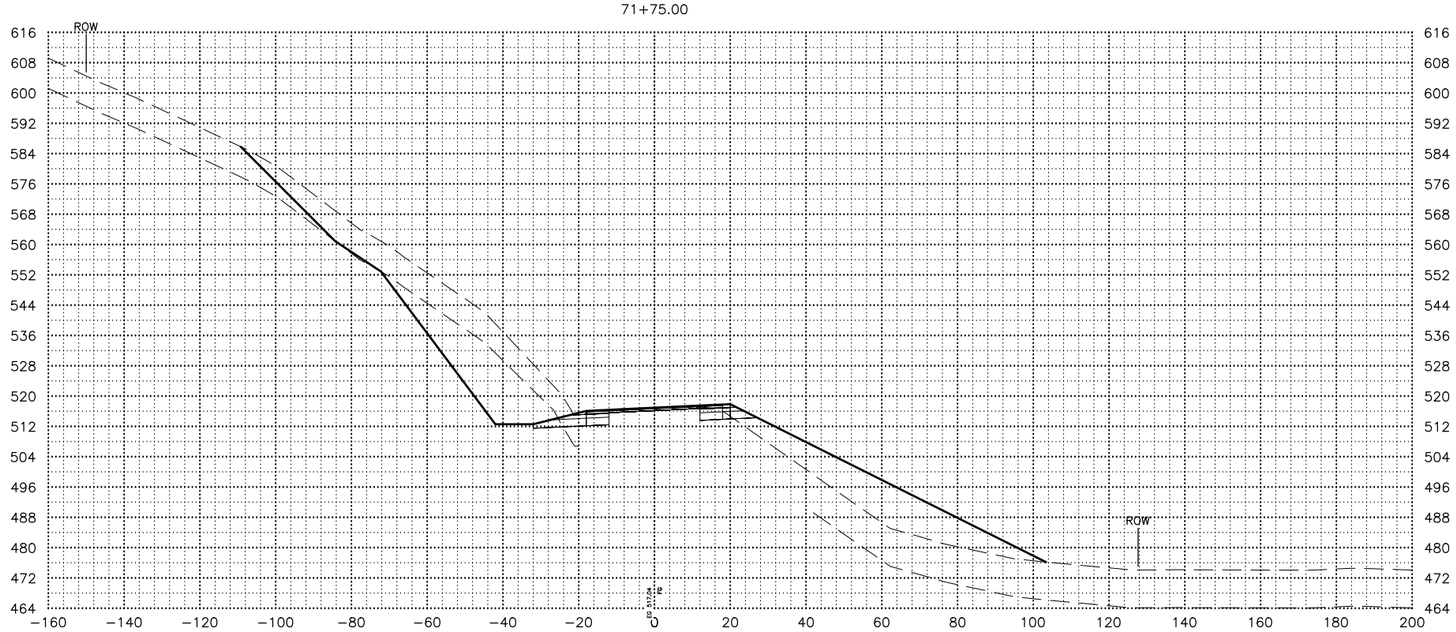

SHEET NO.	TOTAL SHEETS
X65	X254
STATE	YEAR
ALASKA	2027

PROJECT DESIGNATION
0311(031)/
Z546590000

NO.	REVISION
DATE	
NO.	REVISION
DATE	
NO.	REVISION
DATE	

PS&E REVIEW

STATE OF ALASKA
DEPARTMENT OF TRANSPORTATION
AND PUBLIC FACILITIES

SEWARD HWY MP 25.5
TO 36 TRAIL RIVER TO
STERLING WYE REHAB

X-SECTIONS

72+50.00

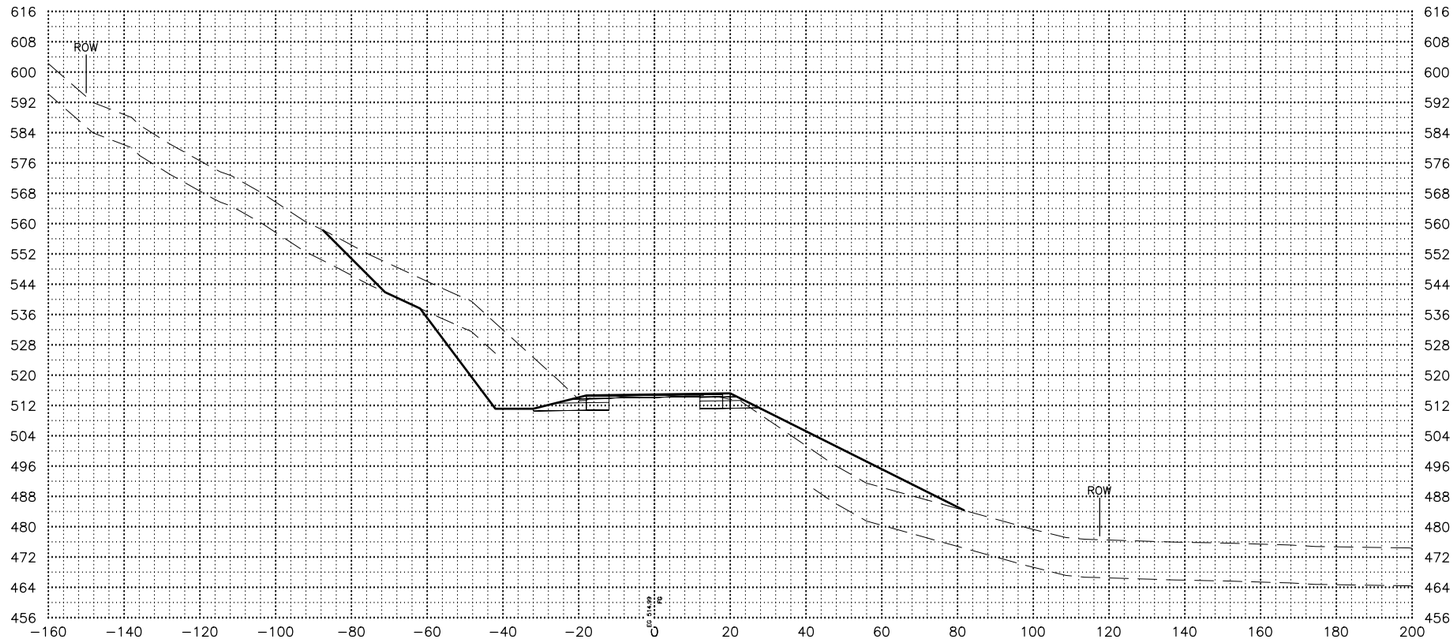

72+25.00

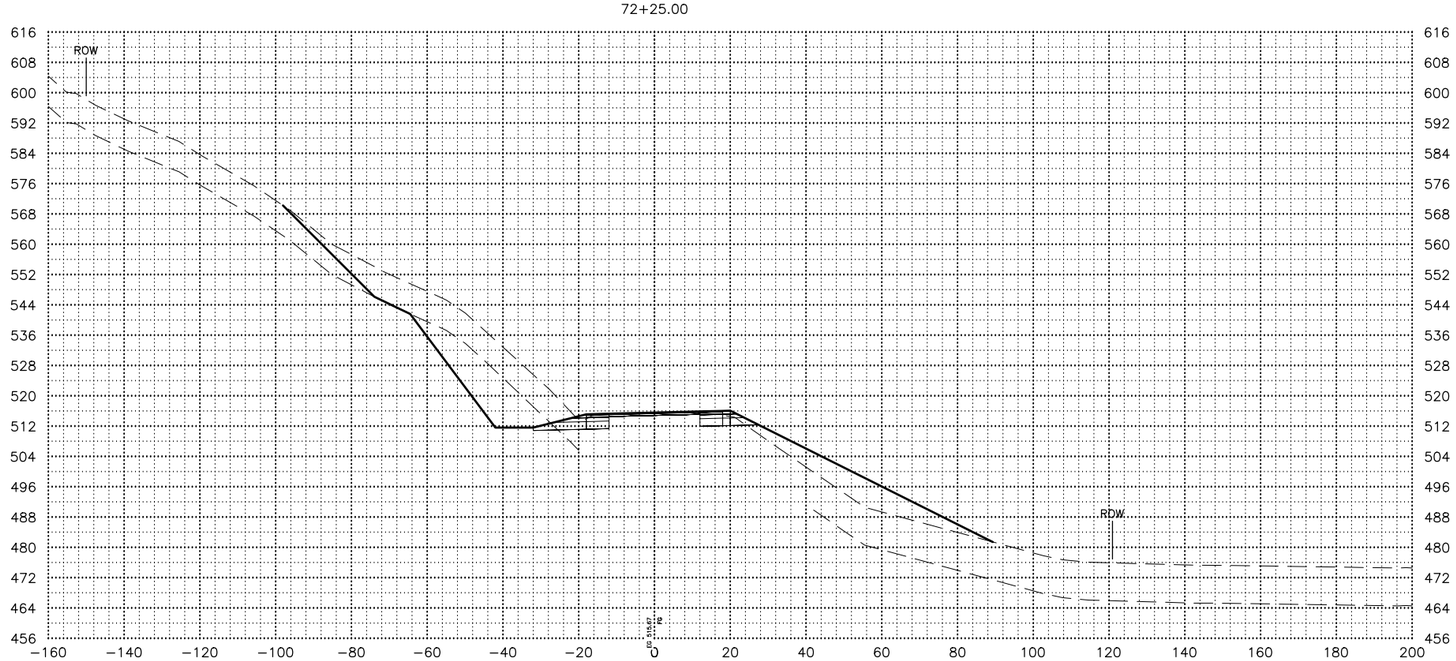

SHEET NO.	TOTAL SHEETS
X66	X254
STATE	YEAR
ALASKA	2027

PROJECT DESIGNATION

0311(031)/
Z546590000

NO.	REVISION
DATE	
NO.	REVISION
DATE	
NO.	REVISION
DATE	

PS&E REVIEW

STATE OF ALASKA
DEPARTMENT OF TRANSPORTATION
AND PUBLIC FACILITIES

SEWARD HWY MP 25.5
TO 36 TRAIL RIVER TO
STERLING WYE REHAB

X–SECTIONS

DATE	TIME	SCALE	DESIGNED BY	CHECKED BY	DRAFTED BY
2/25/2026	7:37 AM	1"=20'	ZDK	CLE	ZDK/JP

DRAWING LOCATION
W:\PROJECTS\SEWARD HWY MP 25.5-36- 54659\CIV3D\CIV3D\X-SECTION\54659 -X-SECTION_X01-100.DWG

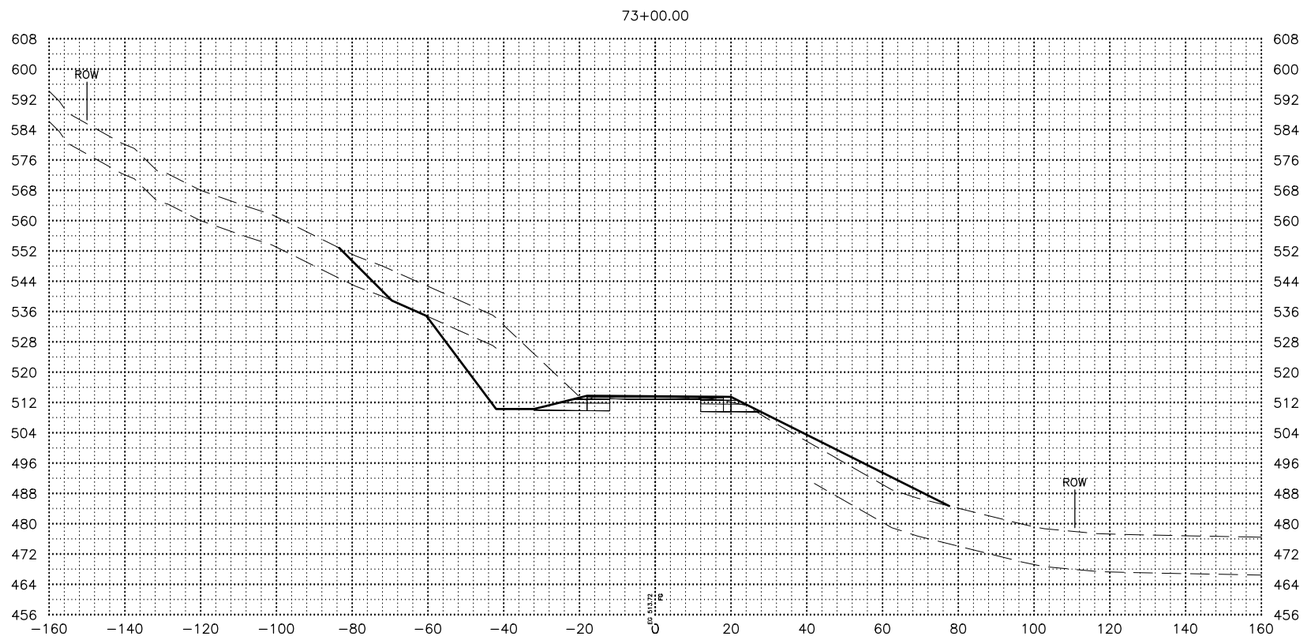

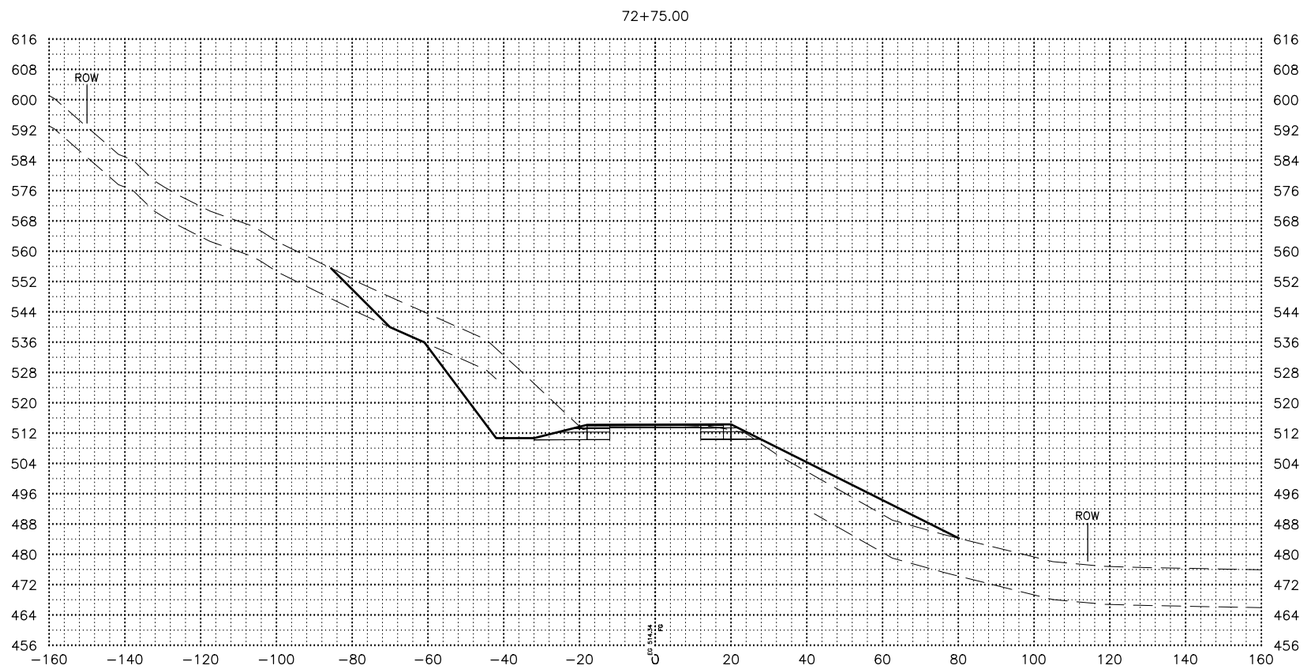

SHEET NO.	TOTAL SHEETS
X67	X254
STATE	YEAR
ALASKA	2027

PROJECT DESIGNATION

0311(031)/
Z546590000

NO.	REVISION
DATE	
NO.	REVISION
DATE	
NO.	REVISION
DATE	

PS&E REVIEW

STATE OF ALASKA
DEPARTMENT OF TRANSPORTATION
AND PUBLIC FACILITIES

SEWARD HWY MP 25.5
TO 36 TRAIL RIVER TO
STERLING WYE REHAB

X–SECTIONS

DRAWING LOCATION
W:\PROJECTS\SEWARD HWY MP 25.5-36- 54659\CIV3D\CIV3D\X-SECTION\54659 -X-SECTION_X01-100.DWG

DATE 2/25/2026 TIME 7:37 AM
SCALE 1"=20'
DESIGNED BY ZDK
CHECKED BY CLE
DRAFTED BY ZDK/JP

73+50.00

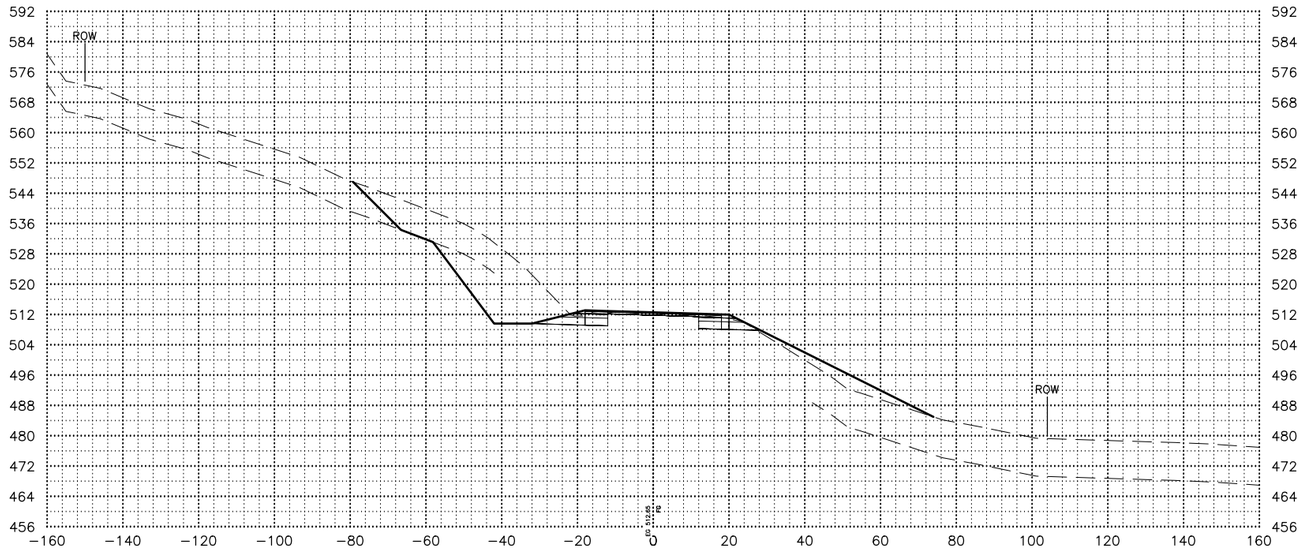

73+25.00

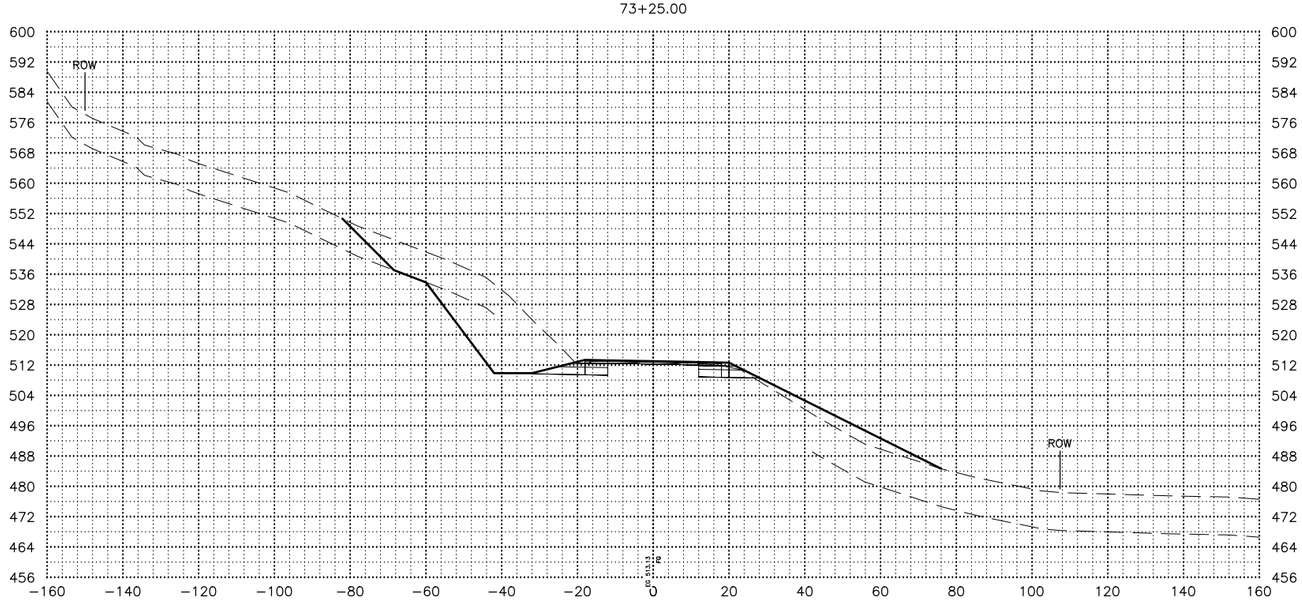

SHEET NO.	TOTAL SHEETS
X68	X254
STATE	YEAR
ALASKA	2027

PROJECT DESIGNATION

0311(031)/
Z546590000

NO.	REVISION
DATE	
NO.	REVISION
DATE	
NO.	REVISION
DATE	

PS&E REVIEW

STATE OF ALASKA
DEPARTMENT OF TRANSPORTATION
AND PUBLIC FACILITIES

SEWARD HWY MP 25.5
TO 36 TRAIL RIVER TO
STERLING WYE REHAB

X–SECTIONS

DRAWING LOCATION
W:\PROJECTS\SEWARD HWY MP 25.5-36- 54659\CIV3D\CIV3D\X-SECTION\54659 -X-SECTION_X01-100.DWG

DATE	TIME	SCALE	DESIGNED BY	ZDK
2/25/2026	7:37 AM	1"=20'	CHECKED BY	CLE
			DRAFTED BY	ZDK/JP

74+00.00

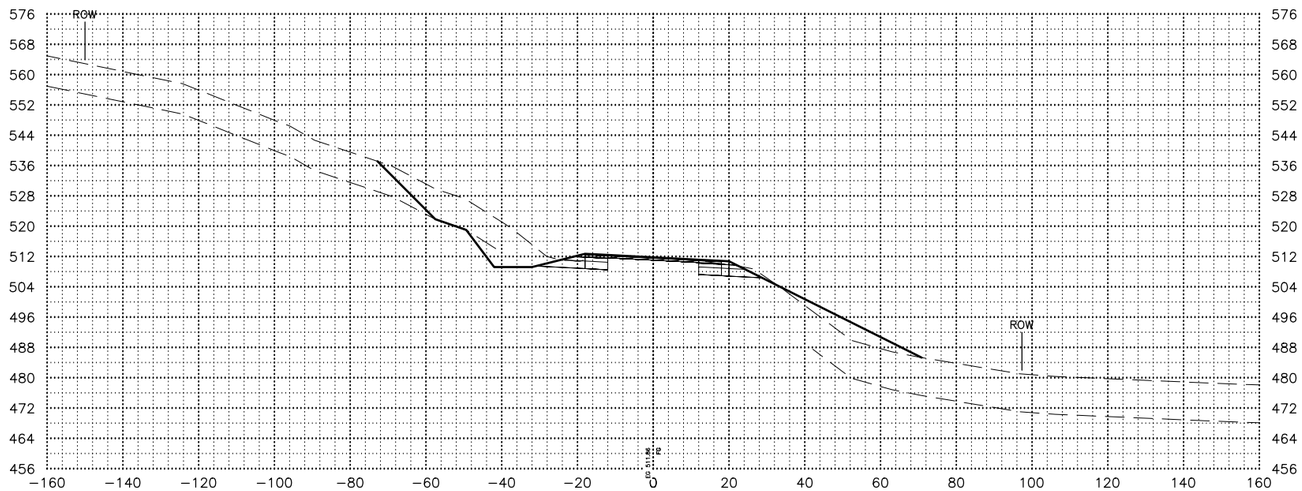

73+75.00

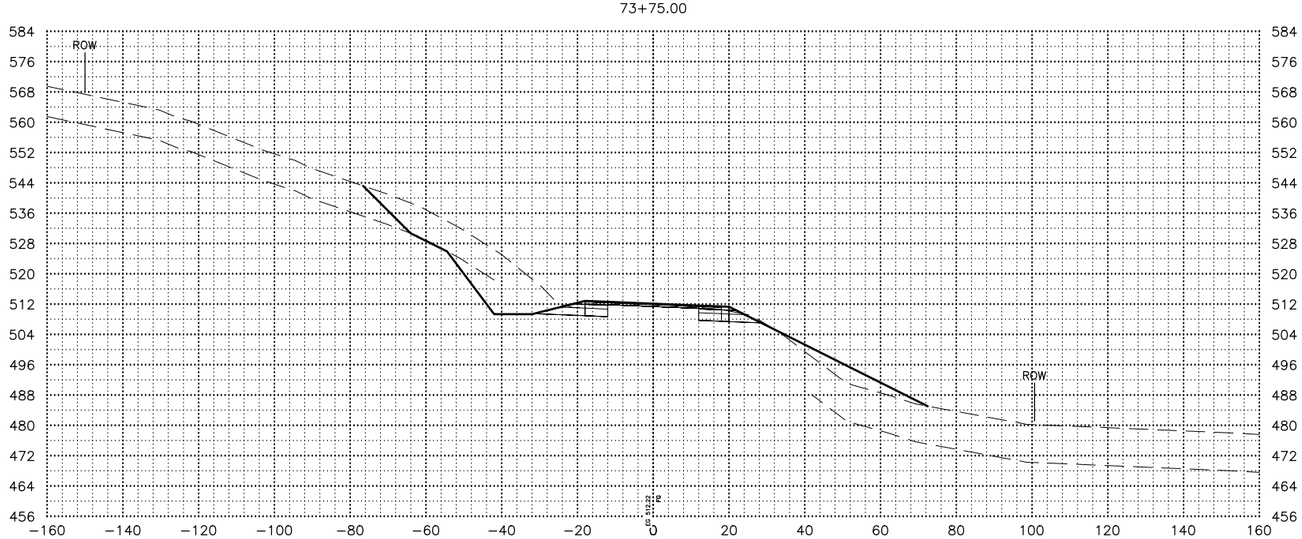

SHEET NO.	TOTAL SHEETS
X69	X254
STATE	YEAR
ALASKA	2027

PROJECT DESIGNATION

0311(031)/
Z546590000

NO.	REVISION
DATE	
NO.	REVISION
DATE	
NO.	REVISION
DATE	

PS&E REVIEW

STATE OF ALASKA
DEPARTMENT OF TRANSPORTATION
AND PUBLIC FACILITIES

SEWARD HWY MP 25.5 TO 36 TRAIL RIVER TO STERLING WYE REHAB

X–SECTIONS

DATE	TIME	SCALE	DESIGNED BY	ZDK
2/25/2026	7:37 AM	1"=20'	CHECKED BY	CLE
			DRAFTED BY	ZDK/JP

DRAWING LOCATION
W:\PROJECTS\SEWARD HWY MP 25.5-36- 54659\CIV3D\CIV3D\X-SECTION\54659 -X-SECTION_X01-100.DWG

74+50.00

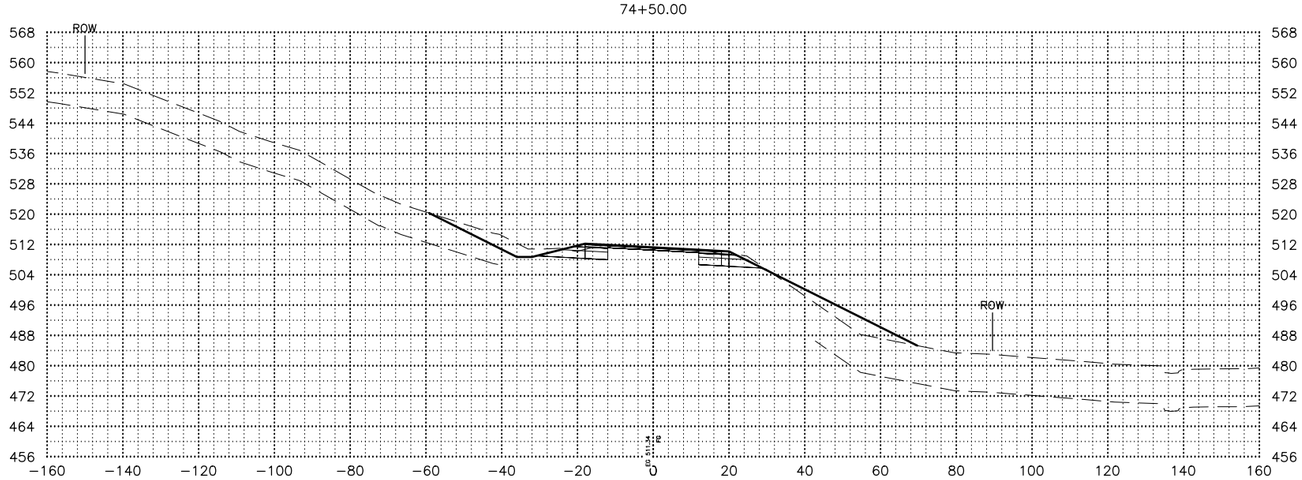

74+25.00

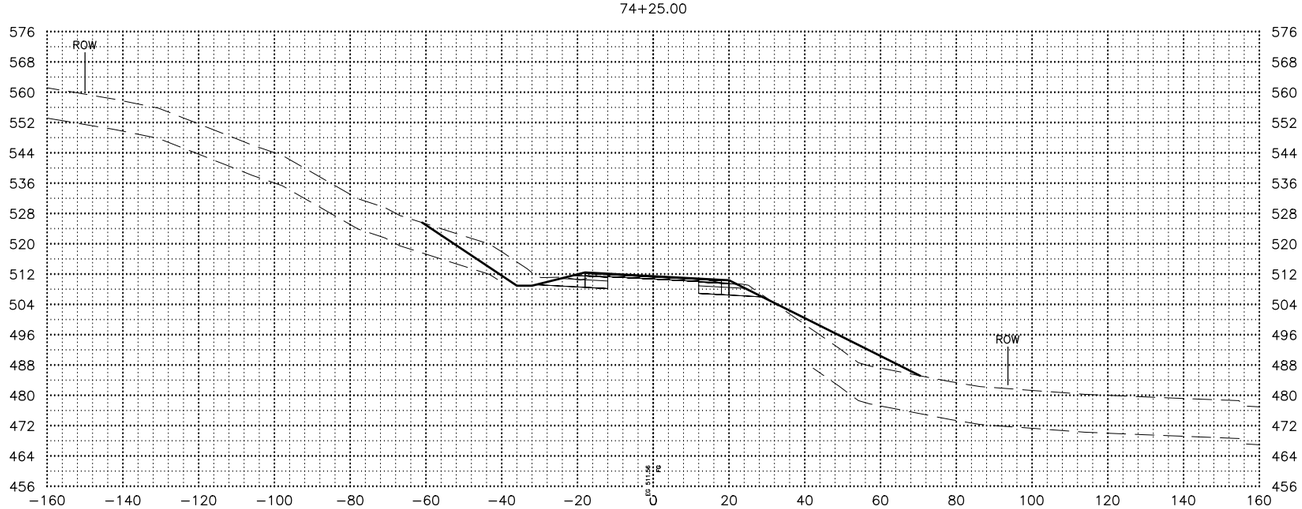

SHEET NO.	TOTAL SHEETS
X70	X254
STATE	YEAR
ALASKA	2027

PROJECT DESIGNATION

0311(031)/
Z546590000

NO.	REVISION
DATE	
NO.	REVISION
DATE	
NO.	REVISION
DATE	

PS&E REVIEW

STATE OF ALASKA
DEPARTMENT OF TRANSPORTATION
AND PUBLIC FACILITIES

SEWARD HWY MP 25.5
TO 36 TRAIL RIVER TO
STERLING WYE REHAB

X–SECTIONS

DESIGNED BY	ZDK
CHECKED BY	CLE
DRAFTED BY	ZDK/JP
SCALE	1"=20'
DATE	2/25/2026
TIME	7:37 AM

DRAWING LOCATION
W:\PROJECTS\SEWARD HWY MP 25.5-36- 54659\CIV3D\CIV3D\X-SECTION\54659 -X-SECTION_X01-100.DWG

DATE	TIME	SCALE	DESIGNED BY	ZDK
2/25/2026	7:37 AM	1"=20'	CHECKED BY	CLE
			DRAFTED BY	ZDK/JP

DRAWING LOCATION
W:\PROJECTS\SEWARD HWY MP 25.5-36- 54659\CIV3D\CIV3D\X-SECTION\54659 -X-SECTION_X01-100.DWG

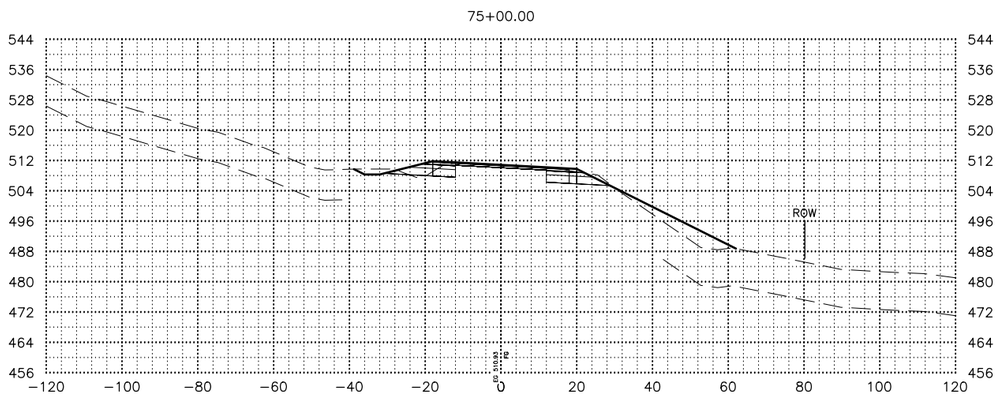

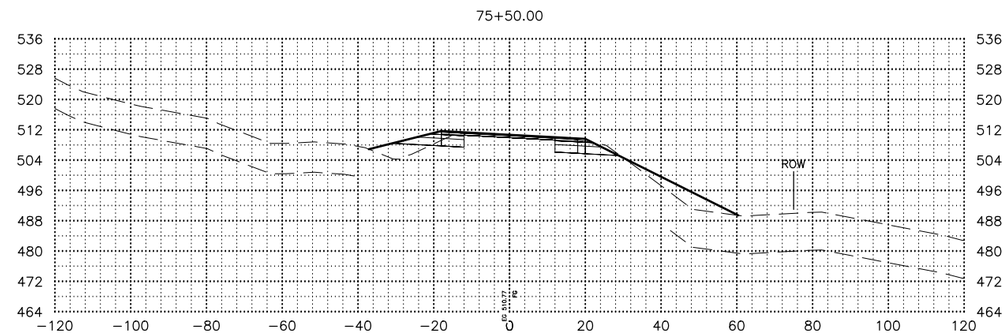

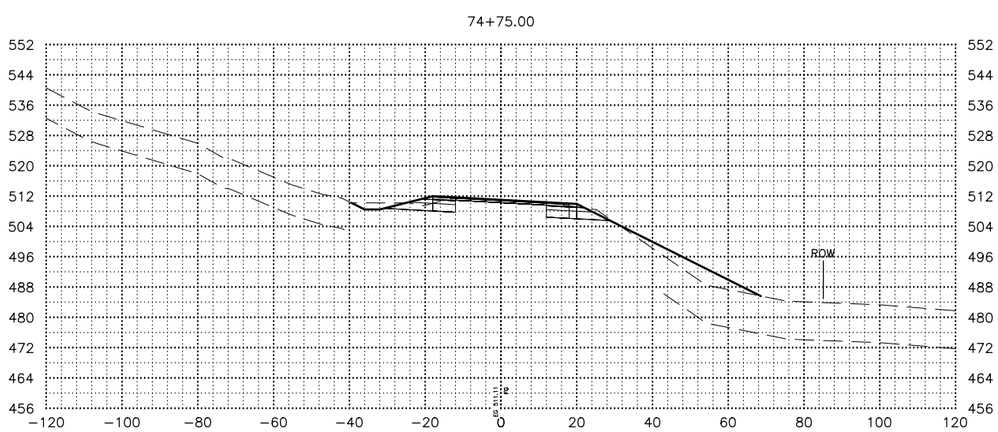

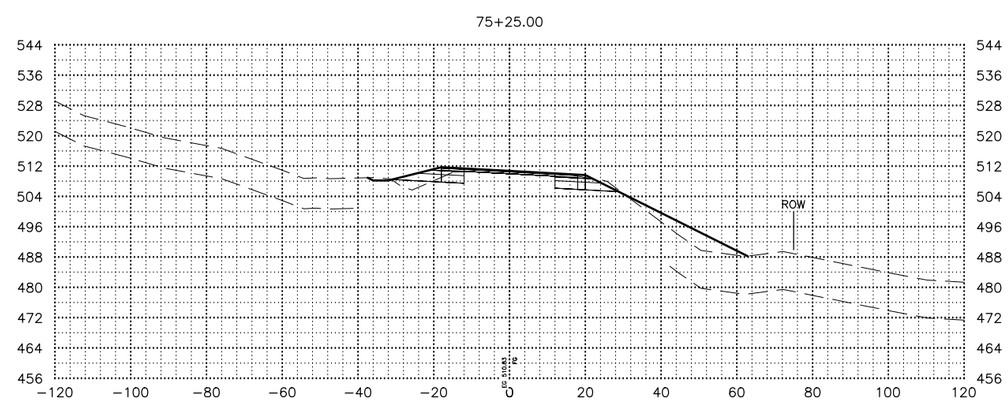

SHEET NO.	TOTAL SHEETS
X71	X254
STATE	YEAR
ALASKA	2027

PROJECT DESIGNATION

0311(031)/
Z546590000

NO.	REVISION
DATE	
NO.	REVISION
DATE	
NO.	REVISION
DATE	

PS&E REVIEW

STATE OF ALASKA
DEPARTMENT OF TRANSPORTATION
AND PUBLIC FACILITIES

SEWARD HWY MP 25.5
TO 36 TRAIL RIVER TO
STERLING WYE REHAB

X-SECTIONS

SHEET NO.	TOTAL SHEETS
X72	X254
STATE	YEAR
ALASKA	2027

PROJECT DESIGNATION

0311(031)/
Z546590000

NO.	REVISION
DATE	
NO.	REVISION
DATE	
NO.	REVISION
DATE	

77+50.00

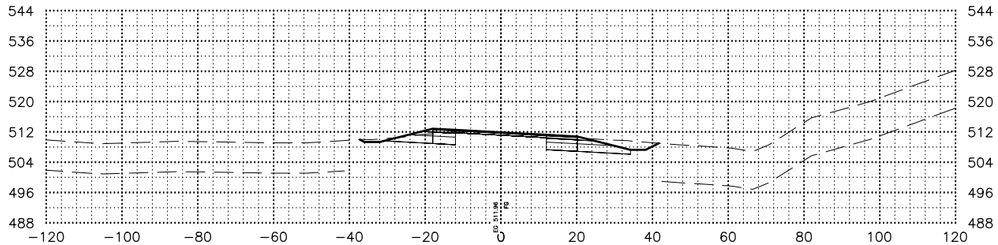

79+50.00

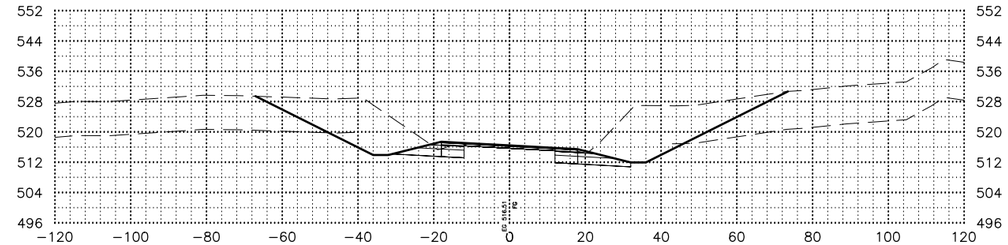

77+00.00

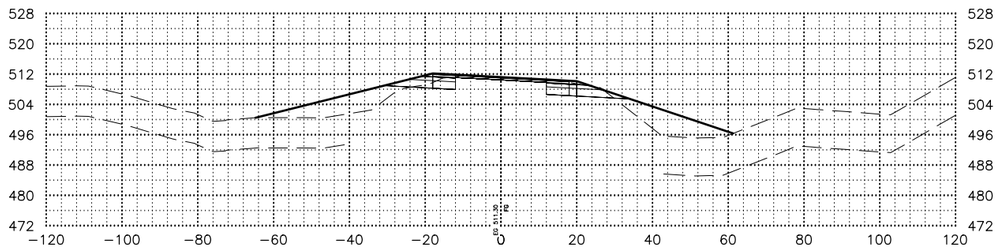

79+00.00

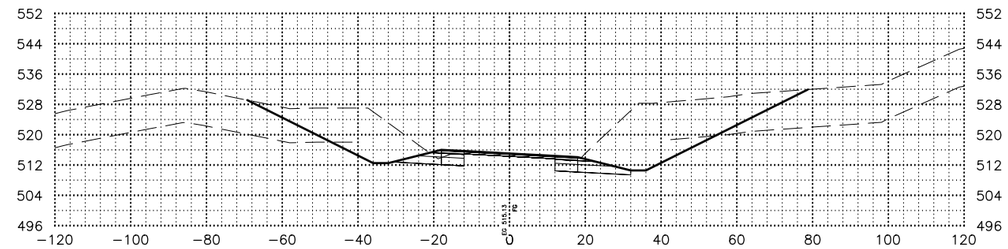

76+50.00

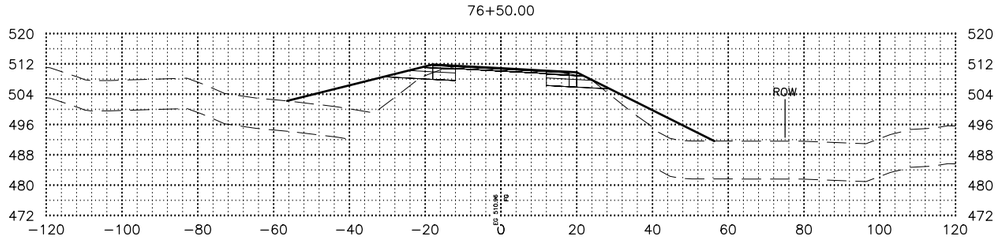

78+50.00

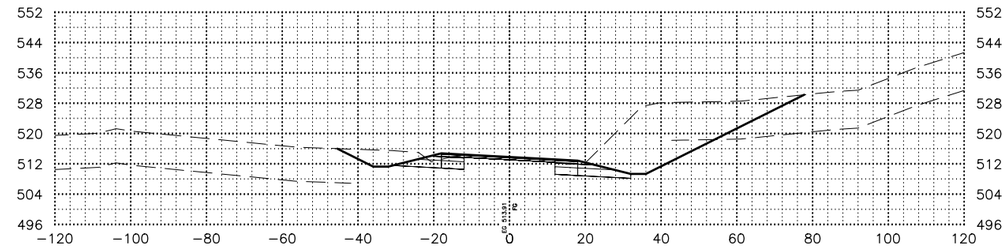

76+00.00

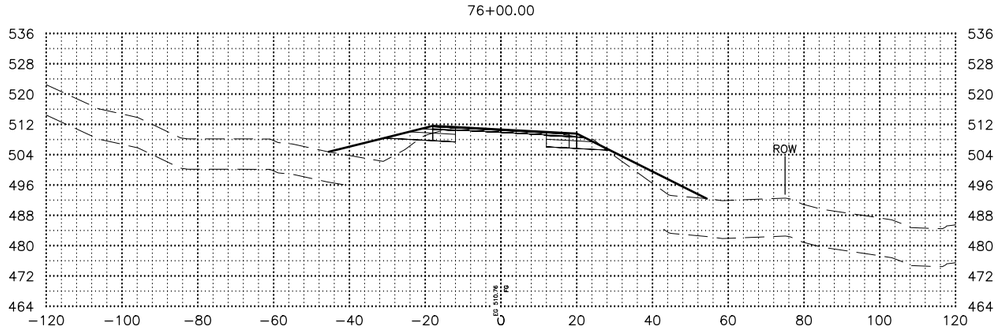

78+00.00

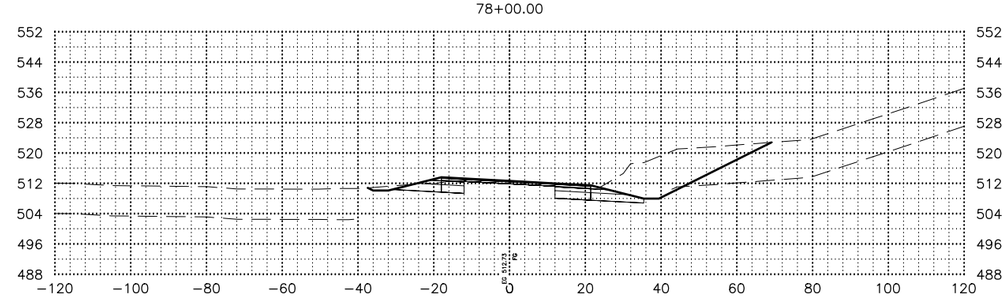

PS&E REVIEW

STATE OF ALASKA
DEPARTMENT OF TRANSPORTATION
AND PUBLIC FACILITIES

SEWARD HWY MP 25.5
TO 36 TRAIL RIVER TO
STERLING WYE REHAB

X–SECTIONS

DRAWING LOCATION	
W:\PROJECTS\SEWARD HWY MP 25.5-36- 54659\CIV3D\CIV3D\X-SECTION\54659 -X-SECTION_X01-100.DWG	

DATE	TIME
2/25/2026	7:37 AM

SCALE
1"=20'

DESIGNED BY	ZDK
CHECKED BY	CLE
DRAFTED BY	ZDK/JP

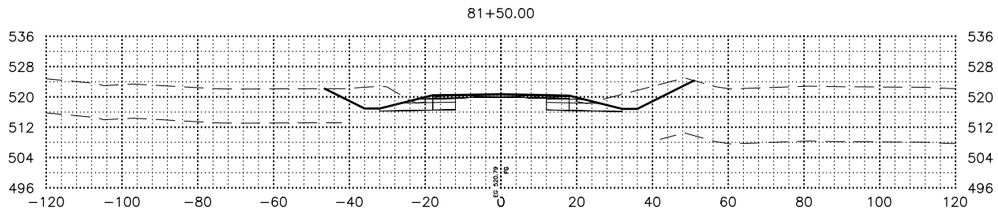

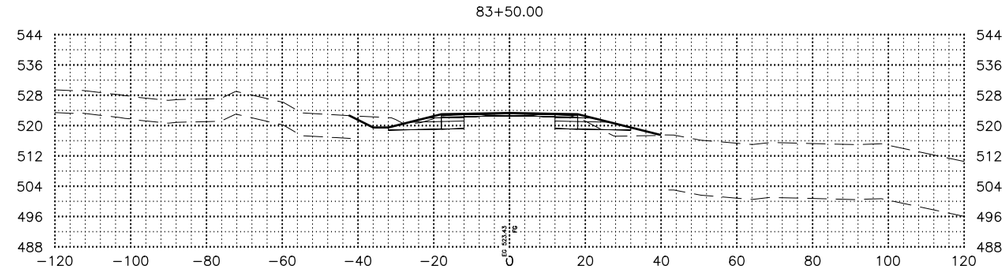

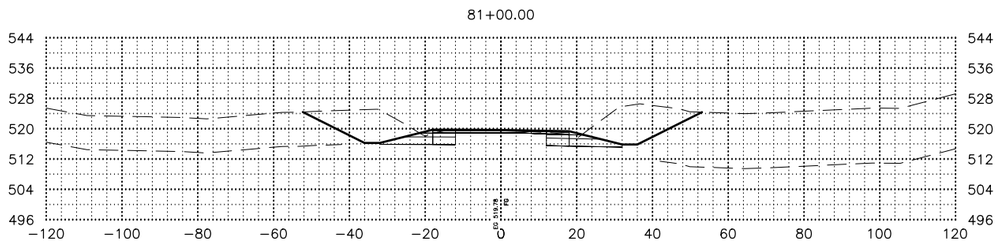

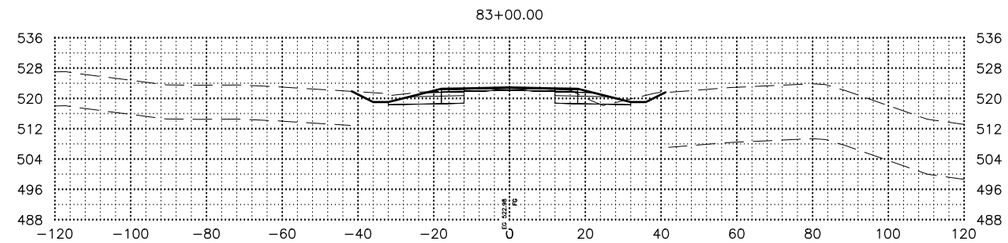

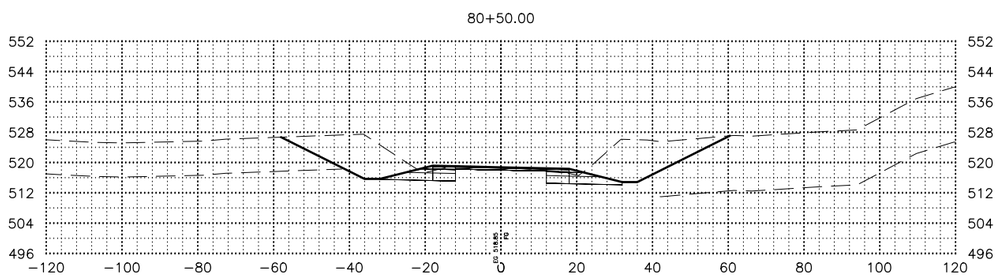

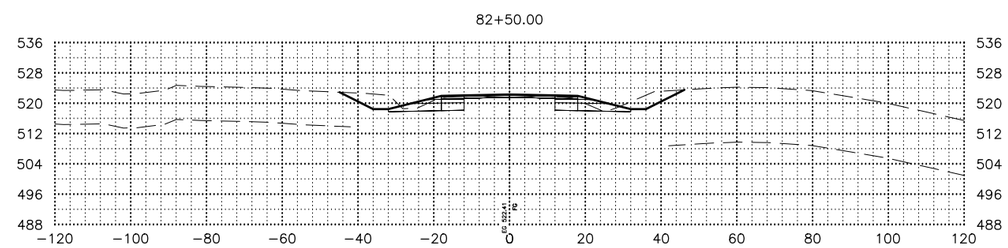

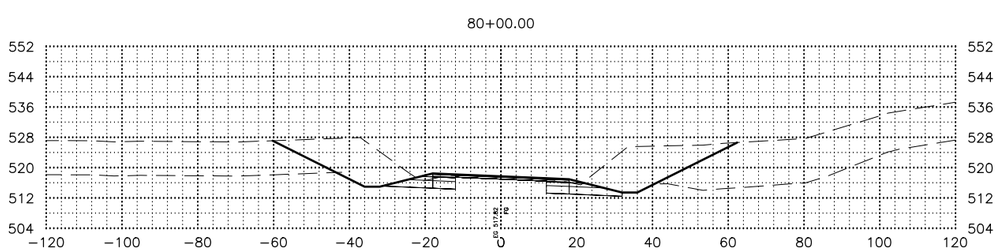

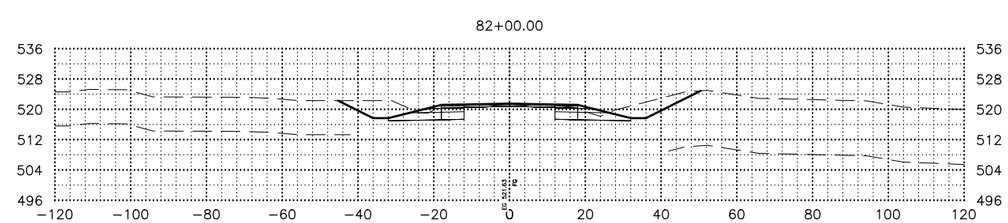

SHEET NO.	TOTAL SHEETS
X73	X254
STATE	YEAR
ALASKA	2027

PROJECT DESIGNATION

0311(031)/
Z546590000

NO.	REVISION
DATE	
NO.	REVISION
DATE	
NO.	REVISION
DATE	

PS&E REVIEW

STATE OF ALASKA
DEPARTMENT OF TRANSPORTATION
AND PUBLIC FACILITIES

SEWARD HWY MP 25.5
TO 36 TRAIL RIVER TO
STERLING WYE REHAB

X–SECTIONS

DRAWING LOCATION
W:\PROJECTS\SEWARD HWY MP 25.5-36- 54659\CIV3D\CIV3D\X-SECTION\54659 -X-SECTION_X01-100.DWG

DATE 2/25/2026 TIME 7:37 AM
SCALE 1"=20'
DESIGNED BY ZDK
CHECKED BY CLE
DRAFTED BY ZDK/JP

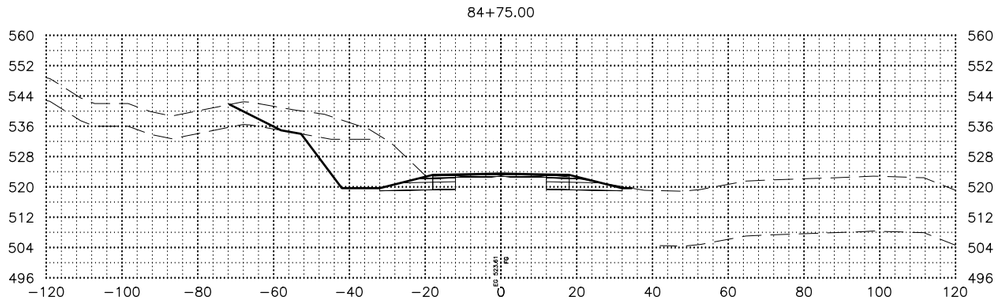

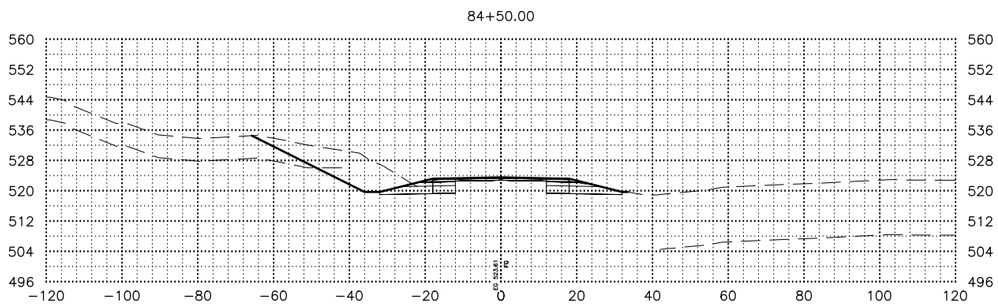

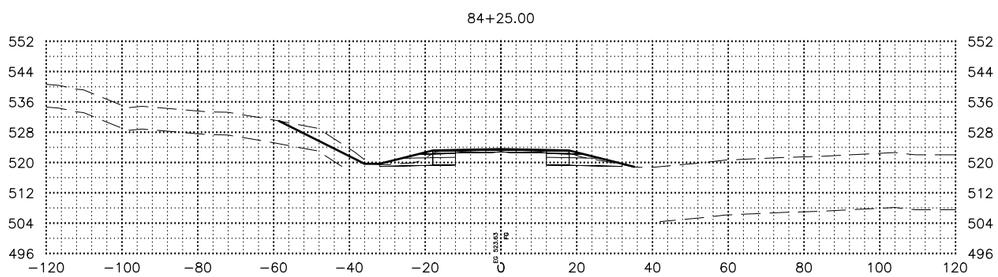

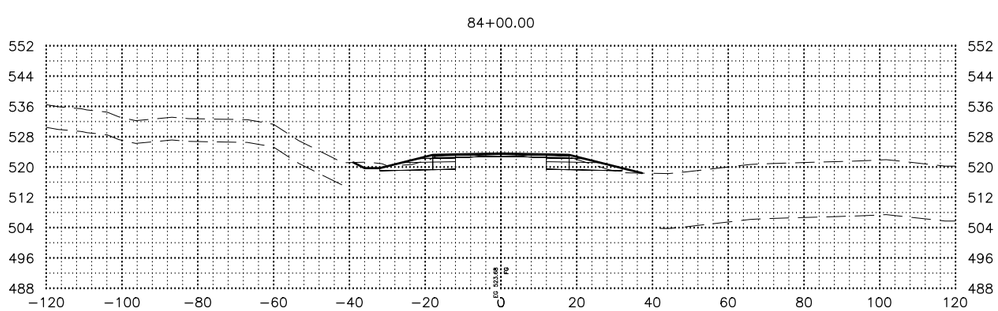

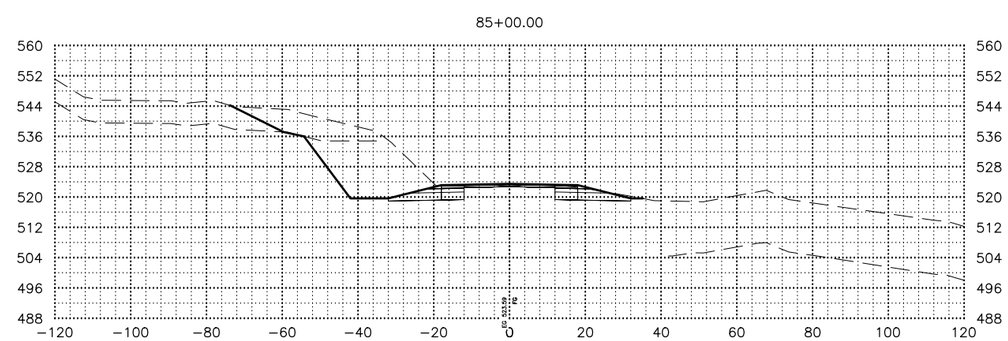

SHEET NO.	TOTAL SHEETS
X74	X254
STATE	YEAR
ALASKA	2027

PROJECT DESIGNATION

0311(031)/
Z546590000

NO.	REVISION
DATE	
NO.	REVISION
DATE	
NO.	REVISION
DATE	

PS&E REVIEW

STATE OF ALASKA
DEPARTMENT OF TRANSPORTATION
AND PUBLIC FACILITIES

SEWARD HWY MP 25.5
TO 36 TRAIL RIVER TO
STERLING WYE REHAB

X–SECTIONS

DATE	TIME	SCALE	DESIGNED BY	CHECKED BY	DRAFTED BY
2/25/2026	7:38 AM	1"=20'	ZDK	CLE	ZDK/JP

DRAWING LOCATION
W:\PROJECTS\SEWARD HWY MP 25.5-36- 54659\CIV3D\CIV3D\X-SECTION\54659 -X-SECTION_X01-100.DWG

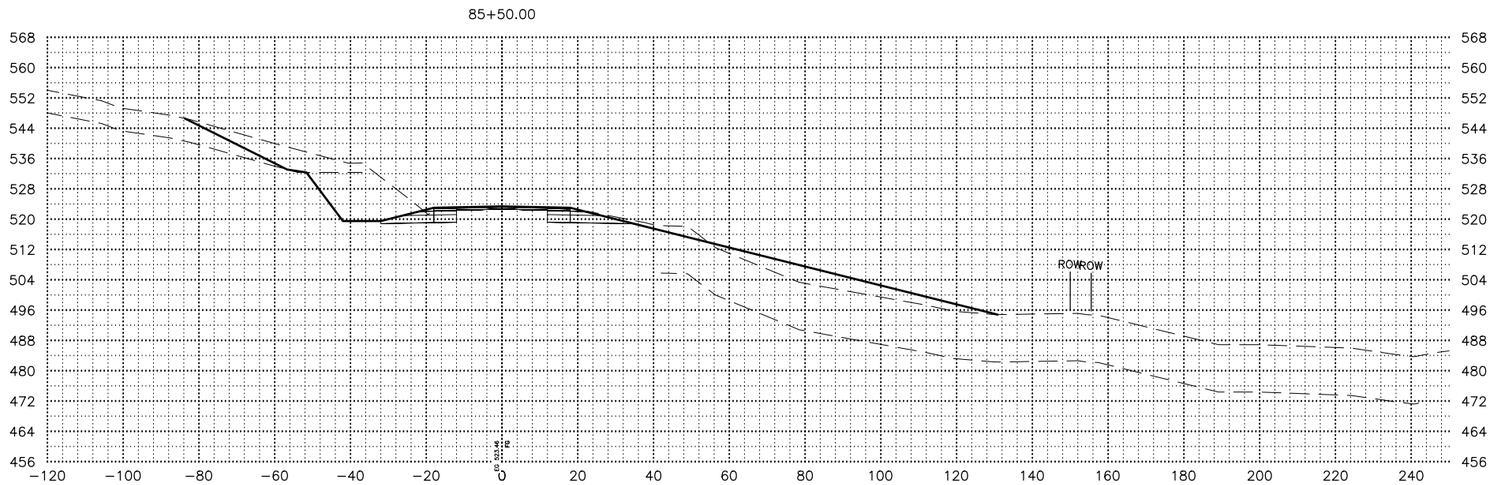

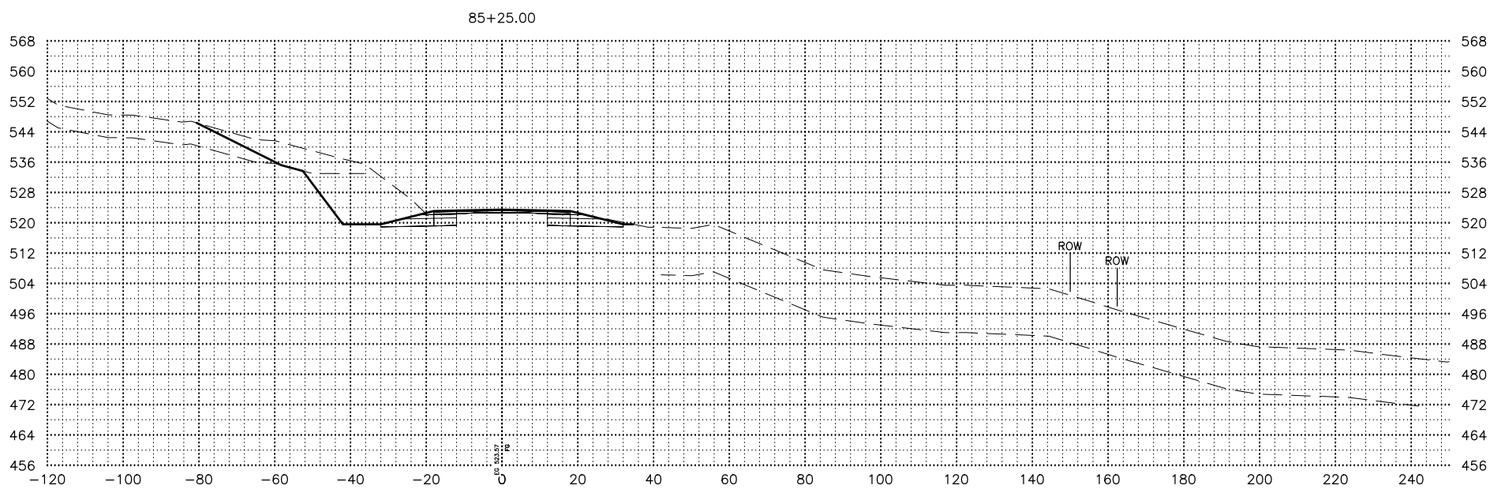

SHEET NO.	TOTAL SHEETS
X75	X254
STATE	YEAR
ALASKA	2027

PROJECT DESIGNATION

0311(031)/
Z546590000

NO.	REVISION
DATE	
NO.	REVISION
DATE	
NO.	REVISION
DATE	

PS&E REVIEW

STATE OF ALASKA
DEPARTMENT OF TRANSPORTATION
AND PUBLIC FACILITIES

SEWARD HWY MP 25.5
TO 36 TRAIL RIVER TO
STERLING WYE REHAB

X–SECTIONS

DRAWING LOCATION
W:\PROJECTS\SEWARD HWY MP 25.5-36- 54659\CIV3D\CIV3D\X-SECTION\54659 -X-SECTION_X01-100.DWG

DATE	TIME	SCALE	DESIGNED BY	ZDK
2/25/2026	7:38 AM	1"=20'	CHECKED BY	CLE
			DRAFTED BY	ZDK/JP

86+00.00

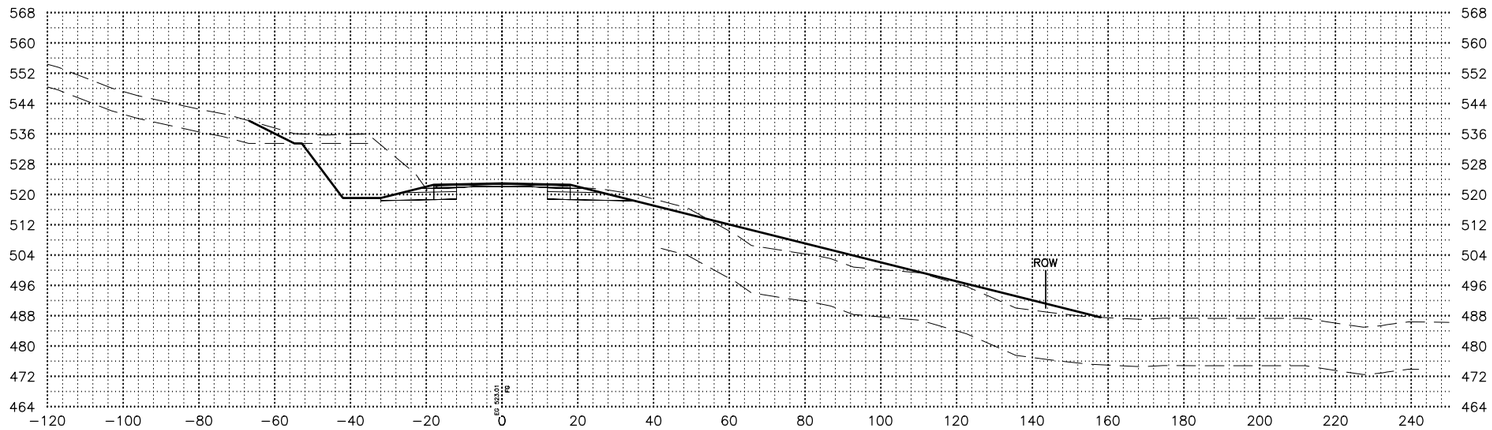

85+75.00

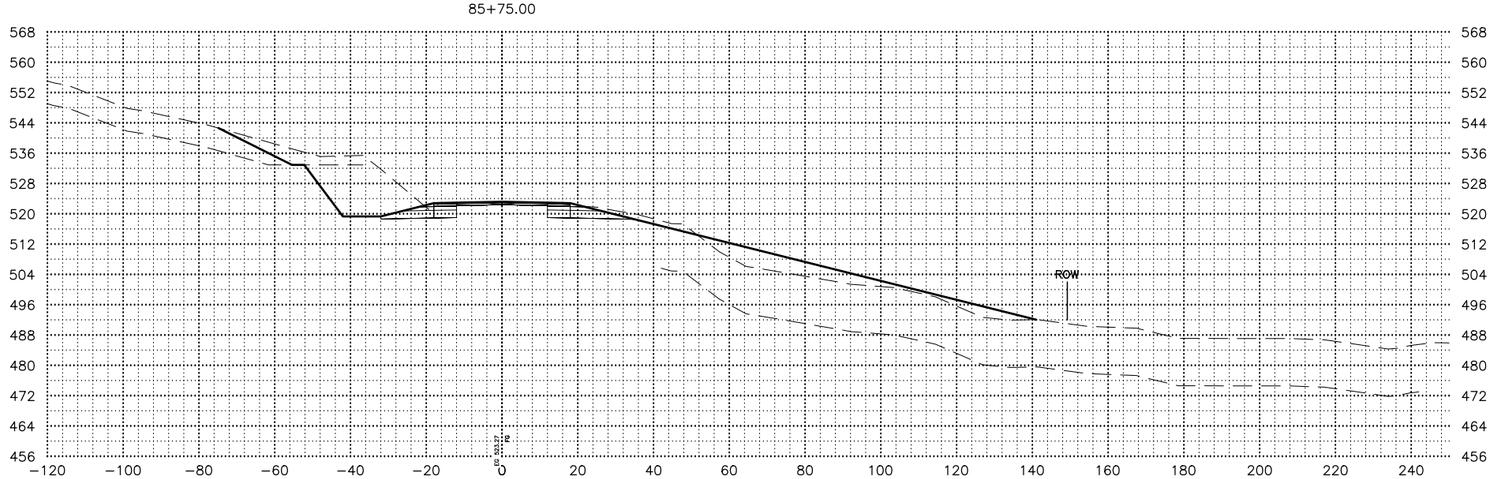

SHEET NO.	TOTAL SHEETS
X76	X254
STATE	YEAR
ALASKA	2027

PROJECT DESIGNATION

0311(031)/
Z546590000

NO.	REVISION
DATE	
NO.	REVISION
DATE	
NO.	REVISION
DATE	

PS&E REVIEW

STATE OF ALASKA
DEPARTMENT OF TRANSPORTATION
AND PUBLIC FACILITIES

SEWARD HWY MP 25.5
TO 36 TRAIL RIVER TO
STERLING WYE REHAB

X–SECTIONS

DATE	TIME	SCALE	DESIGNED BY	ZDK
2/25/2026	7:38 AM	1"=20'	CHECKED BY	CLE
			DRAFTED BY	ZDK/JP

DRAWING LOCATION
W:\PROJECTS\SEWARD HWY MP 25.5-36- 54659\CIV3D\CIV3D\X-SECTION\54659 -X-SECTION_X01-100.DWG

86+50.00

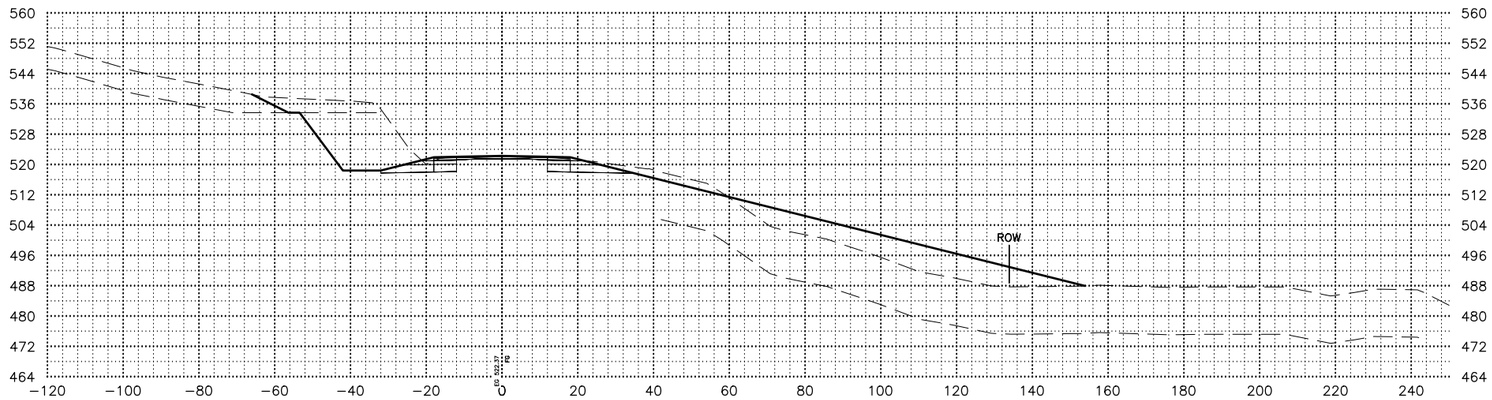

86+25.00

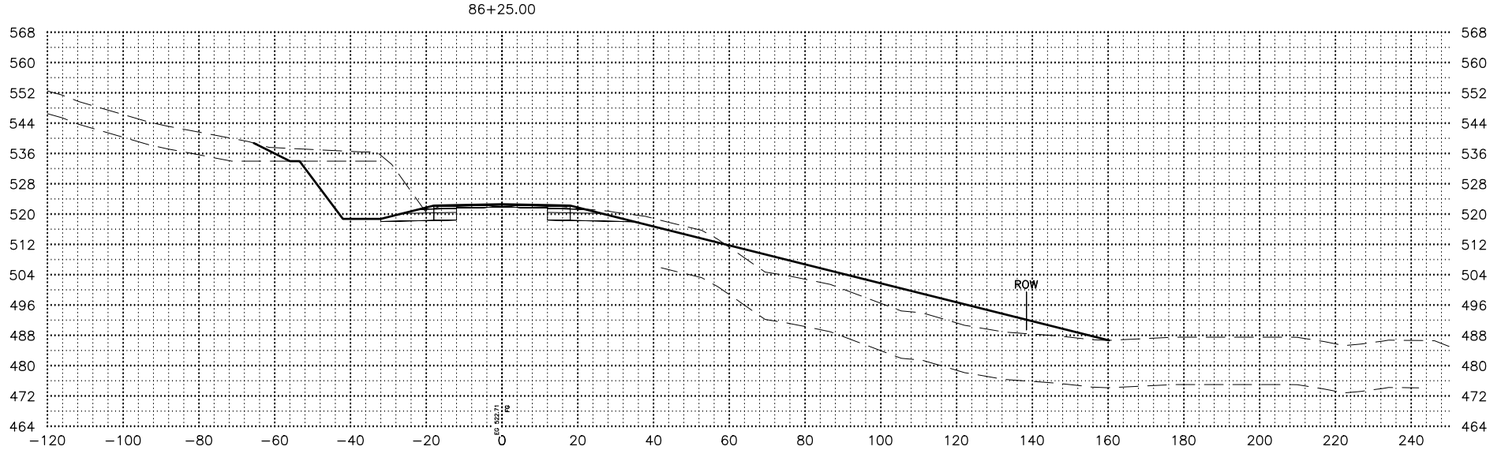

SHEET NO.	TOTAL SHEETS
X77	X254
STATE	YEAR
ALASKA	2027

PROJECT DESIGNATION

0311(031)/
Z546590000

NO.	REVISION
DATE	
NO.	REVISION
DATE	
NO.	REVISION
DATE	

PS&E REVIEW

STATE OF ALASKA
DEPARTMENT OF TRANSPORTATION
AND PUBLIC FACILITIES

SEWARD HWY MP 25.5
TO 36 TRAIL RIVER TO
STERLING WYE REHAB

X–SECTIONS

DRAWING LOCATION
W:\PROJECTS\SEWARD HWY MP 25.5-36- 54659\CIV3D\CIV3D\X-SECTION\54659 -X-SECTION_X01-100.DWG

DATE	TIME
2/25/2026	7:38 AM

SCALE
1"=20'

DESIGNED BY	ZDK
CHECKED BY	CLE
DRAFTED BY	ZDK/JP

87+00.00

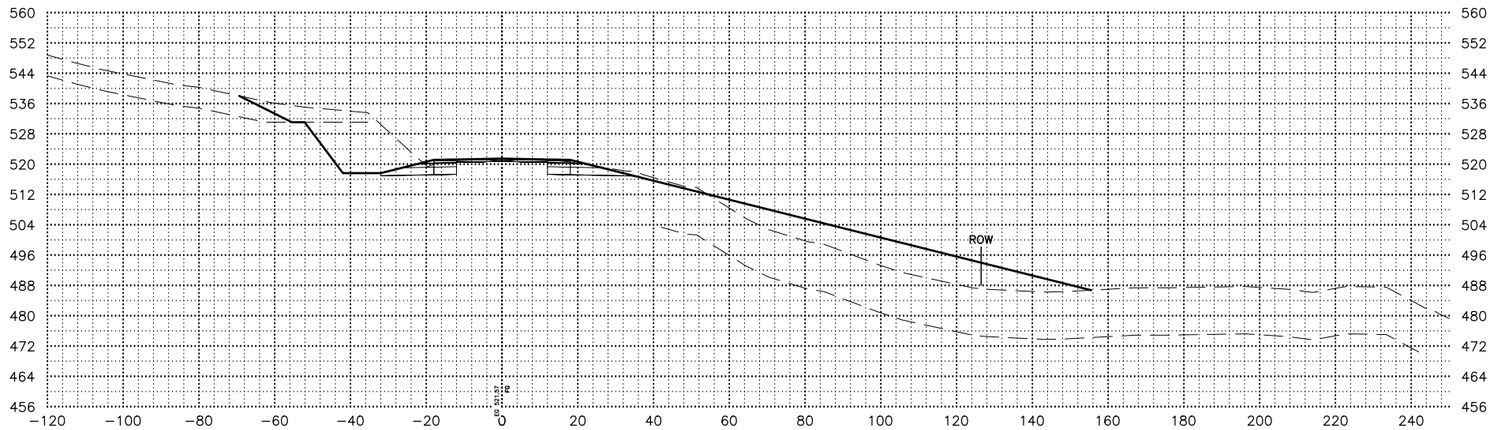

86+75.00

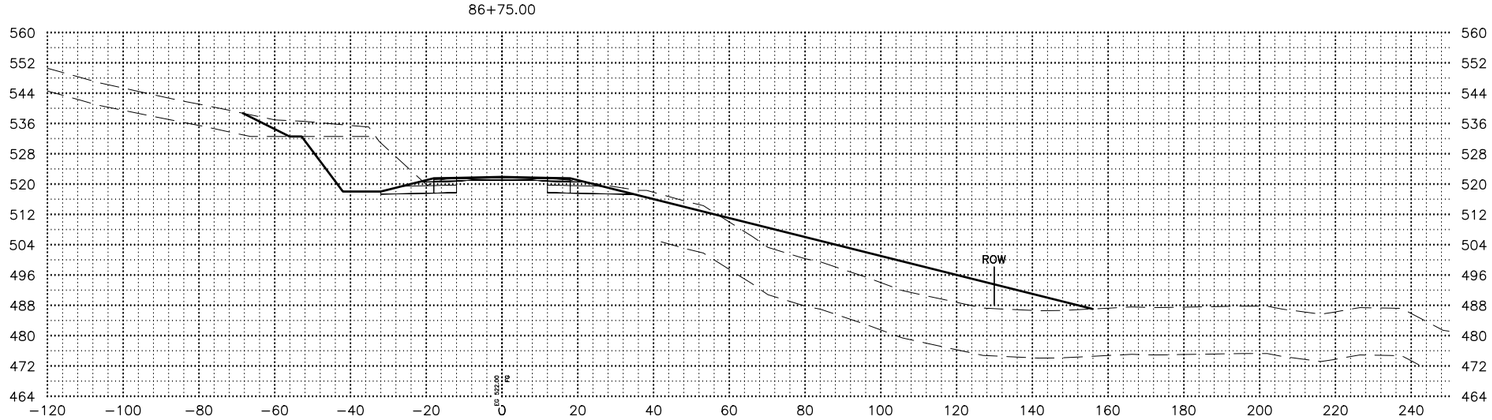

SHEET NO.	TOTAL SHEETS
X78	X254
STATE	YEAR
ALASKA	2027

PROJECT DESIGNATION

0311(031)/
Z546590000

NO.	REVISION
DATE	
NO.	REVISION
DATE	
NO.	REVISION
DATE	

PS&E REVIEW

STATE OF ALASKA
DEPARTMENT OF TRANSPORTATION
AND PUBLIC FACILITIES

SEWARD HWY MP 25.5
TO 36 TRAIL RIVER TO
STERLING WYE REHAB

X–SECTIONS

DRAWING LOCATION
W:\PROJECTS\SEWARD HWY MP 25.5-36- 54659\CIV3D\CIV3D\X-SECTION\54659 -X-SECTION_X01-100.DWG

DATE 2/25/2026 TIME 7:38 AM
SCALE 1"=20'
DESIGNED BY ZDK
CHECKED BY CLE
DRAFTED BY ZDK/JP

87+50.00

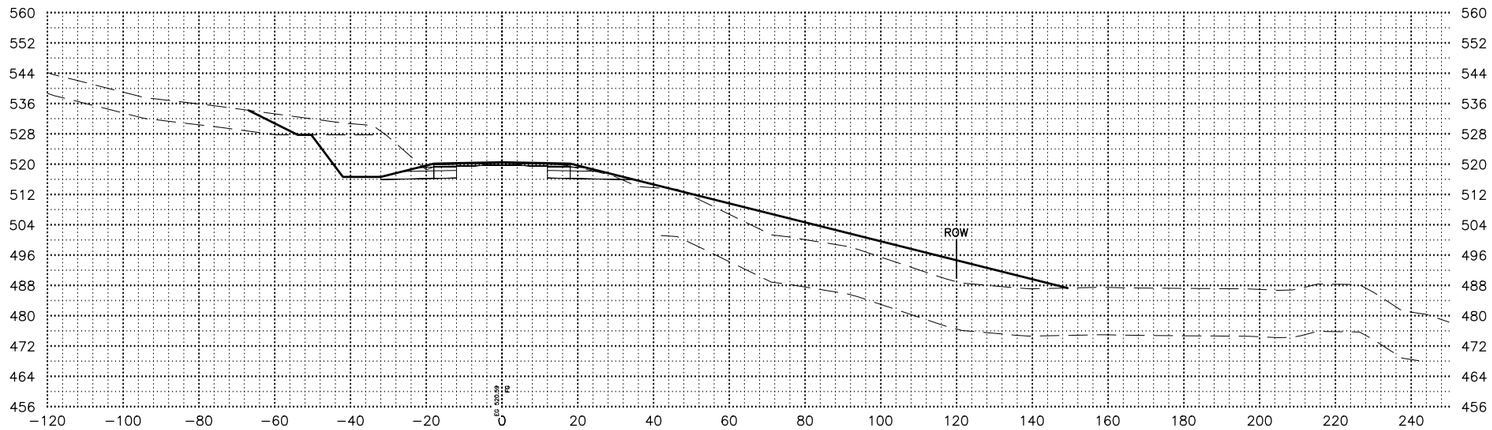

87+25.00

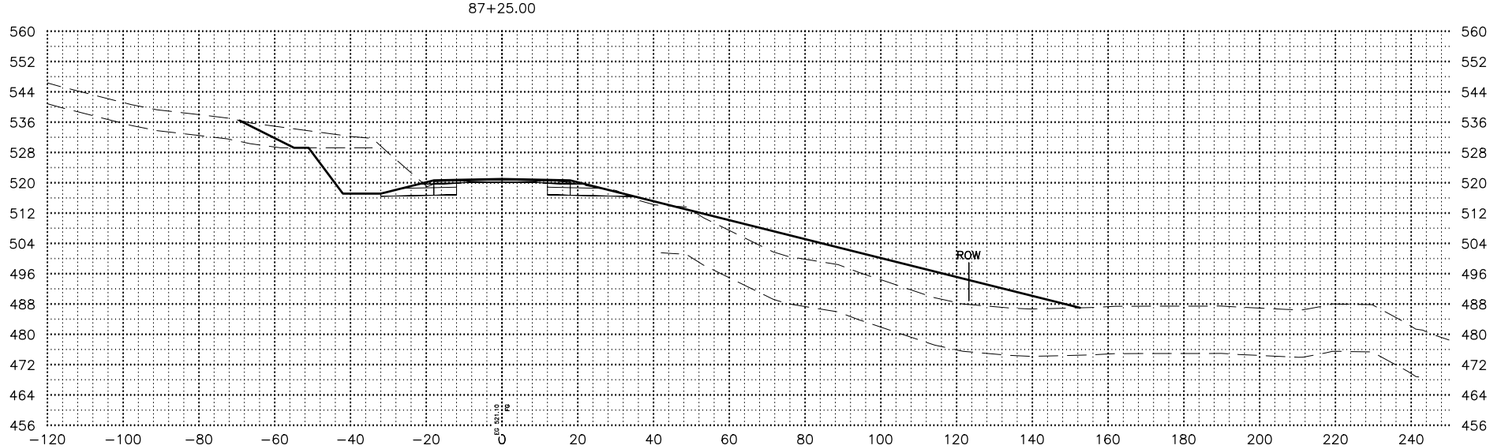

SHEET NO.	TOTAL SHEETS
X79	X254
STATE	YEAR
ALASKA	2027

PROJECT DESIGNATION

0311(031)/
Z546590000

NO.	REVISION
DATE	
NO.	REVISION
DATE	
NO.	REVISION
DATE	

PS&E REVIEW

STATE OF ALASKA
DEPARTMENT OF TRANSPORTATION
AND PUBLIC FACILITIES

SEWARD HWY MP 25.5
TO 36 TRAIL RIVER TO
STERLING WYE REHAB

X–SECTIONS

DESIGNED BY	ZDK
CHECKED BY	CLE
DRAFTED BY	ZDK/JP
SCALE	1"=20'
DATE	2/25/2026
TIME	7:38 AM

DRAWING LOCATION
W:\PROJECTS\SEWARD HWY MP 25.5-36- 54659\CIV3D\CIV3D\X-SECTION\54659 -X-SECTION_X01-100.DWG

88+00.00

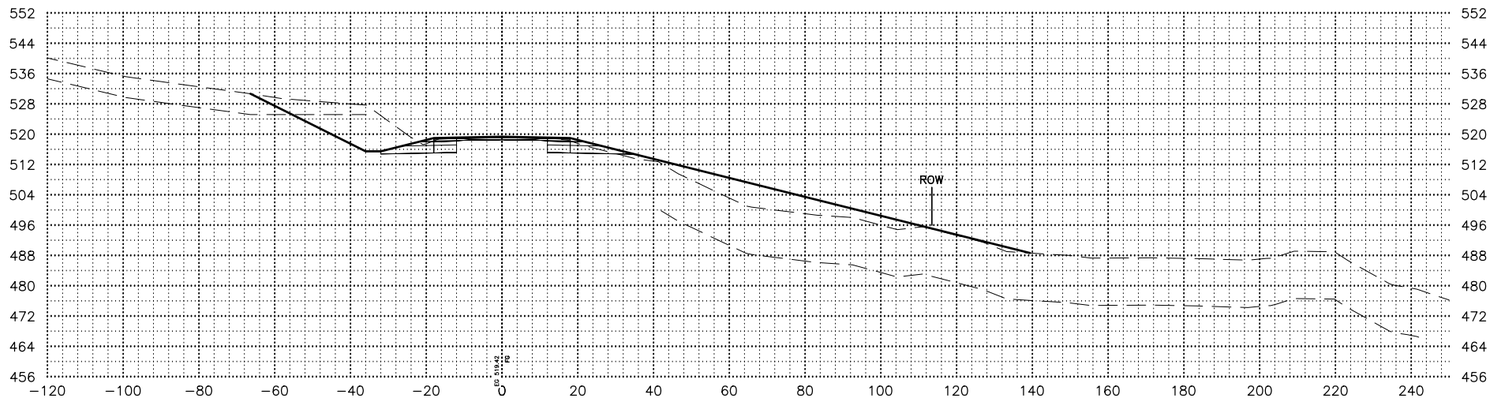

87+75.00

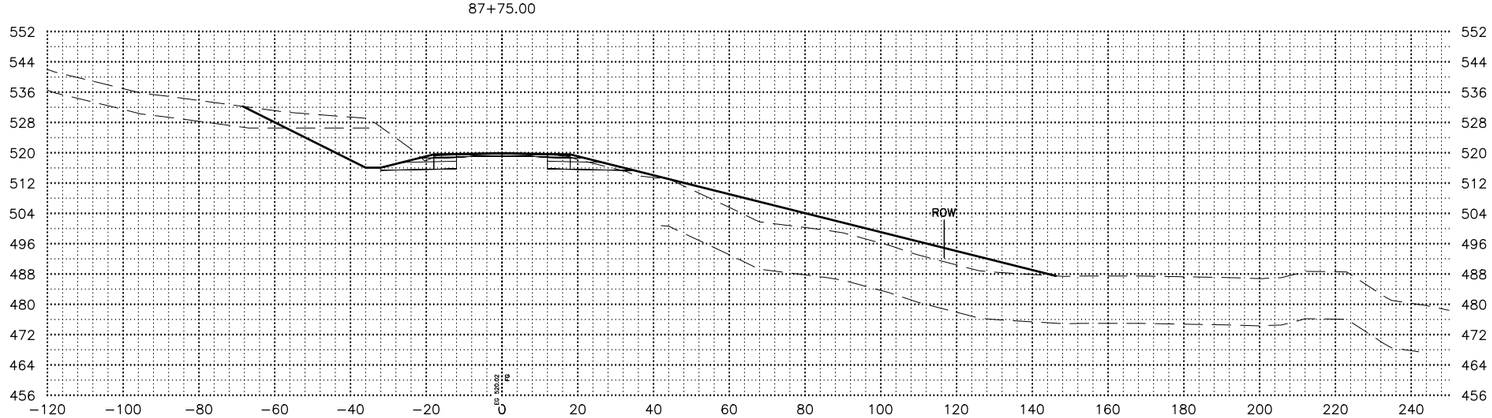

SHEET NO.	TOTAL SHEETS
X80	X254
STATE	YEAR
ALASKA	2027

PROJECT DESIGNATION

0311(031)/
Z546590000

NO.	REVISION
DATE	
NO.	REVISION
DATE	
NO.	REVISION
DATE	

PS&E REVIEW

STATE OF ALASKA
DEPARTMENT OF TRANSPORTATION
AND PUBLIC FACILITIES

SEWARD HWY MP 25.5
TO 36 TRAIL RIVER TO
STERLING WYE REHAB

X–SECTIONS

DATE	TIME	SCALE	DESIGNED BY	ZDK
2/25/2026	7:38 AM	1"=20'	CHECKED BY	CLE
			DRAFTED BY	ZDK/JP

DRAWING LOCATION
W:\PROJECTS\SEWARD HWY MP 25.5-36- 54659\Civ3D\Civ3D\X-SECTION\54659 -X-SECTION_X01-100.DWG

89+50.00

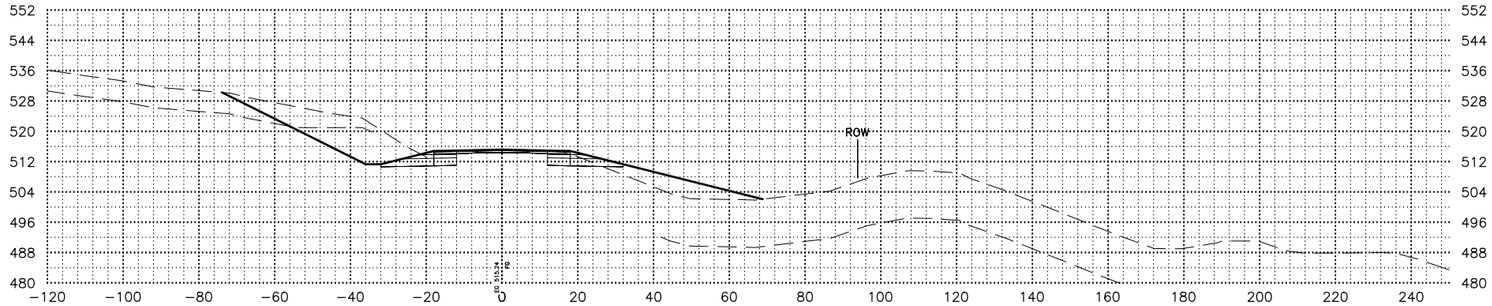

89+00.00

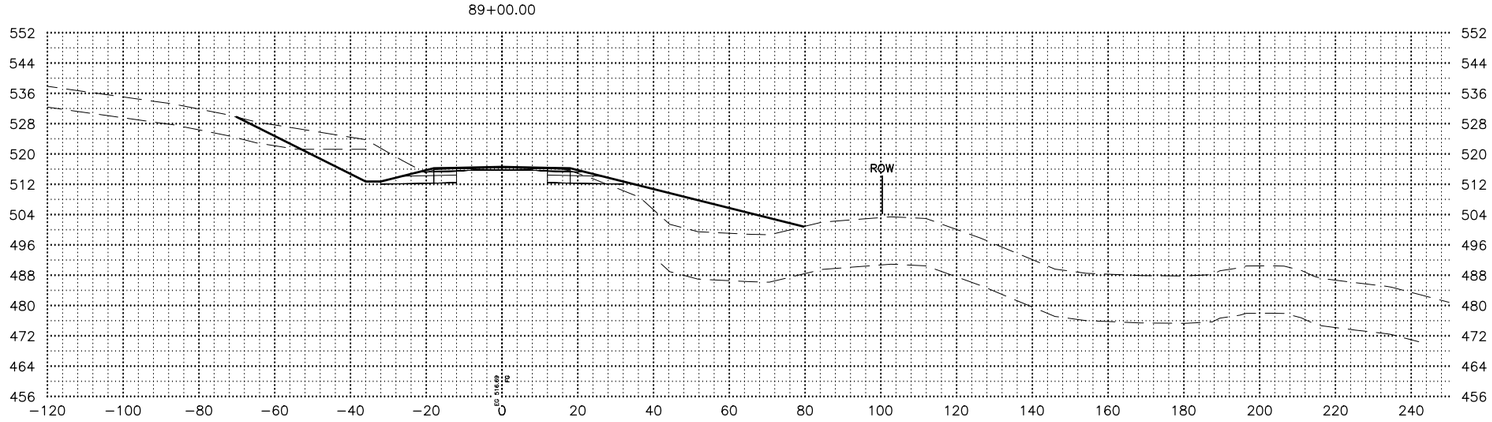

88+50.00

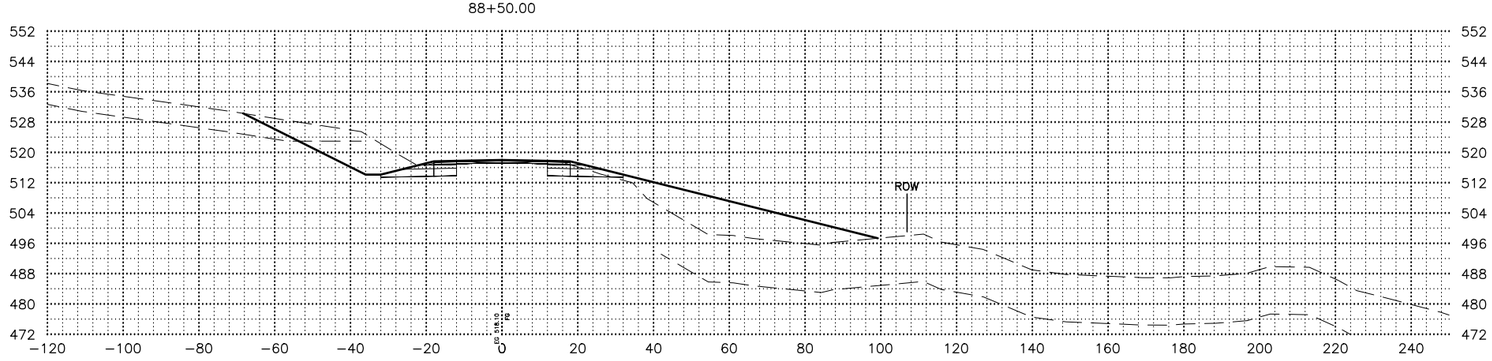

SHEET NO.	TOTAL SHEETS
X81	X254
STATE	YEAR
ALASKA	2027

PROJECT DESIGNATION

0311(031)/
Z546590000

NO.	REVISION
DATE	
NO.	REVISION
DATE	
NO.	REVISION
DATE	

PS&E REVIEW

STATE OF ALASKA
DEPARTMENT OF TRANSPORTATION
AND PUBLIC FACILITIES

SEWARD HWY MP 25.5
TO 36 TRAIL RIVER TO
STERLING WYE REHAB

X–SECTIONS

DATE	TIME	SCALE	DESIGNED BY	ZDK
2/25/2026	7:38 AM	1"=20'	CHECKED BY	CLE
			DRAFTED BY	ZDK/JP

DRAWING LOCATION
W:\PROJECTS\SEWARD HWY MP 25.5-36- 54659\CIV3D\CIV3D\X-SECTION\54659 -X-SECTION_X01-100.DWG

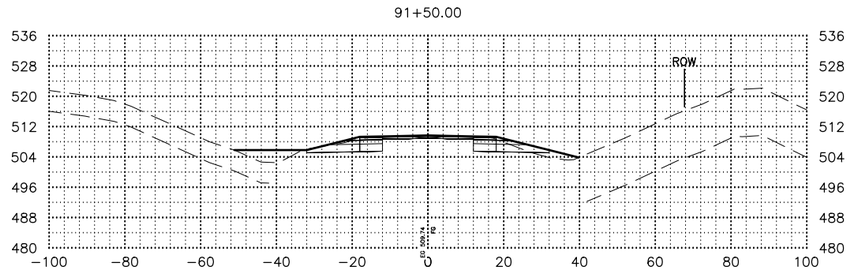

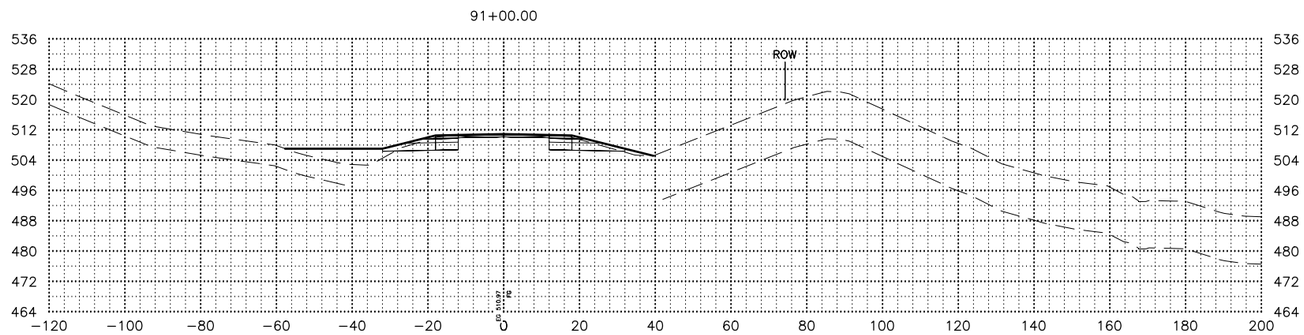

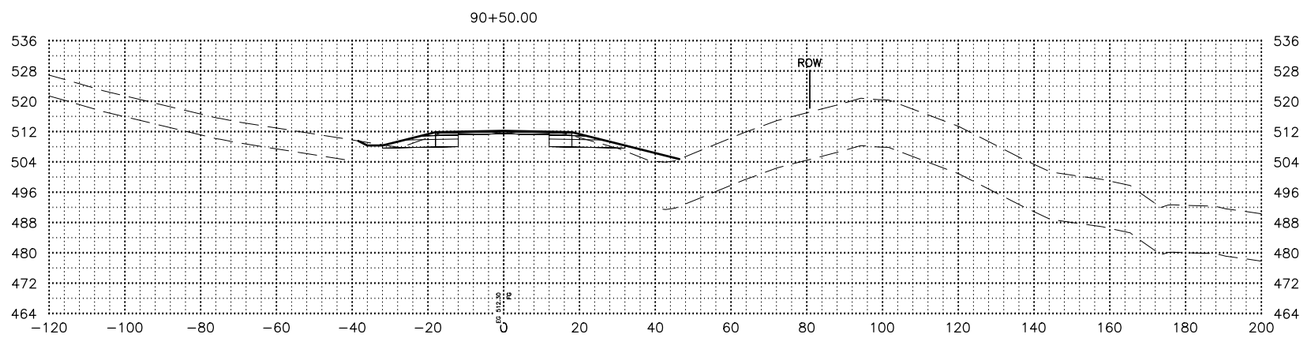

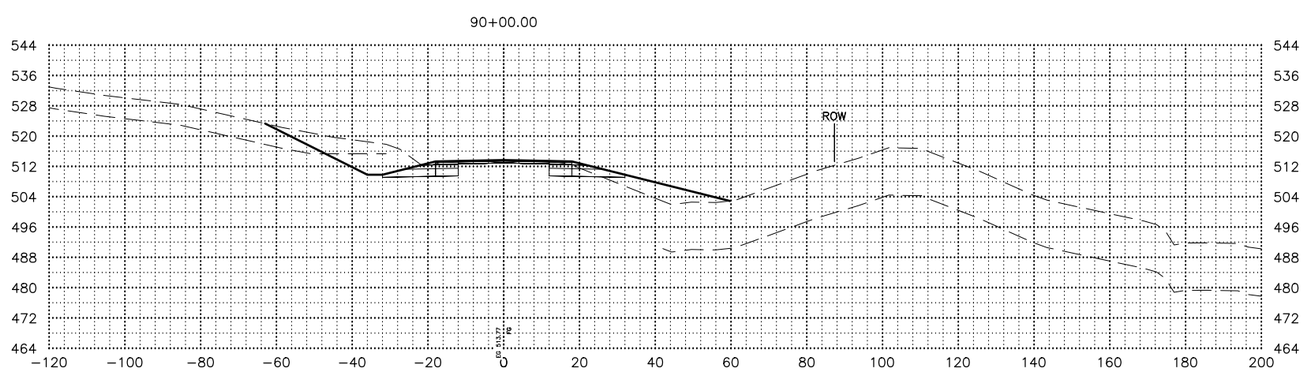

SHEET NO.	TOTAL SHEETS
X82	X254
STATE	YEAR
ALASKA	2027

PROJECT DESIGNATION

0311(031)/
Z546590000

NO.	REVISION
DATE	
NO.	REVISION
DATE	
NO.	REVISION
DATE	

PS&E REVIEW

STATE OF ALASKA
DEPARTMENT OF TRANSPORTATION
AND PUBLIC FACILITIES

SEWARD HWY MP 25.5
TO 36 TRAIL RIVER TO
STERLING WYE REHAB

X–SECTIONS

DATE	TIME	SCALE	DESIGNED BY	ZDK
2/25/2026	7:39 AM	1"=20'	CHECKED BY	CLE
			DRAFTED BY	ZDK/JP

DRAWING LOCATION
W:\PROJECTS\SEWARD HWY MP 25.5-36- 54659\CIV3D\CIV3D\X-SECTION\54659 -X-SECTION_X01-100.DWG

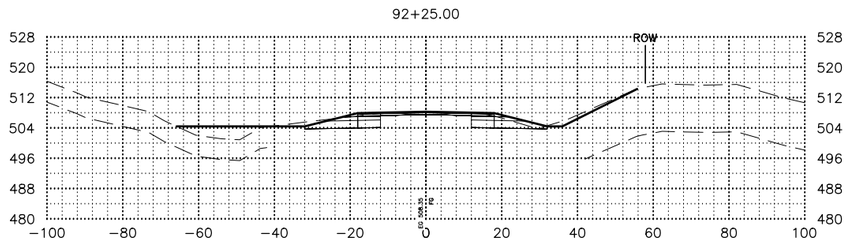

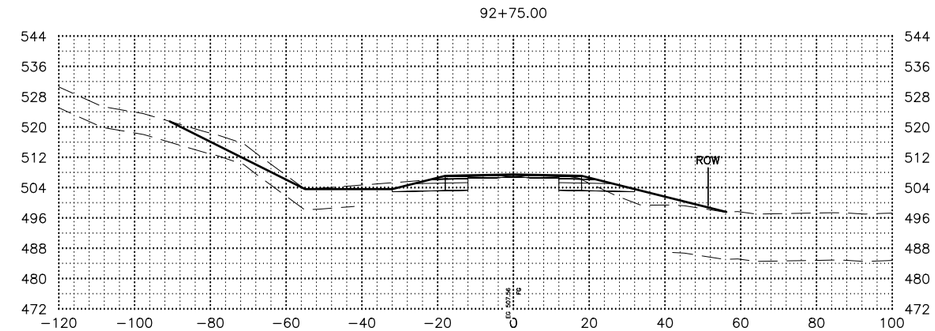

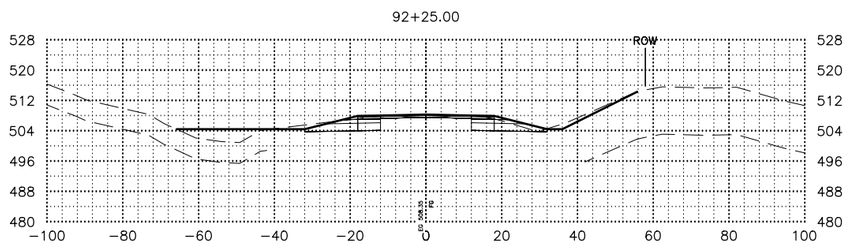

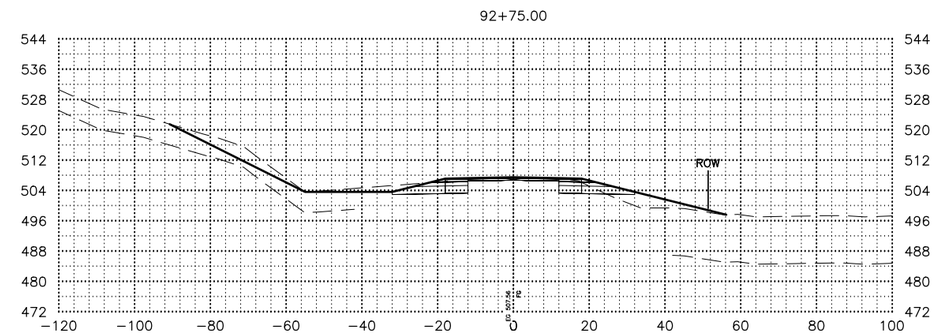

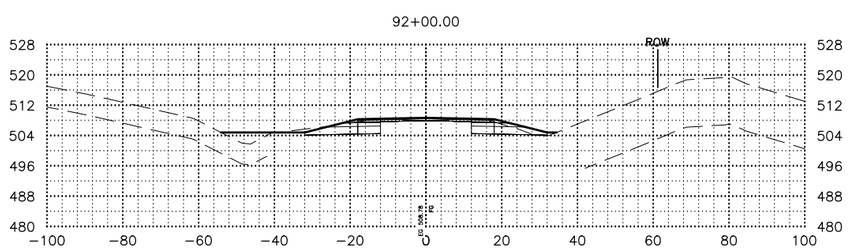

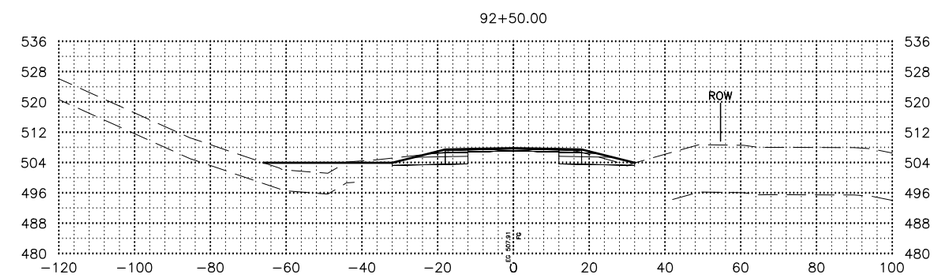

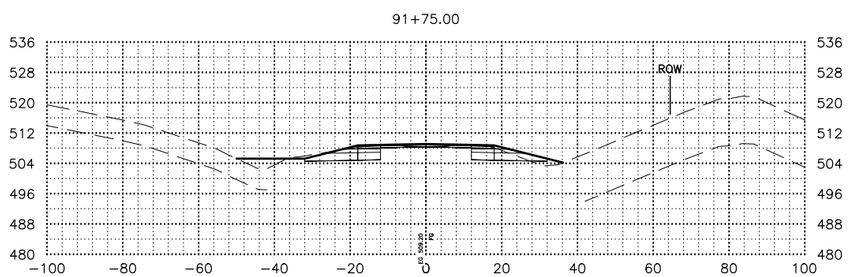

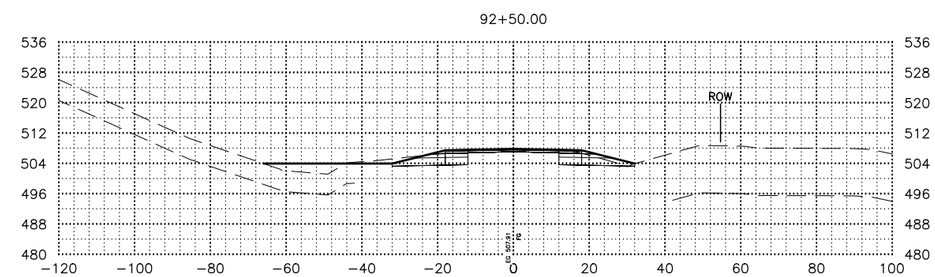

SHEET NO.	TOTAL SHEETS
X83	X254
STATE	YEAR
ALASKA	2027

PROJECT DESIGNATION

0311(031)/
Z546590000

NO.	REVISION
DATE	
NO.	REVISION
DATE	
NO.	REVISION
DATE	

PS&E REVIEW

STATE OF ALASKA
DEPARTMENT OF TRANSPORTATION
AND PUBLIC FACILITIES

SEWARD HWY MP 25.5
TO 36 TRAIL RIVER TO
STERLING WYE REHAB

X-SECTIONS

DATE 2/25/2026 TIME 7:39 AM
SCALE 1"=20'
DESIGNED BY ZDK
CHECKED BY CLE
DRAFTED BY ZDK/JP

DRAWING LOCATION
W:\PROJECTS\SEWARD HWY MP 25.5-36- 54659\CIV3D\CIV3D\X-SECTION\54659 -X-SECTION_X01-100.DWG

93+75.00

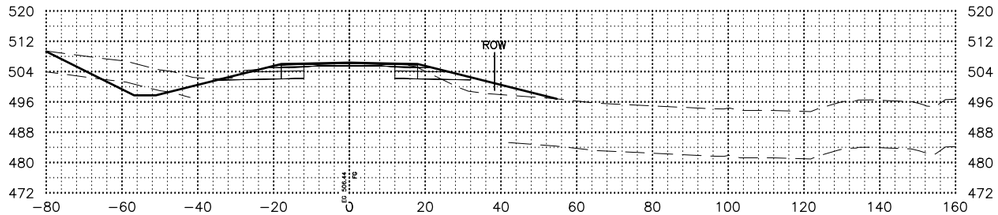

94+75.00

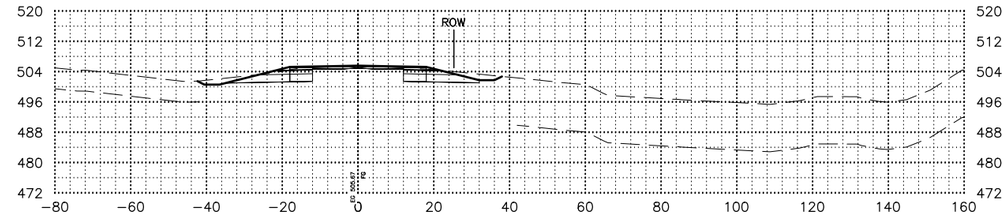

93+50.00

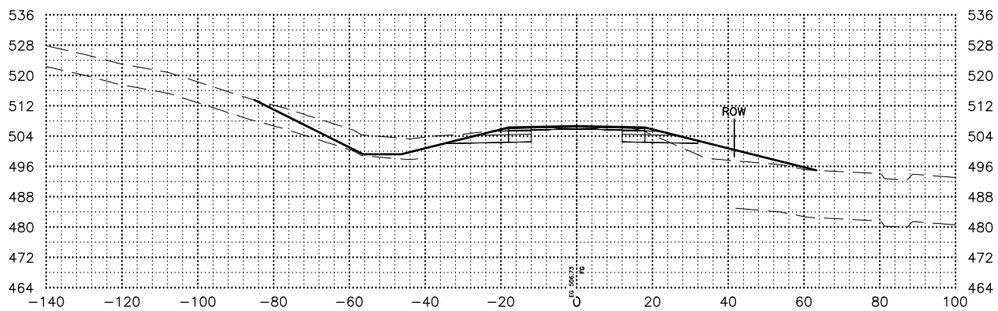

94+50.00

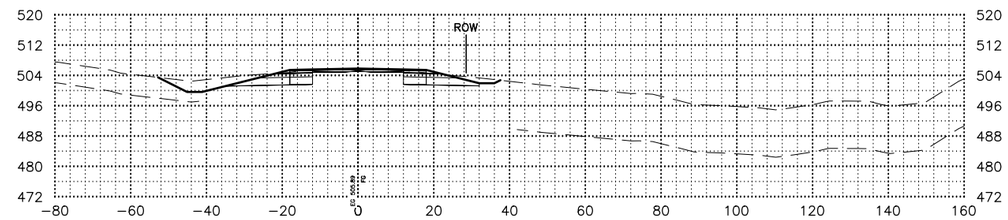

93+25.00

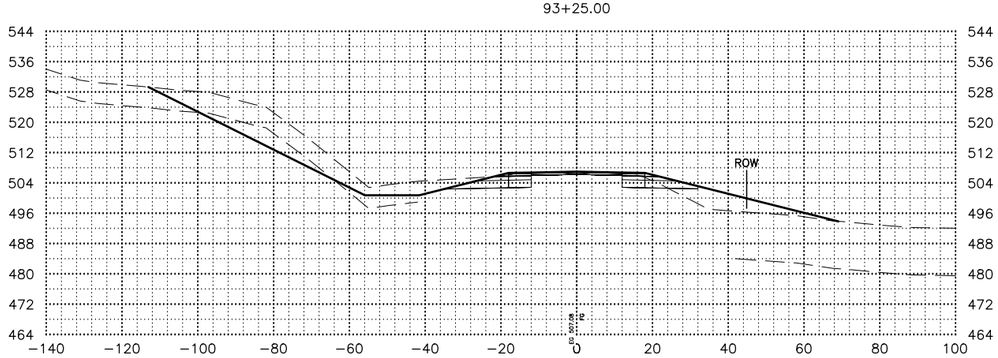

94+25.00

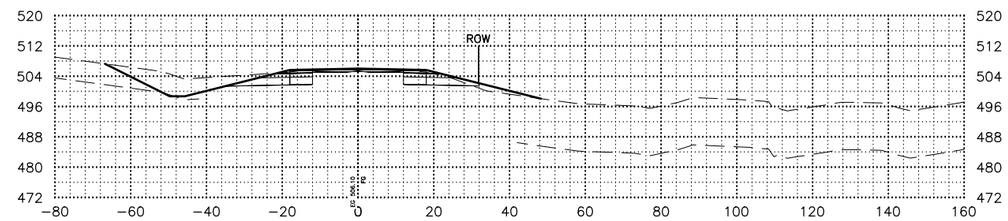

93+00.00

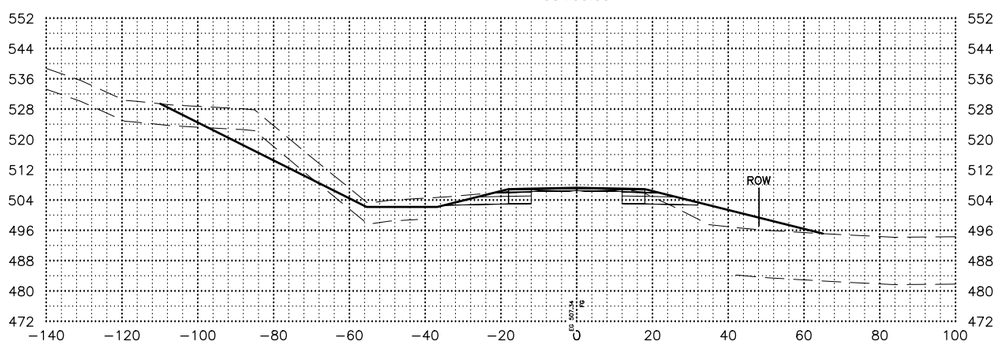

94+00.00

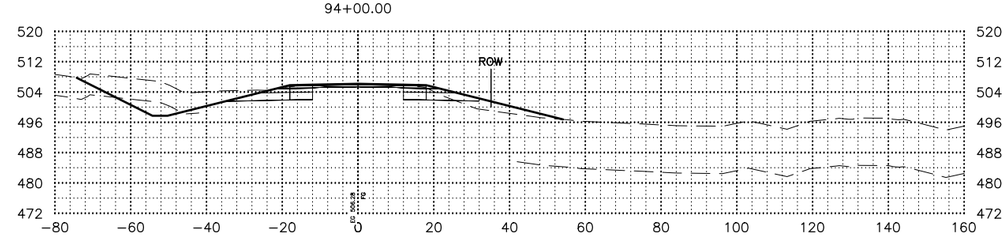

SHEET NO.	TOTAL SHEETS
X84	X254
STATE	YEAR
ALASKA	2027

PROJECT DESIGNATION

0311(031)/
Z546590000

NO.	REVISION
DATE	
NO.	REVISION
DATE	
NO.	REVISION
DATE	

PS&E REVIEW

STATE OF ALASKA
DEPARTMENT OF TRANSPORTATION
AND PUBLIC FACILITIES

SEWARD HWY MP 25.5
TO 36 TRAIL RIVER TO
STERLING WYE REHAB

X–SECTIONS

DRAWING LOCATION
W:\PROJECTS\SEWARD HWY MP 25.5-36- 54659\CIV3D\CIV3D\X-SECTION\54659 -X-SECTION_X01-100.DWG

DATE 2/25/2026 TIME 7:39 AM
SCALE 1"=20'
DESIGNED BY ZDK
CHECKED BY CLE
DRAFTED BY ZDK/JP

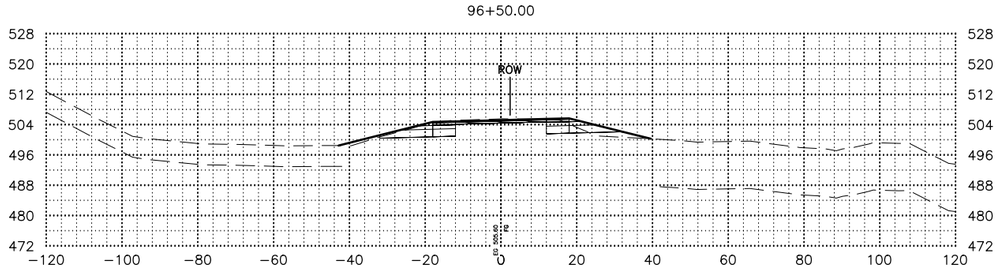

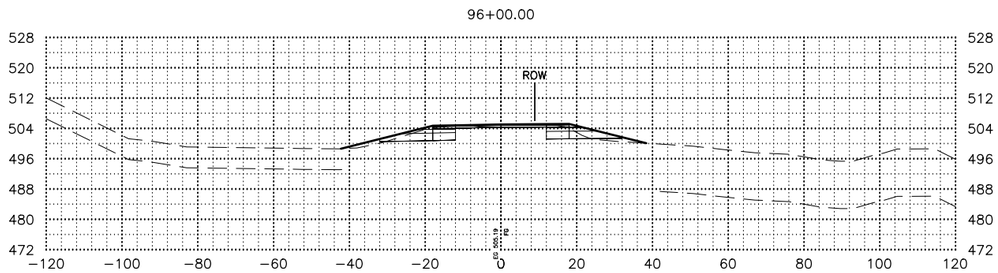

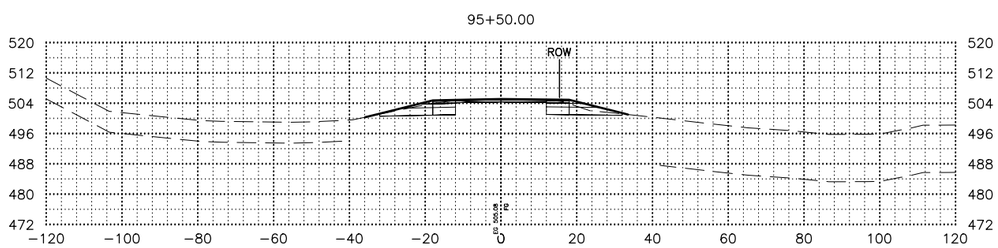

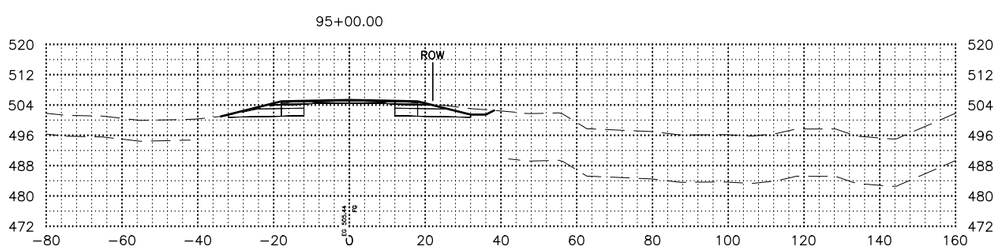

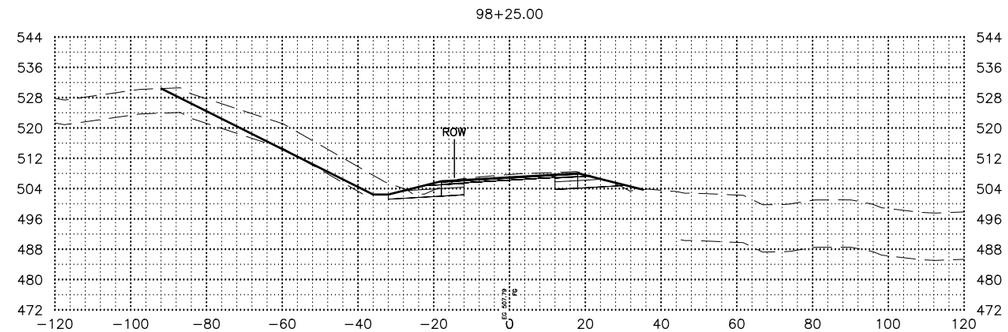

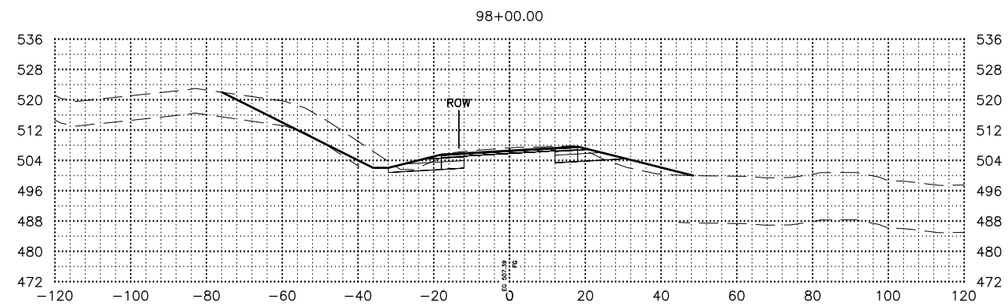

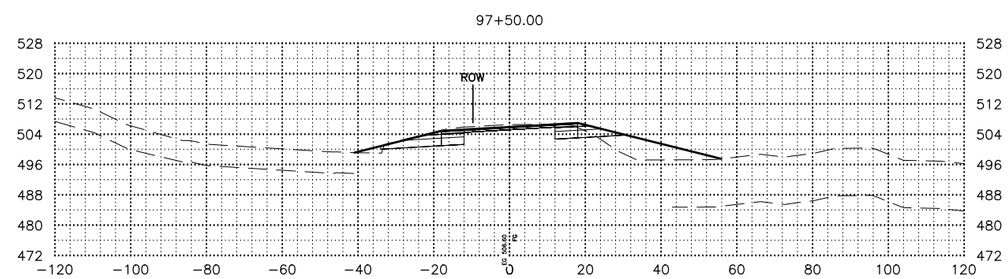

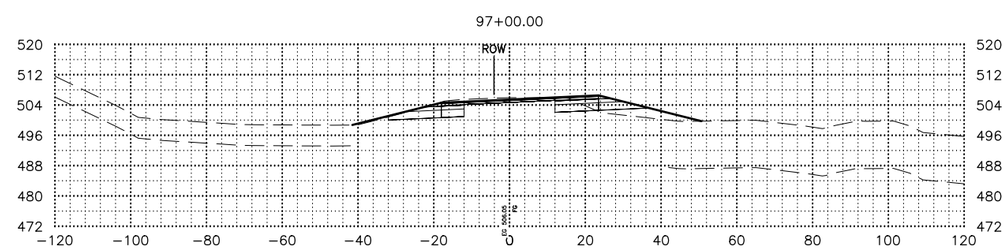

SHEET NO.	TOTAL SHEETS
X85	X254
STATE	YEAR
ALASKA	2027

PROJECT DESIGNATION

0311(031)/
Z546590000

NO.	REVISION
DATE	
NO.	REVISION
DATE	
NO.	REVISION
DATE	

PS&E REVIEW

STATE OF ALASKA
DEPARTMENT OF TRANSPORTATION
AND PUBLIC FACILITIES

SEWARD HWY MP 25.5
TO 36 TRAIL RIVER TO
STERLING WYE REHAB

X–SECTIONS

DRAWING LOCATION
W:\PROJECTS\SEWARD HWY MP 25.5-36- 54659\CIV3D\CIV3D\X-SECTION\54659 -X-SECTION_X01-100.DWG

DATE 2/25/2026 TIME 7:39 AM
SCALE 1"=20'
DESIGNED BY ZDK
CHECKED BY CLE
DRAFTED BY ZDK/JP

99+00.00

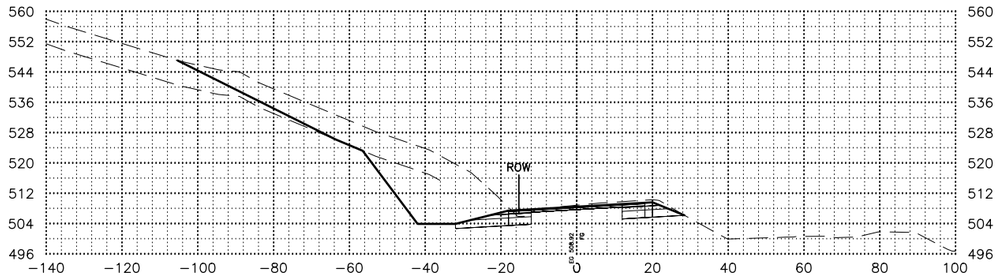

98+75.00

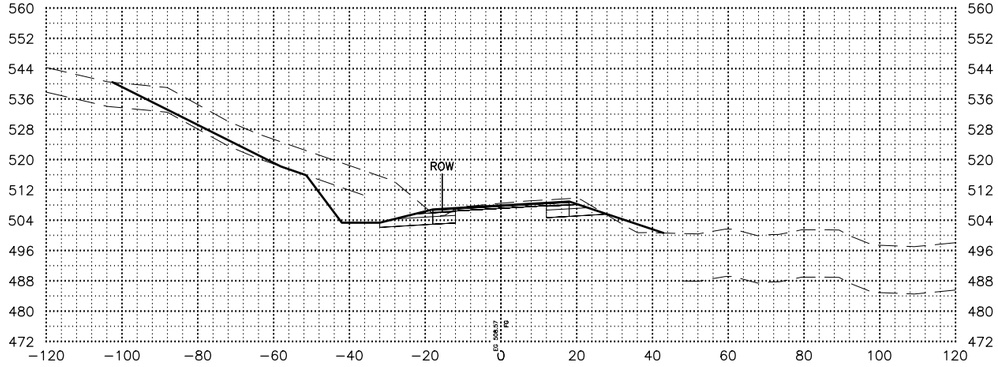

98+50.00

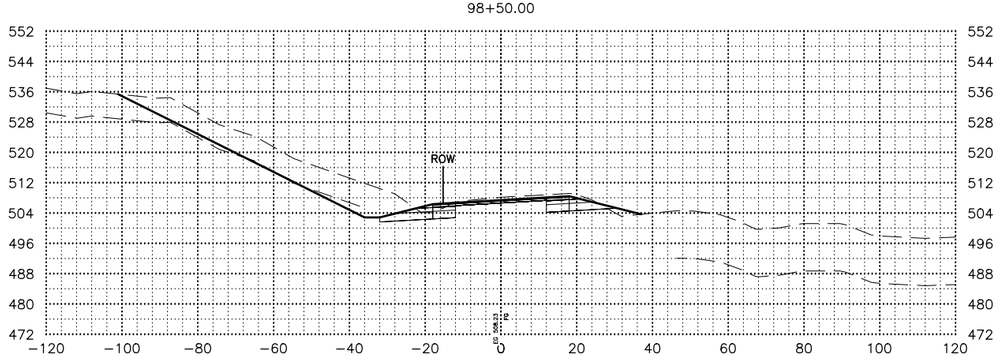

99+50.00

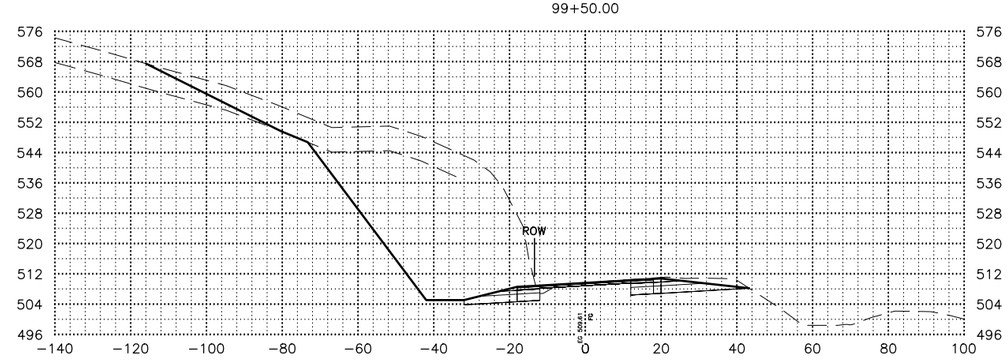

99+25.00

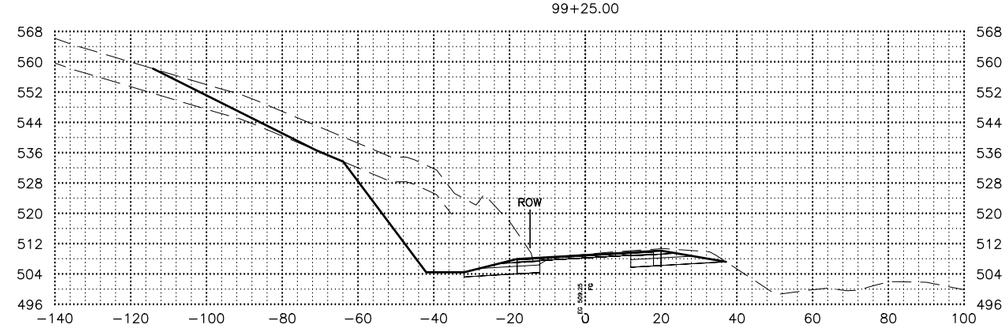

SHEET NO.	TOTAL SHEETS
X86	X254
STATE	YEAR
ALASKA	2027

PROJECT DESIGNATION

0311(031)/
Z546590000

NO.	REVISION
DATE	
NO.	REVISION
DATE	
NO.	REVISION
DATE	

PS&E REVIEW

STATE OF ALASKA
DEPARTMENT OF TRANSPORTATION
AND PUBLIC FACILITIES

SEWARD HWY MP 25.5
TO 36 TRAIL RIVER TO
STERLING WYE REHAB

X–SECTIONS

DRAWING LOCATION	
W:\PROJECTS\SEWARD HWY MP 25.5-36- 54659\CIV3D\CIV3D\X-SECTION\54659 -X-SECTION_X01-100.DWG	
DATE	TIME
2/25/2026	7:39 AM
SCALE	
1"=20'	
DESIGNED BY	ZDK
CHECKED BY	CLE
DRAFTED BY	ZDK/JP

DATE	TIME	SCALE	DESIGNED BY	CHECKED BY	DRAFTED BY
2/25/2026	7:39 AM	1"=20'	ZDK	CLE	ZDK/JP

DRAWING LOCATION
W:\PROJECTS\SEWARD HWY MP 25.5-36- 54659\CIV3D\CIV3D\X-SECTION\54659 -X-SECTION_X01-100.DWG

100+00.00

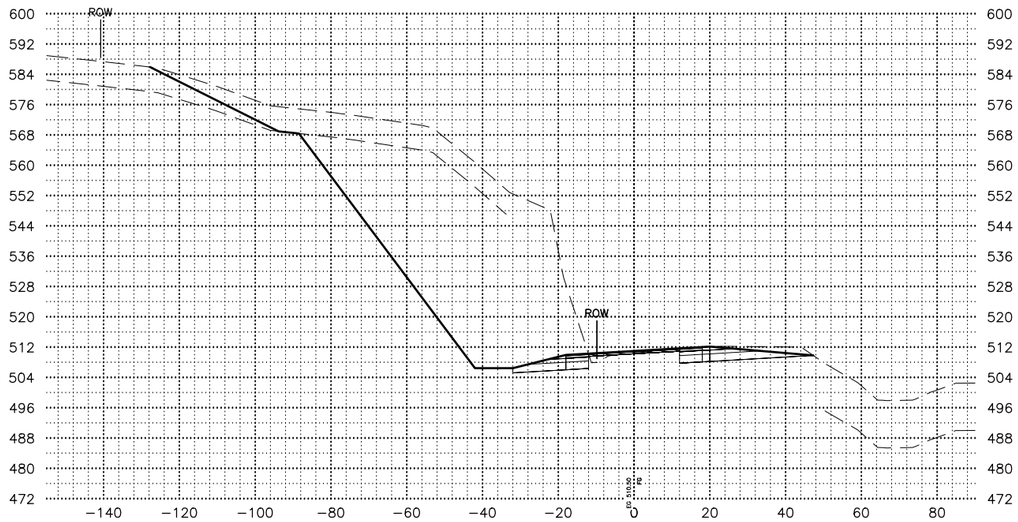

100+50.00

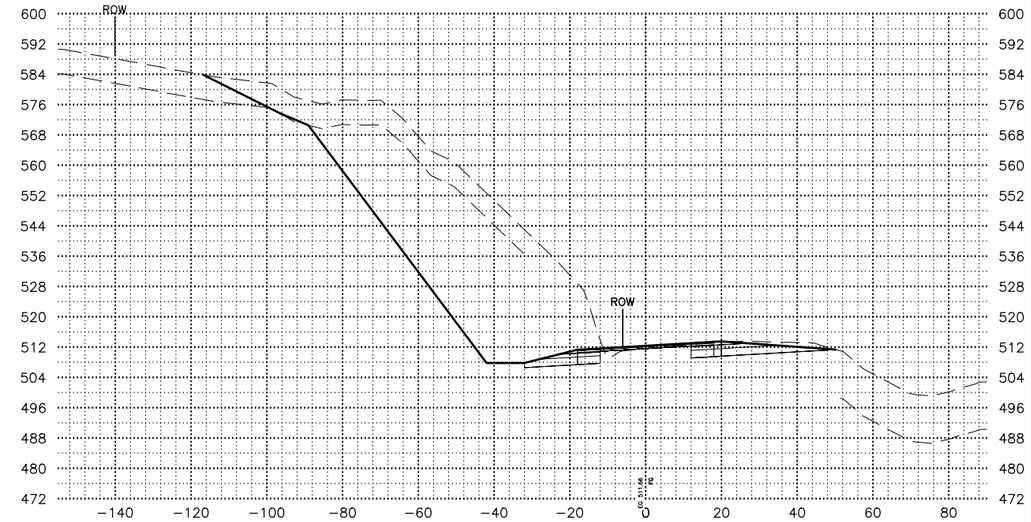

99+75.00

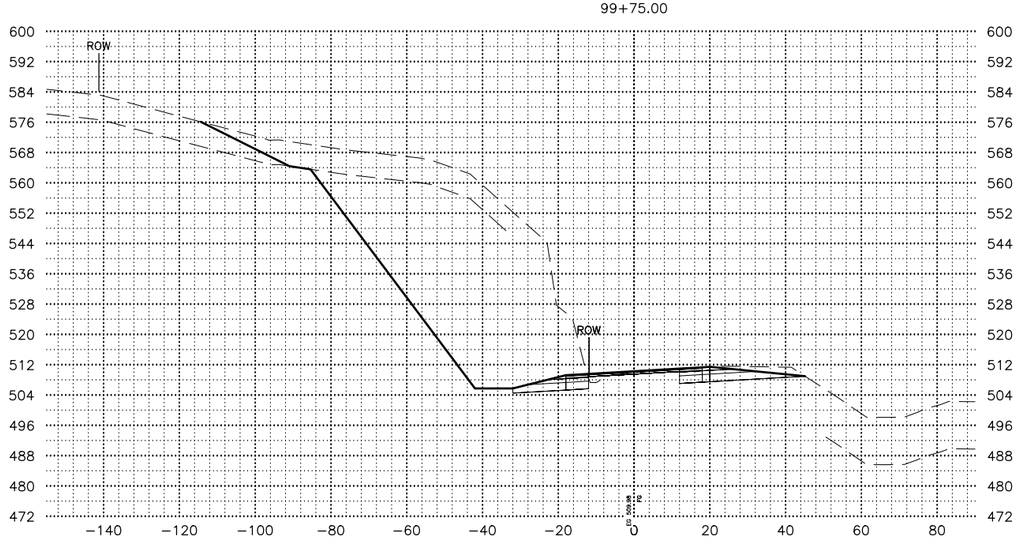

100+25.00

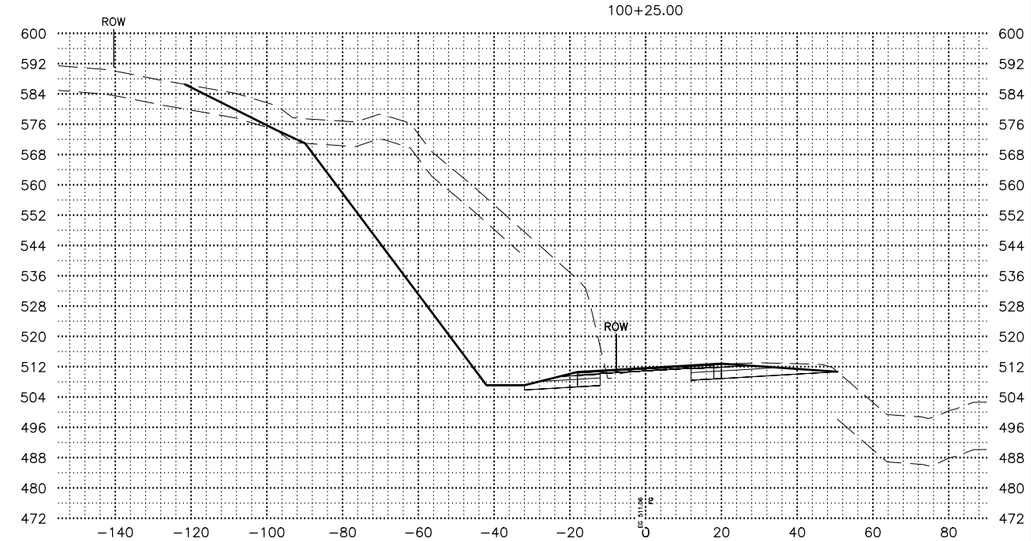

SHEET NO.	TOTAL SHEETS
X87	X254
STATE	YEAR
ALASKA	2027

PROJECT DESIGNATION

0311(031)/
Z546590000

NO.	REVISION
DATE	
NO.	REVISION
DATE	
NO.	REVISION
DATE	

PS&E REVIEW

STATE OF ALASKA
DEPARTMENT OF TRANSPORTATION
AND PUBLIC FACILITIES

SEWARD HWY MP 25.5
TO 36 TRAIL RIVER TO
STERLING WYE REHAB

X-SECTIONS

101+00.00

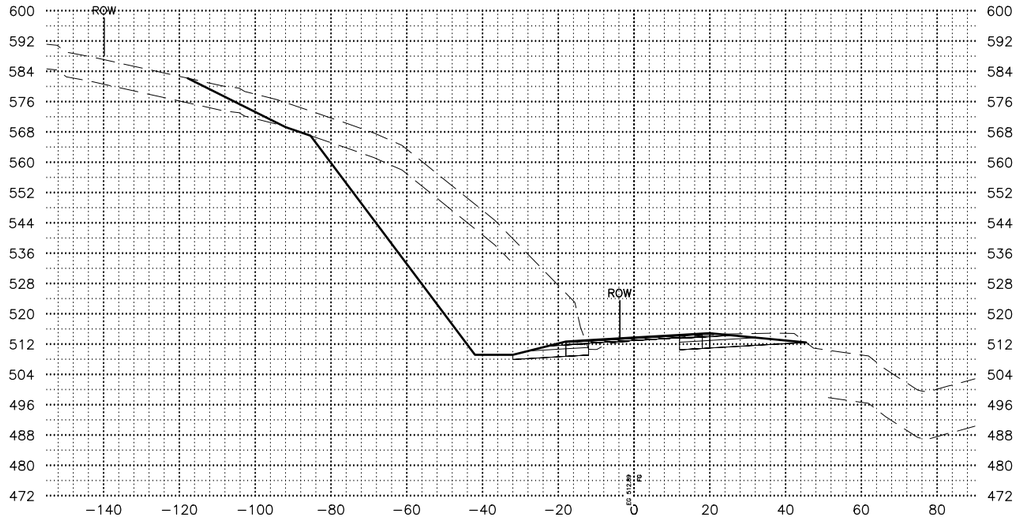

101+50.00

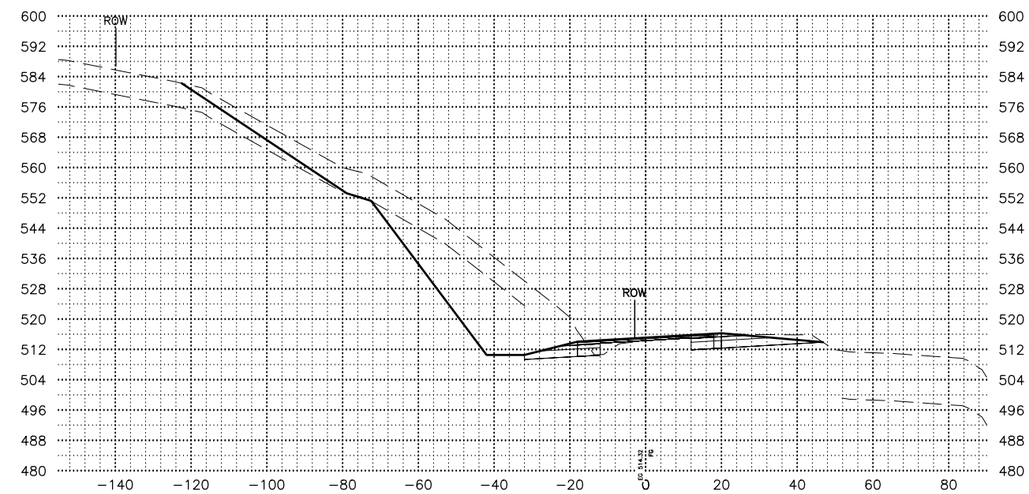

100+75.00

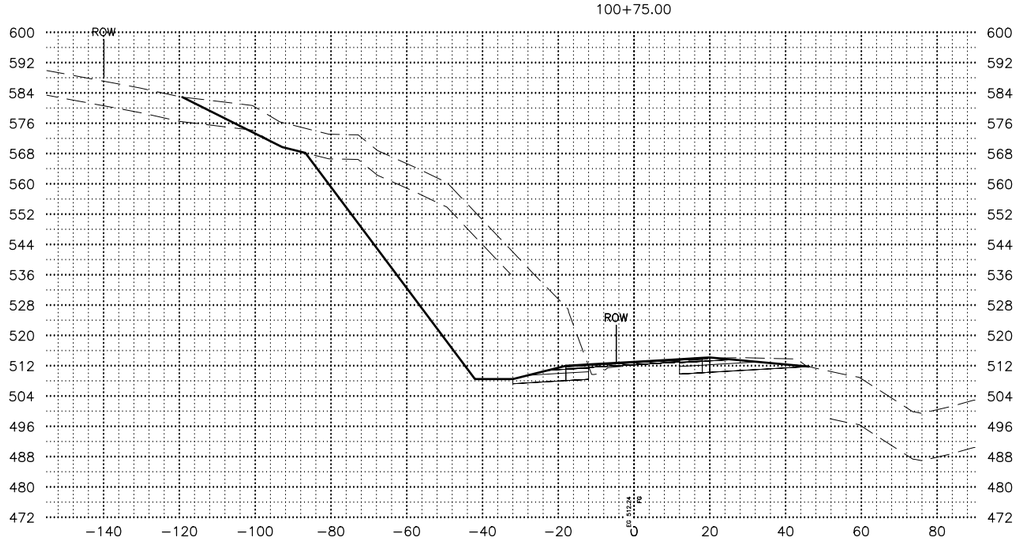

101+25.00

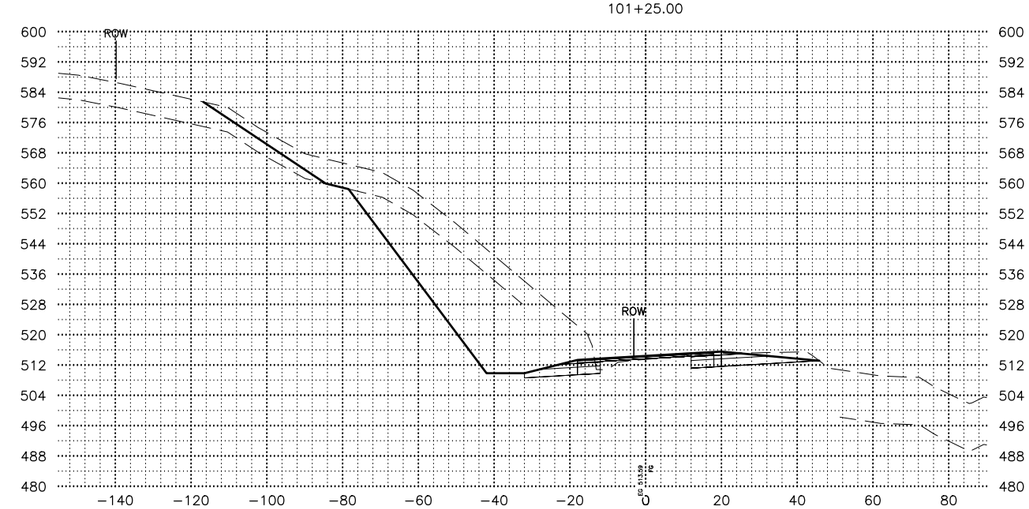

SHEET NO.	TOTAL SHEETS
X88	X254
STATE	YEAR
ALASKA	2027

PROJECT DESIGNATION

0311(031)/
Z546590000

NO.	REVISION
DATE	
NO.	REVISION
DATE	
NO.	REVISION
DATE	

PS&E REVIEW

STATE OF ALASKA
DEPARTMENT OF TRANSPORTATION
AND PUBLIC FACILITIES

SEWARD HWY MP 25.5
TO 36 TRAIL RIVER TO
STERLING WYE REHAB

X–SECTIONS

DATE	TIME	SCALE	DESIGNED BY	ZDK
2/25/2026	7:39 AM	1"=20'	CHECKED BY	CLE
			DRAFTED BY	ZDK/JP

DRAWING LOCATION
W:\PROJECTS\SEWARD HWY MP 25.5-36- 54659\CIV3D\CIV3D\X-SECTION\54659 -X-SECTION_X01-100.DWG

DATE	TIME
2/25/2026	7:39 AM

SCALE
1"=20'

DESIGNED BY	ZDK
CHECKED BY	CLE
DRAFTED BY	ZDK/JP

DRAWING LOCATION
W:\PROJECTS\SEWARD HWY MP 25.5-36- 54659\CIV3D\CIV3D\X-SECTION\54659 -X-SECTION_X01-100.DWG

102+00.00

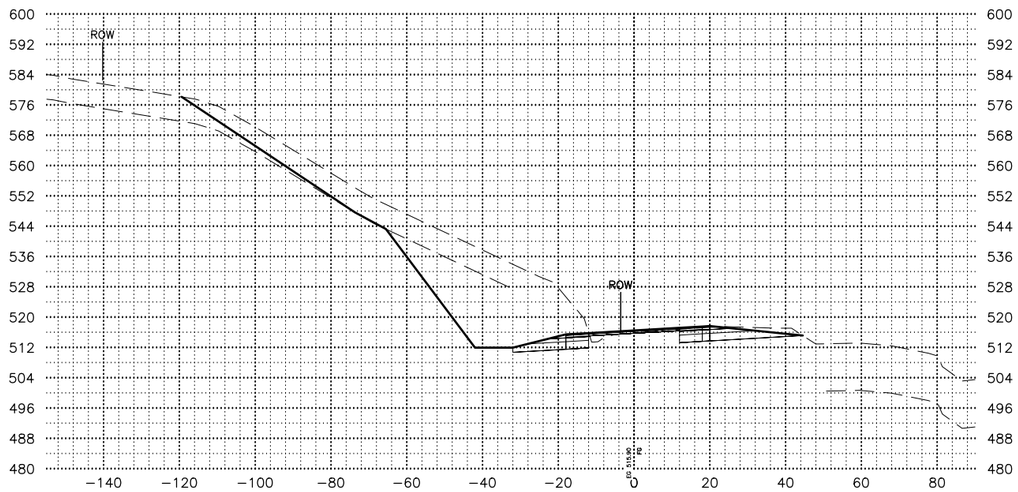

102+50.00

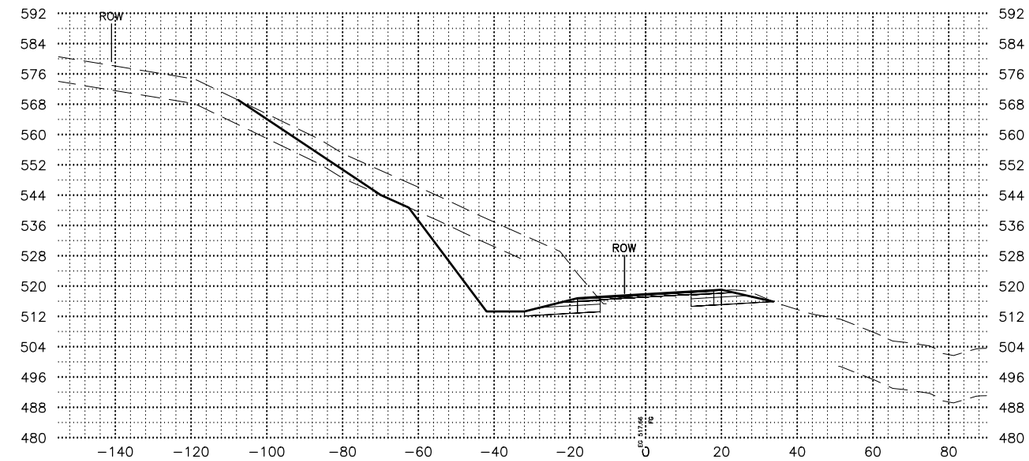

101+75.00

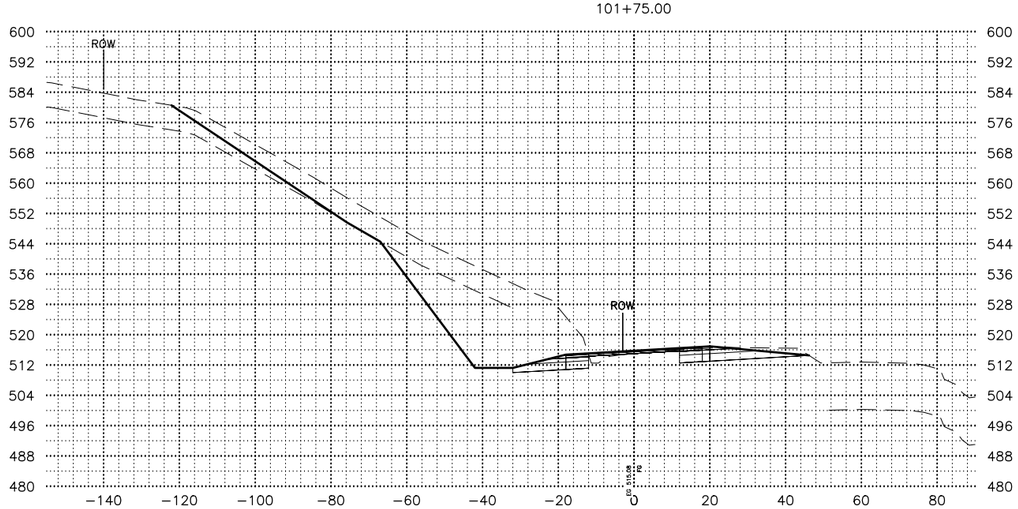

102+25.00

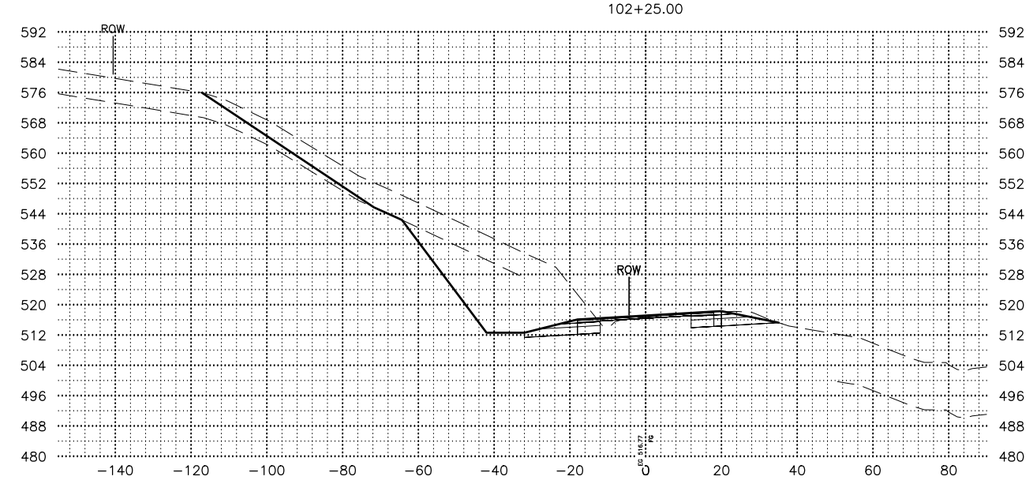

SHEET NO.	TOTAL SHEETS
X89	X254
STATE	YEAR
ALASKA	2027

PROJECT DESIGNATION

0311(031)/
Z546590000

NO.	REVISION
DATE	
NO.	REVISION
DATE	
NO.	REVISION
DATE	

PS&E REVIEW

STATE OF ALASKA
DEPARTMENT OF TRANSPORTATION
AND PUBLIC FACILITIES

SEWARD HWY MP 25.5
TO 36 TRAIL RIVER TO
STERLING WYE REHAB

X-SECTIONS

DATE	TIME	SCALE	DESIGNED BY	ZDK
2/25/2026	7:39 AM	1"=20'	CHECKED BY	CLE
			DRAFTED BY	ZDK/JP

DRAWING LOCATION
W:\PROJECTS\SEWARD HWY MP 25.5-36- 54659\CIV3D\CIV3D\X-SECTION\54659 -X-SECTION_X01-100.DWG

103+00.00

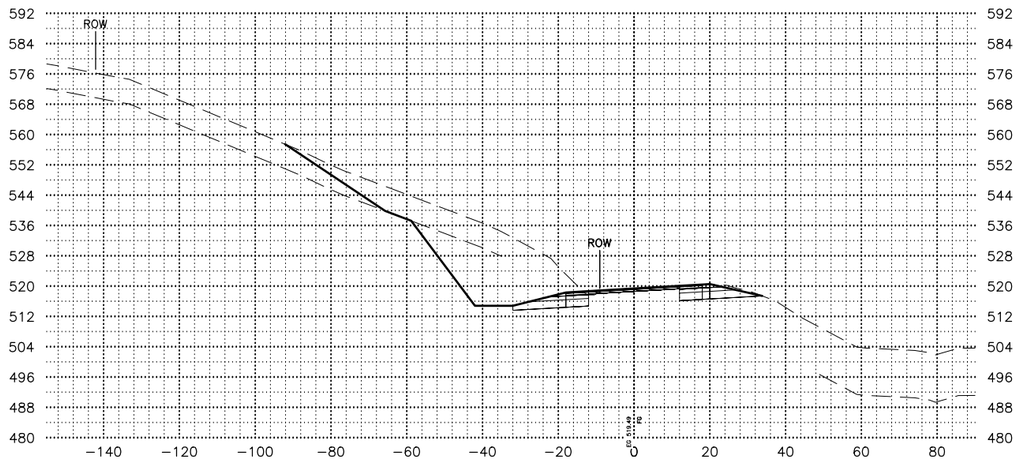

103+50.00

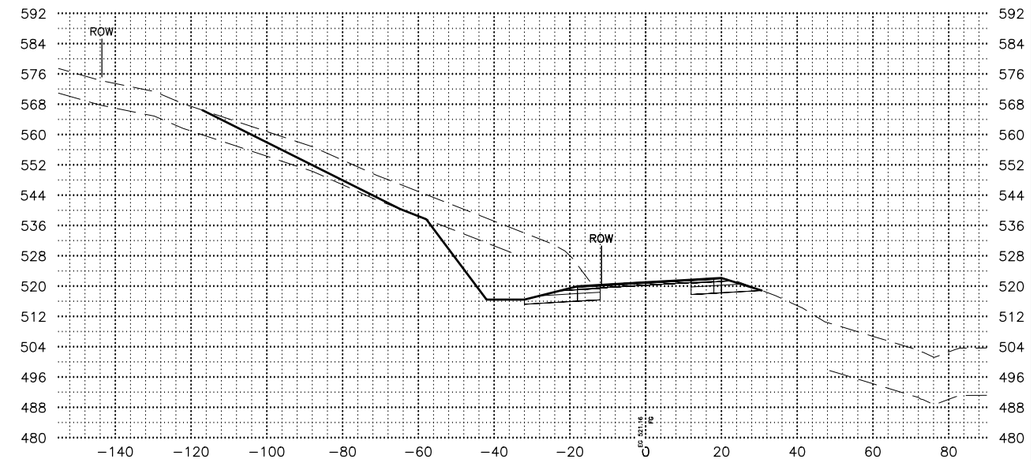

102+75.00

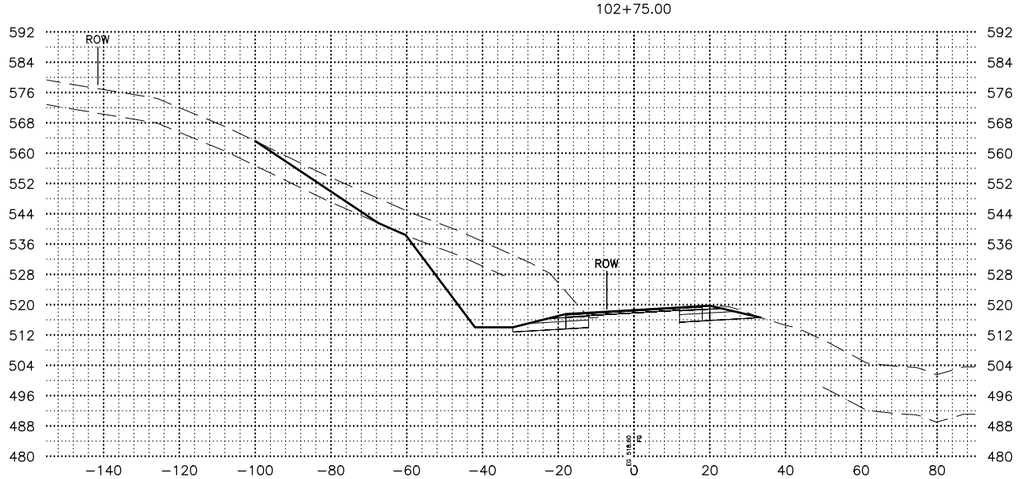

103+25.00

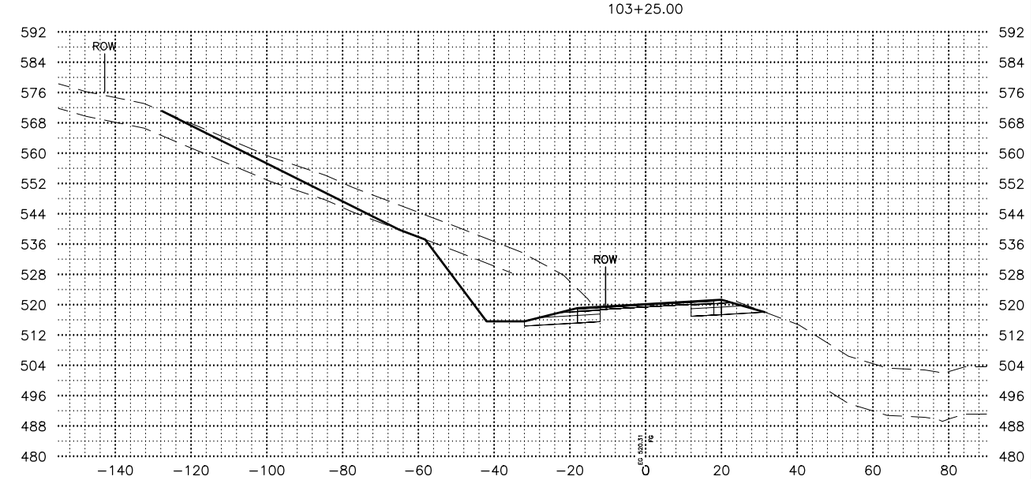

SHEET NO.	TOTAL SHEETS
X90	X254
STATE	YEAR
ALASKA	2027

PROJECT DESIGNATION

0311(031)/
Z546590000

NO.	REVISION
DATE	
NO.	REVISION
DATE	
NO.	REVISION
DATE	

PS&E REVIEW

STATE OF ALASKA
DEPARTMENT OF TRANSPORTATION
AND PUBLIC FACILITIES

SEWARD HWY MP 25.5
TO 36 TRAIL RIVER TO
STERLING WYE REHAB

X-SECTIONS

DATE	TIME
2/25/2026	7:39 AM

SCALE
1"=20'

DESIGNED BY	ZDK
CHECKED BY	CLE
DRAFTED BY	ZDK/JP

DRAWING LOCATION
W:\PROJECTS\SEWARD HWY MP 25.5-36- 54659\CIV3D\CIV3D\X-SECTION\54659 -X-SECTION_X01-100.DWG

104+00.00

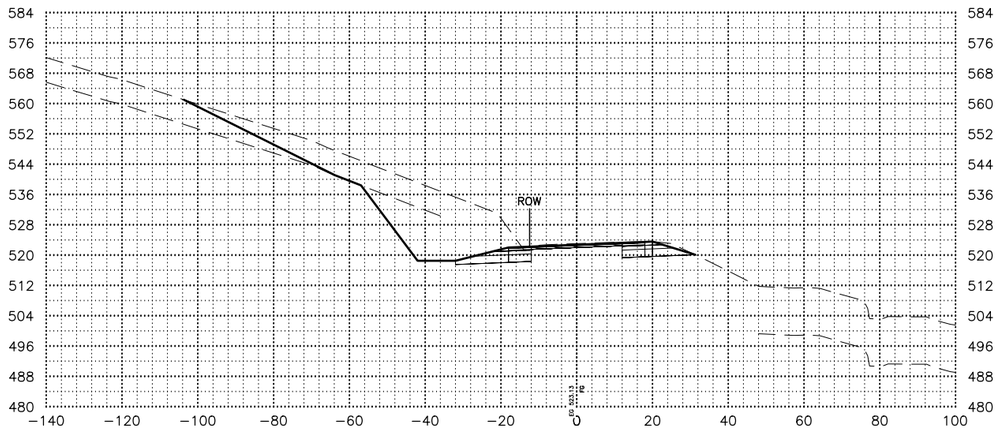

104+50.00

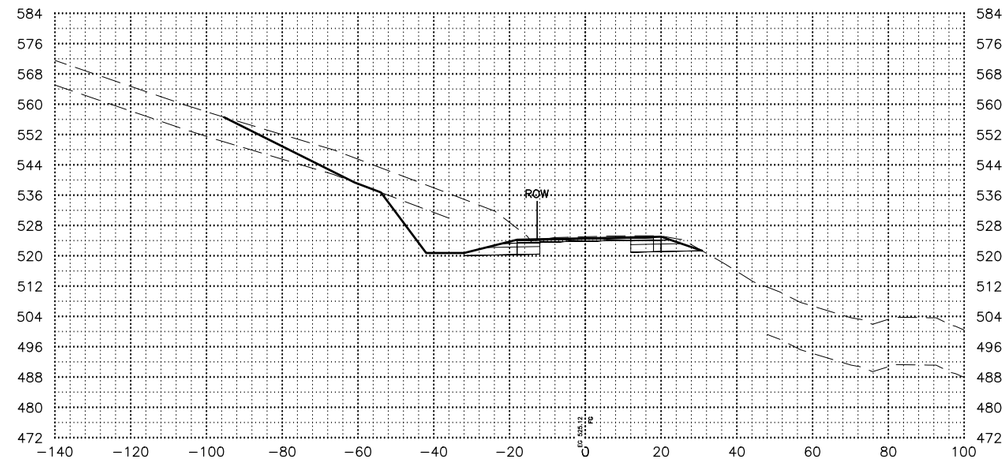

103+75.00

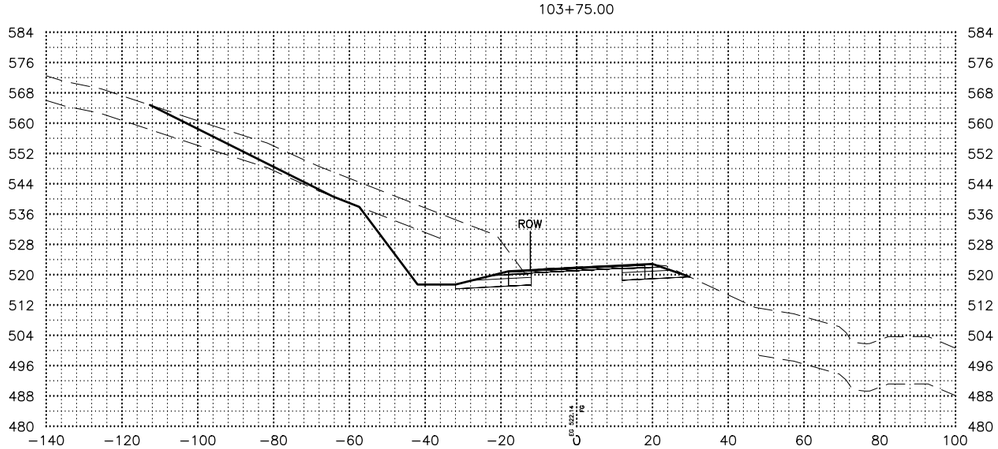

104+25.00

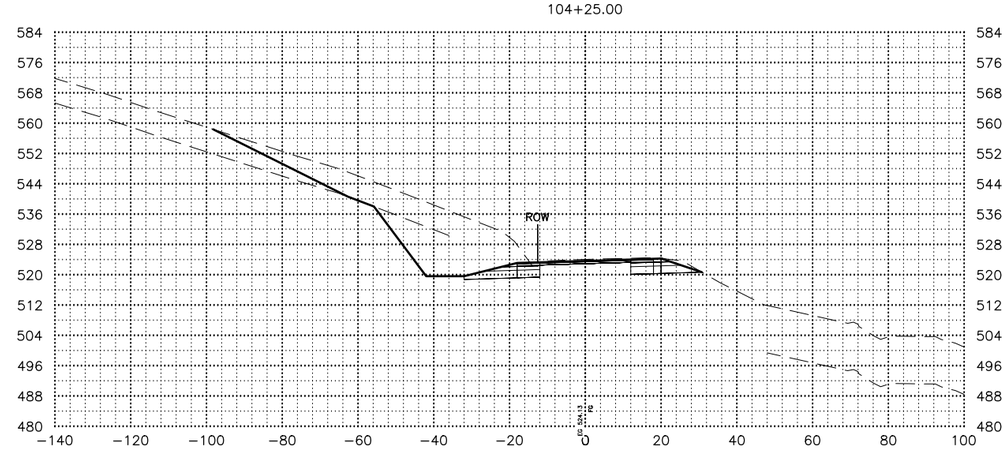

SHEET NO.	TOTAL SHEETS
X91	X254
STATE	YEAR
ALASKA	2027

PROJECT DESIGNATION

0311(031)/
Z546590000

NO.	REVISION
DATE	
NO.	REVISION
DATE	
NO.	REVISION
DATE	

PS&E REVIEW

STATE OF ALASKA
DEPARTMENT OF TRANSPORTATION
AND PUBLIC FACILITIES

SEWARD HWY MP 25.5
TO 36 TRAIL RIVER TO
STERLING WYE REHAB

X-SECTIONS

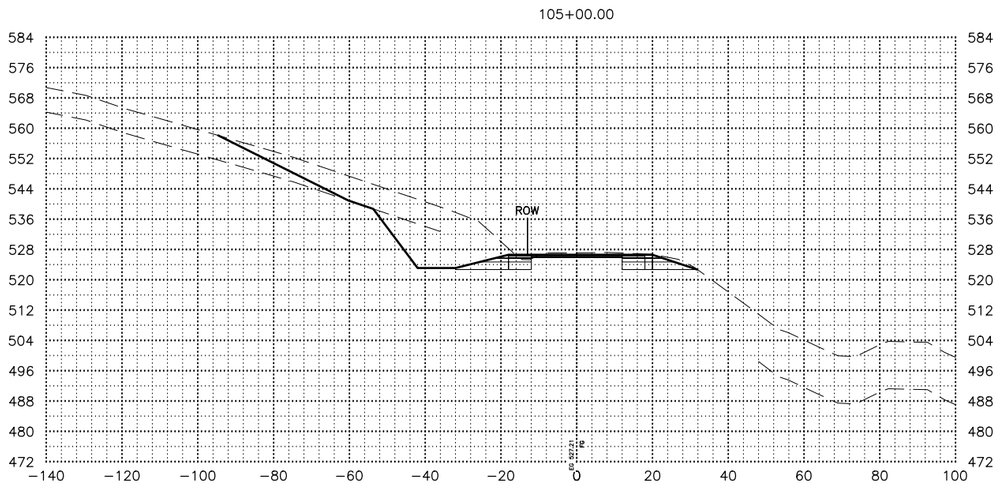

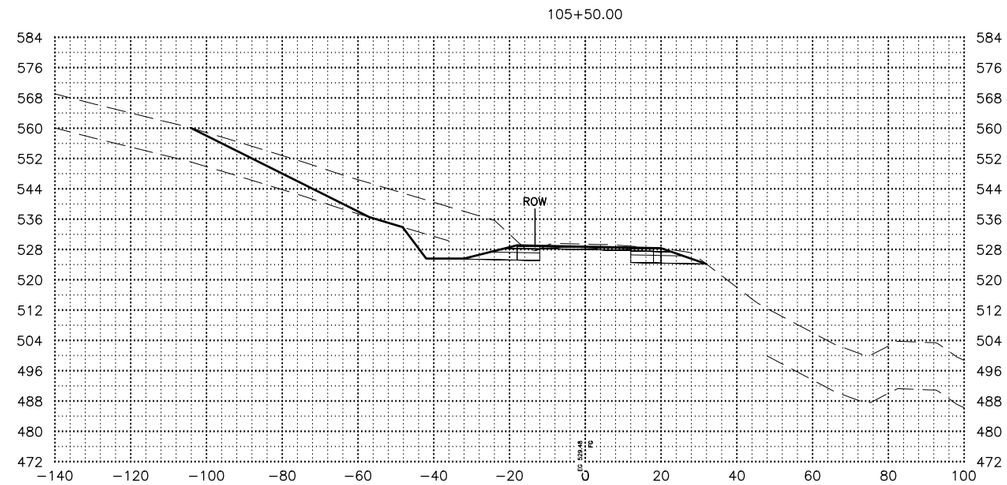

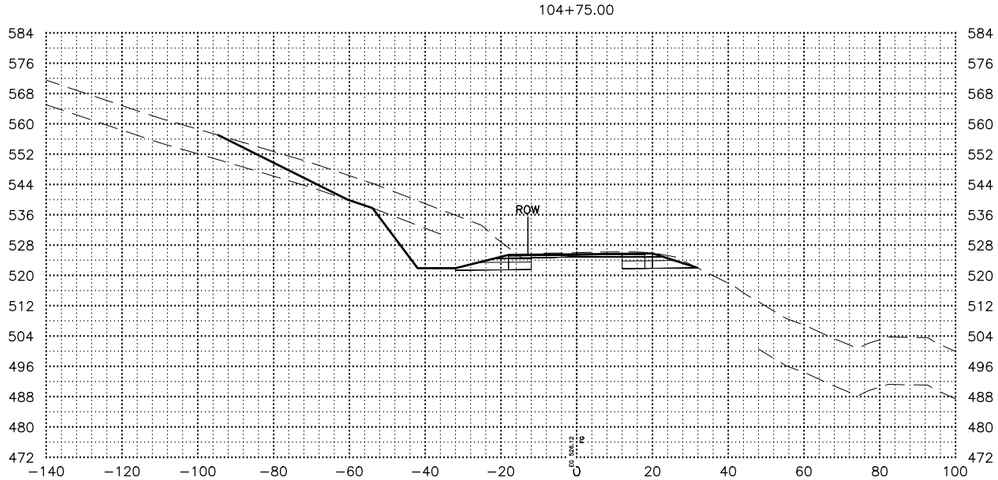

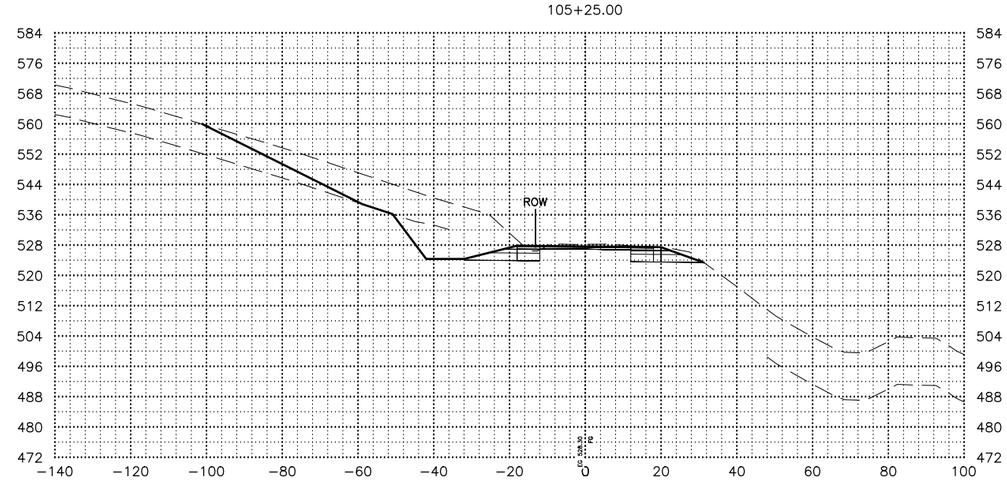

SHEET NO.	TOTAL SHEETS
X92	X254
STATE	YEAR
ALASKA	2027

PROJECT DESIGNATION

0311(031)/ Z546590000

NO.	REVISION
DATE	
NO.	REVISION
DATE	
NO.	REVISION
DATE	

PS&E REVIEW

STATE OF ALASKA
DEPARTMENT OF TRANSPORTATION AND PUBLIC FACILITIES

SEWARD HWY MP 25.5 TO 36 TRAIL RIVER TO STERLING WYE REHAB

X–SECTIONS

DATE	TIME	SCALE	DESIGNED BY	ZDK
2/25/2026	7:39 AM	1"=20'	CHECKED BY	CLE
			DRAFTED BY	ZDK/JP

DRAWING LOCATION
W:\PROJECTS\SEWARD HWY MP 25.5-36- 54659\CIV3D\CIV3D\X-SECTION\54659 -X-SECTION_X01-100.DWG

DATE	TIME
2/25/2026	7:39 AM

SCALE
1"=20'

DESIGNED BY	ZDK
CHECKED BY	CLE
DRAFTED BY	ZDK/JP

DRAWING LOCATION
W:\PROJECTS\SEWARD HWY MP 25.5-36- 54659\CIV3D\CIV3D\X-SECTION\54659 -X-SECTION_X01-100.DWG

106+00.00

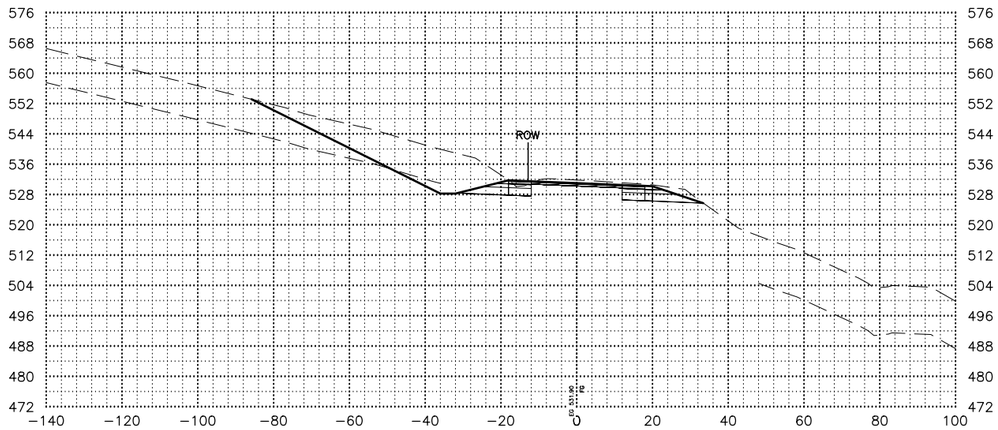

106+50.00

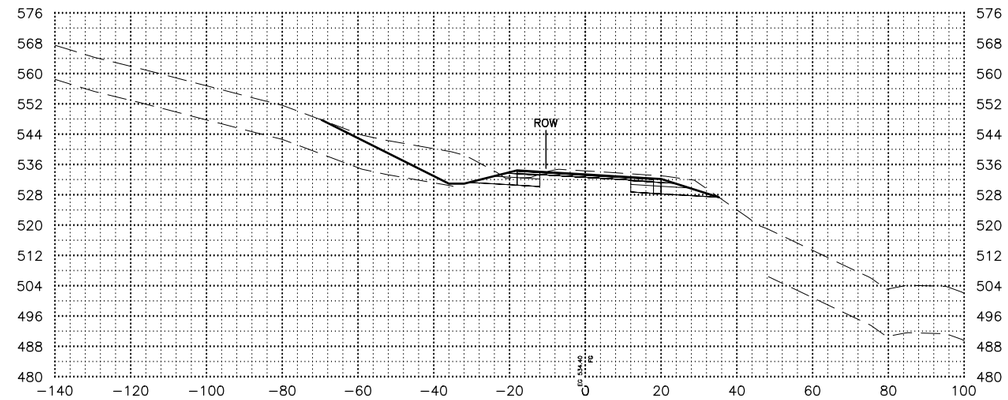

105+75.00

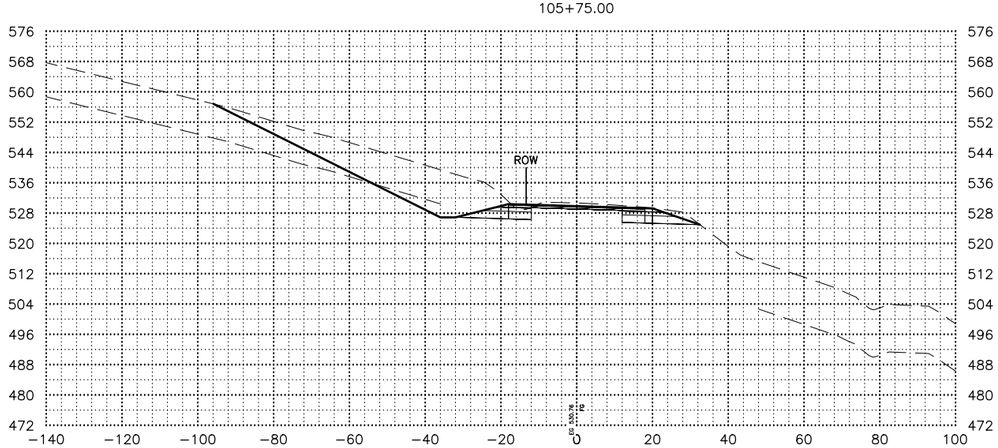

106+25.00

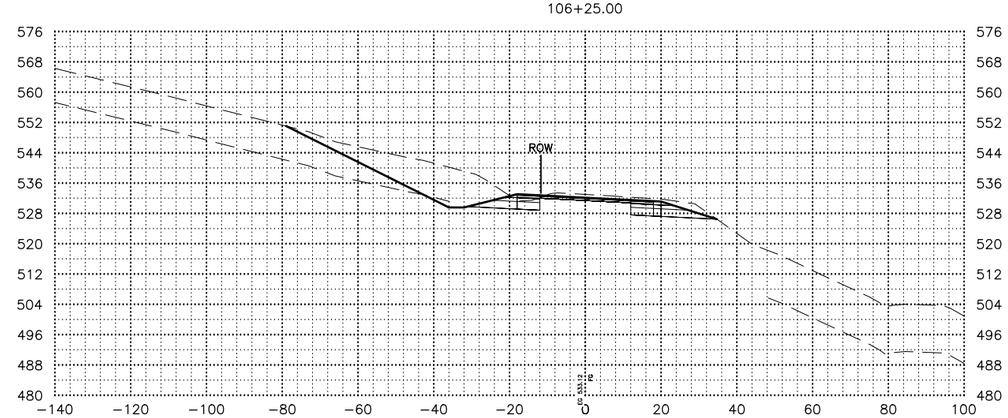

SHEET NO.	TOTAL SHEETS
X93	X254
STATE	YEAR
ALASKA	2027

PROJECT DESIGNATION

0311(031)/
Z546590000

NO.	REVISION
DATE	
NO.	REVISION
DATE	
NO.	REVISION
DATE	

PS&E REVIEW

STATE OF ALASKA
DEPARTMENT OF TRANSPORTATION
AND PUBLIC FACILITIES

SEWARD HWY MP 25.5
TO 36 TRAIL RIVER TO
STERLING WYE REHAB

X-SECTIONS

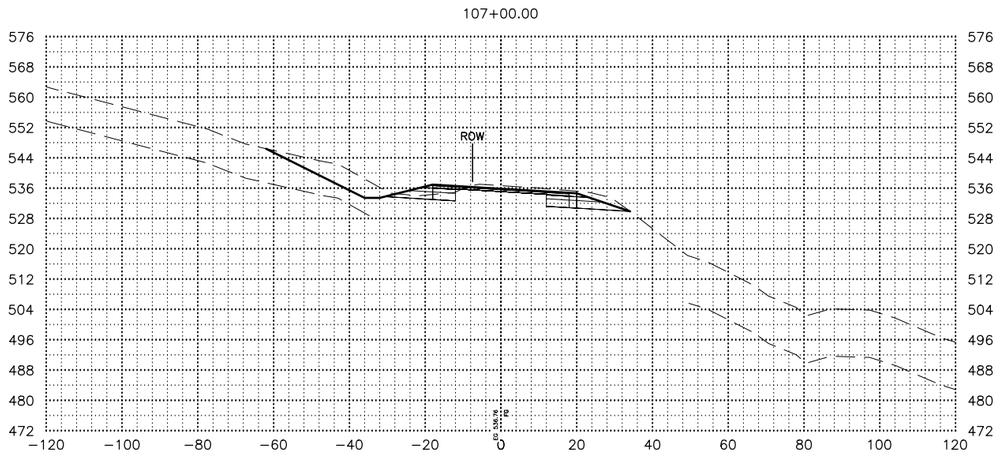

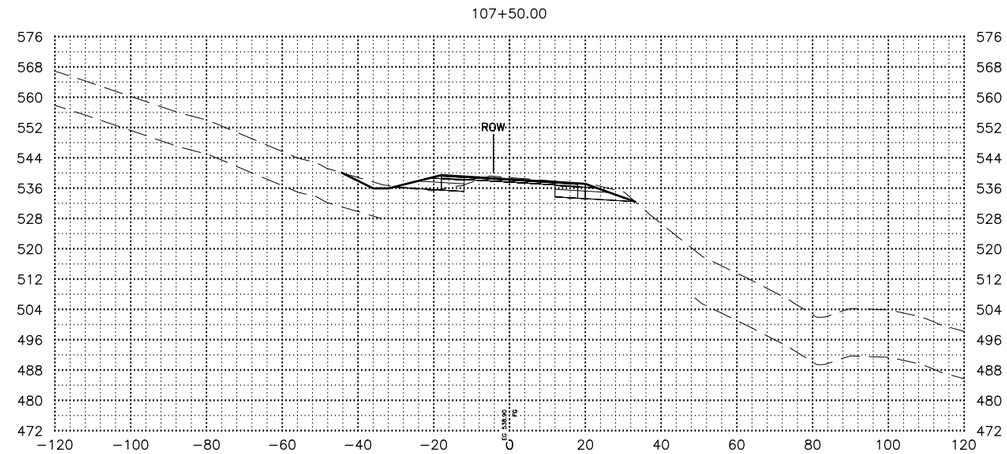

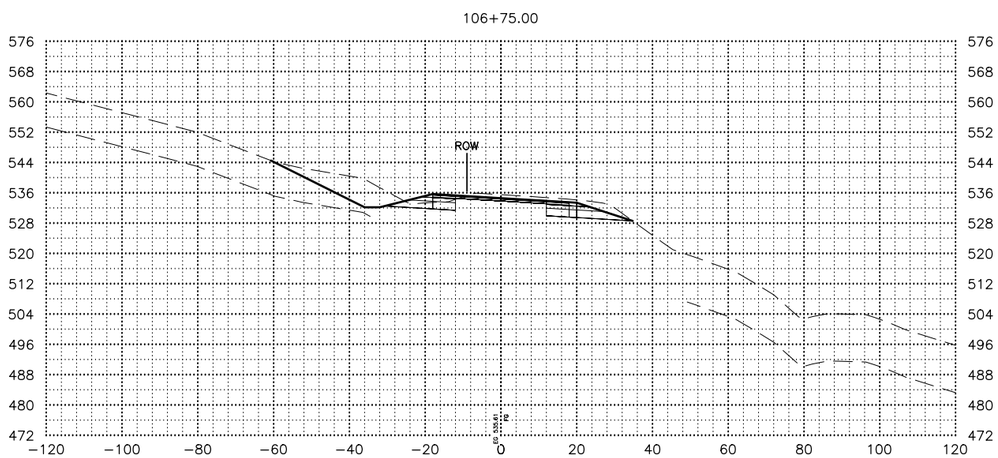

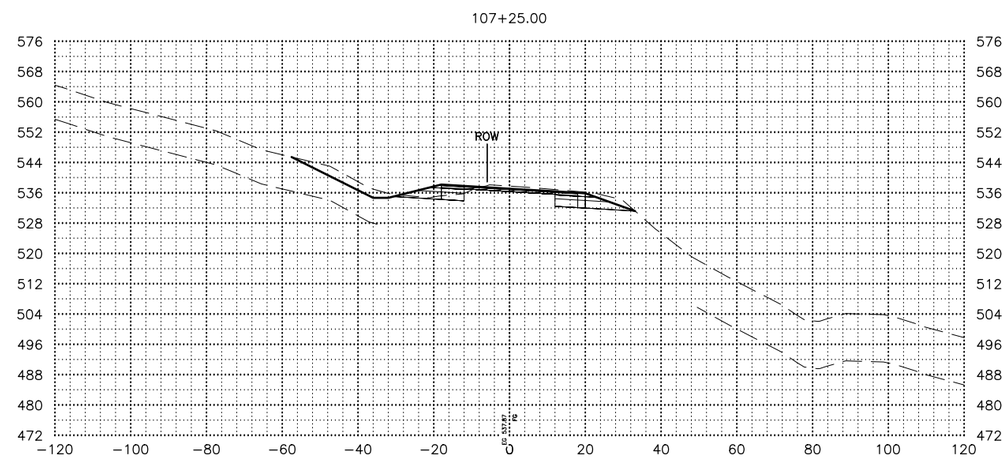

SHEET NO.	TOTAL SHEETS
X94	X254
STATE	YEAR
ALASKA	2027

PROJECT DESIGNATION

0311(031)/
Z546590000

NO.	REVISION
DATE	
NO.	REVISION
DATE	
NO.	REVISION
DATE	

PS&E REVIEW

STATE OF ALASKA
DEPARTMENT OF TRANSPORTATION
AND PUBLIC FACILITIES

SEWARD HWY MP 25.5
TO 36 TRAIL RIVER TO
STERLING WYE REHAB

X–SECTIONS

DATE	TIME
2/25/2026	7:40 AM

SCALE
1"=20'

DESIGNED BY	ZDK
CHECKED BY	CLE
DRAFTED BY	ZDK/JP

DRAWING LOCATION
W:\PROJECTS\SEWARD HWY MP 25.5-36- 54659\CIV3D\CIV3D\X-SECTION\54659 -X-SECTION_X01-100.DWG

DATE	TIME	SCALE	DESIGNED BY	ZDK
2/25/2026	7:40 AM	1"=20'	CHECKED BY	CLE
			DRAFTED BY	ZDK/JP

DRAWING LOCATION
W:\PROJECTS\SEWARD HWY MP 25.5-36- 54659\CIV3D\CIV3D\X-SECTION\54659 -X-SECTION_X01-100.DWG

108+00.00

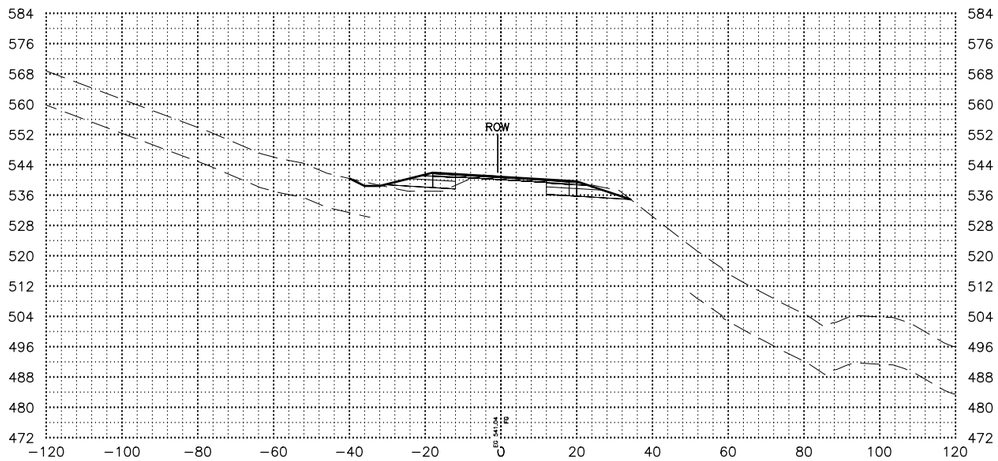

108+50.00

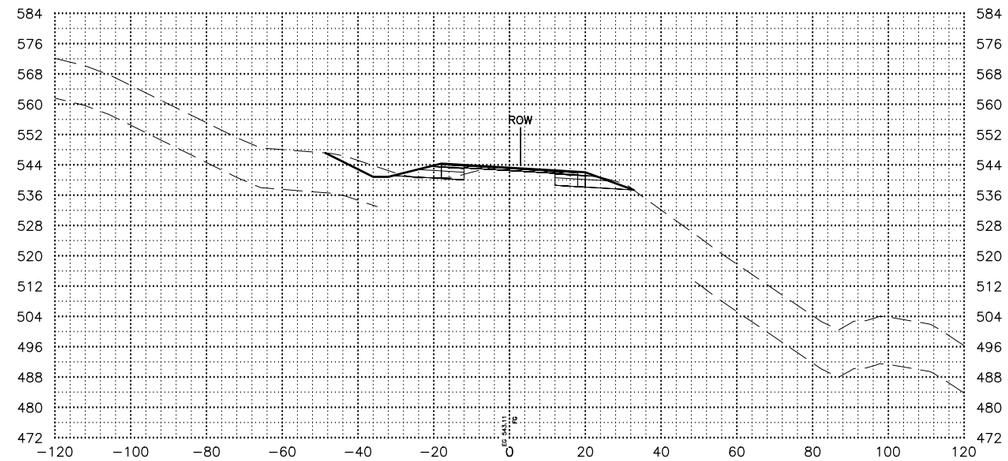

107+75.00

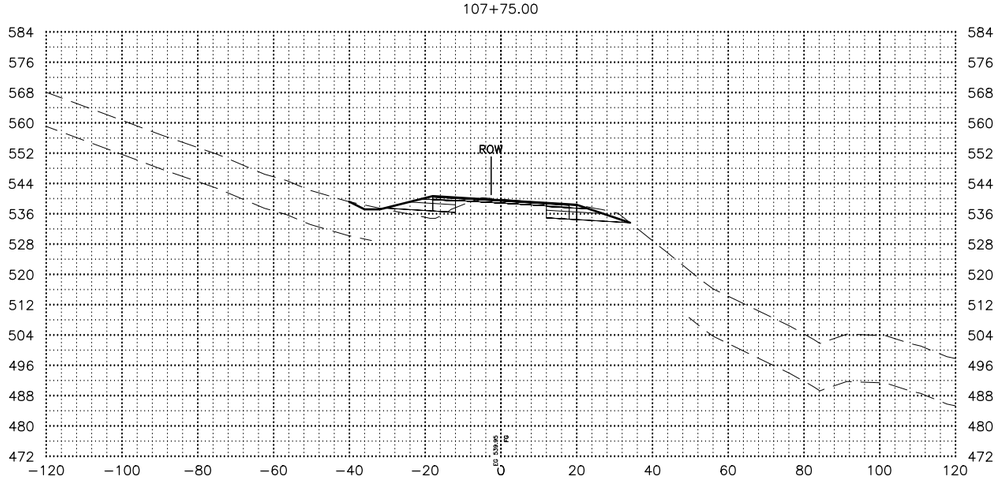

108+25.00

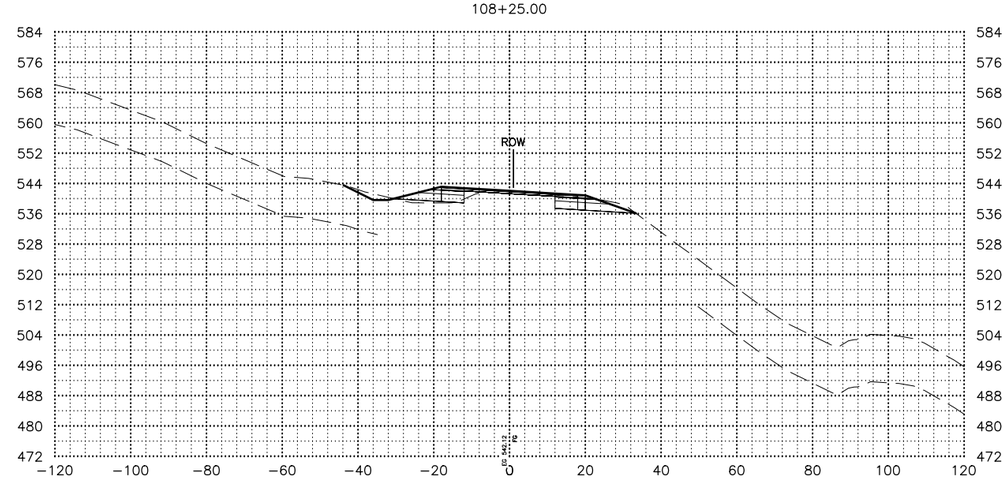

SHEET NO.	TOTAL SHEETS
X95	X254
STATE	YEAR
ALASKA	2027

PROJECT DESIGNATION

0311(031)/
Z546590000

NO.	REVISION
DATE	
NO.	REVISION
DATE	
NO.	REVISION
DATE	

PS&E REVIEW

STATE OF ALASKA
DEPARTMENT OF TRANSPORTATION
AND PUBLIC FACILITIES

SEWARD HWY MP 25.5
TO 36 TRAIL RIVER TO
STERLING WYE REHAB

X-SECTIONS

DATE	TIME	SCALE	DESIGNED BY	ZDK
2/25/2026	7:40 AM	1"=20'	CHECKED BY	CLE
			DRAFTED BY	ZDK/JP

DRAWING LOCATION
W:\PROJECTS\SEWARD HWY MP 25.5-36- 54659\CIV3D\CIV3D\X-SECTION\54659 -X-SECTION_X01-100.DWG

109+00.00

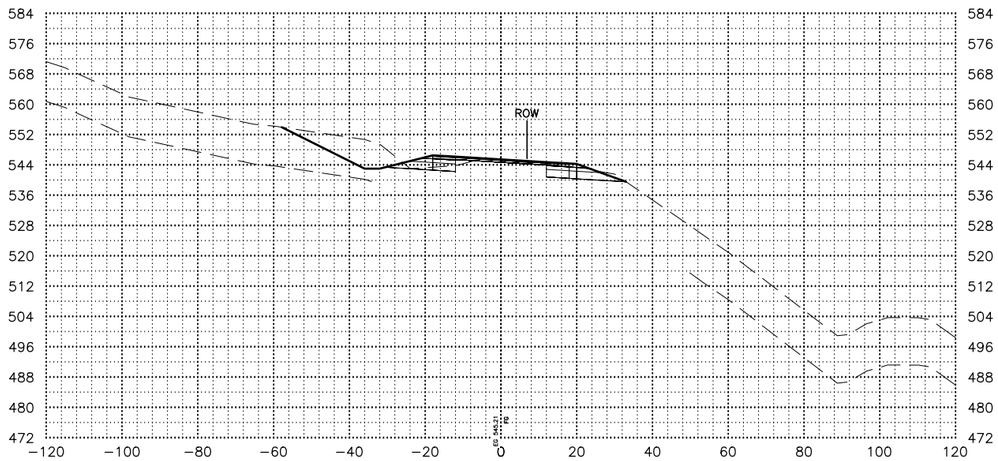

109+50.00

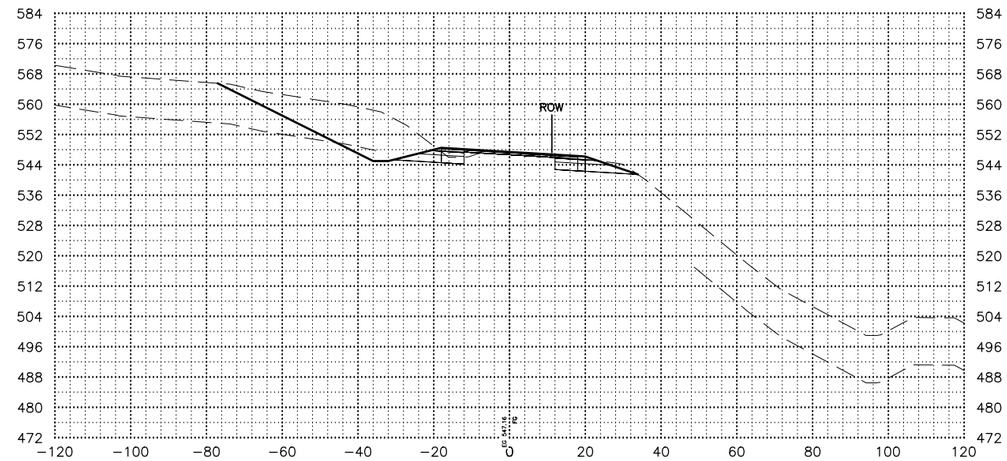

108+75.00

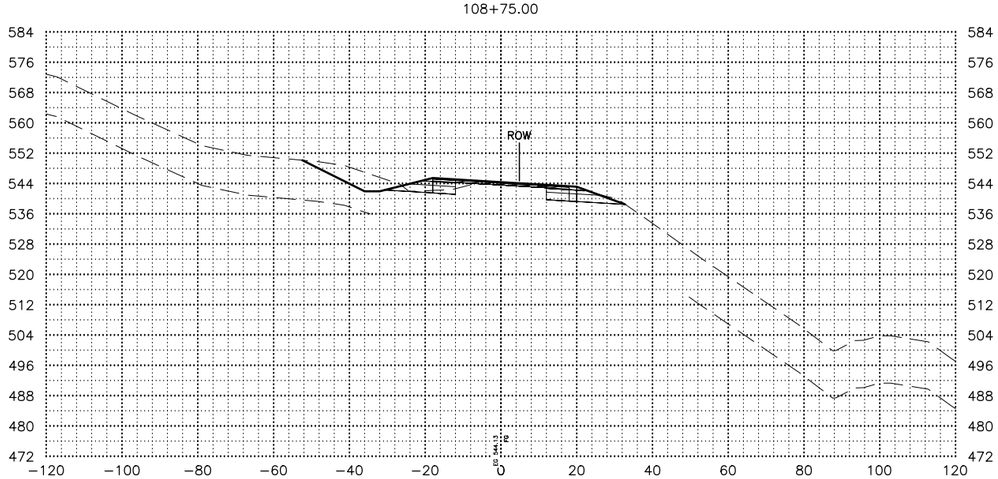

109+25.00

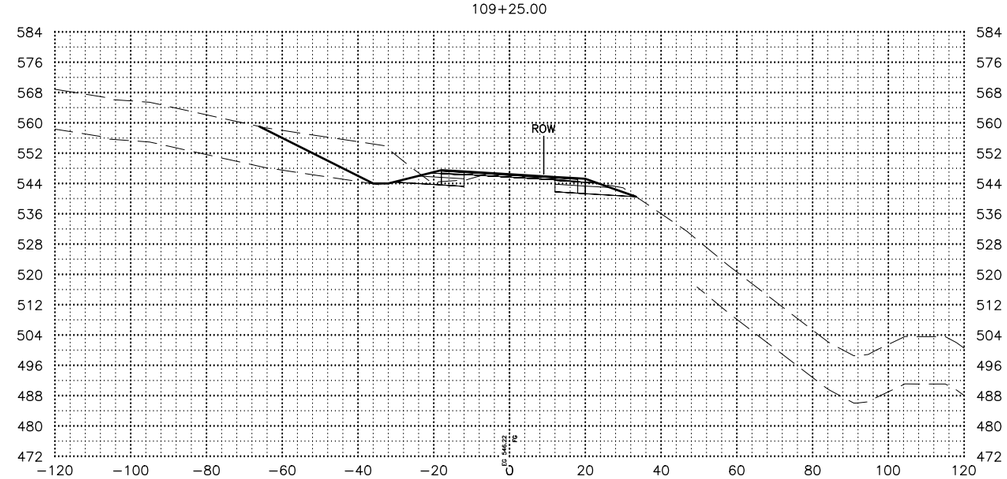

SHEET NO.	TOTAL SHEETS
X96	X254
STATE	YEAR
ALASKA	2027

PROJECT DESIGNATION

0311(031)/
Z546590000

NO.	REVISION
DATE	
NO.	REVISION
DATE	
NO.	REVISION
DATE	

PS&E REVIEW

STATE OF ALASKA
DEPARTMENT OF TRANSPORTATION
AND PUBLIC FACILITIES

SEWARD HWY MP 25.5
TO 36 TRAIL RIVER TO
STERLING WYE REHAB

X-SECTIONS

110+00.00

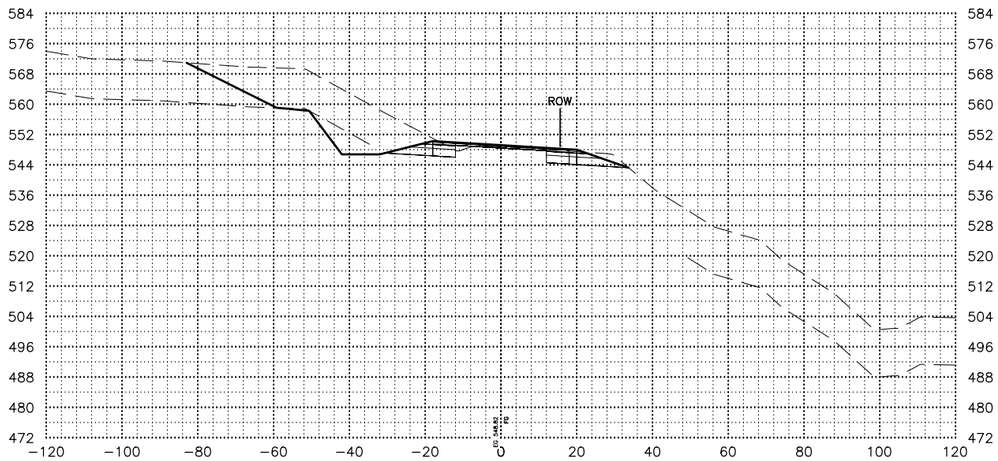

110+50.00

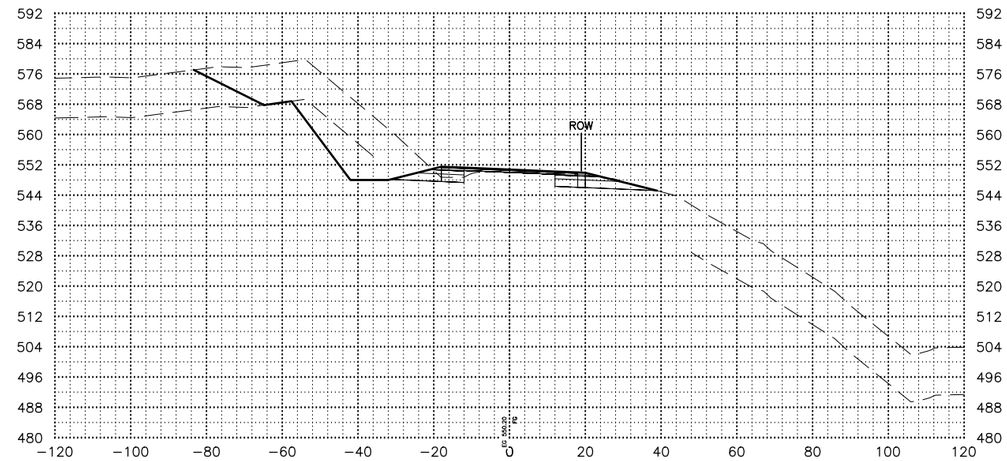

109+75.00

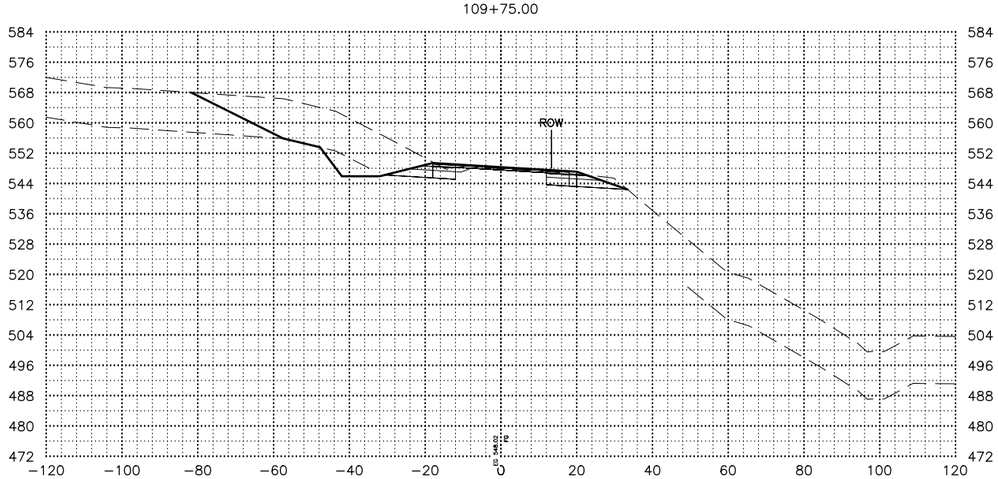

110+25.00

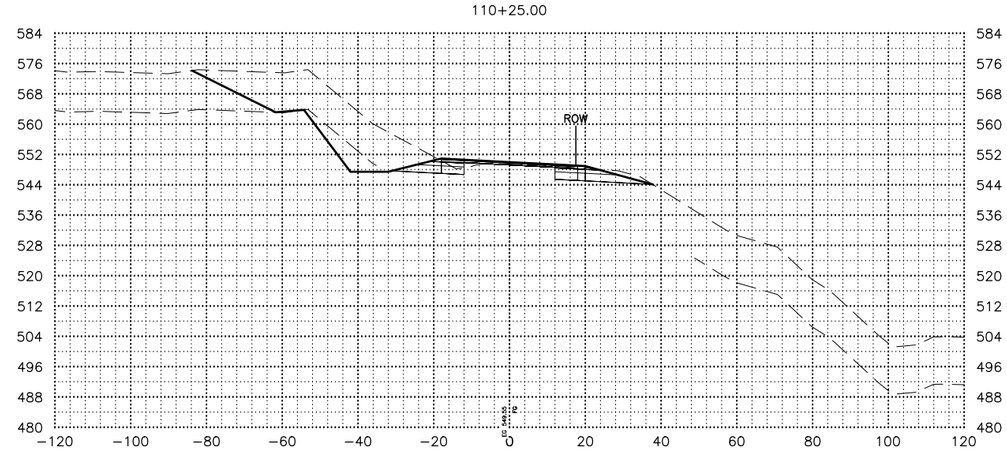

SHEET NO.	TOTAL SHEETS
X97	X254
STATE	YEAR
ALASKA	2027

PROJECT DESIGNATION

0311(031)/
Z546590000

NO.	REVISION
DATE	
NO.	REVISION
DATE	
NO.	REVISION
DATE	

PS&E REVIEW

STATE OF ALASKA
DEPARTMENT OF TRANSPORTATION
AND PUBLIC FACILITIES

SEWARD HWY MP 25.5
TO 36 TRAIL RIVER TO
STERLING WYE REHAB

X–SECTIONS

DATE	TIME	SCALE	DESIGNED BY	ZDK
2/25/2026	7:40 AM	1"=20'	CHECKED BY	CLE
			DRAFTED BY	ZDK/JP

DRAWING LOCATION
W:\PROJECTS\SEWARD HWY MP 25.5-36- 54659\CIV3D\CIV3D\X-SECTION\54659 -X-SECTION_X01-100.DWG

111+00.00

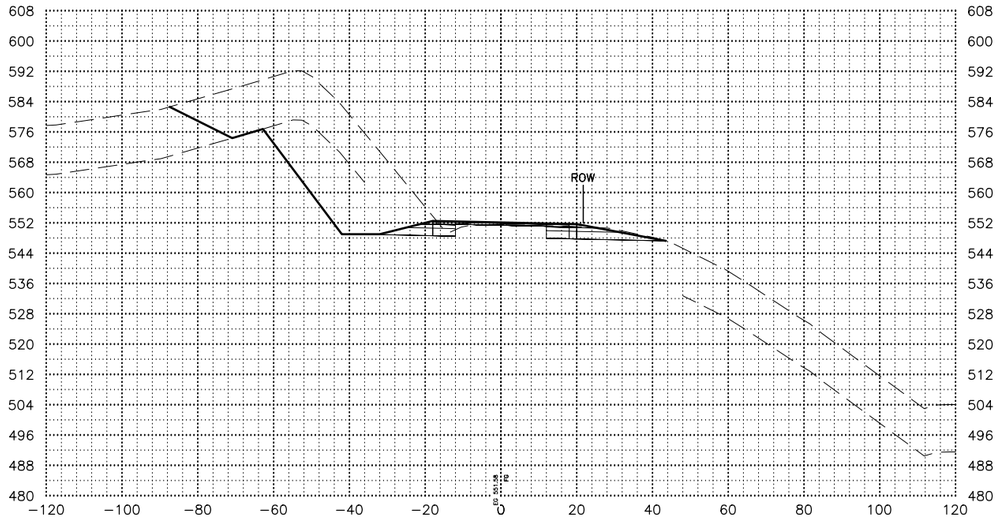

111+50.00

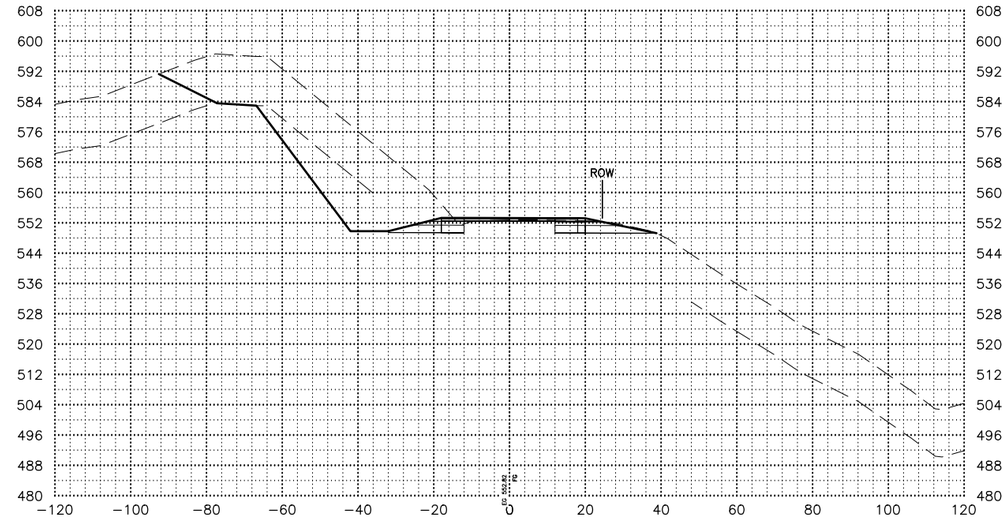

110+75.00

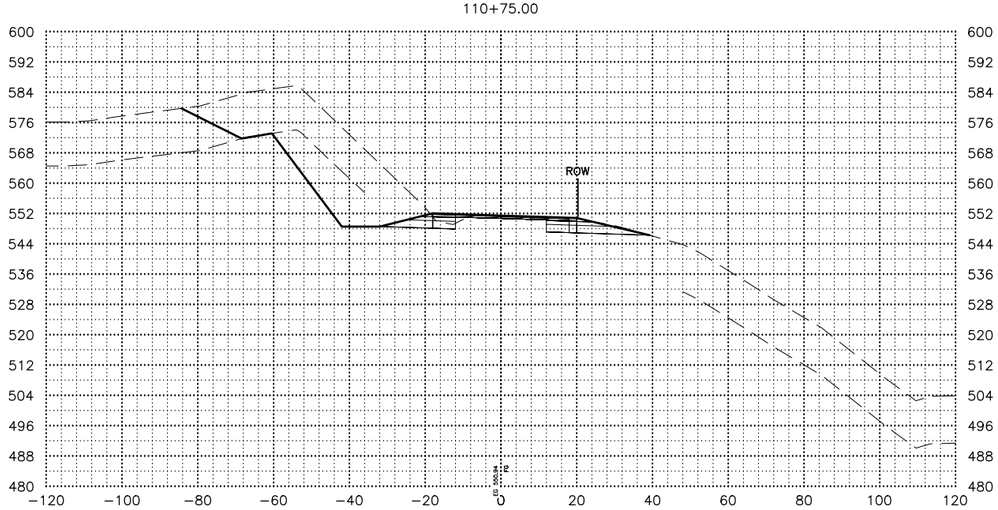

111+25.00

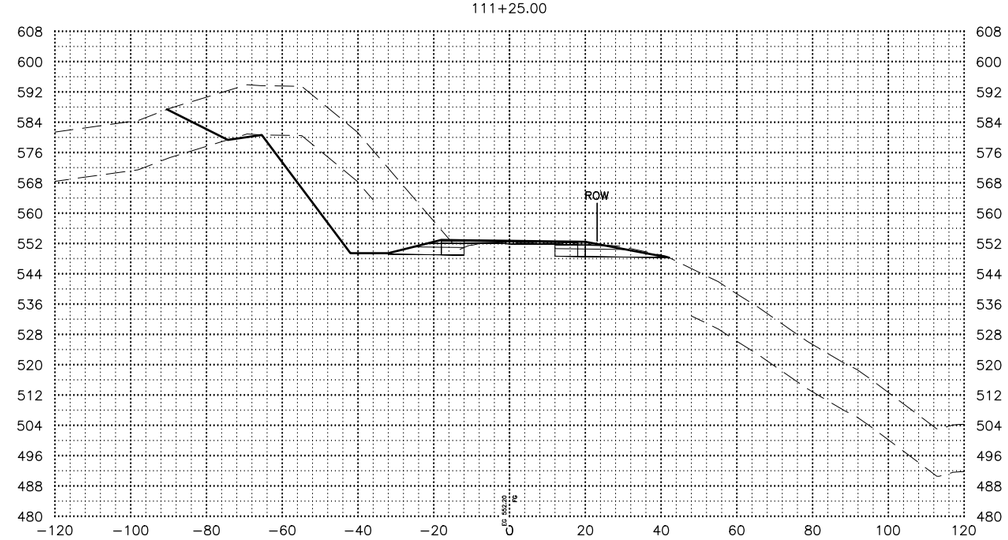

SHEET NO.	TOTAL SHEETS
X98	X254
STATE	YEAR
ALASKA	2027

PROJECT DESIGNATION

0311(031)/ Z546590000

NO.	REVISION
DATE	
NO.	REVISION
DATE	
NO.	REVISION
DATE	

PS&E REVIEW

STATE OF ALASKA
DEPARTMENT OF TRANSPORTATION AND PUBLIC FACILITIES

SEWARD HWY MP 25.5 TO 36 TRAIL RIVER TO STERLING WYE REHAB

X–SECTIONS

DATE	TIME	SCALE	DESIGNED BY	ZDK
2/25/2026	7:40 AM	1"=20'	CHECKED BY	CLE
			DRAFTED BY	ZDK/JP

DRAWING LOCATION
W:\PROJECTS\SEWARD HWY MP 25.5-36- 54659\CIV3D\CIV3D\X-SECTION\54659 -X-SECTION_X01-100.DWG

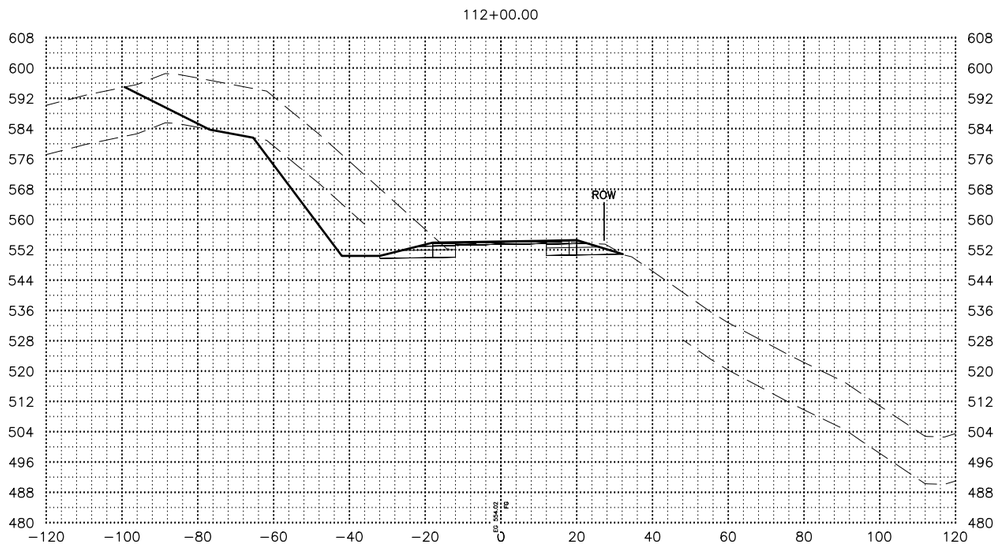

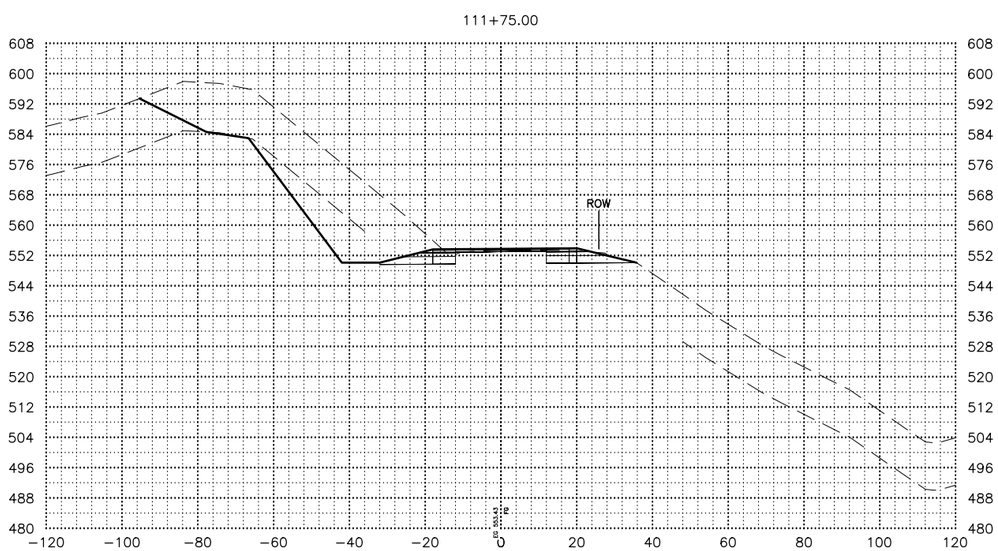

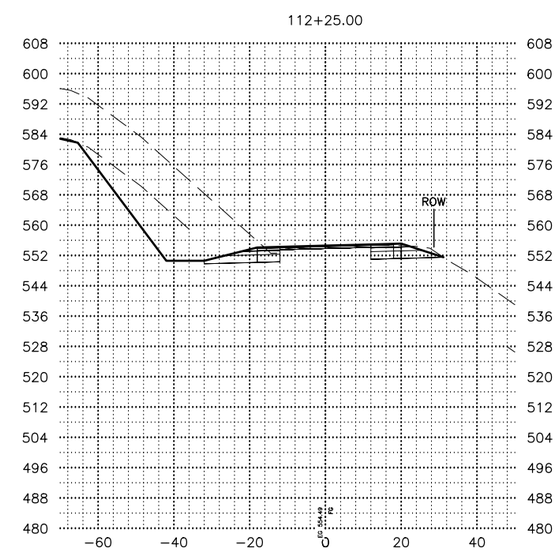

SHEET NO.	TOTAL SHEETS
X99	X254
STATE	YEAR
ALASKA	2027

PROJECT DESIGNATION

0311(031)/
Z546590000

NO.	REVISION
DATE	
NO.	REVISION
DATE	
NO.	REVISION
DATE	

PS&E REVIEW

STATE OF ALASKA
DEPARTMENT OF TRANSPORTATION
AND PUBLIC FACILITIES

SEWARD HWY MP 25.5
TO 36 TRAIL RIVER TO
STERLING WYE REHAB

X-SECTIONS

DRAWING LOCATION
W:\PROJECTS\SEWARD HWY MP 25.5-36- 54659\CIV3D\CIV3D\X-SECTION\54659 -X-SECTION_X01-100.DWG

DATE	TIME	SCALE	DESIGNED BY	ZDK
2/25/2026	7:40 AM	1"=20'	CHECKED BY	CLE
			DRAFTED BY	ZDK/JP

DATE	TIME	SCALE	DESIGNED BY	ZDK
2/24/2026	4:12 PM	1"=20'	CHECKED BY	CLE
			DRAFTED BY	ZK/JP

DRAWING LOCATION
W:\PROJECTS\SEWARD HWY MP 25.5-36- 54659\CIV3D\CIV3D\X-SECTION\54659 -X-SECTION_X101-200.DWG

SHEET NO.	TOTAL SHEETS
X100	X254
STATE	YEAR
ALASKA	2027

PROJECT DESIGNATION
0311(031)/
Z546590000

NO.	REVISION
DATE	
NO.	REVISION
DATE	
NO.	REVISION
DATE	

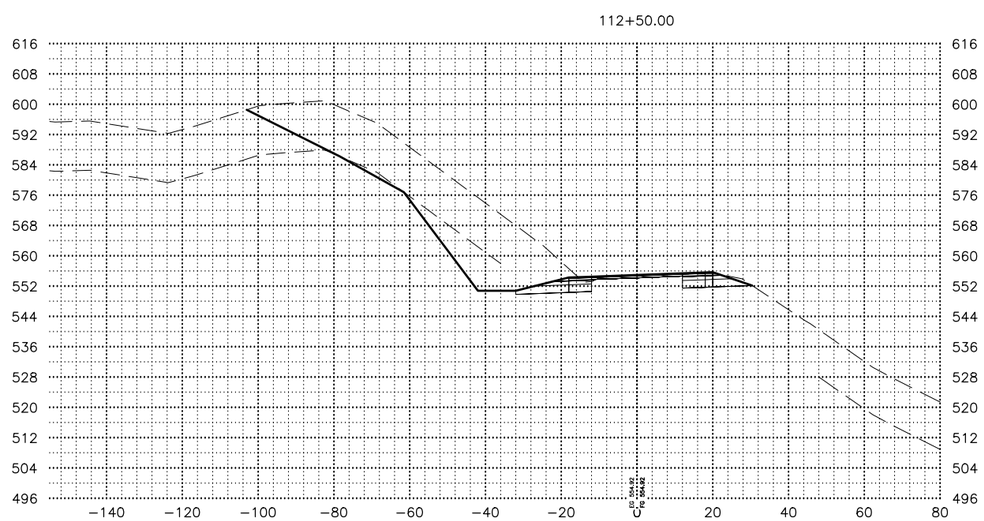

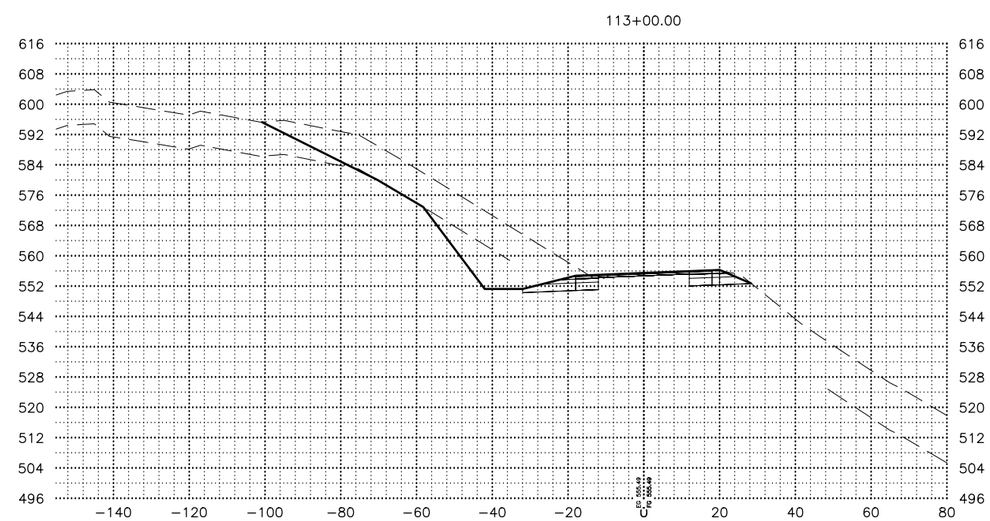

STATE OF ALASKA
CLAIRE E. KOSTKA
54659
REGISTERED PROFESSIONAL ENGINEER
PSE REVIEW

STATE OF ALASKA DOT&PF
4111 AVIATION AVENUE
ANCHORAGE, AK 99502
(907) 269-0590

STATE OF ALASKA
DEPARTMENT OF TRANSPORTATION
AND PUBLIC FACILITIES

SEWARD HWY MP 25.5
TO 36 TRAIL RIVER TO
STERLING WYE REHAB

X-SECTIONS

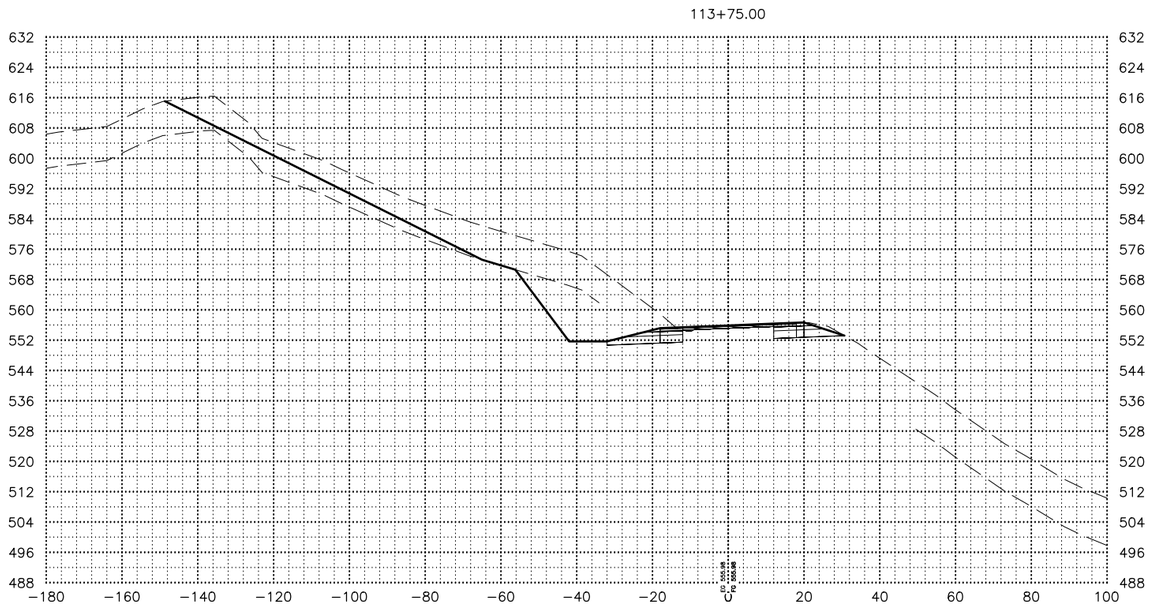

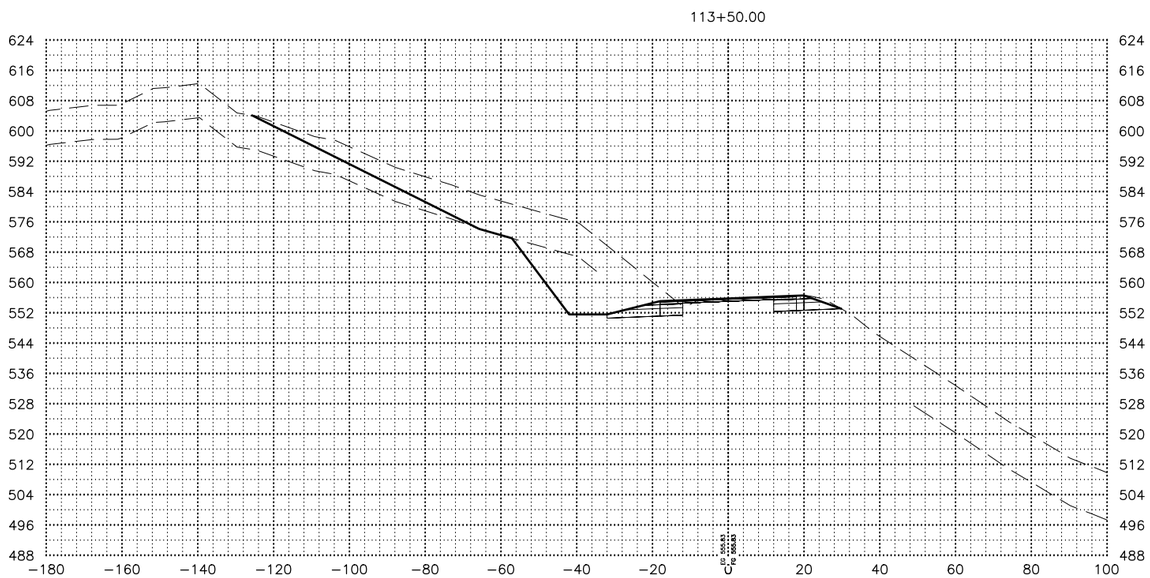

SHEET NO.	TOTAL SHEETS
X101	X254
STATE	YEAR
ALASKA	2027

PROJECT DESIGNATION

0311(031)/ Z546590000

NO.	REVISION
DATE	
NO.	REVISION
DATE	
NO.	REVISION
DATE	

STATE OF ALASKA DOT&PF
4111 AVIATION AVENUE
ANCHORAGE, AK 99502
(907) 269-0590

STATE OF ALASKA
DEPARTMENT OF TRANSPORTATION
AND PUBLIC FACILITIES

SEWARD HWY MP 25.5 TO 36 TRAIL RIVER TO STERLING WYE REHAB

X-SECTIONS

DRAWING LOCATION
W:\PROJECTS\SEWARD HWY MP 25.5-36- 54659\CIV3D\CIV3D\X-SECTION\54659 -X-SECTION_X101-200.DWG

DATE	TIME	SCALE	DESIGNED BY	ZDK
2/24/2026	4:13 PM	1"=20'	CHECKED BY	CLE
			DRAFTED BY	ZK/JP

114+25.00

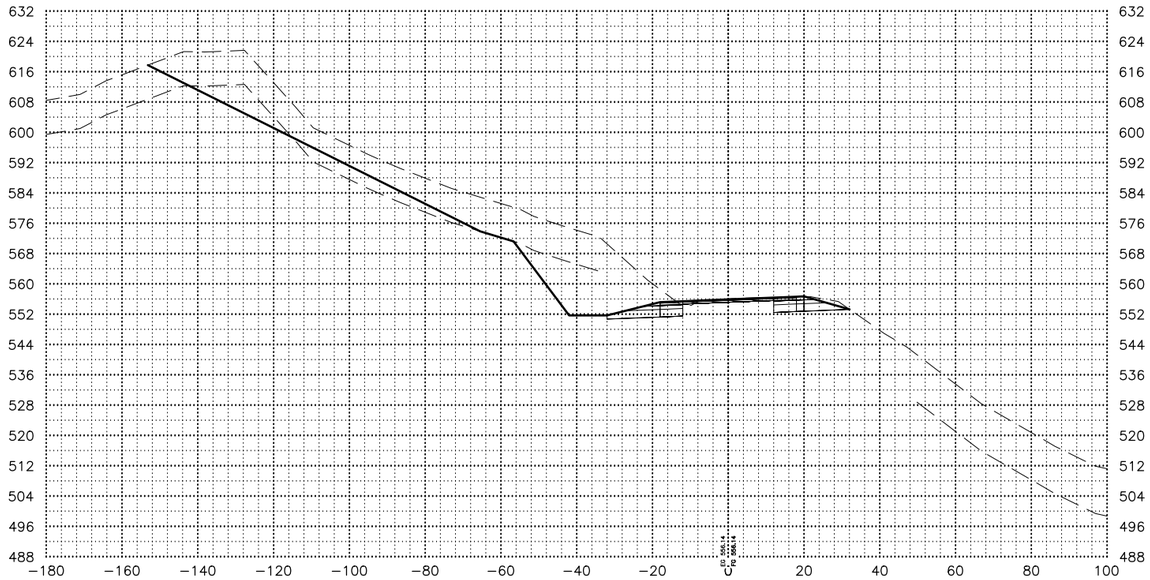

114+00.00

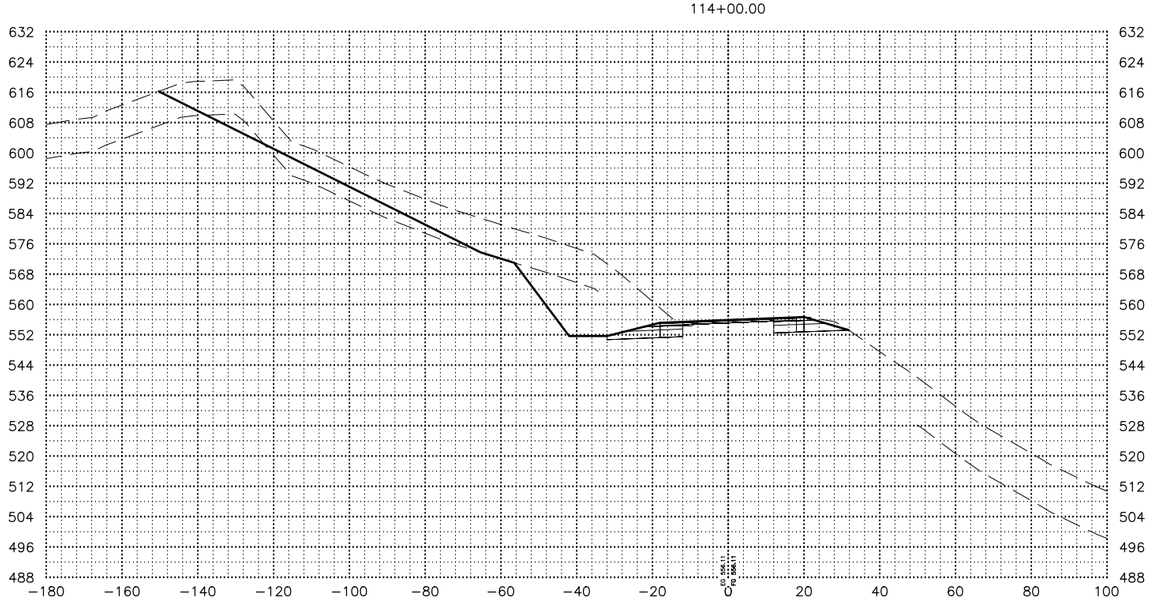

DRAWING LOCATION
W:\PROJECTS\SEWARD HWY MP 25.5-36- 54659\CIV3D\CIV3D\X-SECTION\54659 -X-SECTION_X101-200.DWG

DATE	TIME	SCALE	DESIGNED BY	ZDK
2/24/2026	4:13 PM	1"=20'	CHECKED BY	CLE
			DRAFTED BY	ZK/JP

SHEET NO.	TOTAL SHEETS
X102	X254
STATE	YEAR
ALASKA	2027

PROJECT DESIGNATION

0311(031)/
Z546590000

NO.	REVISION
DATE	
NO.	REVISION
DATE	
NO.	REVISION
DATE	

STATE OF ALASKA
PROFESSIONAL ENGINEER
CLAIRE
PSE REVIEW

STATE OF ALASKA DOT&PF
4111 AVIATION AVENUE
ANCHORAGE, AK 99502
(907) 269-0590

STATE OF ALASKA
DEPARTMENT OF TRANSPORTATION
AND PUBLIC FACILITIES

SEWARD HWY MP 25.5
TO 36 TRAIL RIVER TO
STERLING WYE REHAB

X-SECTIONS

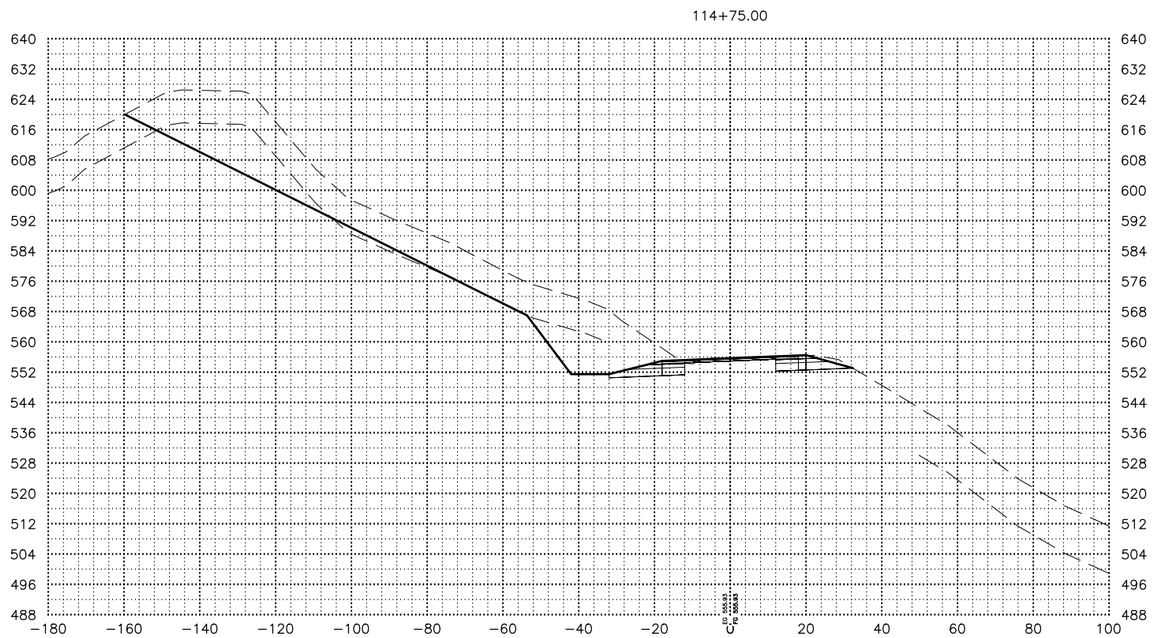

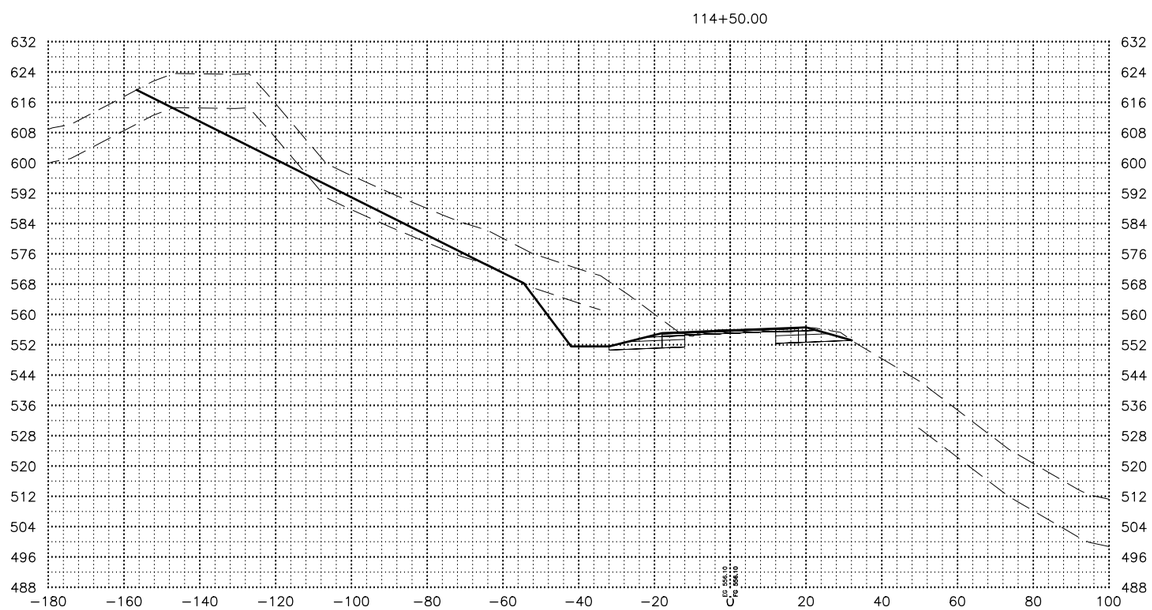

SHEET NO.	TOTAL SHEETS
X103	X254
STATE	YEAR
ALASKA	2027

PROJECT DESIGNATION

0311(031)/
Z546590000

NO.	REVISION
DATE	
NO.	REVISION
DATE	
NO.	REVISION
DATE	

STATE OF ALASKA
CLAIRE
PSE
REVIEW
REGISTERED PROFESSIONAL ENGINEER

STATE OF ALASKA DOT&PF
4111 AVIATION AVENUE
ANCHORAGE, AK 99502
(907) 269-0590

STATE OF ALASKA
DEPARTMENT OF TRANSPORTATION
AND PUBLIC FACILITIES

SEWARD HWY MP 25.5
TO 36 TRAIL RIVER TO
STERLING WYE REHAB

X-SECTIONS

DRAWING LOCATION
W:\PROJECTS\SEWARD HWY MP 25.5-36- 54659\CIV3D\CIV3D\X-SECTION\54659 -X-SECTION_X101-200.DWG

DATE 2/24/2026 TIME 4:13 PM
SCALE 1"=20'
DESIGNED BY ZDK
CHECKED BY CLE
DRAFTED BY ZK/JP

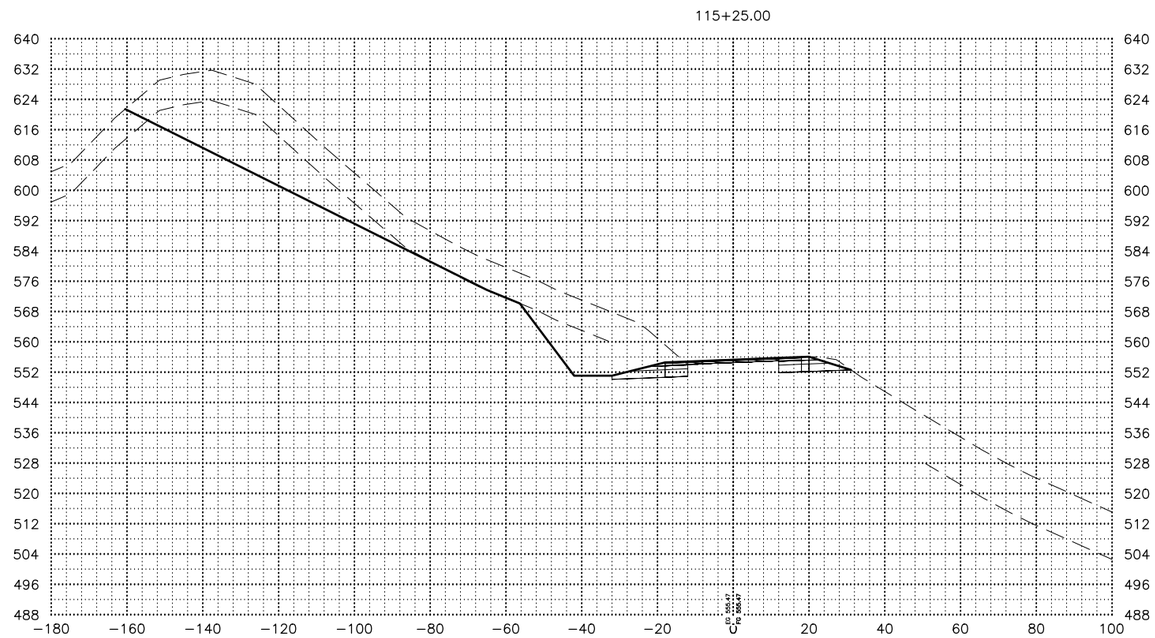

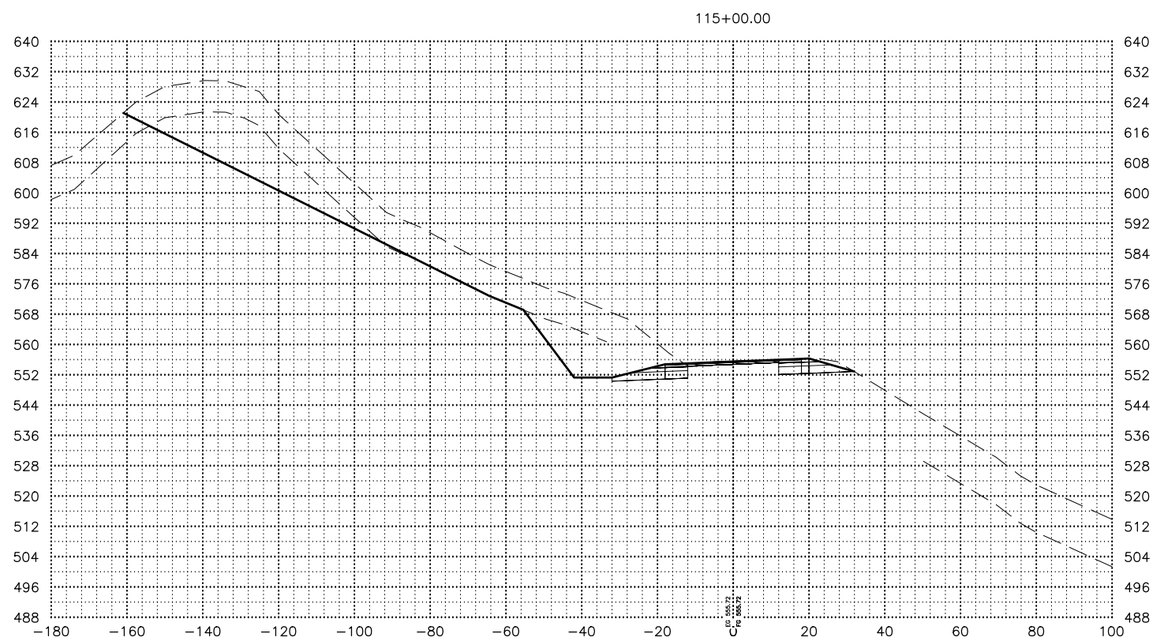

SHEET NO.	TOTAL SHEETS
X104	X254
STATE	YEAR
ALASKA	2027

PROJECT DESIGNATION

0311(031)/
Z546590000

NO.	REVISION
DATE	
NO.	REVISION
DATE	
NO.	REVISION
DATE	

STATE OF ALASKA DOT&PF
4111 AVIATION AVENUE
ANCHORAGE, AK 99502
(907) 269-0590

STATE OF ALASKA
DEPARTMENT OF TRANSPORTATION
AND PUBLIC FACILITIES

SEWARD HWY MP 25.5
TO 36 TRAIL RIVER TO
STERLING WYE REHAB

X-SECTIONS

DATE	TIME	SCALE	DESIGNED BY	ZDK
2/24/2026	4:13 PM	1"=20'	CHECKED BY	CLE
			DRAFTED BY	ZK/JP

DRAWING LOCATION
W:\PROJECTS\SEWARD HWY MP 25.5-36- 54659\CIV3D\CIV3D\X-SECTION\54659 -X-SECTION_X101-200.DWG

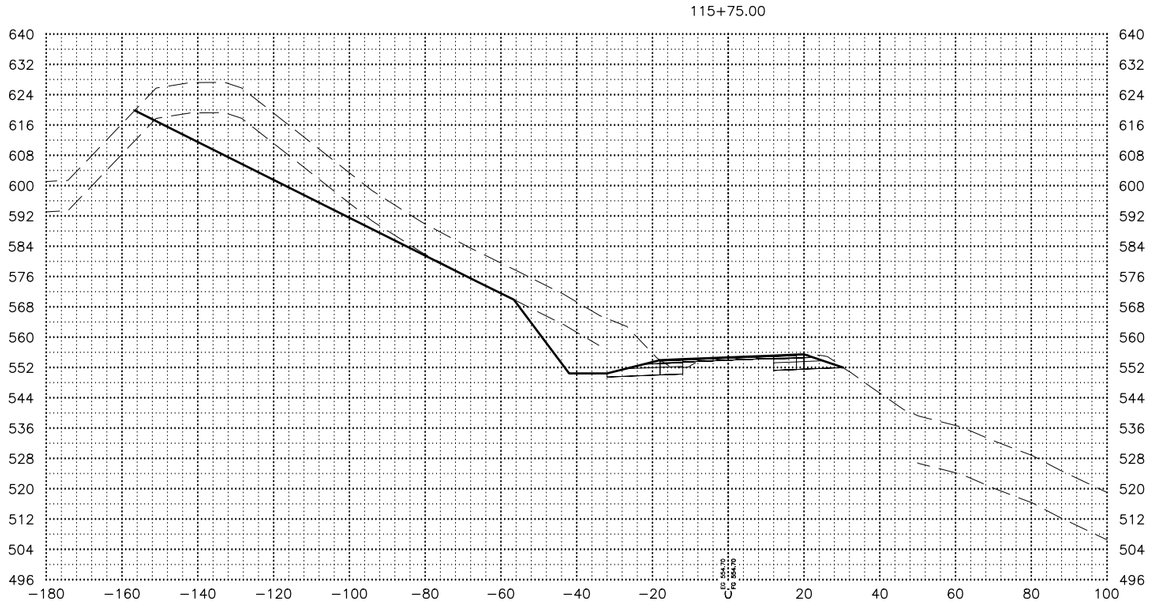

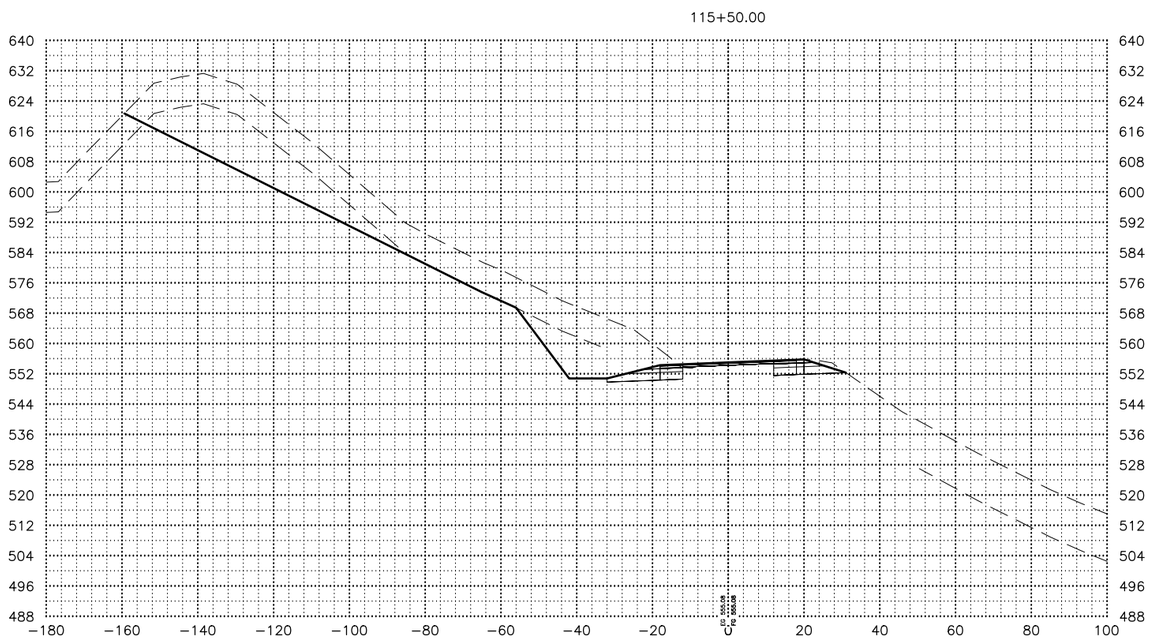

SHEET NO.	TOTAL SHEETS
X105	X254
STATE	YEAR
ALASKA	2027

PROJECT DESIGNATION

0311(031)/
Z546590000

NO.	REVISION
DATE	
NO.	REVISION
DATE	
NO.	REVISION
DATE	

STATE OF ALASKA DOT&PF
4111 AVIATION AVENUE
ANCHORAGE, AK 99502
(907) 269-0590

STATE OF ALASKA
DEPARTMENT OF TRANSPORTATION
AND PUBLIC FACILITIES

SEWARD HWY MP 25.5
TO 36 TRAIL RIVER TO
STERLING WYE REHAB

X-SECTIONS

DRAWING LOCATION
W:\PROJECTS\SEWARD HWY MP 25.5-36- 54659\CIV3D\CIV3D\X-SECTION\54659 -X-SECTION_X101-200.DWG

DATE 2/24/2026 TIME 4:13 PM
SCALE 1"=20'
DESIGNED BY ZDK
CHECKED BY CLE
DRAFTED BY ZK/JP

DATE	TIME	SCALE	DESIGNED BY	ZDK
2/24/2026	4:13 PM	1"=20'	CHECKED BY	CLE
			DRAFTED BY	ZK/JP

DRAWING LOCATION
W:\PROJECTS\SEWARD HWY MP 25.5-36- 54659\CIV3D\CIV3D\X-SECTION\54659 -X-SECTION_X101-200.DWG

116+25.00

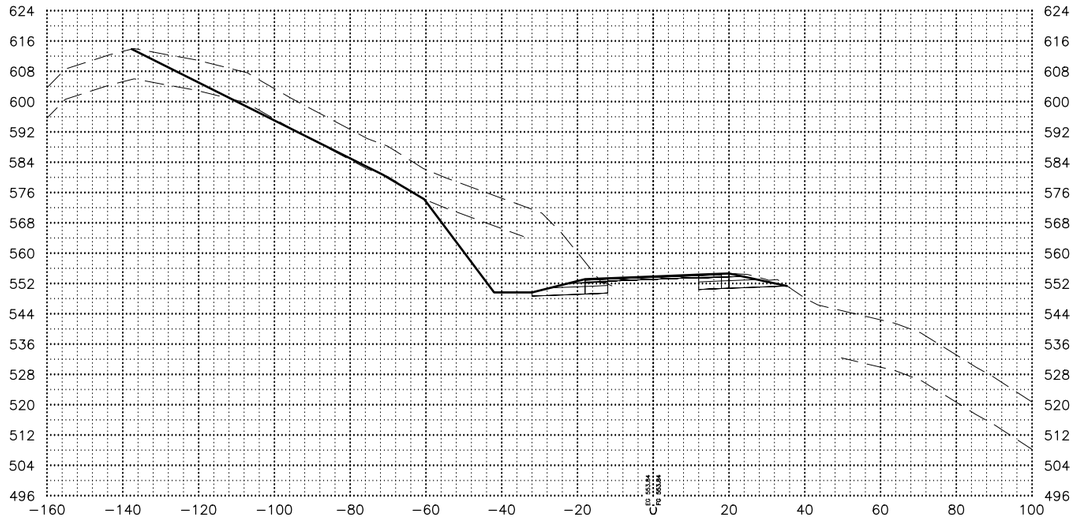

116+00.00

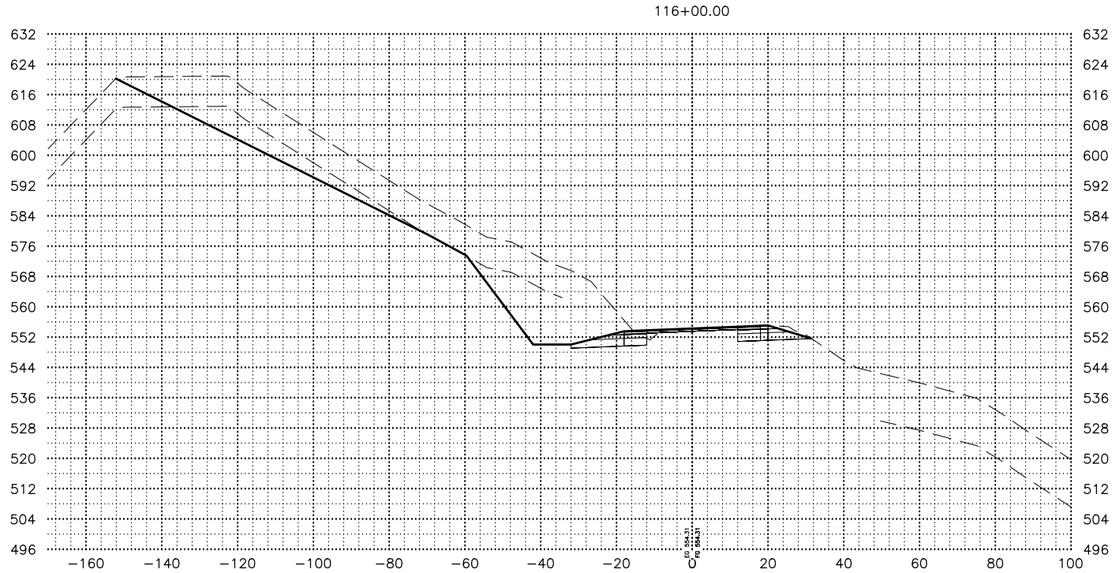

SHEET NO.	TOTAL SHEETS
X106	X254
STATE	YEAR
ALASKA	2027

PROJECT DESIGNATION
0311(031)/
Z546590000

NO.	REVISION
DATE	
NO.	REVISION
DATE	
NO.	REVISION
DATE	

STATE OF ALASKA
CLAIRE
54659
REGISTERED PROFESSIONAL ENGINEER
PSE REVIEW

STATE OF ALASKA DOT&PF
4111 AVIATION AVENUE
ANCHORAGE, AK 99502
(907) 269-0590

STATE OF ALASKA
DEPARTMENT OF TRANSPORTATION
AND PUBLIC FACILITIES

SEWARD HWY MP 25.5
TO 36 TRAIL RIVER TO
STERLING WYE REHAB

X-SECTIONS

SHEET NO.	TOTAL SHEETS
X107	X254
STATE	YEAR
ALASKA	2027

PROJECT DESIGNATION

0311(031)/
Z546590000

NO.	REVISION
DATE	
NO.	REVISION
DATE	
NO.	REVISION
DATE	

116+75.00

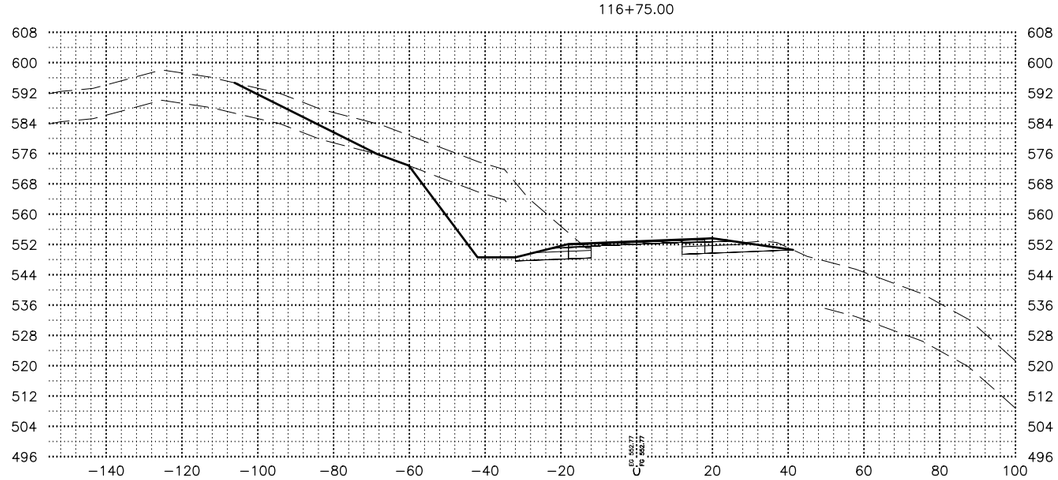

117+25.00

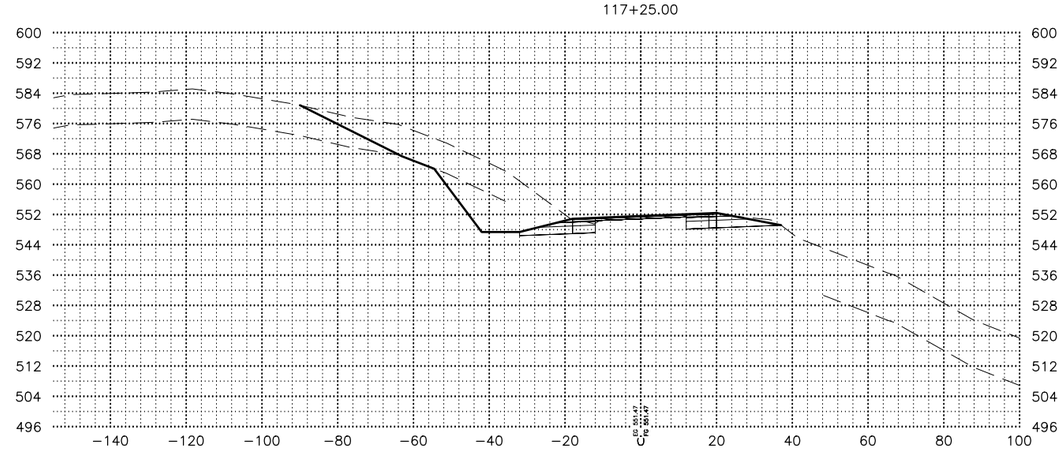

116+50.00

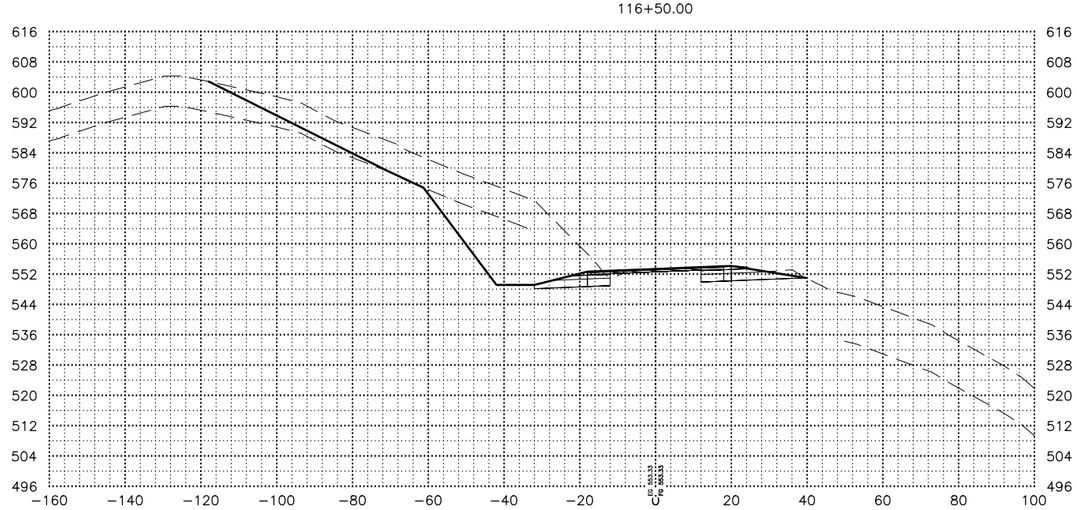

117+00.00

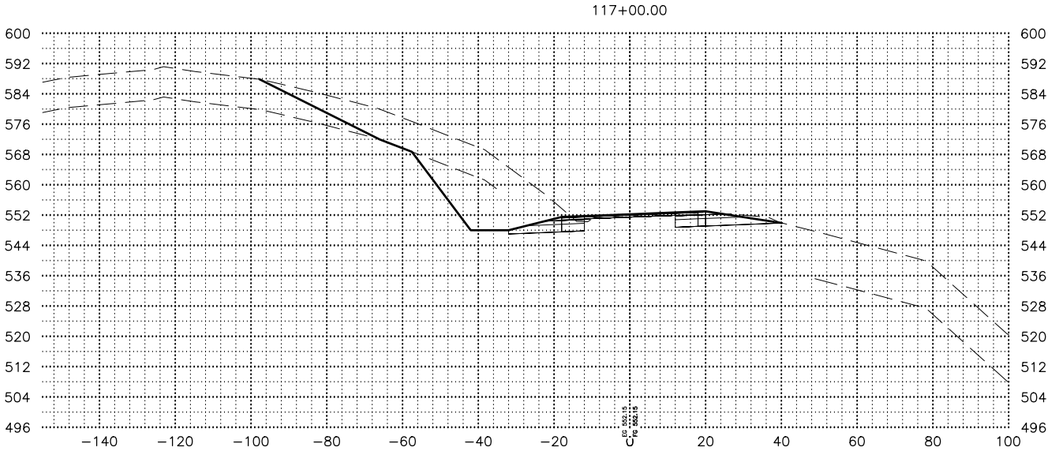

STATE OF ALASKA DOT&PF
4111 AVIATION AVENUE
ANCHORAGE, AK 99502
(907) 269-0590

STATE OF ALASKA
DEPARTMENT OF TRANSPORTATION
AND PUBLIC FACILITIES

SEWARD HWY MP 25.5
TO 36 TRAIL RIVER TO
STERLING WYE REHAB

X-SECTIONS

DRAWING LOCATION
W:\PROJECTS\SEWARD HWY MP 25.5-36- 54659\CIV3D\CIV3D\X-SECTION\54659 -X-SECTION_X101-200.DWG

DATE 2/24/2026 TIME 4:13 PM
SCALE 1"=20'
DESIGNED BY ZDK
CHECKED BY CLE
DRAFTED BY ZK/JP

DATE	TIME
2/24/2026	4:13 PM

SCALE
1"=20'

DESIGNED BY	ZDK
CHECKED BY	CLE
DRAFTED BY	ZK/JP

DRAWING LOCATION
W:\PROJECTS\SEWARD HWY MP 25.5-36- 54659\CIV3D\CIV3D\X-SECTION\54659 -X-SECTION_X101-200.DWG

117+75.00

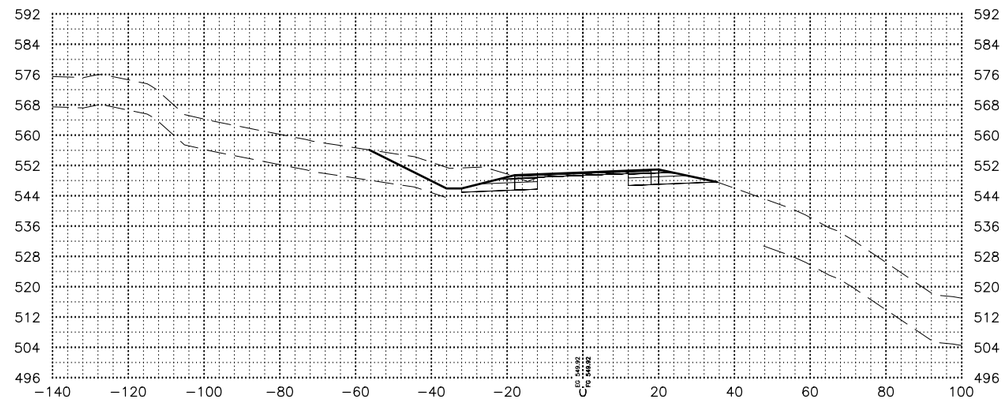

117+50.00

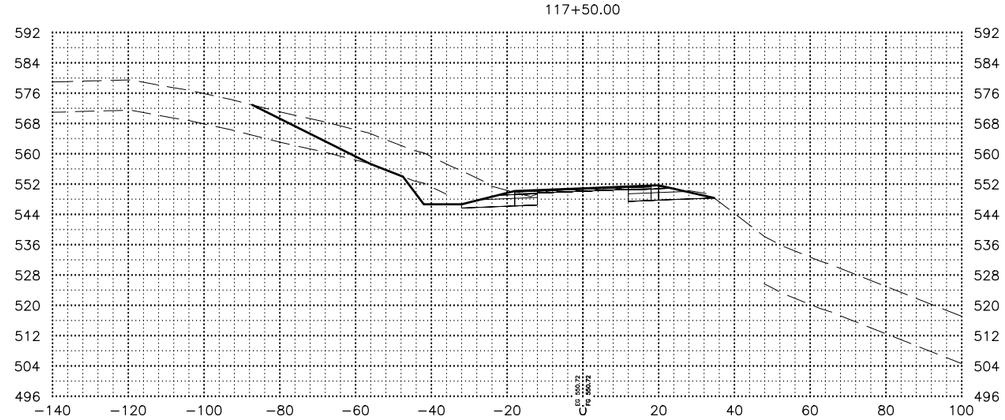

SHEET NO.	TOTAL SHEETS
X108	X254
STATE	YEAR
ALASKA	2027

PROJECT DESIGNATION

0311(031)/
Z546590000

NO.	REVISION
DATE	
NO.	REVISION
DATE	
NO.	REVISION
DATE	

STATE OF ALASKA
PSSL
REVIEW
CLAIRE
PROFESSIONAL ENGINEER

STATE OF ALASKA DOT&PF
4111 AVIATION AVENUE
ANCHORAGE, AK 99502
(907) 269-0590

STATE OF ALASKA
DEPARTMENT OF TRANSPORTATION
AND PUBLIC FACILITIES

SEWARD HWY MP 25.5
TO 36 TRAIL RIVER TO
STERLING WYE REHAB

X-SECTIONS

DATE	TIME	SCALE	DESIGNED BY	ZDK
2/24/2026	4:13 PM	1"=20'	CHECKED BY	CLE
			DRAFTED BY	ZK/JP

DRAWING LOCATION
W:\PROJECTS\SEWARD HWY MP 25.5-36- 54659\Civ3D\Civ3D\X-SECTION\54659 -X-SECTION_X101-200.DWG

118+25.00

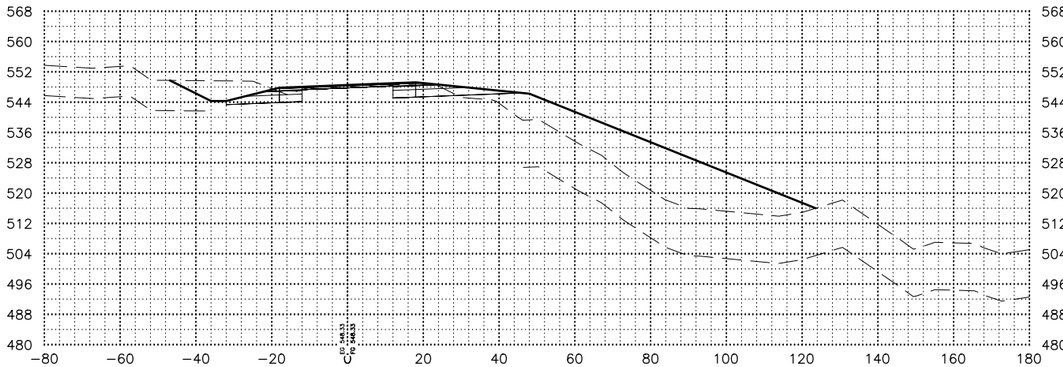

118+75.00

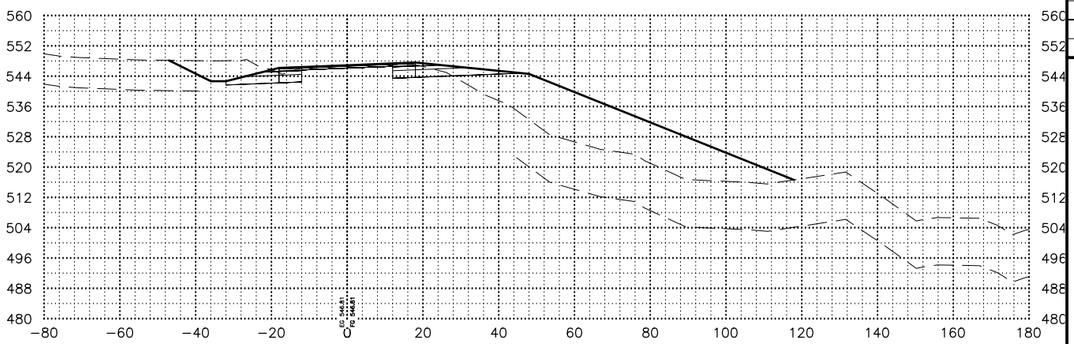

118+00.00

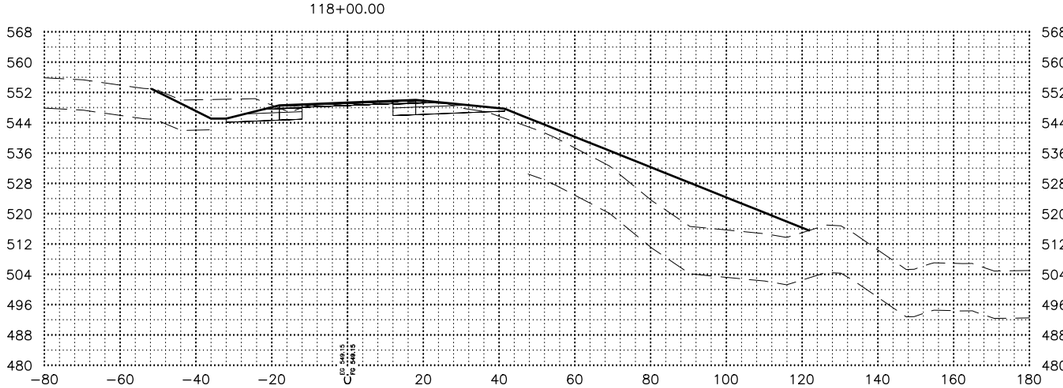

118+50.00

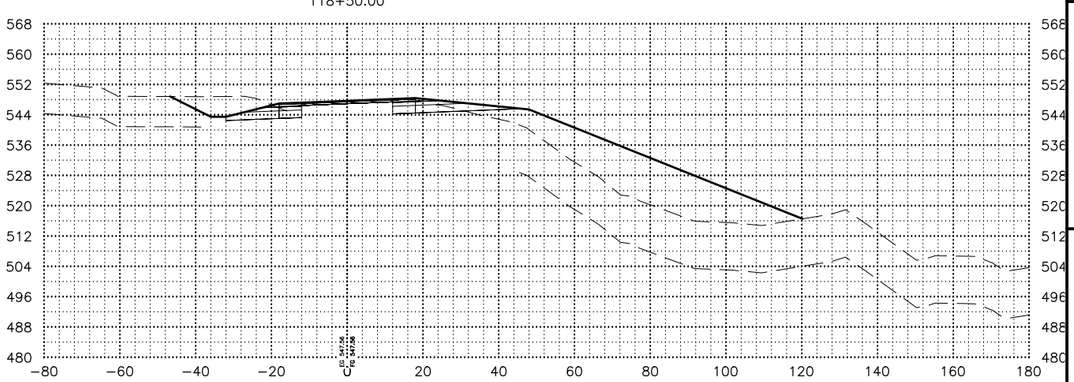

SHEET NO.	TOTAL SHEETS
X109	X254
STATE	YEAR
ALASKA	2027

PROJECT DESIGNATION
0311(031)/
Z546590000

NO.	REVISION
DATE	
NO.	REVISION
DATE	
NO.	REVISION
DATE	

STATE OF ALASKA
CLAIRE E. KEARNEY
PROFESSIONAL ENGINEER
PSE REVIEW

STATE OF ALASKA DOT&PF
4111 AVIATION AVENUE
ANCHORAGE, AK 99502
(907) 269-0590

STATE OF ALASKA
DEPARTMENT OF TRANSPORTATION
AND PUBLIC FACILITIES

SEWARD HWY MP 25.5
TO 36 TRAIL RIVER TO
STERLING WYE REHAB

X-SECTIONS

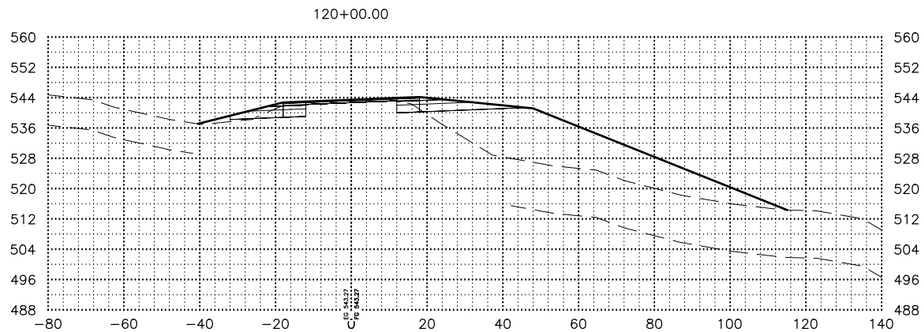

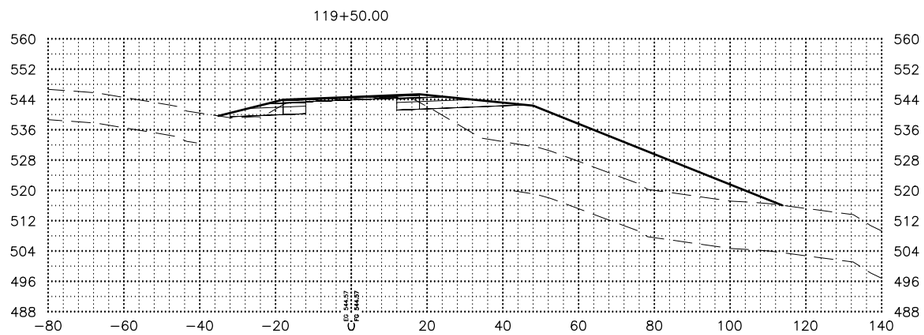

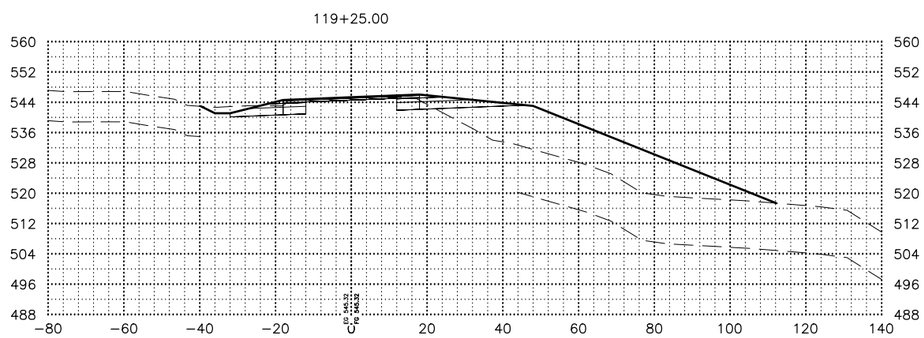

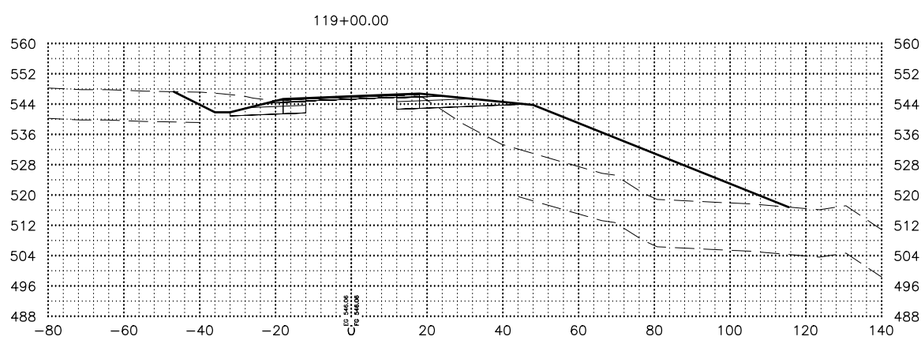

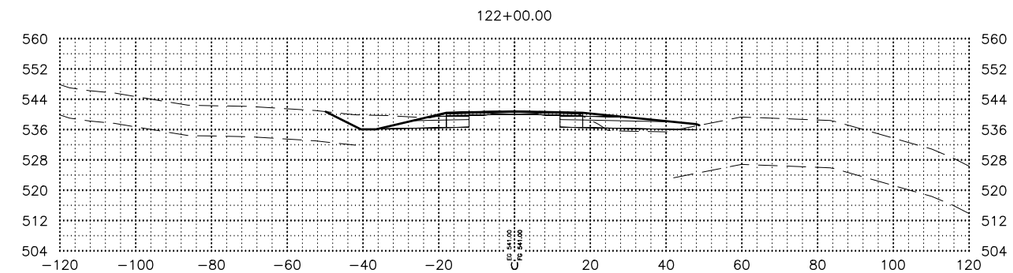

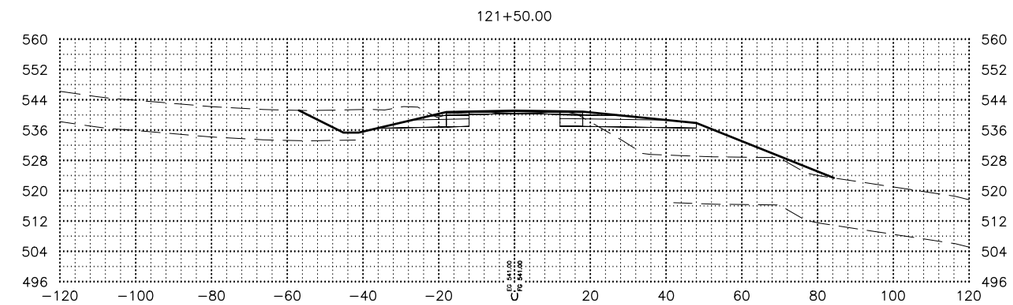

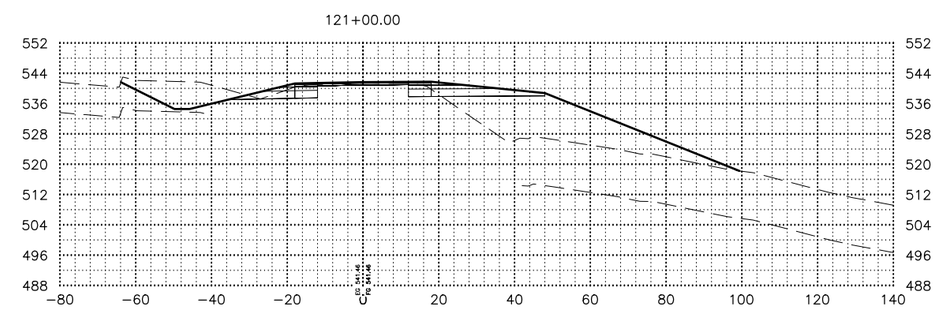

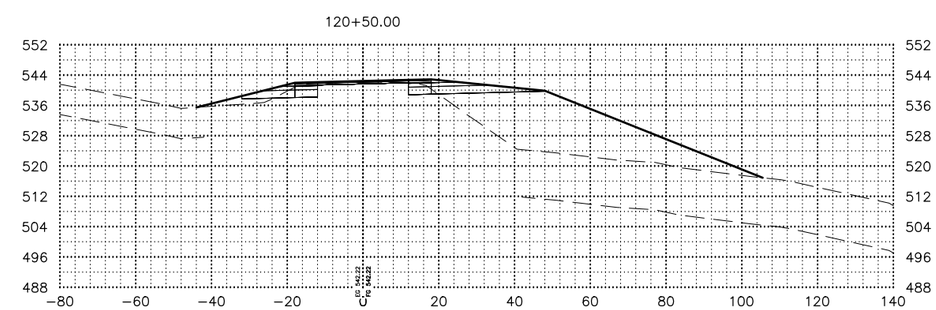

SHEET NO.	TOTAL SHEETS
X110	X254
STATE	YEAR
ALASKA	2027

PROJECT DESIGNATION

0311(031)/
Z546590000

NO.	REVISION
DATE	
NO.	REVISION
DATE	
NO.	REVISION
DATE	

STATE OF ALASKA
PSE REVIEW
CLAIRE
PROFESSIONAL ENGINEER

STATE OF ALASKA DOT&PF
4111 AVIATION AVENUE
ANCHORAGE, AK 99502
(907) 269-0590

STATE OF ALASKA
DEPARTMENT OF TRANSPORTATION
AND PUBLIC FACILITIES

SEWARD HWY MP 25.5
TO 36 TRAIL RIVER TO
STERLING WYE REHAB

X-SECTIONS

DRAWING LOCATION
W:\PROJECTS\SEWARD HWY MP 25.5-36- 54659\CIV3D\CIV3D\X-SECTION\54659 -X-SECTION_X101-200.DWG

DATE 2/24/2026 TIME 4:13 PM
SCALE 1"=20'
DESIGNED BY ZDK
CHECKED BY CLE
DRAFTED BY ZK/JP

DATE	TIME	SCALE	DESIGNED BY	CHECKED BY	DRAFTED BY
2/24/2026	4:13 PM	1"=20'	ZDK	CLE	ZK/JP

DRAWING LOCATION
W:\PROJECTS\SEWARD HWY MP 25.5-36- 54659\CIV3D\CIV3D\X-SECTION\54659 -X-SECTION_X101-200.DWG

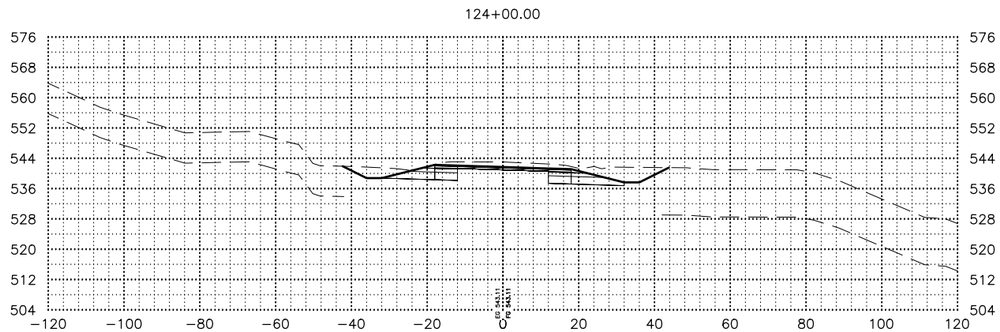

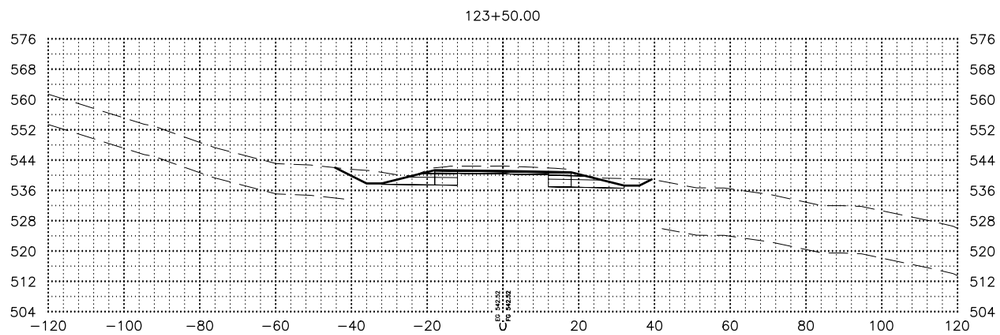

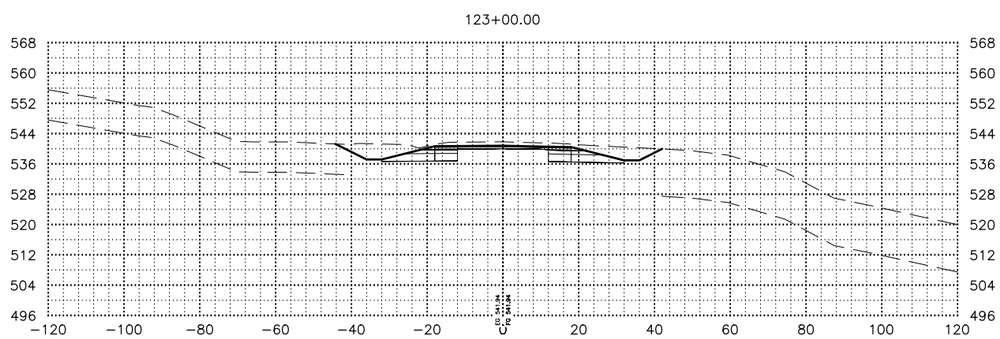

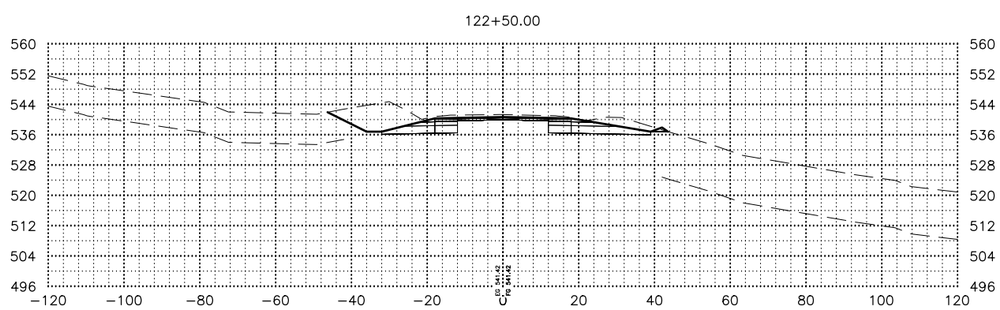

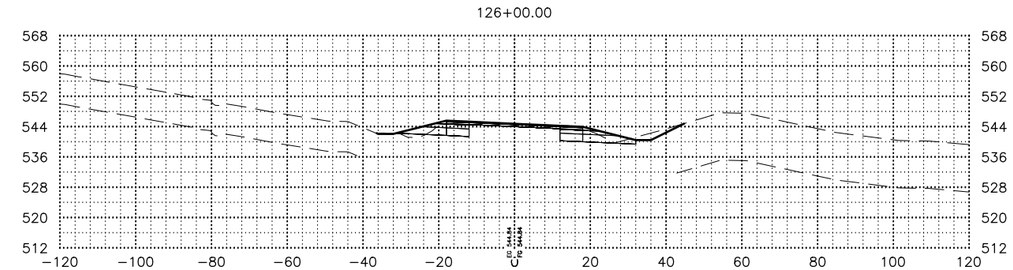

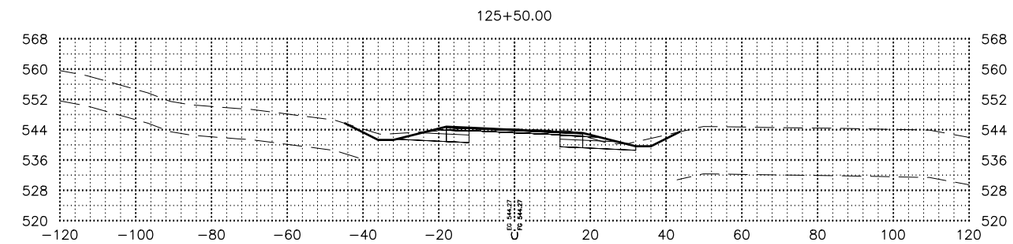

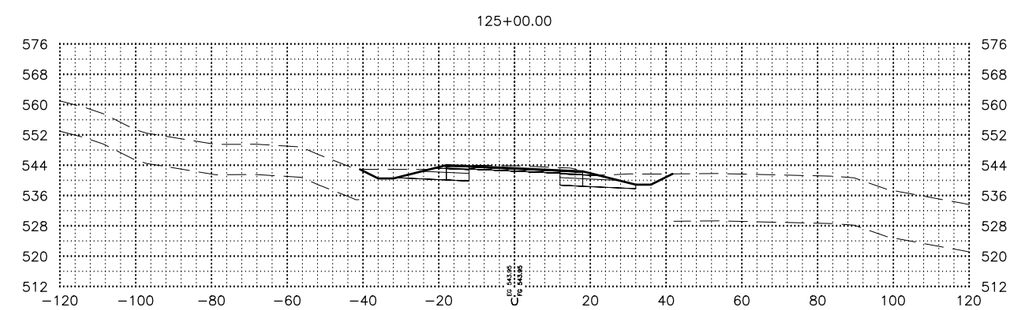

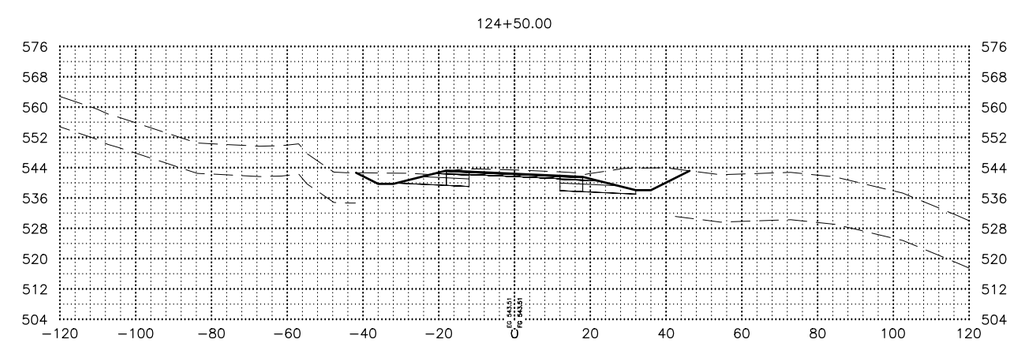

SHEET NO.	TOTAL SHEETS
X111	X254
STATE	YEAR
ALASKA	2027

PROJECT DESIGNATION
0311(031)/
Z546590000

NO.	REVISION
DATE	
NO.	REVISION
DATE	
NO.	REVISION
DATE	

STATE OF ALASKA
PSEL
CLAIRE
REVIEW
REGISTERED PROFESSIONAL ENGINEER

STATE OF ALASKA DOT&PF
4111 AVIATION AVENUE
ANCHORAGE, AK 99502
(907) 269-0590

STATE OF ALASKA
DEPARTMENT OF TRANSPORTATION
AND PUBLIC FACILITIES

SEWARD HWY MP 25.5
TO 36 TRAIL RIVER TO
STERLING WYE REHAB

X-SECTIONS

127+50.00

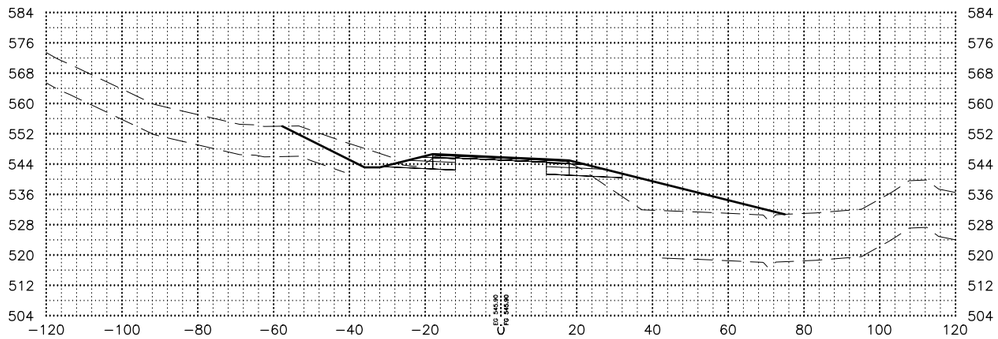

127+00.00

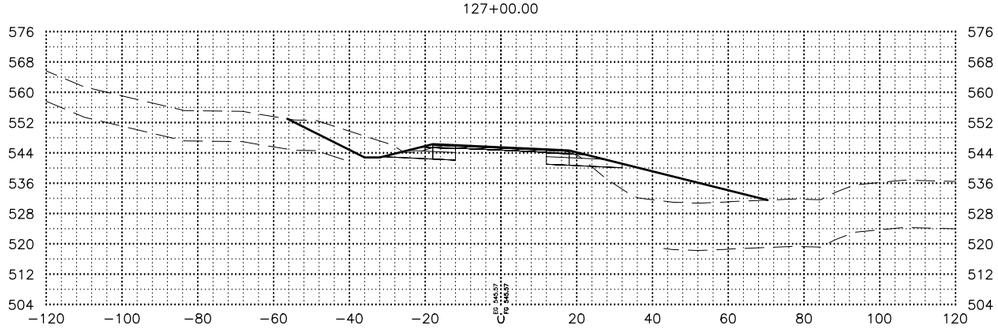

126+50.00

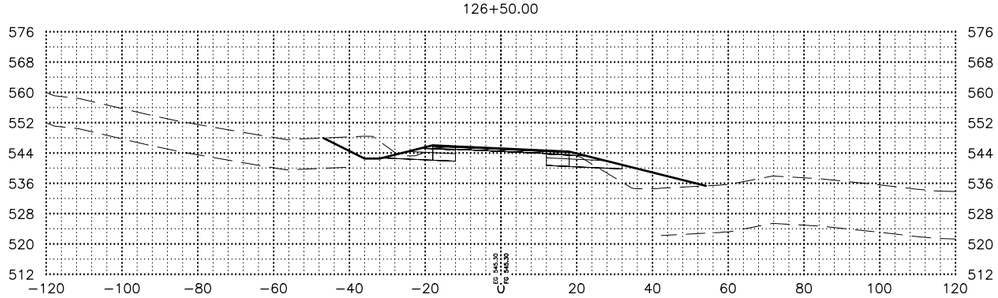

SHEET NO.	TOTAL SHEETS
X112	X254
STATE	YEAR
ALASKA	2027

PROJECT DESIGNATION

0311(031)/
Z546590000

NO.	REVISION
DATE	
NO.	REVISION
DATE	
NO.	REVISION
DATE	

STATE OF ALASKA DOT&PF
4111 AVIATION AVENUE
ANCHORAGE, AK 99502
(907) 269-0590

STATE OF ALASKA
DEPARTMENT OF TRANSPORTATION
AND PUBLIC FACILITIES

SEWARD HWY MP 25.5
TO 36 TRAIL RIVER TO
STERLING WYE REHAB

X-SECTIONS

DRAWING LOCATION
W:\PROJECTS\SEWARD HWY MP 25.5-36- 54659\CIV3D\CIV3D\X-SECTION\54659 -X-SECTION_X101-200.DWG

DATE	TIME
2/24/2026	4:13 PM

SCALE
1"=20'

DESIGNED BY	ZDK
CHECKED BY	CLE
DRAFTED BY	ZK/JP

DATE	TIME	SCALE	DESIGNED BY	ZDK
2/24/2026	4:14 PM	1"=20'	CHECKED BY	CLE
			DRAFTED BY	ZK/JP

DRAWING LOCATION
W:\PROJECTS\SEWARD HWY MP 25.5-36- 54659\CIV3D\CIV3D\X-SECTION\54659 -X-SECTION_X101-200.DWG

128+00.00

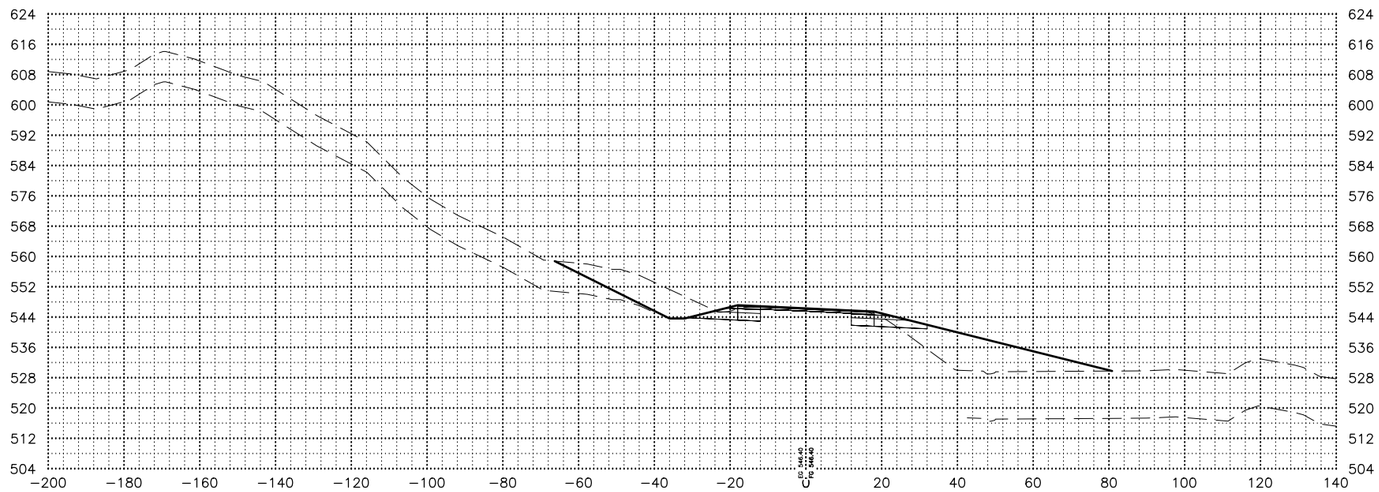

127+75.00

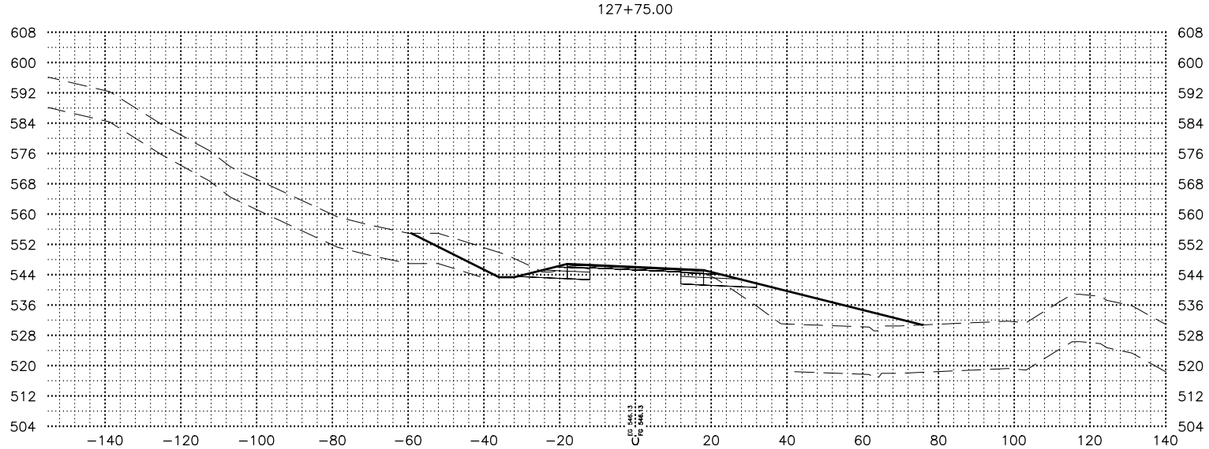

SHEET NO.	TOTAL SHEETS
X113	X254
STATE	YEAR
ALASKA	2027

PROJECT DESIGNATION

0311(031)/
Z546590000

NO.	REVISION
DATE	
NO.	REVISION
DATE	
NO.	REVISION
DATE	

STATE OF ALASKA
CLAIRE
PROFESSIONAL ENGINEER
PSE REVIEW

STATE OF ALASKA DOT&PF
4111 AVIATION AVENUE
ANCHORAGE, AK 99502
(907) 269-0590

STATE OF ALASKA
DEPARTMENT OF TRANSPORTATION
AND PUBLIC FACILITIES

SEWARD HWY MP 25.5
TO 36 TRAIL RIVER TO
STERLING WYE REHAB

X-SECTIONS

128+50.00

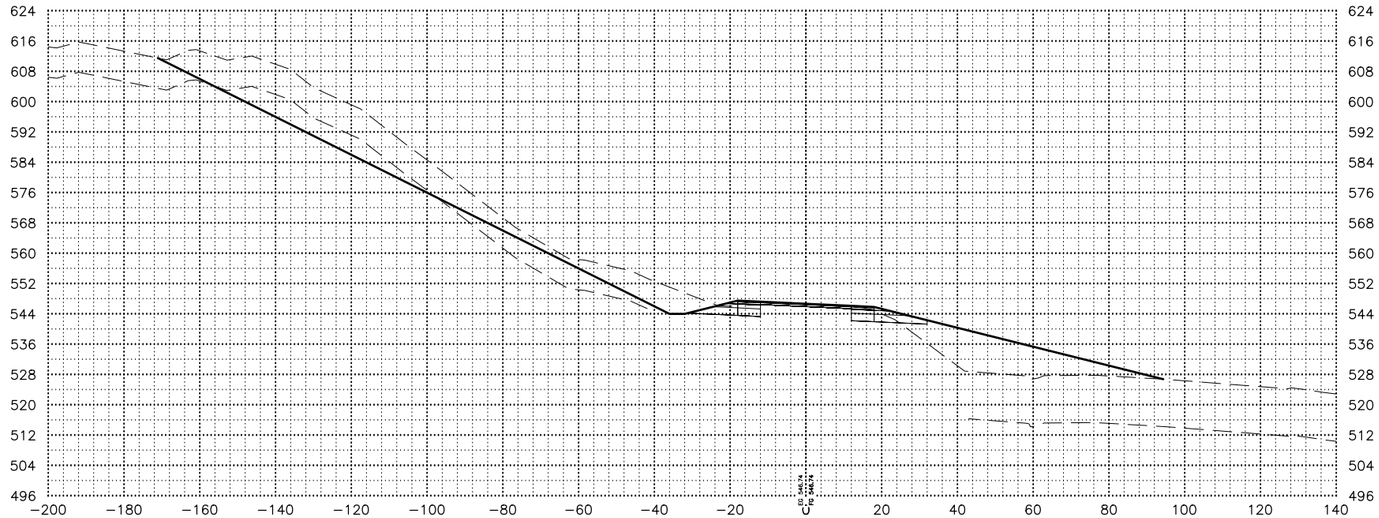

128+25.00

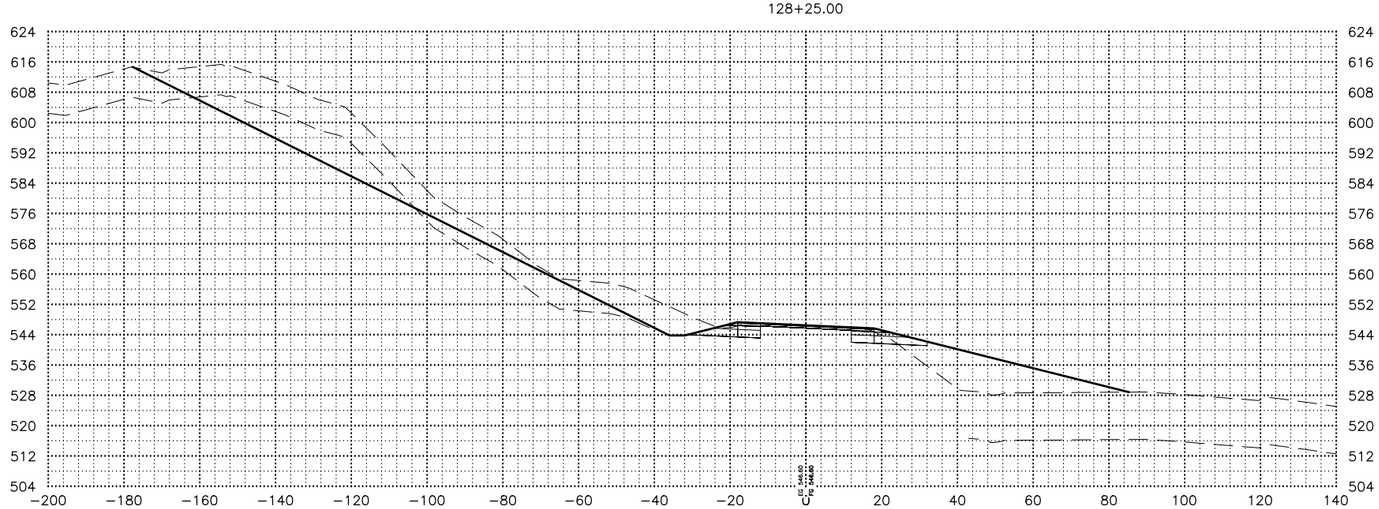

SHEET NO.	TOTAL SHEETS
X114	X254
STATE	YEAR
ALASKA	2027

PROJECT DESIGNATION

0311(031)/
Z546590000

NO.	REVISION
DATE	
NO.	REVISION
DATE	
NO.	REVISION
DATE	

STATE OF ALASKA DOT&PF
4111 AVIATION AVENUE
ANCHORAGE, AK 99502
(907) 269-0590

STATE OF ALASKA
DEPARTMENT OF TRANSPORTATION
AND PUBLIC FACILITIES

SEWARD HWY MP 25.5
TO 36 TRAIL RIVER TO
STERLING WYE REHAB

X-SECTIONS

DATE	TIME	SCALE	DESIGNED BY	ZDK
2/24/2026	4:14 PM	1"=20'	CHECKED BY	CLE
			DRAFTED BY	ZK/JP

DRAWING LOCATION
W:\PROJECTS\SEWARD HWY MP 25.5-36- 54659\CIV3D\CIV3D\X-SECTION\54659 -X-SECTION_X101-200.DWG

129+00.00

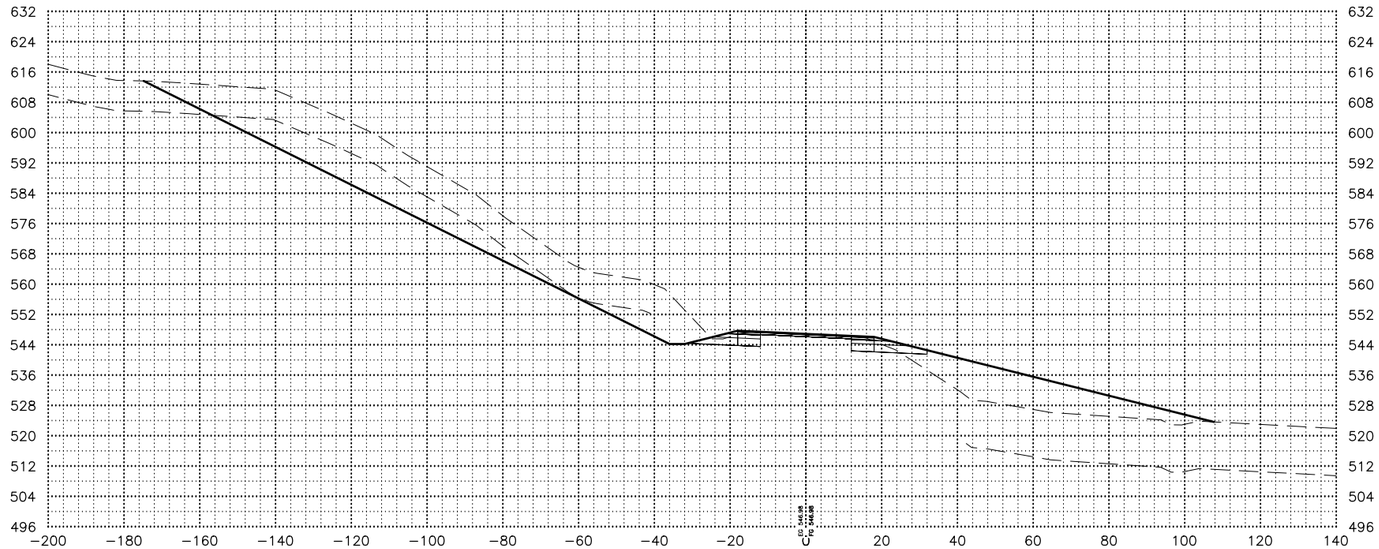

128+75.00

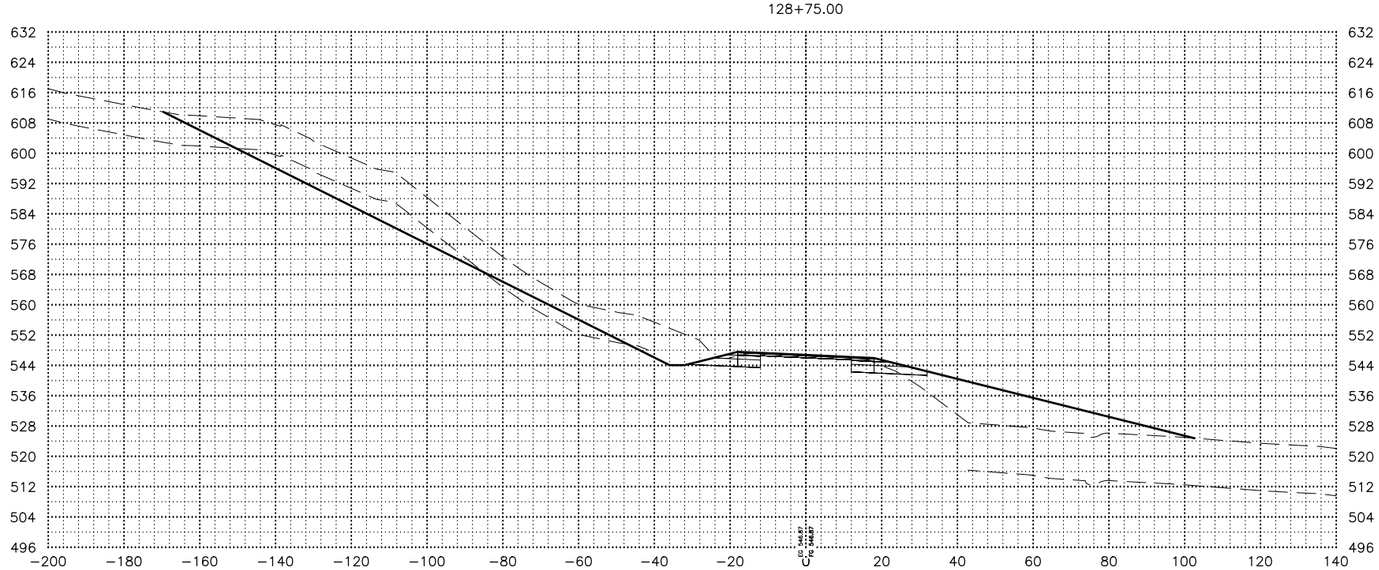

SHEET NO.	TOTAL SHEETS
X115	X254
STATE	YEAR
ALASKA	2027

PROJECT DESIGNATION

0311(031)/
Z546590000

NO.	REVISION
DATE	
NO.	REVISION
DATE	
NO.	REVISION
DATE	

STATE OF ALASKA
PSER REVIEW
CLAIRE
PROFESSIONAL ENGINEER

STATE OF ALASKA DOT&PF
4111 AVIATION AVENUE
ANCHORAGE, AK 99502
(907) 269-0590

STATE OF ALASKA
DEPARTMENT OF TRANSPORTATION
AND PUBLIC FACILITIES

SEWARD HWY MP 25.5
TO 36 TRAIL RIVER TO
STERLING WYE REHAB

X-SECTIONS

DRAWING LOCATION	
W:\PROJECTS\SEWARD HWY MP 25.5-36- 54659\CIV3D\CIV3D\X-SECTION\54659 -X-SECTION_X101-200.DWG	
DATE	TIME
2/24/2026	4:14 PM
SCALE	
1"=20'	
DESIGNED BY	ZDK
CHECKED BY	CLE
DRAFTED BY	ZK/JP

DRAWING LOCATION	
W:\PROJECTS\SEWARD HWY MP 25.5-36- 54659\CIV3D\CIV3D\X-SECTION\54659 -X-SECTION_X101-200.DWG	

DATE	TIME	SCALE	DESIGNED BY	ZDK
2/24/2026	4:14 PM	1"=20'	CHECKED BY	CLE
			DRAFTED BY	ZK/JP

129+50.00

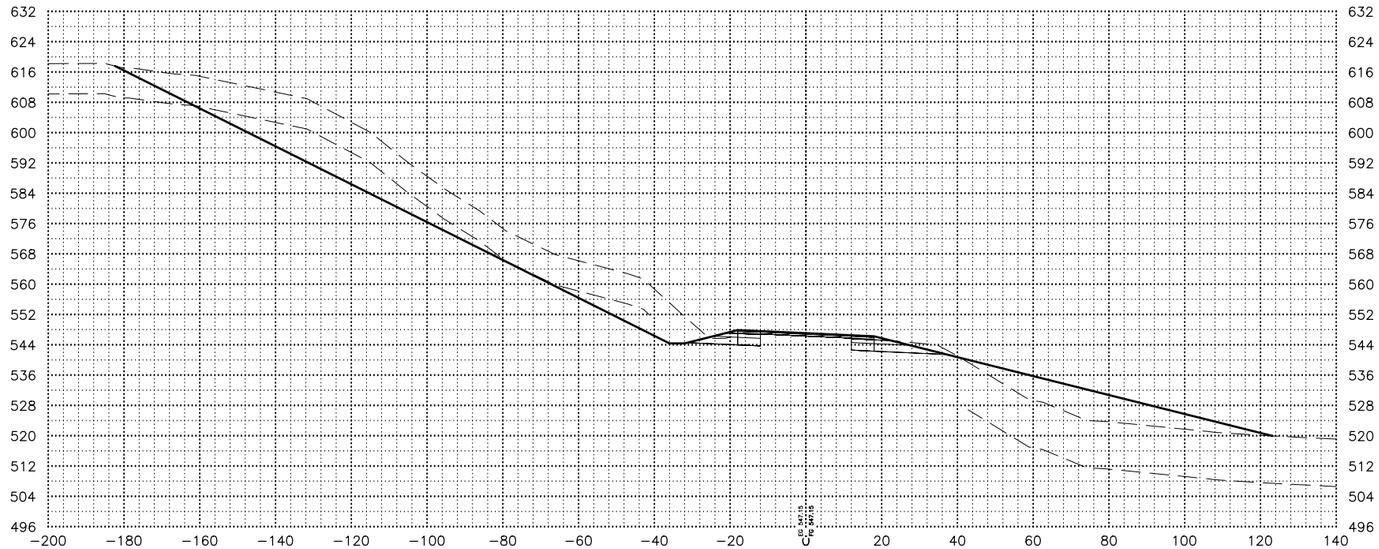

129+25.00

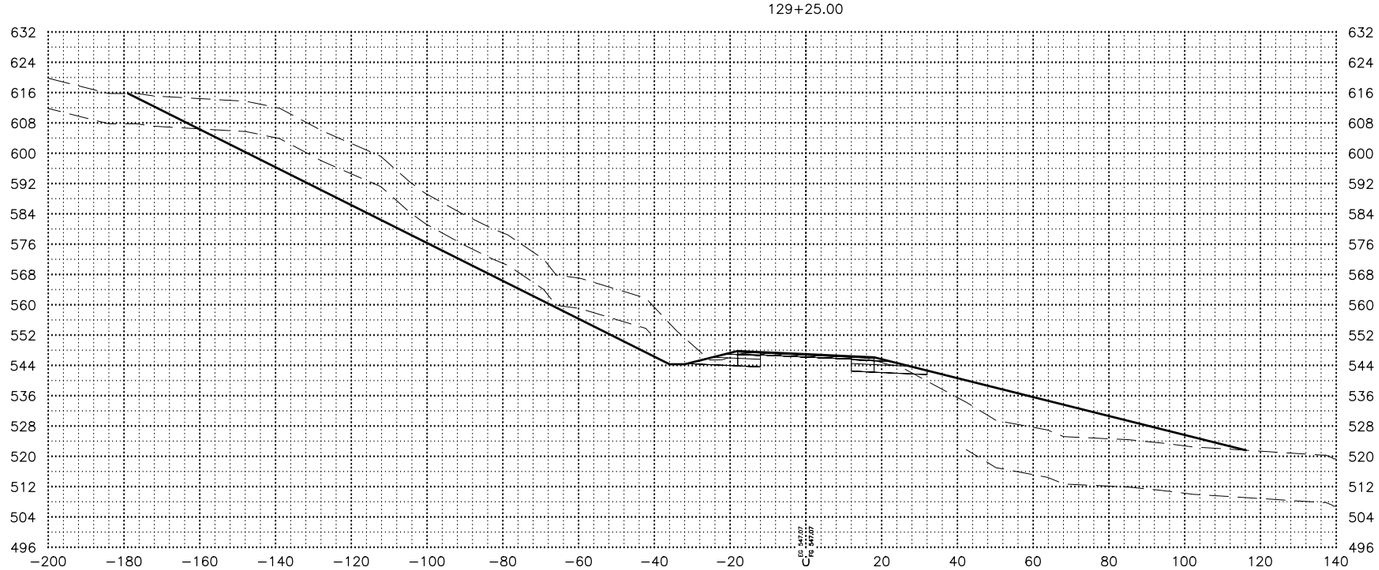

SHEET NO.	TOTAL SHEETS
X116	X254
STATE	YEAR
ALASKA	2027

PROJECT DESIGNATION

0311(031)/
Z546590000

NO.	REVISION
DATE	
NO.	REVISION
DATE	
NO.	REVISION
DATE	

STATE OF ALASKA
PSE REVIEW
CLAIRE E. SMITH
54747
REGISTERED PROFESSIONAL ENGINEER

STATE OF ALASKA DOT&PF
4111 AVIATION AVENUE
ANCHORAGE, AK 99502
(907) 269-0590

STATE OF ALASKA
DEPARTMENT OF TRANSPORTATION
AND PUBLIC FACILITIES

SEWARD HWY MP 25.5
TO 36 TRAIL RIVER TO
STERLING WYE REHAB

X-SECTIONS

130+00.00

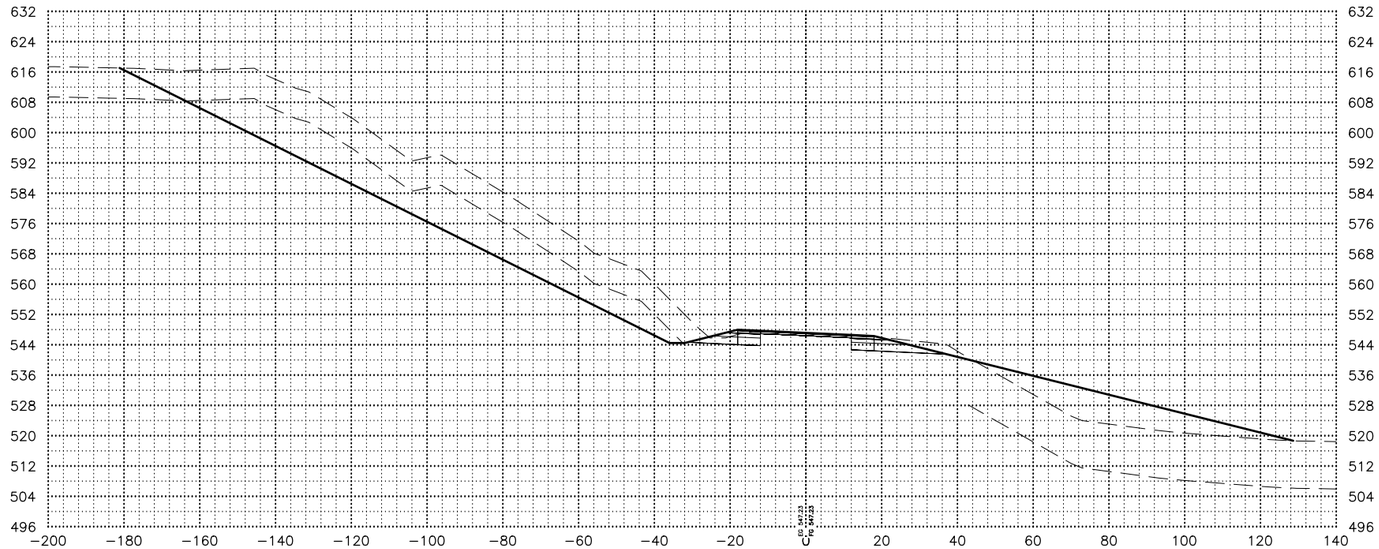

129+75.00

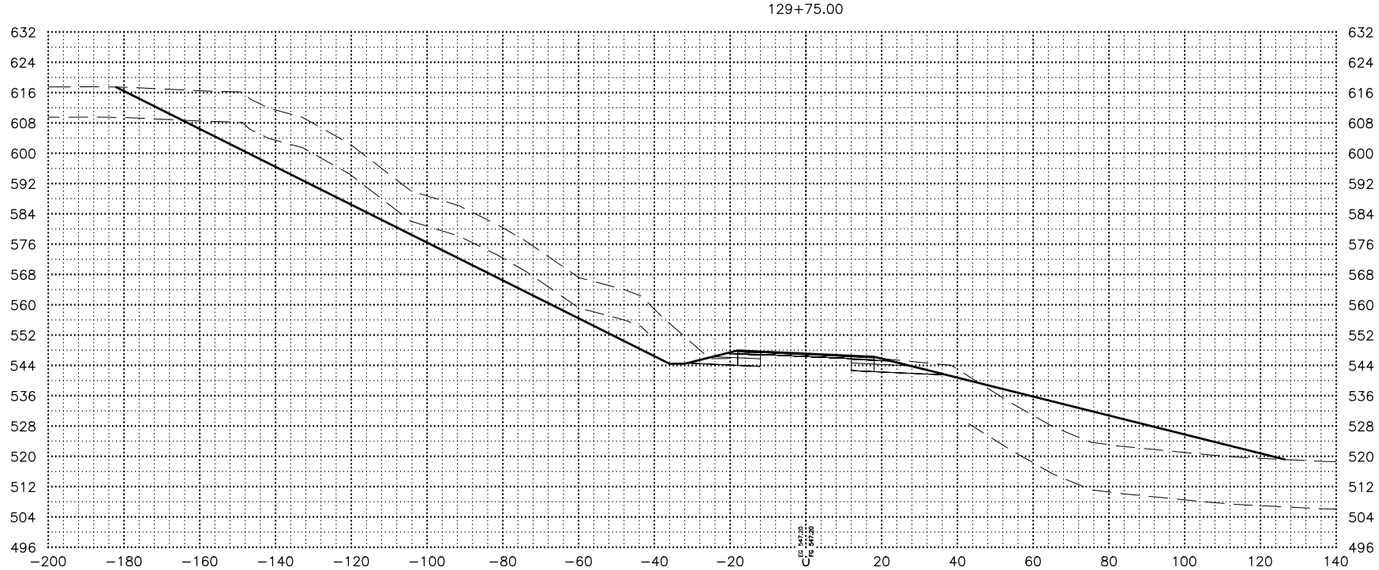

SHEET NO.	TOTAL SHEETS
X117	X254
STATE	YEAR
ALASKA	2027

PROJECT DESIGNATION

0311(031)/
Z546590000

NO.	REVISION
DATE	
NO.	REVISION
DATE	
NO.	REVISION
DATE	

STATE OF ALASKA DOT&PF
4111 AVIATION AVENUE
ANCHORAGE, AK 99502
(907) 269-0590

STATE OF ALASKA
DEPARTMENT OF TRANSPORTATION
AND PUBLIC FACILITIES

SEWARD HWY MP 25.5
TO 36 TRAIL RIVER TO
STERLING WYE REHAB

X-SECTIONS

DATE	TIME	SCALE	DESIGNED BY	ZDK
2/24/2026	4:14 PM	1"=20'	CHECKED BY	CLE
			DRAFTED BY	ZK/JP

DRAWING LOCATION
W:\PROJECTS\SEWARD HWY MP 25.5-36- 54659\CIV3D\CIV3D\X-SECTION\54659 -X-SECTION_X101-200.DWG

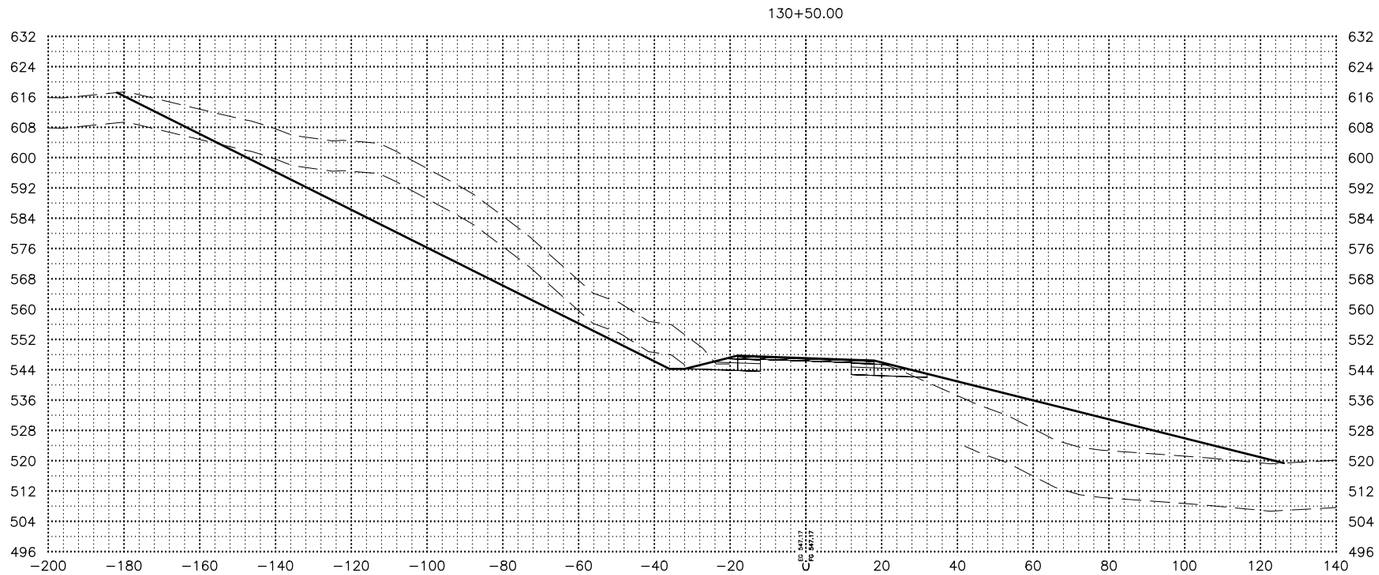

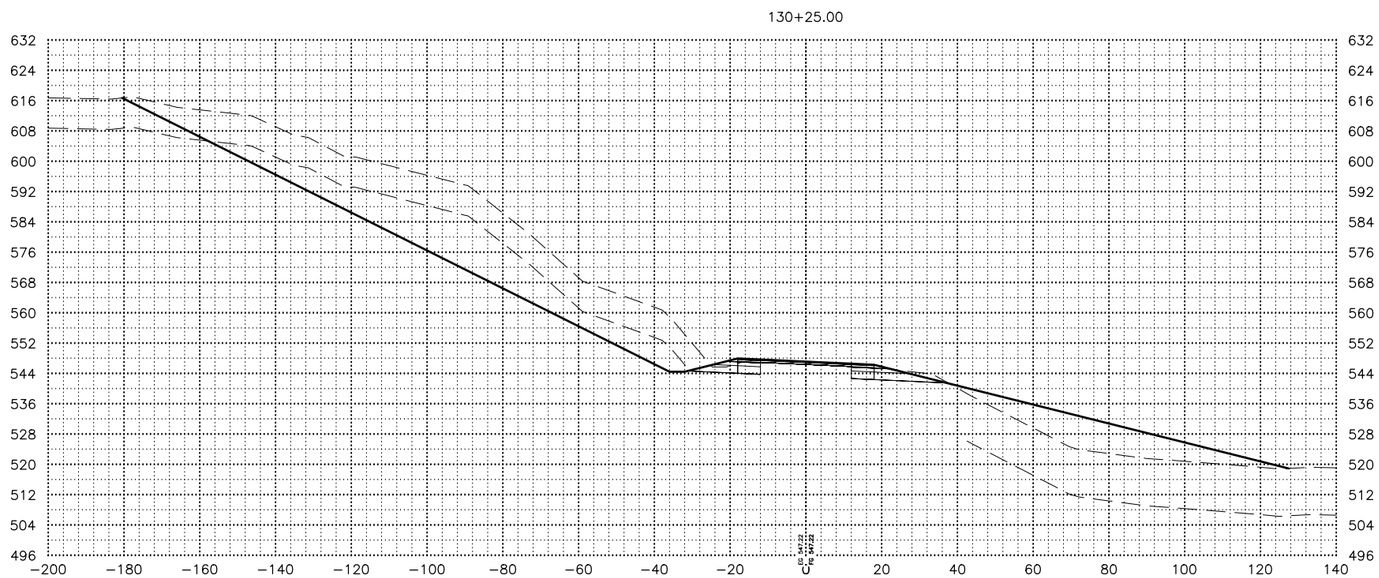

SHEET NO.	TOTAL SHEETS
X118	X254
STATE	YEAR
ALASKA	2027

PROJECT DESIGNATION

0311(031)/
Z546590000

NO.	REVISION
DATE	
NO.	REVISION
DATE	
NO.	REVISION
DATE	

PSSE REVIEW
STATE OF ALASKA
CLAIRE
REGISTERED PROFESSIONAL ENGINEER

STATE OF ALASKA DOT&PF
4111 AVIATION AVENUE
ANCHORAGE, AK 99502
(907) 269-0590

STATE OF ALASKA
DEPARTMENT OF TRANSPORTATION
AND PUBLIC FACILITIES

SEWARD HWY MP 25.5
TO 36 TRAIL RIVER TO
STERLING WYE REHAB

X-SECTIONS

DATE	TIME	SCALE	DESIGNED BY	CHECKED BY	DRAFTED BY
2/24/2026	4:14 PM	1"=20'	ZDK	CLE	ZK/JP

DRAWING LOCATION
W:\PROJECTS\SEWARD HWY MP 25.5-36- 54659\CIV3D\CIV3D\X-SECTION\54659 -X-SECTION_X101-200.DWG

DATE	TIME	SCALE	DESIGNED BY	ZDK
2/24/2026	4:14 PM	1"=20'	CHECKED BY	CLE
			DRAFTED BY	ZK/JP

DRAWING LOCATION
W:\PROJECTS\SEWARD HWY MP 25.5-36- 54659\CIV3D\CIV3D\X-SECTION\54659 -X-SECTION_X101-200.DWG

131+00.00

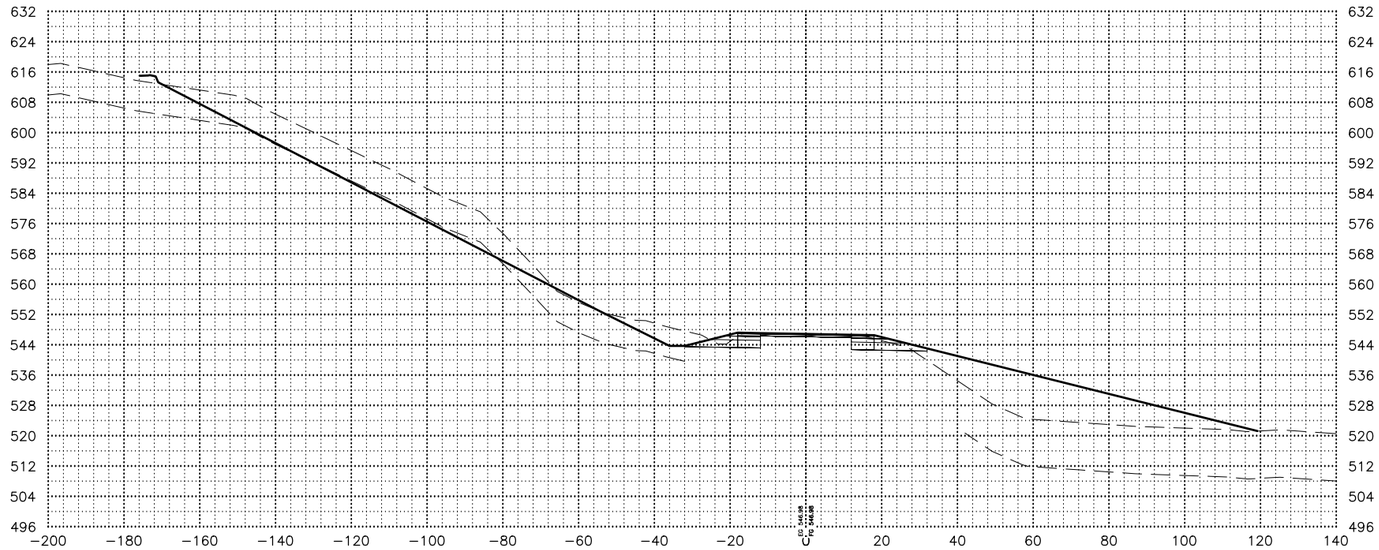

130+75.00

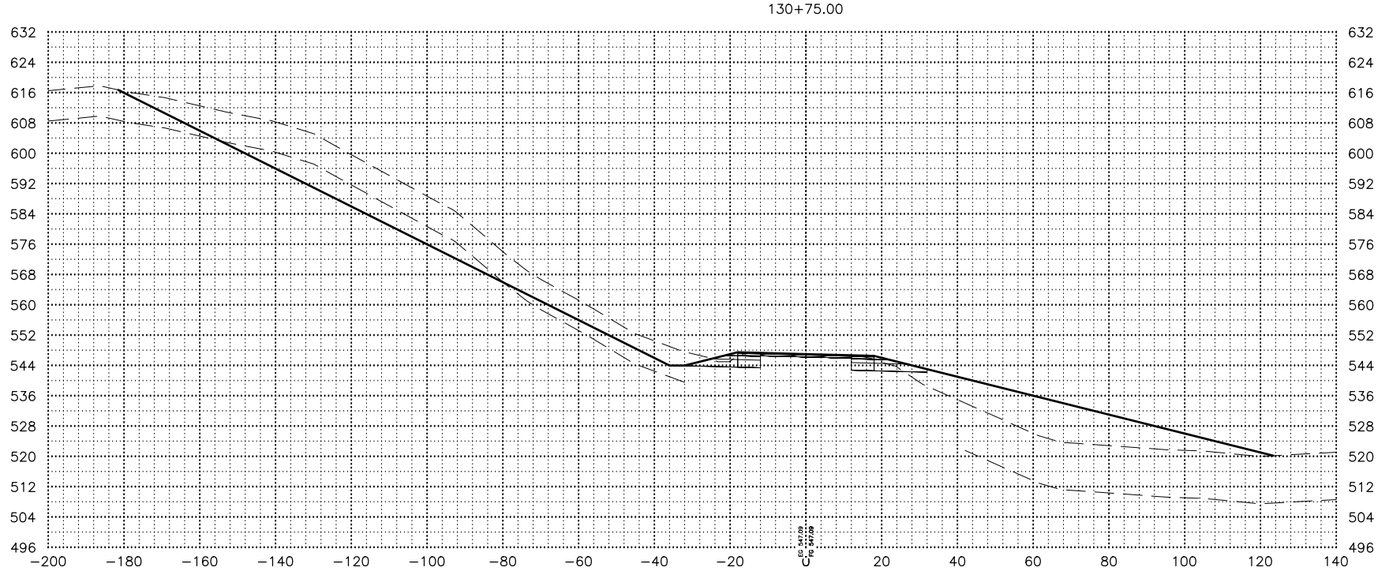

SHEET NO.	TOTAL SHEETS
X119	X254
STATE	YEAR
ALASKA	2027

PROJECT DESIGNATION

0311(031)/
Z546590000

NO.	REVISION
DATE	
NO.	REVISION
DATE	
NO.	REVISION
DATE	

STATE OF ALASKA
CLAIRE
PSSL
REVIEW
REGISTERED PROFESSIONAL ENGINEER

STATE OF ALASKA DOT&PF
4111 AVIATION AVENUE
ANCHORAGE, AK 99502
(907) 269-0590

STATE OF ALASKA
DEPARTMENT OF TRANSPORTATION
AND PUBLIC FACILITIES

SEWARD HWY MP 25.5
TO 36 TRAIL RIVER TO
STERLING WYE REHAB

X-SECTIONS

DATE	TIME	SCALE	DESIGNED BY	ZDK
2/24/2026	4:14 PM	1"=20'	CHECKED BY	CLE
			DRAFTED BY	ZK/JP

DRAWING LOCATION
W:\PROJECTS\SEWARD HWY MP 25.5-36- 54659\CIV3D\CIV3D\X-SECTION\54659 -X-SECTION_X101-200.DWG

131+50.00

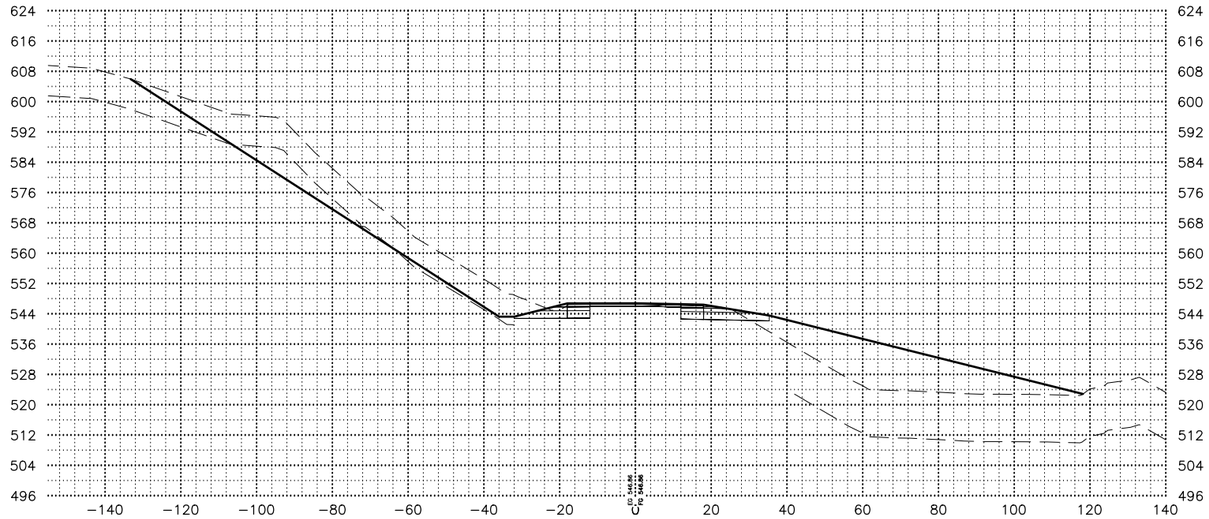

131+25.00

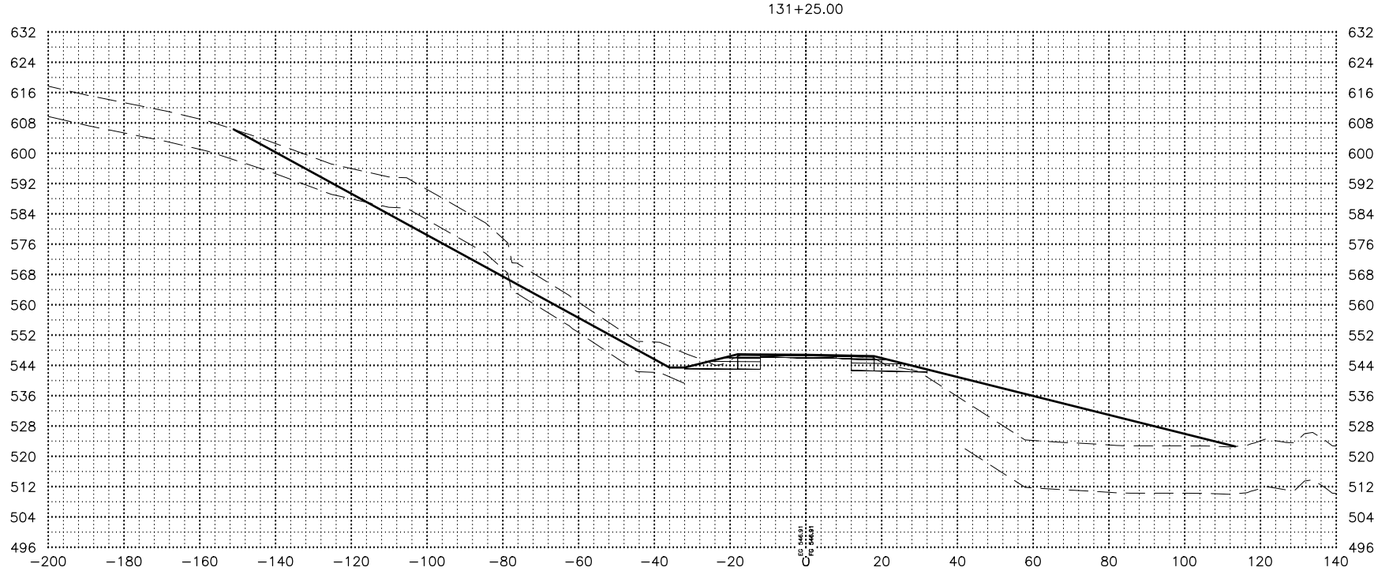

SHEET NO.	TOTAL SHEETS
X120	X254
STATE	YEAR
ALASKA	2027

PROJECT DESIGNATION

0311(031)/
Z546590000

NO.	REVISION
DATE	
NO.	REVISION
DATE	
NO.	REVISION
DATE	

STATE OF ALASKA
PSER REVIEW
CLAIRE E. SMITH
REGISTERED PROFESSIONAL ENGINEER

STATE OF ALASKA DOT&PF
4111 AVIATION AVENUE
ANCHORAGE, AK 99502
(907) 269-0590

STATE OF ALASKA
DEPARTMENT OF TRANSPORTATION
AND PUBLIC FACILITIES

SEWARD HWY MP 25.5
TO 36 TRAIL RIVER TO
STERLING WYE REHAB

X-SECTIONS

132+00.00

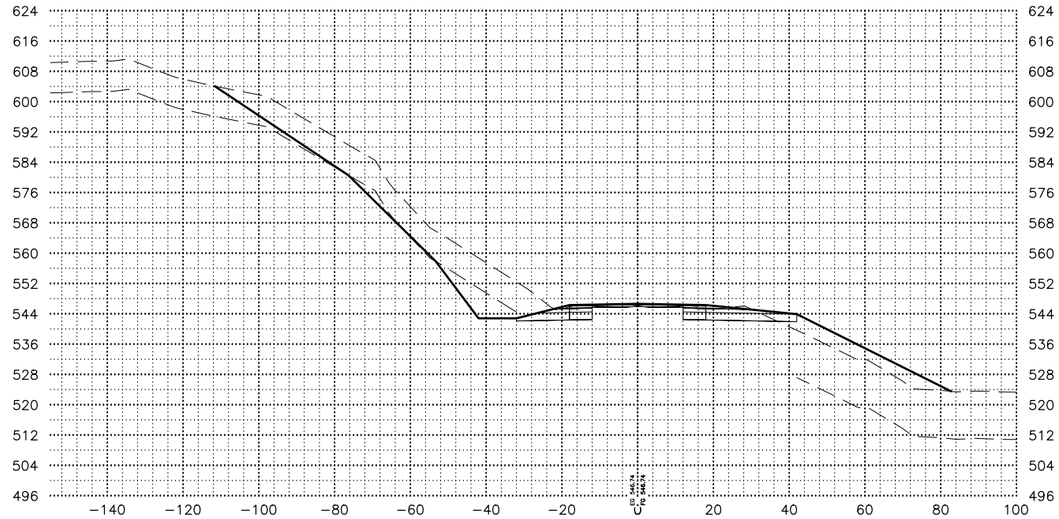

131+75.00

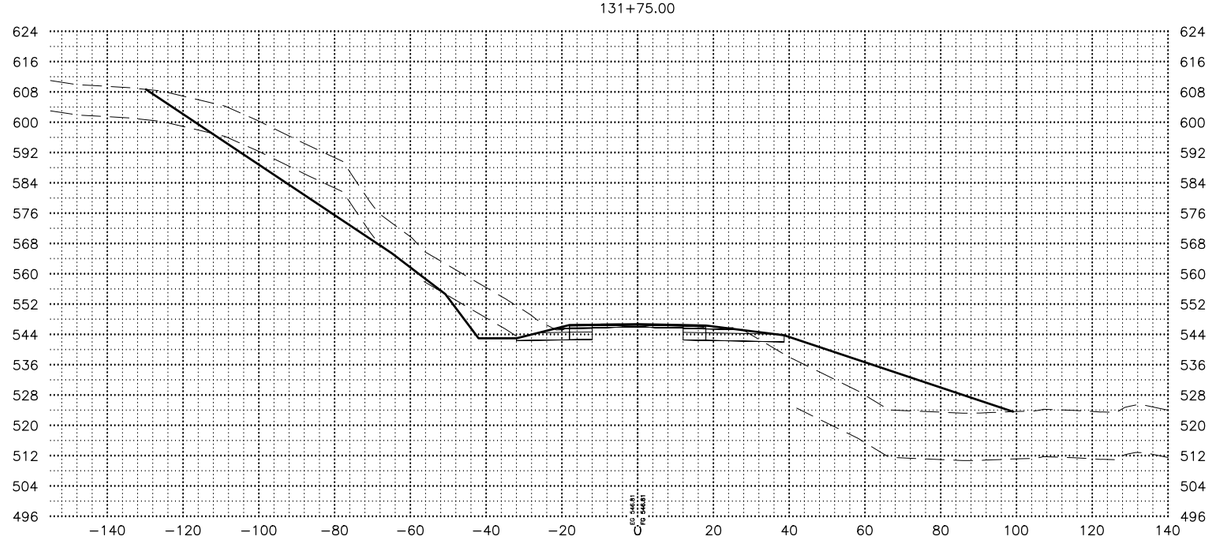

SHEET NO.	TOTAL SHEETS
X121	X254
STATE	YEAR
ALASKA	2027

PROJECT DESIGNATION

0311(031)/
Z546590000

NO.	REVISION
DATE	
NO.	REVISION
DATE	
NO.	REVISION
DATE	

STATE OF ALASKA DOT&PF
4111 AVIATION AVENUE
ANCHORAGE, AK 99502
(907) 269-0590

STATE OF ALASKA
DEPARTMENT OF TRANSPORTATION
AND PUBLIC FACILITIES

SEWARD HWY MP 25.5
TO 36 TRAIL RIVER TO
STERLING WYE REHAB

X-SECTIONS

DATE	TIME	SCALE	DESIGNED BY	ZDK
2/24/2026	4:14 PM	1"=20'	CHECKED BY	CLE
			DRAFTED BY	ZK/JP

DRAWING LOCATION
W:\PROJECTS\SEWARD HWY MP 25.5-36- 54659\CIV3D\CIV3D\X-SECTION\54659 -X-SECTION_X101-200.DWG

DRAWING LOCATION
W:\PROJECTS\SEWARD HWY MP 25.5-36- 54659\CIV3D\CIV3D\X-SECTION\54659 -X-SECTION_X101-200.DWG

DATE	TIME	SCALE	DESIGNED BY	CHECKED BY	DRAFTED BY
2/24/2026	4:14 PM	1"=20'	ZDK	CLE	ZK/JP

132+50.00

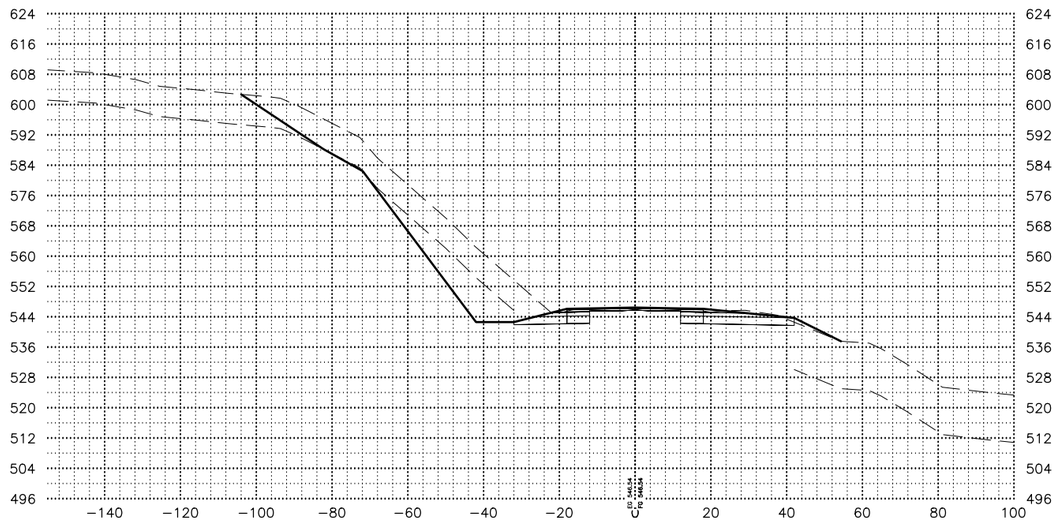

133+00.00

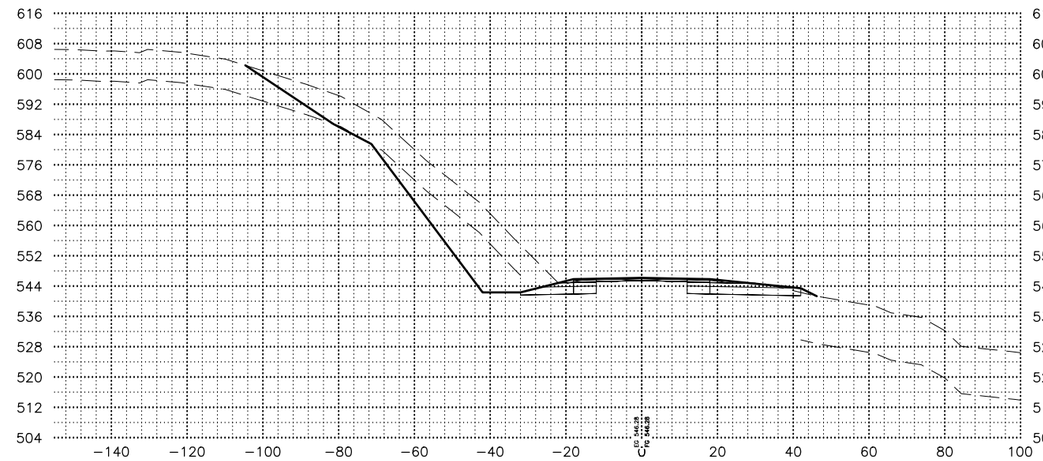

132+25.00

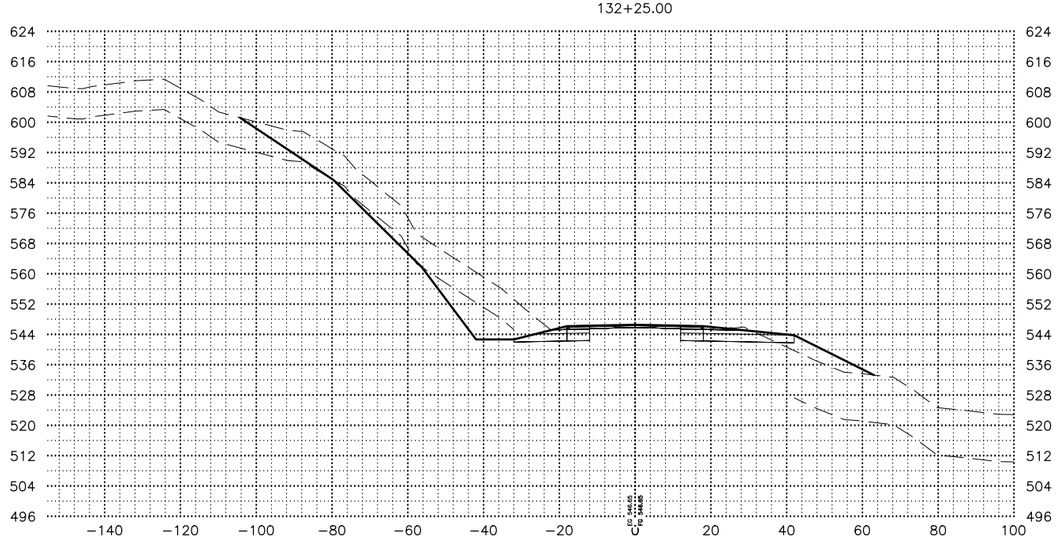

132+75.00

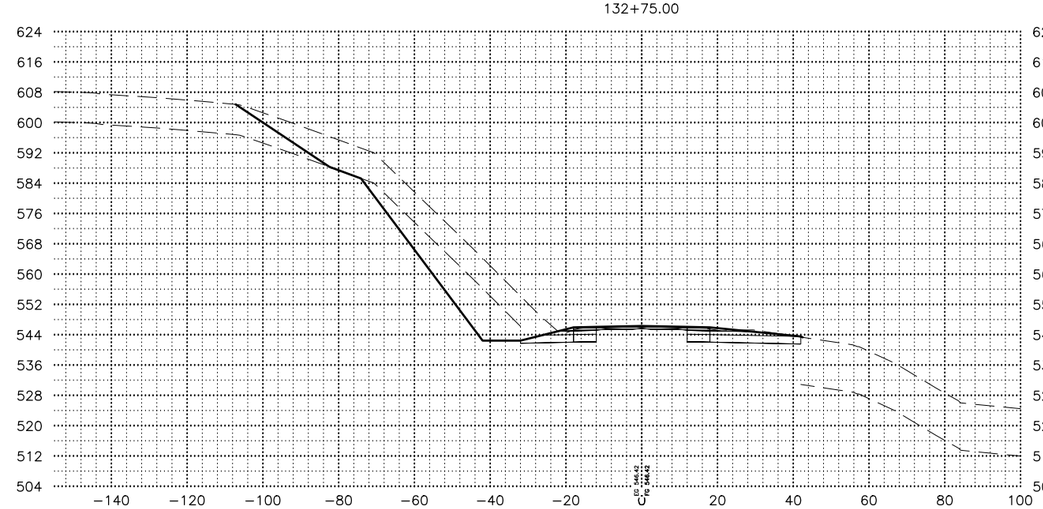

SHEET NO.	TOTAL SHEETS
X122	X254
STATE	YEAR
ALASKA	2027

PROJECT DESIGNATION

0311(031)/
Z546590000

NO.	REVISION
DATE	
NO.	REVISION
DATE	
NO.	REVISION
DATE	

STATE OF ALASKA
CLAIRE
PSE REVIEW
REGISTERED PROFESSIONAL ENGINEER

STATE OF ALASKA DOT&PF
4111 AVIATION AVENUE
ANCHORAGE, AK 99502
(907) 269-0590

STATE OF ALASKA
DEPARTMENT OF TRANSPORTATION
AND PUBLIC FACILITIES

SEWARD HWY MP 25.5
TO 36 TRAIL RIVER TO
STERLING WYE REHAB

X-SECTIONS

DATE	TIME	SCALE	DESIGNED BY	ZDK
2/24/2026	4:14 PM	1"=20'	CHECKED BY	CLE
			DRAFTED BY	ZK/JP

DRAWING LOCATION
W:\PROJECTS\SEWARD HWY MP 25.5-36- 54659\CIV3D\CIV3D\X-SECTION\54659 -X-SECTION_X101-200.DWG

133+50.00

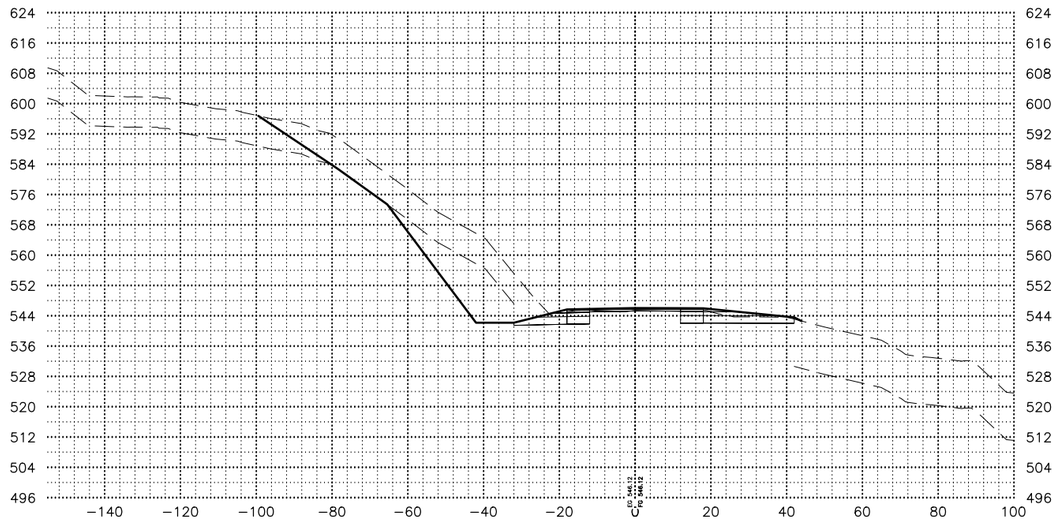

134+00.00

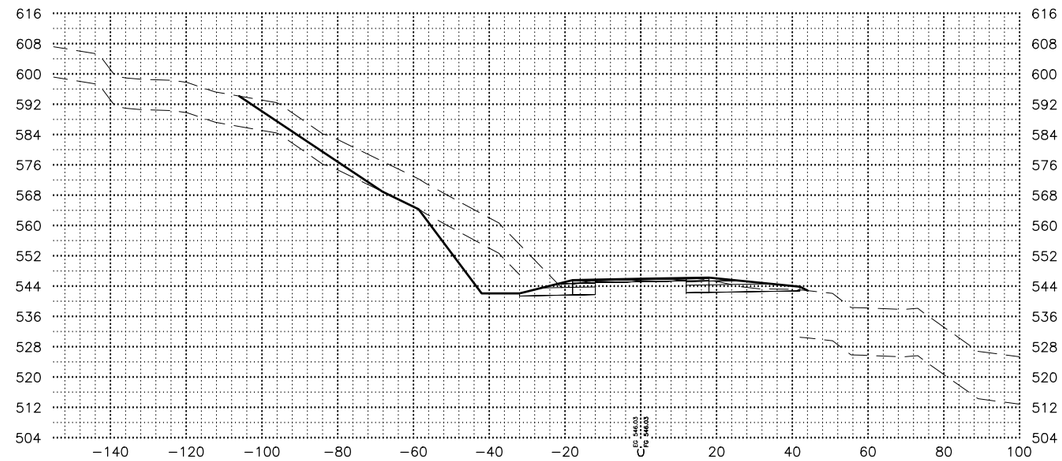

133+25.00

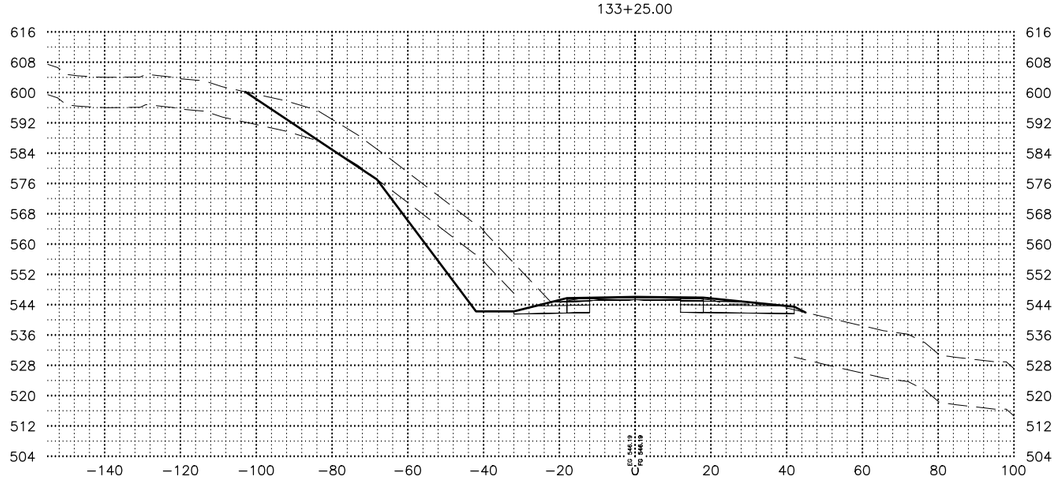

133+75.00

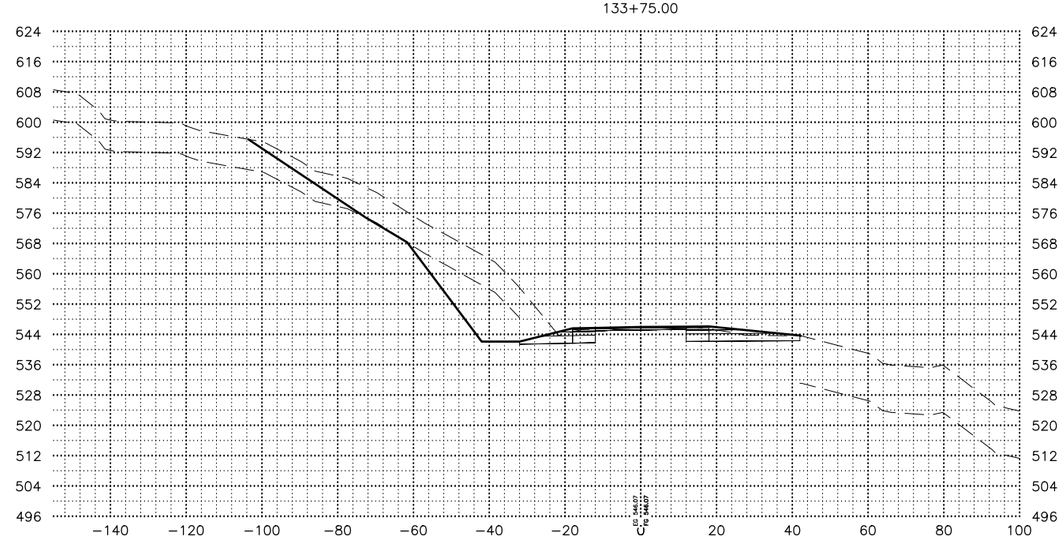

SHEET NO.	TOTAL SHEETS
X123	X254
STATE	YEAR
ALASKA	2027

PROJECT DESIGNATION

0311(031)/
Z546590000

NO.	REVISION
DATE	
NO.	REVISION
DATE	
NO.	REVISION
DATE	

STATE OF ALASKA
PSE
REVIEW
CLAIRE
REGISTERED PROFESSIONAL ENGINEER

STATE OF ALASKA DOT&PF
4111 AVIATION AVENUE
ANCHORAGE, AK 99502
(907) 269-0590

STATE OF ALASKA
DEPARTMENT OF TRANSPORTATION
AND PUBLIC FACILITIES

SEWARD HWY MP 25.5
TO 36 TRAIL RIVER TO
STERLING WYE REHAB

X-SECTIONS

SHEET NO.	TOTAL SHEETS
X124	X254
STATE	YEAR
ALASKA	2027

PROJECT DESIGNATION

0311(031)/
Z546590000

NO.	REVISION
DATE	
NO.	REVISION
DATE	
NO.	REVISION
DATE	

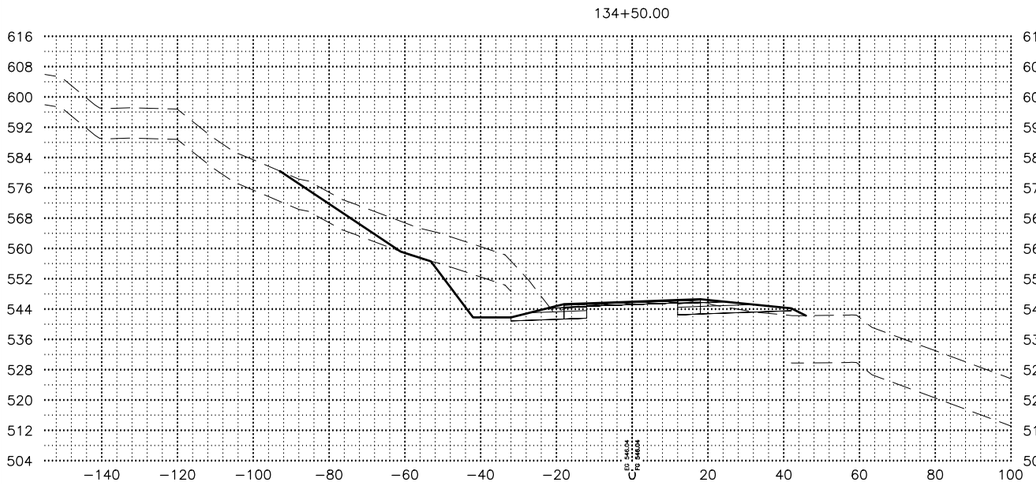

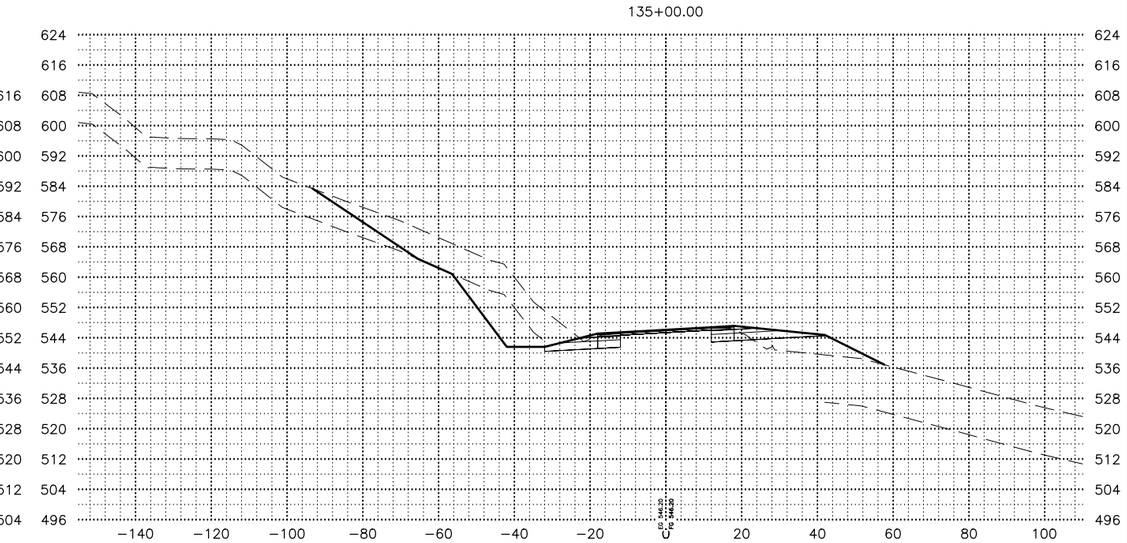

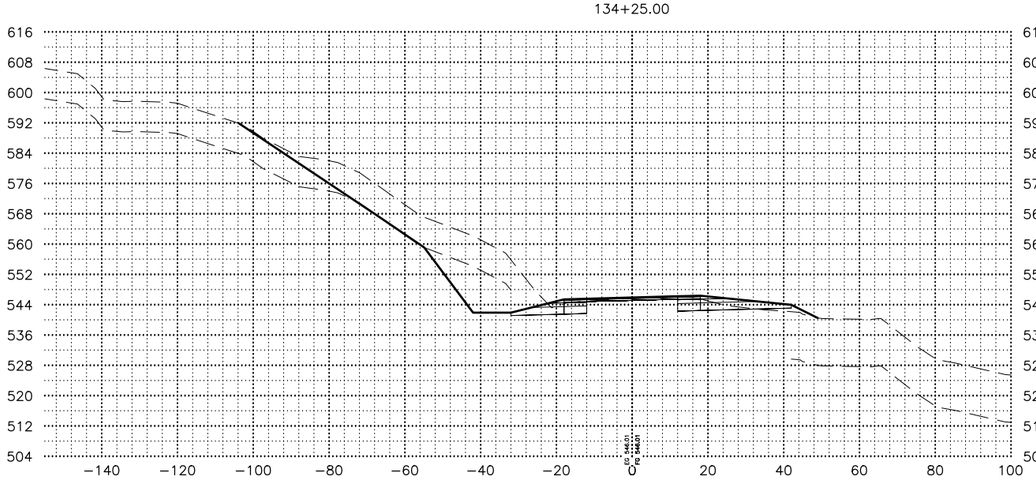

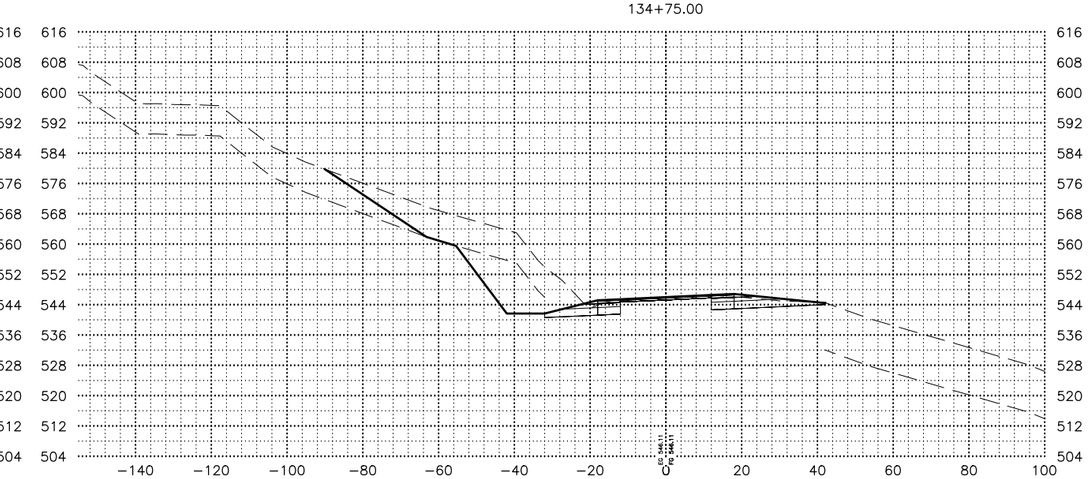

STATE OF ALASKA
PSE
REVIEW
CLAIRE
PROFESSIONAL ENGINEER

STATE OF ALASKA DOT&PF
4111 AVIATION AVENUE
ANCHORAGE, AK 99502
(907) 269-0590

STATE OF ALASKA
DEPARTMENT OF TRANSPORTATION
AND PUBLIC FACILITIES

SEWARD HWY MP 25.5
TO 36 TRAIL RIVER TO
STERLING WYE REHAB

X-SECTIONS

DRAWING LOCATION
W:\PROJECTS\SEWARD HWY MP 25.5-36- 54659\CIV3D\CIV3D\X-SECTION\54659 -X-SECTION_X101-200.DWG

DATE 2/24/2026 TIME 4:14 PM
SCALE 1"=20'
DESIGNED BY ZDK
CHECKED BY CLE
DRAFTED BY ZK/JP

DATE	TIME	SCALE	DESIGNED BY	ZDK
2/24/2026	4:15 PM	1"=20'	CHECKED BY	CLE
			DRAFTED BY	ZK/JP

DRAWING LOCATION
W:\PROJECTS\SEWARD HWY MP 25.5-36- 54659\CIV3D\CIV3D\X-SECTION\54659 -X-SECTION_X101-200.DWG

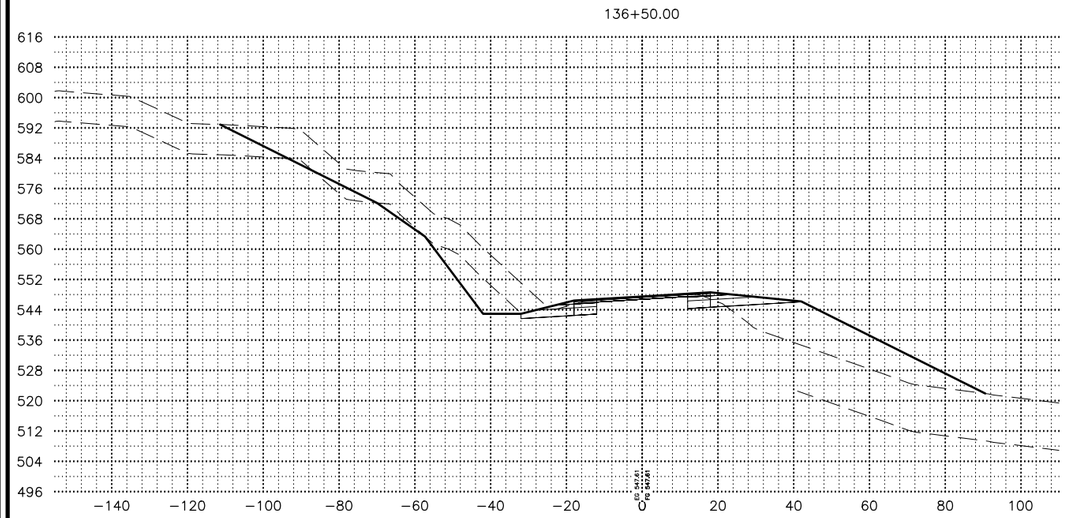

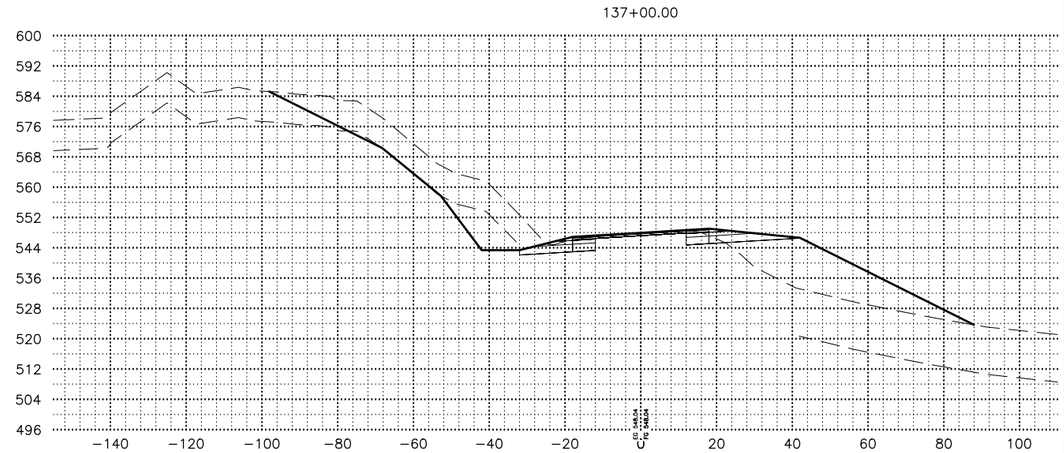

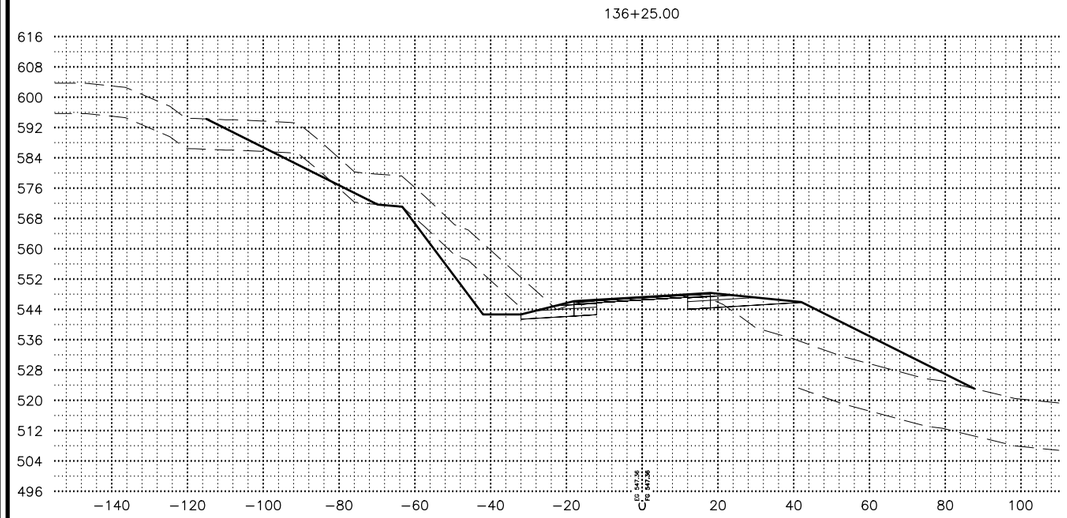

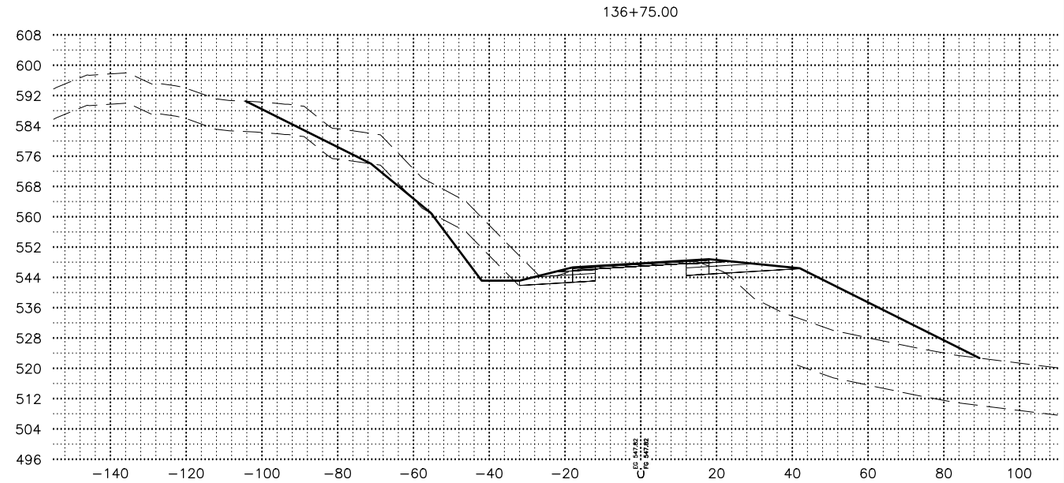

SHEET NO.	TOTAL SHEETS
X126	X254
STATE	YEAR
ALASKA	2027

PROJECT DESIGNATION

0311(031)/
Z546590000

NO.	REVISION
DATE	
NO.	REVISION
DATE	
NO.	REVISION
DATE	

STATE OF ALASKA
CLAIRE E. KEARNEY
PROFESSIONAL ENGINEER
PSE REVIEW

STATE OF ALASKA DOT&PF
4111 AVIATION AVENUE
ANCHORAGE, AK 99502
(907) 269-0590

STATE OF ALASKA
DEPARTMENT OF TRANSPORTATION
AND PUBLIC FACILITIES

SEWARD HWY MP 25.5
TO 36 TRAIL RIVER TO
STERLING WYE REHAB

X-SECTIONS

DATE	TIME	SCALE	DESIGNED BY	ZDK
2/24/2026	4:15 PM	1"=20'	CHECKED BY	CLE
			DRAFTED BY	ZK/JP

DRAWING LOCATION
W:\PROJECTS\SEWARD HWY MP 25.5-36- 54659\CIV3D\CIV3D\X-SECTION\54659 -X-SECTION_X101-200.DWG

137+50.00

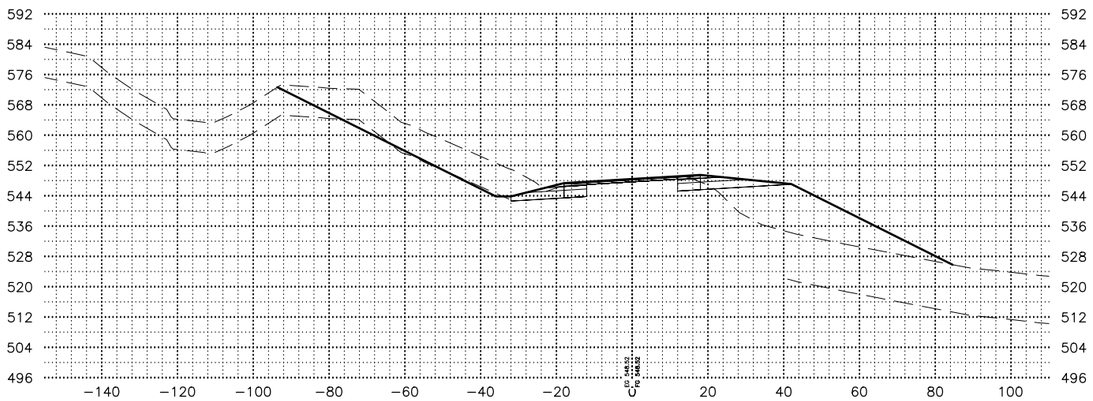

138+00.00

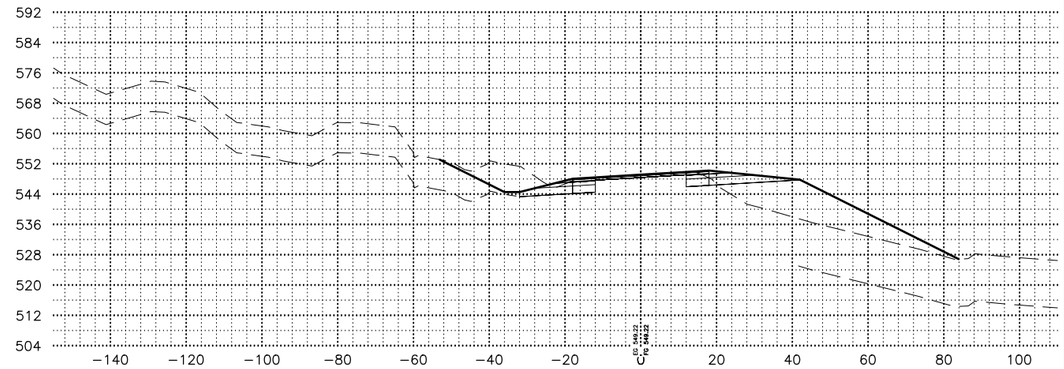

137+25.00

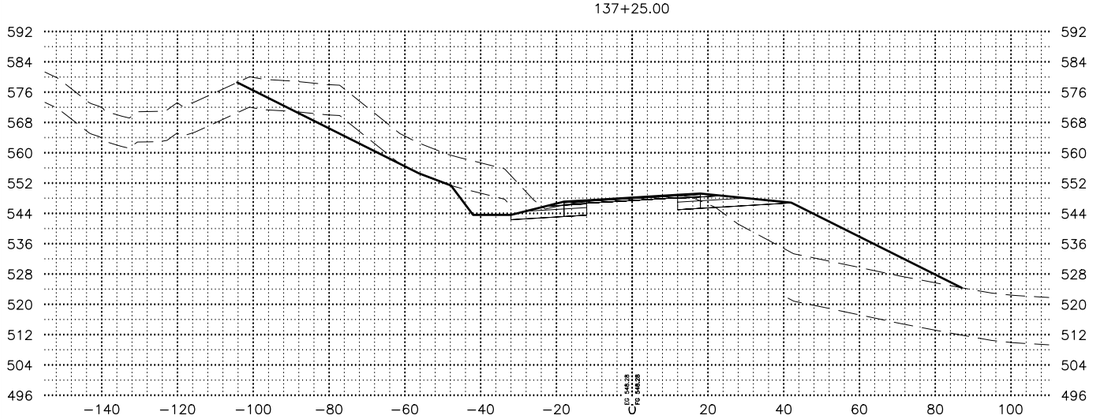

137+75.00

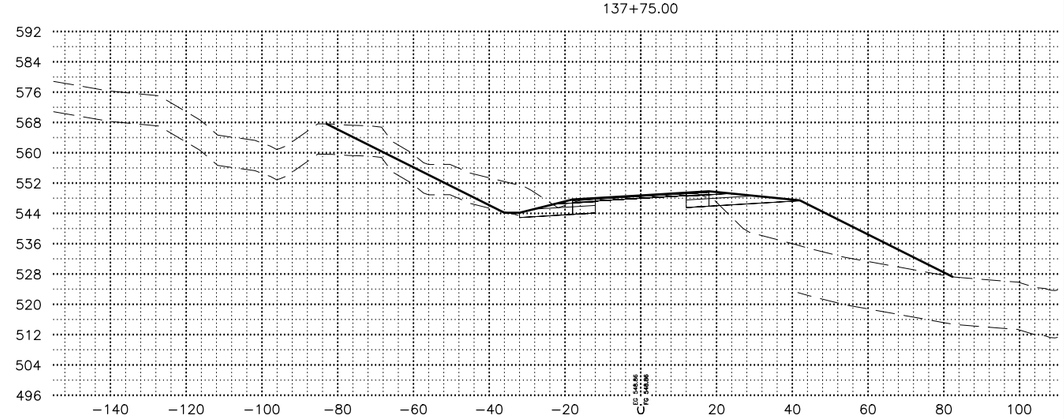

SHEET NO.	TOTAL SHEETS
X127	X254
STATE	YEAR
ALASKA	2027

PROJECT DESIGNATION
0311(031)/
Z546590000

NO.	REVISION
DATE	
NO.	REVISION
DATE	
NO.	REVISION
DATE	

STATE OF ALASKA
PSE
REVIEW
CLAIRE
REGISTERED PROFESSIONAL ENGINEER

STATE OF ALASKA DOT&PF
4111 AVIATION AVENUE
ANCHORAGE, AK 99502
(907) 269-0590

STATE OF ALASKA
DEPARTMENT OF TRANSPORTATION
AND PUBLIC FACILITIES

SEWARD HWY MP 25.5
TO 36 TRAIL RIVER TO
STERLING WYE REHAB

X-SECTIONS

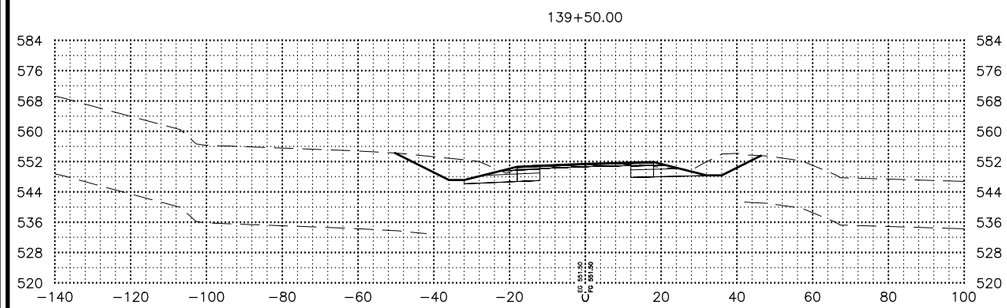

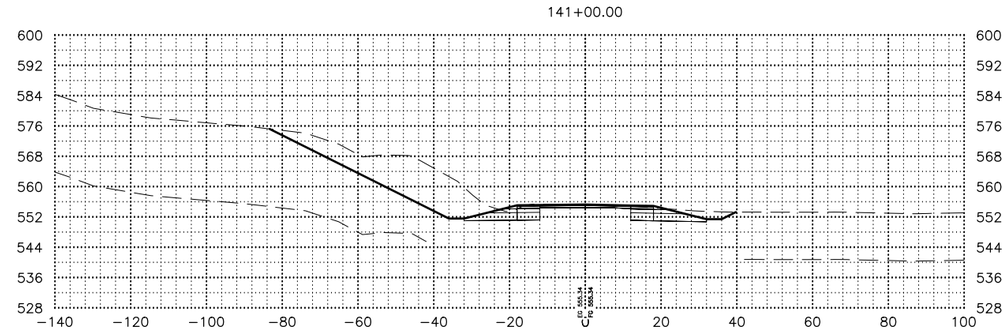

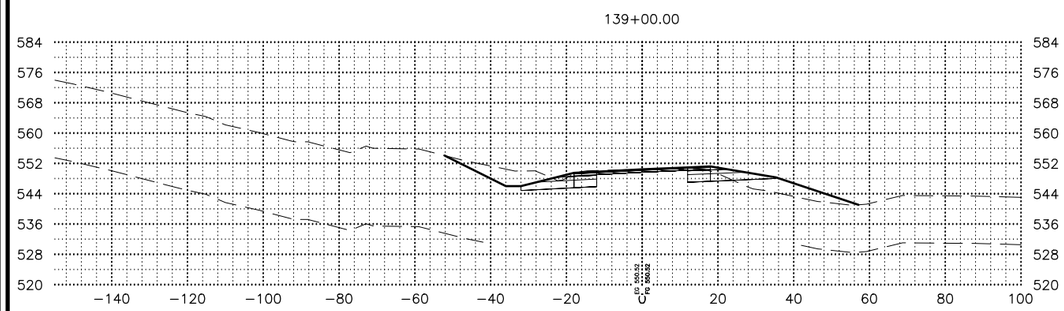

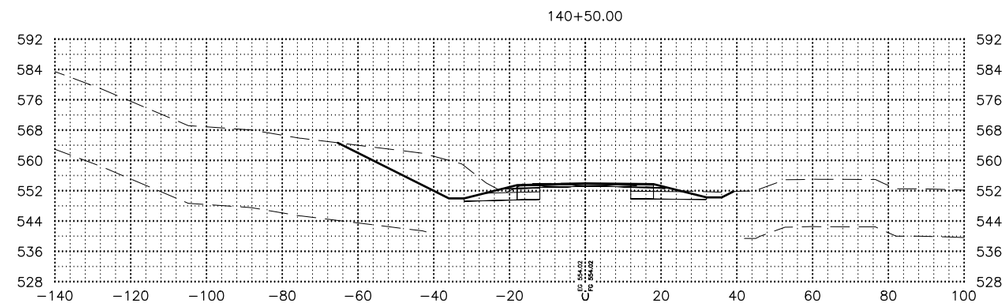

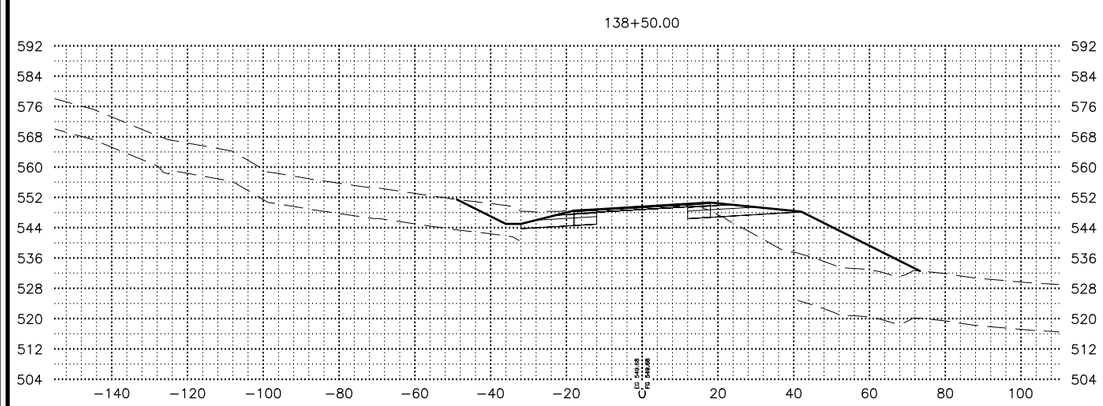

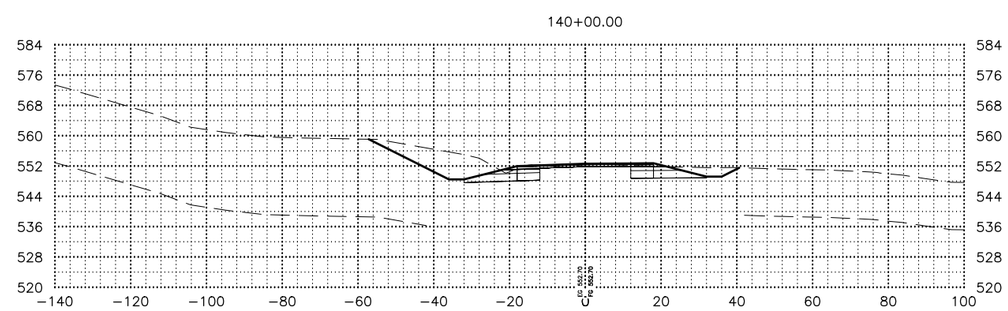

SHEET NO.	TOTAL SHEETS
X128	X254
STATE	YEAR
ALASKA	2027

PROJECT DESIGNATION

0311(031)/ Z546590000

NO.	REVISION
DATE	
NO.	REVISION
DATE	
NO.	REVISION
DATE	

STATE OF ALASKA
PSSF REVIEW
CLAIRE
REGISTERED PROFESSIONAL ENGINEER

STATE OF ALASKA DOT&PF
4111 AVIATION AVENUE
ANCHORAGE, AK 99502
(907) 269-0590

STATE OF ALASKA
DEPARTMENT OF TRANSPORTATION
AND PUBLIC FACILITIES

SEWARD HWY MP 25.5 TO 36 TRAIL RIVER TO STERLING WYE REHAB

X-SECTIONS

DRAWING LOCATION
W:\PROJECTS\SEWARD HWY MP 25.5-36- 54659\CIV3D\CIV3D\X-SECTION\54659 -X-SECTION_X101-200.DWG

DATE 2/24/2026 TIME 4:15 PM
SCALE 1"=20'
DESIGNED BY ZDK
CHECKED BY CLE
DRAFTED BY ZK/JP

142+50.00

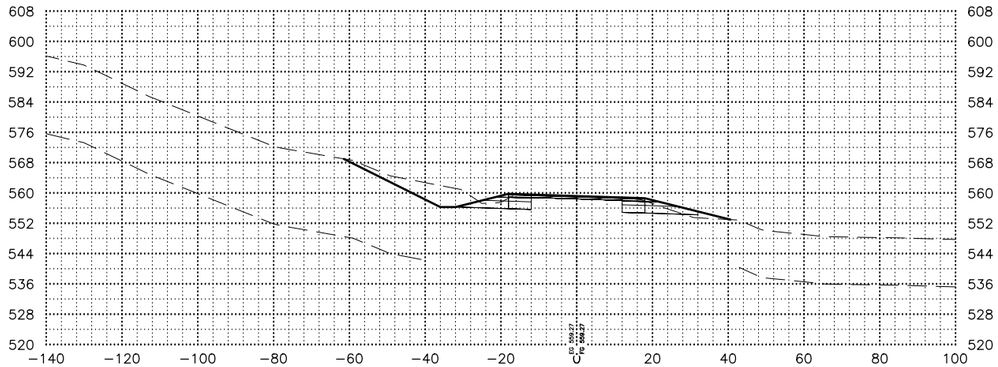

142+00.00

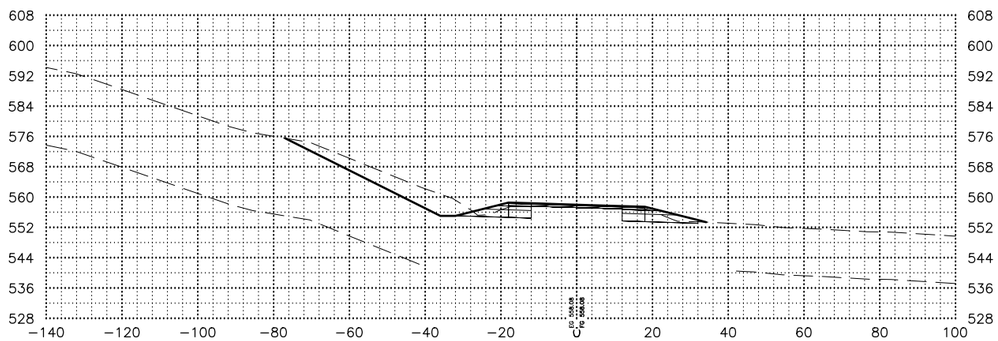

141+50.00

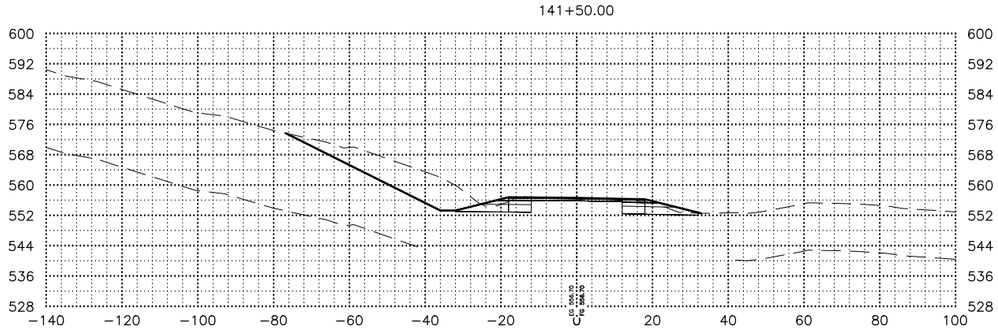

143+00.00

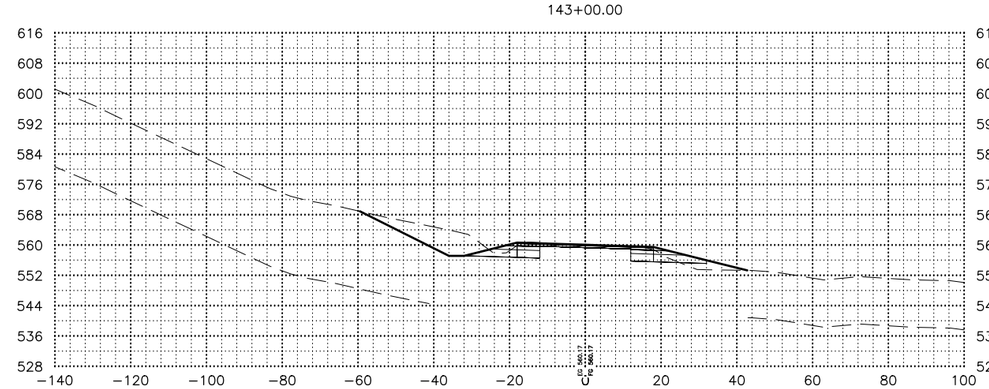

SHEET NO.	TOTAL SHEETS
X129	X254
STATE	YEAR
ALASKA	2027

PROJECT DESIGNATION

0311(031)/
Z546590000

NO.	REVISION
DATE	
NO.	REVISION
DATE	
NO.	REVISION
DATE	

STATE OF ALASKA DOT&PF
4111 AVIATION AVENUE
ANCHORAGE, AK 99502
(907) 269-0590

STATE OF ALASKA
DEPARTMENT OF TRANSPORTATION
AND PUBLIC FACILITIES

SEWARD HWY MP 25.5
TO 36 TRAIL RIVER TO
STERLING WYE REHAB

X-SECTIONS

DESIGNED BY	ZDK
CHECKED BY	CLE
DRAFTED BY	ZK/JP
SCALE	1"=20'
DATE	2/24/2026
TIME	4:15 PM

DRAWING LOCATION
W:\PROJECTS\SEWARD HWY MP 25.5-36- 54659\CIV3D\CIV3D\X-SECTION\54659 -X-SECTION_X101-200.DWG

DATE	TIME	SCALE	DESIGNED BY	ZDK
2/24/2026	4:15 PM	1"=20'	CHECKED BY	CLE
			DRAFTED BY	ZK/JP

DRAWING LOCATION
W:\PROJECTS\SEWARD HWY MP 25.5-36- 54659\CIV3D\CIV3D\X-SECTION\54659 -X-SECTION_X101-200.DWG

144+00.00

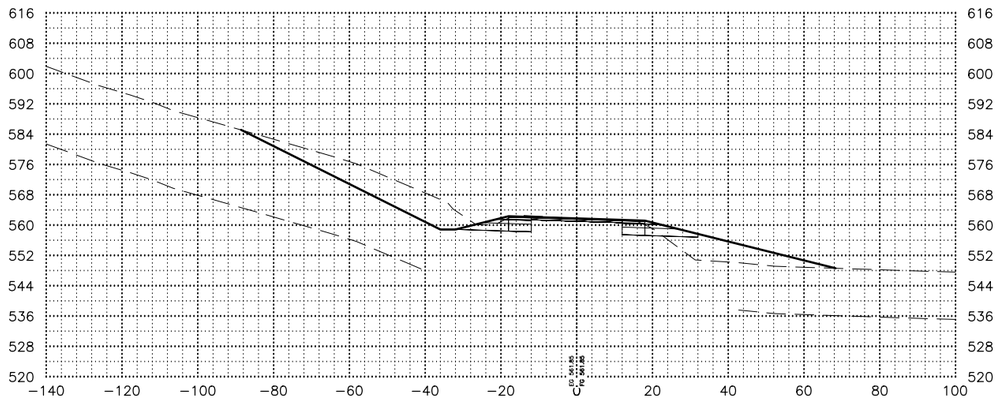

145+00.00

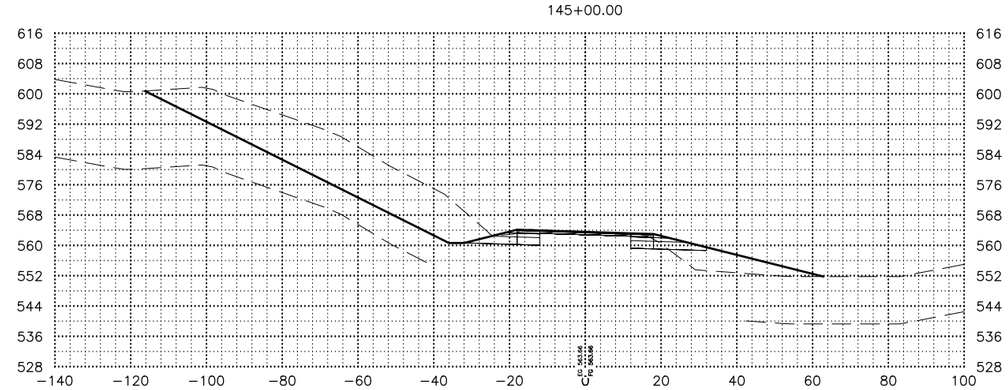

143+50.00

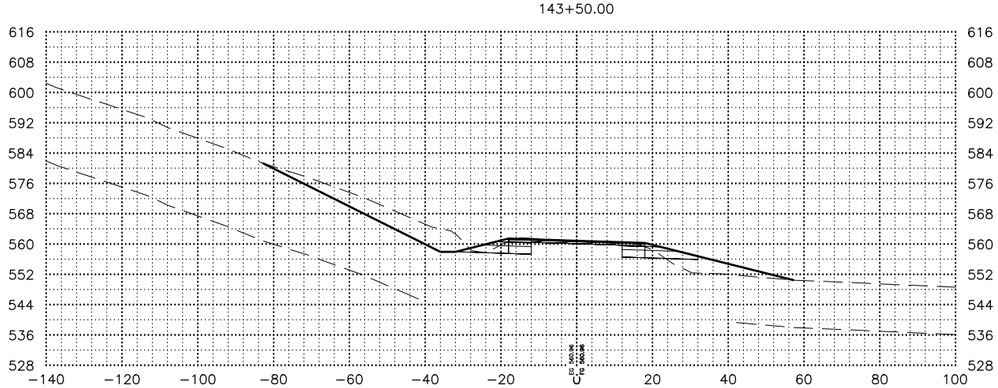

144+50.00

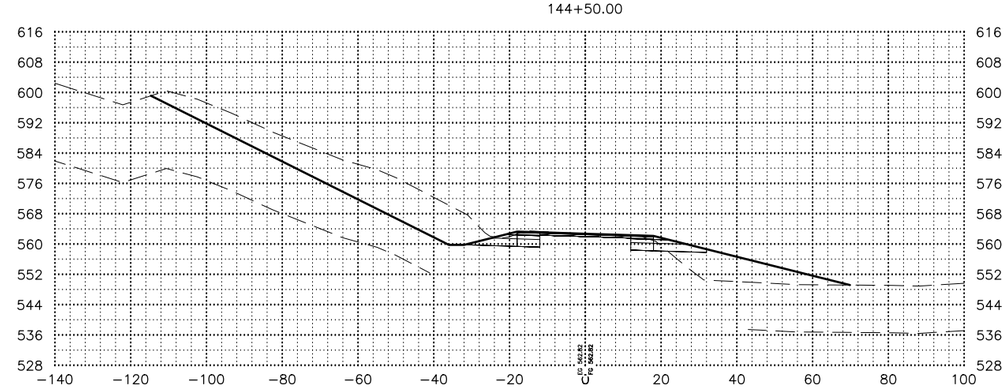

SHEET NO.	TOTAL SHEETS
X130	X254
STATE	YEAR
ALASKA	2027

PROJECT DESIGNATION

0311(031)/
Z546590000

NO.	REVISION
DATE	
NO.	REVISION
DATE	
NO.	REVISION
DATE	

STATE OF ALASKA
PSAL
CLAIRE E. ALLEN
REVIEW
REGISTERED PROFESSIONAL ENGINEER

STATE OF ALASKA DOT&PF
4111 AVIATION AVENUE
ANCHORAGE, AK 99502
(907) 269-0590

STATE OF ALASKA
DEPARTMENT OF TRANSPORTATION
AND PUBLIC FACILITIES

SEWARD HWY MP 25.5
TO 36 TRAIL RIVER TO
STERLING WYE REHAB

X-SECTIONS

146+50.00

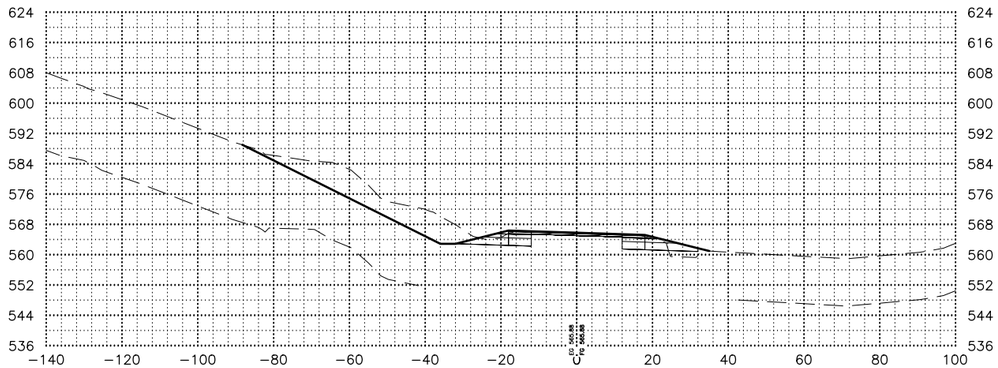

146+00.00

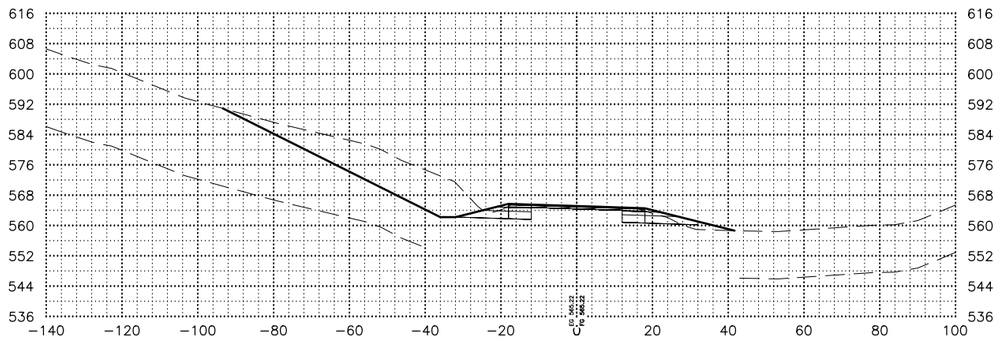

145+50.00

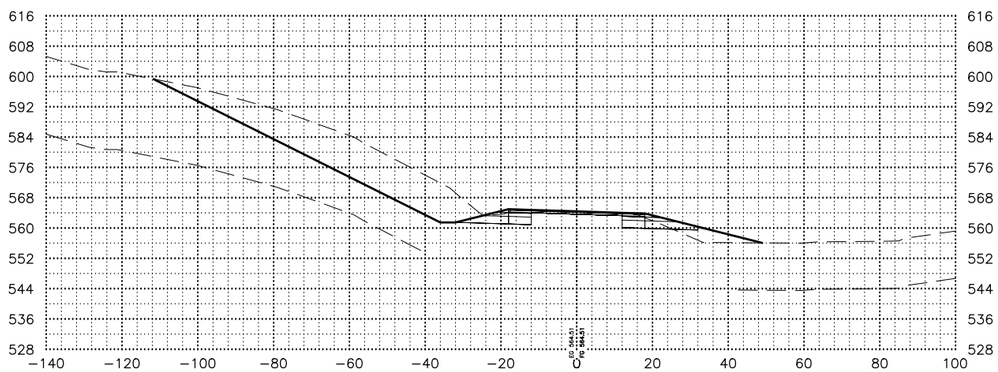

147+00.00

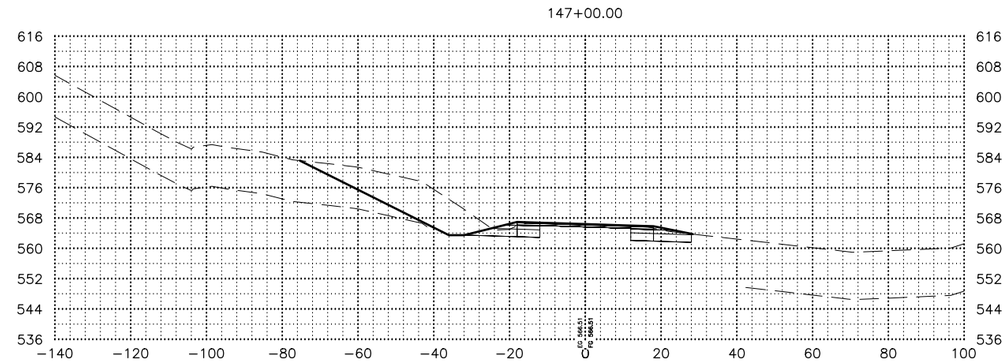

SHEET NO.	TOTAL SHEETS
X131	X254
STATE	YEAR
ALASKA	2027

PROJECT DESIGNATION

0311(031)/
Z546590000

NO.	REVISION
DATE	
NO.	REVISION
DATE	
NO.	REVISION
DATE	

STATE OF ALASKA
CLAIRE
REGISTERED PROFESSIONAL ENGINEER
PSSE REVIEW

STATE OF ALASKA DOT&PF
4111 AVIATION AVENUE
ANCHORAGE, AK 99502
(907) 269-0590

STATE OF ALASKA
DEPARTMENT OF TRANSPORTATION
AND PUBLIC FACILITIES

SEWARD HWY MP 25.5
TO 36 TRAIL RIVER TO
STERLING WYE REHAB

X-SECTIONS

DATE	TIME	SCALE	DESIGNED BY	ZDK
2/24/2026	4:15 PM	1"=20'	CHECKED BY	CLE
			DRAFTED BY	ZK/JP

DRAWING LOCATION
W:\PROJECTS\SEWARD HWY MP 25.5-36- 54659\CIV3D\CIV3D\X-SECTION\54659 -X-SECTION_X101-200.DWG

148+50.00

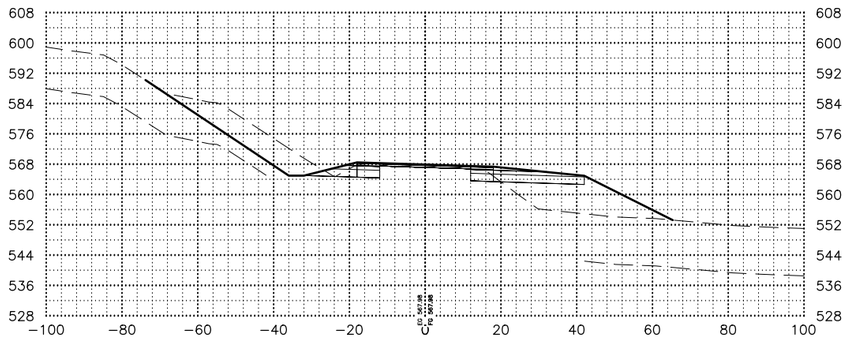

148+00.00

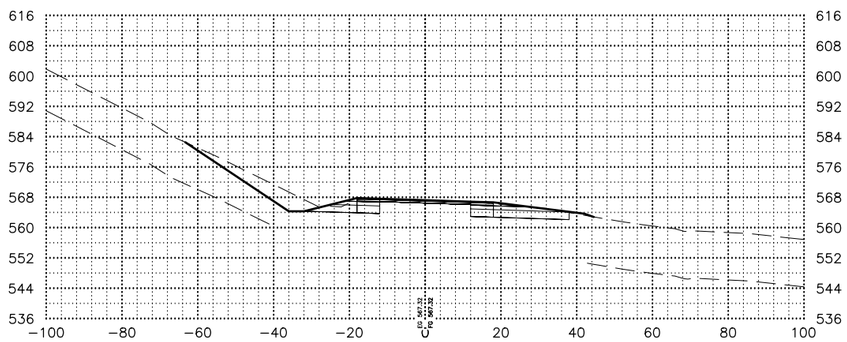

147+50.00

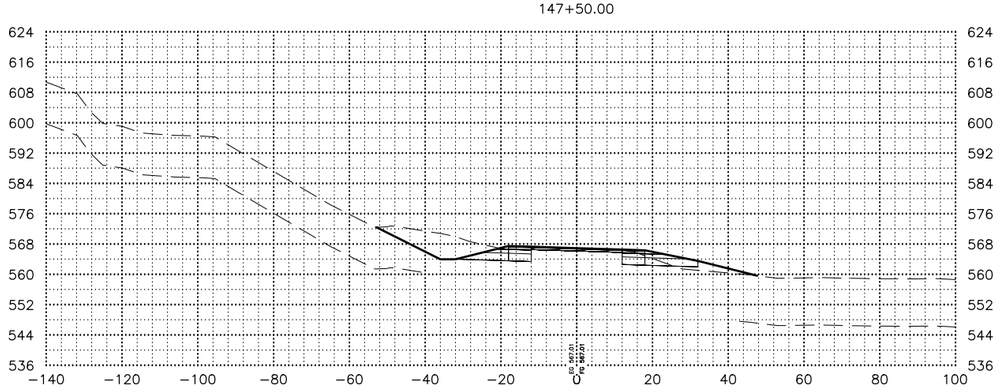

150+00.00

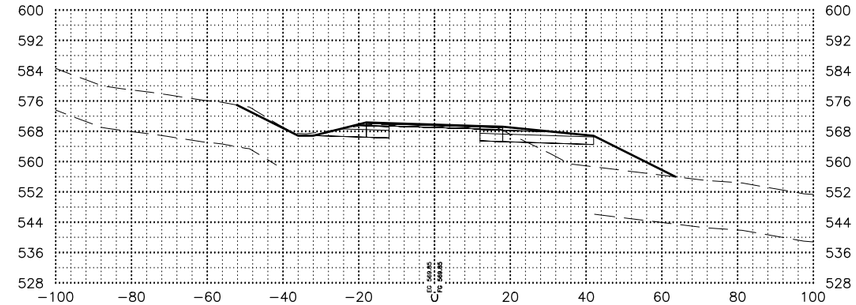

149+50.00

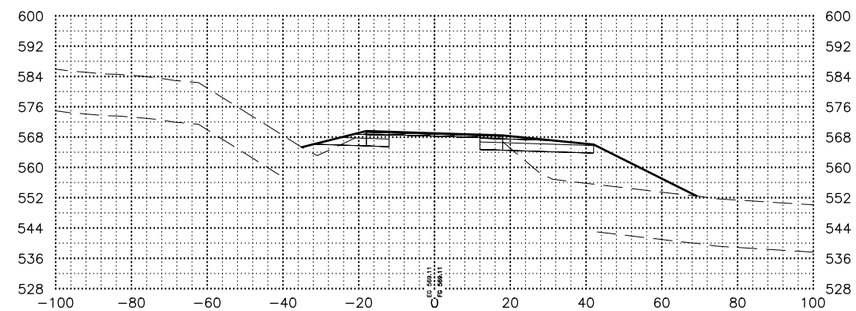

149+00.00

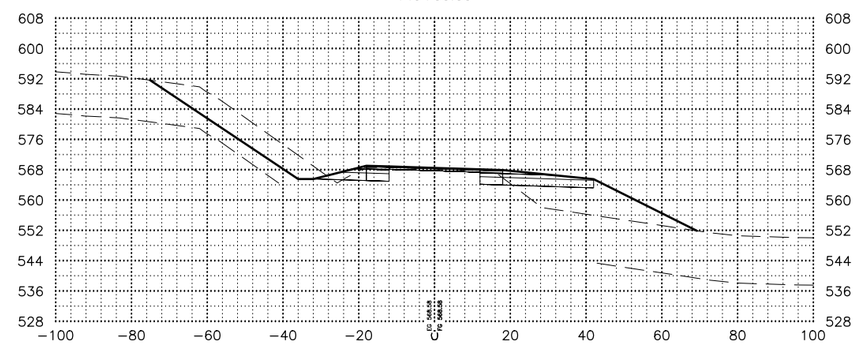

SHEET NO.	TOTAL SHEETS
X132	X254
STATE	YEAR
ALASKA	2027

PROJECT DESIGNATION

0311(031)/
Z546590000

NO.	REVISION
DATE	
NO.	REVISION
DATE	
NO.	REVISION
DATE	

STATE OF ALASKA DOT&PF
4111 AVIATION AVENUE
ANCHORAGE, AK 99502
(907) 269-0590

STATE OF ALASKA
DEPARTMENT OF TRANSPORTATION
AND PUBLIC FACILITIES

SEWARD HWY MP 25.5
TO 36 TRAIL RIVER TO
STERLING WYE REHAB

X-SECTIONS

DATE	TIME	SCALE	DESIGNED BY	ZDK
2/24/2026	4:15 PM	1"=20'	CHECKED BY	CLE
			DRAFTED BY	ZK/JP

DRAWING LOCATION
W:\PROJECTS\SEWARD HWY MP 25.5-36- 54659\CIV3D\CIV3D\X-SECTION\54659 -X-SECTION_X101-200.DWG

152+00.00

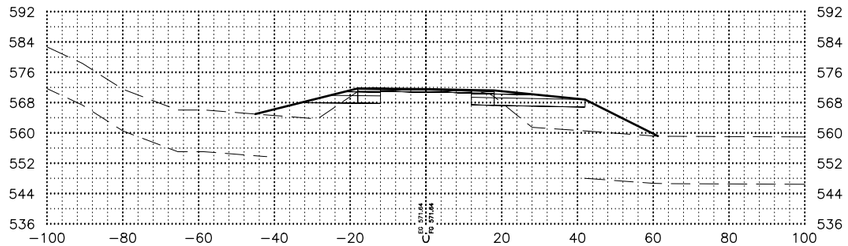

154+00.00

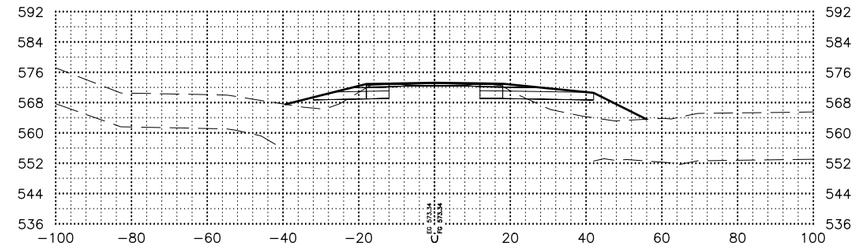

151+50.00

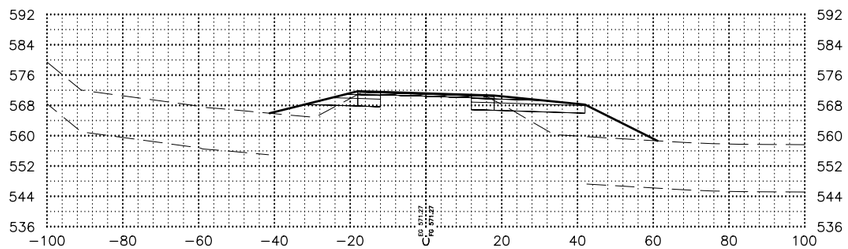

153+50.00

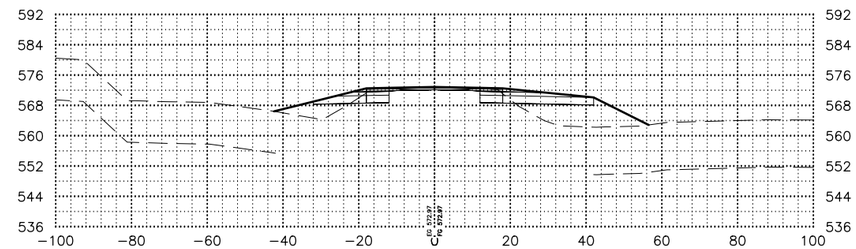

151+00.00

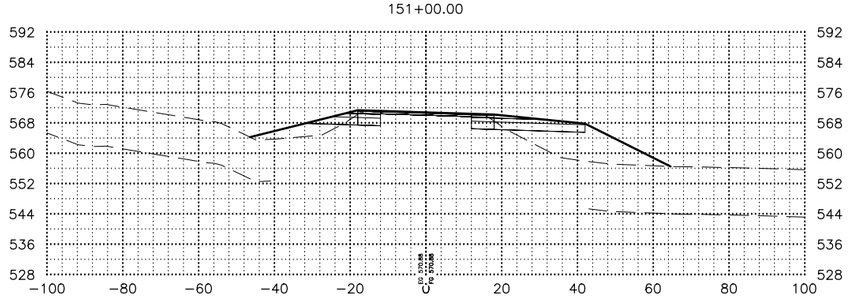

153+00.00

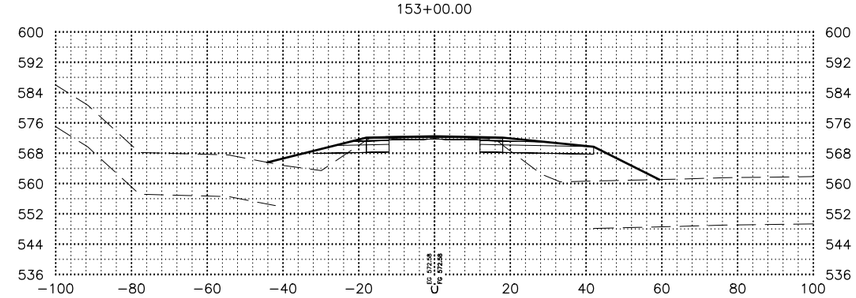

150+50.00

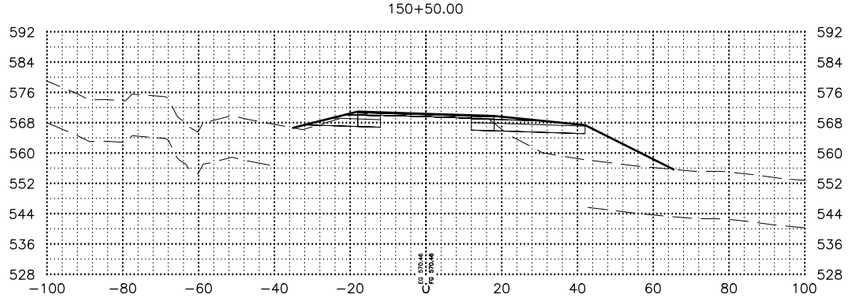

152+50.00

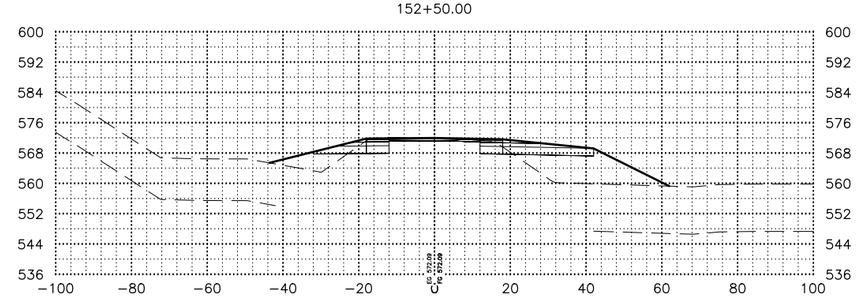

SHEET NO.	TOTAL SHEETS
X133	X254
STATE	YEAR
ALASKA	2027

PROJECT DESIGNATION

0311(031)/
Z546590000

NO.	REVISION
DATE	
NO.	REVISION
DATE	
NO.	REVISION
DATE	

STATE OF ALASKA
PSE REVIEW
CLAIRE
PROFESSIONAL ENGINEER

STATE OF ALASKA DOT&PF
4111 AVIATION AVENUE
ANCHORAGE, AK 99502
(907) 269-0590

STATE OF ALASKA
DEPARTMENT OF TRANSPORTATION
AND PUBLIC FACILITIES

SEWARD HWY MP 25.5
TO 36 TRAIL RIVER TO
STERLING WYE REHAB

X-SECTIONS

DATE	TIME	SCALE	DESIGNED BY	ZDK
2/24/2026	4:15 PM	1"=20'	CHECKED BY	CLE
			DRAFTED BY	ZK/JP

DRAWING LOCATION
W:\PROJECTS\SEWARD HWY MP 25.5-36- 54659\CIV3D\CIV3D\X-SECTION\54659 -X-SECTION_X101-200.DWG

156+00.00

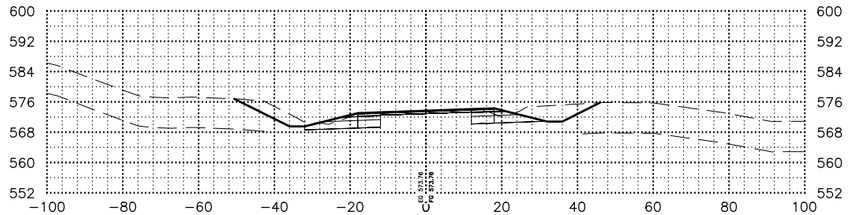

157+50.00

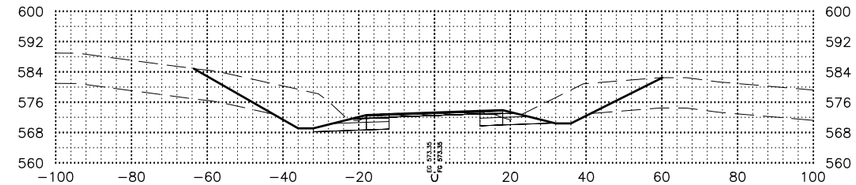

155+50.00

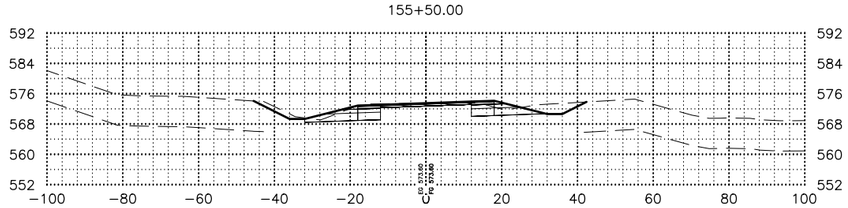

157+25.00

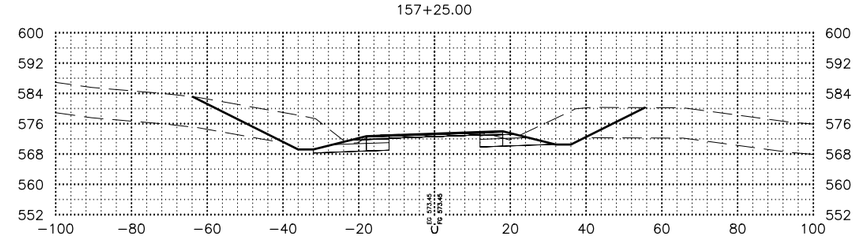

155+00.00

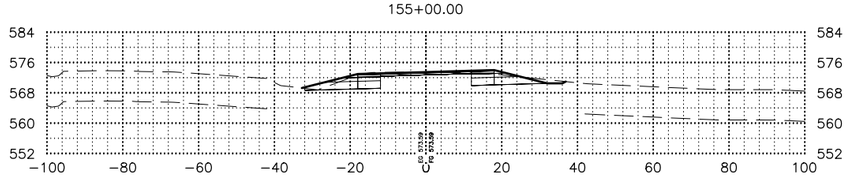

157+00.00

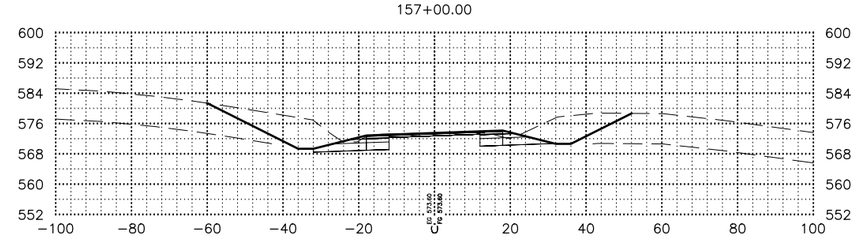

154+50.00

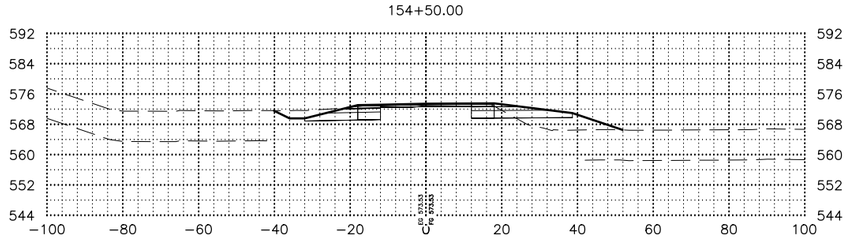

156+50.00

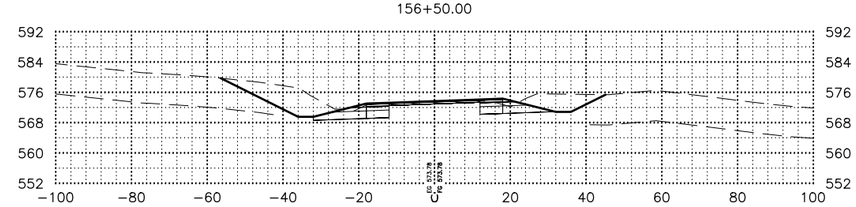

SHEET NO.	TOTAL SHEETS
X134	X254
STATE	YEAR
ALASKA	2027

PROJECT DESIGNATION

0311(031)/
Z546590000

NO.	REVISION
DATE	
NO.	REVISION
DATE	
NO.	REVISION
DATE	

STATE OF ALASKA
CLAIRE
47
REGISTERED PROFESSIONAL ENGINEER
PSE REVIEW

STATE OF ALASKA DOT&PF
4111 AVIATION AVENUE
ANCHORAGE, AK 99502
(907) 269-0590

STATE OF ALASKA
DEPARTMENT OF TRANSPORTATION
AND PUBLIC FACILITIES

SEWARD HWY MP 25.5
TO 36 TRAIL RIVER TO
STERLING WYE REHAB

X-SECTIONS

DRAWING LOCATION
W:\PROJECTS\SEWARD HWY MP 25.5-36- 54659\CIV3D\CIV3D\X-SECTION\54659 -X-SECTION_X101-200.DWG

DATE	TIME	SCALE	DESIGNED BY	CHECKED BY	DRAFTED BY
2/24/2026	4:15 PM	1"=20'	ZDK	CLE	ZK/JP

158+50.00

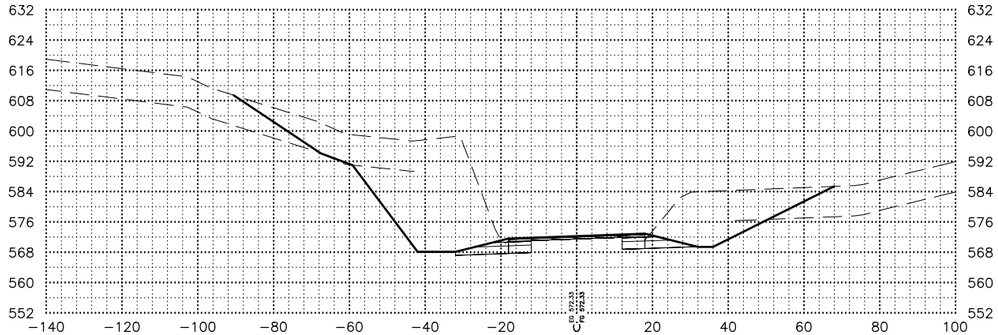

159+50.00

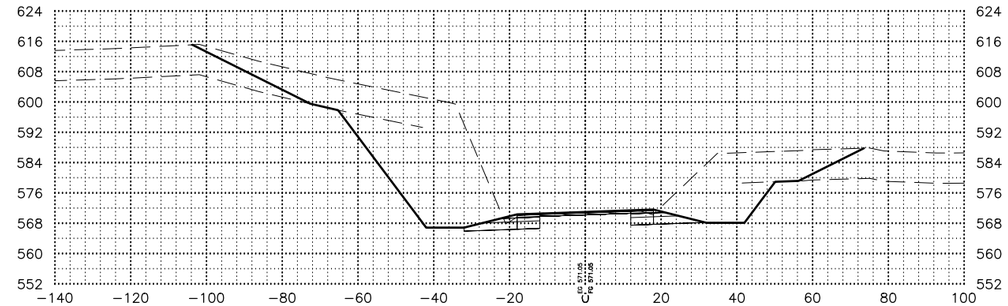

158+25.00

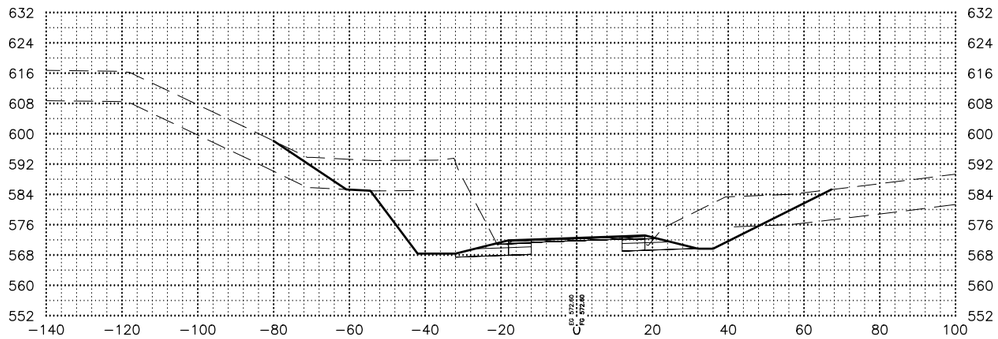

159+25.00

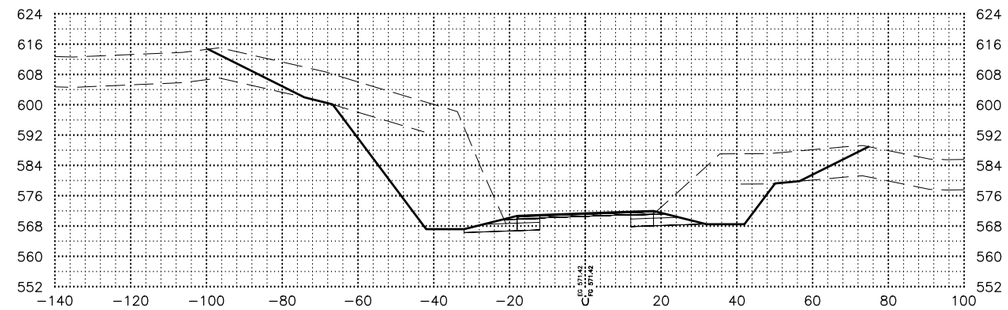

158+00.00

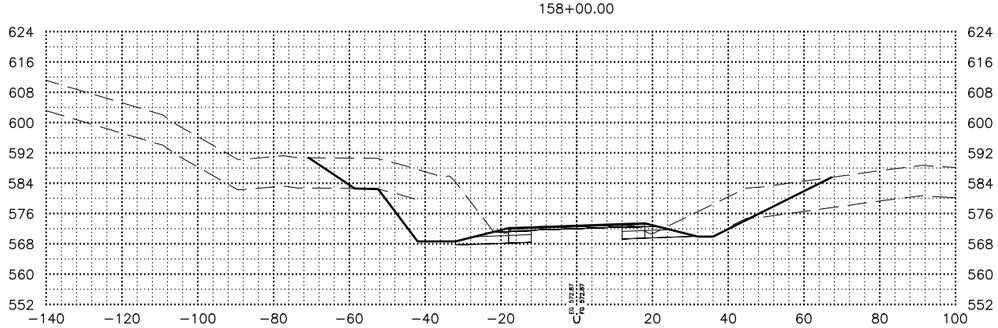

159+00.00

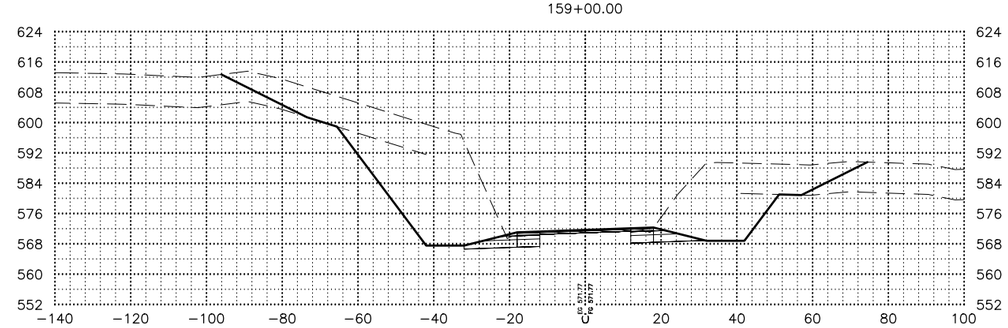

157+75.00

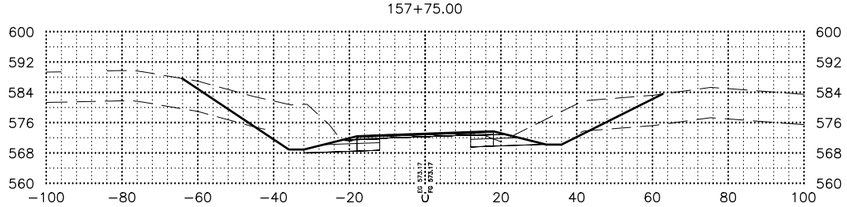

158+75.00

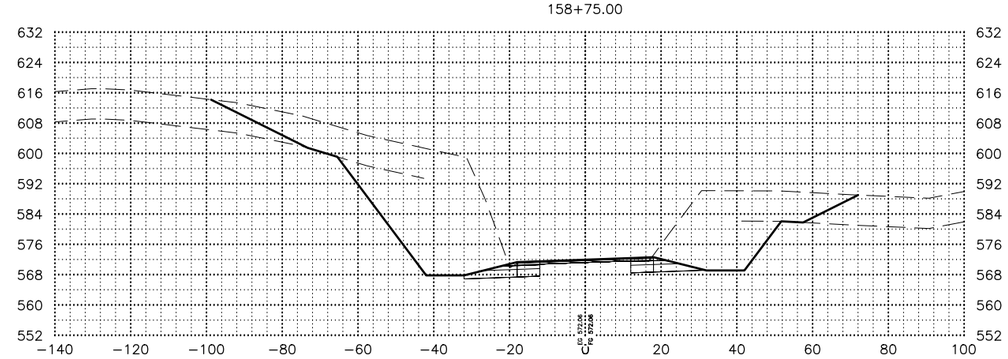

SHEET NO.	TOTAL SHEETS
X135	X254
STATE	YEAR
ALASKA	2027

PROJECT DESIGNATION

0311(031)/
Z546590000

NO.	REVISION
DATE	
NO.	REVISION
DATE	
NO.	REVISION
DATE	

STATE OF ALASKA DOT&PF
4111 AVIATION AVENUE
ANCHORAGE, AK 99502
(907) 269-0590

STATE OF ALASKA
DEPARTMENT OF TRANSPORTATION
AND PUBLIC FACILITIES

SEWARD HWY MP 25.5
TO 36 TRAIL RIVER TO
STERLING WYE REHAB

X-SECTIONS

DATE	TIME	SCALE	DESIGNED BY	CHECKED BY	DRAFTED BY
2/24/2026	4:15 PM	1"=20'	ZDK	CLE	ZK/JP

DRAWING LOCATION
W:\PROJECTS\SEWARD HWY MP 25.5-36- 54659\CIV3D\CIV3D\X-SECTION\54659 -X-SECTION_X101-200.DWG

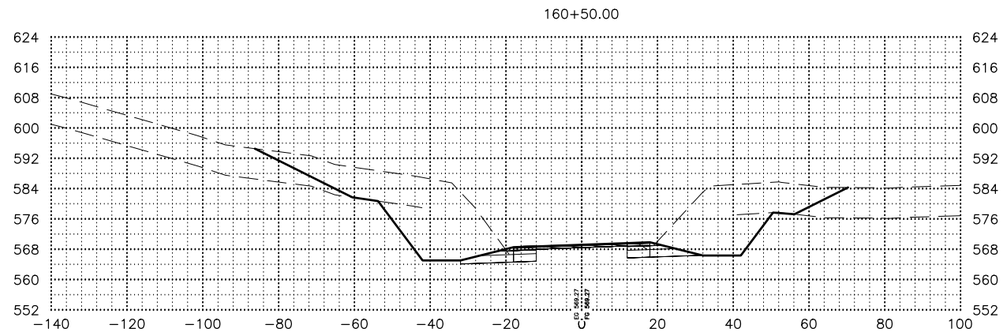

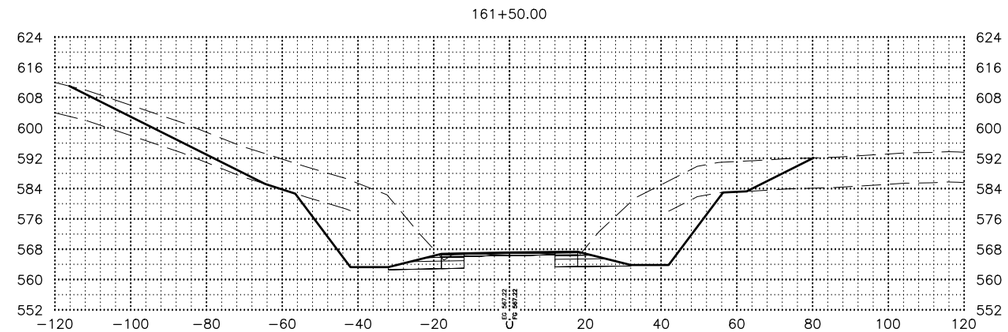

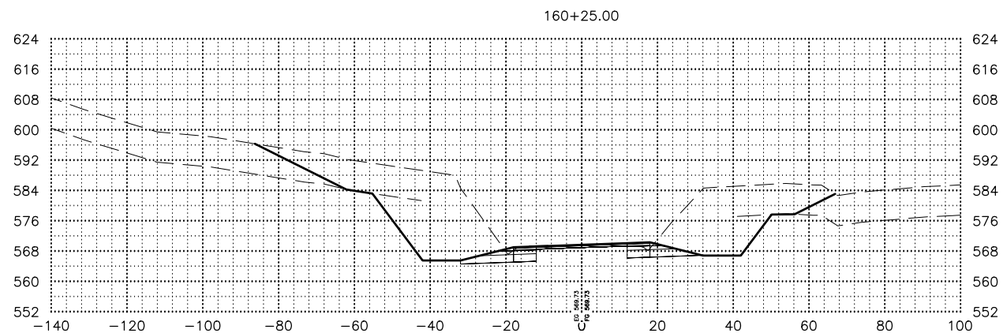

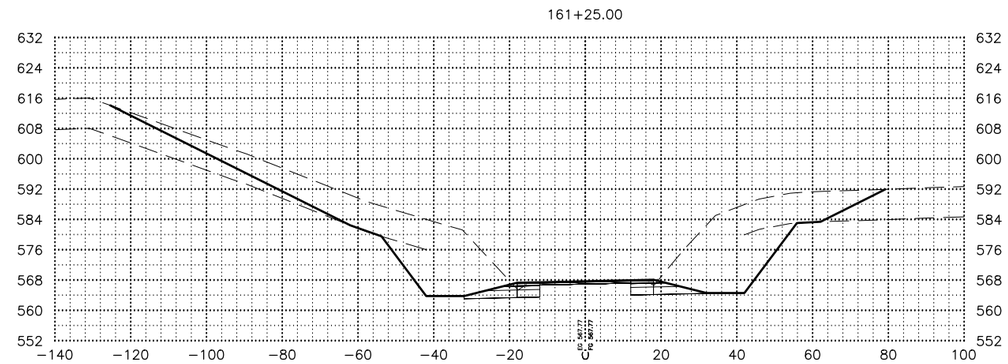

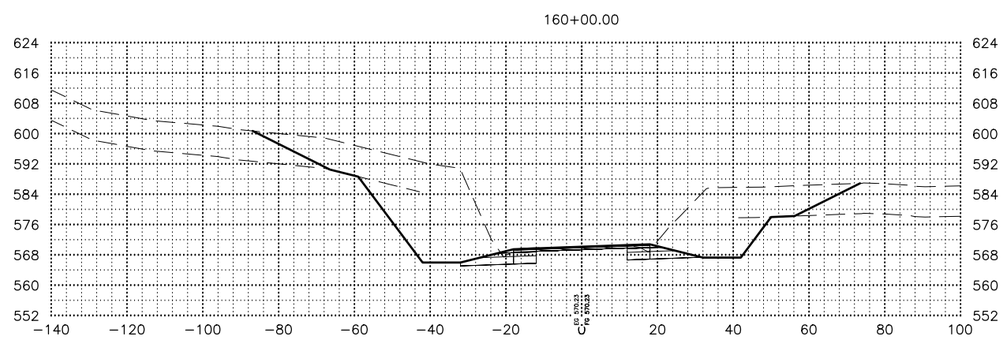

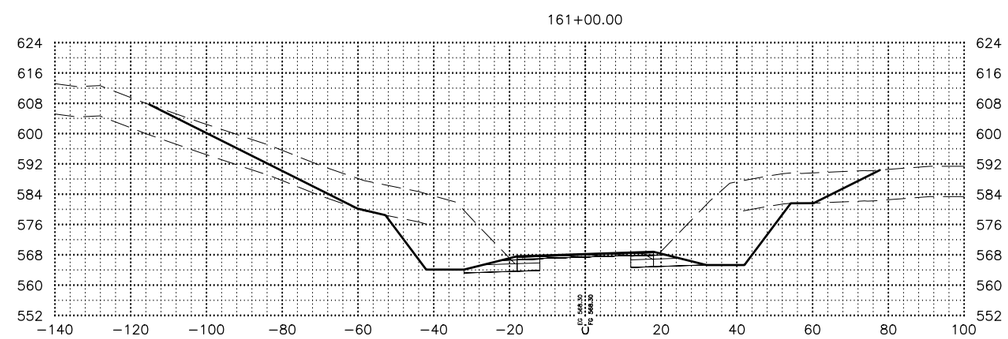

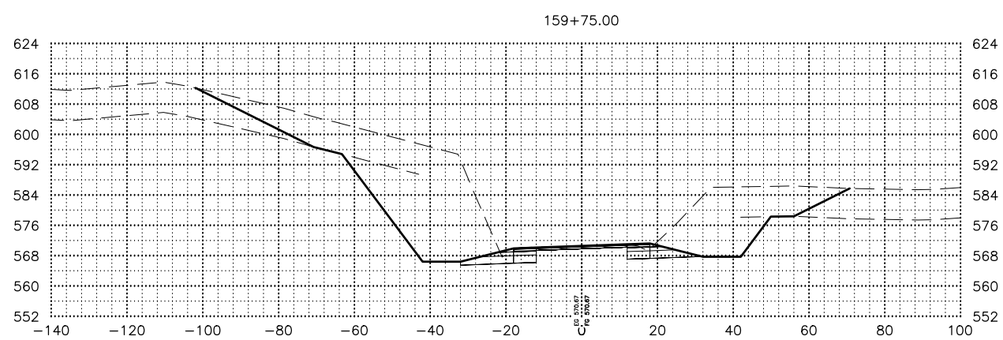

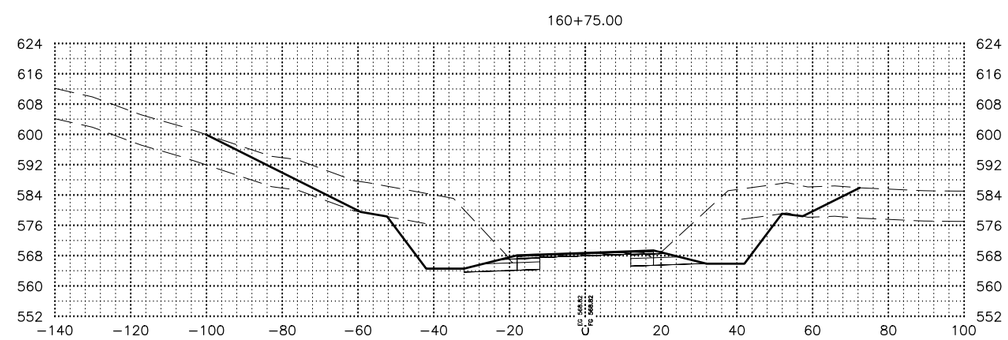

SHEET NO.	TOTAL SHEETS
X136	X254
STATE	YEAR
ALASKA	2027

PROJECT DESIGNATION

0311(031)/
Z546590000

NO.	REVISION
DATE	
NO.	REVISION
DATE	
NO.	REVISION
DATE	

STATE OF ALASKA DOT&PF
4111 AVIATION AVENUE
ANCHORAGE, AK 99502
(907) 269-0590

STATE OF ALASKA
DEPARTMENT OF TRANSPORTATION
AND PUBLIC FACILITIES

SEWARD HWY MP 25.5
TO 36 TRAIL RIVER TO
STERLING WYE REHAB

X-SECTIONS

DATE	TIME	SCALE	DESIGNED BY	CHECKED BY	DRAFTED BY
2/24/2026	4:15 PM	1"=20'	ZDK	CLE	ZK/JP

DRAWING LOCATION
W:\PROJECTS\SEWARD HWY MP 25.5-36- 54659\CIV3D\CIV3D\X-SECTION\54659 -X-SECTION_X101-200.DWG

DATE	TIME	SCALE	DESIGNED BY	ZDK
2/24/2026	4:15 PM	1"=20'	CHECKED BY	CLE
			DRAFTED BY	ZK/JP

DRAWING LOCATION
W:\PROJECTS\SEWARD HWY MP 25.5-36- 54659\CIV3D\CIV3D\X-SECTION\54659 -X-SECTION_X101-200.DWG

162+50.00

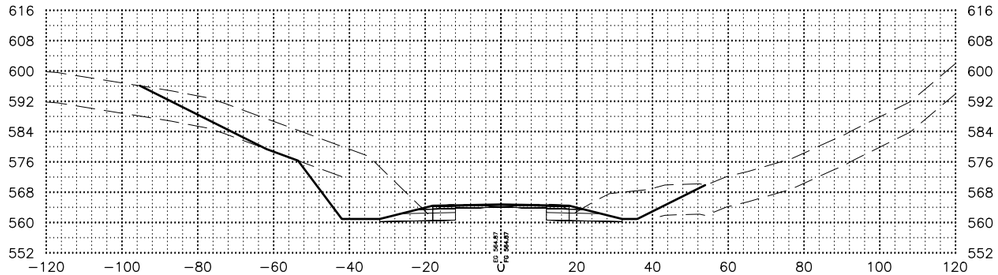

163+50.00

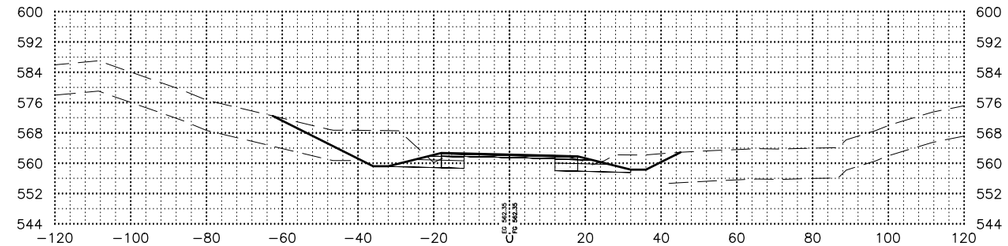

162+25.00

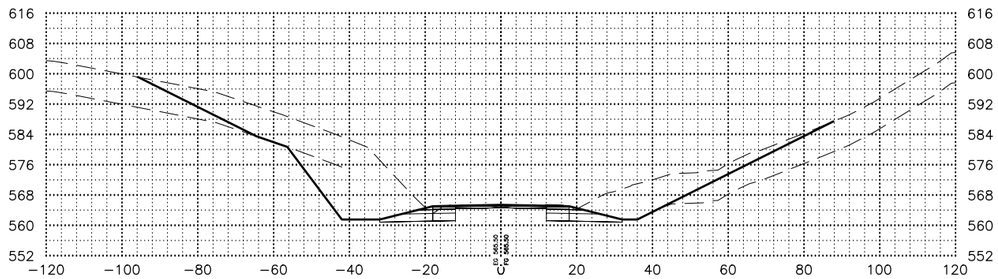

163+25.00

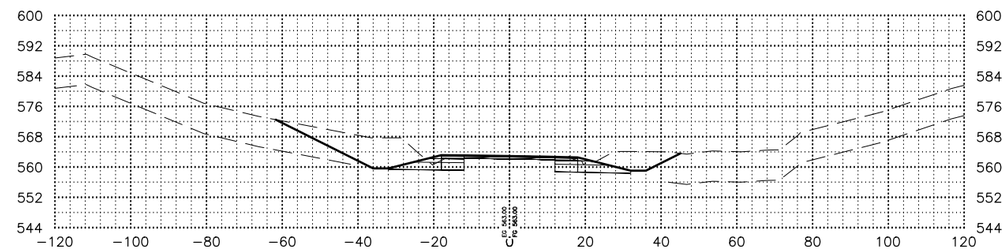

162+00.00

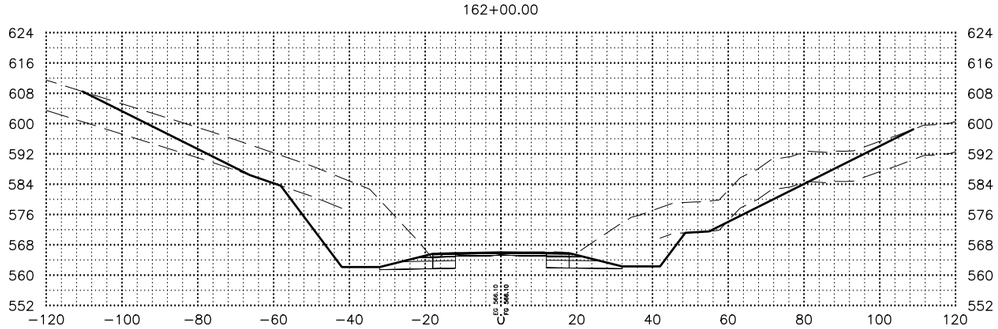

163+00.00

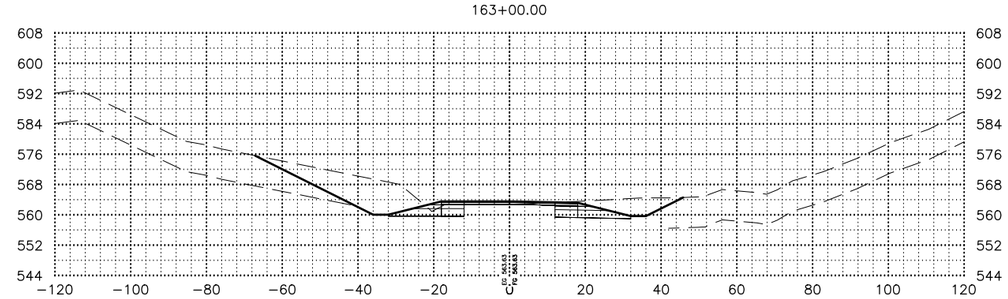

161+75.00

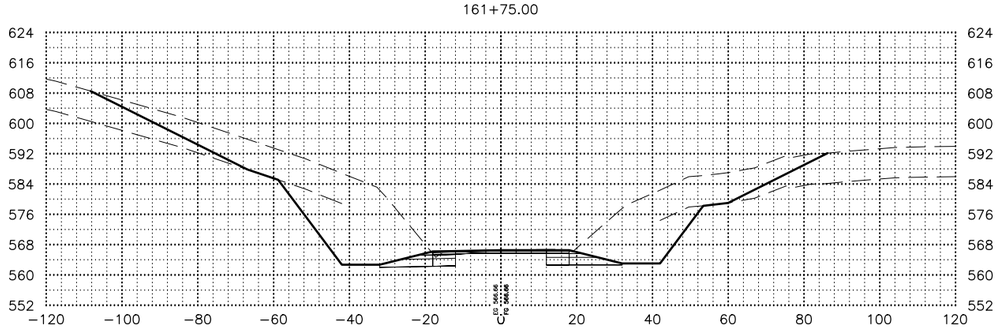

162+75.00

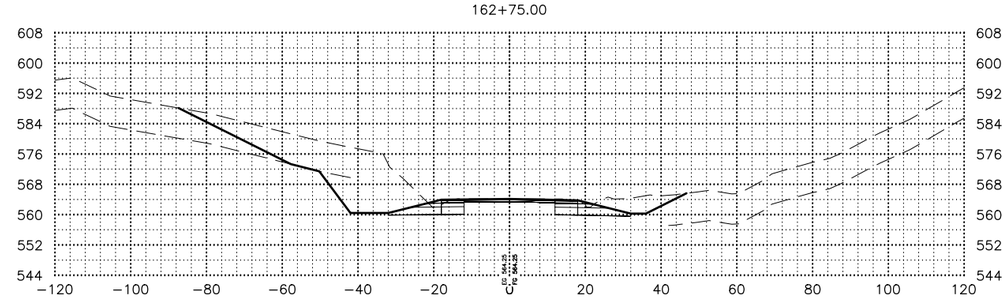

SHEET NO.	TOTAL SHEETS
X137	X254
STATE	YEAR
ALASKA	2027

PROJECT DESIGNATION
0311(031)/
Z546590000

NO.	REVISION
DATE	
NO.	REVISION
DATE	
NO.	REVISION
DATE	

STATE OF ALASKA
CLAIRE
PROFESSIONAL ENGINEER
PSE REVIEW

STATE OF ALASKA DOT&PF
4111 AVIATION AVENUE
ANCHORAGE, AK 99502
(907) 269-0590

STATE OF ALASKA
DEPARTMENT OF TRANSPORTATION
AND PUBLIC FACILITIES

SEWARD HWY MP 25.5
TO 36 TRAIL RIVER TO
STERLING WYE REHAB

X-SECTIONS

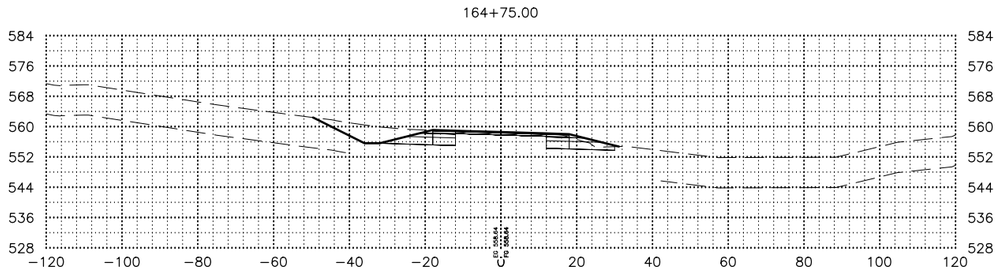

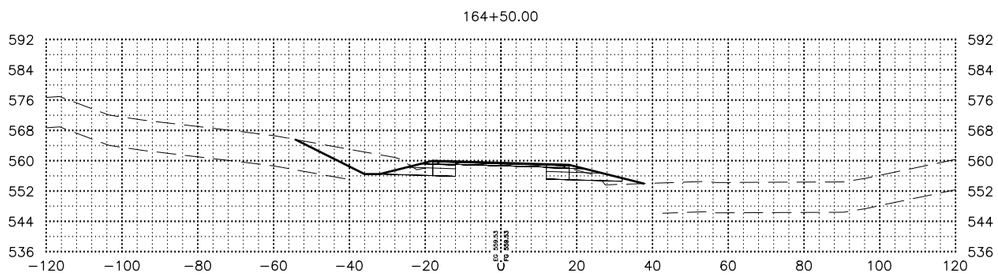

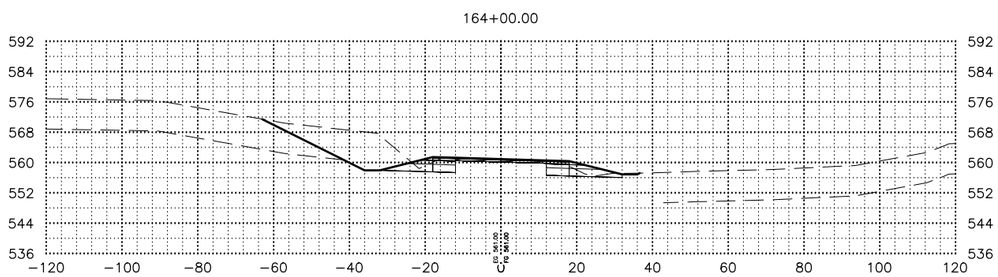

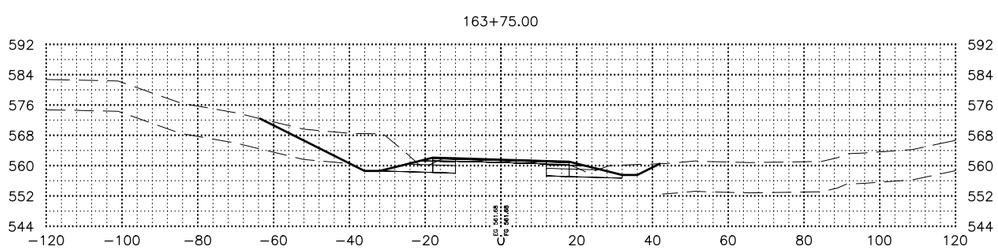

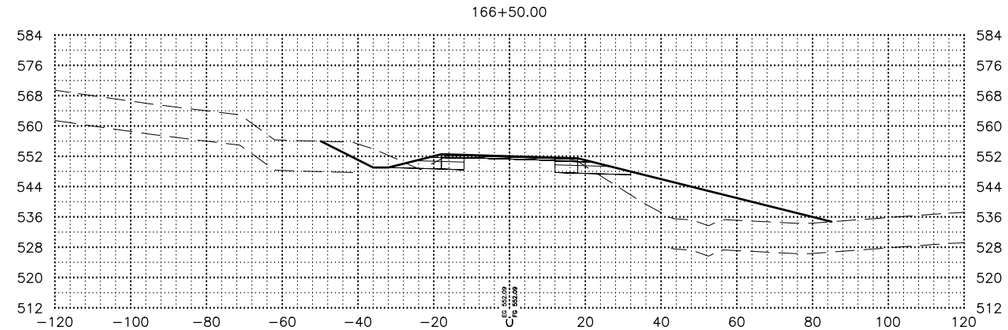

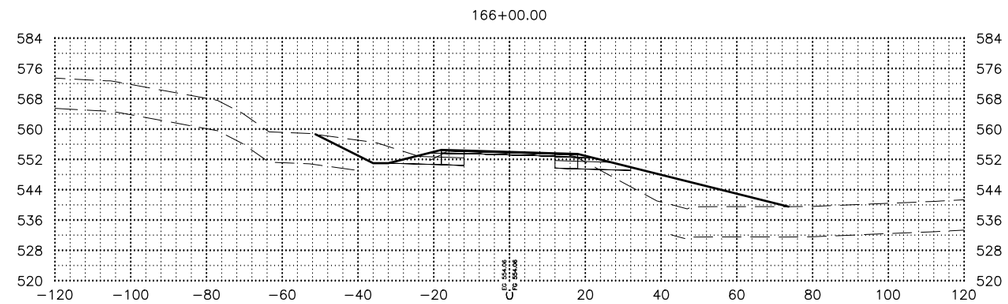

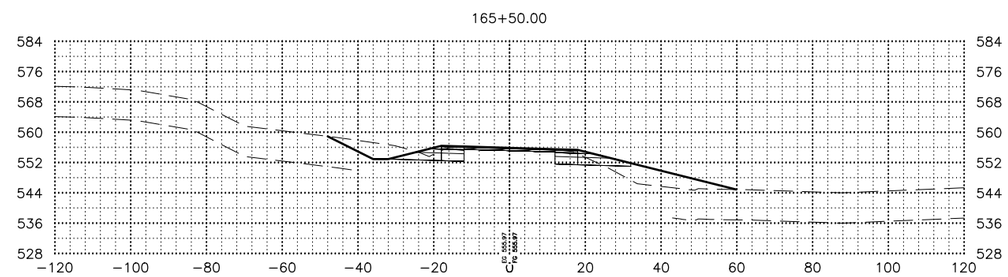

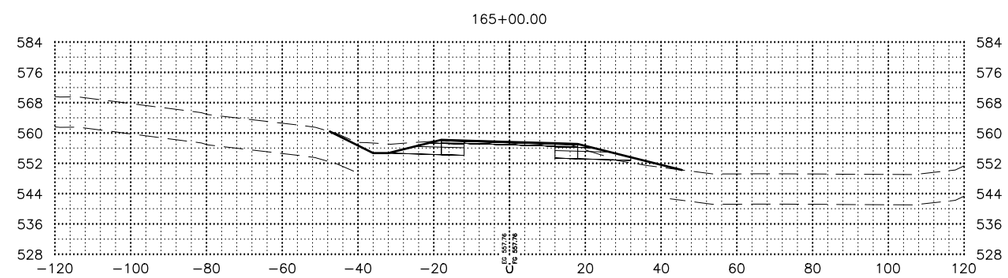

SHEET NO.	TOTAL SHEETS
X138	X254
STATE	YEAR
ALASKA	2027

PROJECT DESIGNATION

0311(031)/
Z546590000

NO.	REVISION
DATE	
NO.	REVISION
DATE	
NO.	REVISION
DATE	

STATE OF ALASKA DOT&PF
4111 AVIATION AVENUE
ANCHORAGE, AK 99502
(907) 269-0590

STATE OF ALASKA
DEPARTMENT OF TRANSPORTATION
AND PUBLIC FACILITIES

SEWARD HWY MP 25.5
TO 36 TRAIL RIVER TO
STERLING WYE REHAB

X-SECTIONS

DRAWING LOCATION
W:\PROJECTS\SEWARD HWY MP 25.5-36- 54659\CIV3D\CIV3D\X-SECTION\54659 -X-SECTION_X101-200.DWG

DATE 2/24/2026 TIME 4:16 PM
SCALE 1"=20'
DESIGNED BY ZDK
CHECKED BY CLE
DRAFTED BY ZK/JP

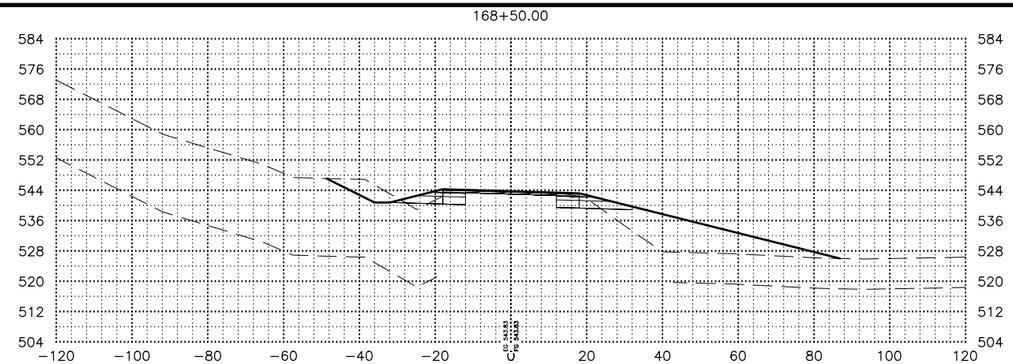

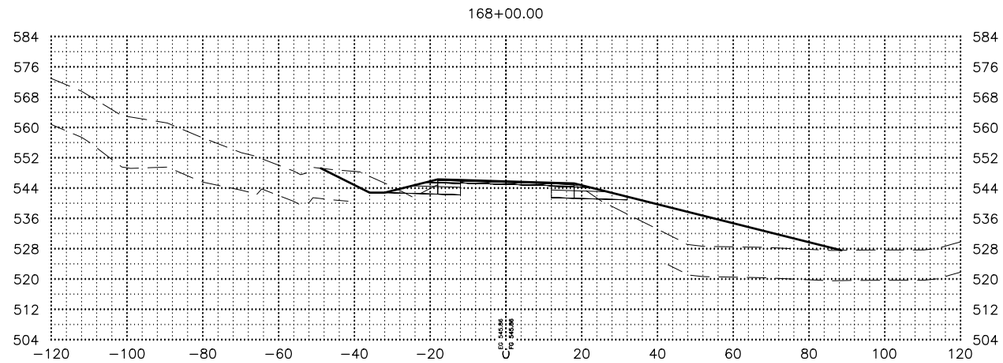

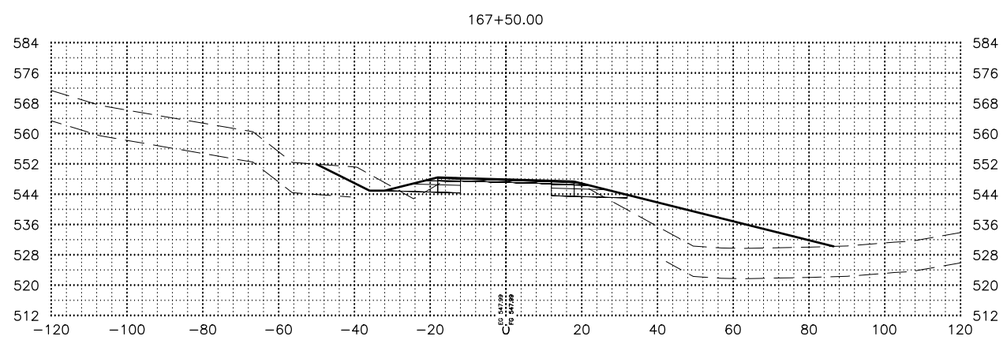

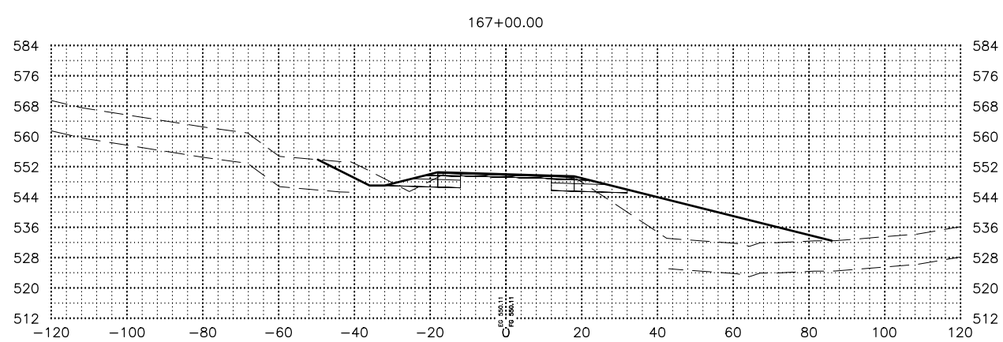

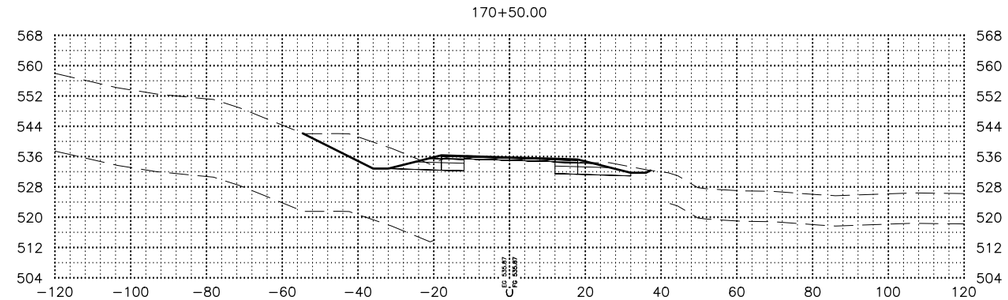

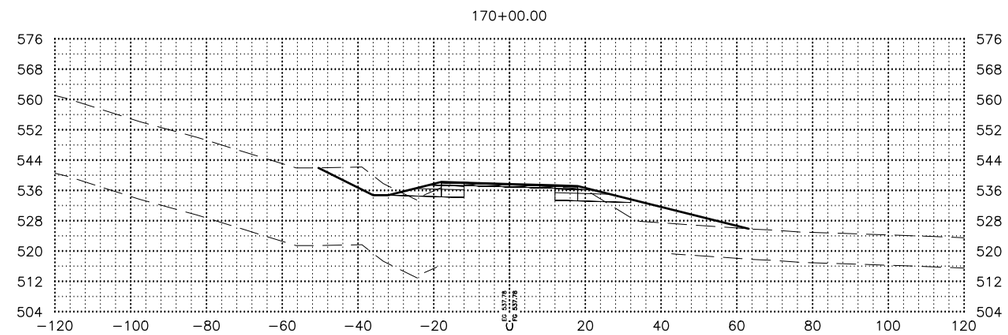

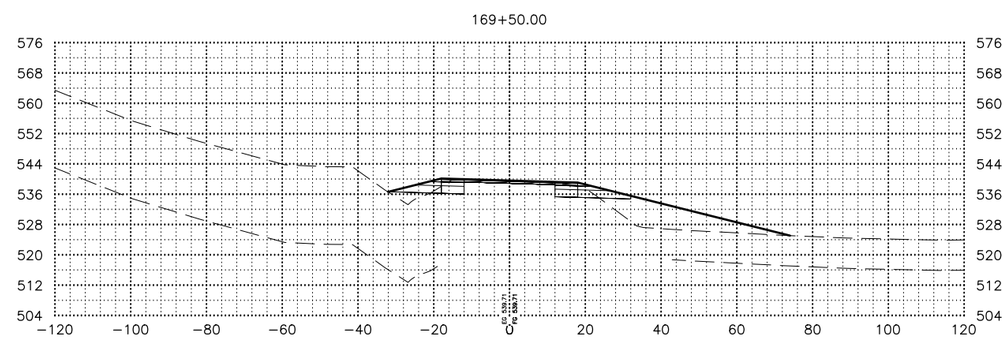

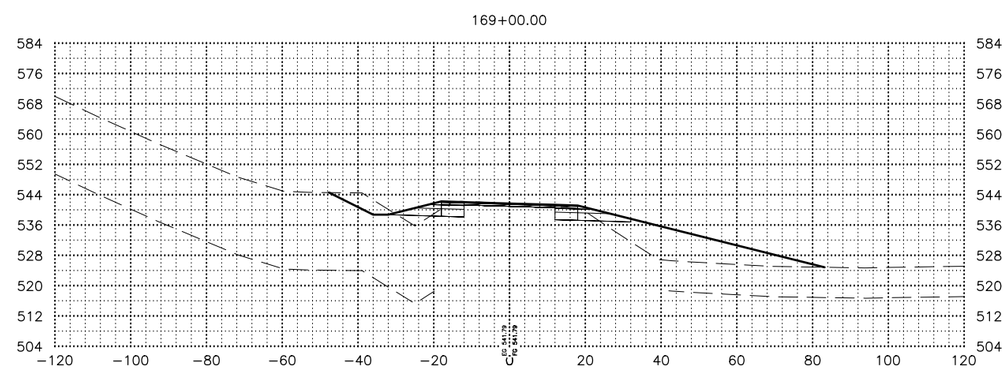

SHEET NO.	TOTAL SHEETS
X139	X254
STATE	YEAR
ALASKA	2027

PROJECT DESIGNATION

0311(031)/
Z546590000

NO.	REVISION
DATE	
NO.	REVISION
DATE	
NO.	REVISION
DATE	

STATE OF ALASKA DOT&PF
4111 AVIATION AVENUE
ANCHORAGE, AK 99502
(907) 269-0590

STATE OF ALASKA
DEPARTMENT OF TRANSPORTATION
AND PUBLIC FACILITIES

SEWARD HWY MP 25.5
TO 36 TRAIL RIVER TO
STERLING WYE REHAB

X-SECTIONS

DATE 2/24/2026 TIME 4:16 PM
SCALE 1"=20'
DESIGNED BY ZDK
CHECKED BY CLE
DRAFTED BY ZK/JP

DRAWING LOCATION
W:\PROJECTS\SEWARD HWY MP 25.5-36- 54659\CIV3D\CIV3D\X-SECTION\54659 -X-SECTION_X101-200.DWG

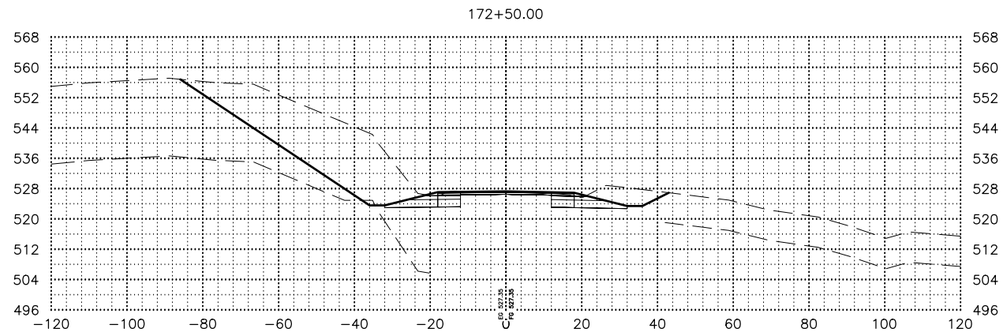

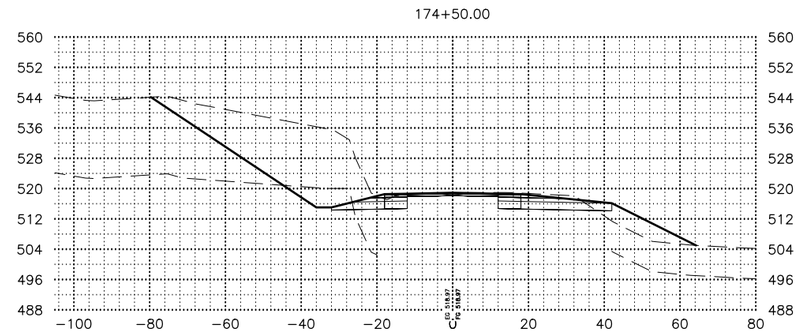

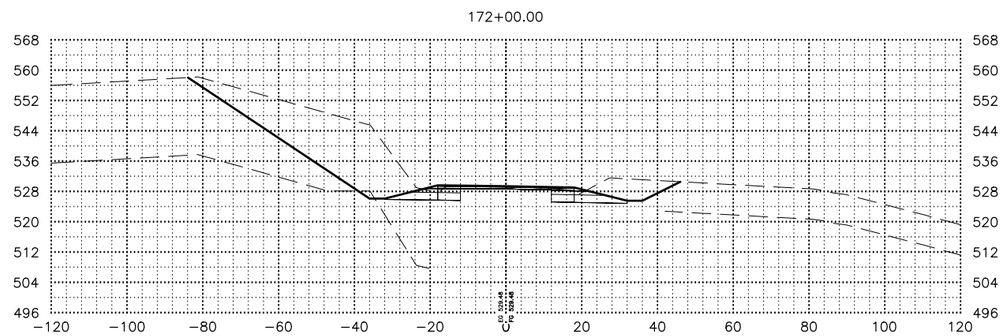

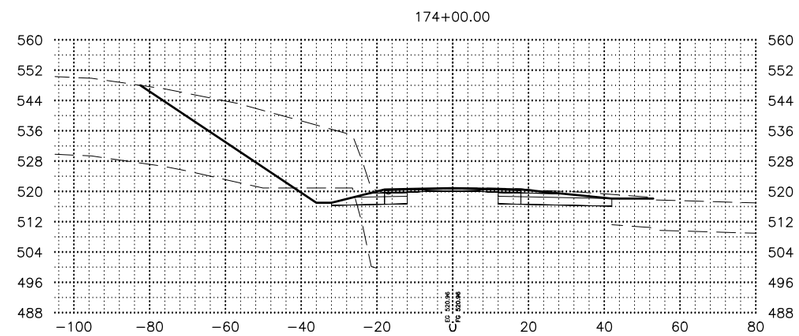

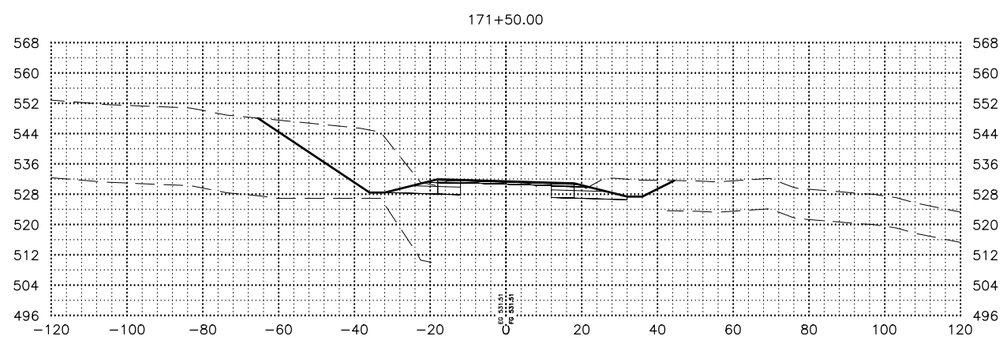

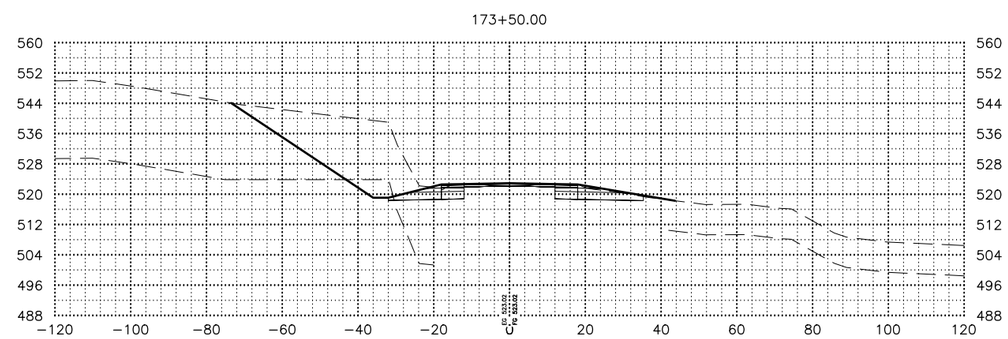

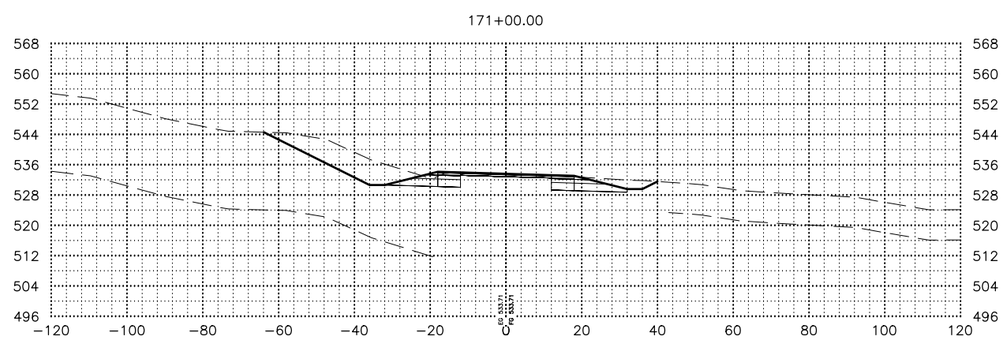

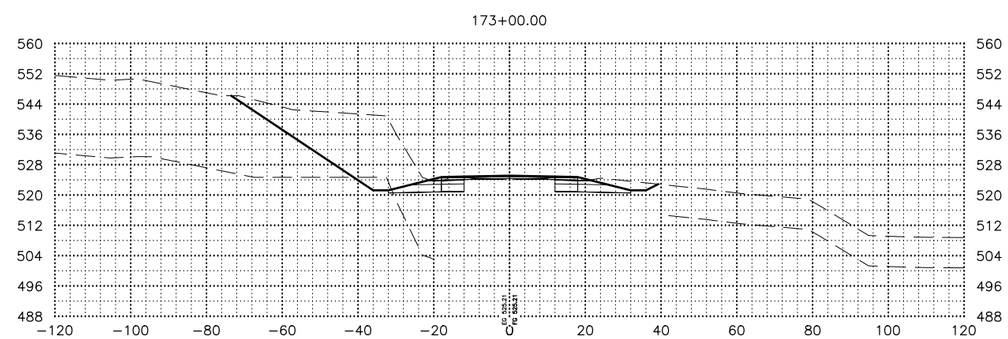

SHEET NO.	TOTAL SHEETS
X140	X254
STATE	YEAR
ALASKA	2027

PROJECT DESIGNATION

0311(031)/
Z546590000

NO.	REVISION
DATE	
NO.	REVISION
DATE	
NO.	REVISION
DATE	

STATE OF ALASKA DOT&PF
4111 AVIATION AVENUE
ANCHORAGE, AK 99502
(907) 269-0590

STATE OF ALASKA
DEPARTMENT OF TRANSPORTATION
AND PUBLIC FACILITIES

SEWARD HWY MP 25.5
TO 36 TRAIL RIVER TO
STERLING WYE REHAB

X-SECTIONS

DRAWING LOCATION
W:\PROJECTS\SEWARD HWY MP 25.5-36- 54659\CIV3D\CIV3D\X-SECTION\54659 -X-SECTION_X101-200.DWG

DATE 2/24/2026 TIME 4:16 PM
SCALE 1"=20'
DESIGNED BY ZDK
CHECKED BY CLE
DRAFTED BY ZK/JP

176+50.00

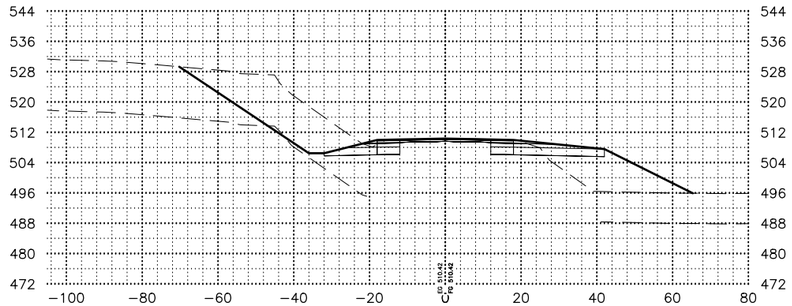

178+50.00

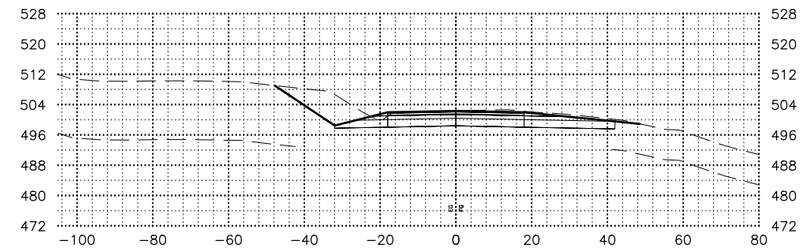

176+00.00

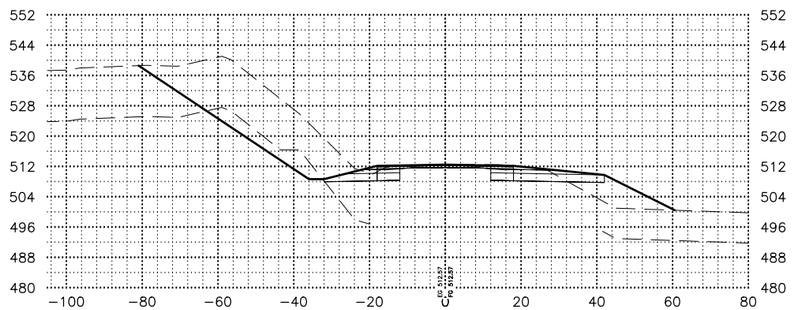

178+00.00

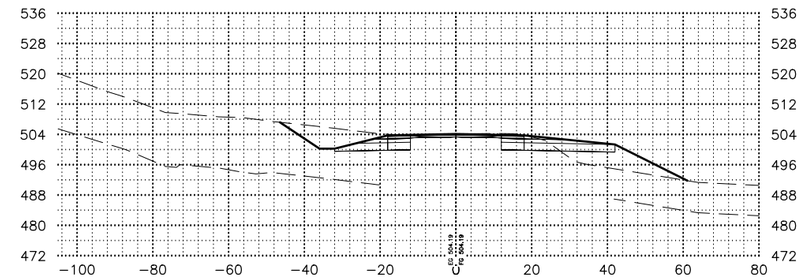

175+50.00

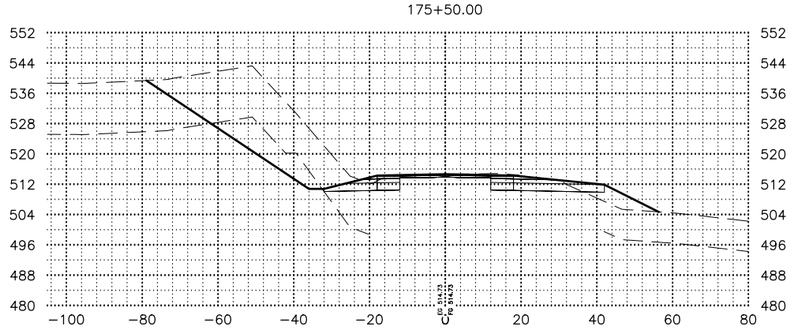

177+50.00

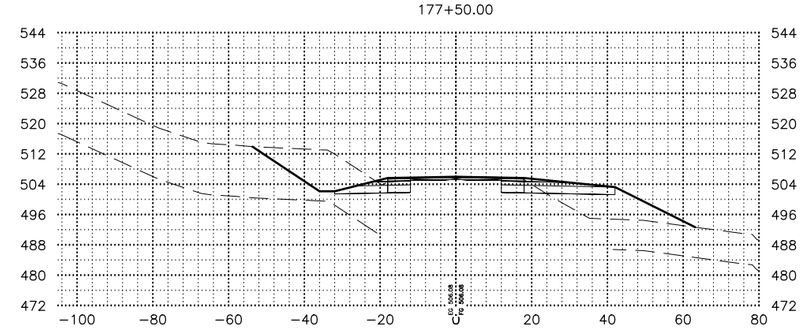

175+00.00

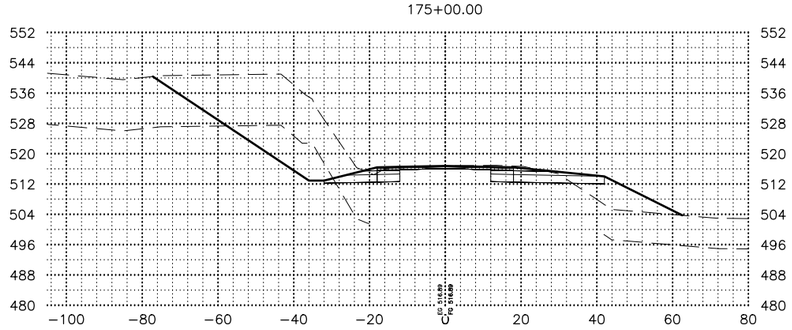

177+00.00

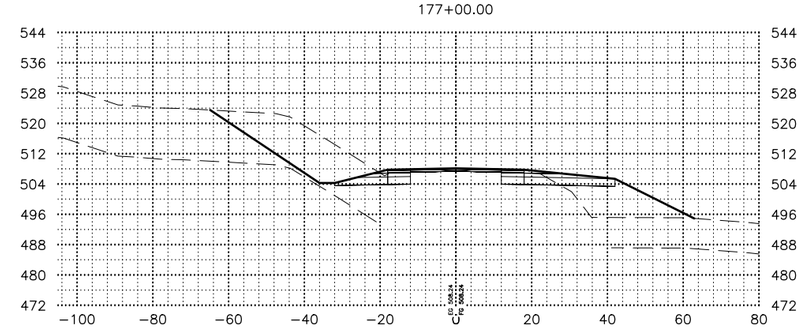

SHEET NO.	TOTAL SHEETS
X141	X254
STATE	YEAR
ALASKA	2027

PROJECT DESIGNATION

0311(031)/
Z546590000

NO.	REVISION
DATE	
NO.	REVISION
DATE	
NO.	REVISION
DATE	

PSER REVIEW
STATE OF ALASKA
CLAIRE
REGISTERED PROFESSIONAL ENGINEER

STATE OF ALASKA DOT&PF
4111 AVIATION AVENUE
ANCHORAGE, AK 99502
(907) 269-0590

STATE OF ALASKA
DEPARTMENT OF TRANSPORTATION
AND PUBLIC FACILITIES

SEWARD HWY MP 25.5
TO 36 TRAIL RIVER TO
STERLING WYE REHAB

X-SECTIONS

DATE	TIME
2/24/2026	4:16 PM

SCALE
1"=20'

DESIGNED BY	ZDK
CHECKED BY	CLE
DRAFTED BY	ZK/JP

DRAWING LOCATION
W:\PROJECTS\SEWARD HWY MP 25.5-36- 54659\CIV3D\CIV3D\X-SECTION\54659 -X-SECTION_X101-200.DWG

179+50.00

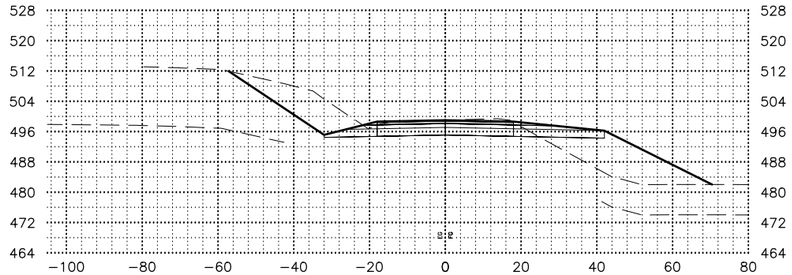

180+50.00

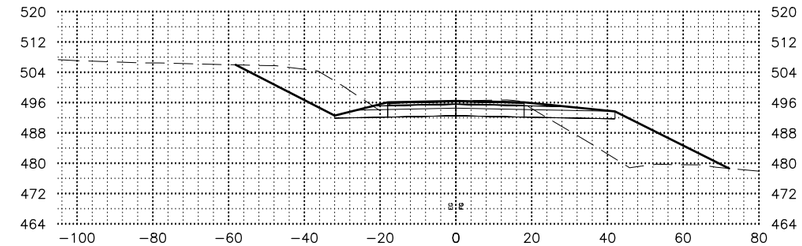

179+25.00

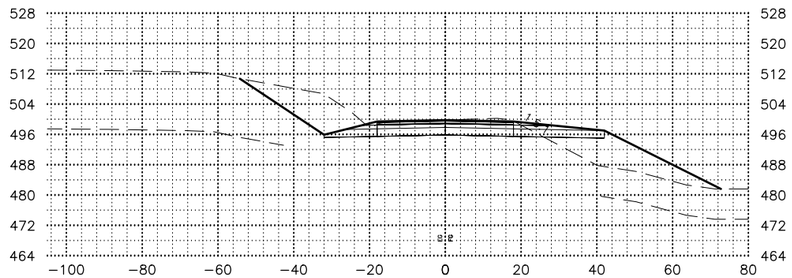

180+25.00

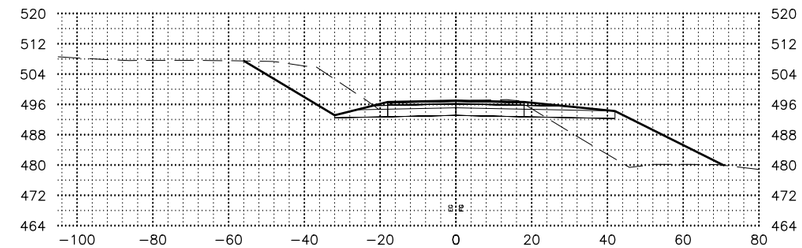

179+00.00

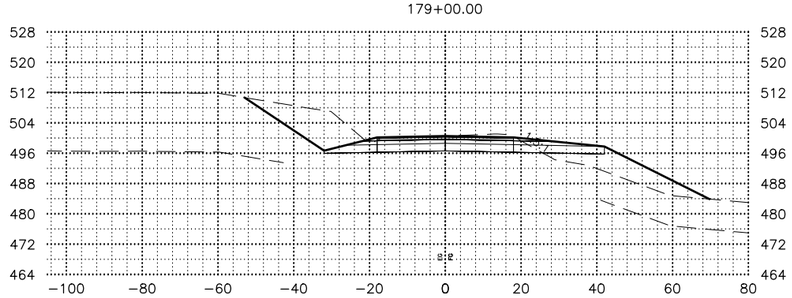

180+00.00

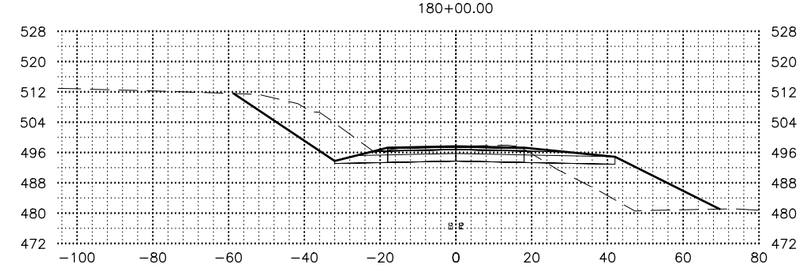

178+75.00

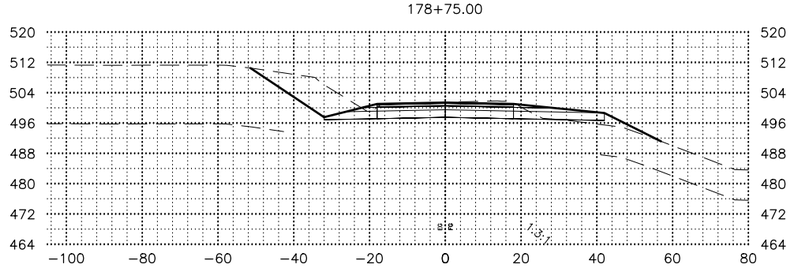

179+75.00

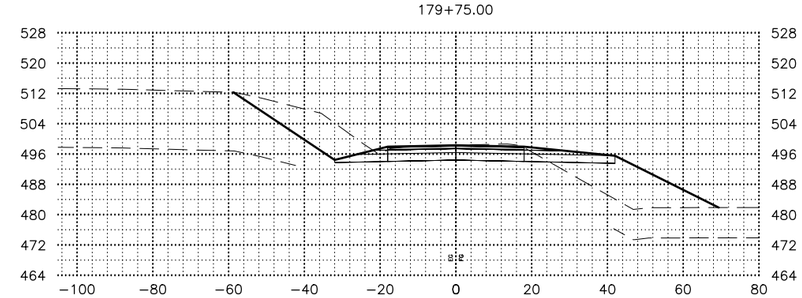

SHEET NO.	TOTAL SHEETS
X142	X254
STATE	YEAR
ALASKA	2027

PROJECT DESIGNATION

0311(031)/ Z546590000

NO.	REVISION
DATE	
NO.	REVISION
DATE	
NO.	REVISION
DATE	

STATE OF ALASKA DOT&PF
4111 AVIATION AVENUE
ANCHORAGE, AK 99502
(907) 269-0590

STATE OF ALASKA
DEPARTMENT OF TRANSPORTATION
AND PUBLIC FACILITIES

SEWARD HWY MP 25.5 TO 36 TRAIL RIVER TO STERLING WYE REHAB

X-SECTIONS

DATE 2/24/2026 TIME 4:16 PM
SCALE 1"=20'
DESIGNED BY ZDK
CHECKED BY CLE
DRAFTED BY ZK/JP

DRAWING LOCATION
W:\PROJECTS\SEWARD HWY MP 25.5-36- 54659\CIV3D\CIV3D\X-SECTION\54659 -X-SECTION_X101-200.DWG

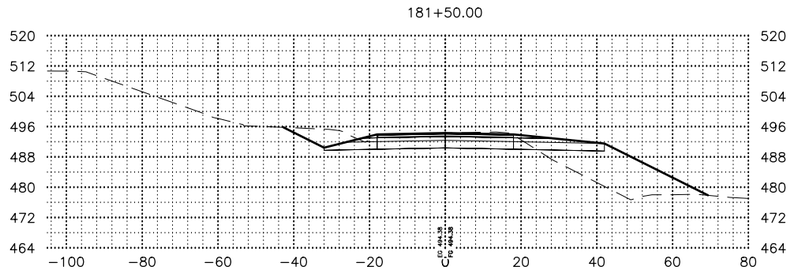

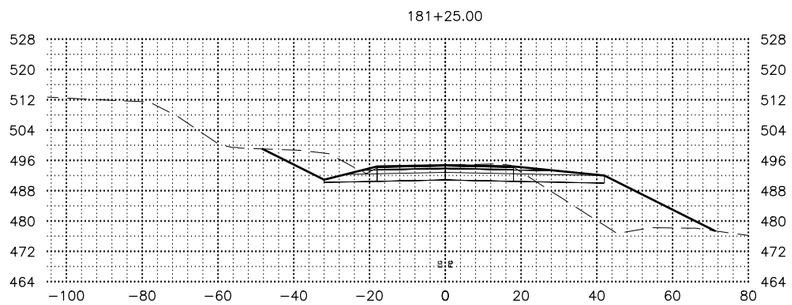

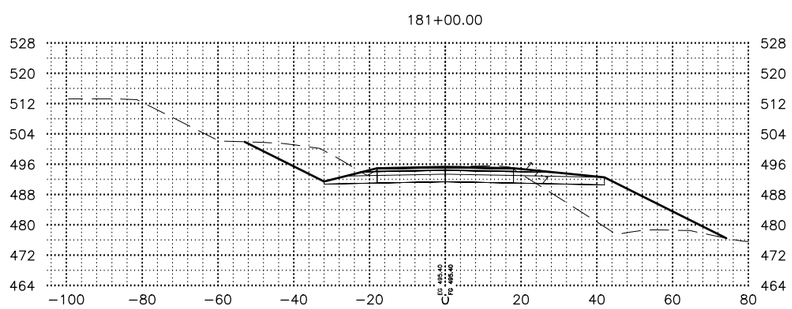

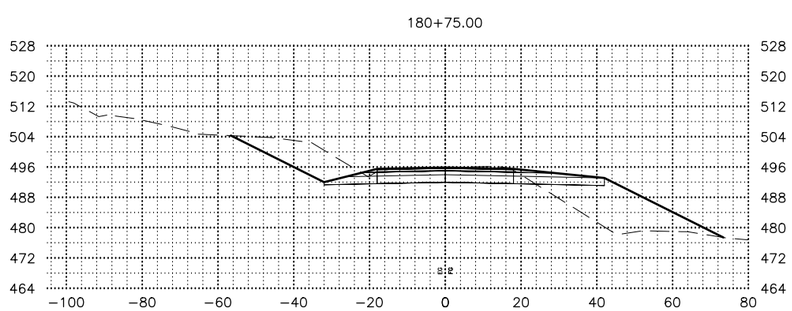

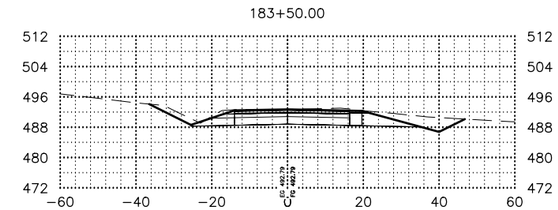

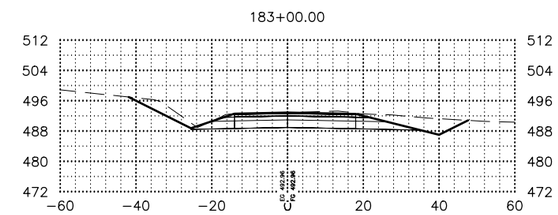

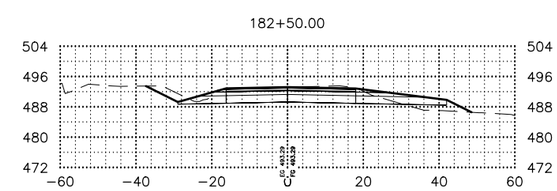

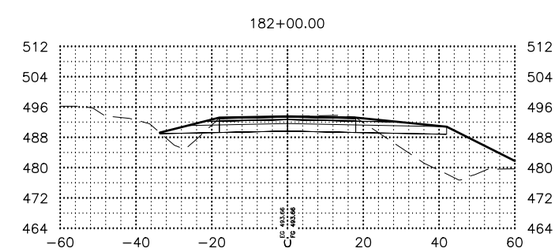

SHEET NO.	TOTAL SHEETS
X143	X254
STATE	YEAR
ALASKA	2027

PROJECT DESIGNATION

0311(031)/
Z546590000

NO.	REVISION
DATE	
NO.	REVISION
DATE	
NO.	REVISION
DATE	

STATE OF ALASKA
PROFESSIONAL ENGINEER
CLAIRE
PSSL
REVIEW

STATE OF ALASKA DOT&PF
4111 AVIATION AVENUE
ANCHORAGE, AK 99502
(907) 269-0590

STATE OF ALASKA
DEPARTMENT OF TRANSPORTATION
AND PUBLIC FACILITIES

SEWARD HWY MP 25.5
TO 36 TRAIL RIVER TO
STERLING WYE REHAB

X-SECTIONS

DATE	TIME	SCALE	DESIGNED BY	CHECKED BY	DRAFTED BY
2/24/2026	4:16 PM	1"=20'	ZDK	CLE	ZK/JP

DRAWING LOCATION
W:\PROJECTS\SEWARD HWY MP 25.5-36- 54659\CIV3D\CIV3D\X-SECTION\54659 -X-SECTION_X101-200.DWG

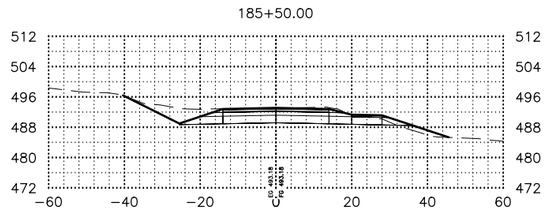

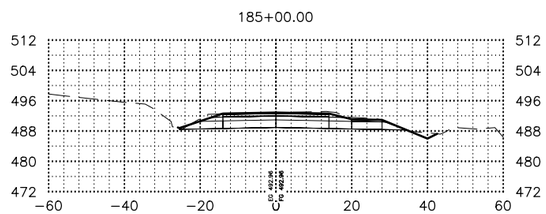

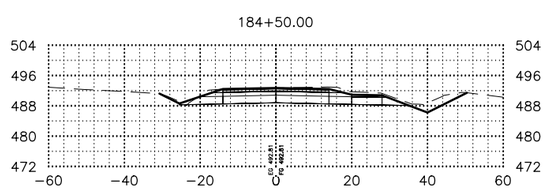

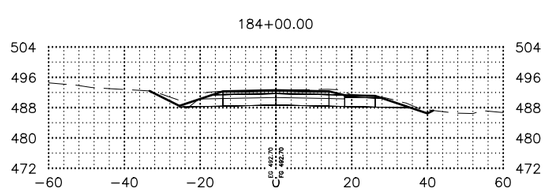

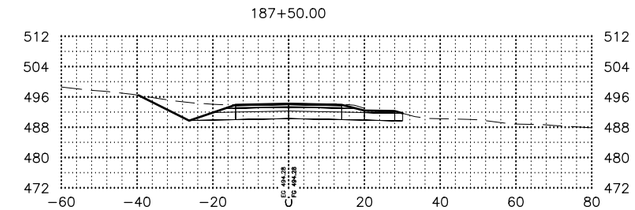

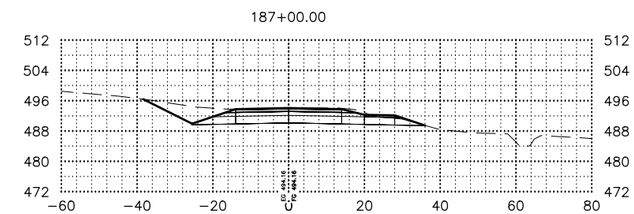

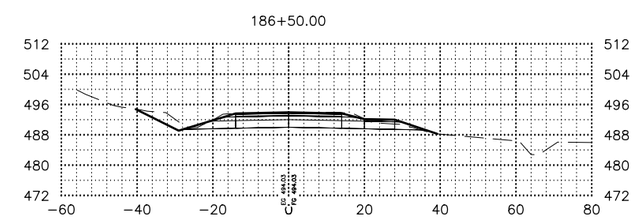

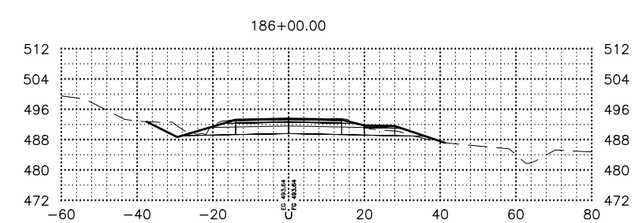

SHEET NO.	TOTAL SHEETS
X144	X254
STATE	YEAR
ALASKA	2027

PROJECT DESIGNATION

0311(031)/
Z546590000

NO.	REVISION
DATE	
NO.	REVISION
DATE	
NO.	REVISION
DATE	

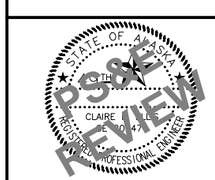

STATE OF ALASKA DOT&PF
4111 AVIATION AVENUE
ANCHORAGE, AK 99502
(907) 269-0590

STATE OF ALASKA
DEPARTMENT OF TRANSPORTATION
AND PUBLIC FACILITIES

SEWARD HWY MP 25.5
TO 36 TRAIL RIVER TO
STERLING WYE REHAB

X-SECTIONS

DRAWING LOCATION
W:\PROJECTS\SEWARD HWY MP 25.5-36- 54659\CIV3D\CIV3D\X-SECTION\54659 -X-SECTION_X101-200.DWG

DATE 2/24/2026 TIME 4:16 PM
SCALE 1"=20'
DESIGNED BY ZDK
CHECKED BY CLE
DRAFTED BY ZK/JP

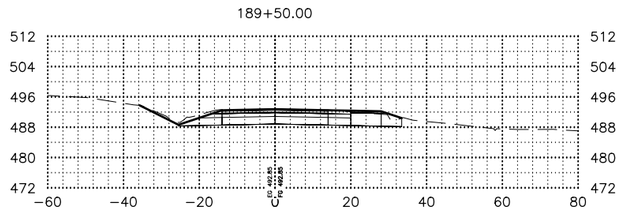

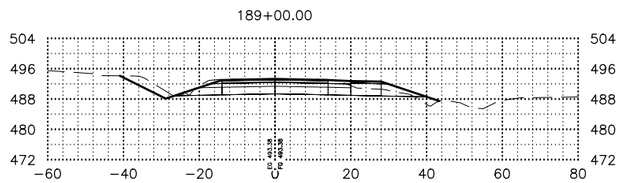

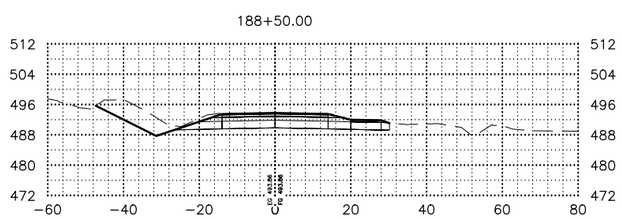

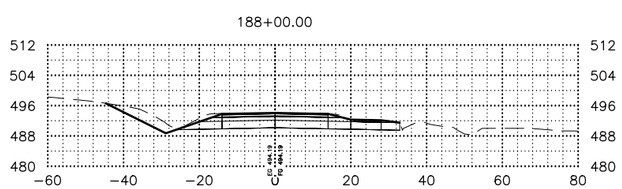

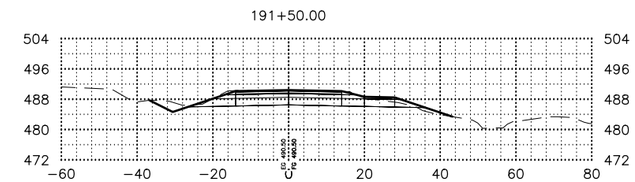

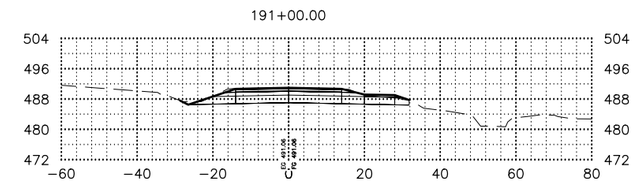

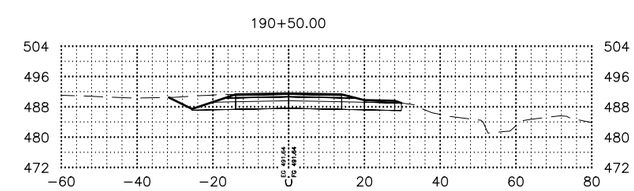

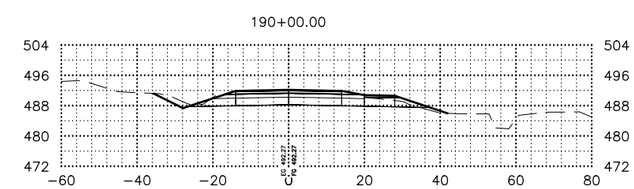

SHEET NO.	TOTAL SHEETS
X145	X254
STATE	YEAR
ALASKA	2027

PROJECT DESIGNATION

0311(031)/
Z546590000

NO.	REVISION
DATE	
NO.	REVISION
DATE	
NO.	REVISION
DATE	

STATE OF ALASKA DOT&PF
4111 AVIATION AVENUE
ANCHORAGE, AK 99502
(907) 269-0590

STATE OF ALASKA
DEPARTMENT OF TRANSPORTATION
AND PUBLIC FACILITIES

SEWARD HWY MP 25.5
TO 36 TRAIL RIVER TO
STERLING WYE REHAB

X-SECTIONS

DESIGNED BY	ZDK
CHECKED BY	CLE
DRAFTED BY	ZK/JP
SCALE	1"=20'
DATE	2/24/2026
TIME	4:16 PM

DRAWING LOCATION
W:\PROJECTS\SEWARD HWY MP 25.5-36- 54659\CIV3D\CIV3D\X-SECTION\54659 -X-SECTION_X101-200.DWG

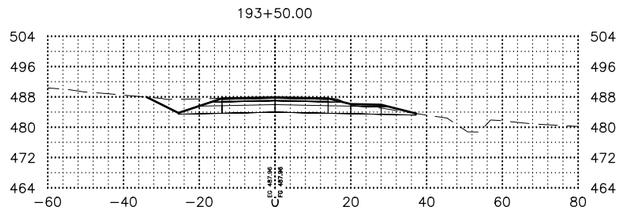

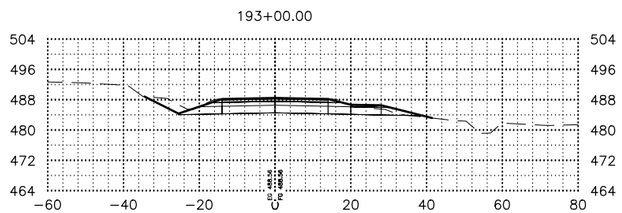

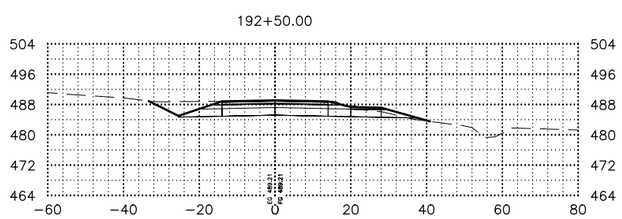

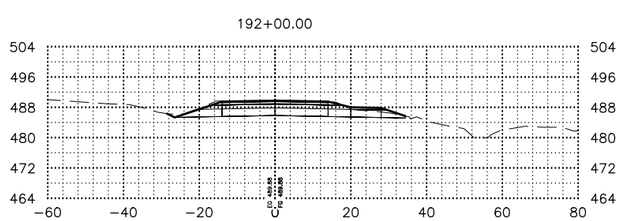

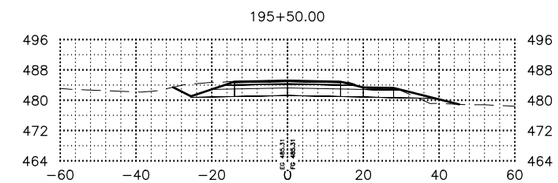

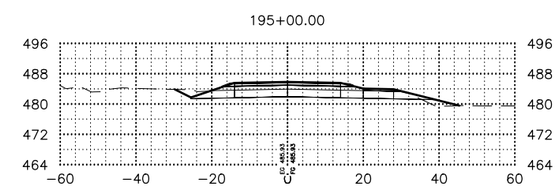

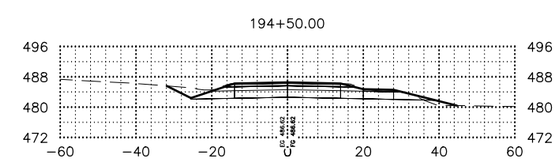

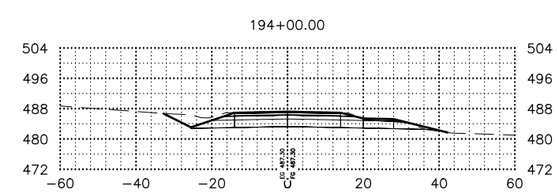

SHEET NO.	TOTAL SHEETS
X146	X254
STATE	YEAR
ALASKA	2027

PROJECT DESIGNATION

0311(031)/
Z546590000

NO.	REVISION
DATE	
NO.	REVISION
DATE	
NO.	REVISION
DATE	

STATE OF ALASKA
CLAIRE
PROFESSIONAL ENGINEER
PSE REVIEW

STATE OF ALASKA DOT&PF
4111 AVIATION AVENUE
ANCHORAGE, AK 99502
(907) 269-0590

STATE OF ALASKA
DEPARTMENT OF TRANSPORTATION
AND PUBLIC FACILITIES

SEWARD HWY MP 25.5
TO 36 TRAIL RIVER TO
STERLING WYE REHAB

X-SECTIONS

DESIGNED BY	ZDK
CHECKED BY	CLE
DRAFTED BY	ZK/JP

SCALE 1"=20'

DATE 2/24/2026 TIME 4:16 PM

DRAWING LOCATION
W:\PROJECTS\SEWARD HWY MP 25.5-36- 54659\CIV3D\CIV3D\X-SECTION\54659 -X-SECTION_X101-200.DWG

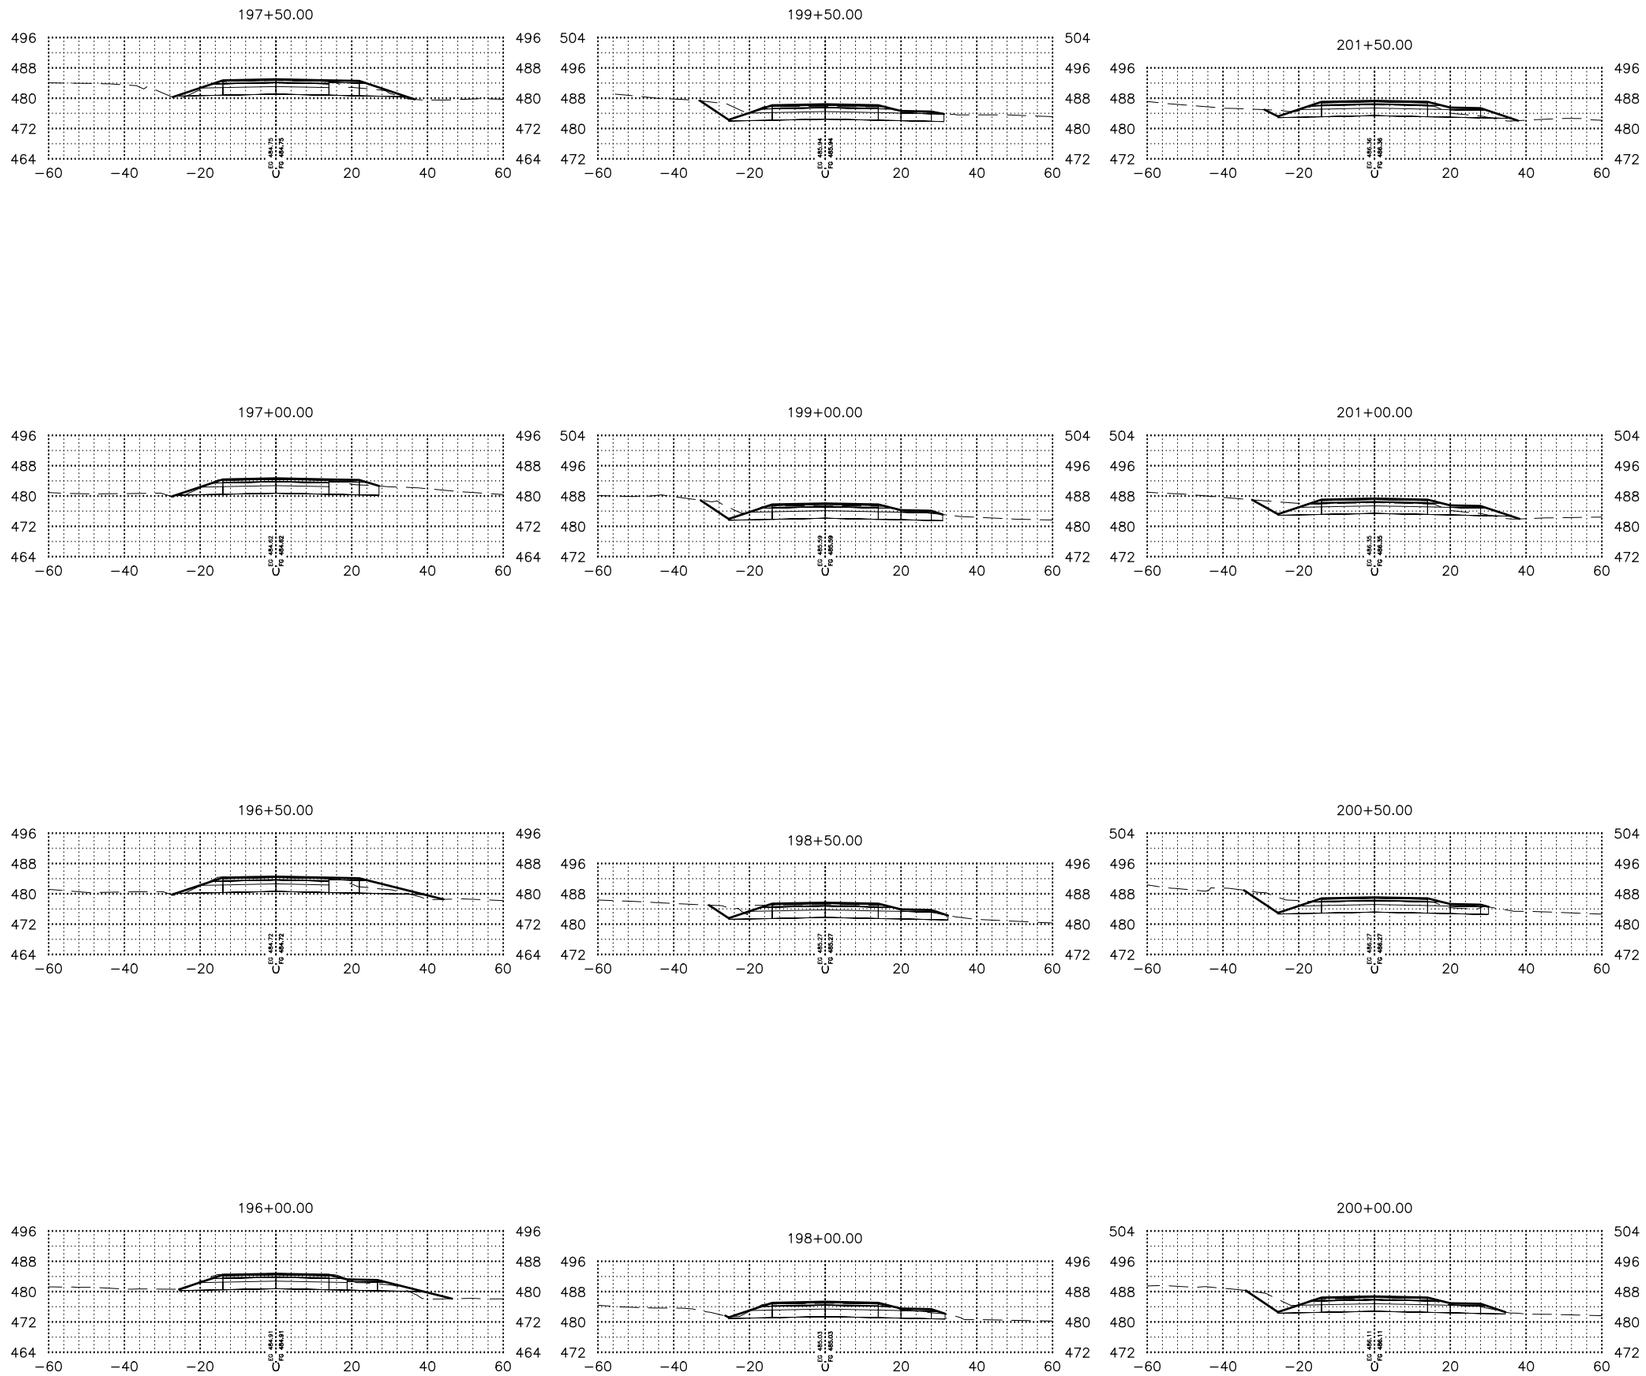

SHEET NO.	TOTAL SHEETS
X147	X254
STATE	YEAR
ALASKA	2027

PROJECT DESIGNATION

0311(031)/
Z546590000

NO.	REVISION
DATE	
NO.	REVISION
DATE	
NO.	REVISION
DATE	

STATE OF ALASKA DOT&PF
4111 AVIATION AVENUE
ANCHORAGE, AK 99502
(907) 269-0590

STATE OF ALASKA
DEPARTMENT OF TRANSPORTATION
AND PUBLIC FACILITIES

SEWARD HWY MP 25.5
TO 36 TRAIL RIVER TO
STERLING WYE REHAB

X-SECTIONS

DATE	TIME	SCALE	DESIGNED BY	CHECKED BY	DRAFTED BY
2/24/2026	4:16 PM	1"=20'	ZDK	CLE	ZK/JP

DRAWING LOCATION
W:\PROJECTS\SEWARD HWY MP 25.5-36- 54659\CIV3D\CIV3D\X-SECTION\54659 -X-SECTION_X101-200.DWG

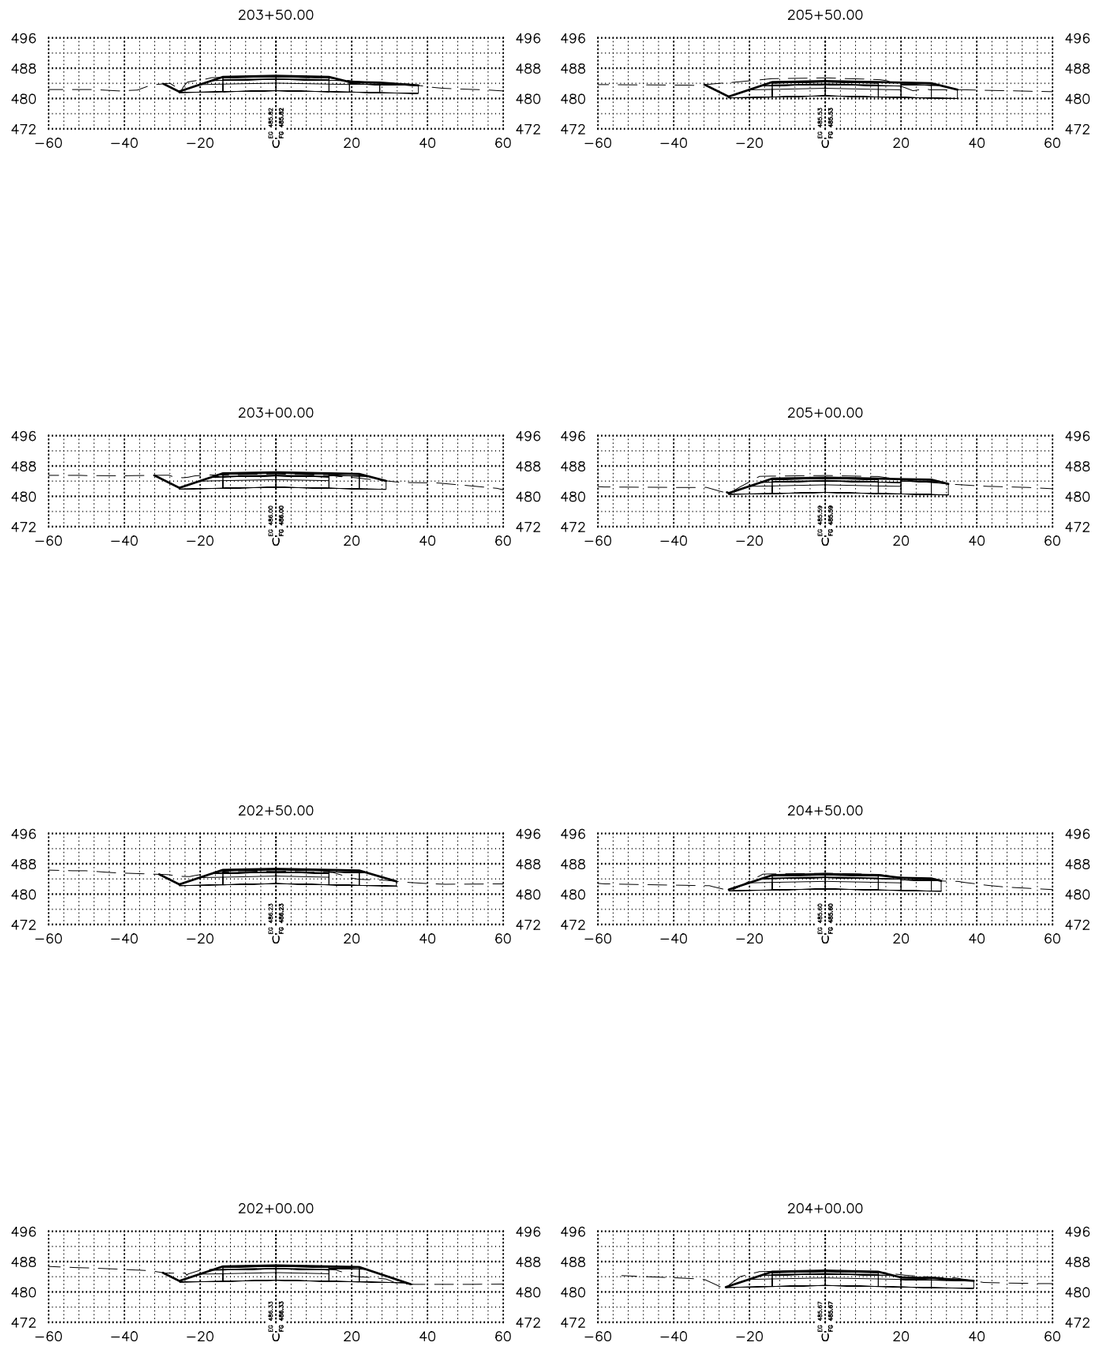

SHEET NO.	TOTAL SHEETS
X148	X254
STATE	YEAR
ALASKA	2027

PROJECT DESIGNATION

0311(031)/
Z546590000

NO.	REVISION
DATE	
NO.	REVISION
DATE	
NO.	REVISION
DATE	

PSL REVIEW
STATE OF ALASKA
CLAIRE
PROFESSIONAL ENGINEER

STATE OF ALASKA DOT&PF
4111 AVIATION AVENUE
ANCHORAGE, AK 99502
(907) 269-0590

STATE OF ALASKA
DEPARTMENT OF TRANSPORTATION
AND PUBLIC FACILITIES

SEWARD HWY MP 25.5
TO 36 TRAIL RIVER TO
STERLING WYE REHAB

X-SECTIONS

DRAWING LOCATION
W:\PROJECTS\SEWARD HWY MP 25.5-36- 54659\CIV3D\CIV3D\X-SECTION\54659 -X-SECTION_X101-200.DWG

DATE 2/24/2026 TIME 4:16 PM
SCALE 1"=20'
DESIGNED BY ZDK
CHECKED BY CLE
DRAFTED BY ZK/JP

207+50.00

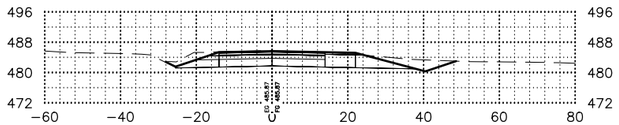

207+00.00

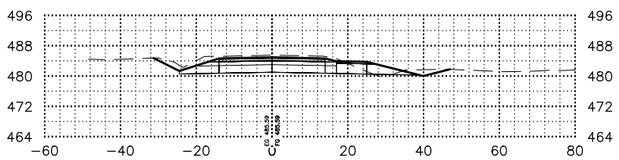

206+50.00

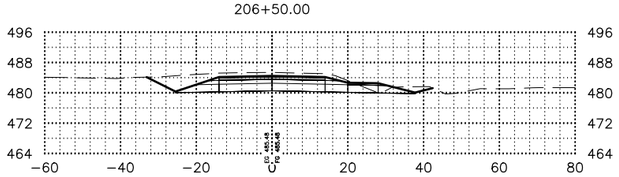

206+00.00

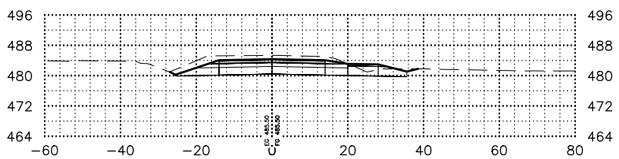

208+50.00

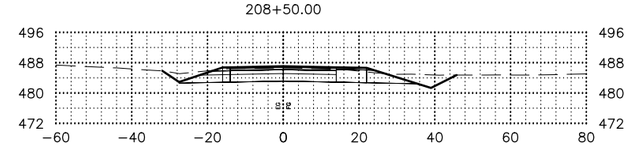

208+00.00

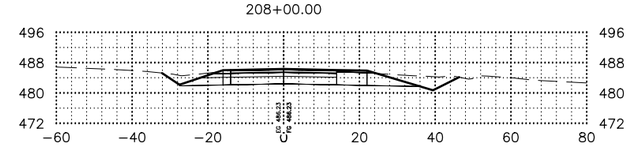

SHEET NO.	TOTAL SHEETS
X149	X254
STATE	YEAR
ALASKA	2027

PROJECT DESIGNATION

0311(031)/
Z546590000

NO.	REVISION
DATE	
NO.	REVISION
DATE	
NO.	REVISION
DATE	

STATE OF ALASKA
CLAIRE
PSAP
REVIEW
REGISTERED PROFESSIONAL ENGINEER

STATE OF ALASKA DOT&PF
4111 AVIATION AVENUE
ANCHORAGE, AK 99502
(907) 269-0590

STATE OF ALASKA
DEPARTMENT OF TRANSPORTATION
AND PUBLIC FACILITIES

SEWARD HWY MP 25.5
TO 36 TRAIL RIVER TO
STERLING WYE REHAB

X-SECTIONS

DESIGNED BY	ZDK
CHECKED BY	CLE
DRAFTED BY	ZK/JP

SCALE 1"=20'

DATE 2/24/2026 TIME 4:16 PM

DRAWING LOCATION
W:\PROJECTS\SEWARD HWY MP 25.5-36- 54659\CIV3D\CIV3D\X-SECTION\54659 -X-SECTION_X101-200.DWG

211+00.00

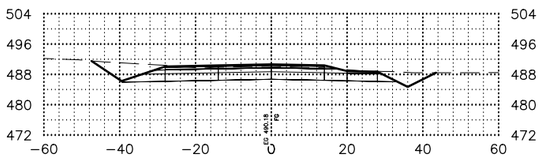

213+50.00

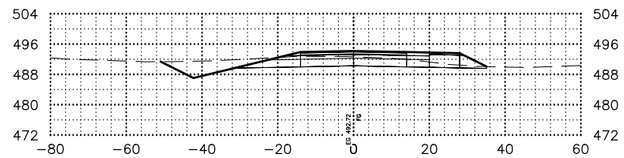

216+00.00

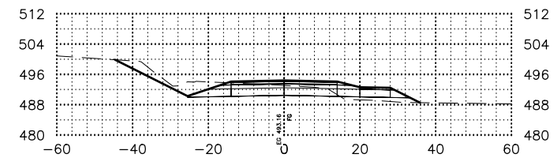

210+50.00

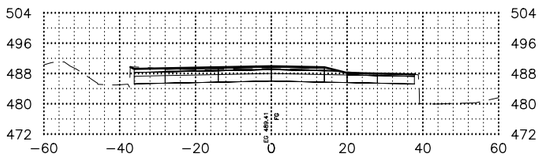

213+00.00

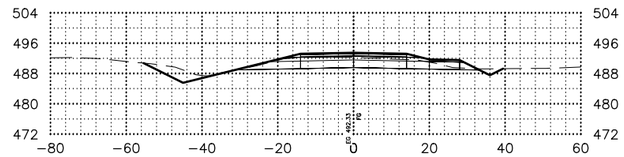

215+50.00

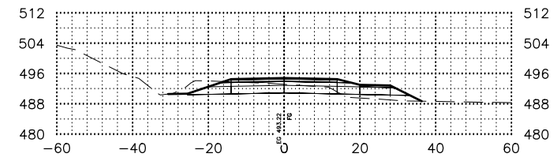

210+00.00

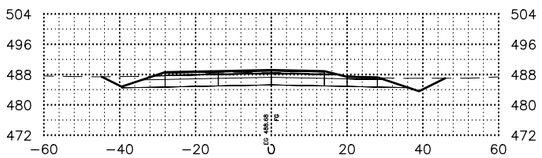

212+50.00

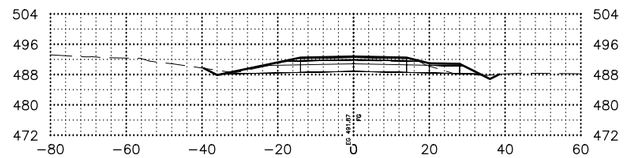

215+00.00

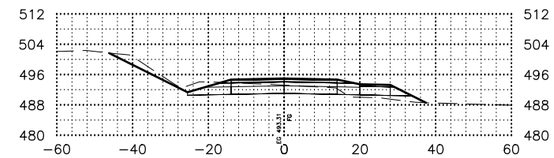

209+50.00

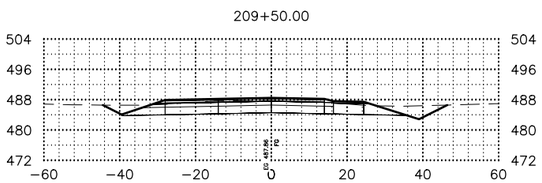

212+00.00

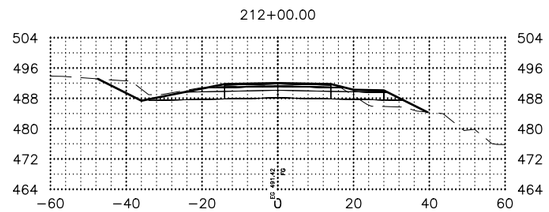

214+50.00

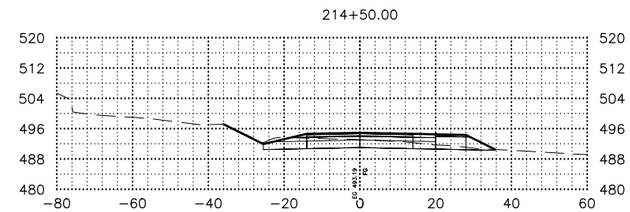

209+00.00

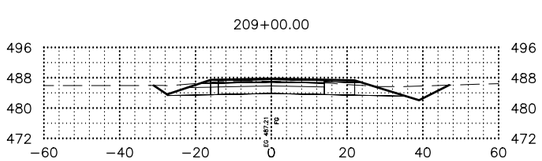

211+50.00

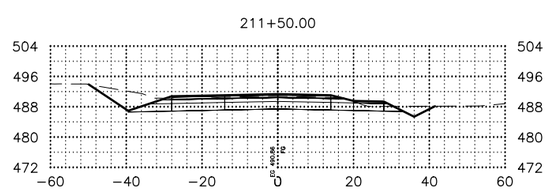

214+00.00

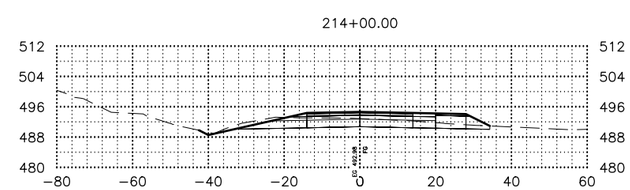

SHEET NO.	TOTAL SHEETS
X150	X254
STATE	YEAR
ALASKA	2027

PROJECT DESIGNATION

0311(031)/
Z546590000

NO.	REVISION
DATE	
NO.	REVISION
DATE	
NO.	REVISION
DATE	

PS&E REVIEW

STATE OF ALASKA
DEPARTMENT OF TRANSPORTATION
AND PUBLIC FACILITIES

SEWARD HWY MP 25.5
TO 36 TRAIL RIVER TO
STERLING WYE REHAB

X–SECTIONS

DRAWING LOCATION
W:\PROJECTS\SEWARD HWY MP 25.5-36- 54659\CIV3D\CIV3D\X-SECTION\54659 -X-SECTION_X201-300.DWG

DATE 2/24/2026 TIME 4:17 PM
SCALE 1"=20'
DESIGNED BY ZDK
CHECKED BY CLE
DRAFTED BY ZDK/JP

218+00.00

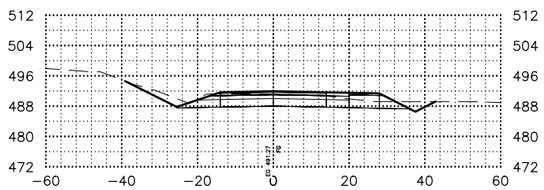

220+00.00

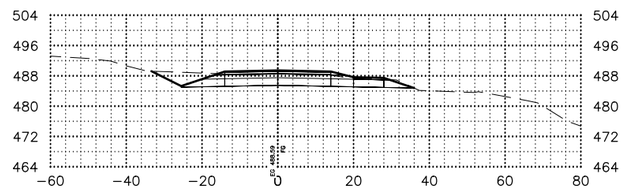

222+00.00

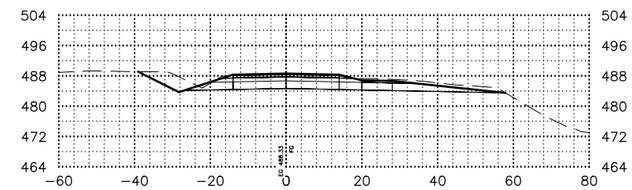

217+50.00

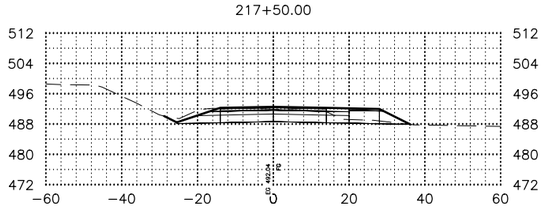

219+50.00

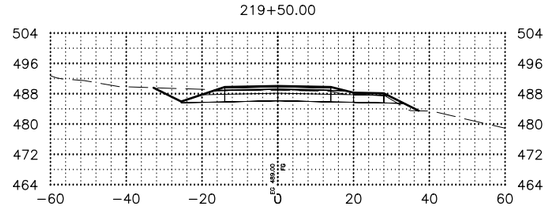

221+50.00

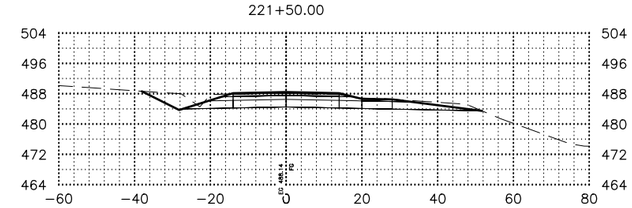

217+00.00

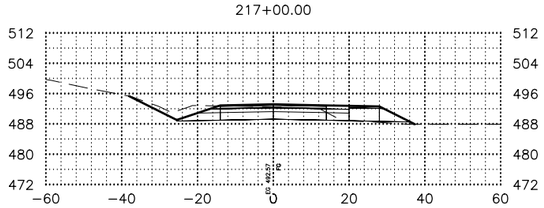

219+00.00

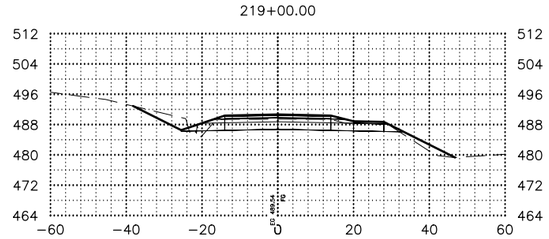

221+00.00

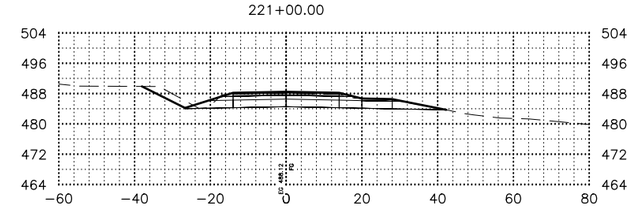

216+50.00

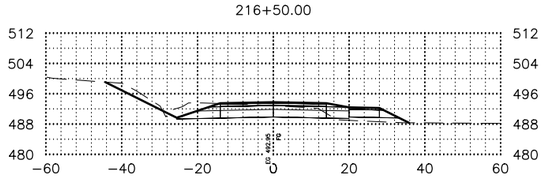

218+50.00

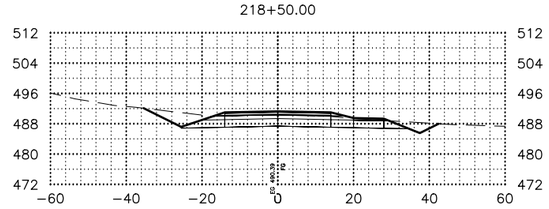

220+50.00

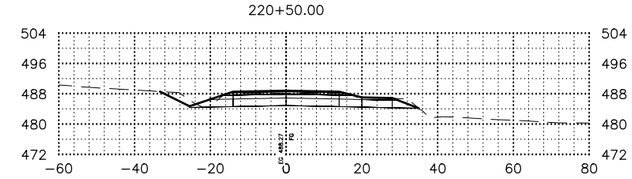

SHEET NO.	TOTAL SHEETS
X151	X254
STATE	YEAR
ALASKA	2027

PROJECT DESIGNATION

0311(031)/
Z546590000

NO.	REVISION
DATE	
NO.	REVISION
DATE	
NO.	REVISION
DATE	

PS&E REVIEW

STATE OF ALASKA
DEPARTMENT OF TRANSPORTATION
AND PUBLIC FACILITIES

SEWARD HWY MP 25.5 TO 36 TRAIL RIVER TO STERLING WYE REHAB

X–SECTIONS

DRAWING LOCATION
W:\PROJECTS\SEWARD HWY MP 25.5-36- 54659\CIV3D\CIV3D\X-SECTION\54659 -X-SECTION_X201-300.DWG

DATE	TIME	SCALE	DESIGNED BY	CHECKED BY	DRAFTED BY
2/24/2026	4:17 PM	1"=20'	ZDK	CLE	ZDK/JP

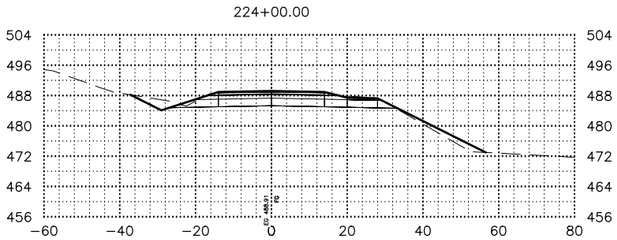

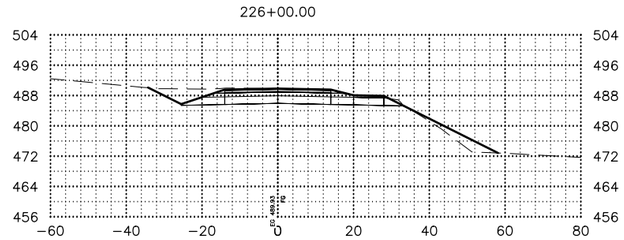

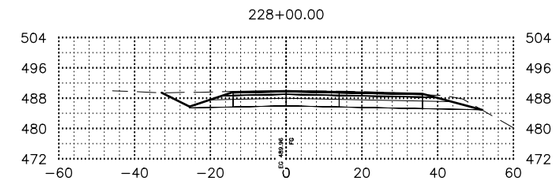

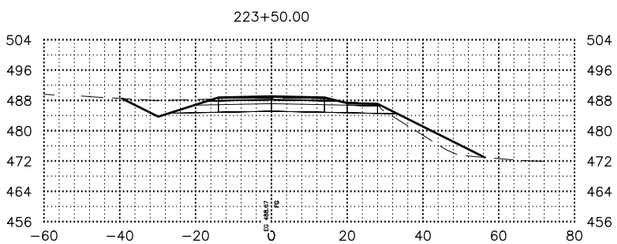

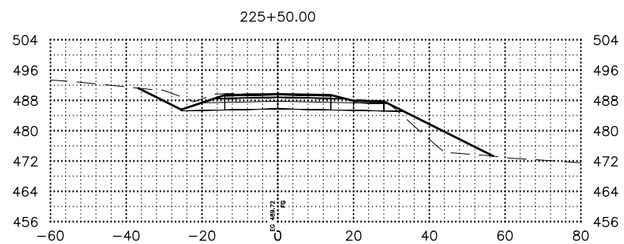

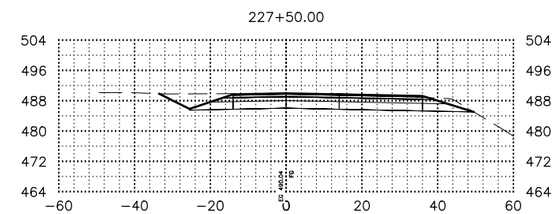

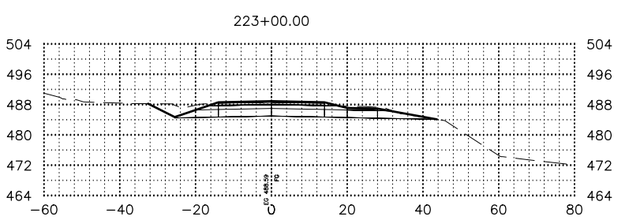

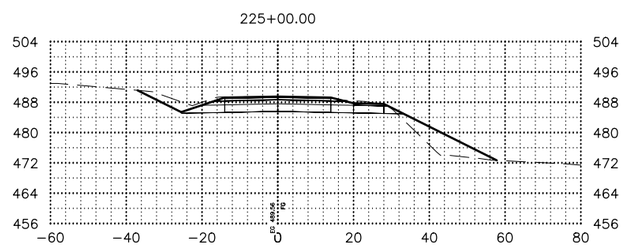

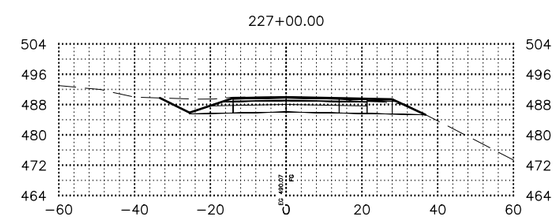

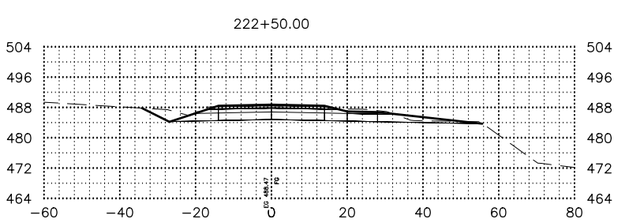

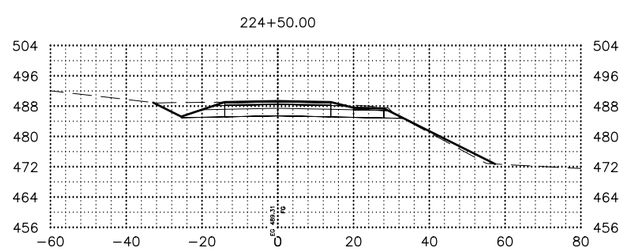

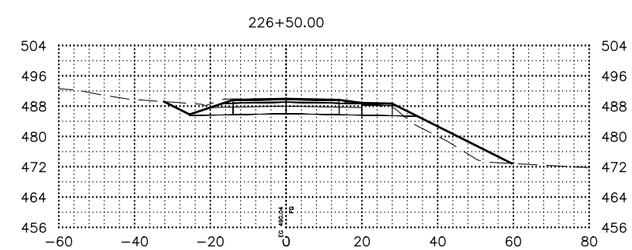

SHEET NO.	TOTAL SHEETS
X152	X254
STATE	YEAR
ALASKA	2027

PROJECT DESIGNATION

0311(031)/
Z546590000

NO.	REVISION
DATE	
NO.	REVISION
DATE	
NO.	REVISION
DATE	

PS&E REVIEW

STATE OF ALASKA
DEPARTMENT OF TRANSPORTATION
AND PUBLIC FACILITIES

SEWARD HWY MP 25.5
TO 36 TRAIL RIVER TO
STERLING WYE REHAB

X–SECTIONS

DRAWING LOCATION
W:\PROJECTS\SEWARD HWY MP 25.5-36- 54659\CIV3D\CIV3D\X-SECTION\54659 -X-SECTION_X201-300.DWG

DATE 2/24/2026 TIME 4:17 PM
SCALE 1"=20'
DESIGNED BY ZDK
CHECKED BY CLE
DRAFTED BY ZDK/JP

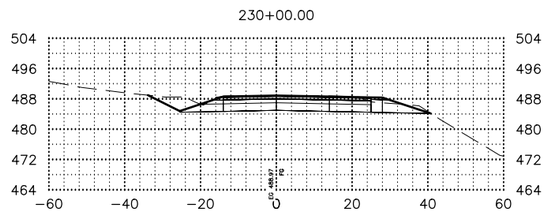

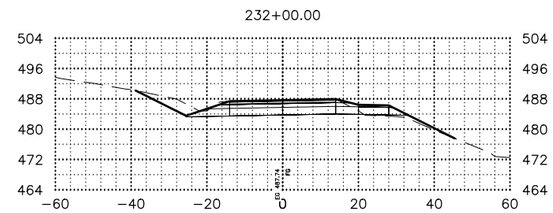

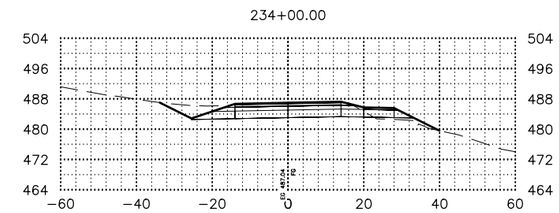

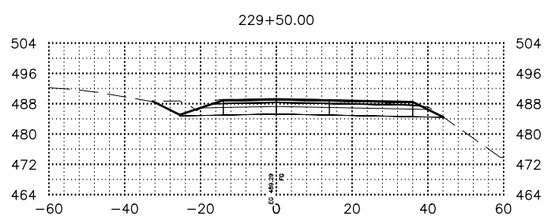

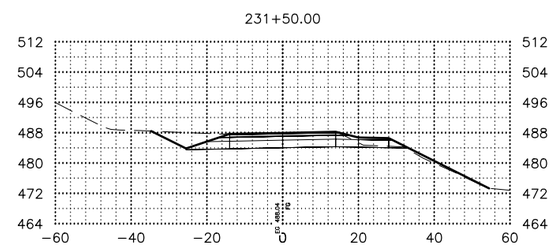

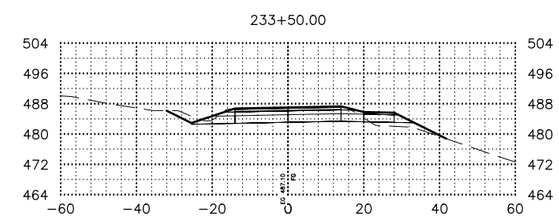

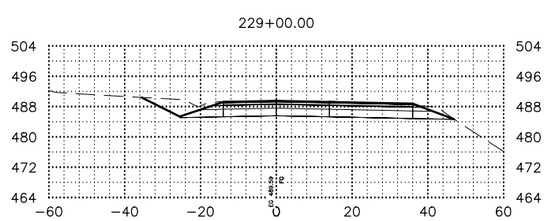

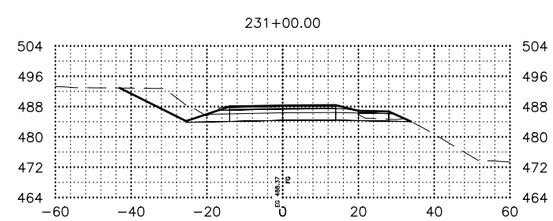

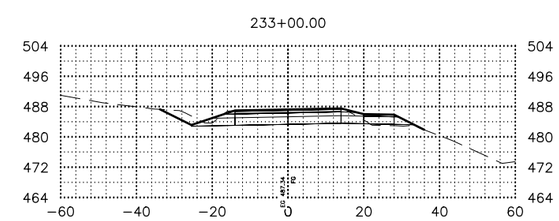

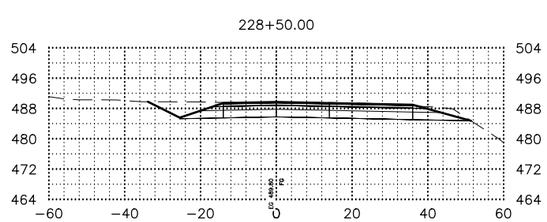

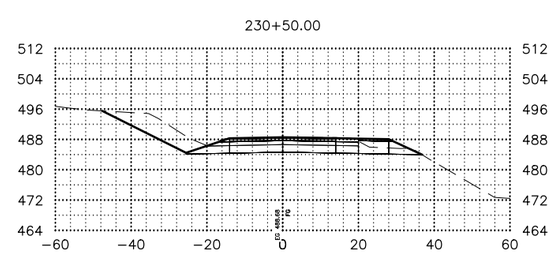

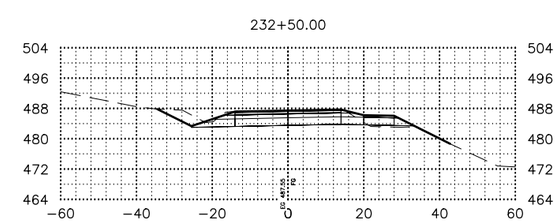

SHEET NO.	TOTAL SHEETS
X153	X254
STATE	YEAR
ALASKA	2027

PROJECT DESIGNATION

0311(031)/ Z546590000

NO.	REVISION
DATE	
NO.	REVISION
DATE	
NO.	REVISION
DATE	

PS&E REVIEW

STATE OF ALASKA
DEPARTMENT OF TRANSPORTATION AND PUBLIC FACILITIES

SEWARD HWY MP 25.5 TO 36 TRAIL RIVER TO STERLING WYE REHAB

X–SECTIONS

DRAWING LOCATION
W:\PROJECTS\SEWARD HWY MP 25.5-36- 54659\CIV3D\CIV3D\X-SECTION\54659 -X-SECTION_X201-300.DWG

DATE 2/24/2026 TIME 4:17 PM
SCALE 1"=20'
DESIGNED BY ZDK
CHECKED BY CLE
DRAFTED BY ZDK/JP

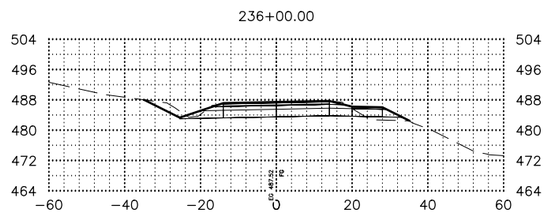

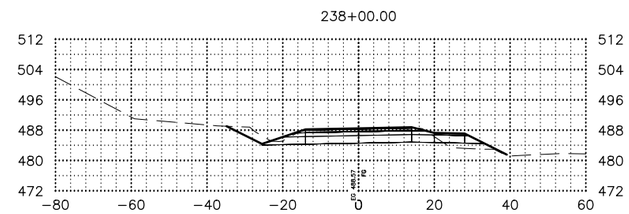

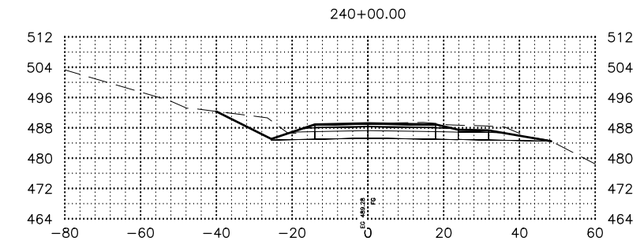

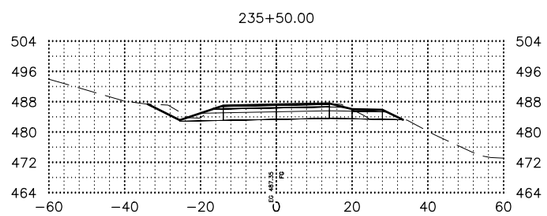

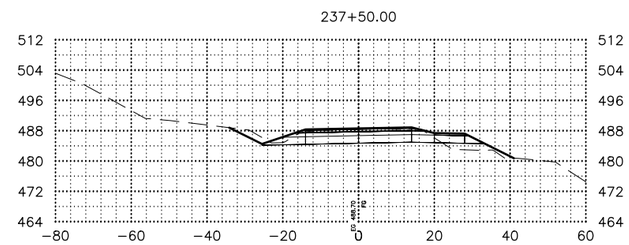

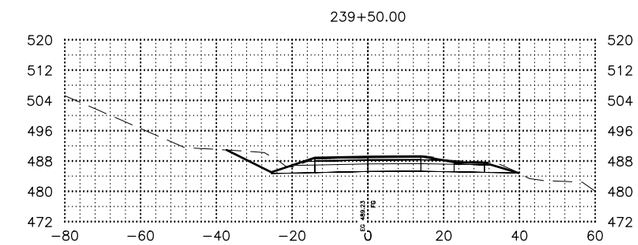

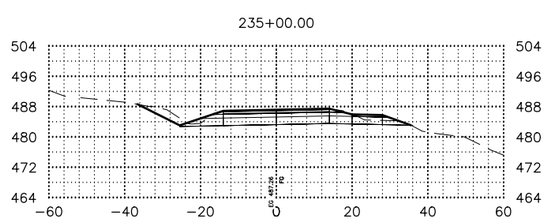

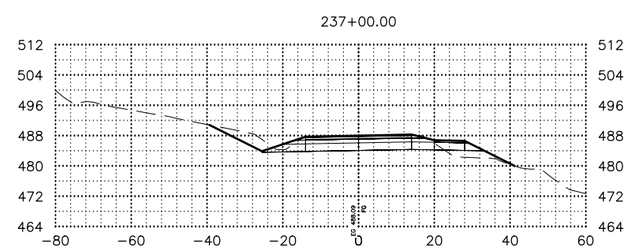

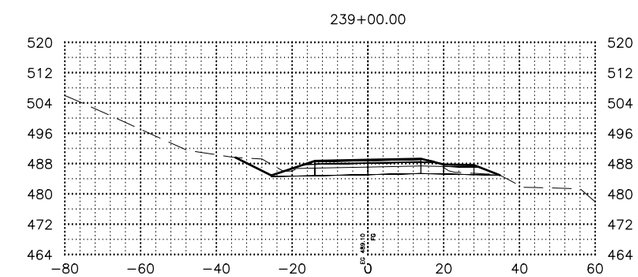

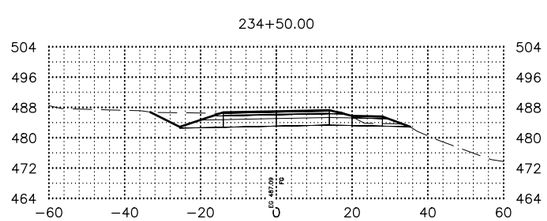

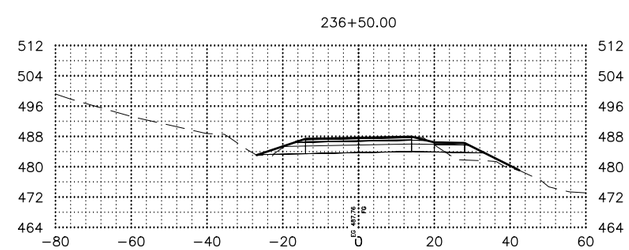

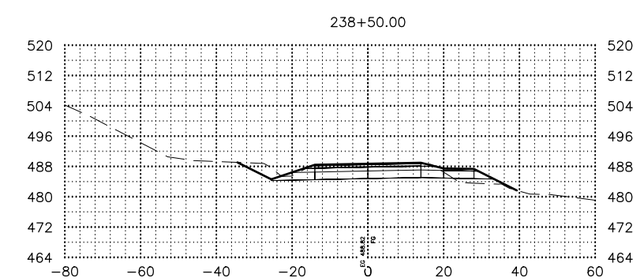

SHEET NO.	TOTAL SHEETS
X154	X254
STATE	YEAR
ALASKA	2027

PROJECT DESIGNATION

0311(031)/
Z546590000

NO.	REVISION
DATE	
NO.	REVISION
DATE	
NO.	REVISION
DATE	

PS&E REVIEW

STATE OF ALASKA
DEPARTMENT OF TRANSPORTATION
AND PUBLIC FACILITIES

SEWARD HWY MP 25.5
TO 36 TRAIL RIVER TO
STERLING WYE REHAB

X–SECTIONS

DRAWING LOCATION
W:\PROJECTS\SEWARD HWY MP 25.5-36- 54659\CIV3D\CIV3D\X-SECTION\54659 -X-SECTION_X201-300.DWG

DATE 2/24/2026 TIME 4:17 PM
SCALE 1"=20'
DESIGNED BY ZDK
CHECKED BY CLE
DRAFTED BY ZDK/JP

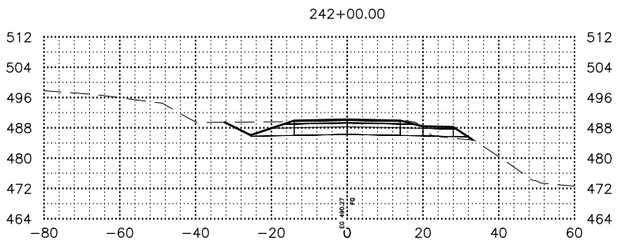

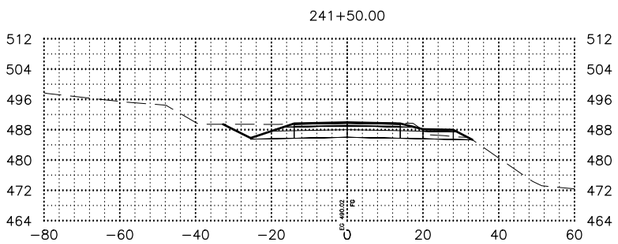

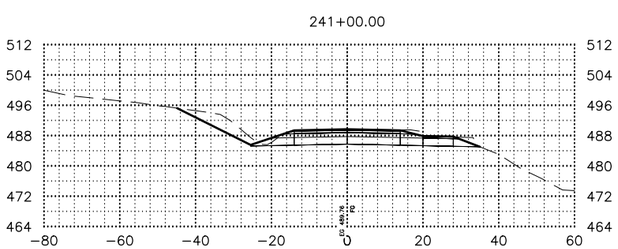

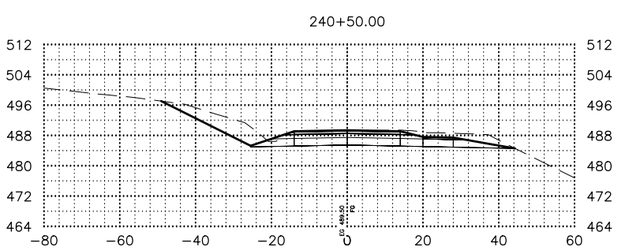

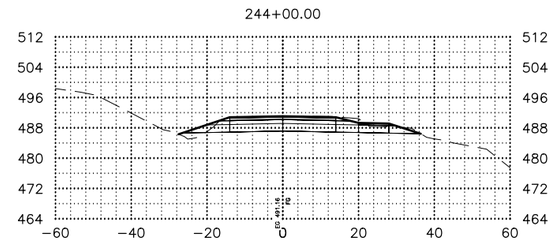

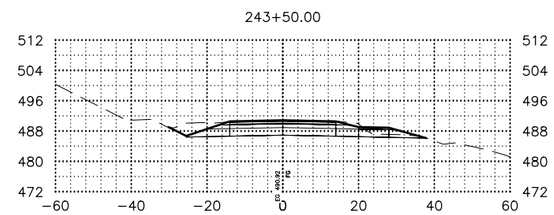

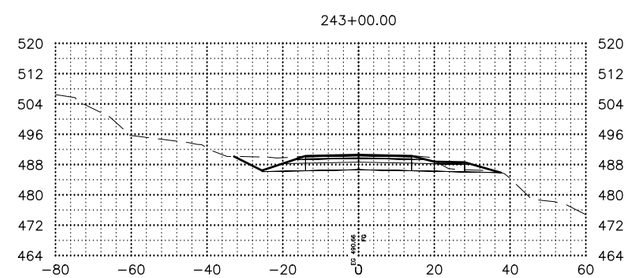

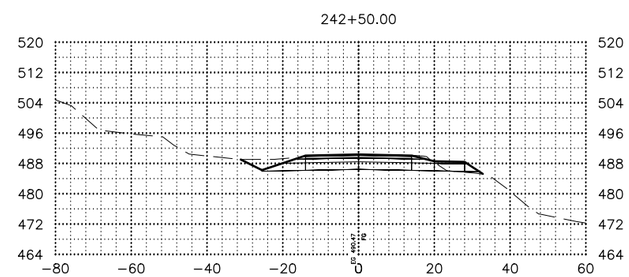

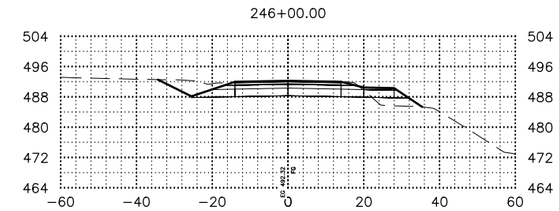

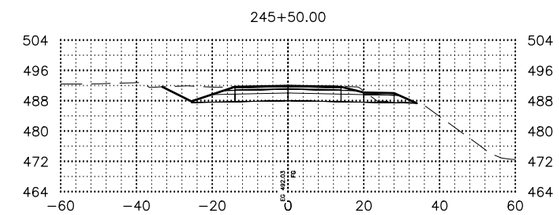

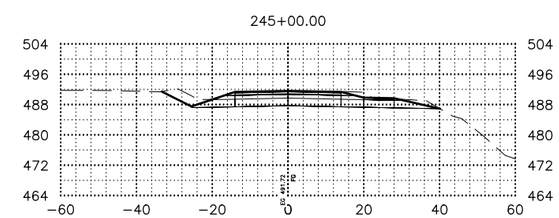

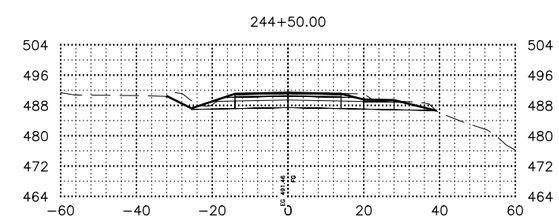

SHEET NO.	TOTAL SHEETS
X155	X254
STATE	YEAR
ALASKA	2027

PROJECT DESIGNATION

0311(031)/ Z546590000

NO.	REVISION
DATE	
NO.	REVISION
DATE	
NO.	REVISION
DATE	

PS&E REVIEW

STATE OF ALASKA
DEPARTMENT OF TRANSPORTATION AND PUBLIC FACILITIES

SEWARD HWY MP 25.5 TO 36 TRAIL RIVER TO STERLING WYE REHAB

X–SECTIONS

DRAWING LOCATION
W:\PROJECTS\SEWARD HWY MP 25.5-36- 54659\CIV3D\CIV3D\X-SECTION\54659 -X-SECTION_X201-300.DWG

DATE 2/24/2026 TIME 4:17 PM
SCALE 1"=20'
DESIGNED BY ZDK
CHECKED BY CLE
DRAFTED BY ZDK/JP

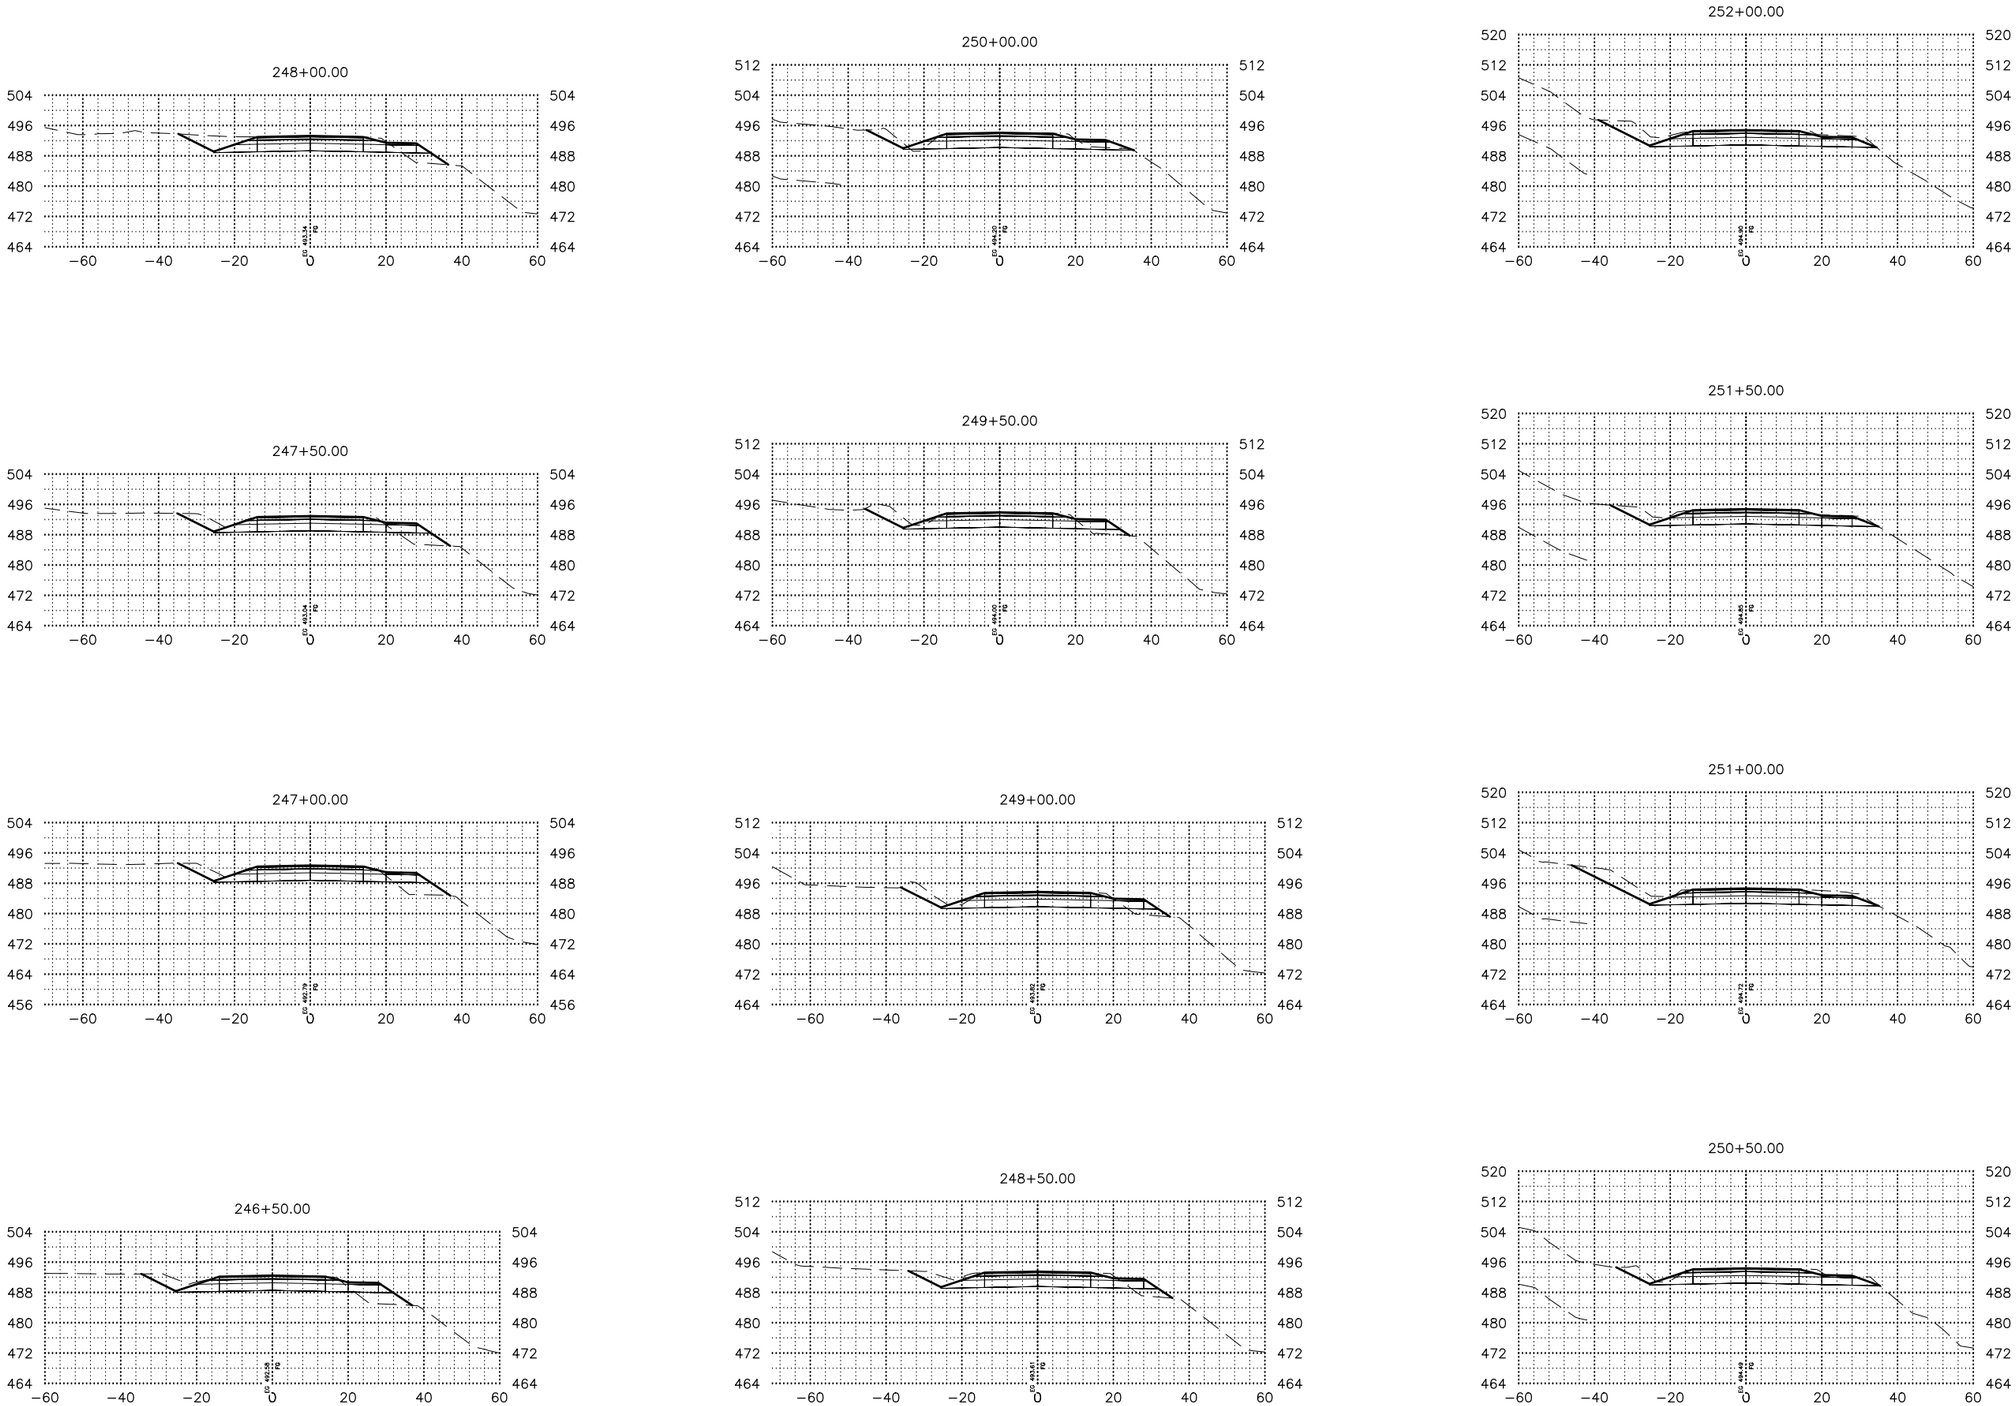

SHEET NO.	TOTAL SHEETS
X156	X254
STATE	YEAR
ALASKA	2027

PROJECT DESIGNATION

0311(031)/
Z546590000

NO.	REVISION
DATE	
NO.	REVISION
DATE	
NO.	REVISION
DATE	

PS&E REVIEW

STATE OF ALASKA
DEPARTMENT OF TRANSPORTATION
AND PUBLIC FACILITIES

SEWARD HWY MP 25.5
TO 36 TRAIL RIVER TO
STERLING WYE REHAB

X-SECTIONS

DRAWING LOCATION
W:\PROJECTS\SEWARD HWY MP 25.5-36- 54659\CIV3D\CIV3D\X-SECTION\54659 -X-SECTION_X201-300.DWG

DATE	TIME	SCALE	DESIGNED BY	ZDK
2/24/2026	4:18 PM	1"=20'	CHECKED BY	CLE
			DRAFTED BY	ZDK/JP

254+00.00

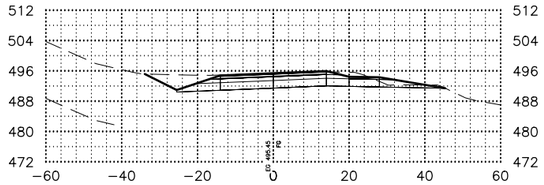

256+00.00

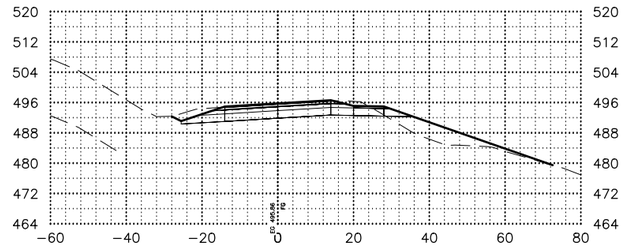

253+50.00

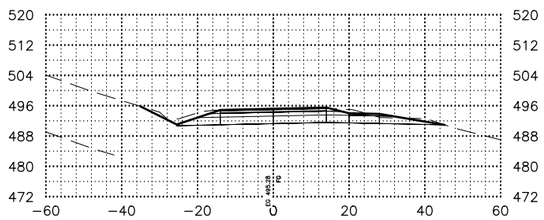

255+50.00

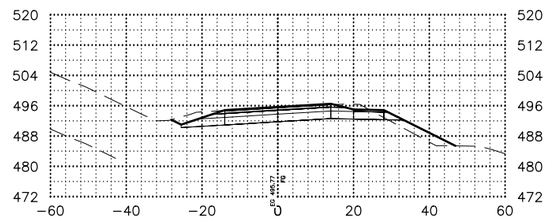

253+00.00

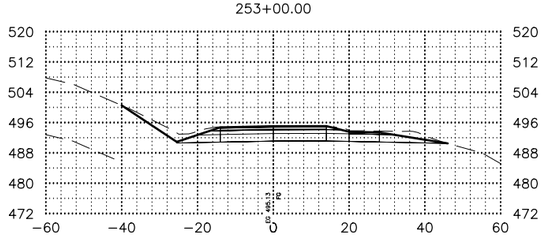

255+00.00

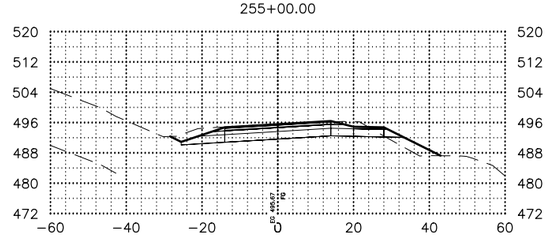

252+50.00

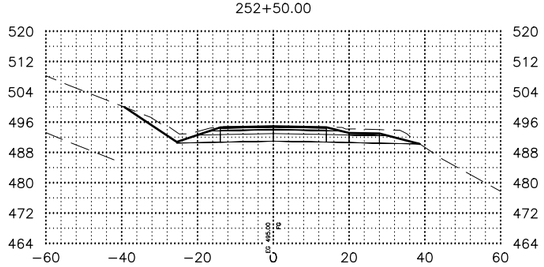

254+50.00

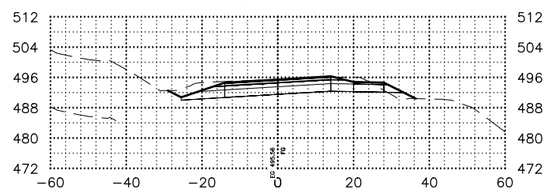

SHEET NO.	TOTAL SHEETS
X157	X254
STATE	YEAR
ALASKA	2027

PROJECT DESIGNATION

0311(031)/
Z546590000

NO.	REVISION
DATE	
NO.	REVISION
DATE	
NO.	REVISION
DATE	

PS&E REVIEW

STATE OF ALASKA
DEPARTMENT OF TRANSPORTATION
AND PUBLIC FACILITIES

SEWARD HWY MP 25.5
TO 36 TRAIL RIVER TO
STERLING WYE REHAB

X–SECTIONS

DRAWING LOCATION
W:\PROJECTS\SEWARD HWY MP 25.5-36- 54659\CIV3D\CIV3D\X-SECTION\54659 -X-SECTION_X201-300.DWG

DATE 2/24/2026 TIME 4:18 PM
SCALE 1"=20'
DESIGNED BY ZDK
CHECKED BY CLE
DRAFTED BY ZDK/JP

258+00.00

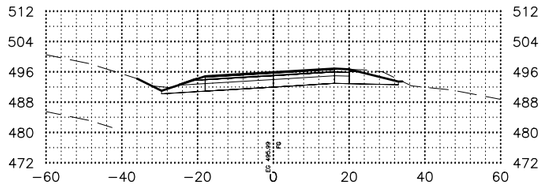

257+50.00

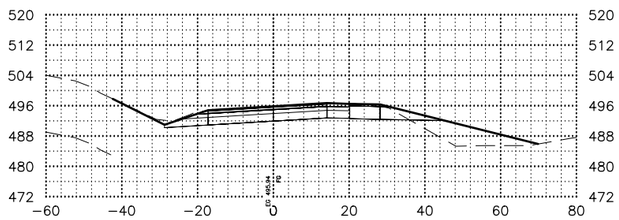

257+00.00

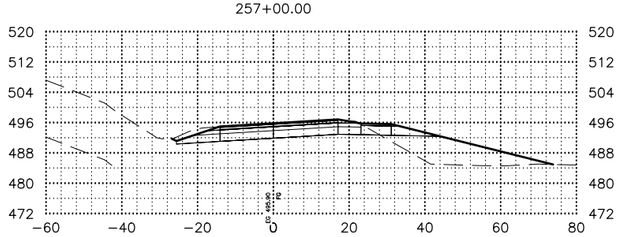

256+50.00

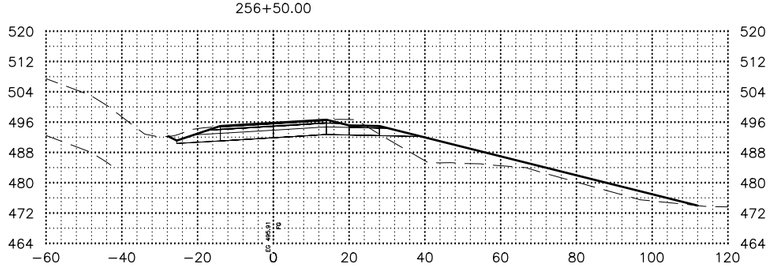

SHEET NO.	TOTAL SHEETS
X158	X254
STATE	YEAR
ALASKA	2027

PROJECT DESIGNATION

0311(031)/
Z546590000

NO.	REVISION
DATE	
NO.	REVISION
DATE	
NO.	REVISION
DATE	

PS&E REVIEW

STATE OF ALASKA
DEPARTMENT OF TRANSPORTATION
AND PUBLIC FACILITIES

SEWARD HWY MP 25.5
TO 36 TRAIL RIVER TO
STERLING WYE REHAB

X–SECTIONS

DRAWING LOCATION
W:\PROJECTS\SEWARD HWY MP 25.5-36- 54659\CIV3D\CIV3D\X-SECTION\54659 -X-SECTION_X201-300.DWG

DATE	TIME	SCALE	DESIGNED BY	CHECKED BY	DRAFTED BY
2/24/2026	4:18 PM	1"=20'	ZDK	CLE	ZDK/JP

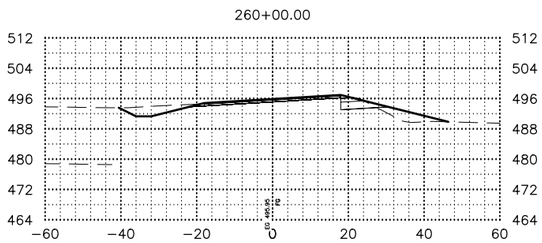

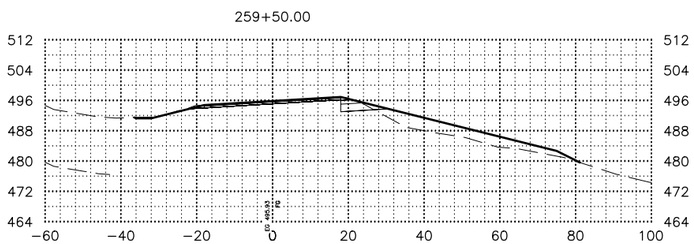

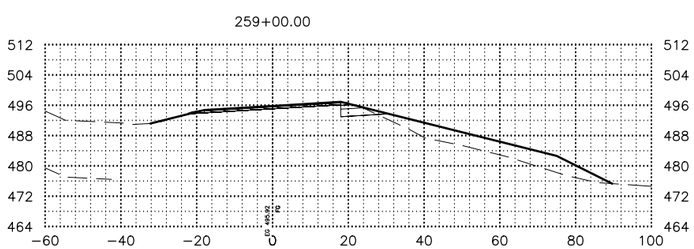

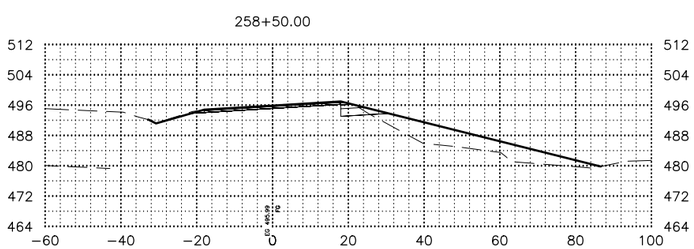

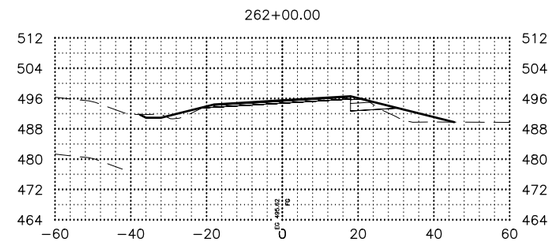

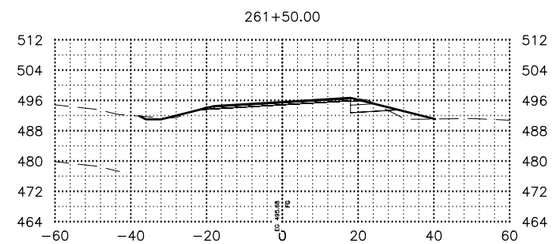

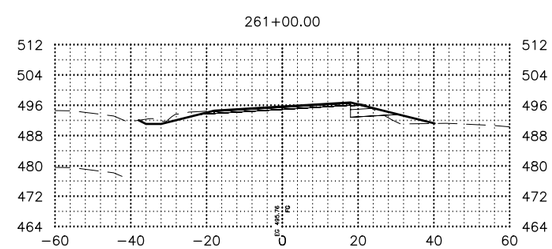

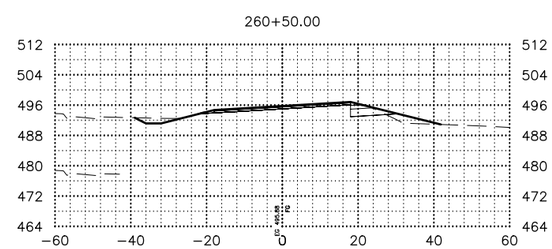

SHEET NO.	TOTAL SHEETS
X159	X254
STATE	YEAR
ALASKA	2027

PROJECT DESIGNATION

0311(031)/
Z546590000

NO.	REVISION
DATE	
NO.	REVISION
DATE	
NO.	REVISION
DATE	

PS&E REVIEW

STATE OF ALASKA
DEPARTMENT OF TRANSPORTATION
AND PUBLIC FACILITIES

SEWARD HWY MP 25.5
TO 36 TRAIL RIVER TO
STERLING WYE REHAB

X–SECTIONS

DRAWING LOCATION
W:\PROJECTS\SEWARD HWY MP 25.5-36- 54659\CIV3D\CIV3D\X-SECTION\54659 -X-SECTION_X201-300.DWG

DATE 2/24/2026 TIME 4:18 PM
SCALE 1"=20'
DESIGNED BY ZDK
CHECKED BY CLE
DRAFTED BY ZDK/JP

DESIGNED BY ZDK
CHECKED BY CLE
DRAFTED BY ZDK/JP

SCALE 1"=20'

DATE 2/24/2026 TIME 4:18 PM

DRAWING LOCATION
W:\PROJECTS\SEWARD HWY MP 25.5-36- 54659\CIV3D\CIV3D\X-SECTION\54659 -X-SECTION_X201-300.DWG

264+00.00

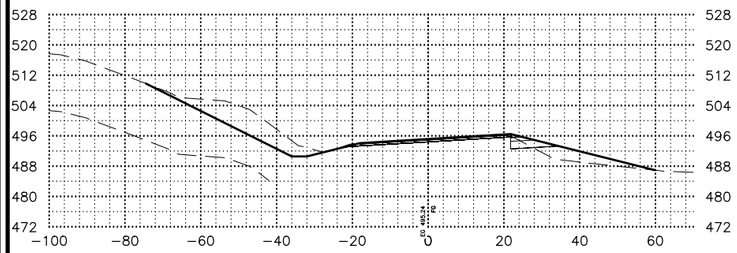

266+00.00

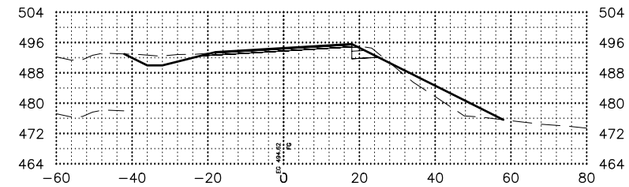

263+50.00

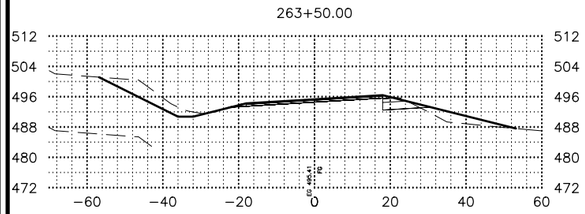

265+50.00

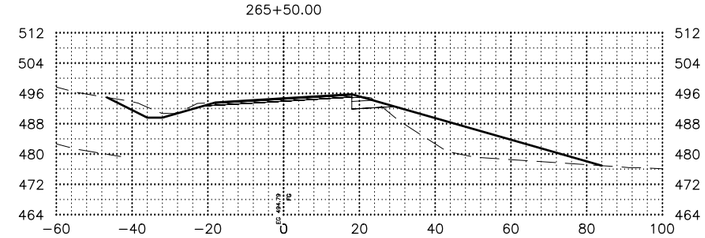

263+00.00

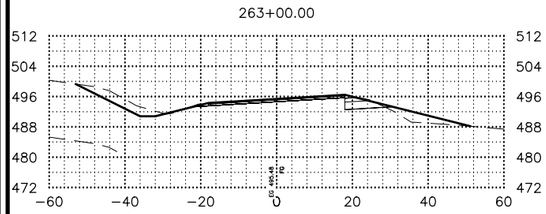

265+00.00

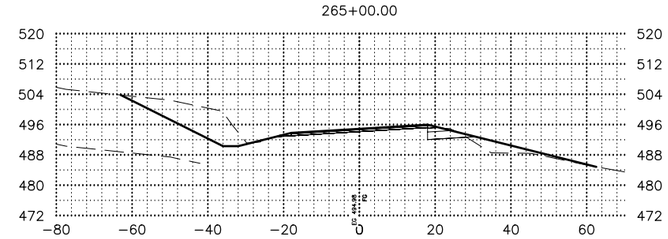

262+50.00

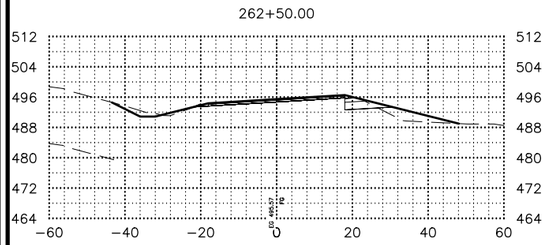

264+50.00

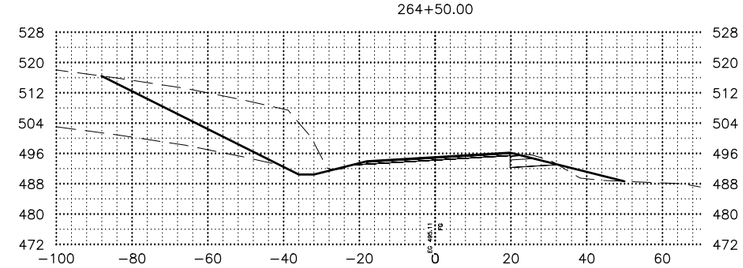

SHEET NO.	TOTAL SHEETS
X160	X254
STATE	YEAR
ALASKA	2027

PROJECT DESIGNATION

0311(031)/
Z546590000

NO.	REVISION
DATE	
NO.	REVISION
DATE	
NO.	REVISION
DATE	

PS&E REVIEW

STATE OF ALASKA
DEPARTMENT OF TRANSPORTATION
AND PUBLIC FACILITIES

SEWARD HWY MP 25.5
TO 36 TRAIL RIVER TO
STERLING WYE REHAB

X-SECTIONS

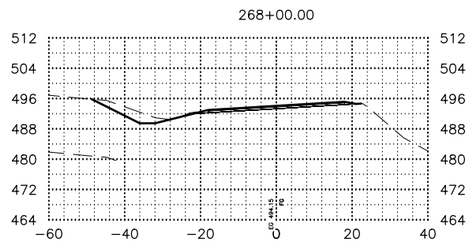

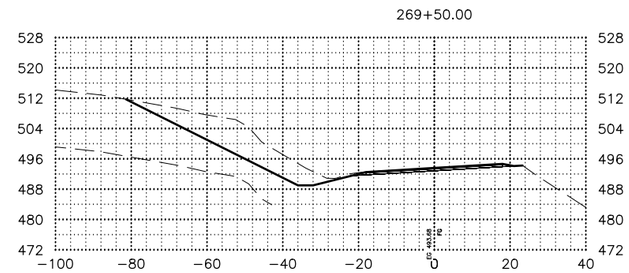

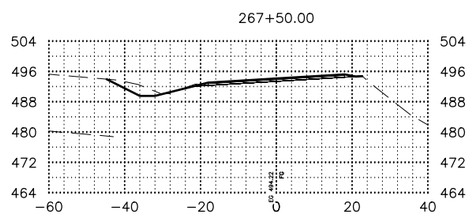

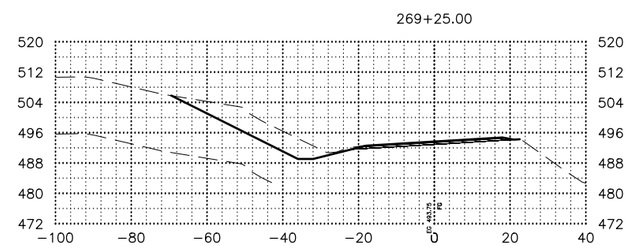

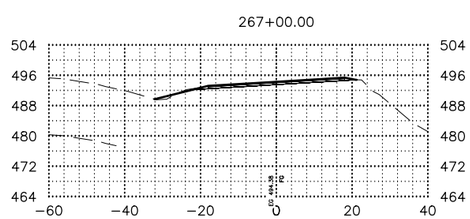

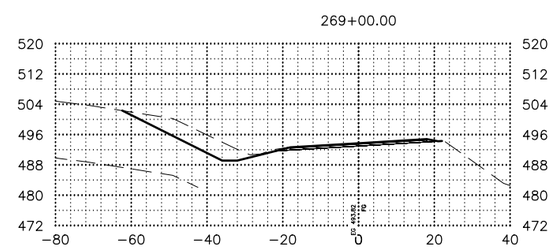

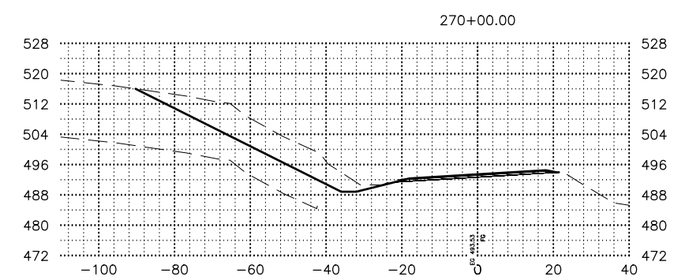

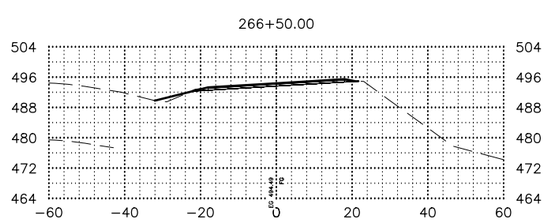

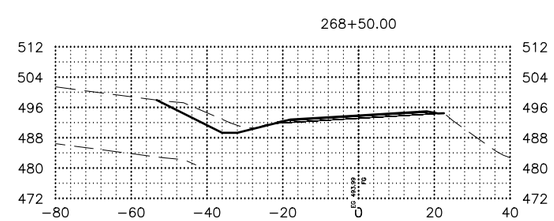

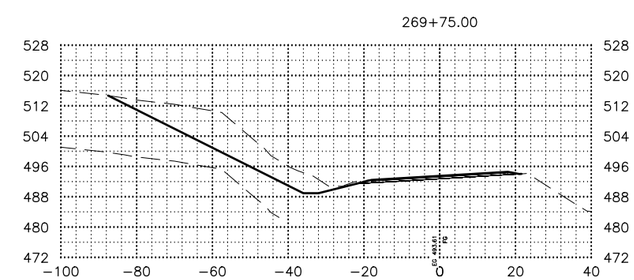

SHEET NO.	TOTAL SHEETS
X161	X254
STATE	YEAR
ALASKA	2027

PROJECT DESIGNATION

0311(031)/ Z546590000

NO.	REVISION
DATE	
NO.	REVISION
DATE	
NO.	REVISION
DATE	

PS&E REVIEW

STATE OF ALASKA
DEPARTMENT OF TRANSPORTATION AND PUBLIC FACILITIES

SEWARD HWY MP 25.5 TO 36 TRAIL RIVER TO STERLING WYE REHAB

X–SECTIONS

DRAWING LOCATION
W:\PROJECTS\SEWARD HWY MP 25.5-36- 54659\CIV3D\CIV3D\X-SECTION\54659 -X-SECTION_X201-300.DWG

DATE 2/24/2026 TIME 4:18 PM
SCALE 1"=20'
DESIGNED BY ZDK
CHECKED BY CLE
DRAFTED BY ZDK/JP

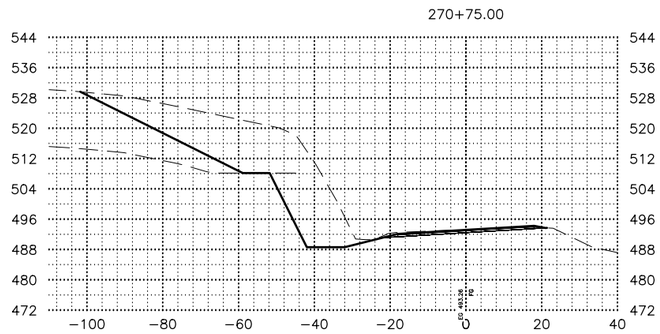

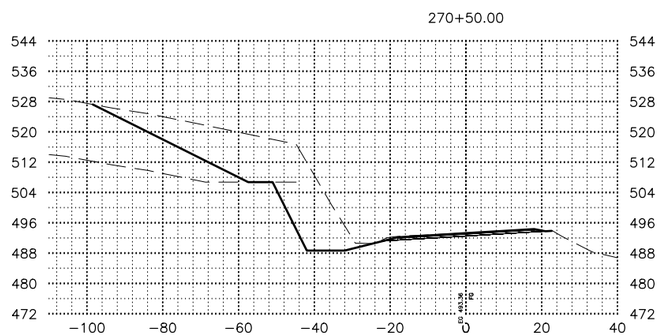

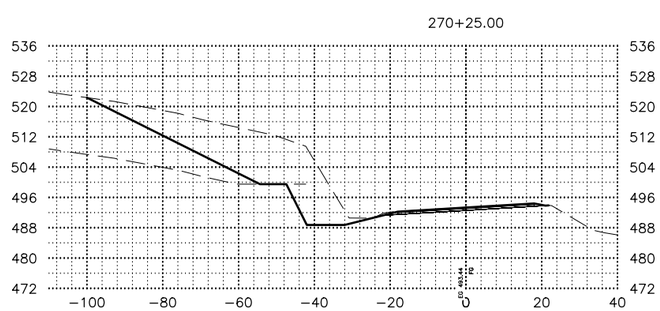

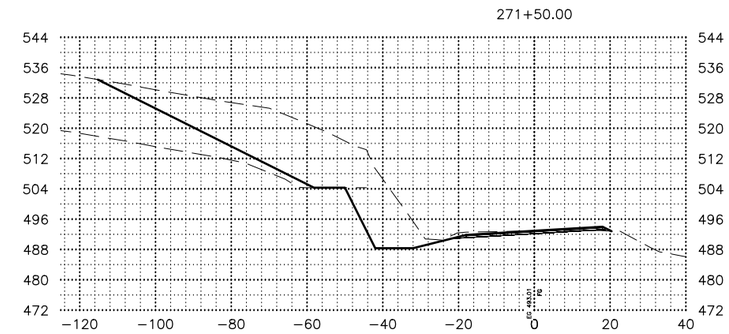

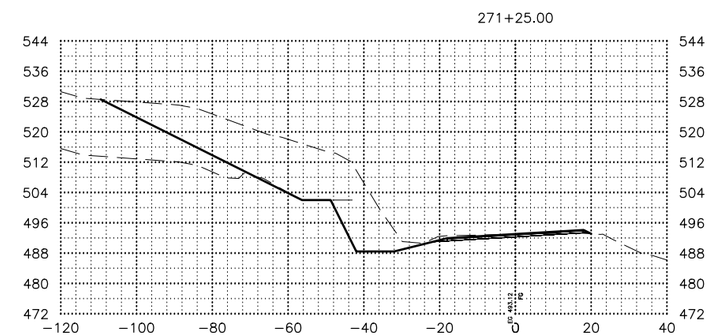

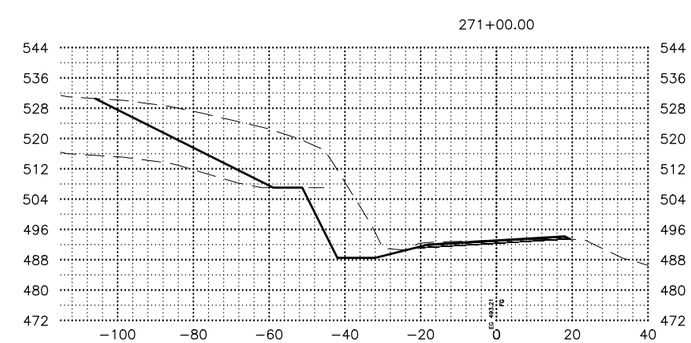

SHEET NO.	TOTAL SHEETS
X162	X254
STATE	YEAR
ALASKA	2027

PROJECT DESIGNATION

0311(031)/
Z546590000

NO.	REVISION
DATE	
NO.	REVISION
DATE	
NO.	REVISION
DATE	

PS&E REVIEW

STATE OF ALASKA
DEPARTMENT OF TRANSPORTATION
AND PUBLIC FACILITIES

SEWARD HWY MP 25.5
TO 36 TRAIL RIVER TO
STERLING WYE REHAB

X–SECTIONS

DRAWING LOCATION
W:\PROJECTS\SEWARD HWY MP 25.5–36– 54659\CIV3D\CIV3D\X–SECTION\54659 –X–SECTION_X201–300.DWG

DATE 2/24/2026 TIME 4:19 PM
SCALE 1"=20'
DESIGNED BY ZDK
CHECKED BY CLE
DRAFTED BY ZDK/JP

DRAWING LOCATION
W:\PROJECTS\SEWARD HWY MP 25.5-36- 54659\CIV3D\CIV3D\X-SECTION\54659 -X-SECTION_X201-300.DWG

DATE 2/24/2026 TIME 4:19 PM | SCALE 1"=20' | DESIGNED BY ZDK | CHECKED BY CLE | DRAFTED BY ZDK/JP

274+50.00

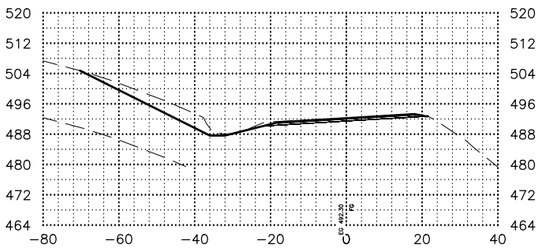

275+75.00

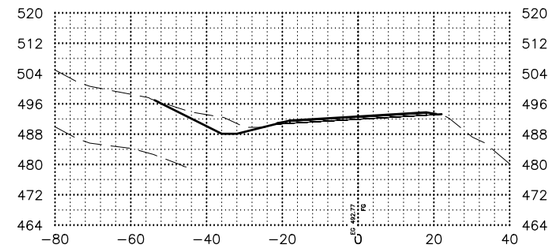

274+00.00

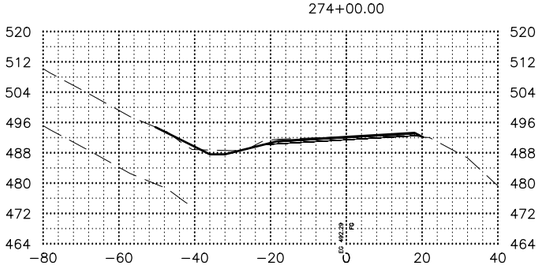

275+50.00

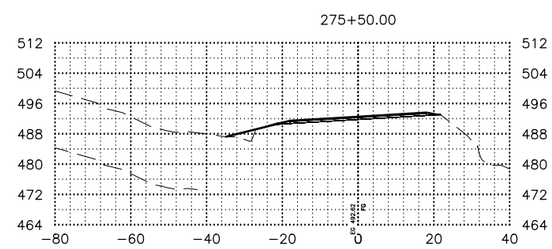

273+50.00

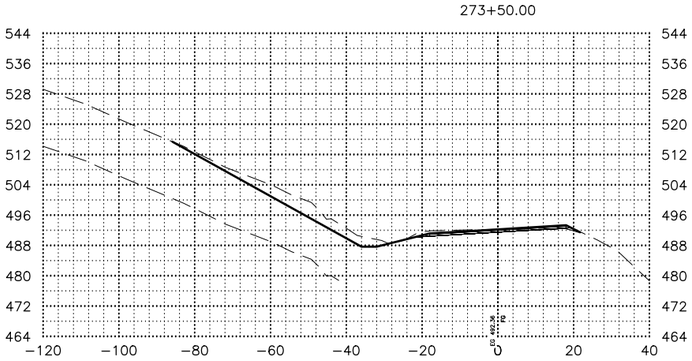

275+00.00

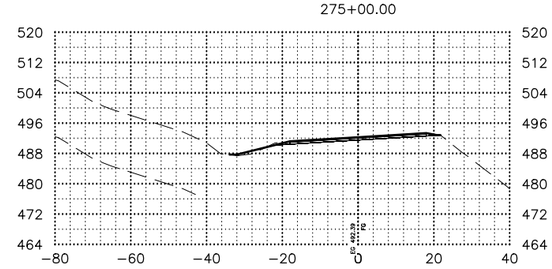

SHEET NO.	TOTAL SHEETS
X164	X254
STATE	YEAR
ALASKA	2027

PROJECT DESIGNATION

0311(031)/
Z546590000

NO.	REVISION
DATE	
NO.	REVISION
DATE	
NO.	REVISION
DATE	

PS&E REVIEW

STATE OF ALASKA
DEPARTMENT OF TRANSPORTATION
AND PUBLIC FACILITIES

SEWARD HWY MP 25.5
TO 36 TRAIL RIVER TO
STERLING WYE REHAB

X-SECTIONS

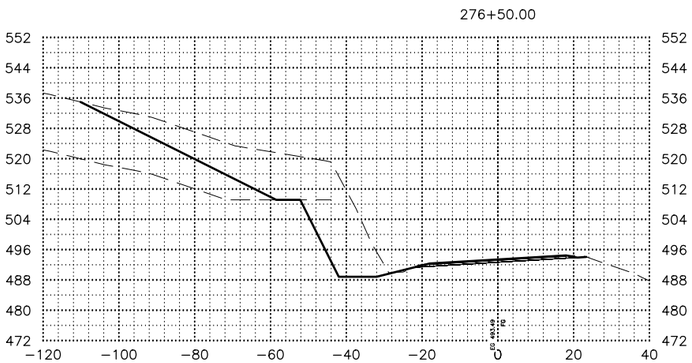

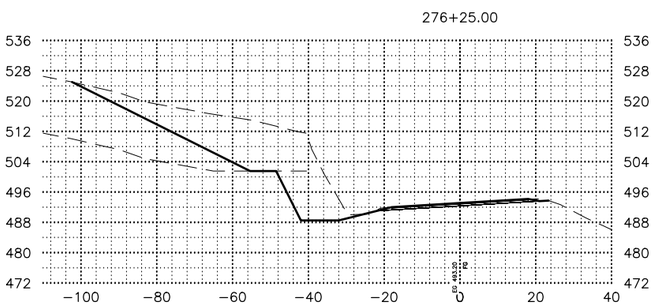

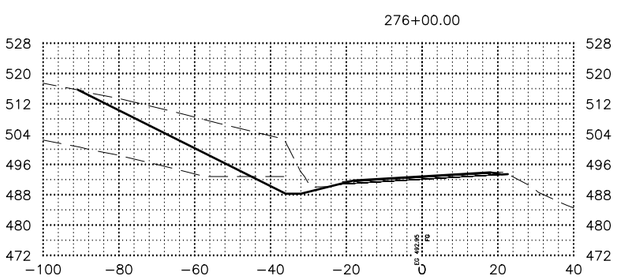

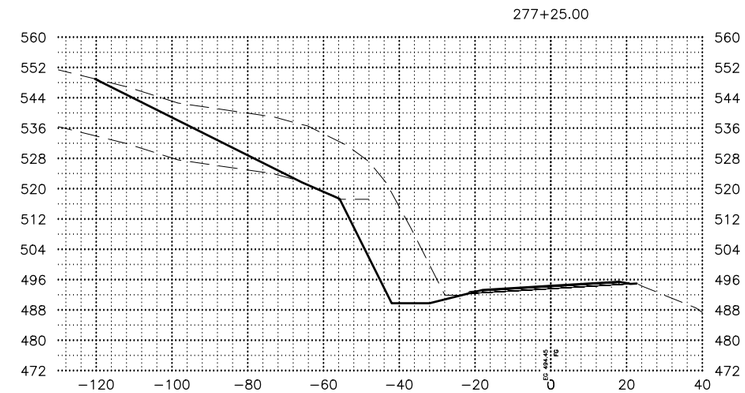

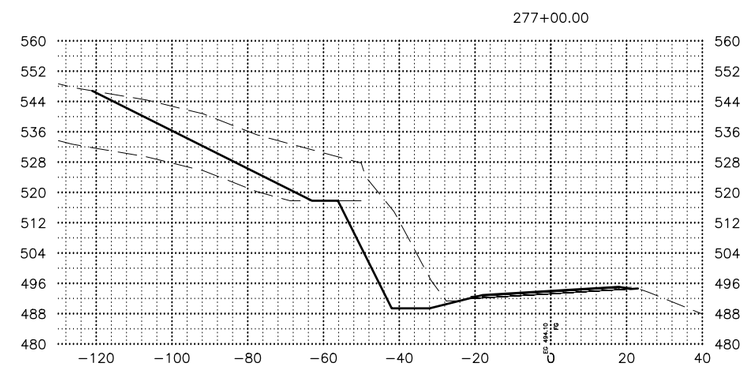

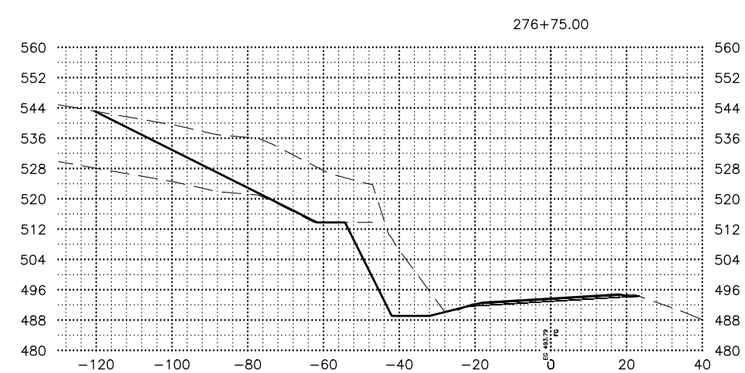

SHEET NO.	TOTAL SHEETS
X165	X254
STATE	YEAR
ALASKA	2027

PROJECT DESIGNATION

0311(031)/ Z546590000

NO.	REVISION
DATE	
NO.	REVISION
DATE	
NO.	REVISION
DATE	

PS&E REVIEW

STATE OF ALASKA
DEPARTMENT OF TRANSPORTATION AND PUBLIC FACILITIES

SEWARD HWY MP 25.5 TO 36 TRAIL RIVER TO STERLING WYE REHAB

X–SECTIONS

DATE 2/24/2026 TIME 4:19 PM | SCALE 1"=20' | DESIGNED BY ZDK | CHECKED BY CLE | DRAFTED BY ZDK/JP

DRAWING LOCATION
W:\PROJECTS\SEWARD HWY MP 25.5-36- 54659\CIV3D\CIV3D\X-SECTION\54659 -X-SECTION_X201-300.DWG

278+00.00

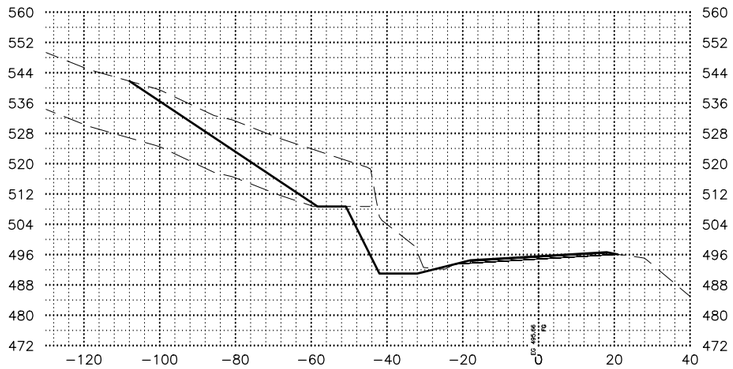

277+75.00

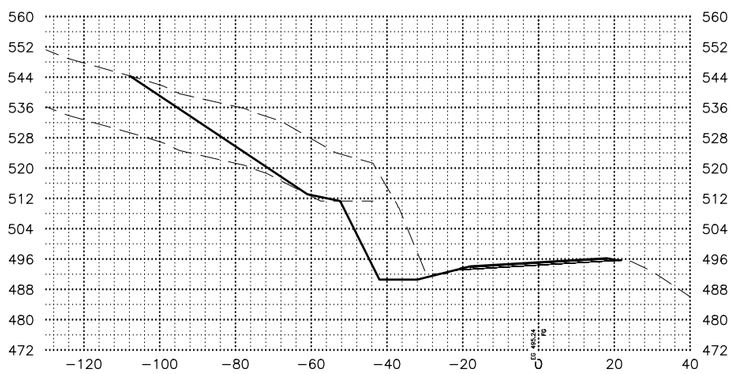

277+50.00

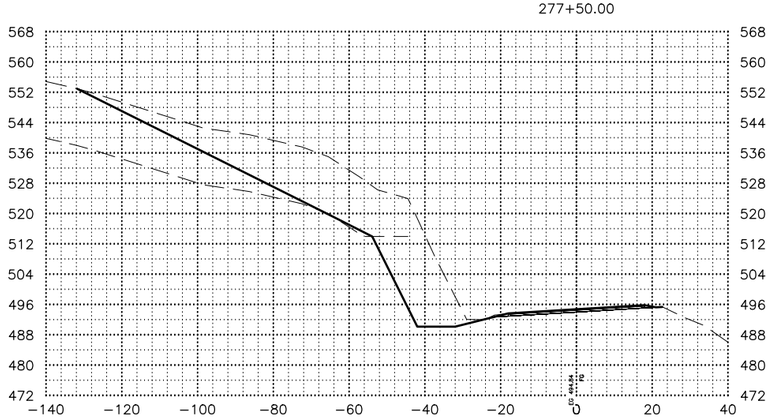

SHEET NO.	TOTAL SHEETS
X166	X254
STATE	YEAR
ALASKA	2027

PROJECT DESIGNATION

0311(031)/
Z546590000

NO.	REVISION
DATE	
NO.	REVISION
DATE	
NO.	REVISION
DATE	

PS&E REVIEW

STATE OF ALASKA
DEPARTMENT OF TRANSPORTATION
AND PUBLIC FACILITIES

SEWARD HWY MP 25.5
TO 36 TRAIL RIVER TO
STERLING WYE REHAB

X–SECTIONS

DRAWING LOCATION
W:\PROJECTS\SEWARD HWY MP 25.5-36- 54659\CIV3D\CIV3D\X-SECTION\54659 -X-SECTION_X201-300.DWG

DATE	TIME
2/24/2026	4:19 PM

SCALE
1"=20'

DESIGNED BY	ZDK
CHECKED BY	CLE
DRAFTED BY	ZDK/JP

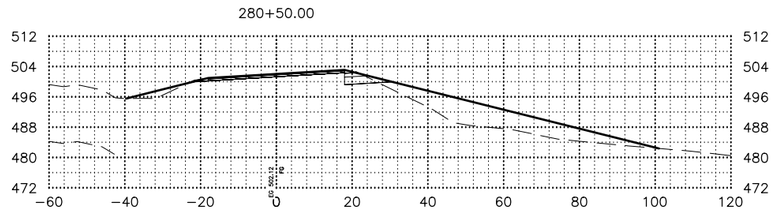

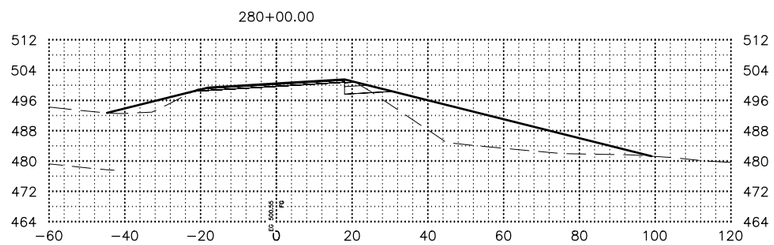

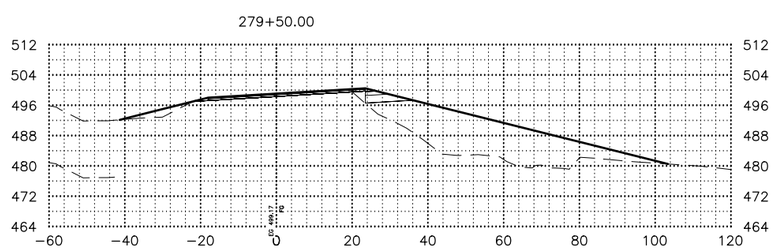

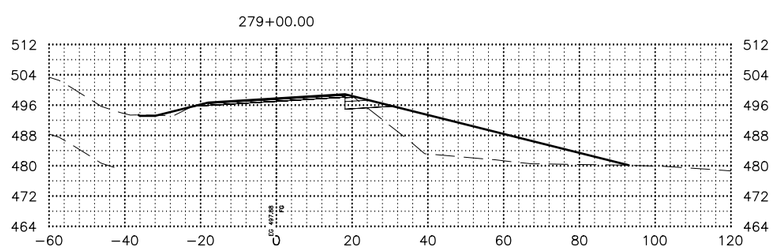

SHEET NO.	TOTAL SHEETS
X168	X254
STATE	YEAR
ALASKA	2027

PROJECT DESIGNATION

0311(031)/
Z546590000

NO.	REVISION
DATE	
NO.	REVISION
DATE	
NO.	REVISION
DATE	

PS&E REVIEW

STATE OF ALASKA
DEPARTMENT OF TRANSPORTATION
AND PUBLIC FACILITIES

SEWARD HWY MP 25.5
TO 36 TRAIL RIVER TO
STERLING WYE REHAB

X–SECTIONS

DRAWING LOCATION
W:\PROJECTS\SEWARD HWY MP 25.5-36- 54659\CIV3D\CIV3D\X-SECTION\54659 -X-SECTION_X201-300.DWG

DATE 2/24/2026 TIME 4:19 PM
SCALE 1"=20'
DESIGNED BY ZDK
CHECKED BY CLE
DRAFTED BY ZDK/JP

282+50.00

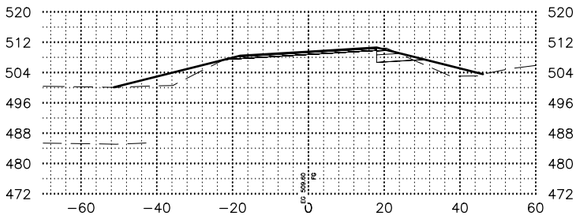

284+50.00

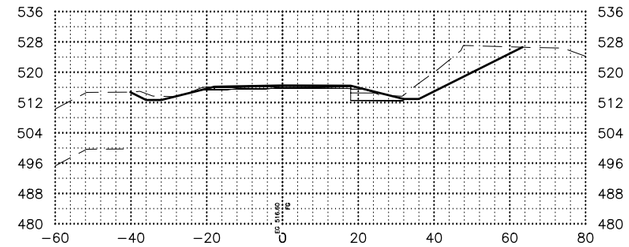

282+00.00

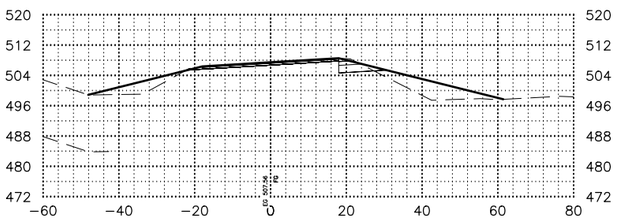

284+00.00

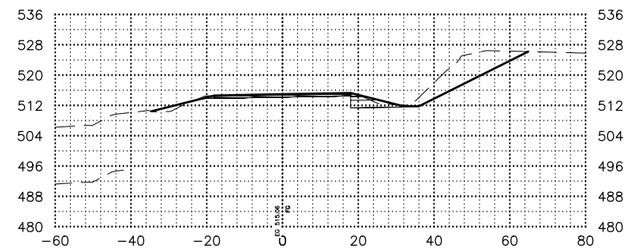

281+50.00

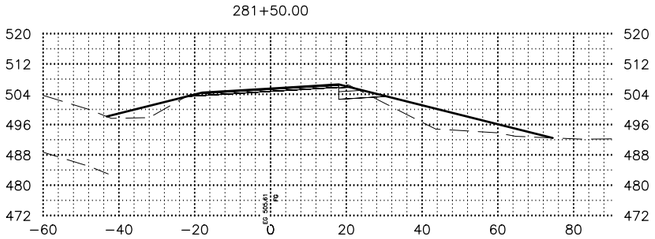

283+50.00

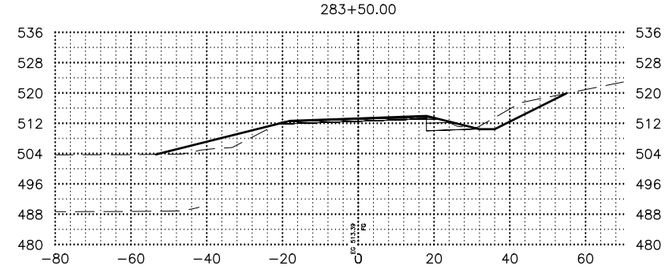

281+00.00

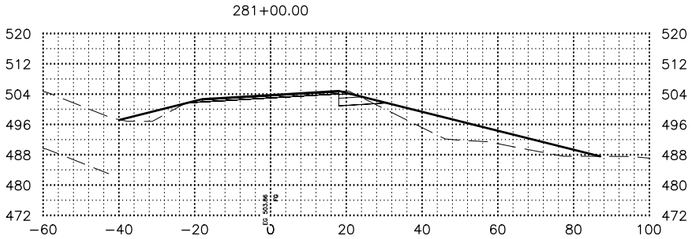

283+00.00

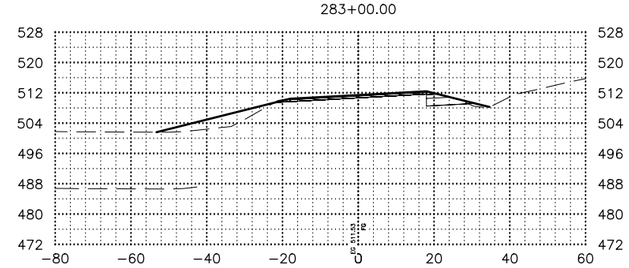

SHEET NO.	TOTAL SHEETS
X169	X254
STATE	YEAR
ALASKA	2027

PROJECT DESIGNATION

0311(031)/
Z546590000

NO.	REVISION
DATE	
NO.	REVISION
DATE	
NO.	REVISION
DATE	

PS&E REVIEW

STATE OF ALASKA
DEPARTMENT OF TRANSPORTATION
AND PUBLIC FACILITIES

SEWARD HWY MP 25.5
TO 36 TRAIL RIVER TO
STERLING WYE REHAB

X–SECTIONS

DRAWING LOCATION
W:\PROJECTS\SEWARD HWY MP 25.5-36- 54659\CIV3D\CIV3D\X-SECTION\54659 -X-SECTION_X201-300.DWG

DATE 2/24/2026 TIME 4:19 PM
SCALE 1"=20'
DESIGNED BY ZDK
CHECKED BY CLE
DRAFTED BY ZDK/JP

286+50.00

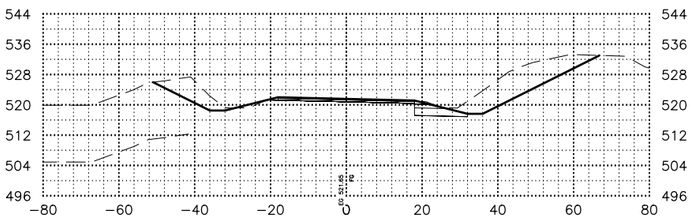

286+00.00

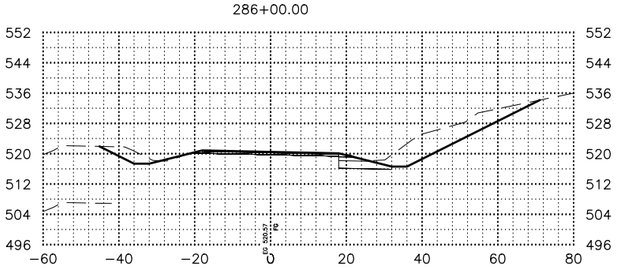

285+50.00

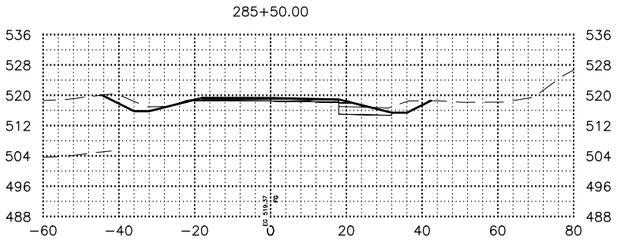

285+00.00

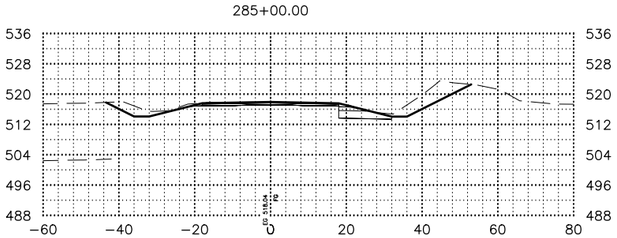

DATE	TIME	SCALE	DESIGNED BY	CHECKED BY	DRAFTED BY
2/24/2026	4:20 PM	1"=20'	ZDK	CLE	ZDK/JP

DRAWING LOCATION
W:\PROJECTS\SEWARD HWY MP 25.5-36- 54659\CIV3D\CIV3D\X-SECTION\54659 -X-SECTION_X201-300.DWG

SHEET NO.	TOTAL SHEETS
X170	X254
STATE	YEAR
ALASKA	2027

PROJECT DESIGNATION

0311(031)/
Z546590000

NO.	REVISION
DATE	
NO.	REVISION
DATE	
NO.	REVISION
DATE	

PS&E REVIEW

STATE OF ALASKA
DEPARTMENT OF TRANSPORTATION
AND PUBLIC FACILITIES

SEWARD HWY MP 25.5
TO 36 TRAIL RIVER TO
STERLING WYE REHAB

X-SECTIONS

288+00.00

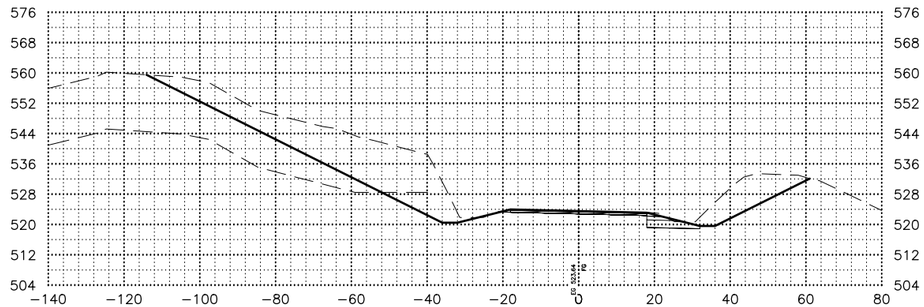

287+50.00

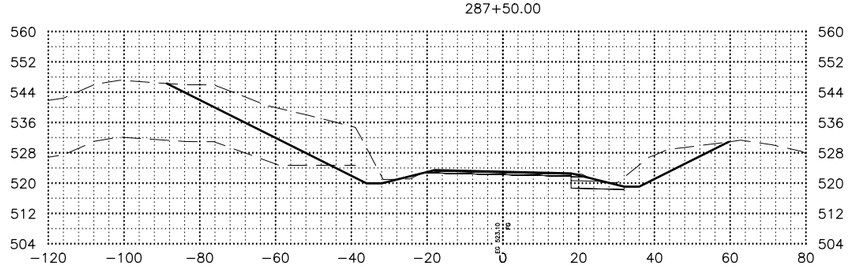

287+00.00

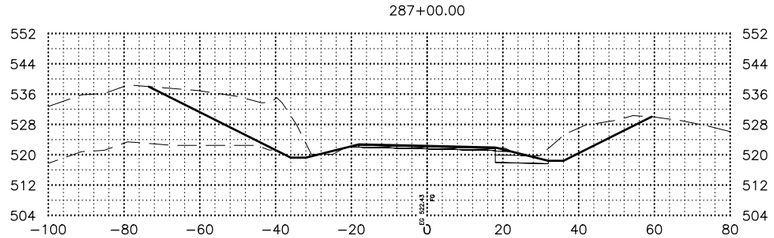

SHEET NO.	TOTAL SHEETS
X171	X254
STATE	YEAR
ALASKA	2027

PROJECT DESIGNATION

0311(031)/
Z546590000

NO.	REVISION
DATE	
NO.	REVISION
DATE	
NO.	REVISION
DATE	

PS&E REVIEW

STATE OF ALASKA
DEPARTMENT OF TRANSPORTATION
AND PUBLIC FACILITIES

SEWARD HWY MP 25.5
TO 36 TRAIL RIVER TO
STERLING WYE REHAB

X–SECTIONS

DATE	TIME	SCALE	DESIGNED BY	ZDK
2/24/2026	4:20 PM	1"=20'	CHECKED BY	CLE
			DRAFTED BY	ZDK/JP

DRAWING LOCATION
W:\PROJECTS\SEWARD HWY MP 25.5-36- 54659\CIV3D\CIV3D\X-SECTION\54659 -X-SECTION_X201-300.DWG

288+75.00

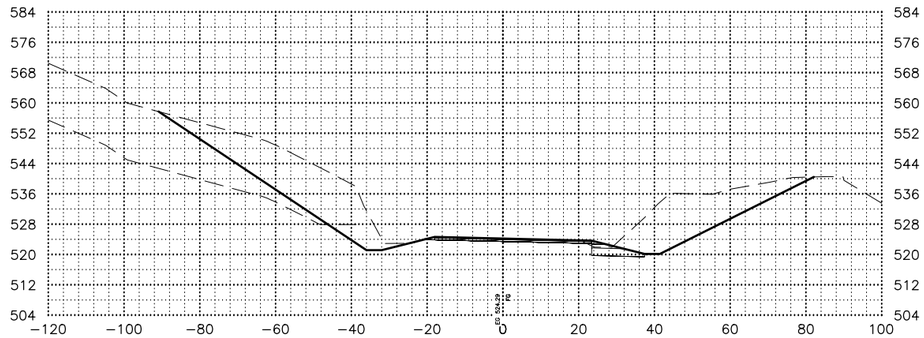

288+50.00

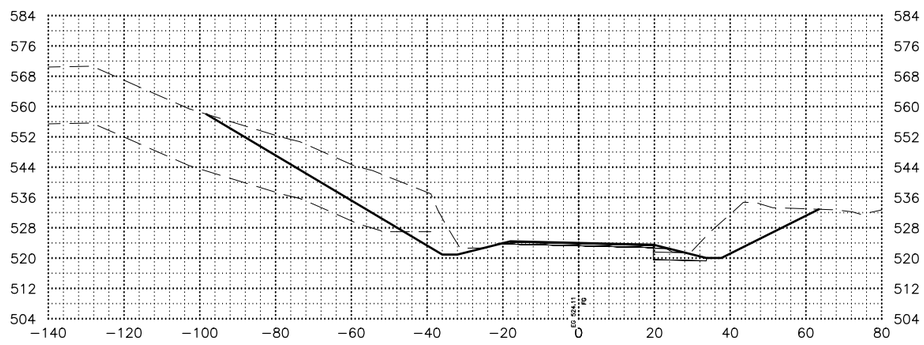

288+25.00

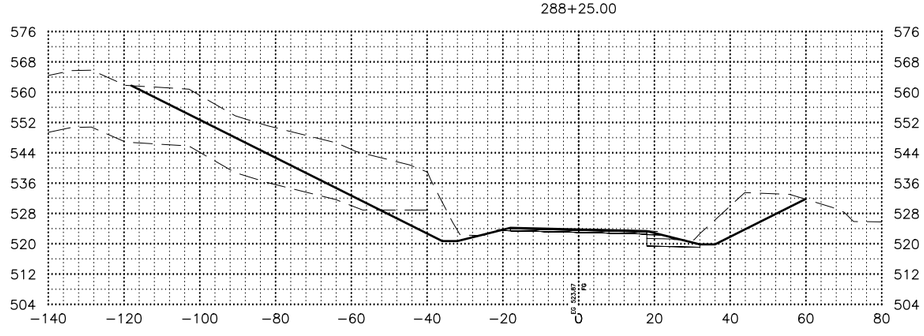

SHEET NO.	TOTAL SHEETS
X172	X254
STATE	YEAR
ALASKA	2027

PROJECT DESIGNATION

0311(031)/
Z546590000

NO.	REVISION
DATE	
NO.	REVISION
DATE	
NO.	REVISION
DATE	

PS&E REVIEW

STATE OF ALASKA
DEPARTMENT OF TRANSPORTATION
AND PUBLIC FACILITIES

SEWARD HWY MP 25.5
TO 36 TRAIL RIVER TO
STERLING WYE REHAB

X–SECTIONS

DESIGNED BY	ZDK
CHECKED BY	CLE
DRAFTED BY	ZDK/JP

SCALE
1"=20'

DATE	TIME
2/24/2026	4:20 PM

DRAWING LOCATION
W:\PROJECTS\SEWARD HWY MP 25.5-36- 54659\CIV3D\CIV3D\X-SECTION\54659 -X-SECTION_X201-300.DWG

289+50.00

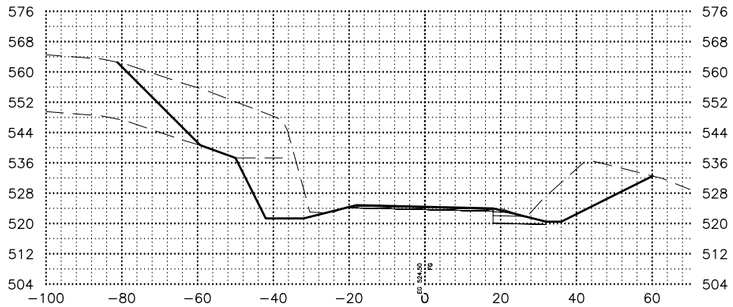

289+25.00

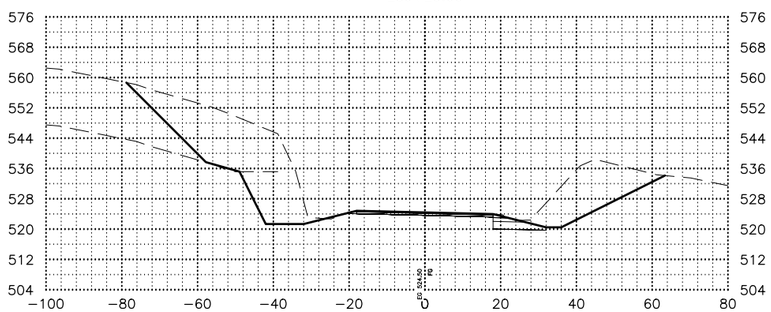

289+00.00

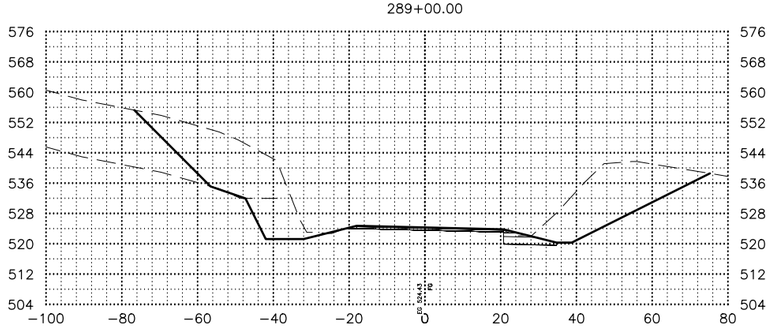

SHEET NO.	TOTAL SHEETS
X173	X254
STATE	YEAR
ALASKA	2027

PROJECT DESIGNATION

0311(031)/
Z546590000

NO.	REVISION
DATE	
NO.	REVISION
DATE	
NO.	REVISION
DATE	

PS&E REVIEW

STATE OF ALASKA
DEPARTMENT OF TRANSPORTATION
AND PUBLIC FACILITIES

SEWARD HWY MP 25.5
TO 36 TRAIL RIVER TO
STERLING WYE REHAB

X–SECTIONS

DATE	TIME	SCALE	DESIGNED BY	ZDK
2/24/2026	4:20 PM	1"=20'	CHECKED BY	CLE
			DRAFTED BY	ZDK/JP

DRAWING LOCATION
W:\PROJECTS\SEWARD HWY MP 25.5-36- 54659\CIV3D\CIV3D\X-SECTION\54659 -X-SECTION_X201-300.DWG

290+25.00

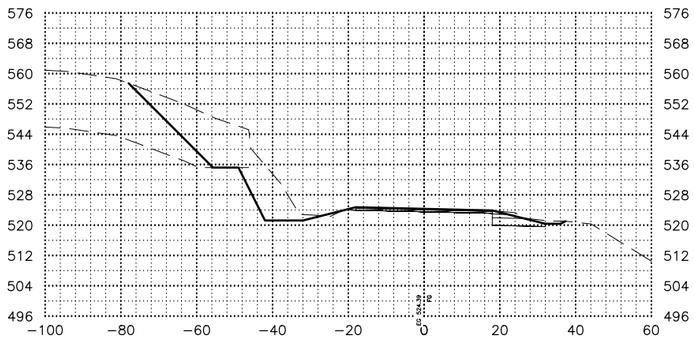

291+00.00

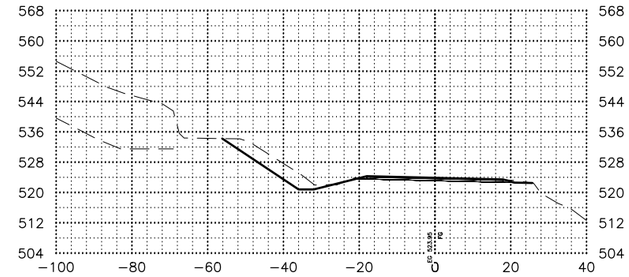

290+00.00

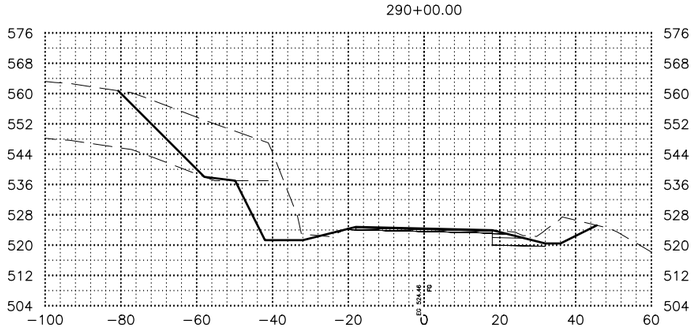

290+75.00

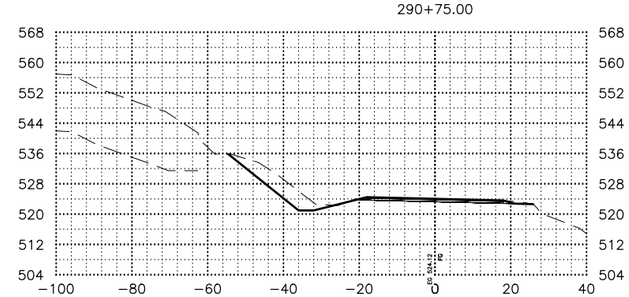

289+75.00

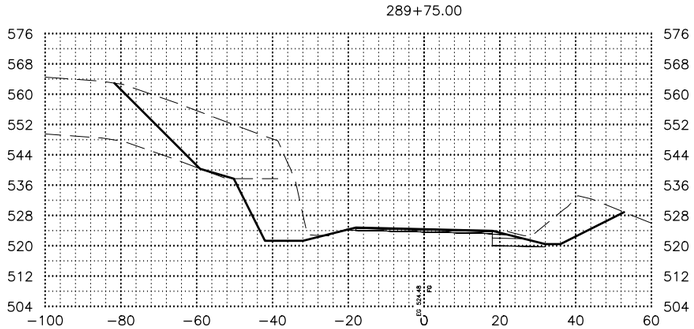

290+50.00

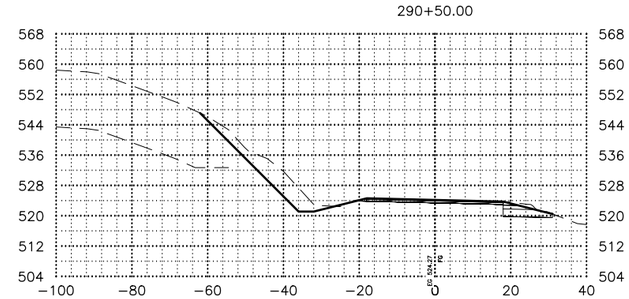

SHEET NO.	TOTAL SHEETS
X174	X254
STATE	YEAR
ALASKA	2027

PROJECT DESIGNATION

0311(031)/
Z546590000

NO.	REVISION
DATE	
NO.	REVISION
DATE	
NO.	REVISION
DATE	

PS&E REVIEW

STATE OF ALASKA
DEPARTMENT OF TRANSPORTATION
AND PUBLIC FACILITIES

SEWARD HWY MP 25.5
TO 36 TRAIL RIVER TO
STERLING WYE REHAB

X–SECTIONS

DRAWING LOCATION
W:\PROJECTS\SEWARD HWY MP 25.5–36– 54659\CIV3D\CIV3D\X–SECTION\54659 –X–SECTION_X201–300.DWG

DATE	TIME
2/24/2026	4:20 PM

SCALE
1"=20'

DESIGNED BY	ZDK
CHECKED BY	CLE
DRAFTED BY	ZDK/JP

292+50.00

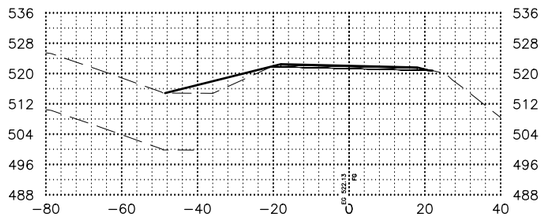

294+50.00

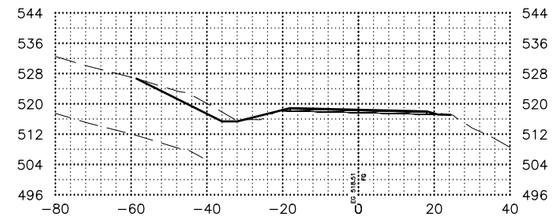

292+00.00

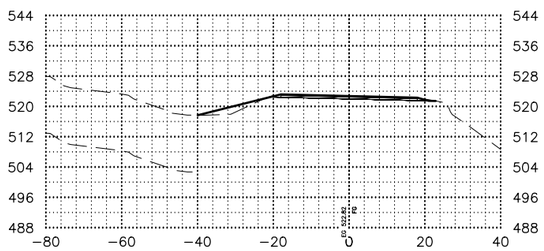

294+00.00

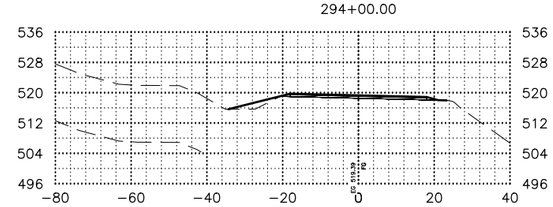

291+50.00

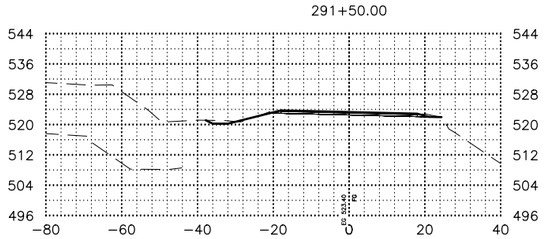

293+50.00

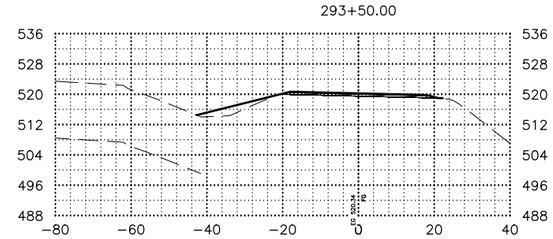

291+25.00

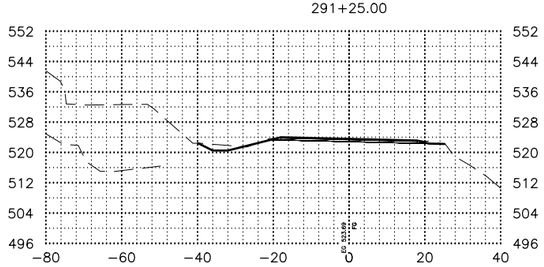

293+00.00

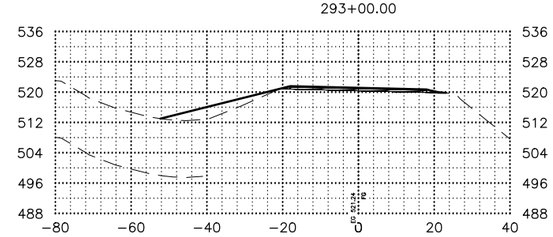

295+00.00

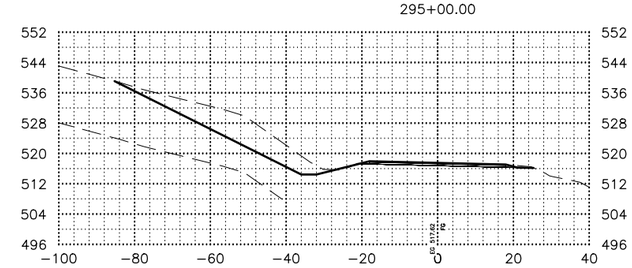

SHEET NO.	TOTAL SHEETS
X175	X254
STATE	YEAR
ALASKA	2027

PROJECT DESIGNATION

0311(031)/ Z546590000

NO.	REVISION
DATE	
NO.	REVISION
DATE	
NO.	REVISION
DATE	

PS&E REVIEW

STATE OF ALASKA
DEPARTMENT OF TRANSPORTATION AND PUBLIC FACILITIES

SEWARD HWY MP 25.5 TO 36 TRAIL RIVER TO STERLING WYE REHAB

X–SECTIONS

DRAWING LOCATION
W:\PROJECTS\SEWARD HWY MP 25.5-36- 54659\CIV3D\CIV3D\X-SECTION\54659 -X-SECTION_X201-300.DWG

DATE 2/24/2026 TIME 4:20 PM
SCALE 1"=20'
DESIGNED BY ZDK
CHECKED BY CLE
DRAFTED BY ZDK/JP

295+75.00

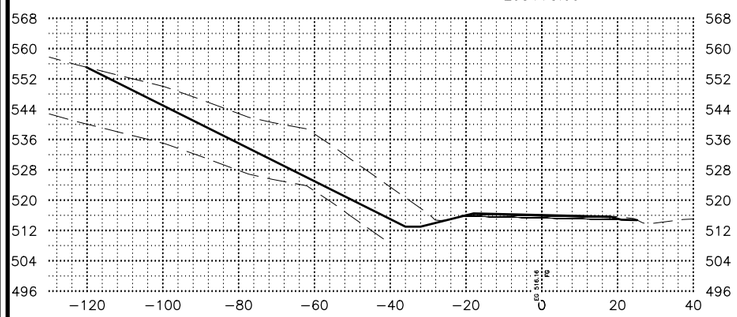

295+50.00

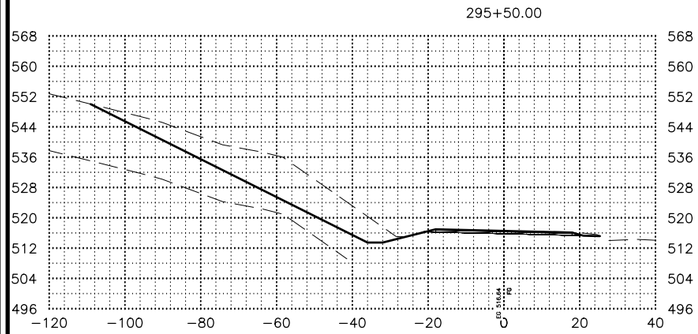

295+25.00

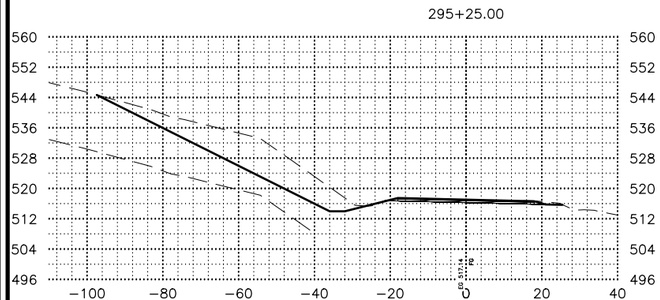

SHEET NO.	TOTAL SHEETS
X176	X254
STATE	YEAR
ALASKA	2027

PROJECT DESIGNATION

0311(031)/
Z546590000

NO.	REVISION
DATE	
NO.	REVISION
DATE	
NO.	REVISION
DATE	

PS&E REVIEW

STATE OF ALASKA
DEPARTMENT OF TRANSPORTATION
AND PUBLIC FACILITIES

SEWARD HWY MP 25.5
TO 36 TRAIL RIVER TO
STERLING WYE REHAB

X–SECTIONS

DRAWING LOCATION
W:\PROJECTS\SEWARD HWY MP 25.5–36– 54659\CIV3D\CIV3D\X–SECTION\54659 –X–SECTION_X201–300.DWG

DATE 2/24/2026 TIME 4:21 PM

SCALE 1"=20'

DESIGNED BY ZDK
CHECKED BY CLE
DRAFTED BY ZDK/JP

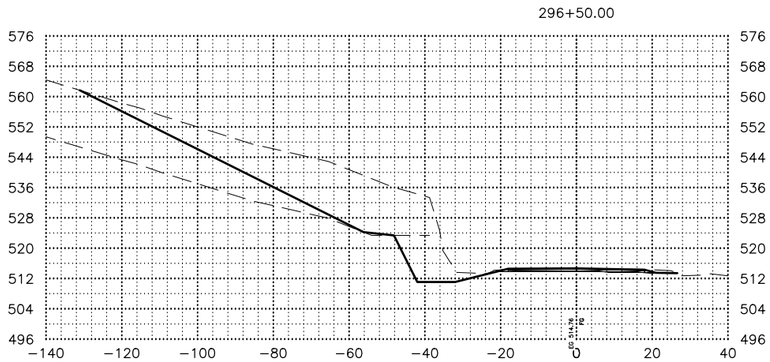

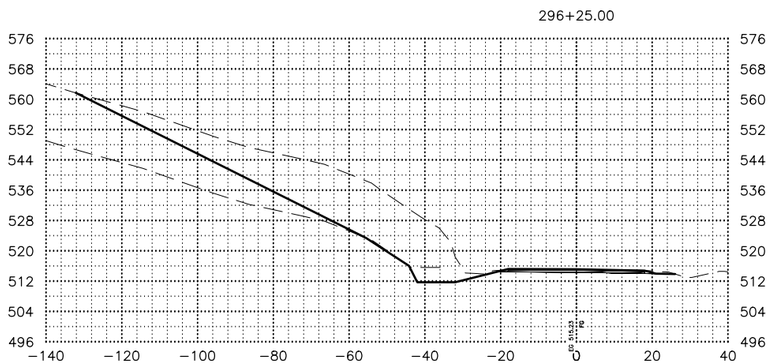

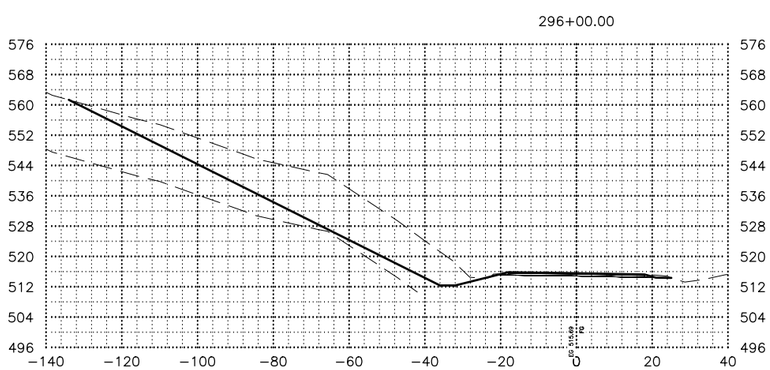

SHEET NO.	TOTAL SHEETS
X177	X254
STATE	YEAR
ALASKA	2027

PROJECT DESIGNATION

0311(031)/
Z546590000

NO.	REVISION
DATE	
NO.	REVISION
DATE	
NO.	REVISION
DATE	

PS&E REVIEW

STATE OF ALASKA
DEPARTMENT OF TRANSPORTATION
AND PUBLIC FACILITIES

SEWARD HWY MP 25.5
TO 36 TRAIL RIVER TO
STERLING WYE REHAB

X–SECTIONS

DRAWING LOCATION
W:\PROJECTS\SEWARD HWY MP 25.5-36- 54659\CIV3D\CIV3D\X-SECTION\54659 -X-SECTION_X201-300.DWG

DATE 2/24/2026 TIME 4:21 PM
SCALE 1"=20'
DESIGNED BY ZDK
CHECKED BY CLE
DRAFTED BY ZDK/JP

297+25.00

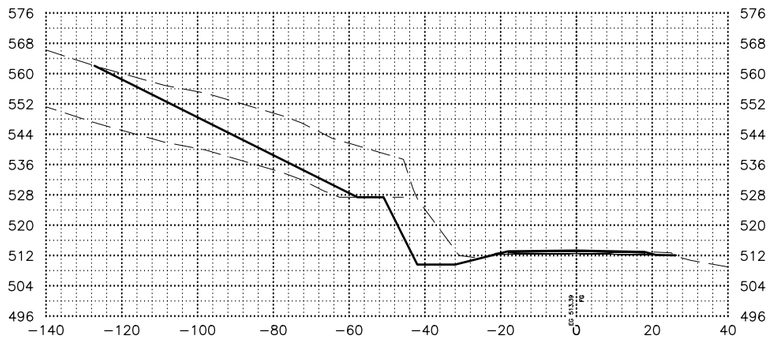

297+00.00

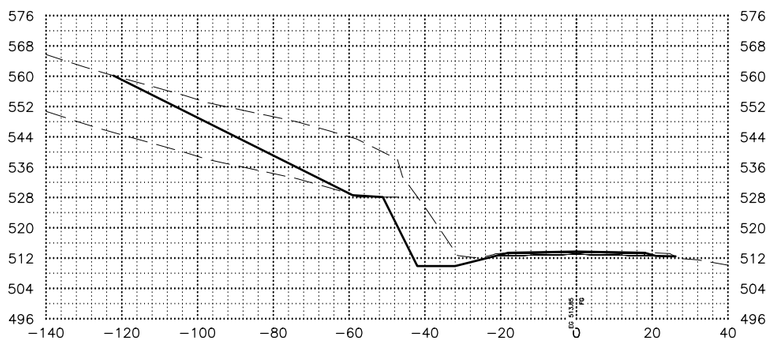

296+75.00

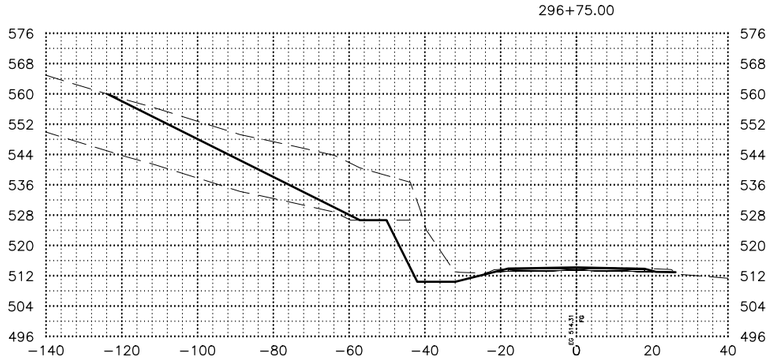

SHEET NO.	TOTAL SHEETS
X178	X254
STATE	YEAR
ALASKA	2027

PROJECT DESIGNATION

0311(031)/
Z546590000

NO.	REVISION
DATE	
NO.	REVISION
DATE	
NO.	REVISION
DATE	

PS&E REVIEW

STATE OF ALASKA
DEPARTMENT OF TRANSPORTATION
AND PUBLIC FACILITIES

SEWARD HWY MP 25.5
TO 36 TRAIL RIVER TO
STERLING WYE REHAB

X–SECTIONS

DATE	TIME	SCALE	DESIGNED BY	ZDK
2/24/2026	4:21 PM	1"=20'	CHECKED BY	CLE
			DRAFTED BY	ZDK/JP

DRAWING LOCATION
W:\PROJECTS\SEWARD HWY MP 25.5-36- 54659\CIV3D\CIV3D\X-SECTION\54659 -X-SECTION_X201-300.DWG

298+00.00

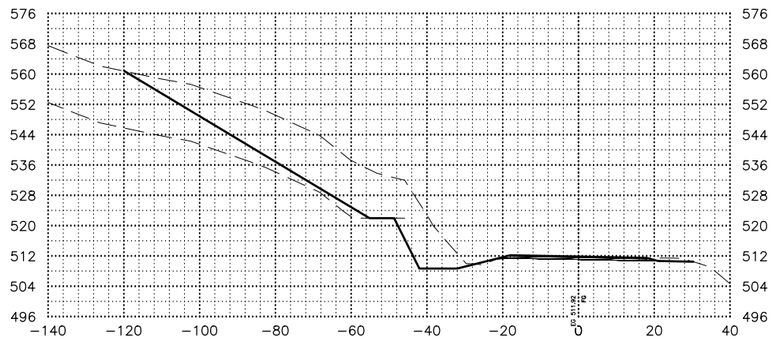

297+75.00

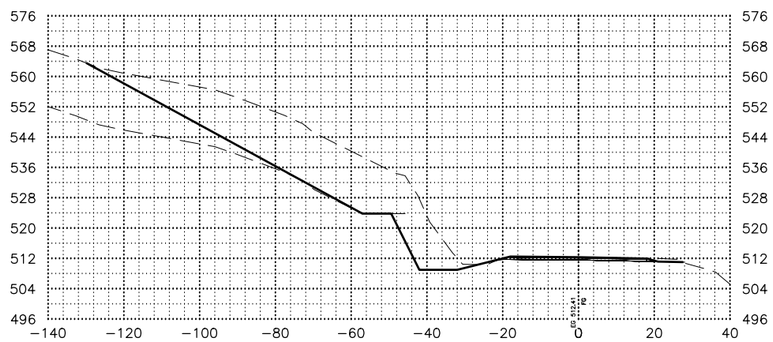

297+50.00

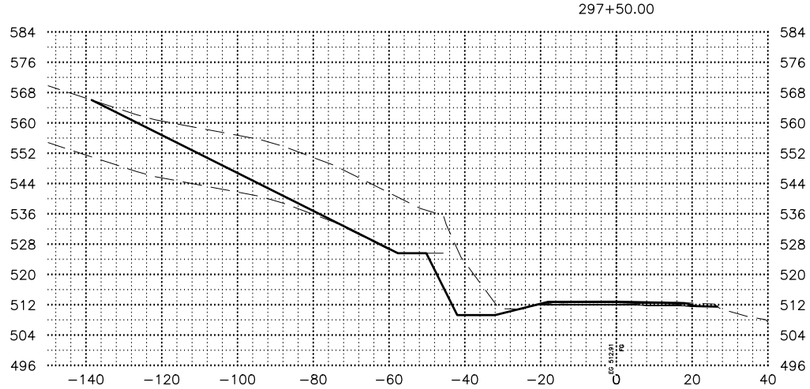

SHEET NO.	TOTAL SHEETS
X179	X254
STATE	YEAR
ALASKA	2027

PROJECT DESIGNATION

0311(031)/
Z546590000

NO.	REVISION
DATE	
NO.	REVISION
DATE	
NO.	REVISION
DATE	

PS&E REVIEW

STATE OF ALASKA
DEPARTMENT OF TRANSPORTATION
AND PUBLIC FACILITIES

SEWARD HWY MP 25.5
TO 36 TRAIL RIVER TO
STERLING WYE REHAB

X–SECTIONS

DRAWING LOCATION
W:\PROJECTS\SEWARD HWY MP 25.5-36- 54659\CIV3D\CIV3D\X-SECTION\54659 -X-SECTION_X201-300.DWG

DATE 2/24/2026 TIME 4:21 PM
SCALE 1"=20'
DESIGNED BY ZDK
CHECKED BY CLE
DRAFTED BY ZDK/JP

298+75.00

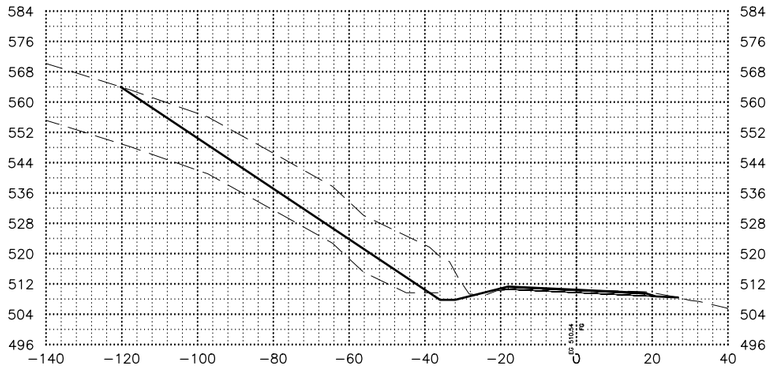

298+50.00

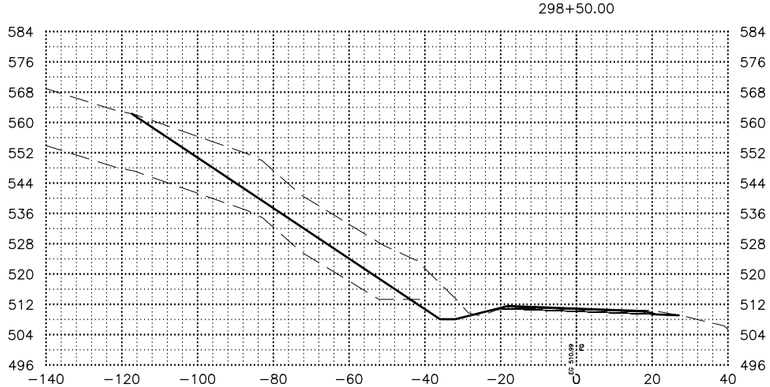

298+25.00

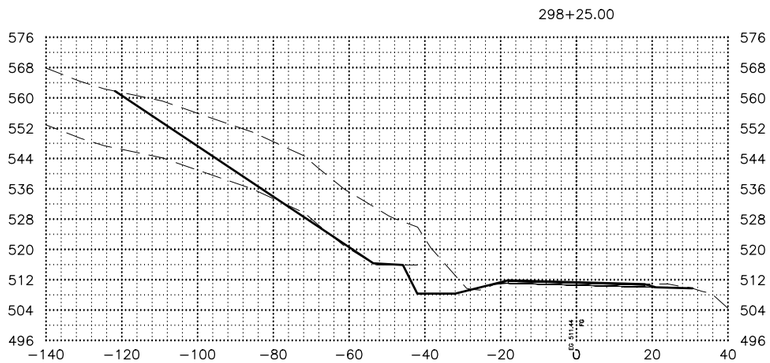

SHEET NO.	TOTAL SHEETS
X180	X254
STATE	YEAR
ALASKA	2027

PROJECT DESIGNATION

0311(031)/
Z546590000

NO.	REVISION
DATE	
NO.	REVISION
DATE	
NO.	REVISION
DATE	

PS&E REVIEW

STATE OF ALASKA
DEPARTMENT OF TRANSPORTATION
AND PUBLIC FACILITIES

SEWARD HWY MP 25.5
TO 36 TRAIL RIVER TO
STERLING WYE REHAB

X–SECTIONS

DATE	TIME	SCALE	DESIGNED BY	ZDK
2/24/2026	4:21 PM	1"=20'	CHECKED BY	CLE
			DRAFTED BY	ZDK/JP

DRAWING LOCATION
W:\PROJECTS\SEWARD HWY MP 25.5-36- 54659\CIV3D\CIV3D\X-SECTION\54659 -X-SECTION_X201-300.DWG

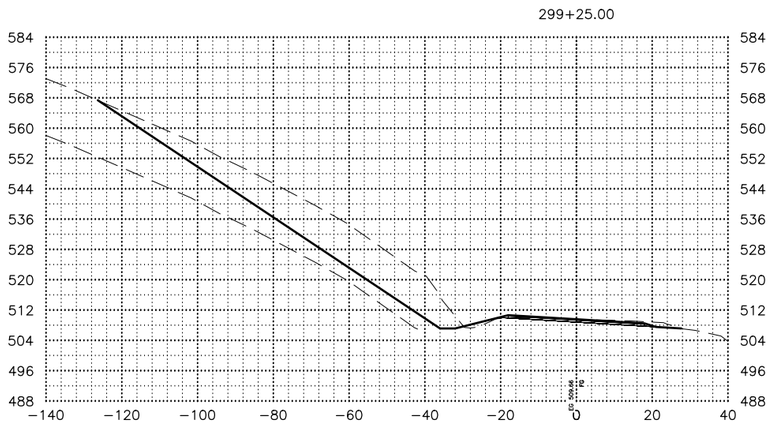

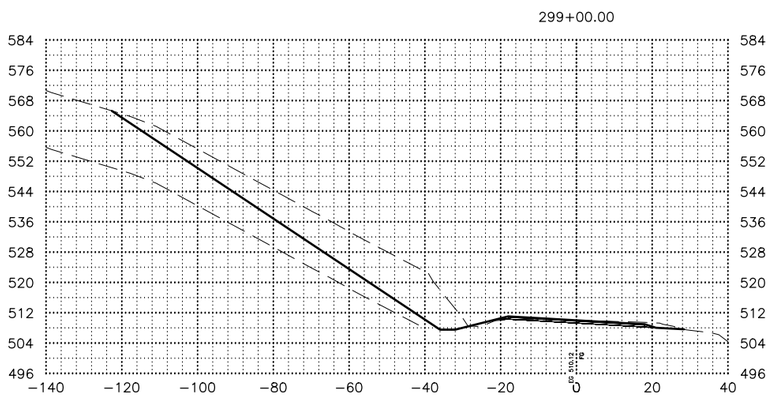

SHEET NO.	TOTAL SHEETS
X181	X254
STATE	YEAR
ALASKA	2027

PROJECT DESIGNATION

0311(031)/
Z546590000

NO.	REVISION
DATE	
NO.	REVISION
DATE	
NO.	REVISION
DATE	

PS&E REVIEW

STATE OF ALASKA
DEPARTMENT OF TRANSPORTATION
AND PUBLIC FACILITIES

SEWARD HWY MP 25.5
TO 36 TRAIL RIVER TO
STERLING WYE REHAB

X–SECTIONS

DRAWING LOCATION
W:\PROJECTS\SEWARD HWY MP 25.5–36– 54659\CIV3D\CIV3D\X–SECTION\54659 –X–SECTION_X201–300.DWG

DATE	TIME
2/24/2026	4:21 PM

SCALE
1"=20'

DESIGNED BY	ZDK
CHECKED BY	CLE
DRAFTED BY	ZDK/JP

300+00.00

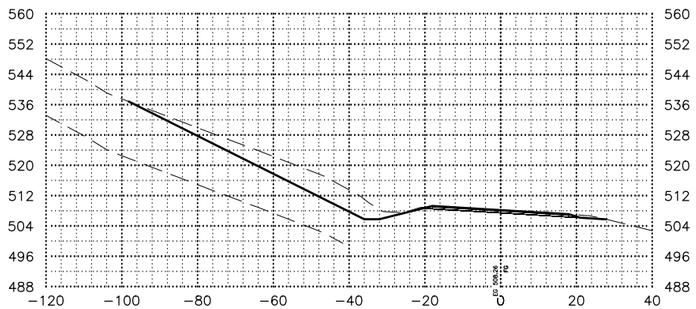

299+75.00

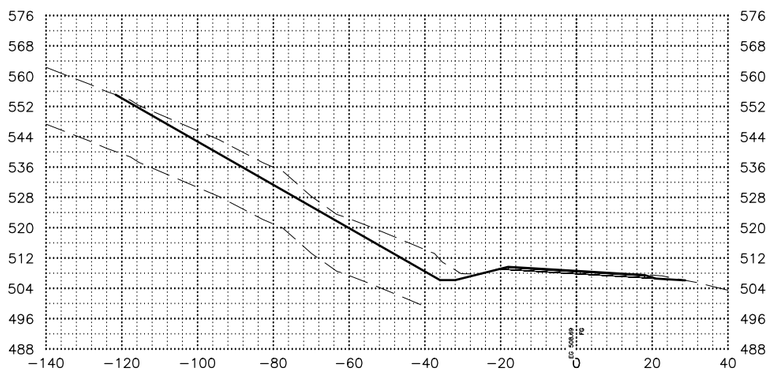

299+50.00

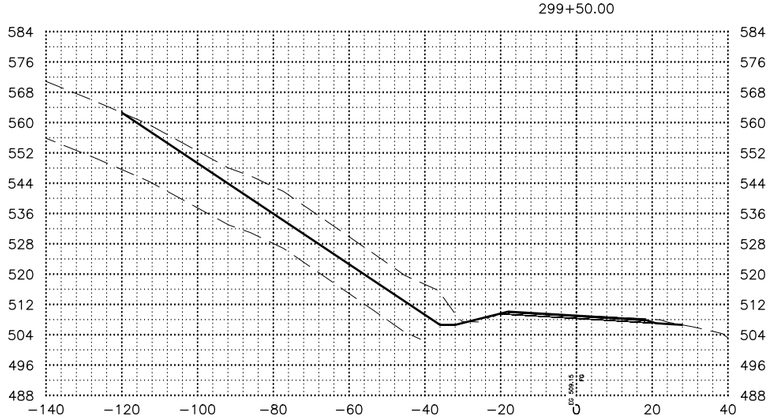

SHEET NO.	TOTAL SHEETS
X182	X254
STATE	YEAR
ALASKA	2027

PROJECT DESIGNATION

0311(031)/
Z546590000

NO.	REVISION
DATE	
NO.	REVISION
DATE	
NO.	REVISION
DATE	

PS&E REVIEW

STATE OF ALASKA
DEPARTMENT OF TRANSPORTATION
AND PUBLIC FACILITIES

SEWARD HWY MP 25.5
TO 36 TRAIL RIVER TO
STERLING WYE REHAB

X–SECTIONS

DRAWING LOCATION
W:\PROJECTS\SEWARD HWY MP 25.5–36– 54659\CIV3D\CIV3D\X–SECTION\54659 –X–SECTION_X201–300.DWG

DATE 2/24/2026 TIME 4:22 PM
SCALE 1"=20'
DESIGNED BY ZDK
CHECKED BY CLE
DRAFTED BY ZDK/JP

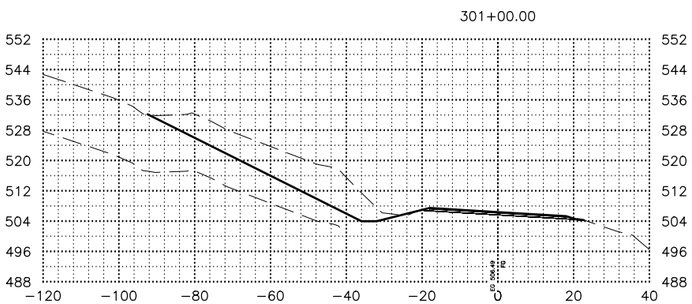

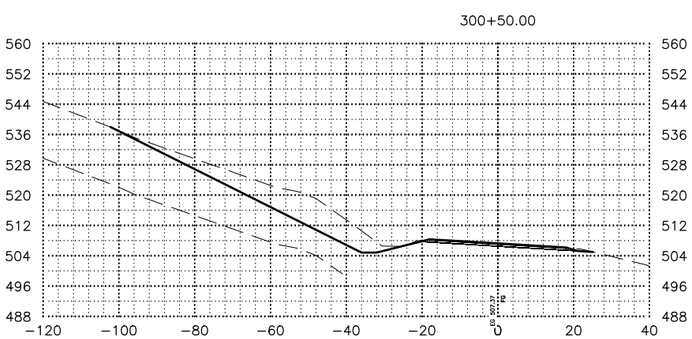

SHEET NO.	TOTAL SHEETS
X183	X254
STATE	YEAR
ALASKA	2027

PROJECT DESIGNATION

0311(031)/
Z546590000

NO.	REVISION
DATE	
NO.	REVISION
DATE	
NO.	REVISION
DATE	

PS&E REVIEW

STATE OF ALASKA
DEPARTMENT OF TRANSPORTATION
AND PUBLIC FACILITIES

SEWARD HWY MP 25.5
TO 36 TRAIL RIVER TO
STERLING WYE REHAB

X–SECTIONS

DATE	TIME	SCALE	DESIGNED BY	ZDK
2/24/2026	4:22 PM	1"=20'	CHECKED BY	CLE
			DRAFTED BY	ZDK/JP

DRAWING LOCATION
W:\PROJECTS\SEWARD HWY MP 25.5–36– 54659\CIV3D\CIV3D\X–SECTION\54659 –X–SECTION_X201–300.DWG

302+50.00

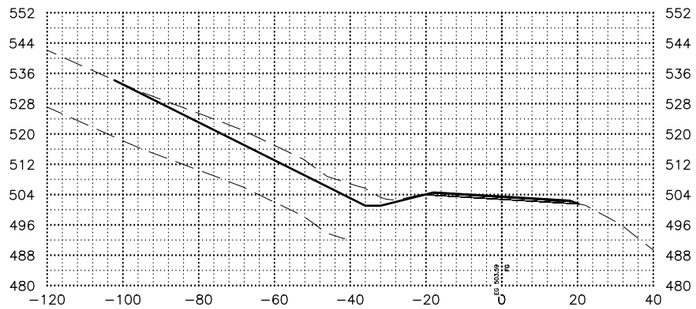

302+00.00

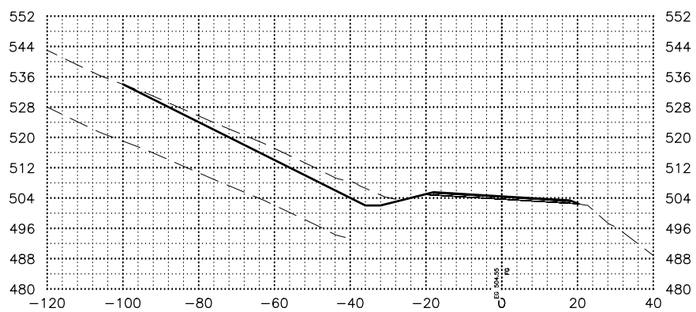

301+50.00

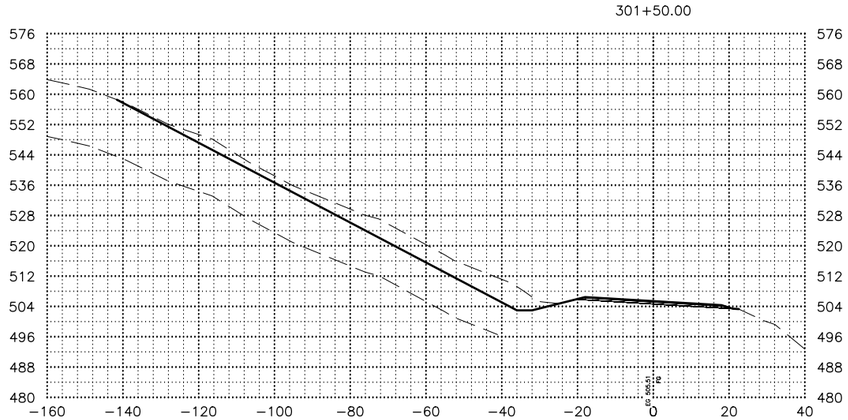

SHEET NO.	TOTAL SHEETS
X184	X254
STATE	YEAR
ALASKA	2027

PROJECT DESIGNATION

0311(031)/
Z546590000

NO.	REVISION
DATE	
NO.	REVISION
DATE	
NO.	REVISION
DATE	

PS&E REVIEW

STATE OF ALASKA
DEPARTMENT OF TRANSPORTATION
AND PUBLIC FACILITIES

SEWARD HWY MP 25.5
TO 36 TRAIL RIVER TO
STERLING WYE REHAB

X–SECTIONS

DATE 2/24/2026 TIME 4:22 PM
SCALE 1"=20'
DESIGNED BY ZDK
CHECKED BY CLE
DRAFTED BY ZDK/JP

DRAWING LOCATION
W:\PROJECTS\SEWARD HWY MP 25.5-36- 54659\CIV3D\CIV3D\X-SECTION\54659 -X-SECTION_X201-300.DWG

DATE	TIME	SCALE	DESIGNED BY	ZDK
2/24/2026	4:22 PM	1"=20'	CHECKED BY	CLE
			DRAFTED BY	ZDK/JP

DRAWING LOCATION
W:\PROJECTS\SEWARD HWY MP 25.5-36- 54659\CIV3D\CIV3D\X-SECTION\54659 -X-SECTION_X201-300.DWG

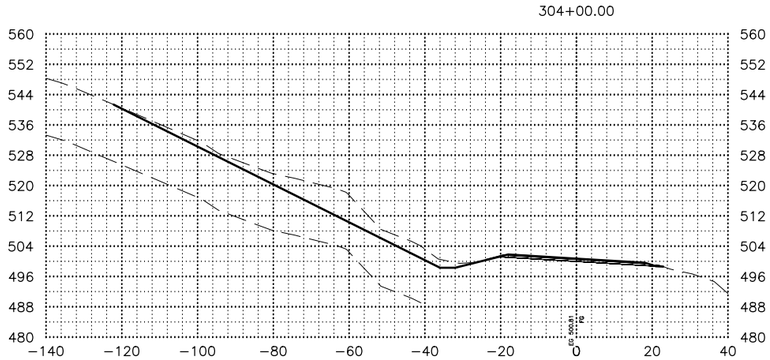

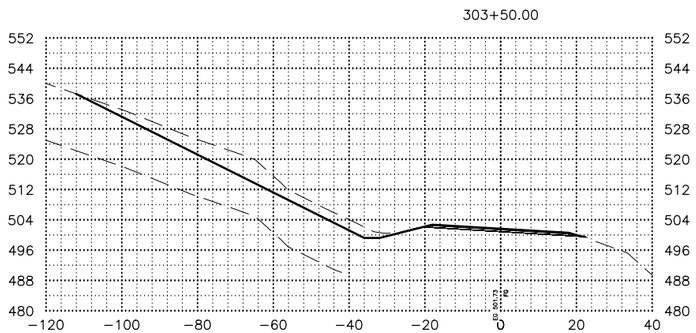

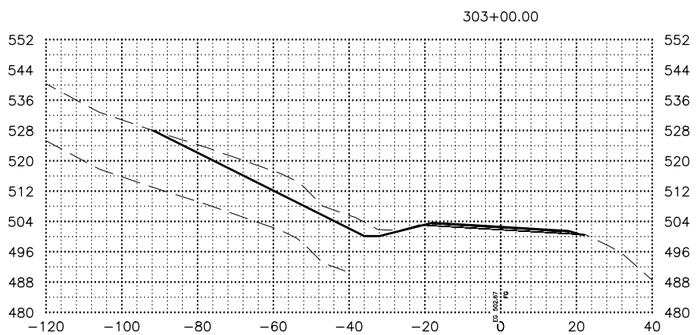

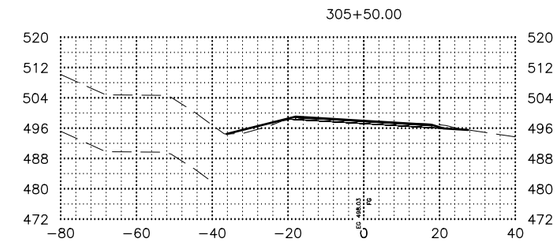

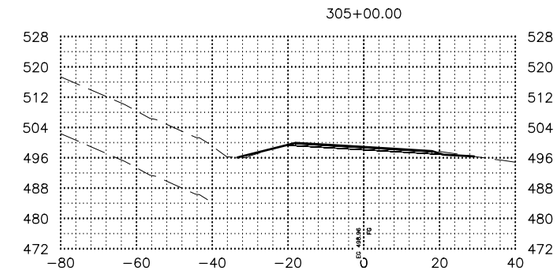

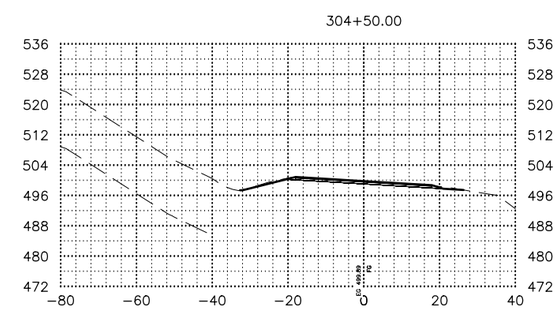

SHEET NO.	TOTAL SHEETS
X185	X254
STATE	YEAR
ALASKA	2027

PROJECT DESIGNATION
0311(031)/
Z546590000

NO.	REVISION
DATE	
NO.	REVISION
DATE	
NO.	REVISION
DATE	

PS&E REVIEW

STATE OF ALASKA
DEPARTMENT OF TRANSPORTATION
AND PUBLIC FACILITIES

SEWARD HWY MP 25.5
TO 36 TRAIL RIVER TO
STERLING WYE REHAB

X-SECTIONS

307+50.00

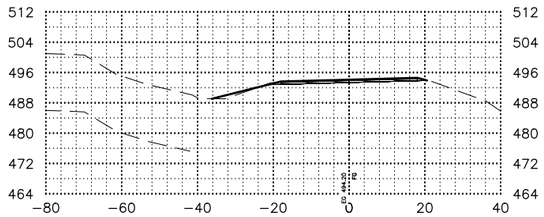

307+00.00

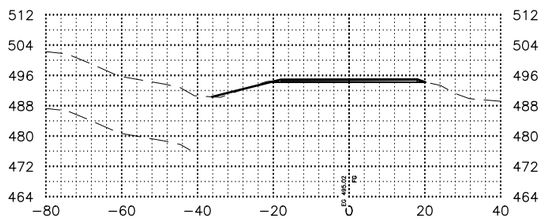

308+75.00

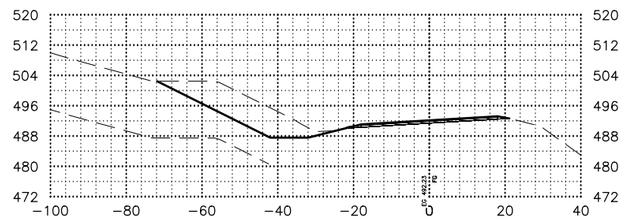

306+50.00

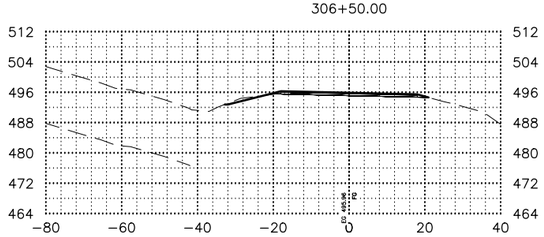

308+50.00

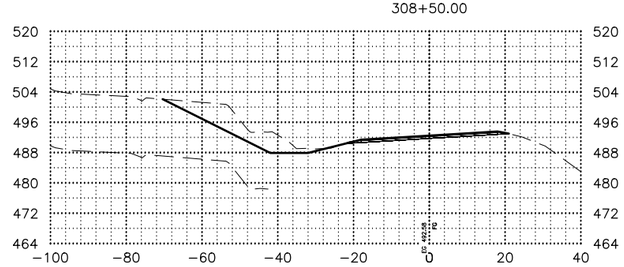

306+00.00

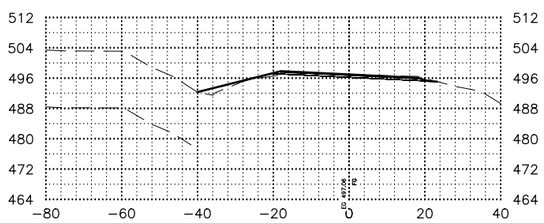

308+00.00

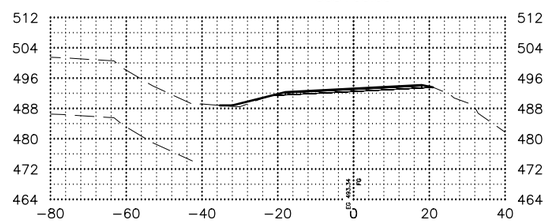

SHEET NO.	TOTAL SHEETS
X186	X254
STATE	YEAR
ALASKA	2027

PROJECT DESIGNATION

0311(031)/
Z546590000

NO.	REVISION
DATE	
NO.	REVISION
DATE	
NO.	REVISION
DATE	

PS&E REVIEW

STATE OF ALASKA
DEPARTMENT OF TRANSPORTATION
AND PUBLIC FACILITIES

SEWARD HWY MP 25.5
TO 36 TRAIL RIVER TO
STERLING WYE REHAB

X–SECTIONS

DATE	TIME	SCALE	DESIGNED BY	ZDK
2/24/2026	4:22 PM	1"=20'	CHECKED BY	CLE
			DRAFTED BY	ZDK/JP

DRAWING LOCATION
W:\PROJECTS\SEWARD HWY MP 25.5-36- 54659\CIV3D\CIV3D\X-SECTION\54659 -X-SECTION_X201-300.DWG

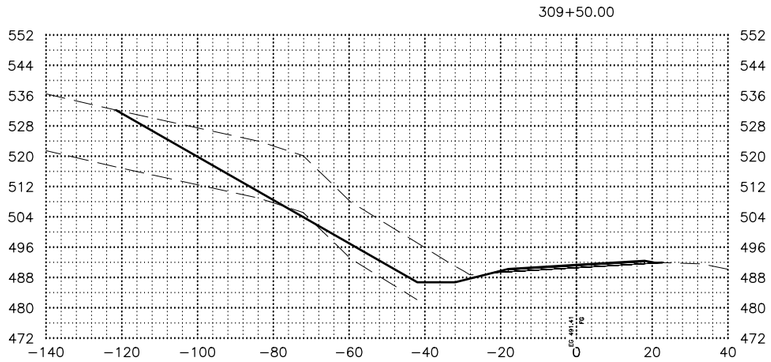

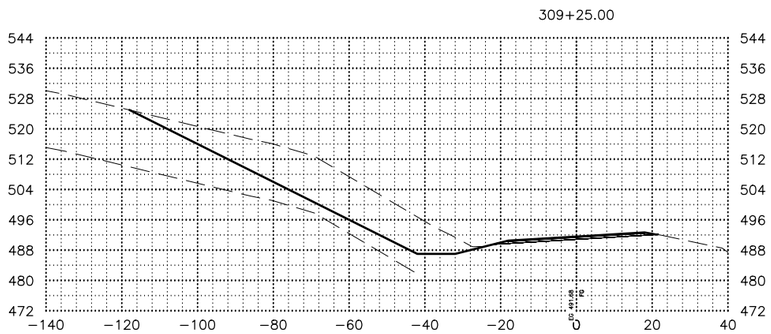

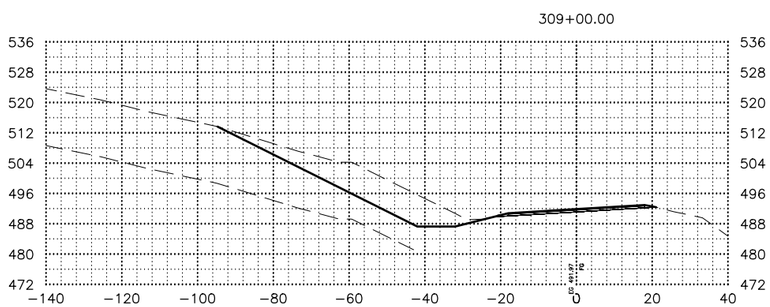

SHEET NO.	TOTAL SHEETS
X187	X254
STATE	YEAR
ALASKA	2027

PROJECT DESIGNATION

0311(031)/
Z546590000

NO.	REVISION
DATE	
NO.	REVISION
DATE	
NO.	REVISION
DATE	

PS&E REVIEW

STATE OF ALASKA
DEPARTMENT OF TRANSPORTATION
AND PUBLIC FACILITIES

SEWARD HWY MP 25.5
TO 36 TRAIL RIVER TO
STERLING WYE REHAB

X–SECTIONS

DRAWING LOCATION
W:\PROJECTS\SEWARD HWY MP 25.5–36– 54659\CIV3D\CIV3D\X–SECTION\54659 –X–SECTION_X201–300.DWG

DATE 2/24/2026 TIME 4:22 PM
SCALE 1"=20'
DESIGNED BY ZDK
CHECKED BY CLE
DRAFTED BY ZDK/JP

310+00.00

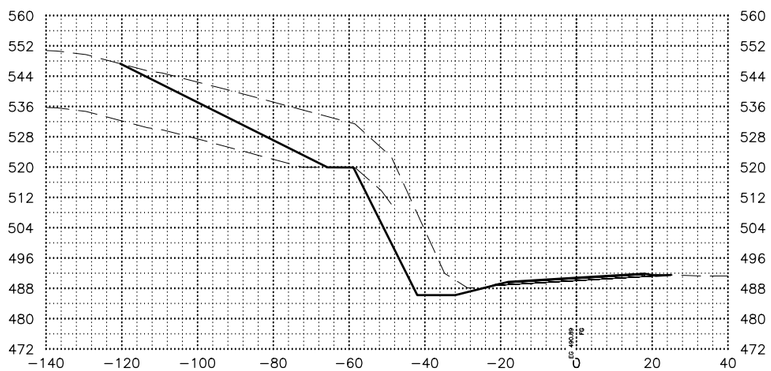

309+75.00

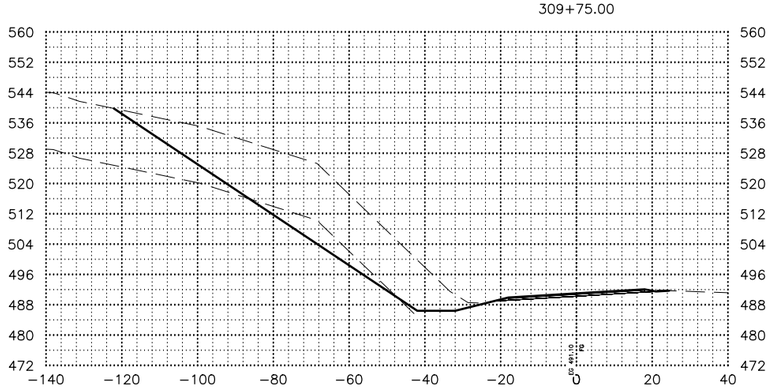

SHEET NO.	TOTAL SHEETS
X188	X254
STATE	YEAR
ALASKA	2027

PROJECT DESIGNATION

0311(031)/
Z546590000

NO.	REVISION
DATE	
NO.	REVISION
DATE	
NO.	REVISION
DATE	

PS&E REVIEW

STATE OF ALASKA
DEPARTMENT OF TRANSPORTATION
AND PUBLIC FACILITIES

SEWARD HWY MP 25.5
TO 36 TRAIL RIVER TO
STERLING WYE REHAB

X–SECTIONS

DATE	TIME	SCALE	DESIGNED BY	ZDK
2/24/2026	4:23 PM	1"=20'	CHECKED BY	CLE
			DRAFTED BY	ZDK/JP

DRAWING LOCATION
W:\PROJECTS\SEWARD HWY MP 25.5-36- 54659\CIV3D\CIV3D\X-SECTION\54659 -X-SECTION_X201-300.DWG

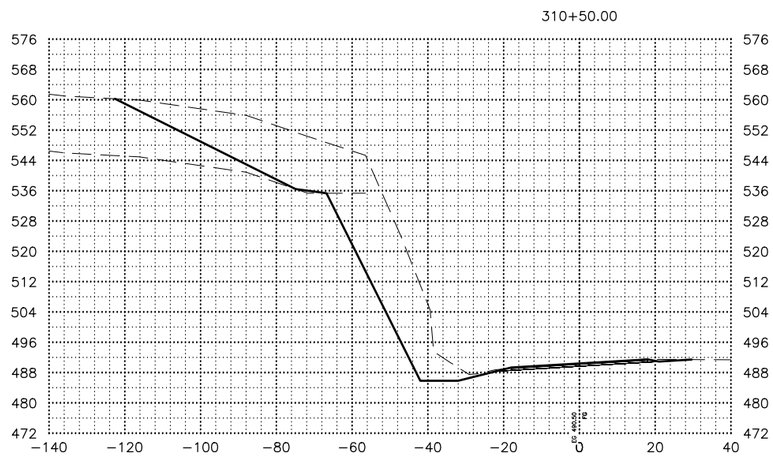

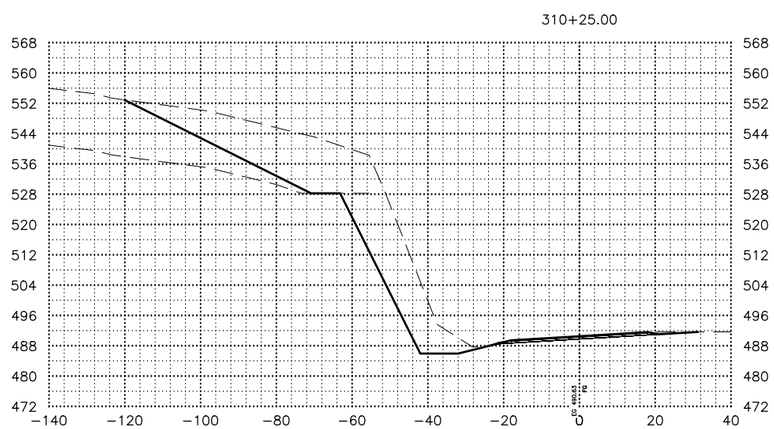

SHEET NO.	TOTAL SHEETS
X189	X254
STATE	YEAR
ALASKA	2027

PROJECT DESIGNATION

0311(031)/
Z546590000

NO.	REVISION
DATE	
NO.	REVISION
DATE	
NO.	REVISION
DATE	

PS&E REVIEW

STATE OF ALASKA
DEPARTMENT OF TRANSPORTATION
AND PUBLIC FACILITIES

SEWARD HWY MP 25.5
TO 36 TRAIL RIVER TO
STERLING WYE REHAB

X–SECTIONS

DATE	TIME
2/24/2026	4:23 PM

SCALE
1"=20'

DESIGNED BY	ZDK
CHECKED BY	CLE
DRAFTED BY	ZDK/JP

DRAWING LOCATION
W:\PROJECTS\SEWARD HWY MP 25.5-36- 54659\CIV3D\CIV3D\X-SECTION\54659 -X-SECTION_X201-300.DWG

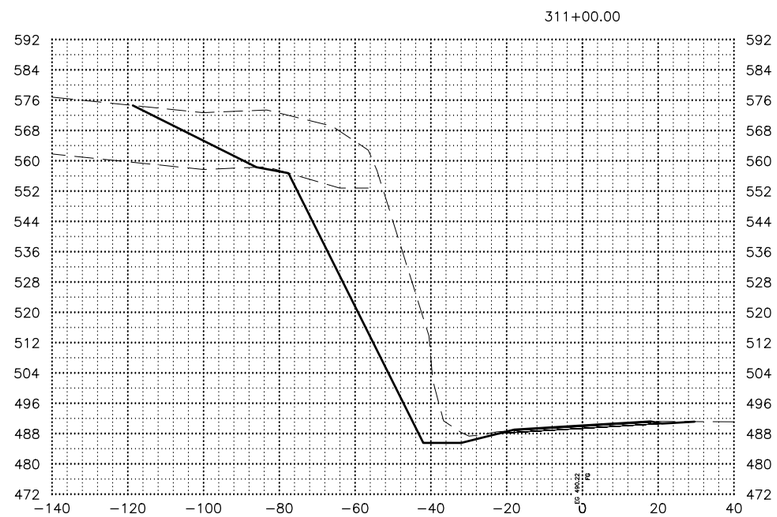

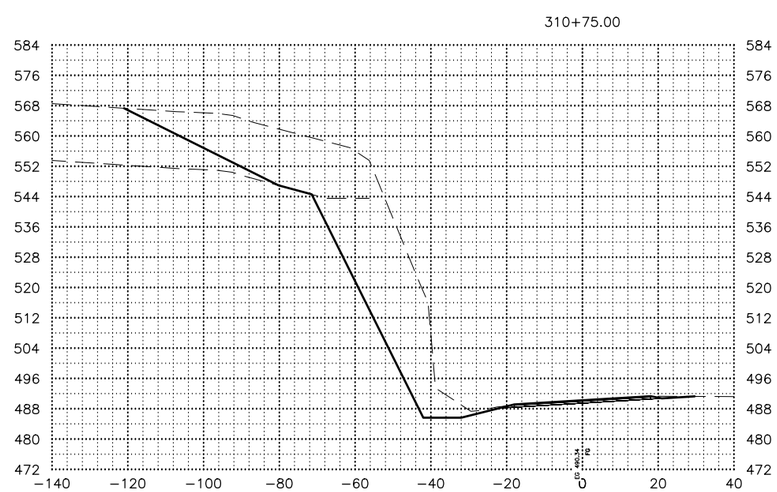

SHEET NO.	TOTAL SHEETS
X190	X254
STATE	YEAR
ALASKA	2027

PROJECT DESIGNATION

0311(031)/
Z546590000

NO.	REVISION
DATE	
NO.	REVISION
DATE	
NO.	REVISION
DATE	

PS&E REVIEW

STATE OF ALASKA
DEPARTMENT OF TRANSPORTATION
AND PUBLIC FACILITIES

SEWARD HWY MP 25.5
TO 36 TRAIL RIVER TO
STERLING WYE REHAB

X–SECTIONS

DRAWING LOCATION
W:\PROJECTS\SEWARD HWY MP 25.5-36- 54659\CIV3D\CIV3D\X-SECTION\54659 -X-SECTION_X201-300.DWG

DATE 2/24/2026 TIME 4:23 PM
SCALE 1"=20'
DESIGNED BY ZDK
CHECKED BY CLE
DRAFTED BY ZDK/JP

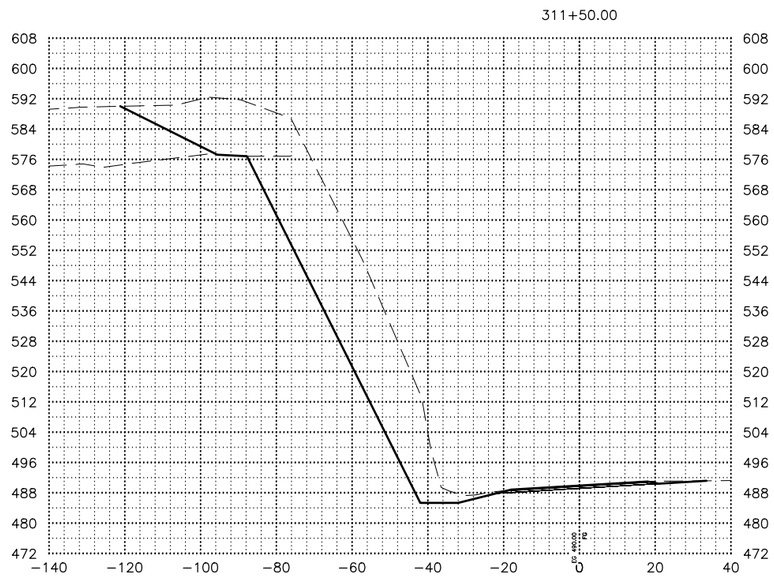

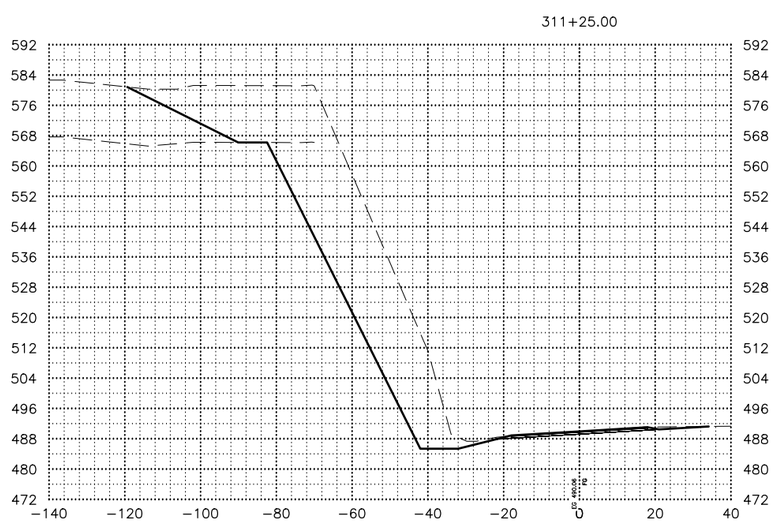

SHEET NO.	TOTAL SHEETS
X191	X254
STATE	YEAR
ALASKA	2027

PROJECT DESIGNATION

0311(031)/
Z546590000

NO.	REVISION
DATE	
NO.	REVISION
DATE	
NO.	REVISION
DATE	

PS&E REVIEW

STATE OF ALASKA
DEPARTMENT OF TRANSPORTATION
AND PUBLIC FACILITIES

SEWARD HWY MP 25.5
TO 36 TRAIL RIVER TO
STERLING WYE REHAB

X–SECTIONS

DRAWING LOCATION
W:\PROJECTS\SEWARD HWY MP 25.5-36- 54659\CIV3D\CIV3D\X-SECTION\54659 -X-SECTION_X201-300.DWG

DATE	TIME
2/24/2026	4:23 PM

SCALE
1"=20'

DESIGNED BY	ZDK
CHECKED BY	CLE
DRAFTED BY	ZDK/JP

SHEET NO.	TOTAL SHEETS
X192	X254
STATE	YEAR
ALASKA	2027

PROJECT DESIGNATION

0311(031)/
Z546590000

NO.	REVISION
DATE	
NO.	REVISION
DATE	
NO.	REVISION
DATE	

PS&E REVIEW

STATE OF ALASKA
DEPARTMENT OF TRANSPORTATION
AND PUBLIC FACILITIES

SEWARD HWY MP 25.5
TO 36 TRAIL RIVER TO
STERLING WYE REHAB

X–SECTIONS

DRAWING LOCATION
W:\PROJECTS\SEWARD HWY MP 25.5-36- 54659\CIV3D\CIV3D\X-SECTION\54659 -X-SECTION_X201-300.DWG

DATE 2/24/2026 TIME 4:23 PM
SCALE 1"=20'
DESIGNED BY ZDK
CHECKED BY CLE
DRAFTED BY ZDK/JP

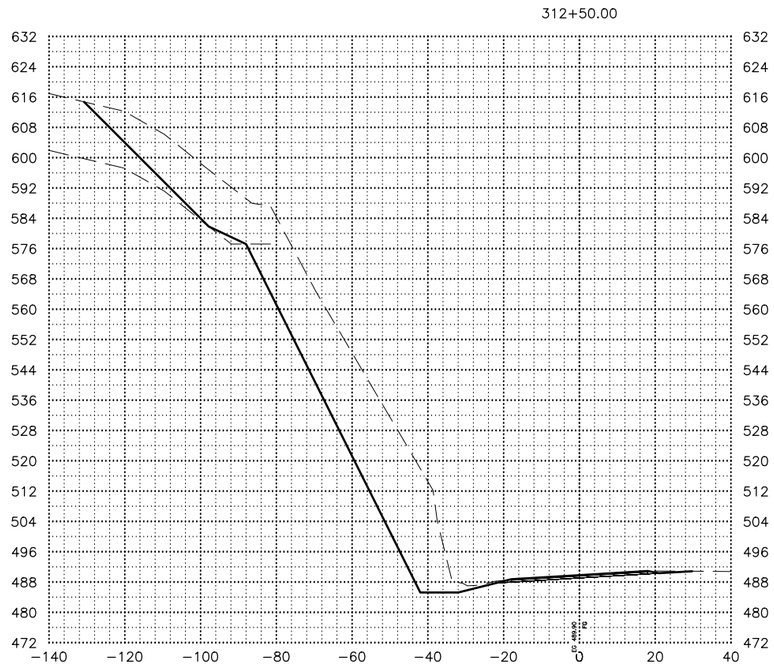

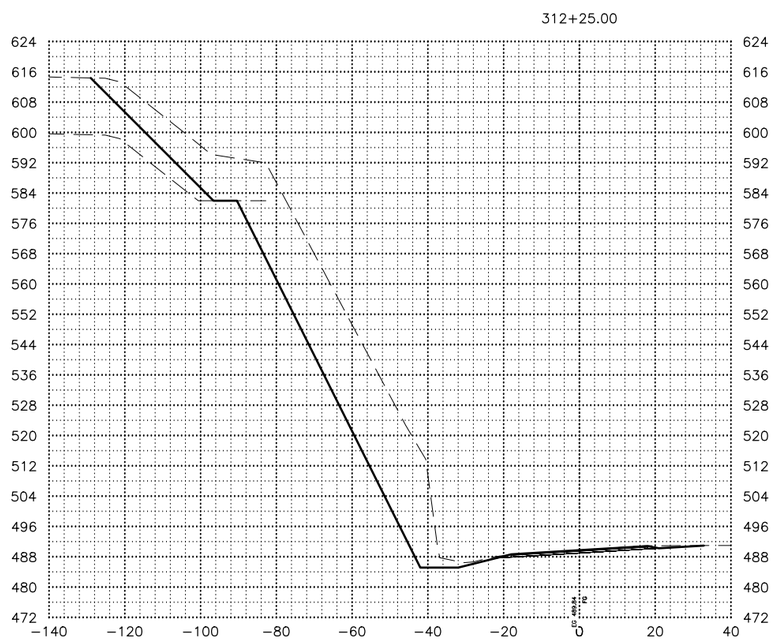

SHEET NO.	TOTAL SHEETS
X193	X254
STATE	YEAR
ALASKA	2027

PROJECT DESIGNATION

0311(031)/
Z546590000

NO.	REVISION
DATE	
NO.	REVISION
DATE	
NO.	REVISION
DATE	

PS&E REVIEW

STATE OF ALASKA
DEPARTMENT OF TRANSPORTATION
AND PUBLIC FACILITIES

SEWARD HWY MP 25.5
TO 36 TRAIL RIVER TO
STERLING WYE REHAB

X–SECTIONS

DRAWING LOCATION
W:\PROJECTS\SEWARD HWY MP 25.5-36- 54659\CIV3D\CIV3D\X-SECTION\54659 -X-SECTION_X201-300.DWG

DATE 2/24/2026 TIME 4:23 PM
SCALE 1"=20'
DESIGNED BY ZDK
CHECKED BY CLE
DRAFTED BY ZDK/JP

313+00.00

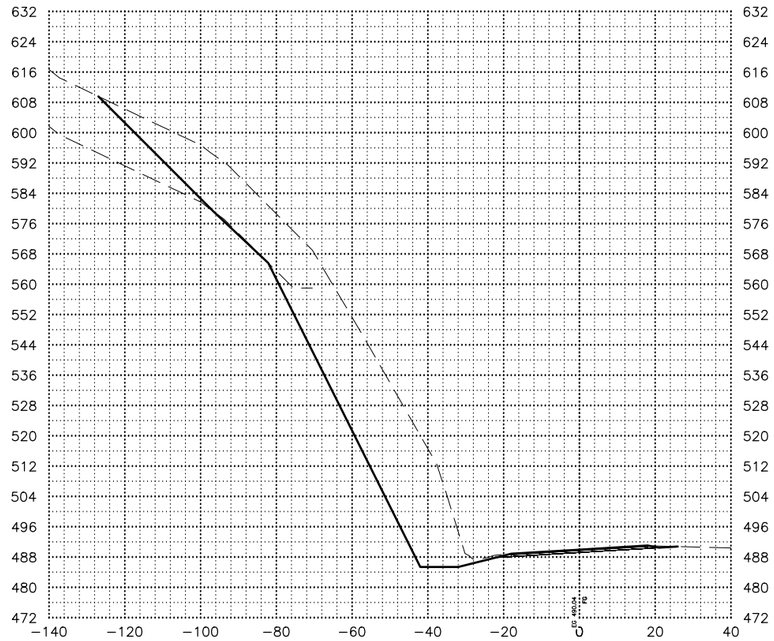

312+75.00

DATE	TIME	SCALE	DESIGNED BY	ZDK
2/24/2026	4:24 PM	1"=20'	CHECKED BY	CLE
			DRAFTED BY	ZDK/JP

DRAWING LOCATION
W:\PROJECTS\SEWARD HWY MP 25.5-36- 54659\CIV3D\CIV3D\X-SECTION\54659 -X-SECTION_X201-300.DWG

SHEET NO.	TOTAL SHEETS
X194	X254
STATE	YEAR
ALASKA	2027

PROJECT DESIGNATION

0311(031)/
Z546590000

NO.	REVISION
DATE	
NO.	REVISION
DATE	
NO.	REVISION
DATE	

PS&E REVIEW

STATE OF ALASKA
DEPARTMENT OF TRANSPORTATION
AND PUBLIC FACILITIES

SEWARD HWY MP 25.5
TO 36 TRAIL RIVER TO
STERLING WYE REHAB

X-SECTIONS

313+50.00

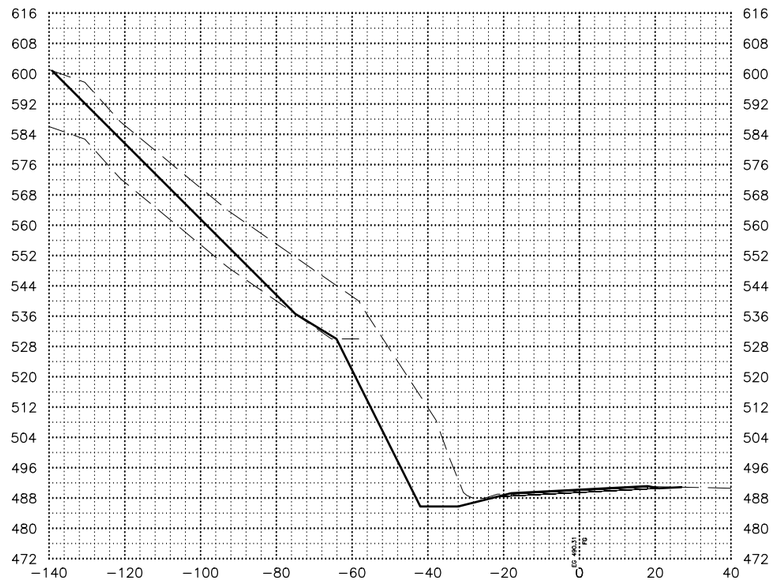

313+25.00

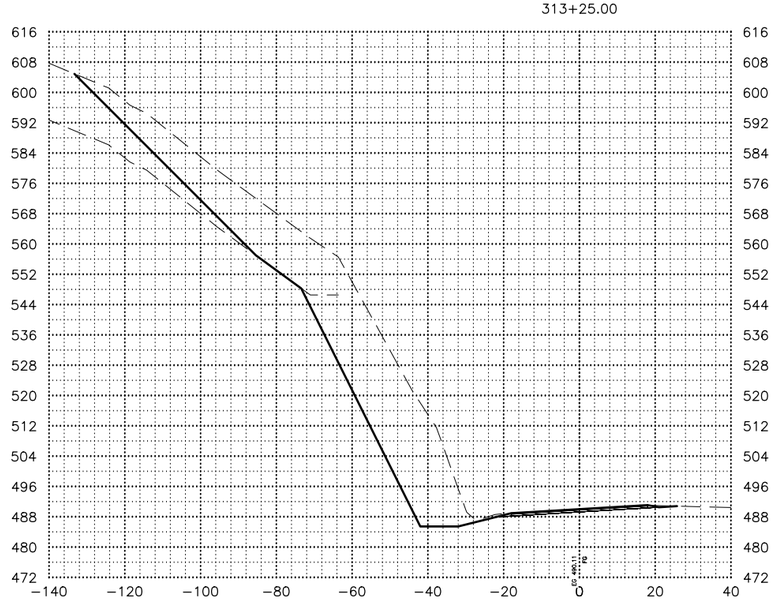

SHEET NO.	TOTAL SHEETS
X195	X254
STATE	YEAR
ALASKA	2027

PROJECT DESIGNATION

0311(031)/
Z546590000

NO.	REVISION
DATE	
NO.	REVISION
DATE	
NO.	REVISION
DATE	

PS&E REVIEW

STATE OF ALASKA
DEPARTMENT OF TRANSPORTATION
AND PUBLIC FACILITIES

SEWARD HWY MP 25.5
TO 36 TRAIL RIVER TO
STERLING WYE REHAB

X–SECTIONS

DRAWING LOCATION
W:\PROJECTS\SEWARD HWY MP 25.5-36- 54659\CIV3D\CIV3D\X-SECTION\54659 -X-SECTION_X201-300.DWG

DATE	TIME	SCALE	DESIGNED BY	CHECKED BY	DRAFTED BY
2/24/2026	4:24 PM	1"=20'	ZDK	CLE	ZDK/JP

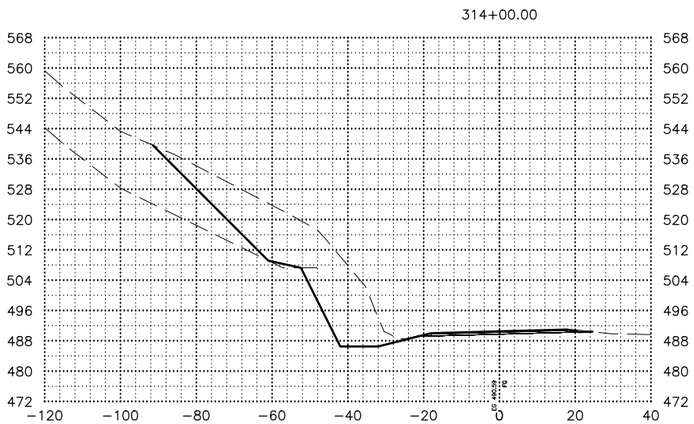

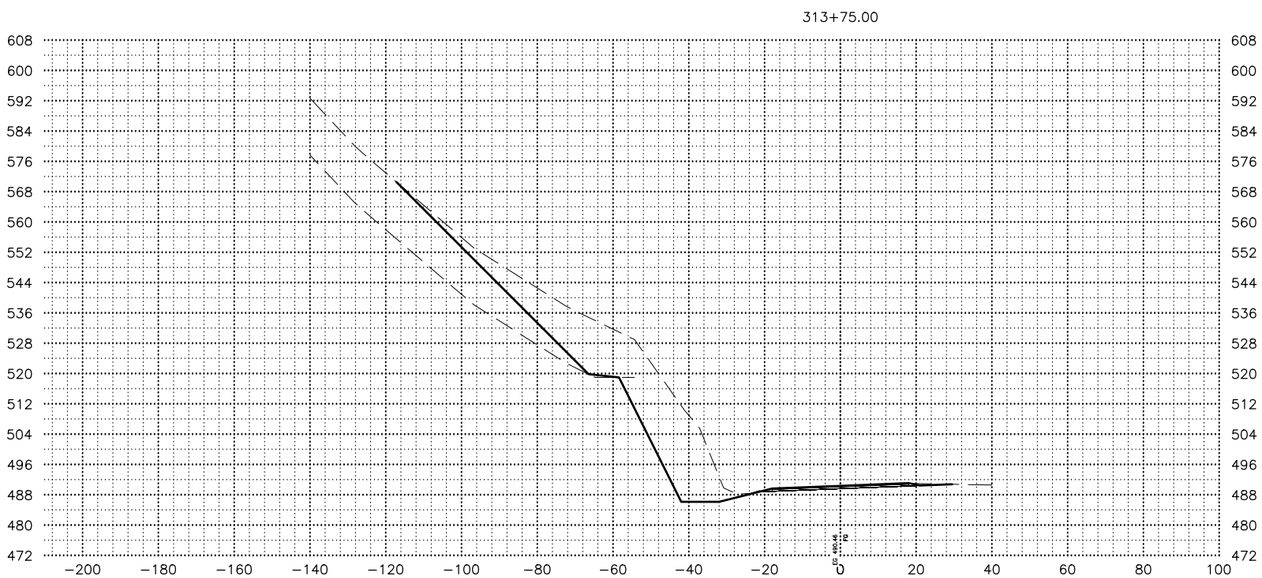

DATE	TIME	SCALE	DESIGNED BY	ZDK
2/24/2026	4:24 PM	1"=20'	CHECKED BY	CLE
			DRAFTED BY	ZDK/JP

DRAWING LOCATION
W:\PROJECTS\SEWARD HWY MP 25.5-36- 54659\CIV3D\CIV3D\X-SECTION\54659 -X-SECTION_X201-300.DWG

SHEET NO.	TOTAL SHEETS
X196	X254
STATE	YEAR
ALASKA	2027

PROJECT DESIGNATION
0311(031)/
Z546590000

NO.	REVISION
DATE	
NO.	REVISION
DATE	
NO.	REVISION
DATE	

PS&E REVIEW

STATE OF ALASKA
DEPARTMENT OF TRANSPORTATION
AND PUBLIC FACILITIES

SEWARD HWY MP 25.5
TO 36 TRAIL RIVER TO
STERLING WYE REHAB

X-SECTIONS

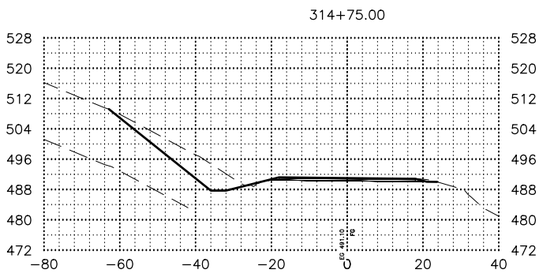

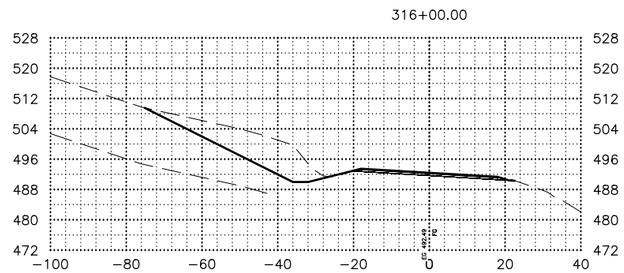

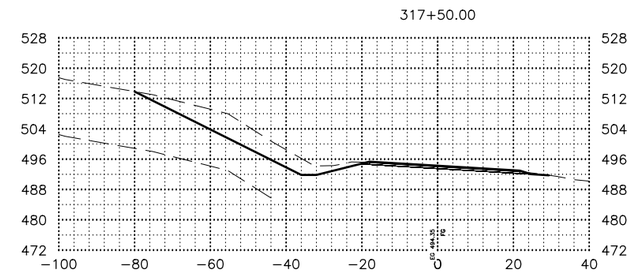

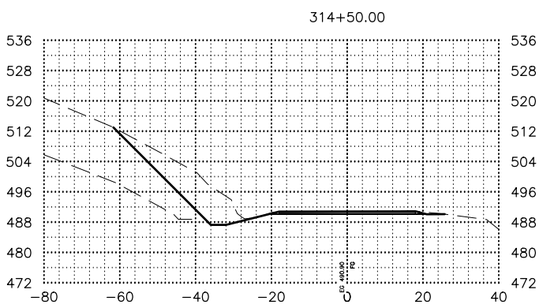

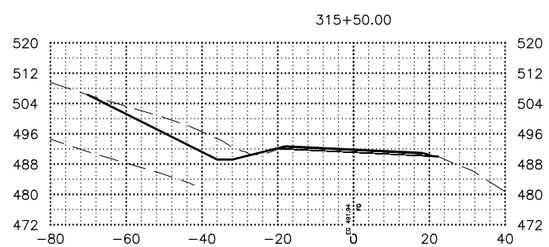

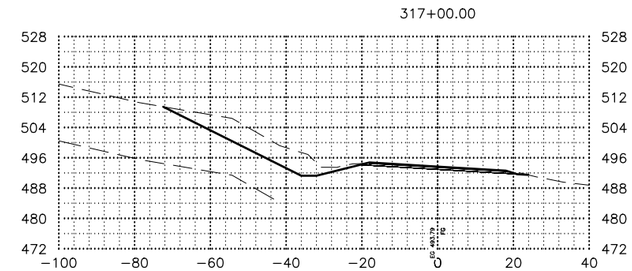

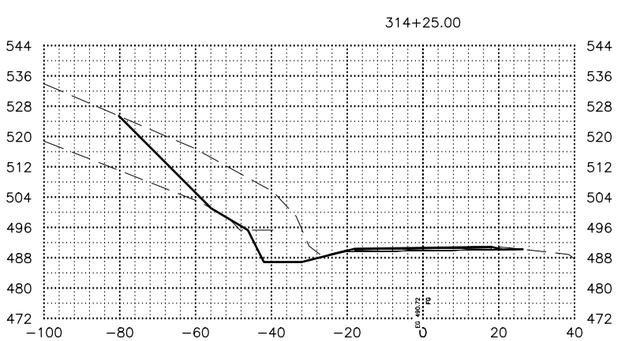

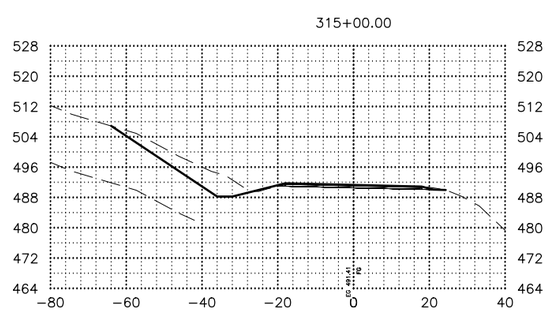

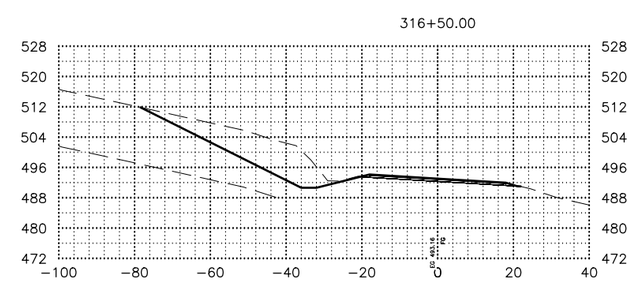

SHEET NO.	TOTAL SHEETS
X197	X254
STATE	YEAR
ALASKA	2027

PROJECT DESIGNATION

0311(031)/
Z546590000

NO.	REVISION
DATE	
NO.	REVISION
DATE	
NO.	REVISION
DATE	

PS&E REVIEW

STATE OF ALASKA
DEPARTMENT OF TRANSPORTATION
AND PUBLIC FACILITIES

SEWARD HWY MP 25.5
TO 36 TRAIL RIVER TO
STERLING WYE REHAB

X–SECTIONS

DATE	TIME
2/24/2026	4:24 PM

SCALE
1"=20'

DESIGNED BY	ZDK
CHECKED BY	CLE
DRAFTED BY	ZDK/JP

DRAWING LOCATION
W:\PROJECTS\SEWARD HWY MP 25.5-36- 54659\CIV3D\CIV3D\X-SECTION\54659 -X-SECTION_X201-300.DWG

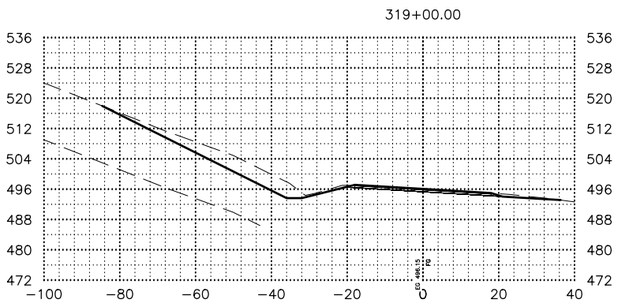

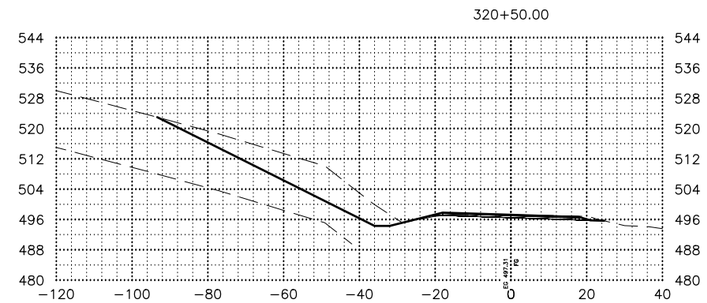

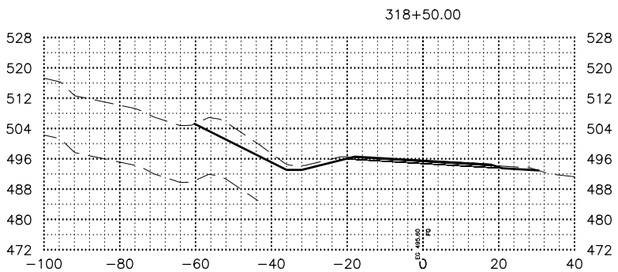

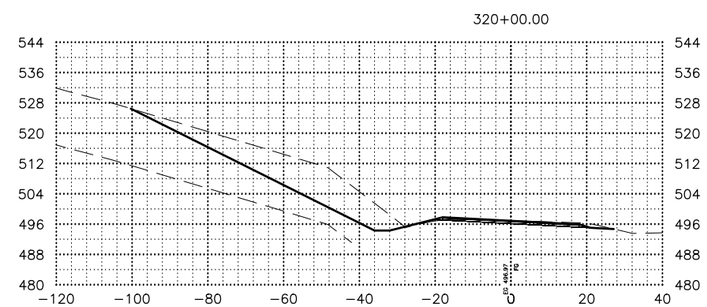

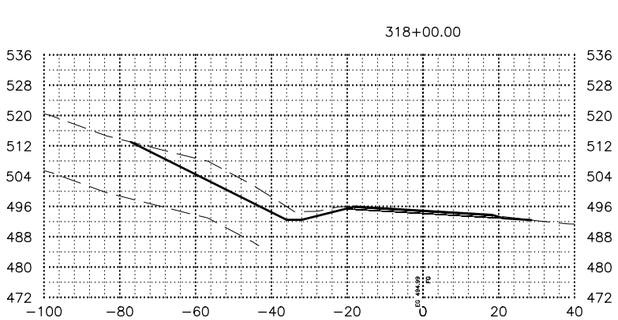

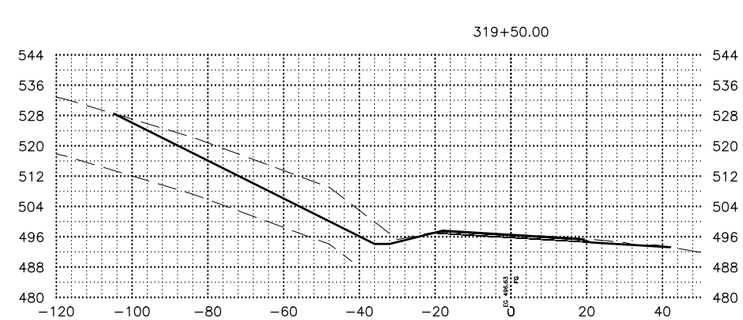

SHEET NO.	TOTAL SHEETS
X198	X254
STATE	YEAR
ALASKA	2027

PROJECT DESIGNATION

0311(031)/
Z546590000

NO.	REVISION
DATE	
NO.	REVISION
DATE	
NO.	REVISION
DATE	

PS&E REVIEW

STATE OF ALASKA
DEPARTMENT OF TRANSPORTATION
AND PUBLIC FACILITIES

SEWARD HWY MP 25.5
TO 36 TRAIL RIVER TO
STERLING WYE REHAB

X–SECTIONS

DATE	TIME
2/24/2026	4:24 PM

SCALE
1"=20'

DESIGNED BY	ZDK
CHECKED BY	CLE
DRAFTED BY	ZDK/JP

DRAWING LOCATION
W:\PROJECTS\SEWARD HWY MP 25.5-36- 54659\CIV3D\CIV3D\X-SECTION\54659 -X-SECTION_X201-300.DWG

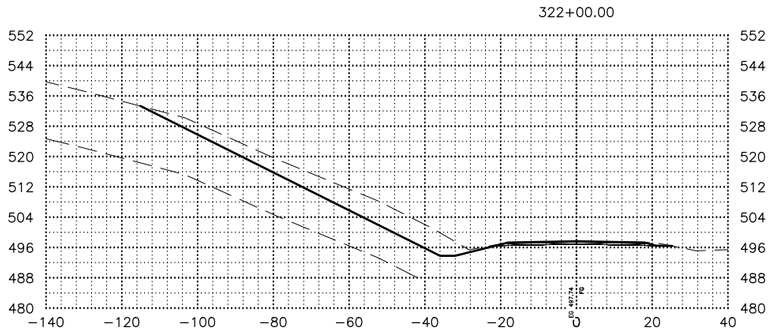

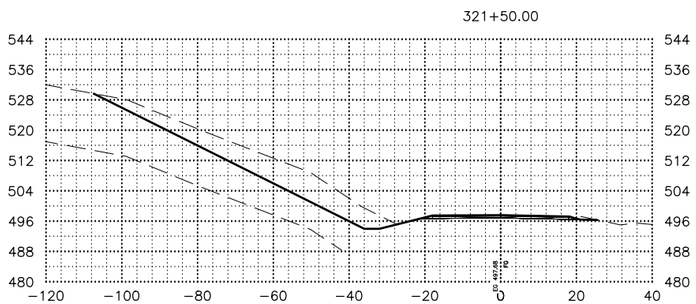

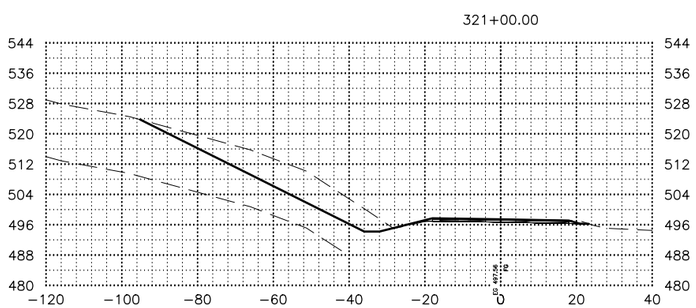

SHEET NO.	TOTAL SHEETS
X199	X254
STATE	YEAR
ALASKA	2027

PROJECT DESIGNATION

0311(031)/ Z546590000

NO.	REVISION
DATE	
NO.	REVISION
DATE	
NO.	REVISION
DATE	

PS&E REVIEW

STATE OF ALASKA
DEPARTMENT OF TRANSPORTATION AND PUBLIC FACILITIES

SEWARD HWY MP 25.5 TO 36 TRAIL RIVER TO STERLING WYE REHAB

X–SECTIONS

DATE	TIME	SCALE	DESIGNED BY	ZDK
2/24/2026	4:24 PM	1"=20'	CHECKED BY	CLE
			DRAFTED BY	ZDK/JP

DRAWING LOCATION
W:\PROJECTS\SEWARD HWY MP 25.5-36- 54659\CIV3D\CIV3D\X-SECTION\54659 -X-SECTION_X201-300.DWG

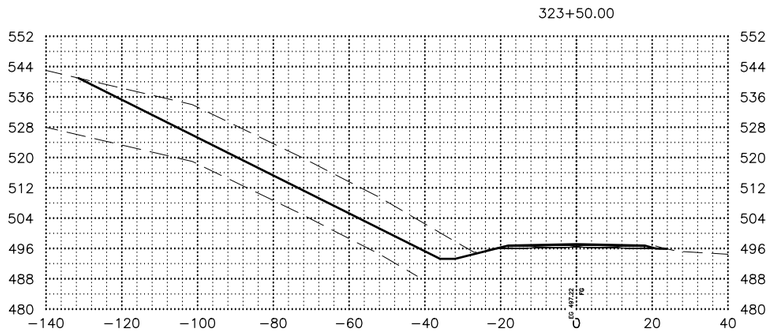

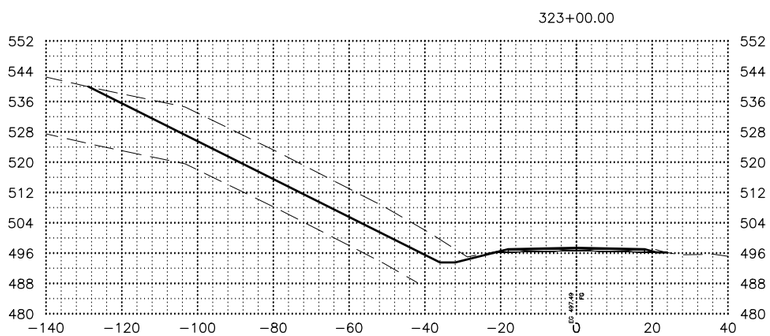

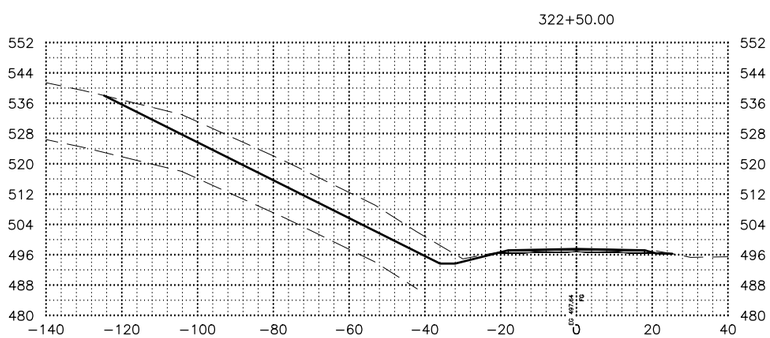

SHEET NO.	TOTAL SHEETS
X200	X254
STATE	YEAR
ALASKA	2027

PROJECT DESIGNATION

0311(031)/
Z546590000

NO.	REVISION
DATE	
NO.	REVISION
DATE	
NO.	REVISION
DATE	

PS&E REVIEW

STATE OF ALASKA
DEPARTMENT OF TRANSPORTATION
AND PUBLIC FACILITIES

SEWARD HWY MP 25.5
TO 36 TRAIL RIVER TO
STERLING WYE REHAB

X–SECTIONS

DATE	TIME
2/24/2026	4:25 PM

SCALE
1"=20'

DESIGNED BY	ZDK
CHECKED BY	CLE
DRAFTED BY	ZDK/JP

DRAWING LOCATION
W:\PROJECTS\SEWARD HWY MP 25.5-36- 54659\CIV3D\CIV3D\X-SECTION\54659 -X-SECTION_X201-300.DWG

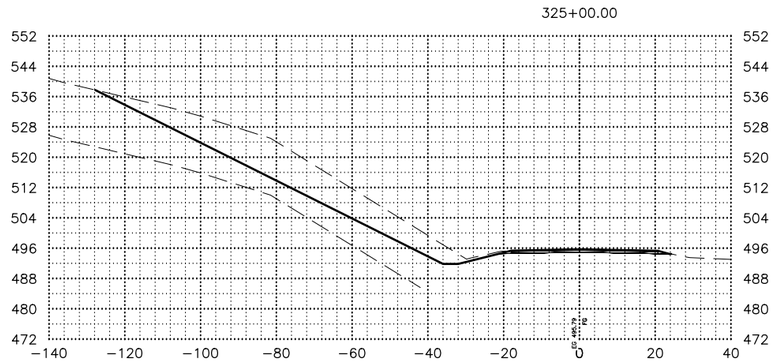

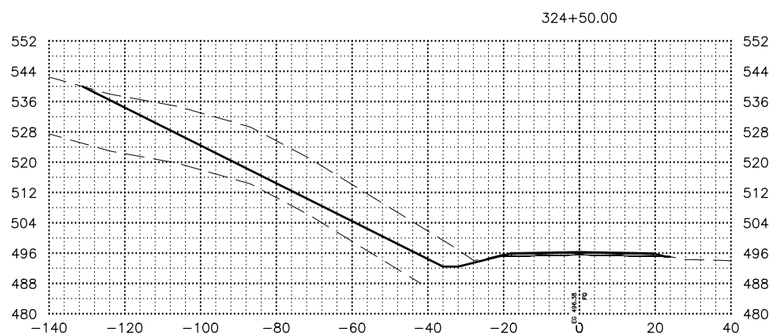

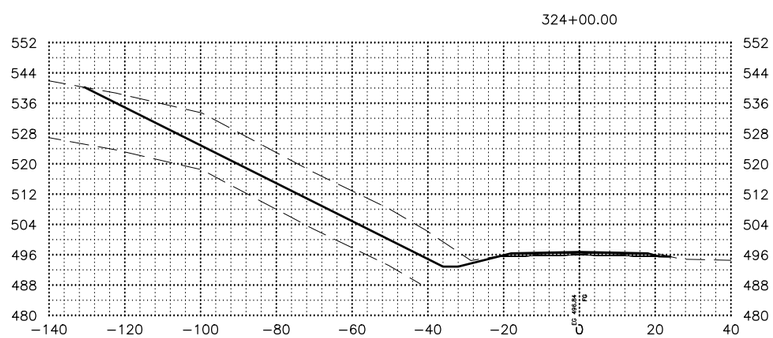

SHEET NO.	TOTAL SHEETS
X201	X254
STATE	YEAR
ALASKA	2027

PROJECT DESIGNATION

0311(031)/
Z546590000

NO.	REVISION
DATE	
NO.	REVISION
DATE	
NO.	REVISION
DATE	

PS&E REVIEW

STATE OF ALASKA
DEPARTMENT OF TRANSPORTATION
AND PUBLIC FACILITIES

SEWARD HWY MP 25.5
TO 36 TRAIL RIVER TO
STERLING WYE REHAB

X–SECTIONS

DRAWING LOCATION
W:\PROJECTS\SEWARD HWY MP 25.5-36- 54659\CIV3D\CIV3D\X-SECTION\54659 -X-SECTION_X201-300.DWG

DATE	TIME	SCALE	DESIGNED BY	CHECKED BY	DRAFTED BY
2/24/2026	4:25 PM	1"=20'	ZDK	CLE	ZDK/JP

DATE	TIME
2/24/2026	4:25 PM

SCALE
1"=20'

DESIGNED BY	ZDK
CHECKED BY	CLE
DRAFTED BY	ZDK/JP

DRAWING LOCATION
W:\PROJECTS\SEWARD HWY MP 25.5-36- 54659\CIV3D\CIV3D\X-SECTION\54659 -X-SECTION_X201-300.DWG

326+50.00

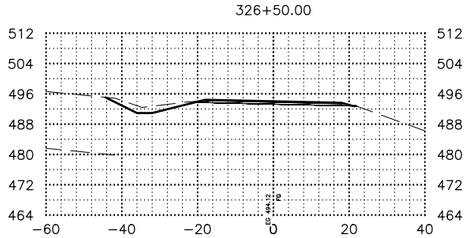

328+00.00

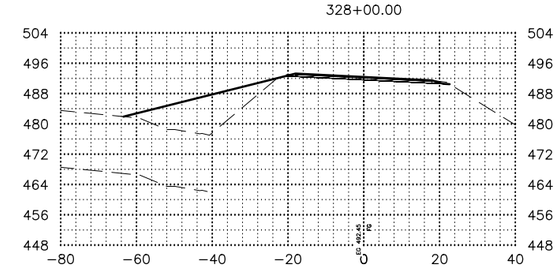

326+00.00

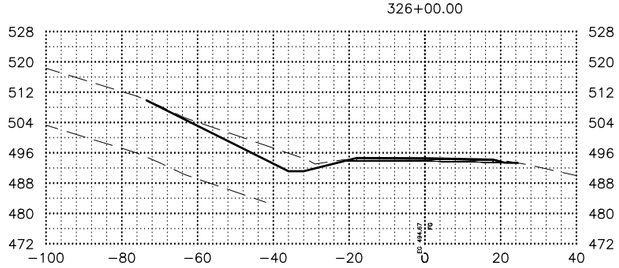

327+50.00

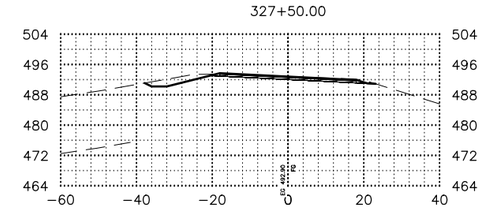

325+50.00

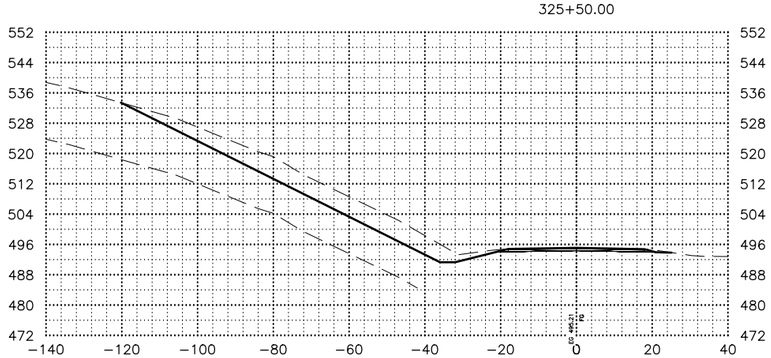

327+00.00

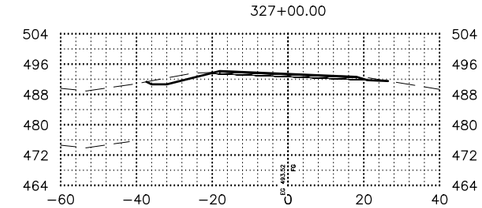

SHEET NO.	TOTAL SHEETS
X202	X254
STATE	YEAR
ALASKA	2027

PROJECT DESIGNATION

0311(031)/
Z546590000

NO.	REVISION
DATE	
NO.	REVISION
DATE	
NO.	REVISION
DATE	

PS&E REVIEW

STATE OF ALASKA
DEPARTMENT OF TRANSPORTATION
AND PUBLIC FACILITIES

SEWARD HWY MP 25.5
TO 36 TRAIL RIVER TO
STERLING WYE REHAB

X-SECTIONS

330+00.00

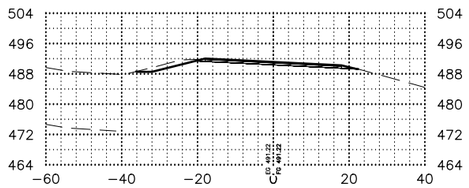

332+00.00

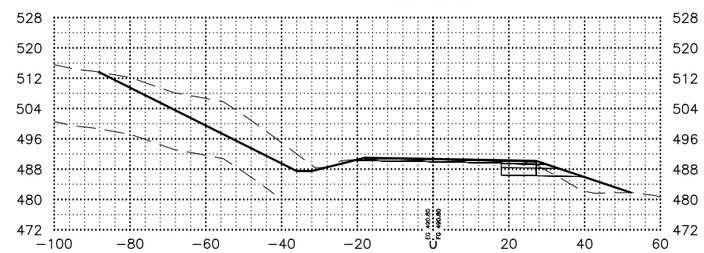

329+50.00

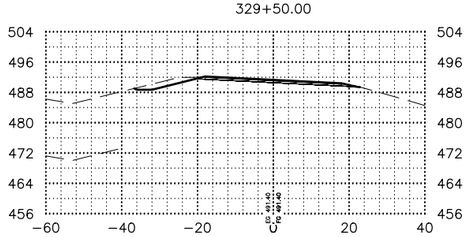

331+50.00

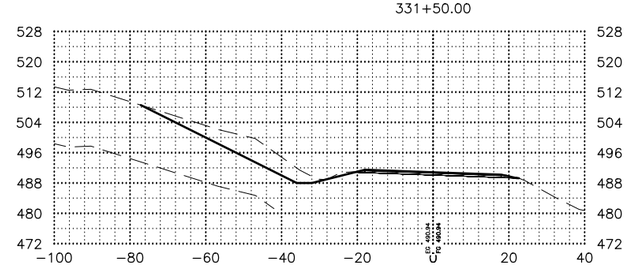

329+00.00

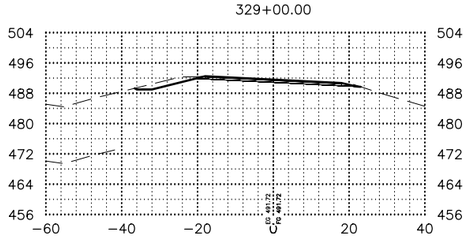

331+00.00

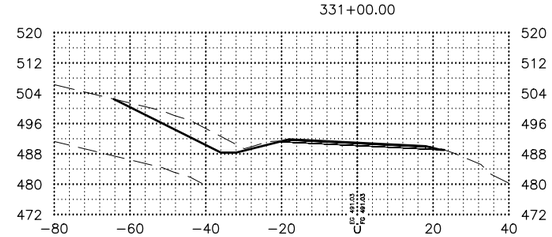

328+50.00

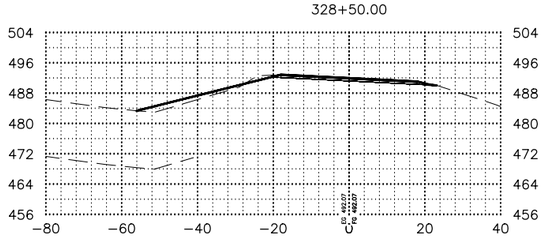

330+50.00

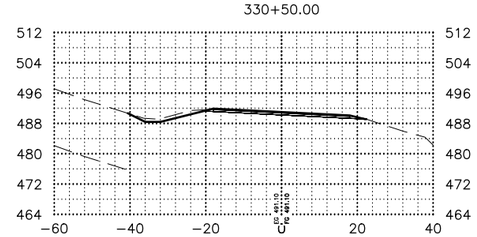

SHEET NO.	TOTAL SHEETS
X203	X254
STATE	YEAR
ALASKA	2027

PROJECT DESIGNATION

0311(031)/
Z546590000

NO.	REVISION
DATE	
NO.	REVISION
DATE	
NO.	REVISION
DATE	

PS&E REVIEW

STATE OF ALASKA
DEPARTMENT OF TRANSPORTATION
AND PUBLIC FACILITIES

SEWARD HWY MP 25.5
TO 36 TRAIL RIVER TO
STERLING WYE REHAB

X–SECTIONS

DRAWING LOCATION
W:\PROJECTS\SEWARD HWY MP 25.5-36- 54659\CIV3D\CIV3D\X-SECTION\54659 -X-SECTION_X201-300.DWG

DATE 2/24/2026 TIME 4:25 PM
SCALE 1"=20'
DESIGNED BY ZDK
CHECKED BY CLE
DRAFTED BY ZDK/JP

334+00.00

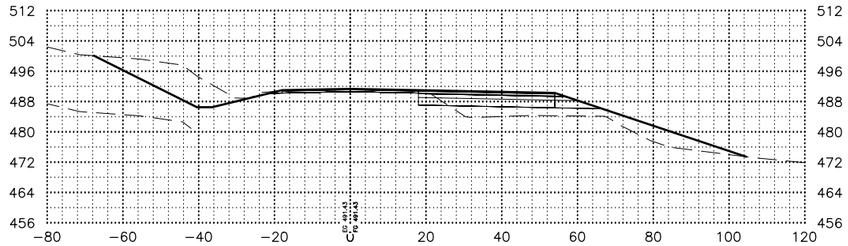

333+50.00

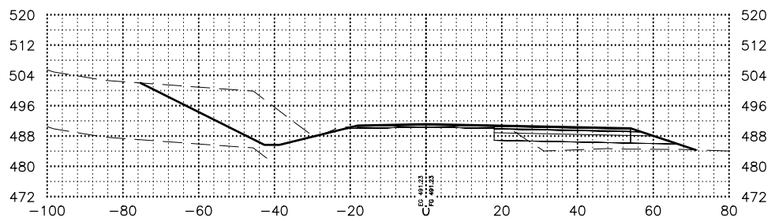

333+00.00

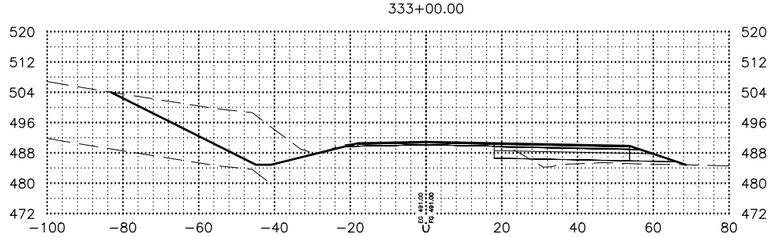

332+50.00

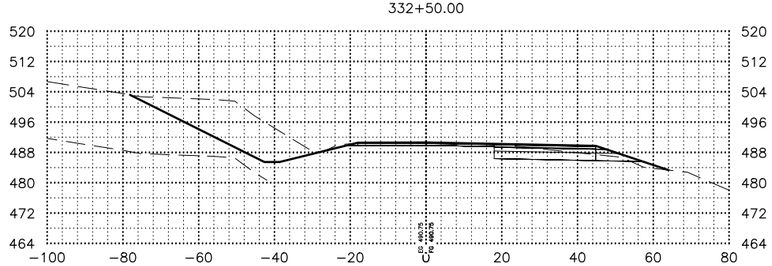

SHEET NO.	TOTAL SHEETS
X204	X254
STATE	YEAR
ALASKA	2027

PROJECT DESIGNATION

0311(031)/
Z546590000

NO.	REVISION
DATE	
NO.	REVISION
DATE	
NO.	REVISION
DATE	

PS&E REVIEW

STATE OF ALASKA
DEPARTMENT OF TRANSPORTATION
AND PUBLIC FACILITIES

SEWARD HWY MP 25.5
TO 36 TRAIL RIVER TO
STERLING WYE REHAB

X–SECTIONS

DRAWING LOCATION
W:\PROJECTS\SEWARD HWY MP 25.5-36- 54659\CIV3D\CIV3D\X-SECTION\54659 -X-SECTION_X201-300.DWG

DATE	TIME	SCALE	DESIGNED BY	ZDK
2/24/2026	4:25 PM	1"=20'	CHECKED BY	CLE
			DRAFTED BY	ZDK/JP

336+00.00

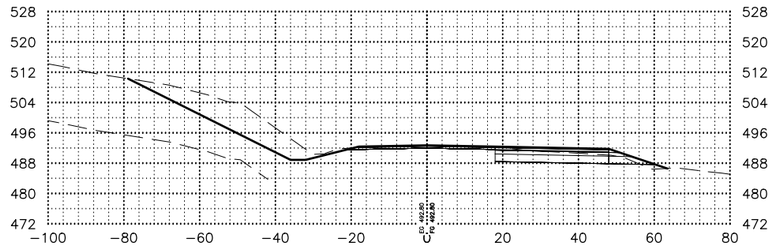

335+50.00

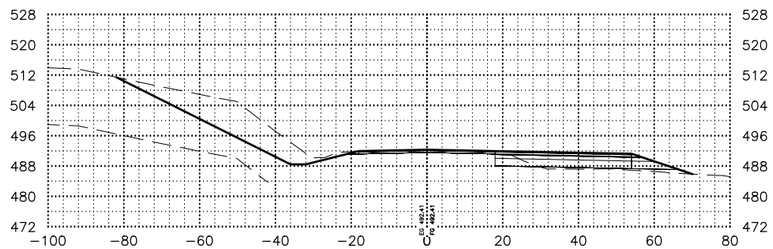

335+00.00

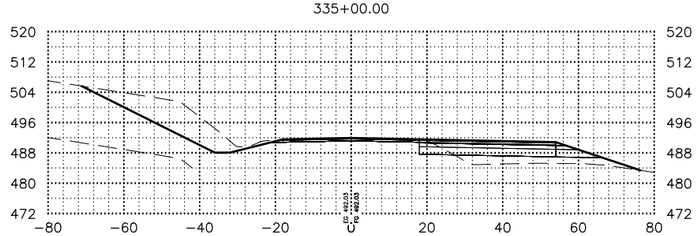

334+50.00

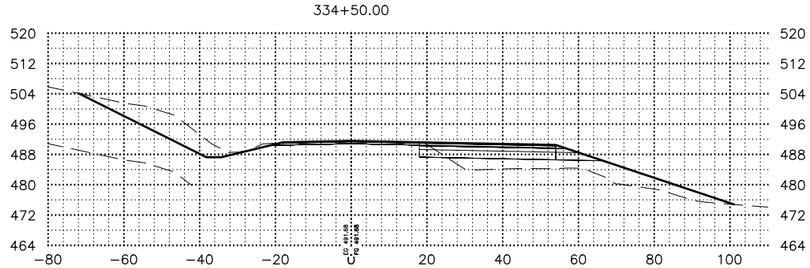

SHEET NO.	TOTAL SHEETS
X205	X254
STATE	YEAR
ALASKA	2027

PROJECT DESIGNATION

0311(031)/
Z546590000

NO.	REVISION
DATE	
NO.	REVISION
DATE	
NO.	REVISION
DATE	

PS&E REVIEW

STATE OF ALASKA
DEPARTMENT OF TRANSPORTATION
AND PUBLIC FACILITIES

SEWARD HWY MP 25.5
TO 36 TRAIL RIVER TO
STERLING WYE REHAB

X–SECTIONS

DRAWING LOCATION
W:\PROJECTS\SEWARD HWY MP 25.5-36- 54659\CIV3D\CIV3D\X-SECTION\54659 -X-SECTION_X201-300.DWG

DATE 2/24/2026 TIME 4:25 PM
SCALE 1"=20'
DESIGNED BY ZDK
CHECKED BY CLE
DRAFTED BY ZDK/JP

338+00.00

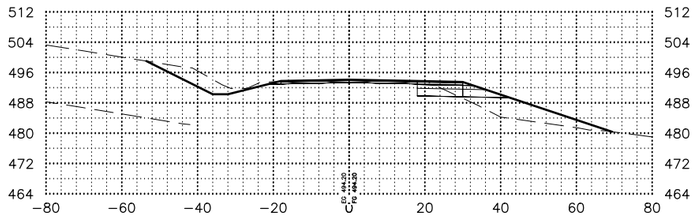

337+50.00

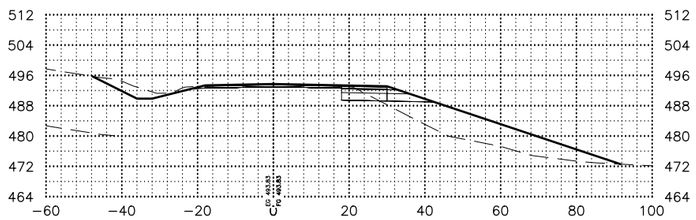

337+00.00

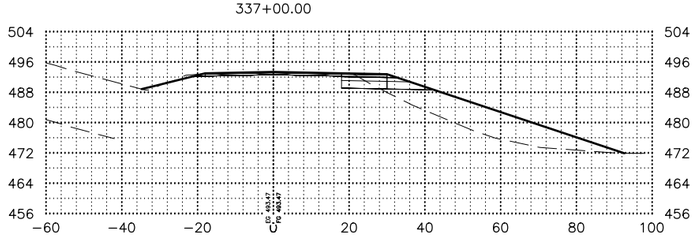

336+50.00

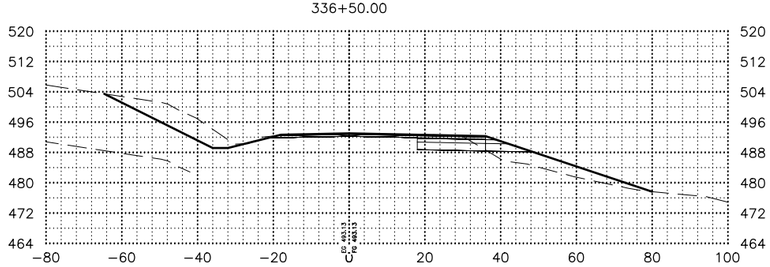

SHEET NO.	TOTAL SHEETS
X206	X254
STATE	YEAR
ALASKA	2027

PROJECT DESIGNATION

0311(031)/
Z546590000

NO.	REVISION
DATE	
NO.	REVISION
DATE	
NO.	REVISION
DATE	

PS&E REVIEW

STATE OF ALASKA
DEPARTMENT OF TRANSPORTATION
AND PUBLIC FACILITIES

SEWARD HWY MP 25.5
TO 36 TRAIL RIVER TO
STERLING WYE REHAB

X–SECTIONS

DRAWING LOCATION
W:\PROJECTS\SEWARD HWY MP 25.5-36- 54659\CIV3D\CIV3D\X-SECTION\54659 -X-SECTION_X201-300.DWG

DATE 2/24/2026 TIME 4:26 PM
SCALE 1"=20'
DESIGNED BY ZDK
CHECKED BY CLE
DRAFTED BY ZDK/JP

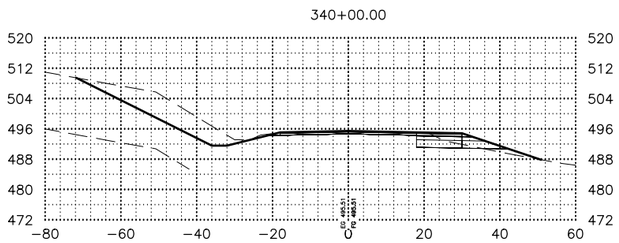

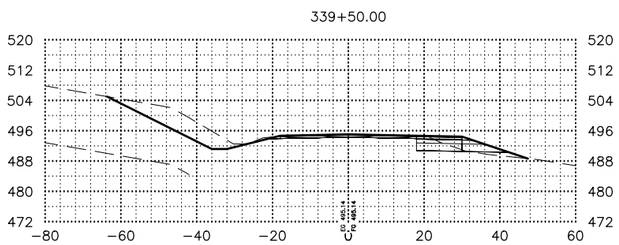

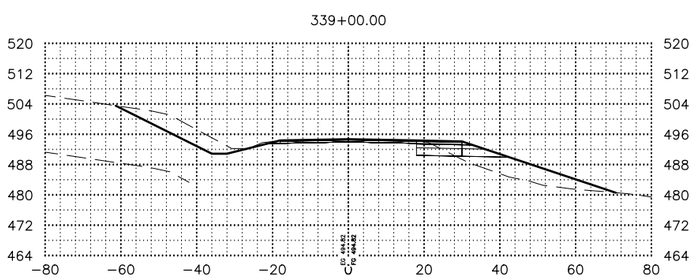

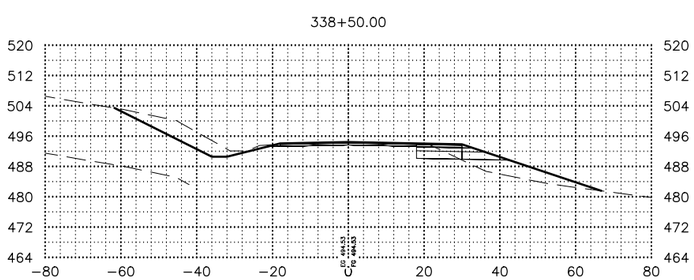

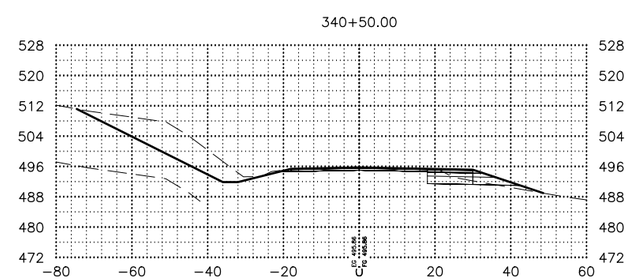

SHEET NO.	TOTAL SHEETS
X207	X254
STATE	YEAR
ALASKA	2027

PROJECT DESIGNATION

0311(031)/ Z546590000

NO.	REVISION
DATE	
NO.	REVISION
DATE	
NO.	REVISION
DATE	

PS&E REVIEW

STATE OF ALASKA
DEPARTMENT OF TRANSPORTATION AND PUBLIC FACILITIES

SEWARD HWY MP 25.5 TO 36 TRAIL RIVER TO STERLING WYE REHAB

X–SECTIONS

DRAWING LOCATION
W:\PROJECTS\SEWARD HWY MP 25.5-36- 54659\CIV3D\CIV3D\X-SECTION\54659 -X-SECTION_X201-300.DWG

DATE 2/24/2026 TIME 4:26 PM
SCALE 1"=20'
DESIGNED BY ZDK
CHECKED BY CLE
DRAFTED BY ZDK/JP

DATE	TIME	SCALE	DESIGNED BY	ZDK
2/24/2026	4:26 PM	1"=20'	CHECKED BY	CLE
			DRAFTED BY	ZDK/JP

DRAWING LOCATION
W:\PROJECTS\SEWARD HWY MP 25.5-36- 54659\CIV3D\CIV3D\X-SECTION\54659 -X-SECTION_X201-300.DWG

342+00.00

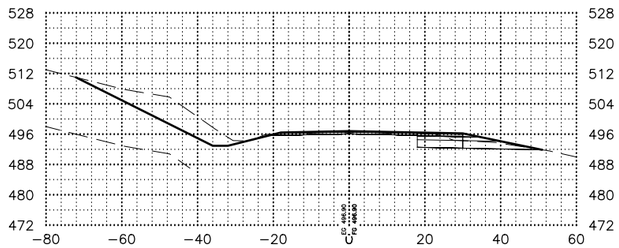

343+50.00

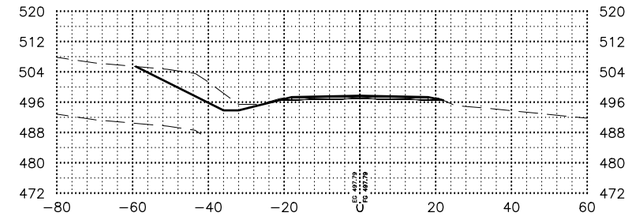

341+50.00

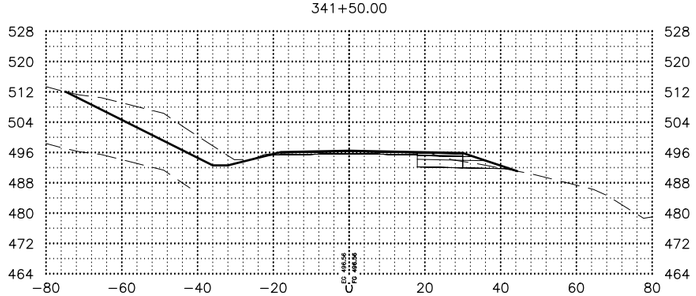

343+00.00

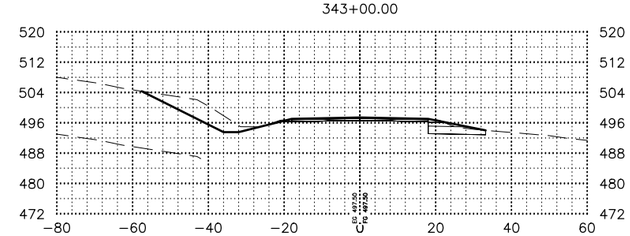

341+00.00

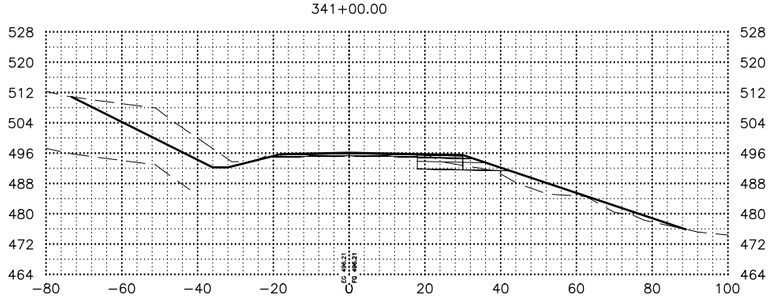

342+50.00

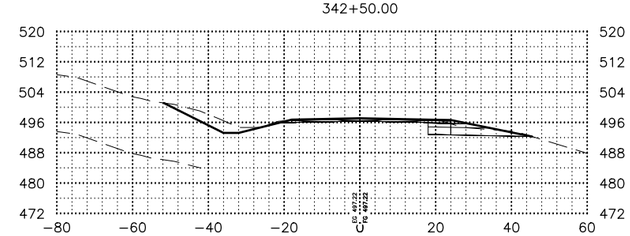

SHEET NO.	TOTAL SHEETS
X208	X254
STATE	YEAR
ALASKA	2027

PROJECT DESIGNATION

0311(031)/
Z546590000

NO.	REVISION
DATE	
NO.	REVISION
DATE	
NO.	REVISION
DATE	

PS&E REVIEW

STATE OF ALASKA
DEPARTMENT OF TRANSPORTATION
AND PUBLIC FACILITIES

SEWARD HWY MP 25.5
TO 36 TRAIL RIVER TO
STERLING WYE REHAB

X-SECTIONS

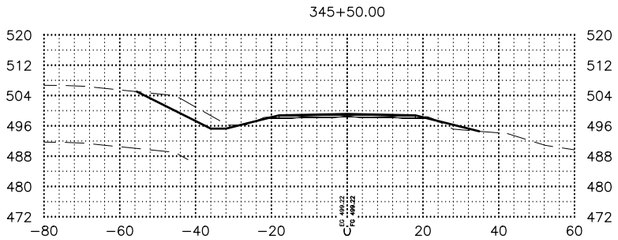

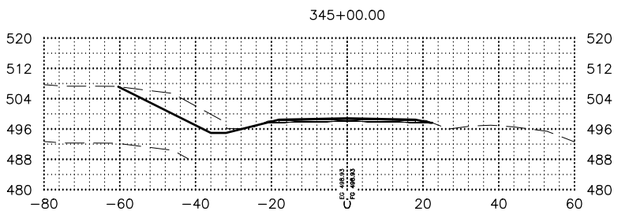

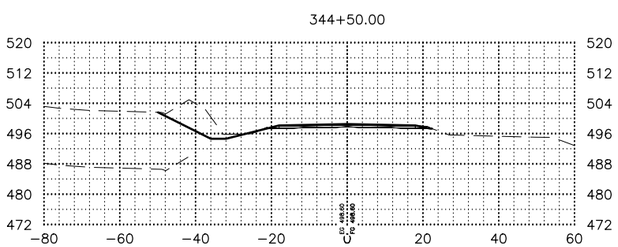

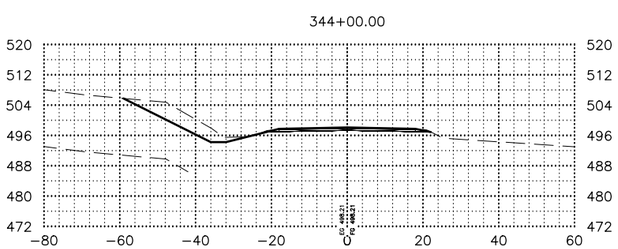

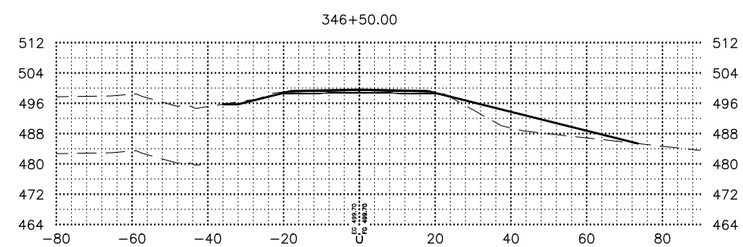

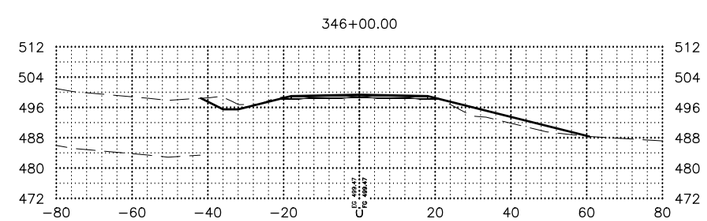

SHEET NO.	TOTAL SHEETS
X209	X254
STATE	YEAR
ALASKA	2027

PROJECT DESIGNATION

0311(031)/
Z546590000

NO.	REVISION
DATE	
NO.	REVISION
DATE	
NO.	REVISION
DATE	

PS&E REVIEW

STATE OF ALASKA
DEPARTMENT OF TRANSPORTATION
AND PUBLIC FACILITIES

SEWARD HWY MP 25.5 TO 36 TRAIL RIVER TO STERLING WYE REHAB

X–SECTIONS

DRAWING LOCATION	DATE	TIME	SCALE	DESIGNED BY	ZDK
W:\PROJECTS\SEWARD HWY MP 25.5-36- 54659\CIV3D\CIV3D\X-SECTION\54659 -X-SECTION_X201-300.DWG	2/24/2026	4:26 PM	1"=20'	CHECKED BY	CLE
				DRAFTED BY	ZDK/JP

348+50.00

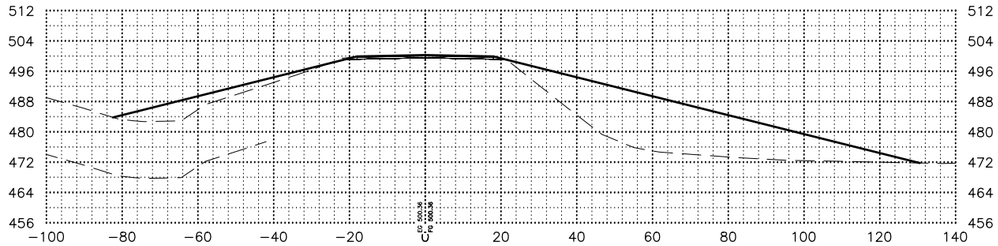

348+00.00

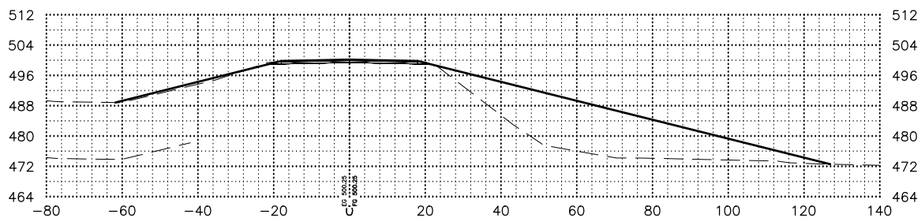

347+50.00

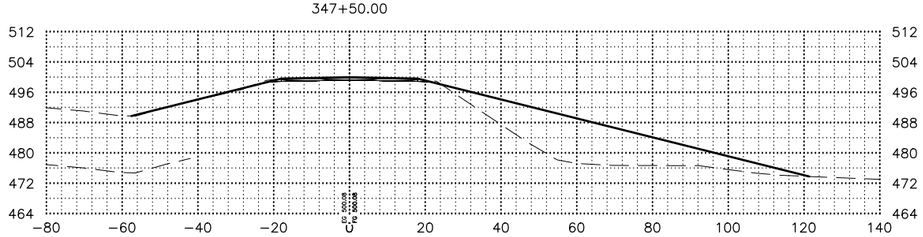

347+00.00

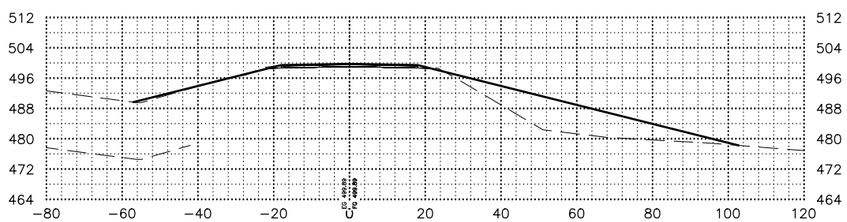

SHEET NO.	TOTAL SHEETS
X210	X254
STATE	YEAR
ALASKA	2027

PROJECT DESIGNATION

0311(031)/
Z546590000

NO.	REVISION
DATE	
NO.	REVISION
DATE	
NO.	REVISION
DATE	

PS&E REVIEW

STATE OF ALASKA
DEPARTMENT OF TRANSPORTATION
AND PUBLIC FACILITIES

SEWARD HWY MP 25.5
TO 36 TRAIL RIVER TO
STERLING WYE REHAB

X–SECTIONS

DRAWING LOCATION
W:\PROJECTS\SEWARD HWY MP 25.5-36- 54659\CIV3D\CIV3D\X-SECTION\54659 -X-SECTION_X201-300.DWG

DATE 2/24/2026 TIME 4:26 PM
SCALE 1"=20'
DESIGNED BY ZDK
CHECKED BY CLE
DRAFTED BY ZDK/JP

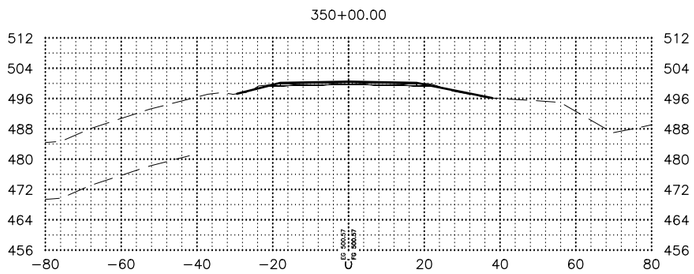

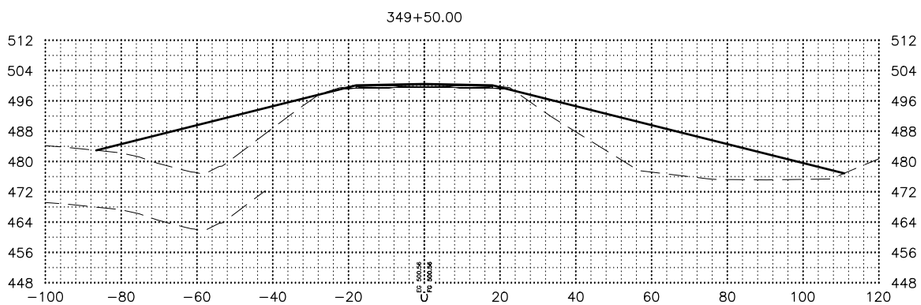

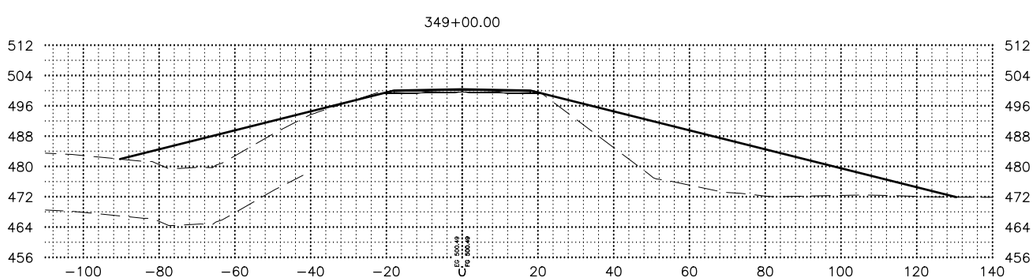

SHEET NO.	TOTAL SHEETS
X211	X254
STATE	YEAR
ALASKA	2027

PROJECT DESIGNATION

0311(031)/
Z546590000

NO.	REVISION
DATE	
NO.	REVISION
DATE	
NO.	REVISION
DATE	

PS&E REVIEW

STATE OF ALASKA
DEPARTMENT OF TRANSPORTATION
AND PUBLIC FACILITIES

SEWARD HWY MP 25.5
TO 36 TRAIL RIVER TO
STERLING WYE REHAB

X–SECTIONS

DRAWING LOCATION
W:\PROJECTS\SEWARD HWY MP 25.5–36– 54659\CIV3D\CIV3D\X–SECTION\54659 –X–SECTION_X201–300.DWG

DATE	TIME	SCALE	DESIGNED BY	ZDK
2/24/2026	4:26 PM	1"=20'	CHECKED BY	CLE
			DRAFTED BY	ZDK/JP

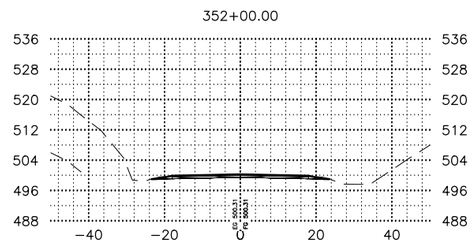

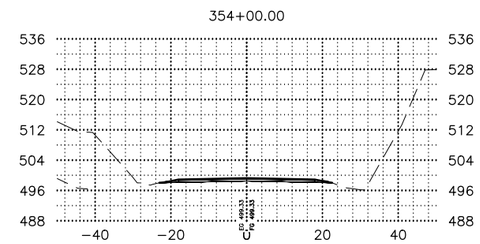

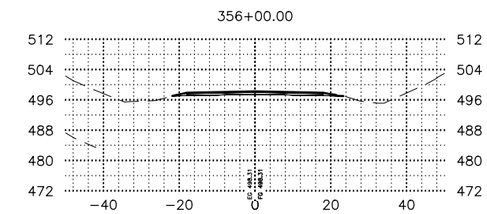

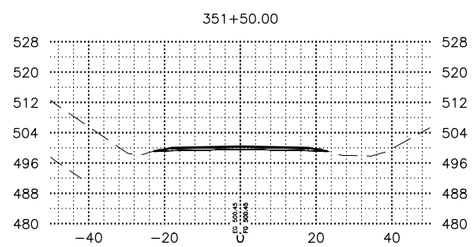

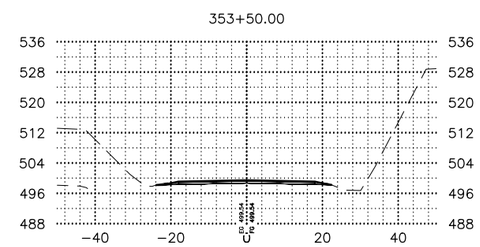

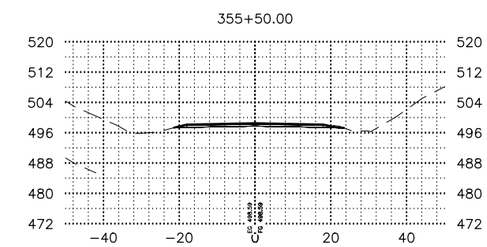

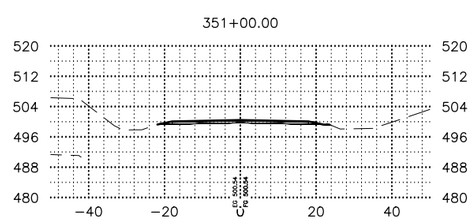

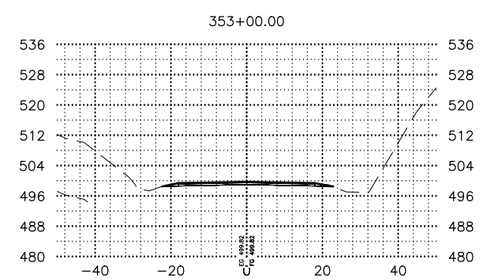

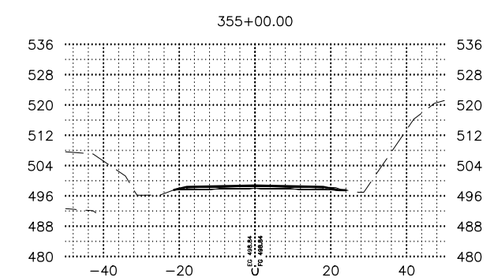

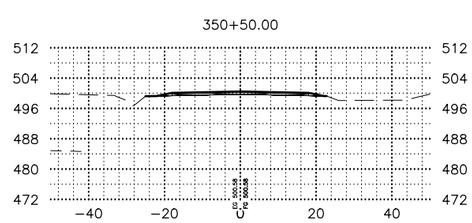

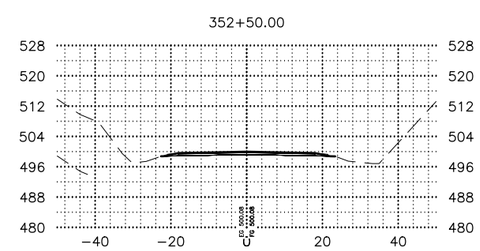

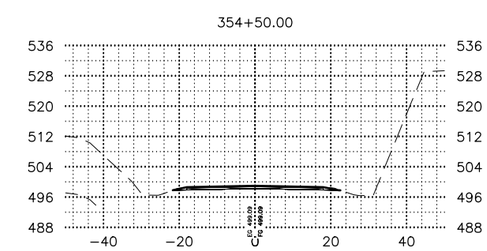

SHEET NO.	TOTAL SHEETS
X212	X254
STATE	YEAR
ALASKA	2027

PROJECT DESIGNATION

0311(031)/ Z546590000

NO.	REVISION
DATE	
NO.	REVISION
DATE	
NO.	REVISION
DATE	

PS&E REVIEW

STATE OF ALASKA
DEPARTMENT OF TRANSPORTATION AND PUBLIC FACILITIES

SEWARD HWY MP 25.5 TO 36 TRAIL RIVER TO STERLING WYE REHAB

X–SECTIONS

DRAWING LOCATION
W:\PROJECTS\SEWARD HWY MP 25.5-36- 54659\CIV3D\CIV3D\X-SECTION\54659 -X-SECTION_X201-300.DWG

DATE	TIME	SCALE	DESIGNED BY	CHECKED BY	DRAFTED BY
2/24/2026	4:27 PM	1"=20'	ZDK	CLE	ZDK/JP

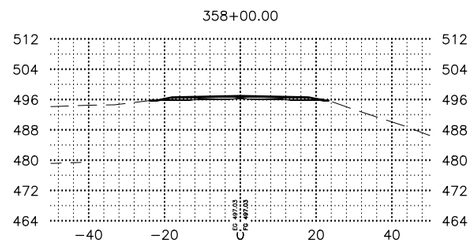

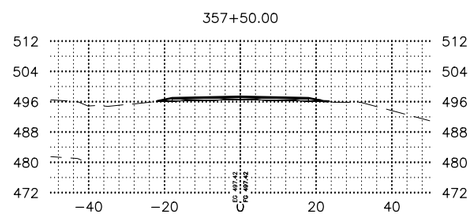

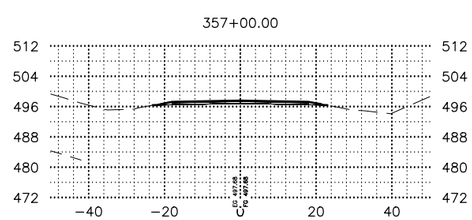

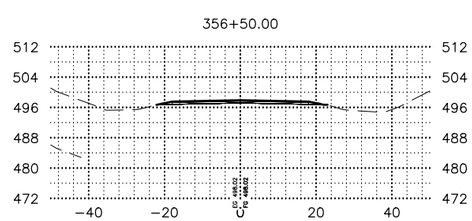

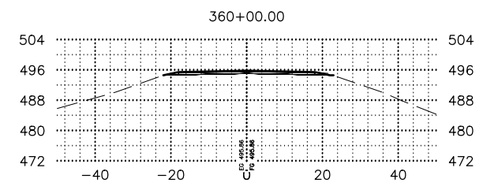

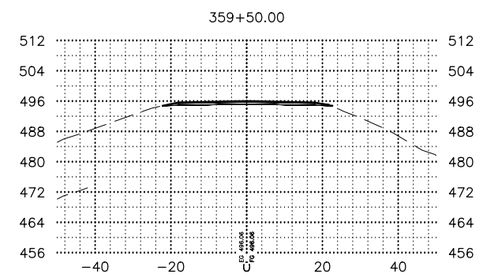

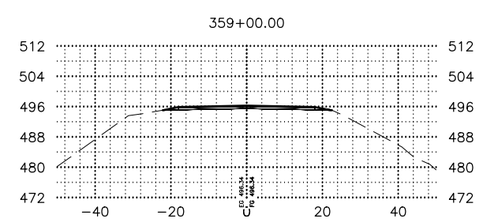

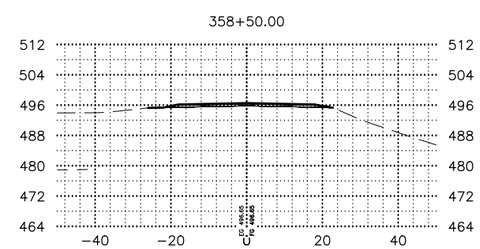

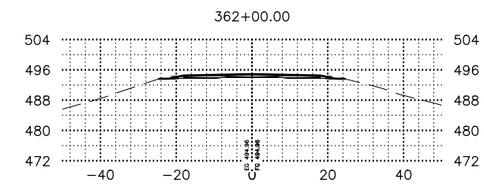

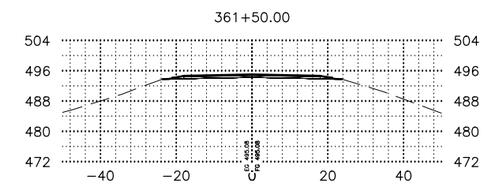

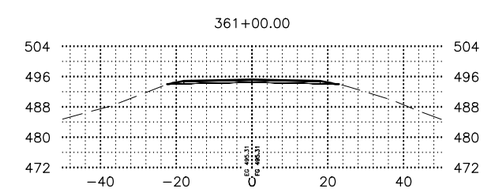

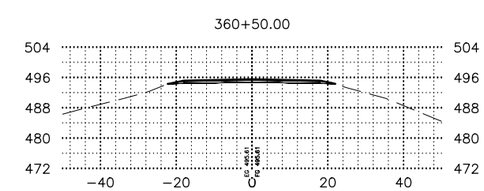

SHEET NO.	TOTAL SHEETS
X213	X254
STATE	YEAR
ALASKA	2027

PROJECT DESIGNATION

0311(031)/
Z546590000

NO.	REVISION
DATE	
NO.	REVISION
DATE	
NO.	REVISION
DATE	

PS&E REVIEW

STATE OF ALASKA
DEPARTMENT OF TRANSPORTATION
AND PUBLIC FACILITIES

SEWARD HWY MP 25.5 TO 36 TRAIL RIVER TO STERLING WYE REHAB

X–SECTIONS

DRAWING LOCATION
W:\PROJECTS\SEWARD HWY MP 25.5-36- 54659\CIV3D\CIV3D\X-SECTION\54659 -X-SECTION_X201-300.DWG

DATE	TIME	SCALE	DESIGNED BY	CHECKED BY	DRAFTED BY
2/24/2026	4:27 PM	1"=20'	ZDK	CLE	ZDK/JP

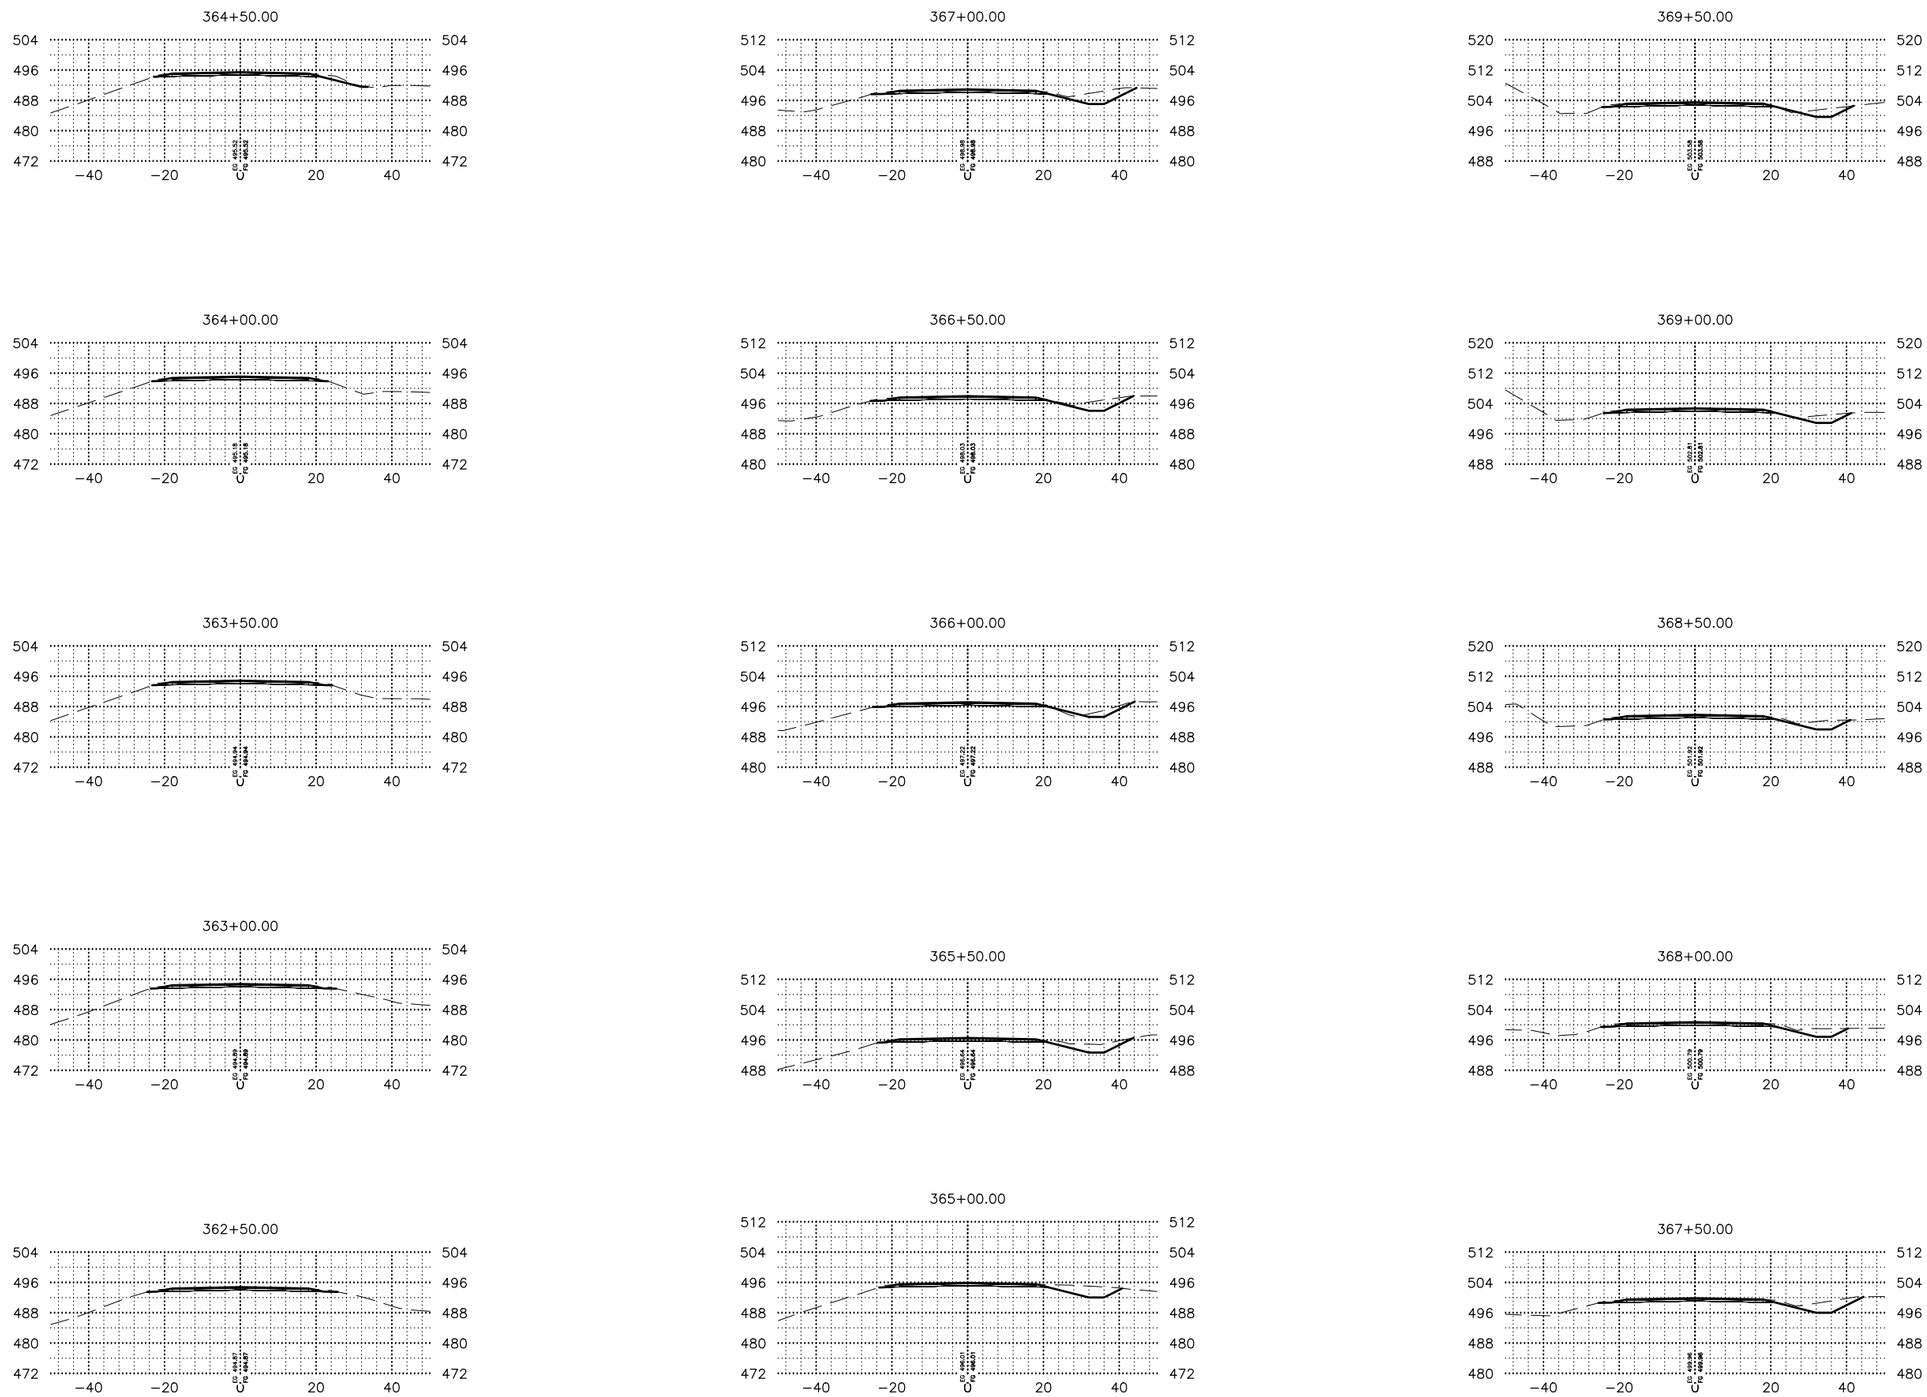

SHEET NO.	TOTAL SHEETS
X214	X254
STATE	YEAR
ALASKA	2027

PROJECT DESIGNATION

0311(031)/ Z546590000

NO.	REVISION
DATE	
NO.	REVISION
DATE	
NO.	REVISION
DATE	

PS&E REVIEW

STATE OF ALASKA
DEPARTMENT OF TRANSPORTATION AND PUBLIC FACILITIES

SEWARD HWY MP 25.5 TO 36 TRAIL RIVER TO STERLING WYE REHAB

X–SECTIONS

DRAWING LOCATION
W:\PROJECTS\SEWARD HWY MP 25.5-36- 54659\CIV3D\CIV3D\X-SECTION\54659 -X-SECTION_X201-300.DWG

DATE 2/24/2026 TIME 4:27 PM
SCALE 1"=20'
DESIGNED BY ZDK
CHECKED BY CLE
DRAFTED BY ZDK/JP

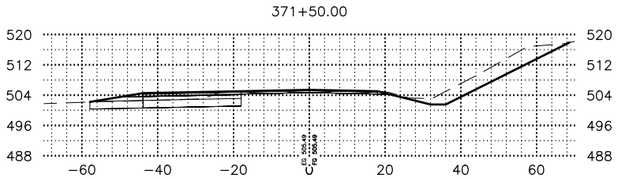

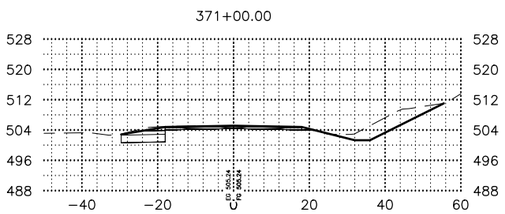

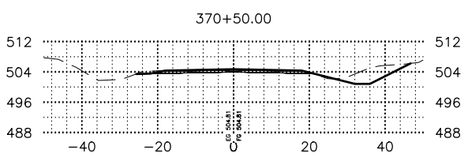

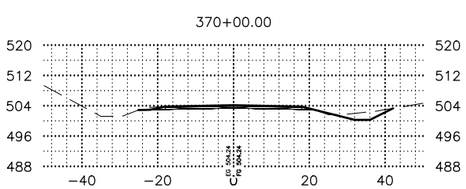

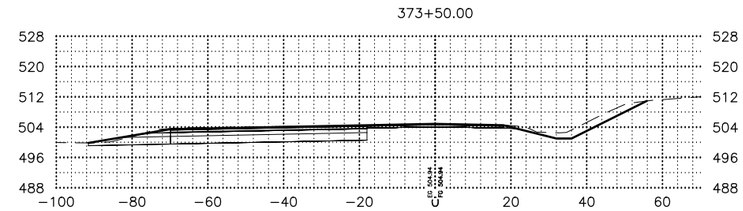

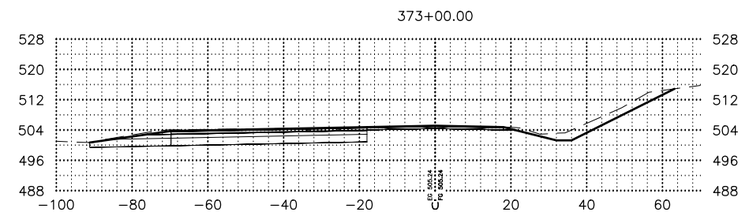

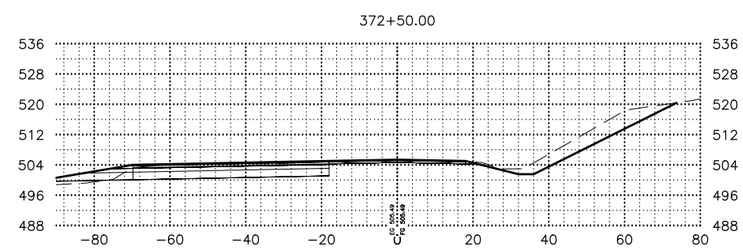

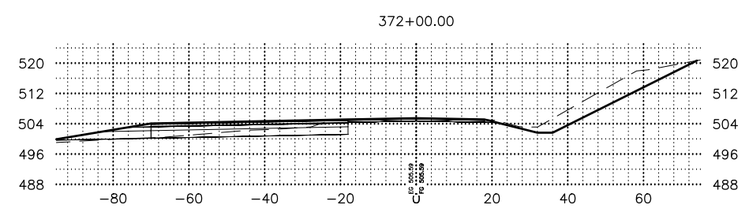

SHEET NO.	TOTAL SHEETS
X215	X254
STATE	YEAR
ALASKA	2027

PROJECT DESIGNATION

0311(031)/
Z546590000

NO.	REVISION
DATE	
NO.	REVISION
DATE	
NO.	REVISION
DATE	

PS&E REVIEW

STATE OF ALASKA
DEPARTMENT OF TRANSPORTATION
AND PUBLIC FACILITIES

SEWARD HWY MP 25.5
TO 36 TRAIL RIVER TO
STERLING WYE REHAB

X–SECTIONS

DRAWING LOCATION
W:\PROJECTS\SEWARD HWY MP 25.5-36- 54659\CIV3D\CIV3D\X-SECTION\54659 -X-SECTION_X201-300.DWG

DATE 2/24/2026 TIME 4:27 PM
SCALE 1"=20'
DESIGNED BY ZDK
CHECKED BY CLE
DRAFTED BY ZDK/JP

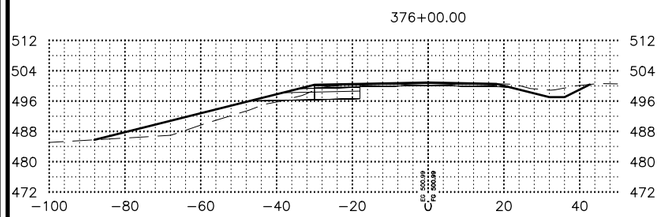

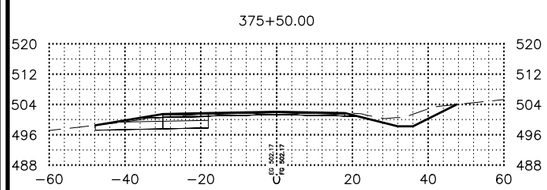

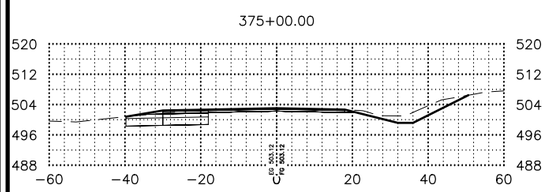

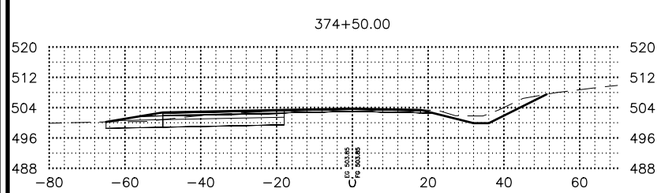

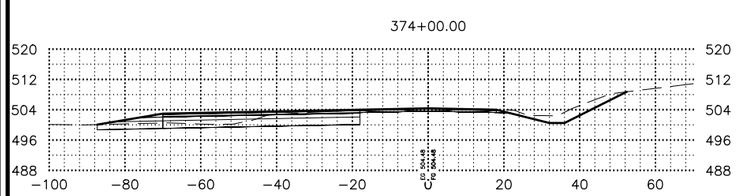

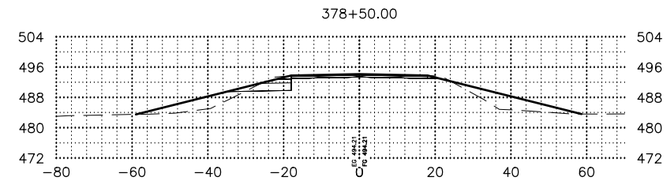

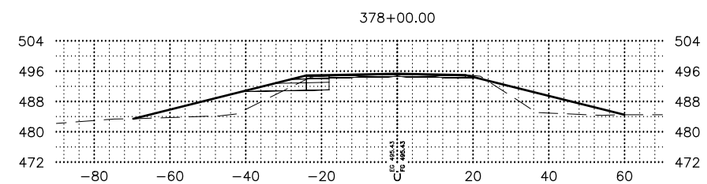

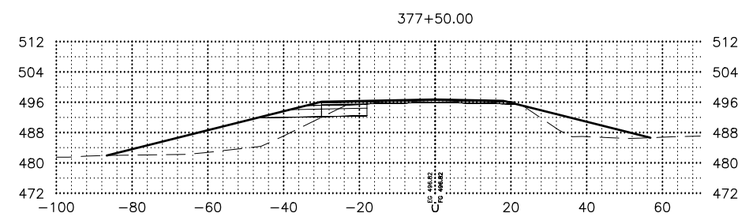

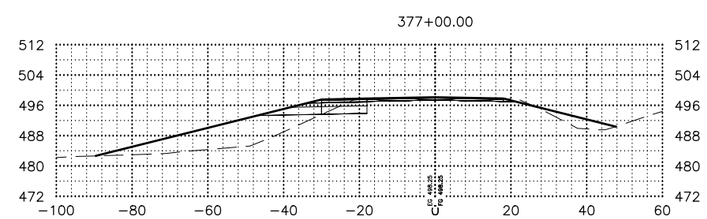

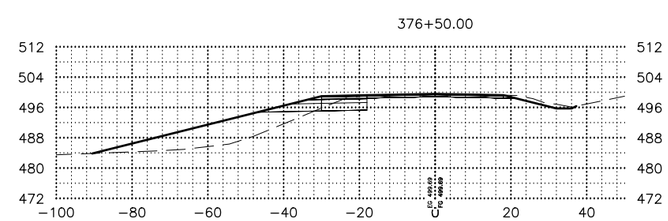

SHEET NO.	TOTAL SHEETS
X216	X254
STATE	YEAR
ALASKA	2027

PROJECT DESIGNATION

0311(031)/
Z546590000

NO.	REVISION
DATE	
NO.	REVISION
DATE	
NO.	REVISION
DATE	

PS&E REVIEW

STATE OF ALASKA
DEPARTMENT OF TRANSPORTATION
AND PUBLIC FACILITIES

SEWARD HWY MP 25.5
TO 36 TRAIL RIVER TO
STERLING WYE REHAB

X–SECTIONS

DRAWING LOCATION
W:\PROJECTS\SEWARD HWY MP 25.5-36- 54659\CIV3D\CIV3D\X-SECTION\54659 -X-SECTION_X201-300.DWG

DATE 2/24/2026 TIME 4:27 PM
SCALE 1"=20'
DESIGNED BY ZDK
CHECKED BY CLE
DRAFTED BY ZDK/JP

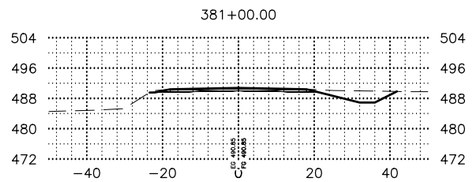

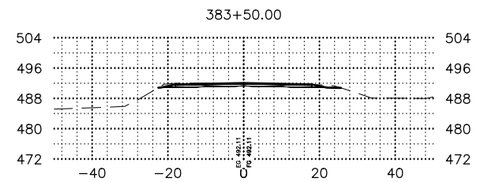

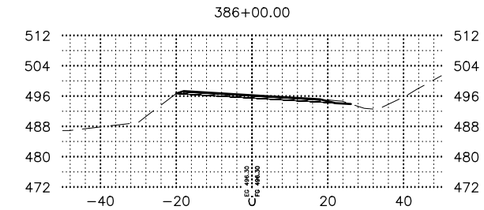

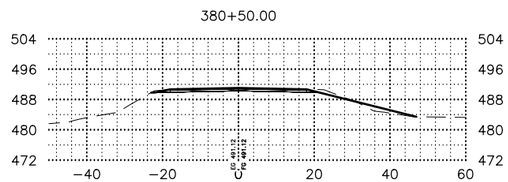

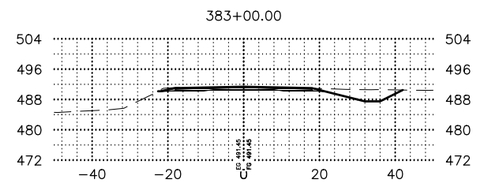

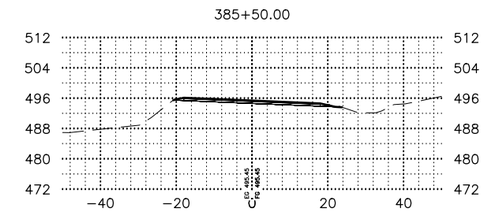

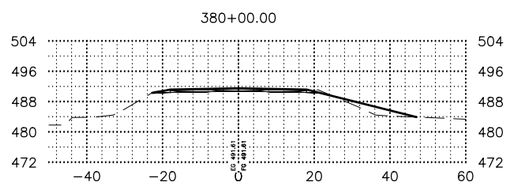

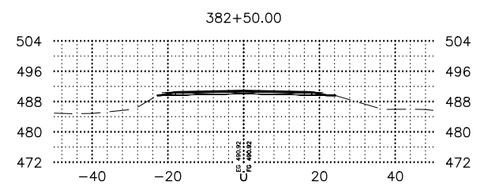

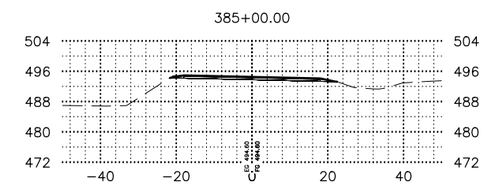

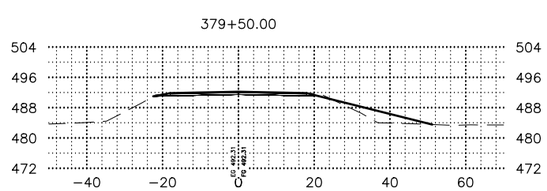

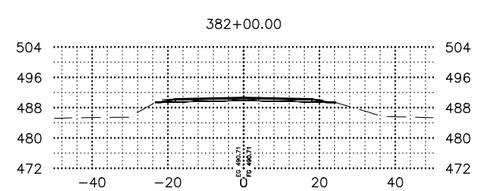

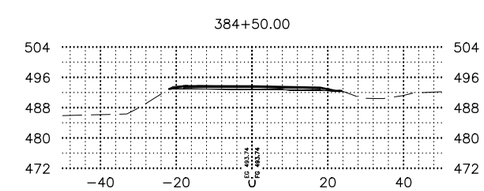

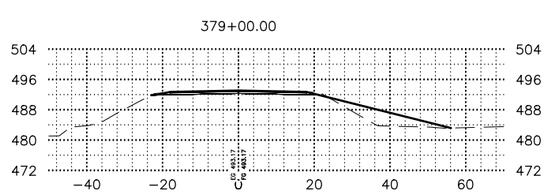

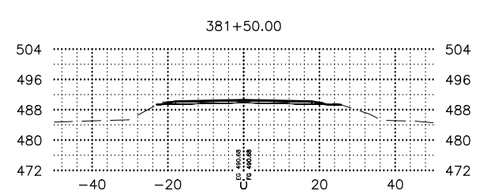

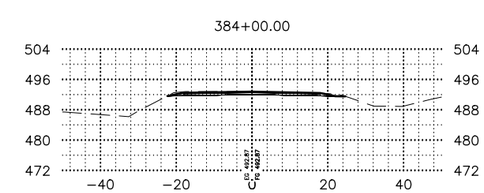

SHEET NO.	TOTAL SHEETS
X217	X254
STATE	YEAR
ALASKA	2027

PROJECT DESIGNATION

0311(031)/
Z546590000

NO.	REVISION
DATE	
NO.	REVISION
DATE	
NO.	REVISION
DATE	

PS&E REVIEW

STATE OF ALASKA
DEPARTMENT OF TRANSPORTATION
AND PUBLIC FACILITIES

SEWARD HWY MP 25.5
TO 36 TRAIL RIVER TO
STERLING WYE REHAB

X–SECTIONS

DRAWING LOCATION
W:\PROJECTS\SEWARD HWY MP 25.5-36- 54659\CIV3D\CIV3D\X-SECTION\54659 -X-SECTION_X201-300.DWG

DATE 2/24/2026 TIME 4:27 PM
SCALE 1"=20'
DESIGNED BY ZDK
CHECKED BY CLE
DRAFTED BY ZDK/JP

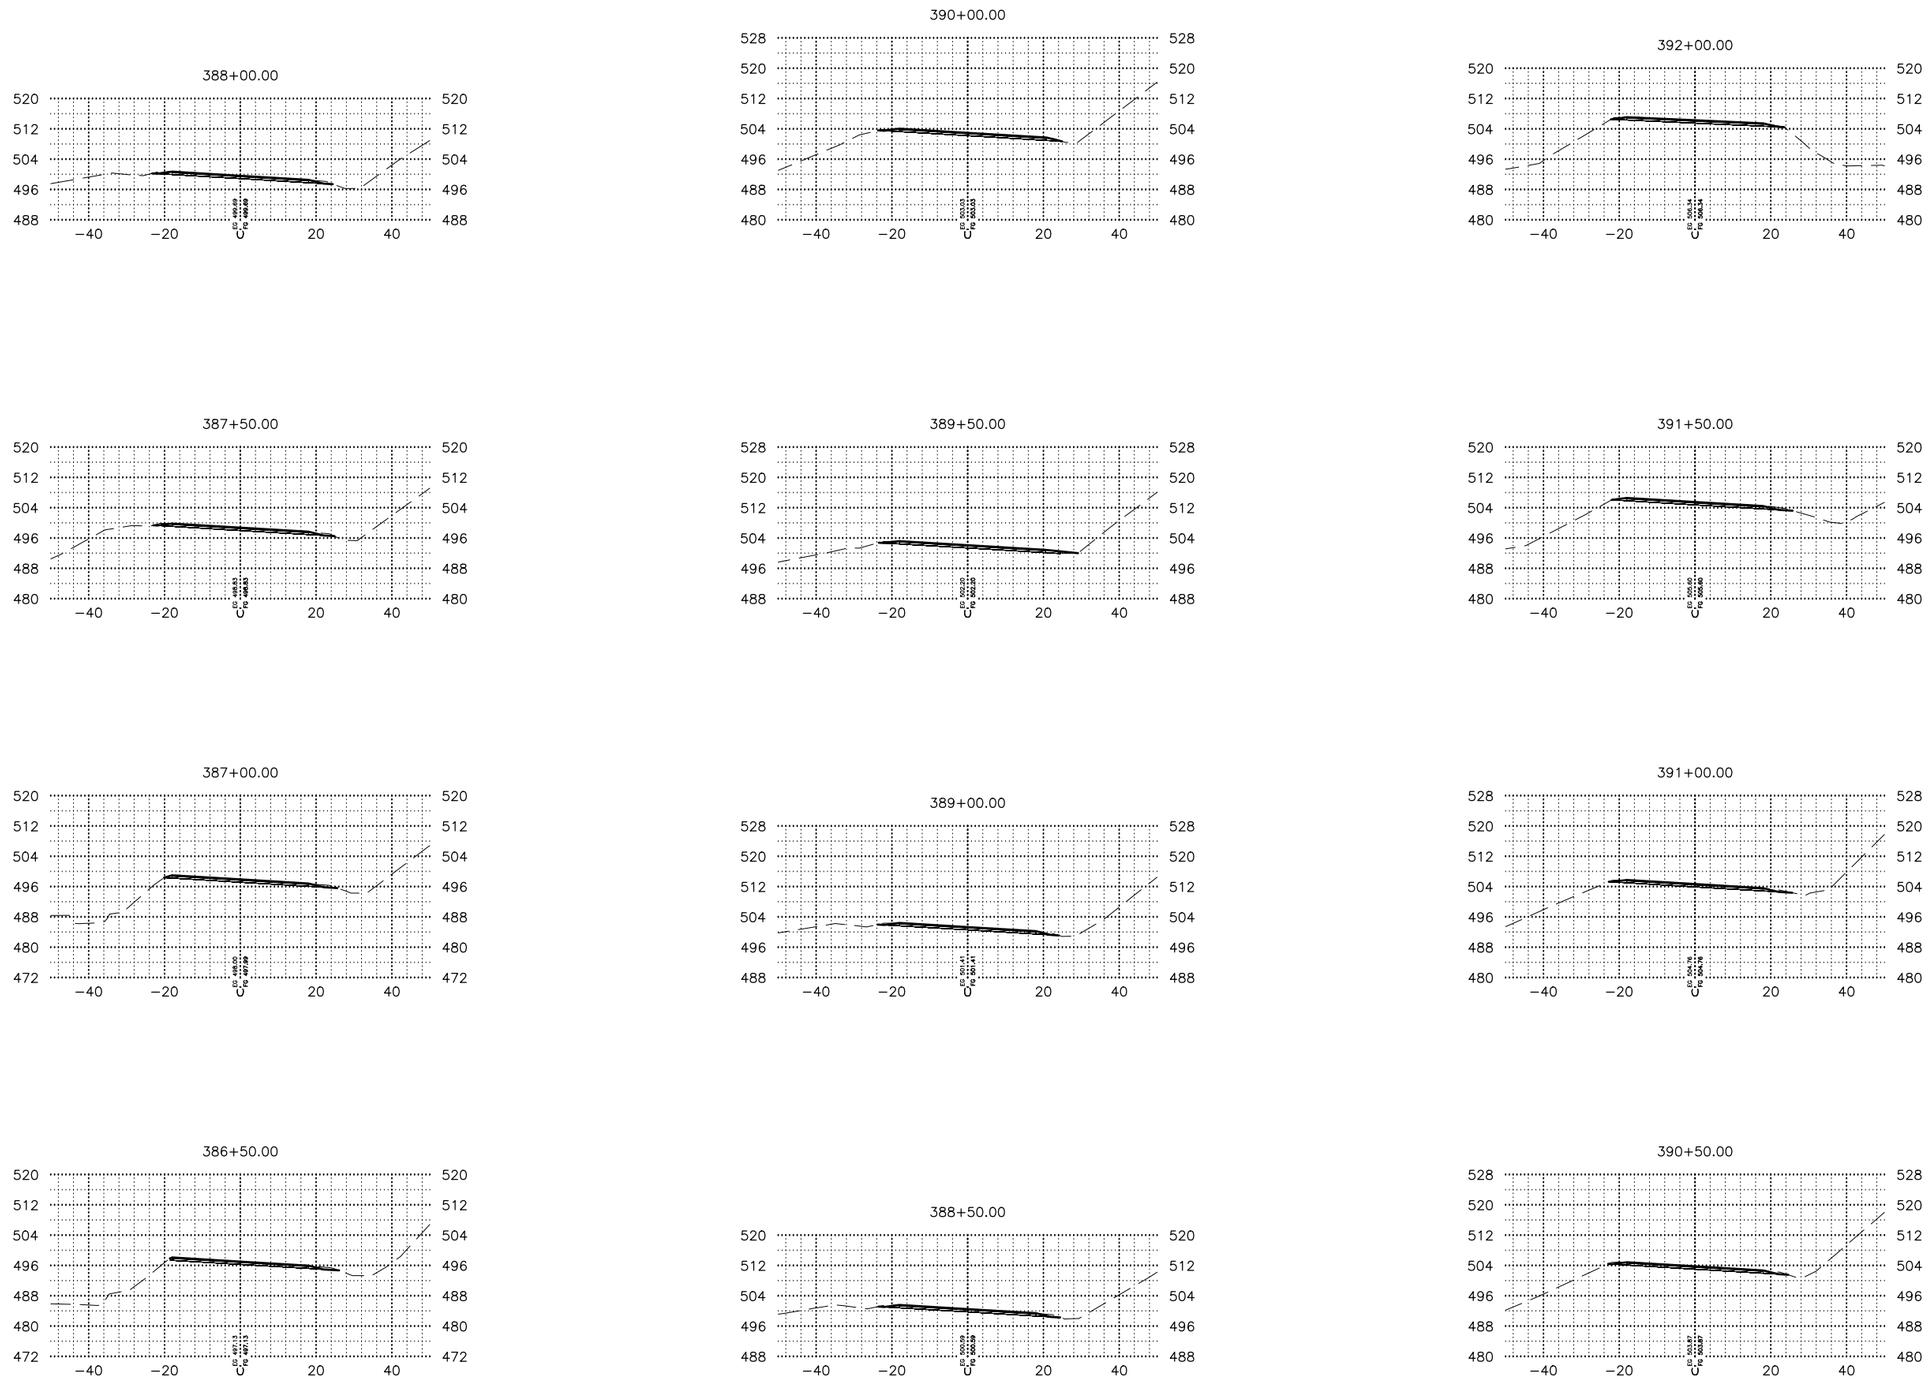

SHEET NO.	TOTAL SHEETS
X218	X254
STATE	YEAR
ALASKA	2027

PROJECT DESIGNATION

0311(031)/ Z546590000

NO.	REVISION
DATE	
NO.	REVISION
DATE	
NO.	REVISION
DATE	

PS&E REVIEW

STATE OF ALASKA
DEPARTMENT OF TRANSPORTATION AND PUBLIC FACILITIES

SEWARD HWY MP 25.5 TO 36 TRAIL RIVER TO STERLING WYE REHAB

X–SECTIONS

DRAWING LOCATION
W:\PROJECTS\SEWARD HWY MP 25.5-36- 54659\CIV3D\CIV3D\X-SECTION\54659 -X-SECTION_X201-300.DWG

DATE 2/24/2026 TIME 4:28 PM
SCALE 1"=20'
DESIGNED BY ZDK
CHECKED BY CLE
DRAFTED BY ZDK/JP

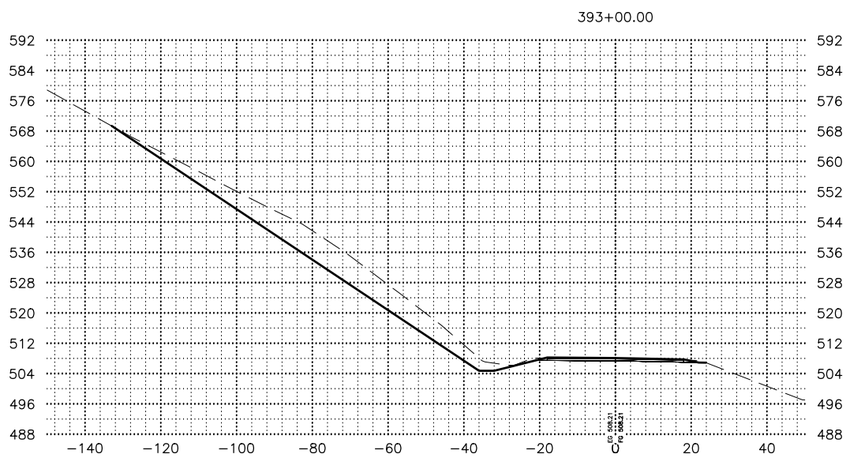

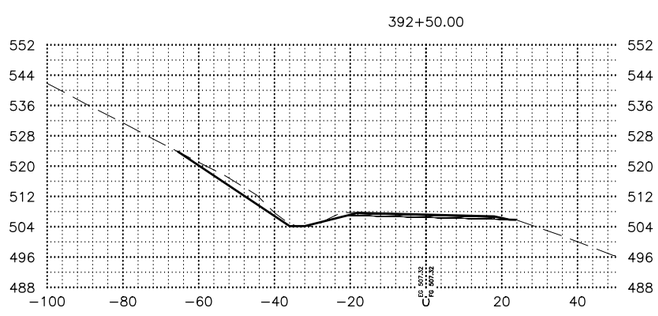

SHEET NO.	TOTAL SHEETS
X219	X254
STATE	YEAR
ALASKA	2027

PROJECT DESIGNATION

0311(031)/
Z546590000

NO.	REVISION
DATE	
NO.	REVISION
DATE	
NO.	REVISION
DATE	

PS&E REVIEW

STATE OF ALASKA
DEPARTMENT OF TRANSPORTATION
AND PUBLIC FACILITIES

SEWARD HWY MP 25.5
TO 36 TRAIL RIVER TO
STERLING WYE REHAB

X–SECTIONS

DATE	TIME
2/24/2026	4:28 PM

SCALE
1"=20'

DESIGNED BY	ZDK
CHECKED BY	CLE
DRAFTED BY	ZDK/JP

DRAWING LOCATION
W:\PROJECTS\SEWARD HWY MP 25.5-36- 54659\CIV3D\CIV3D\X-SECTION\54659 -X-SECTION_X201-300.DWG

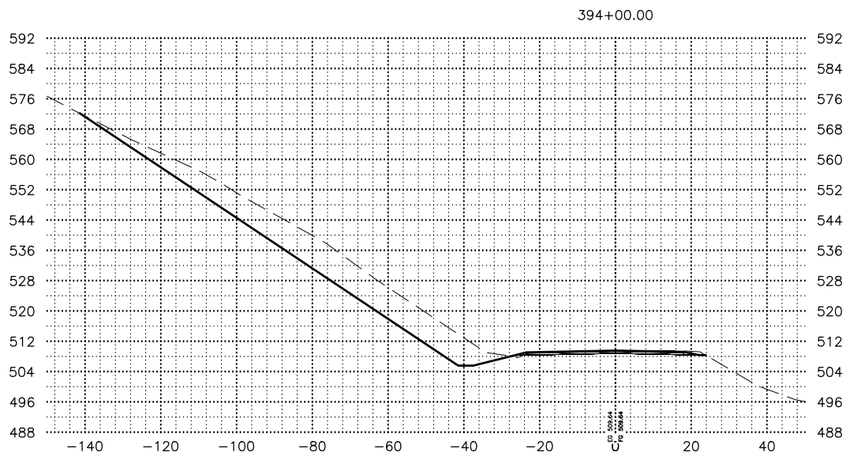

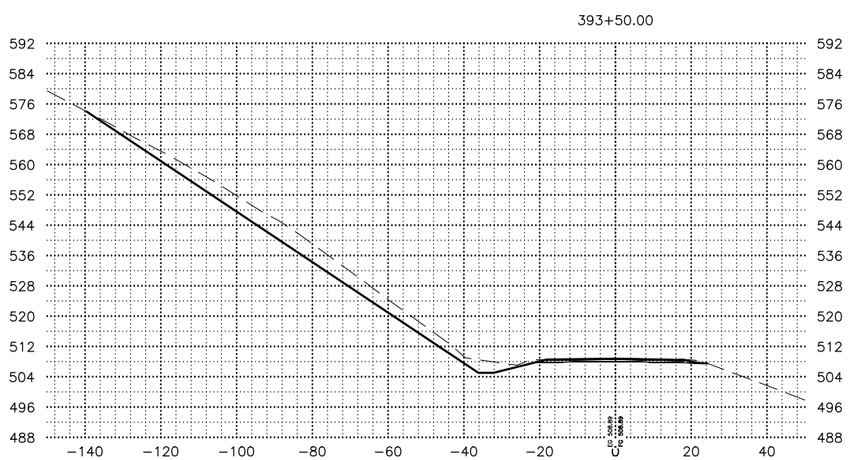

SHEET NO.	TOTAL SHEETS
X220	X254
STATE	YEAR
ALASKA	2027

PROJECT DESIGNATION

0311(031)/
Z546590000

NO.	REVISION
DATE	
NO.	REVISION
DATE	
NO.	REVISION
DATE	

PS&E REVIEW

STATE OF ALASKA
DEPARTMENT OF TRANSPORTATION
AND PUBLIC FACILITIES

SEWARD HWY MP 25.5
TO 36 TRAIL RIVER TO
STERLING WYE REHAB

X–SECTIONS

DRAWING LOCATION
W:\PROJECTS\SEWARD HWY MP 25.5-36- 54659\CIV3D\CIV3D\X-SECTION\54659 -X-SECTION_X201-300.DWG

DATE 2/24/2026 TIME 4:28 PM
SCALE 1"=20'
DESIGNED BY ZDK
CHECKED BY CLE
DRAFTED BY ZDK/JP

396+50.00

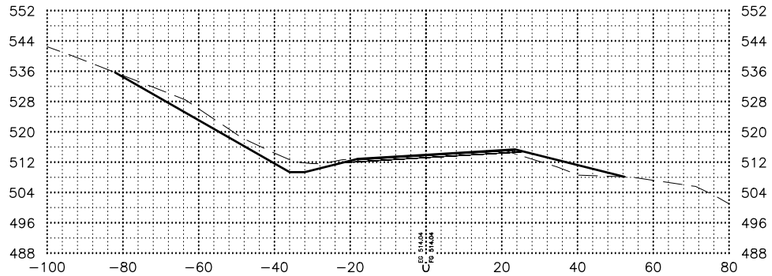

396+00.00

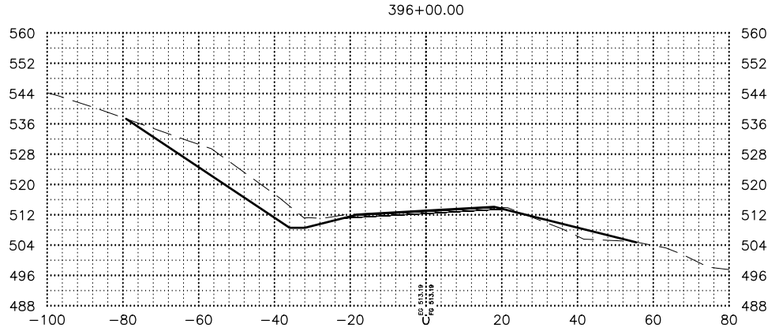

395+50.00

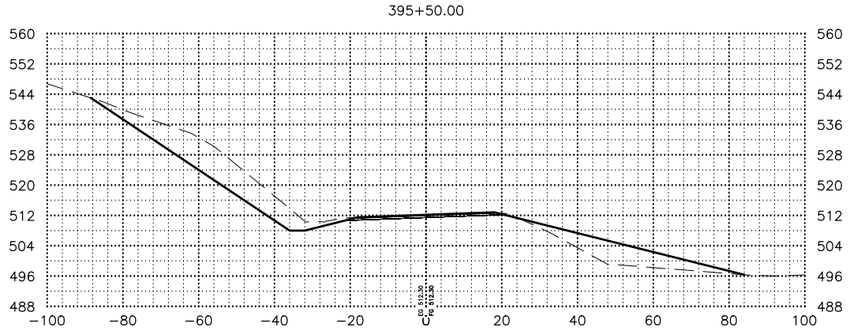

SHEET NO.	TOTAL SHEETS
X222	X254
STATE	YEAR
ALASKA	2027

PROJECT DESIGNATION

0311(031)/
Z546590000

NO.	REVISION
DATE	
NO.	REVISION
DATE	
NO.	REVISION
DATE	

PS&E REVIEW

STATE OF ALASKA
DEPARTMENT OF TRANSPORTATION
AND PUBLIC FACILITIES

SEWARD HWY MP 25.5
TO 36 TRAIL RIVER TO
STERLING WYE REHAB

X–SECTIONS

DATE	TIME
2/24/2026	4:28 PM

SCALE
1"=20'

DESIGNED BY	ZDK
CHECKED BY	CLE
DRAFTED BY	ZDK/JP

DRAWING LOCATION
W:\PROJECTS\SEWARD HWY MP 25.5–36– 54659\CIV3D\CIV3D\X–SECTION\54659 –X–SECTION_X201–300.DWG

398+50.00

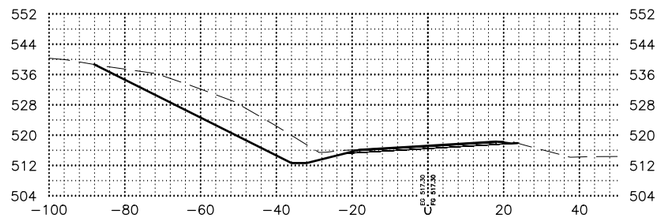

400+50.00

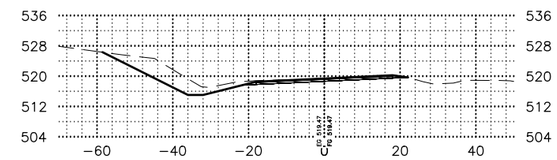

398+00.00

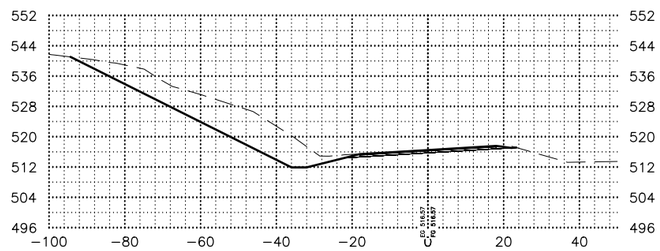

400+00.00

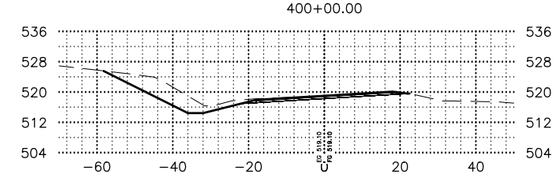

397+50.00

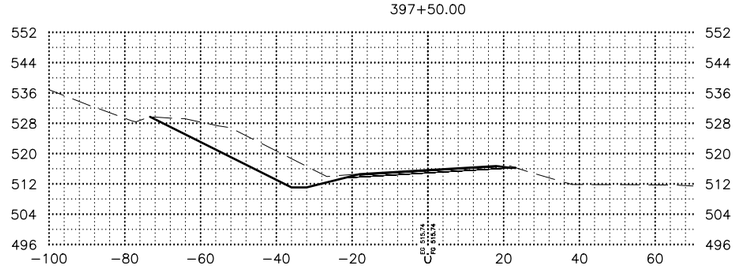

399+50.00

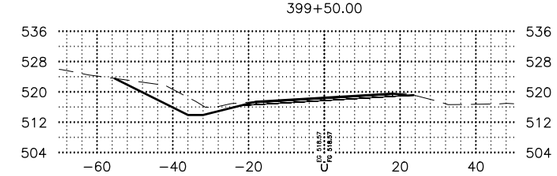

397+00.00

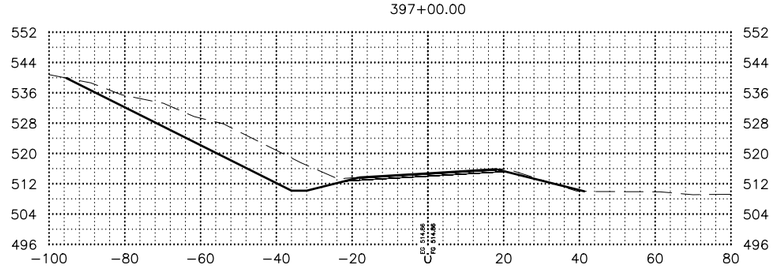

399+00.00

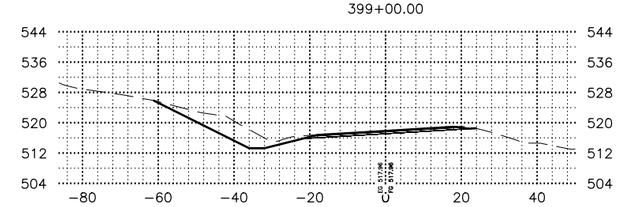

SHEET NO.	TOTAL SHEETS
X223	X254
STATE	YEAR
ALASKA	2027

PROJECT DESIGNATION

0311(031)/
Z546590000

NO.	REVISION
DATE	
NO.	REVISION
DATE	
NO.	REVISION
DATE	

PS&E REVIEW

STATE OF ALASKA
DEPARTMENT OF TRANSPORTATION
AND PUBLIC FACILITIES

SEWARD HWY MP 25.5
TO 36 TRAIL RIVER TO
STERLING WYE REHAB

X–SECTIONS

DRAWING LOCATION
W:\PROJECTS\SEWARD HWY MP 25.5-36- 54659\CIV3D\CIV3D\X-SECTION\54659 -X-SECTION_X201-300.DWG

DATE	TIME	SCALE	DESIGNED BY	CHECKED BY	DRAFTED BY
2/24/2026	4:28 PM	1"=20'	ZDK	CLE	ZDK/JP

403+00.00

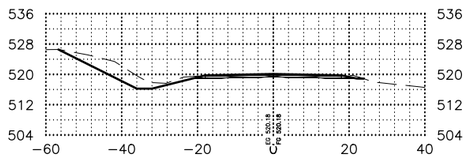

405+50.00

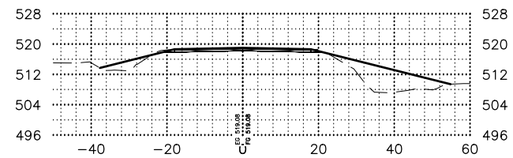

408+00.00

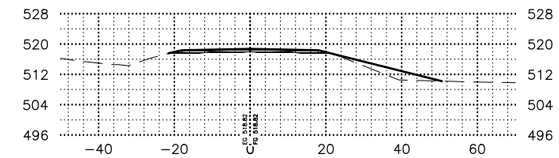

402+50.00

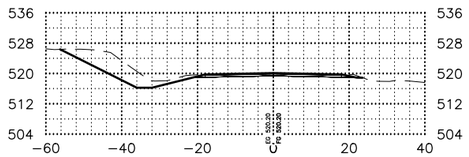

405+00.00

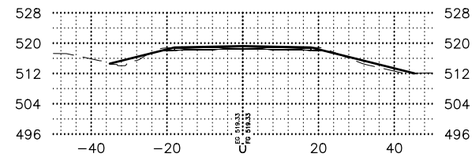

407+50.00

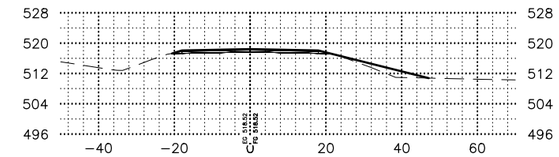

402+00.00

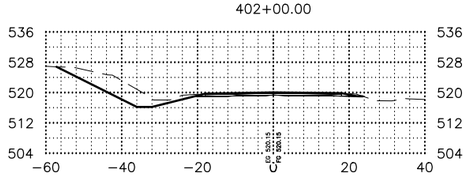

404+50.00

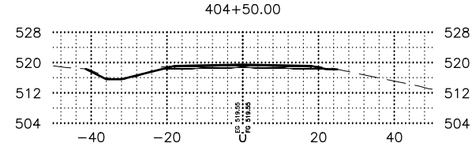

407+00.00

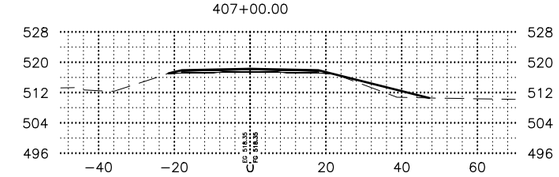

401+50.00

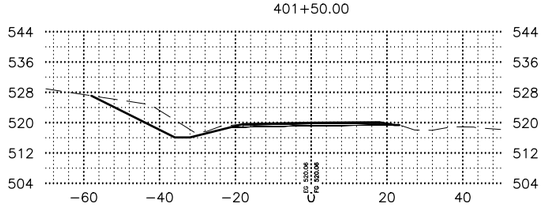

404+00.00

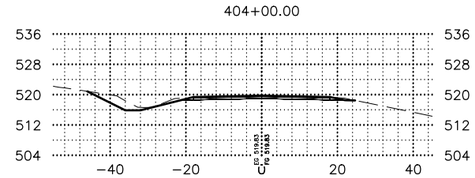

406+50.00

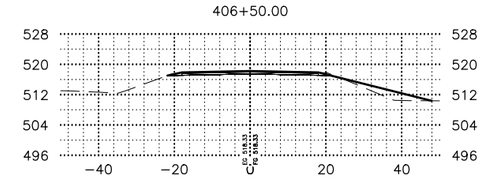

401+00.00

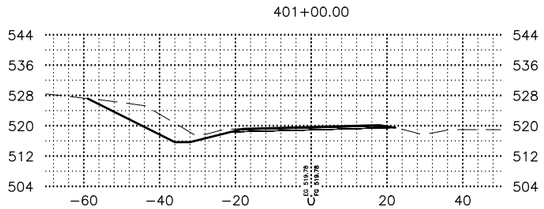

403+50.00

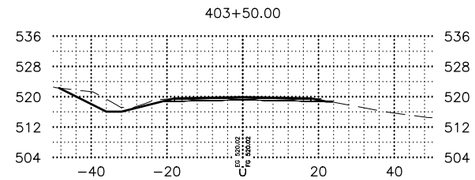

406+00.00

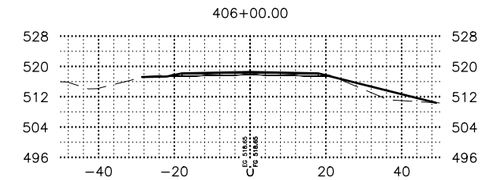

SHEET NO.	TOTAL SHEETS
X224	X254
STATE	YEAR
ALASKA	2027

PROJECT DESIGNATION

0311(031)/
Z546590000

NO.	REVISION
DATE	
NO.	REVISION
DATE	
NO.	REVISION
DATE	

PS&E REVIEW

STATE OF ALASKA
DEPARTMENT OF TRANSPORTATION
AND PUBLIC FACILITIES

SEWARD HWY MP 25.5
TO 36 TRAIL RIVER TO
STERLING WYE REHAB

X–SECTIONS

DRAWING LOCATION
W:\PROJECTS\SEWARD HWY MP 25.5-36- 54659\CIV3D\CIV3D\X-SECTION\54659 -X-SECTION_X201-300.DWG

DATE 2/24/2026 TIME 4:28 PM
SCALE 1"=20'
DESIGNED BY ZDK
CHECKED BY CLE
DRAFTED BY ZDK/JP

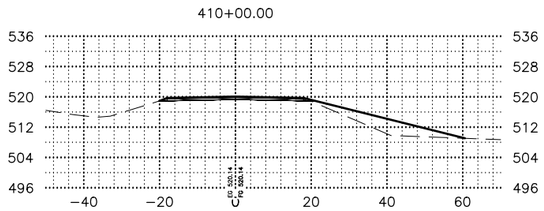

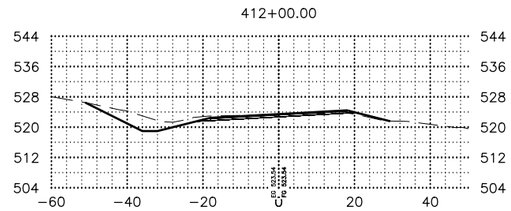

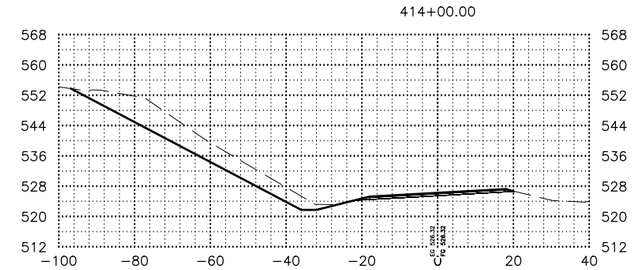

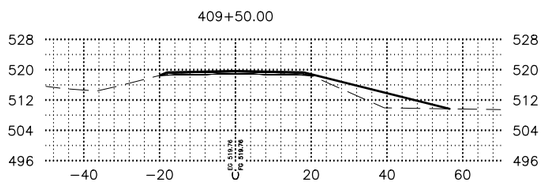

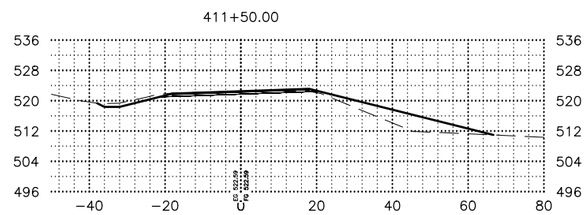

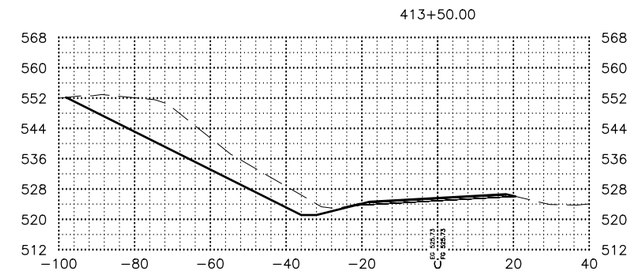

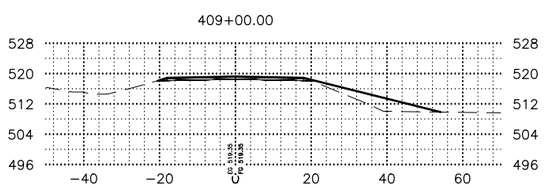

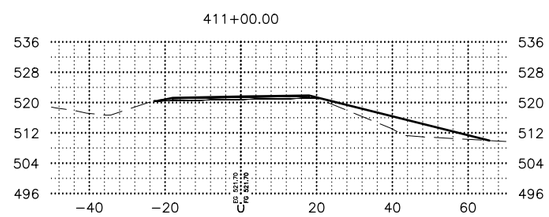

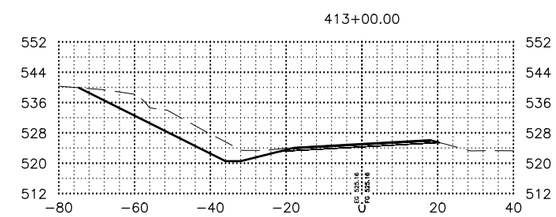

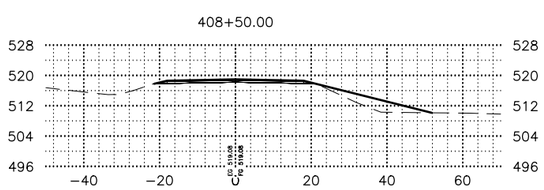

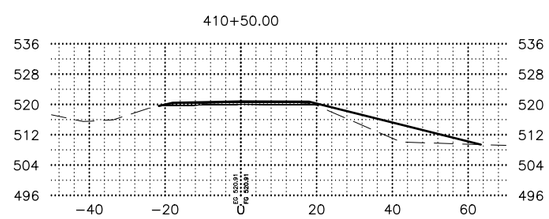

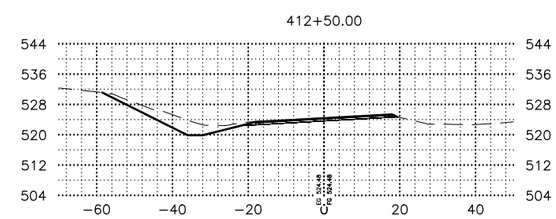

SHEET NO.	TOTAL SHEETS
X225	X254
STATE	YEAR
ALASKA	2027

PROJECT DESIGNATION

0311(031)/ Z546590000

NO.	REVISION
DATE	
NO.	REVISION
DATE	
NO.	REVISION
DATE	

PS&E REVIEW

STATE OF ALASKA
DEPARTMENT OF TRANSPORTATION AND PUBLIC FACILITIES

SEWARD HWY MP 25.5 TO 36 TRAIL RIVER TO STERLING WYE REHAB

X–SECTIONS

DRAWING LOCATION
W:\PROJECTS\SEWARD HWY MP 25.5-36- 54659\CIV3D\CIV3D\X-SECTION\54659 -X-SECTION_X201-300.DWG

DATE 2/24/2026 TIME 4:29 PM
SCALE 1"=20'
DESIGNED BY ZDK
CHECKED BY CLE
DRAFTED BY ZDK/JP

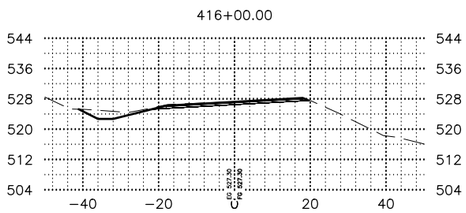

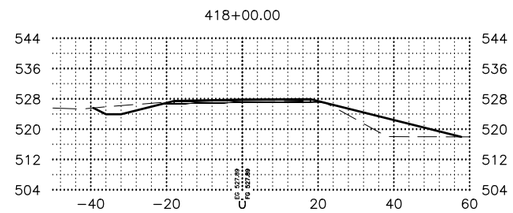

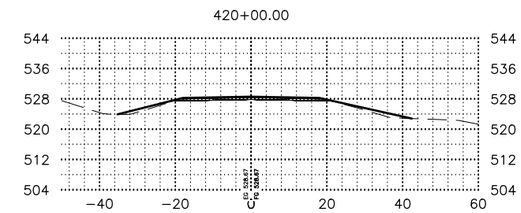

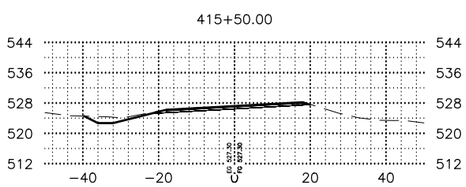

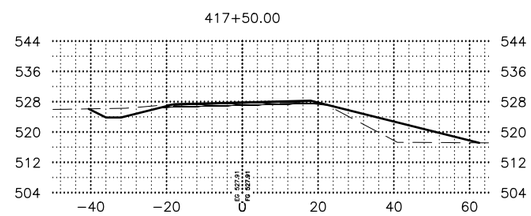

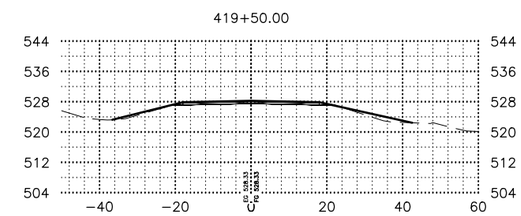

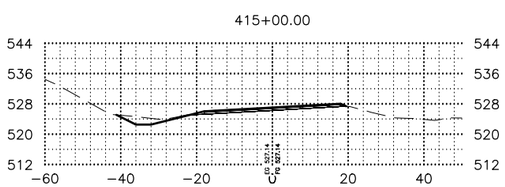

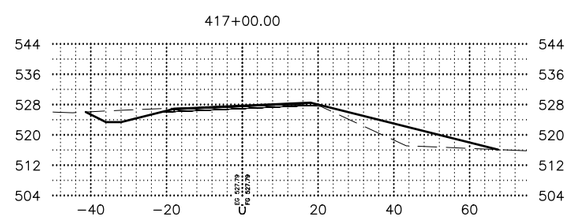

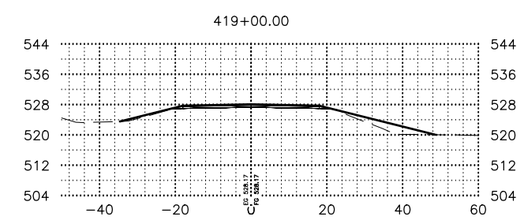

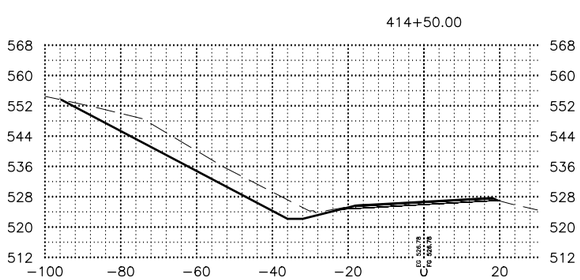

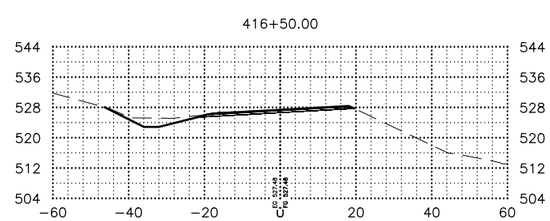

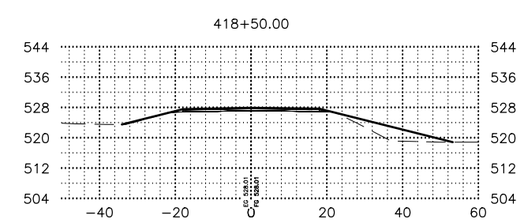

SHEET NO.	TOTAL SHEETS
X226	X254
STATE	YEAR
ALASKA	2027

PROJECT DESIGNATION

0311(031)/
Z546590000

NO.	REVISION
DATE	
NO.	REVISION
DATE	
NO.	REVISION
DATE	

PS&E REVIEW

STATE OF ALASKA
DEPARTMENT OF TRANSPORTATION
AND PUBLIC FACILITIES

SEWARD HWY MP 25.5
TO 36 TRAIL RIVER TO
STERLING WYE REHAB

X–SECTIONS

DRAWING LOCATION
W:\PROJECTS\SEWARD HWY MP 25.5-36- 54659\CIV3D\CIV3D\X-SECTION\54659 -X-SECTION_X201-300.DWG

DATE 2/24/2026 TIME 4:29 PM
SCALE 1"=20'
DESIGNED BY ZDK
CHECKED BY CLE
DRAFTED BY ZDK/JP

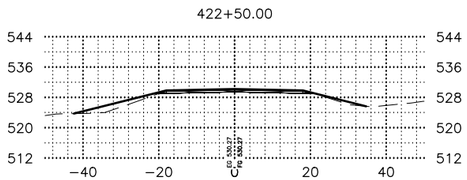

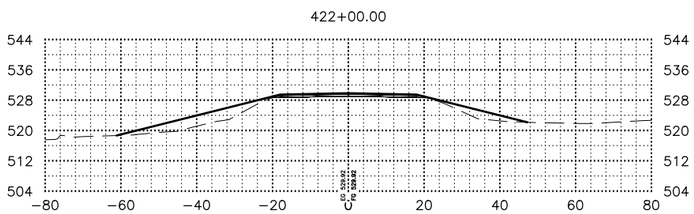

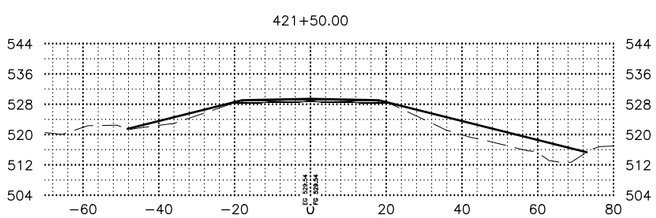

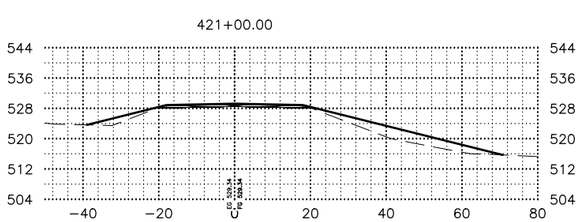

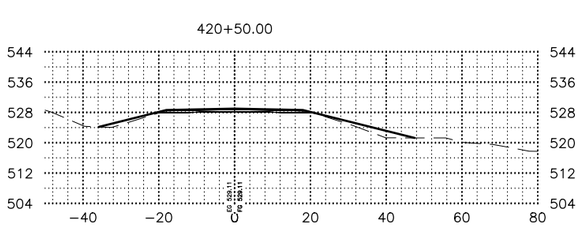

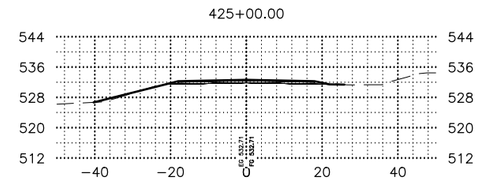

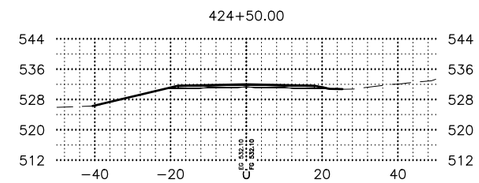

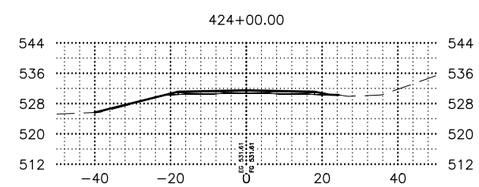

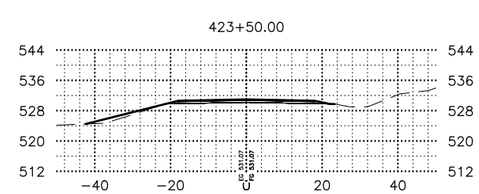

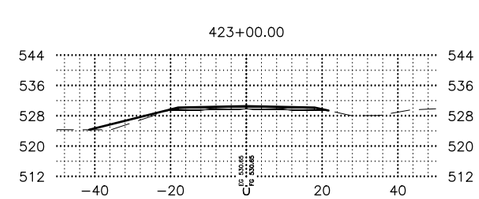

SHEET NO.	TOTAL SHEETS
X227	X254
STATE	YEAR
ALASKA	2027

PROJECT DESIGNATION

0311(031)/
Z546590000

NO.	REVISION
DATE	
NO.	REVISION
DATE	
NO.	REVISION
DATE	

PS&E REVIEW

STATE OF ALASKA
DEPARTMENT OF TRANSPORTATION
AND PUBLIC FACILITIES

SEWARD HWY MP 25.5
TO 36 TRAIL RIVER TO
STERLING WYE REHAB

X–SECTIONS

DRAWING LOCATION
W:\PROJECTS\SEWARD HWY MP 25.5-36- 54659\CIV3D\CIV3D\X-SECTION\54659 -X-SECTION_X201-300.DWG

DATE 2/24/2026 TIME 4:29 PM
SCALE 1"=20'
DESIGNED BY ZDK
CHECKED BY CLE
DRAFTED BY ZDK/JP

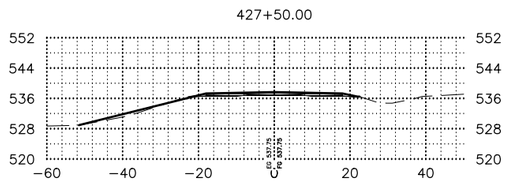

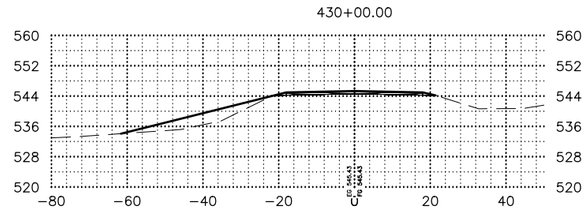

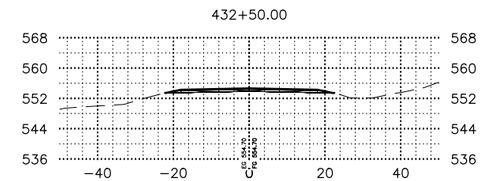

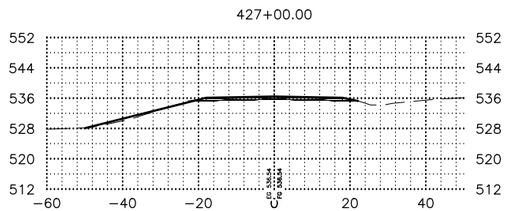

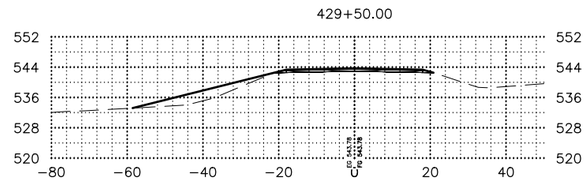

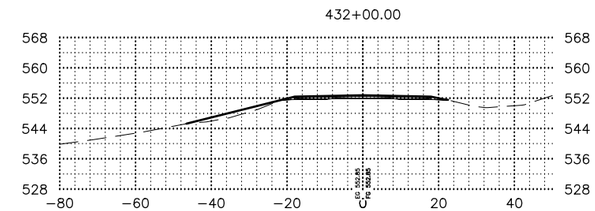

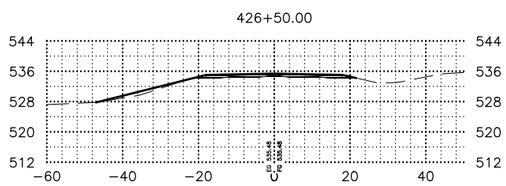

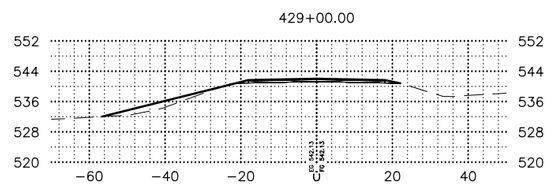

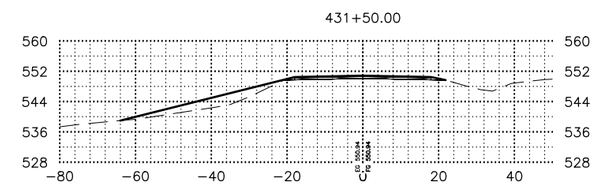

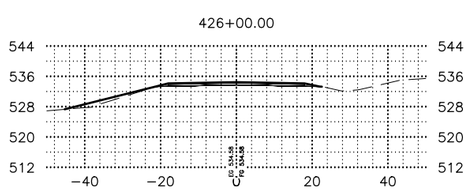

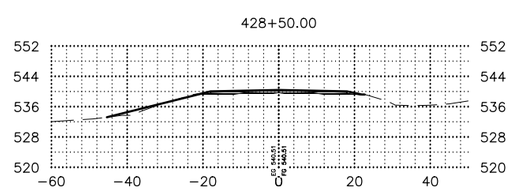

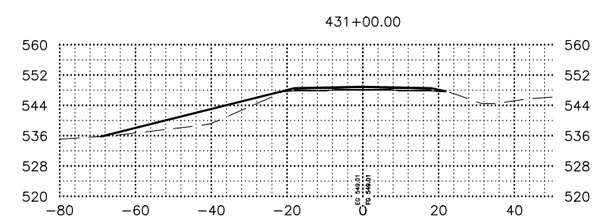

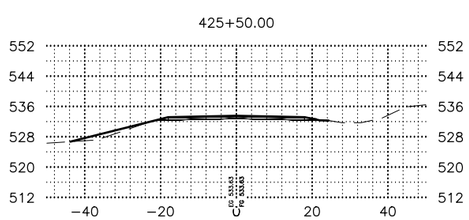

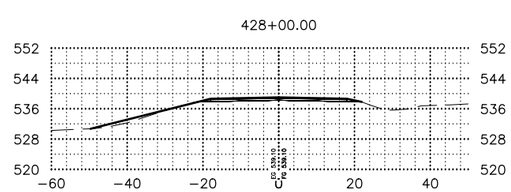

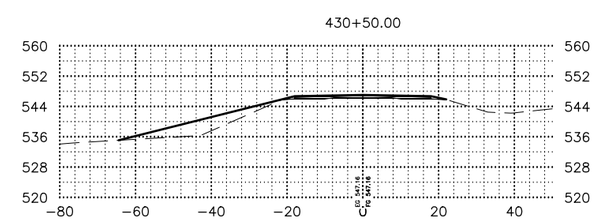

SHEET NO.	TOTAL SHEETS
X228	X254
STATE	YEAR
ALASKA	2027

PROJECT DESIGNATION

0311(031)/ Z546590000

NO.	REVISION
DATE	
NO.	REVISION
DATE	
NO.	REVISION
DATE	

PS&E REVIEW

STATE OF ALASKA
DEPARTMENT OF TRANSPORTATION AND PUBLIC FACILITIES

SEWARD HWY MP 25.5 TO 36 TRAIL RIVER TO STERLING WYE REHAB

X–SECTIONS

DRAWING LOCATION
W:\PROJECTS\SEWARD HWY MP 25.5-36- 54659\CIV3D\CIV3D\X-SECTION\54659 -X-SECTION_X201-300.DWG

DATE 2/24/2026 TIME 4:29 PM
SCALE 1"=20'
DESIGNED BY ZDK
CHECKED BY CLE
DRAFTED BY ZDK/JP

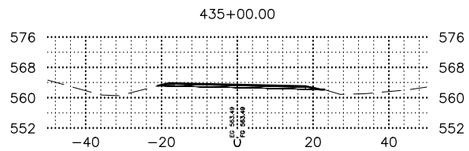

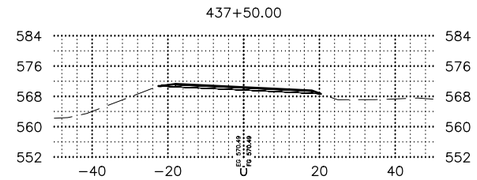

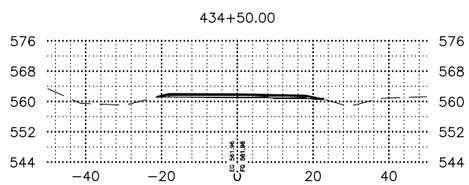

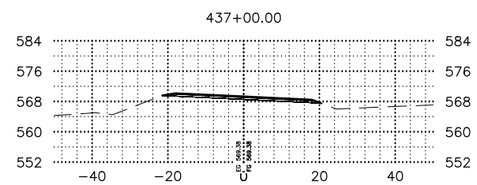

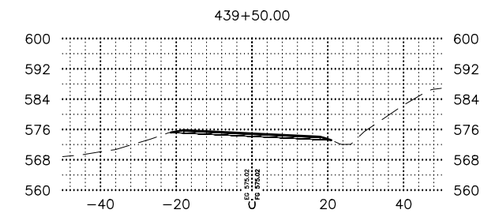

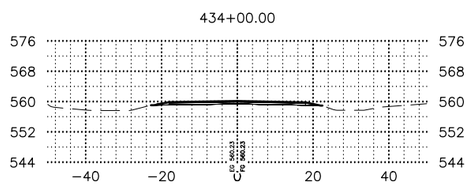

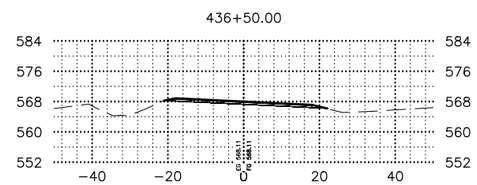

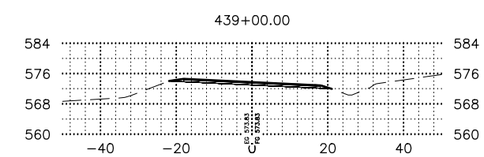

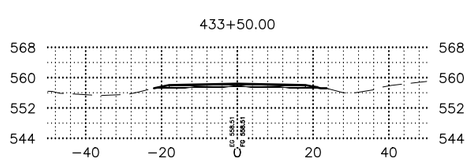

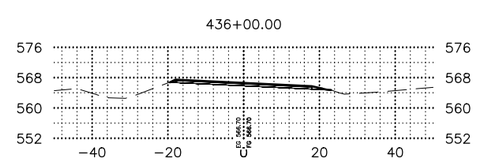

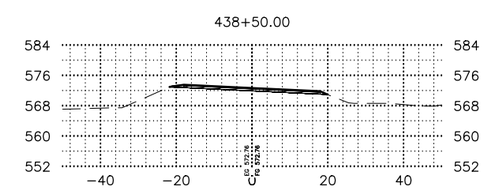

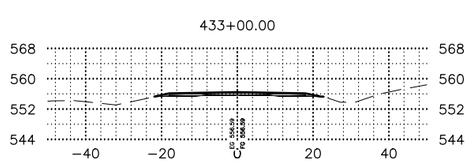

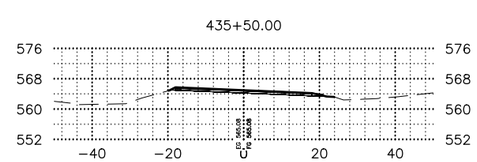

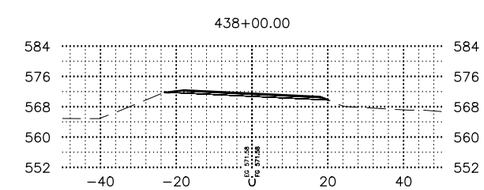

SHEET NO.	TOTAL SHEETS
X229	X254
STATE	YEAR
ALASKA	2027

PROJECT DESIGNATION

0311(031)/
Z546590000

NO.	REVISION
DATE	
NO.	REVISION
DATE	
NO.	REVISION
DATE	

PS&E REVIEW

STATE OF ALASKA
DEPARTMENT OF TRANSPORTATION
AND PUBLIC FACILITIES

SEWARD HWY MP 25.5
TO 36 TRAIL RIVER TO
STERLING WYE REHAB

X–SECTIONS

DATE	TIME
2/24/2026	4:29 PM

SCALE 1"=20'

DESIGNED BY	ZDK
CHECKED BY	CLE
DRAFTED BY	ZDK/JP

DRAWING LOCATION
W:\PROJECTS\SEWARD HWY MP 25.5-36- 54659\CIV3D\CIV3D\X-SECTION\54659 -X-SECTION_X201-300.DWG

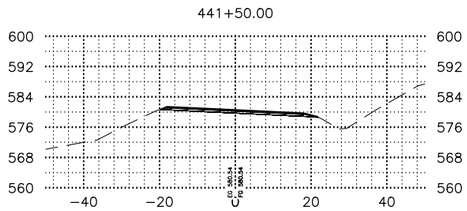

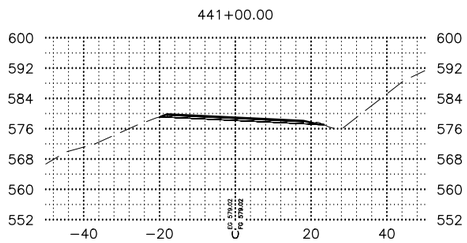

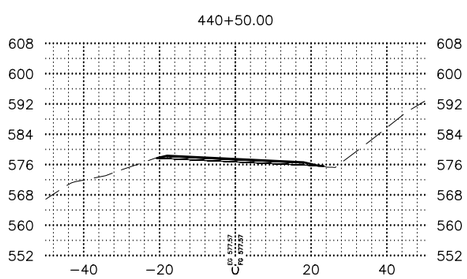

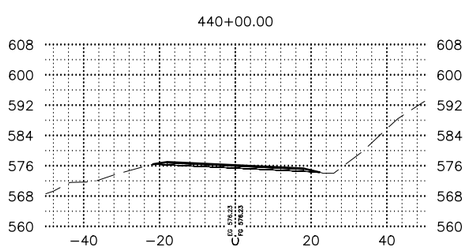

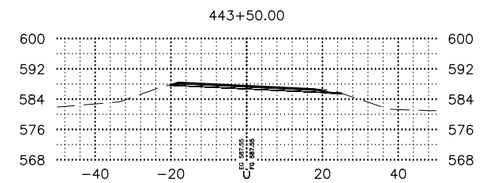

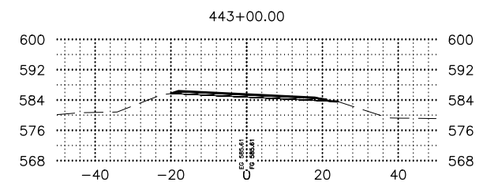

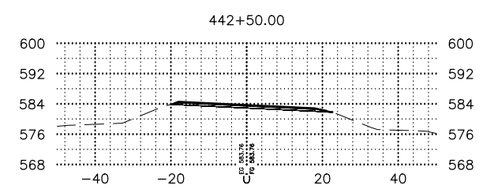

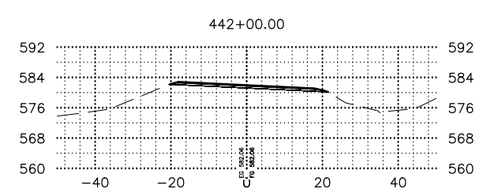

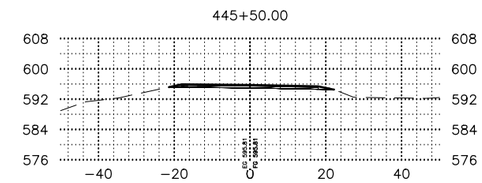

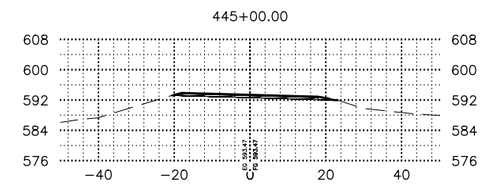

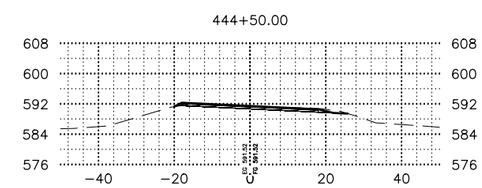

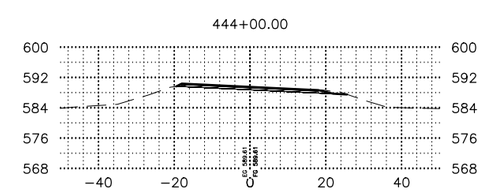

SHEET NO.	TOTAL SHEETS
X230	X254
STATE	YEAR
ALASKA	2027

PROJECT DESIGNATION

0311(031)/
Z546590000

NO.	REVISION
DATE	
NO.	REVISION
DATE	
NO.	REVISION
DATE	

PS&E REVIEW

STATE OF ALASKA
DEPARTMENT OF TRANSPORTATION
AND PUBLIC FACILITIES

SEWARD HWY MP 25.5
TO 36 TRAIL RIVER TO
STERLING WYE REHAB

X–SECTIONS

DRAWING LOCATION
W:\PROJECTS\SEWARD HWY MP 25.5-36- 54659\CIV3D\CIV3D\X-SECTION\54659 -X-SECTION_X201-300.DWG

DATE	TIME	SCALE	DESIGNED BY	ZDK
2/24/2026	4:29 PM	1"=20'	CHECKED BY	CLE
			DRAFTED BY	ZDK/JP

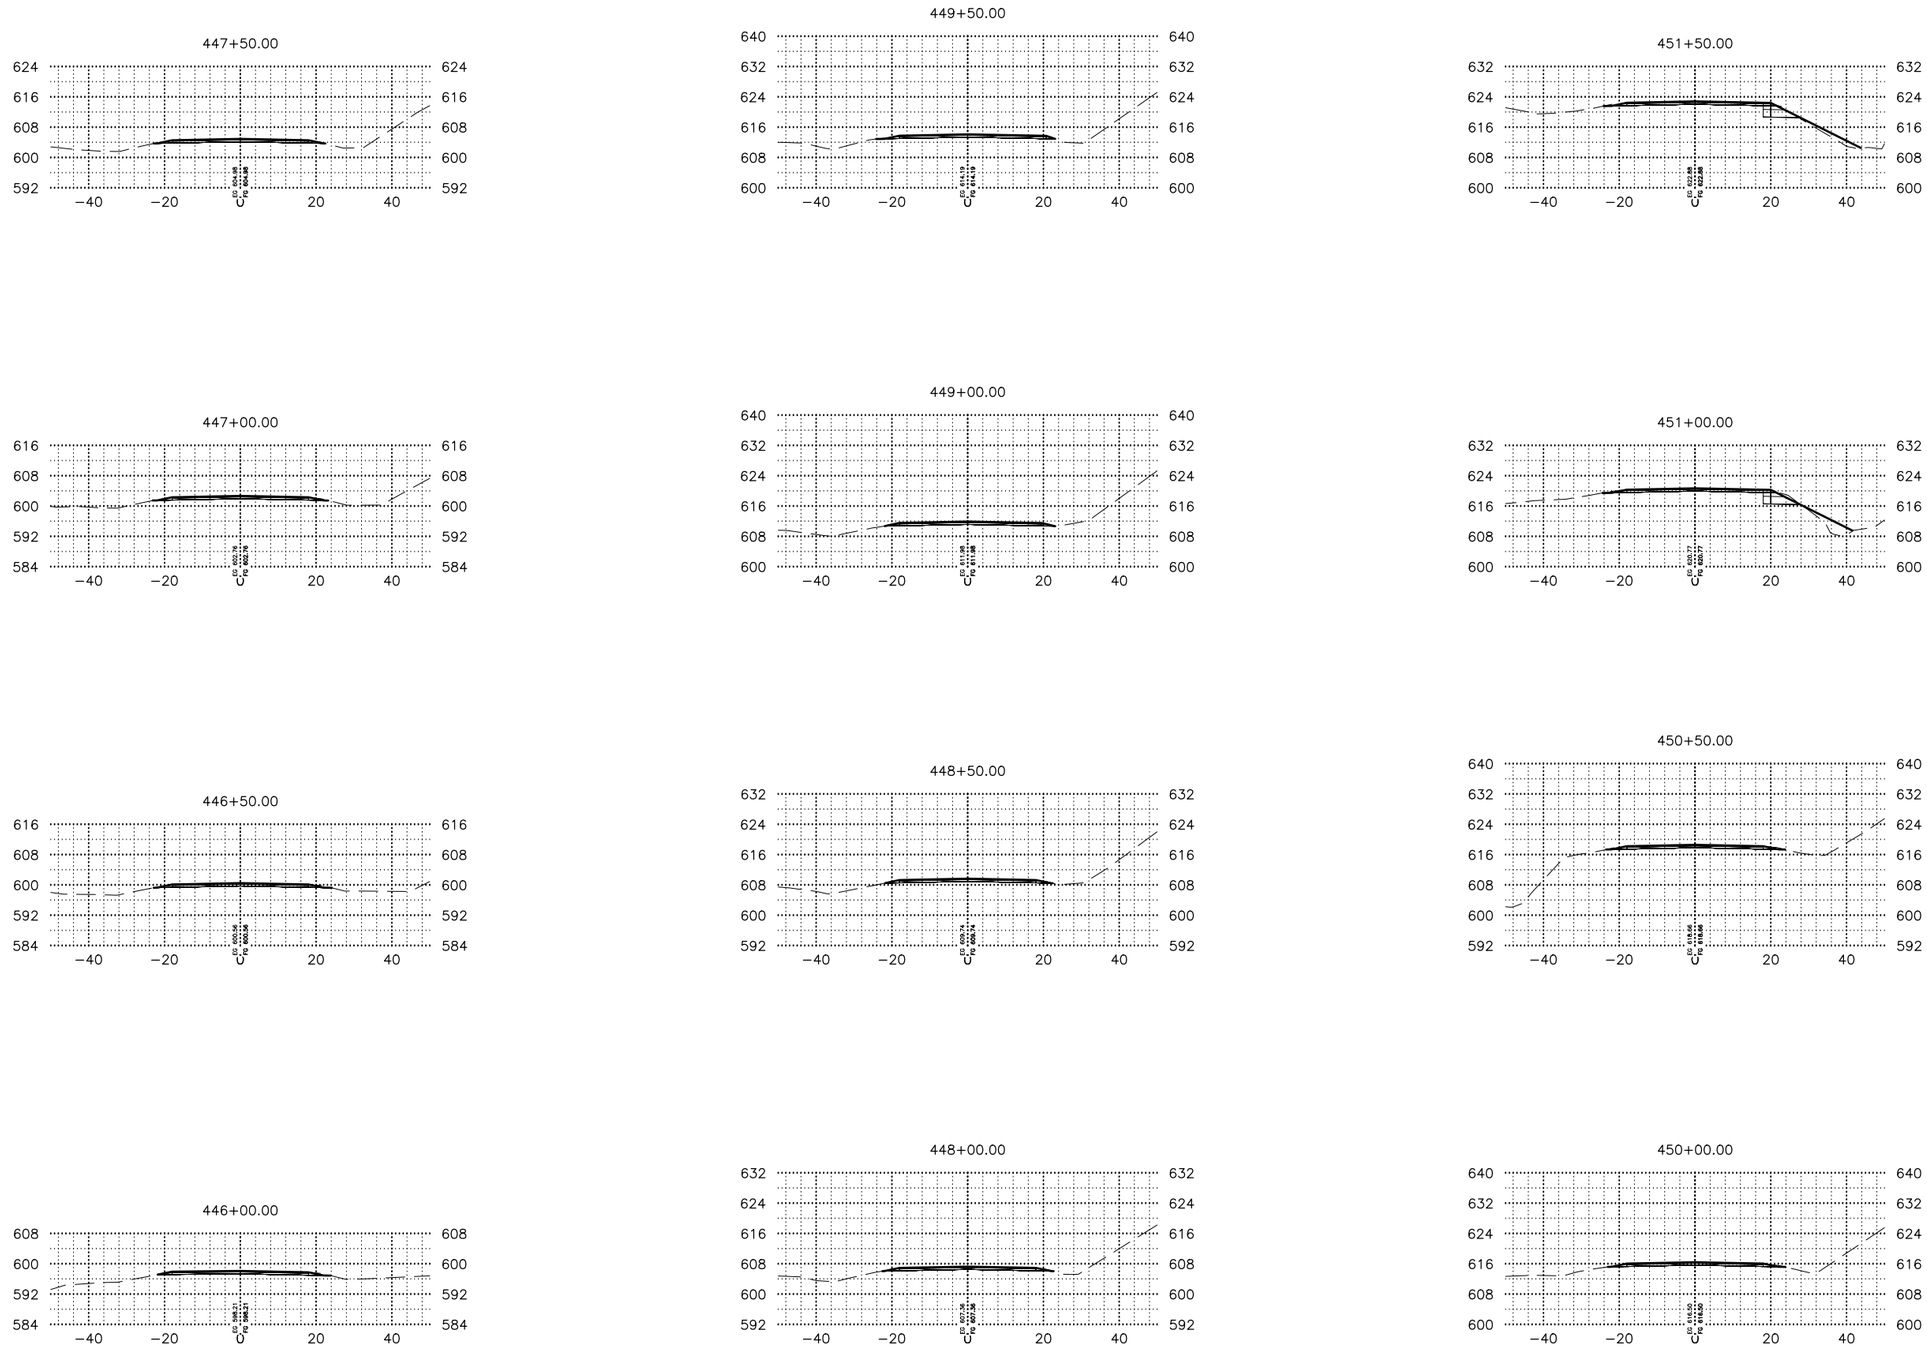

DRAWING LOCATION	DATE	TIME	SCALE	DESIGNED BY	CHECKED BY	DRAFTED BY
W:\PROJECTS\SEWARD HWY MP 25.5-36- 54659\CIV3D\CIV3D\X-SECTION\54659 -X-SECTION_X201-300.DWG	2/24/2026	4:30 PM	1"=20'	ZDK	CLE	ZDK/JP

SHEET NO.	TOTAL SHEETS
X231	X254
STATE	YEAR
ALASKA	2027

PROJECT DESIGNATION

0311(031)/
Z546590000

NO.	REVISION
DATE	
NO.	REVISION
DATE	
NO.	REVISION
DATE	

PS&E REVIEW

STATE OF ALASKA
DEPARTMENT OF TRANSPORTATION
AND PUBLIC FACILITIES

SEWARD HWY MP 25.5
TO 36 TRAIL RIVER TO
STERLING WYE REHAB

X-SECTIONS

DATE	TIME	SCALE	DESIGNED BY	ZDK
2/24/2026	4:30 PM	1"=20'	CHECKED BY	CLE
			DRAFTED BY	ZDK/JP

DRAWING LOCATION
W:\PROJECTS\SEWARD HWY MP 25.5-36- 54659\CIV3D\CIV3D\X-SECTION\54659 -X-SECTION_X201-300.DWG

453+50.00

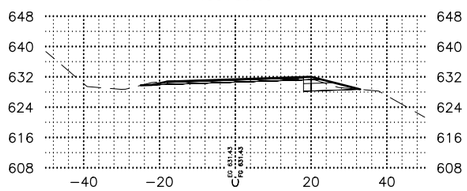

455+50.00

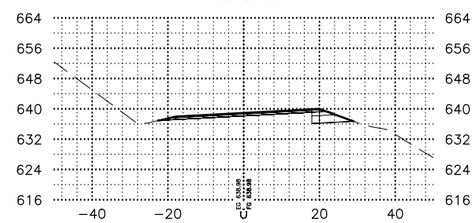

457+50.00

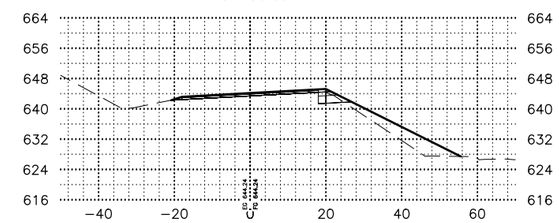

453+00.00

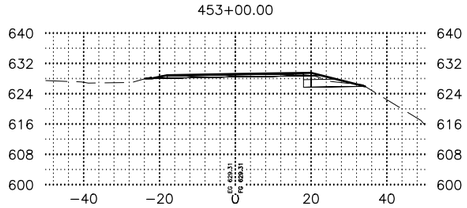

455+00.00

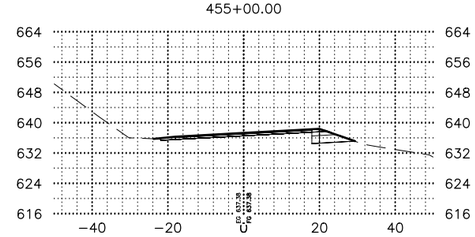

457+00.00

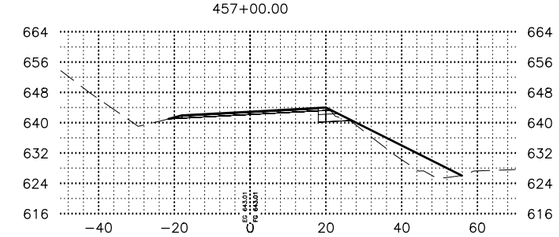

452+50.00

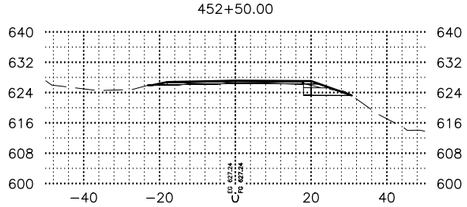

454+50.00

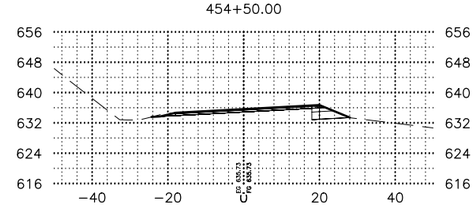

456+50.00

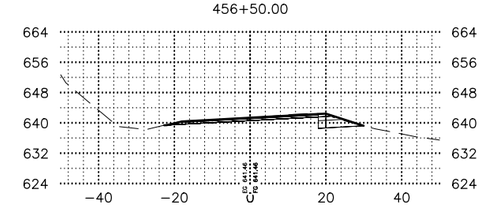

452+00.00

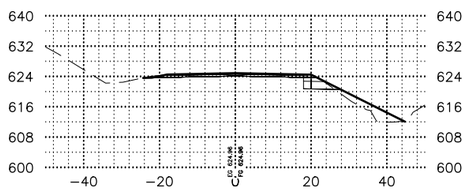

454+00.00

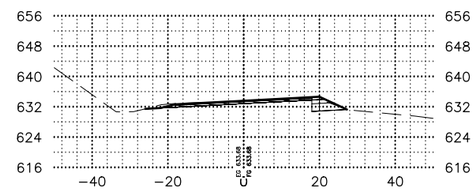

456+00.00

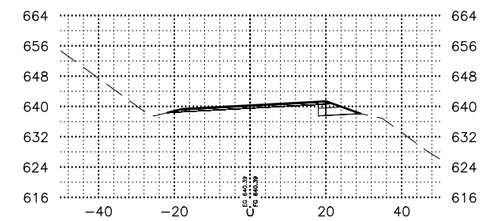

SHEET NO.	TOTAL SHEETS
X232	X254
STATE	YEAR
ALASKA	2027

PROJECT DESIGNATION

0311(031)/
Z546590000

NO.	REVISION
DATE	
NO.	REVISION
DATE	
NO.	REVISION
DATE	

PS&E REVIEW

STATE OF ALASKA
DEPARTMENT OF TRANSPORTATION
AND PUBLIC FACILITIES

SEWARD HWY MP 25.5
TO 36 TRAIL RIVER TO
STERLING WYE REHAB

X-SECTIONS

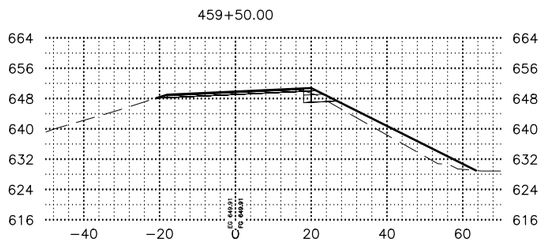

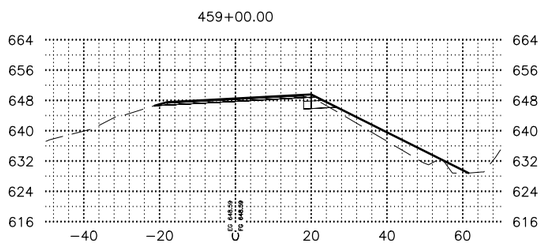

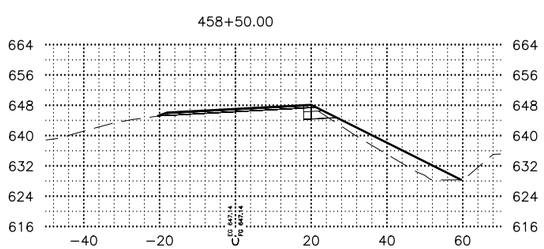

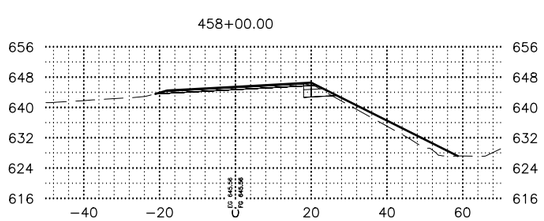

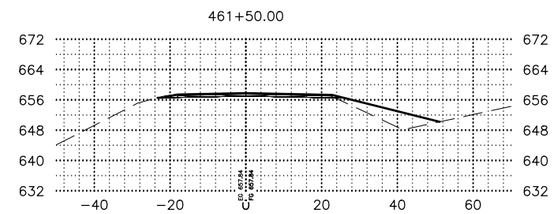

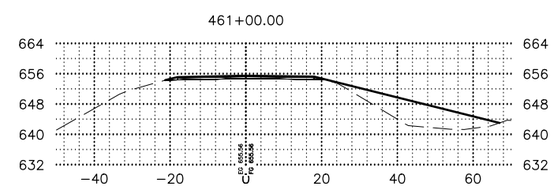

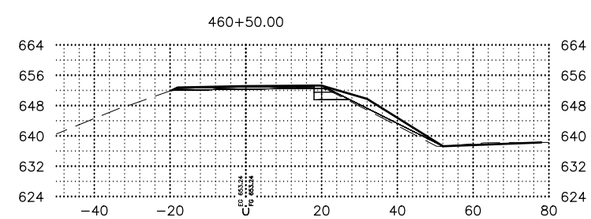

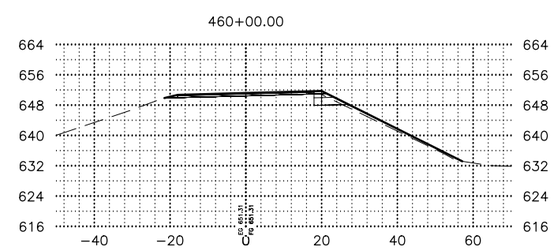

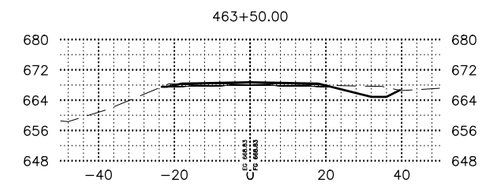

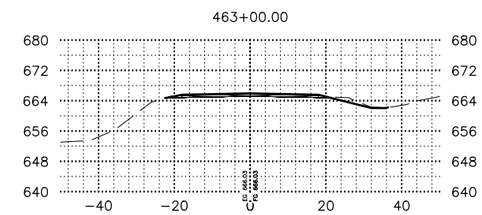

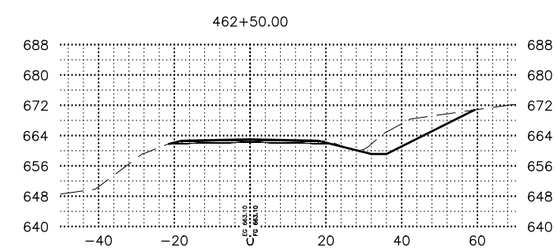

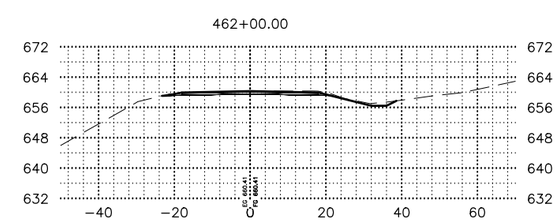

SHEET NO.	TOTAL SHEETS
X233	X254
STATE	YEAR
ALASKA	2027

PROJECT DESIGNATION

0311(031)/ Z546590000

NO.	REVISION
DATE	
NO.	REVISION
DATE	
NO.	REVISION
DATE	

PS&E REVIEW

STATE OF ALASKA
DEPARTMENT OF TRANSPORTATION AND PUBLIC FACILITIES

SEWARD HWY MP 25.5 TO 36 TRAIL RIVER TO STERLING WYE REHAB

X–SECTIONS

DRAWING LOCATION	DATE	TIME	SCALE	DESIGNED BY	CHECKED BY	DRAFTED BY
W:\PROJECTS\SEWARD HWY MP 25.5-36- 54659\CIV3D\CIV3D\X-SECTION\54659 -X-SECTION_X201-300.DWG	2/24/2026	4:30 PM	1"=20'	ZDK	CLE	ZDK/JP

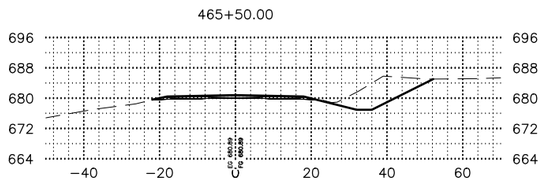

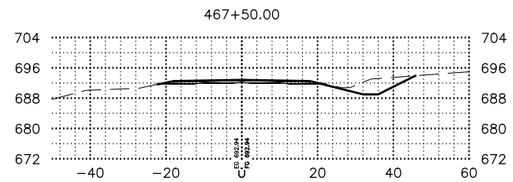

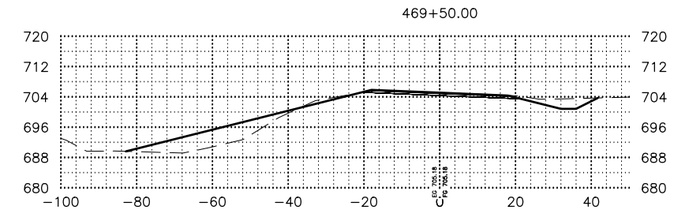

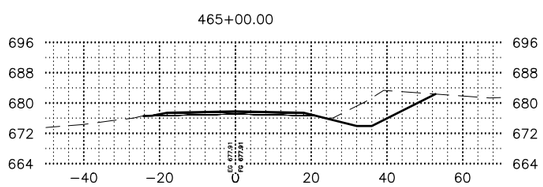

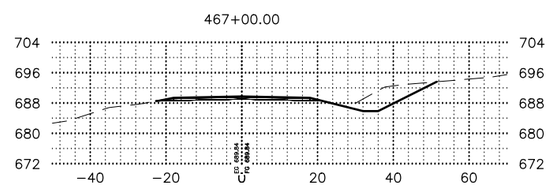

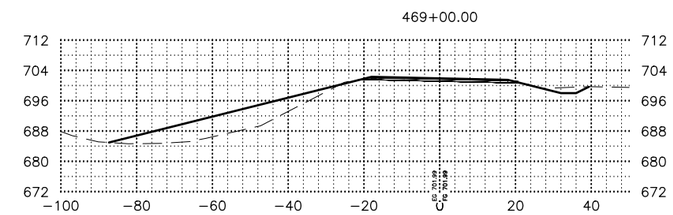

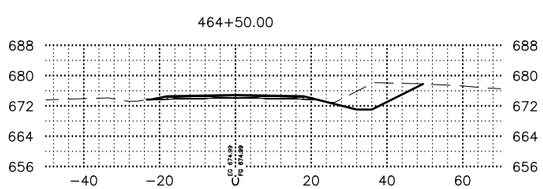

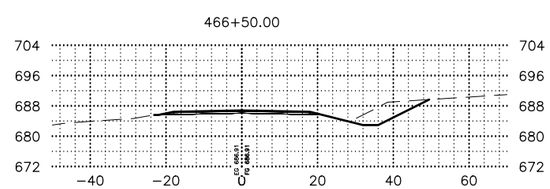

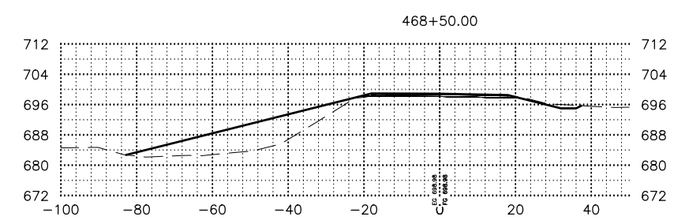

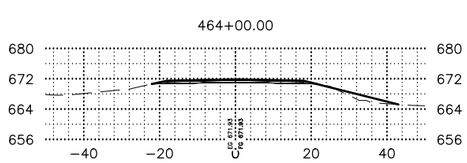

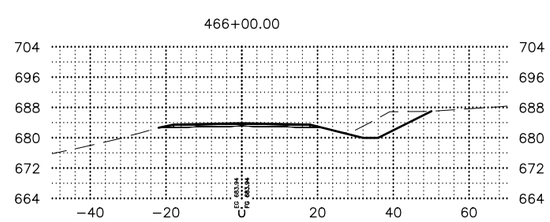

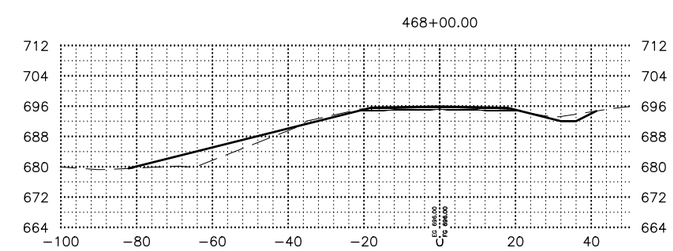

SHEET NO.	TOTAL SHEETS
X234	X254
STATE	YEAR
ALASKA	2027

PROJECT DESIGNATION

0311(031)/
Z546590000

NO.	REVISION
DATE	
NO.	REVISION
DATE	
NO.	REVISION
DATE	

PS&E REVIEW

STATE OF ALASKA
DEPARTMENT OF TRANSPORTATION
AND PUBLIC FACILITIES

SEWARD HWY MP 25.5 TO 36 TRAIL RIVER TO STERLING WYE REHAB

X–SECTIONS

DRAWING LOCATION
W:\PROJECTS\SEWARD HWY MP 25.5-36- 54659\CIV3D\CIV3D\X-SECTION\54659 -X-SECTION_X201-300.DWG

DATE 2/24/2026 TIME 4:30 PM
SCALE 1"=20'
DESIGNED BY ZDK
CHECKED BY CLE
DRAFTED BY ZDK/JP

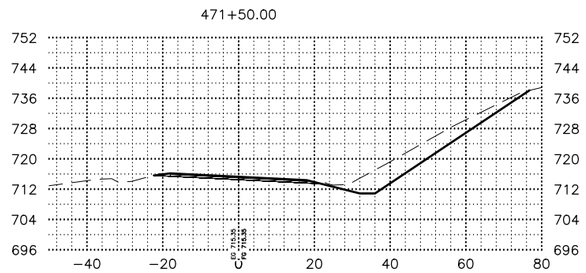

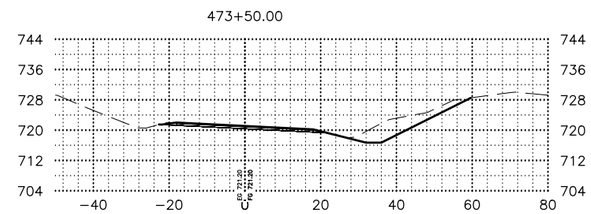

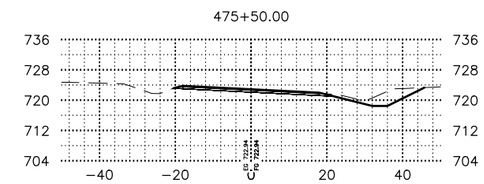

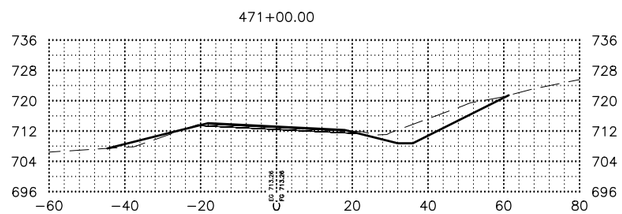

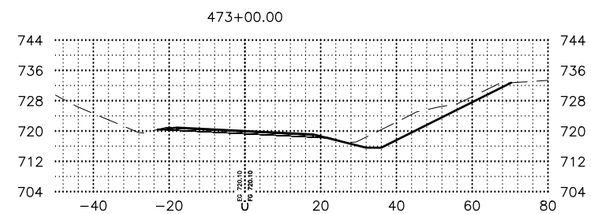

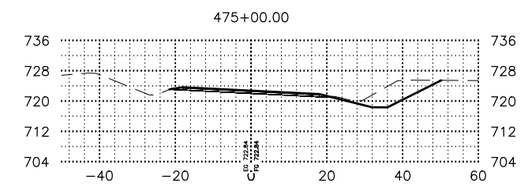

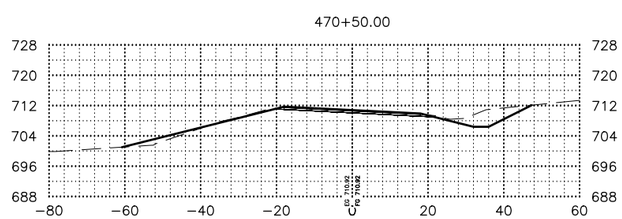

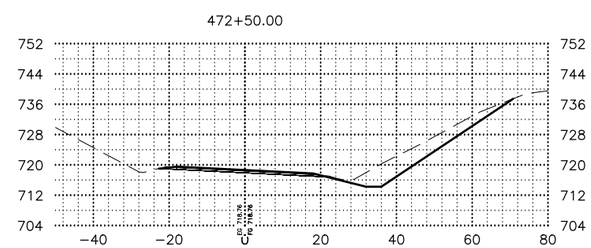

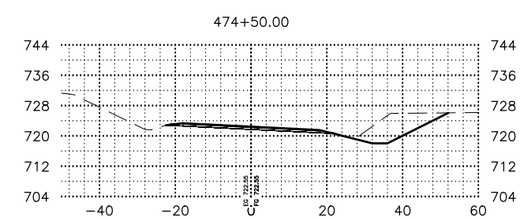

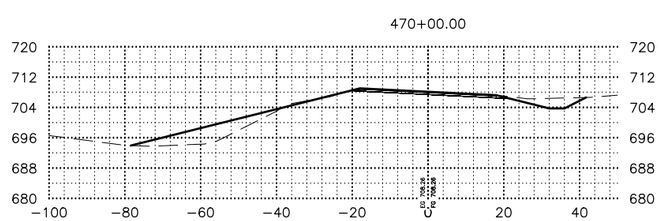

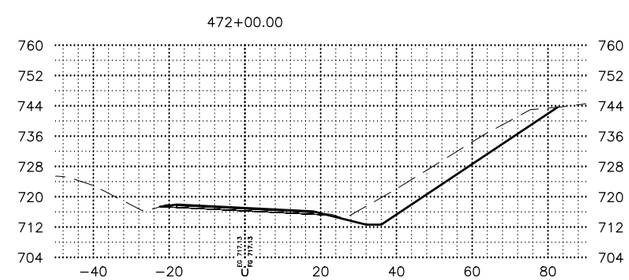

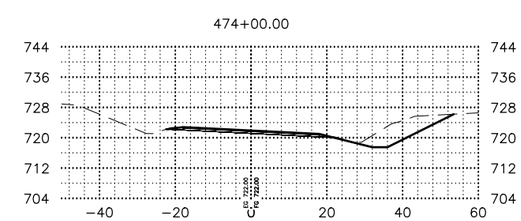

SHEET NO.	TOTAL SHEETS
X235	X254
STATE	YEAR
ALASKA	2027

PROJECT DESIGNATION

0311(031)/
Z546590000

NO.	REVISION
DATE	
NO.	REVISION
DATE	
NO.	REVISION
DATE	

PS&E REVIEW

STATE OF ALASKA
DEPARTMENT OF TRANSPORTATION
AND PUBLIC FACILITIES

SEWARD HWY MP 25.5
TO 36 TRAIL RIVER TO
STERLING WYE REHAB

X–SECTIONS

DRAWING LOCATION
W:\PROJECTS\SEWARD HWY MP 25.5-36- 54659\CIV3D\CIV3D\X-SECTION\54659 -X-SECTION_X201-300.DWG

DATE 2/24/2026 TIME 4:30 PM
SCALE 1"=20'
DESIGNED BY ZDK
CHECKED BY CLE
DRAFTED BY ZDK/JP

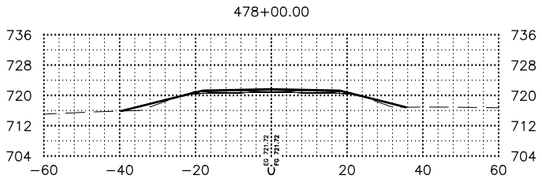

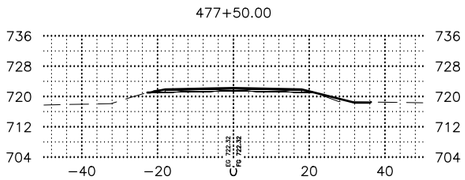

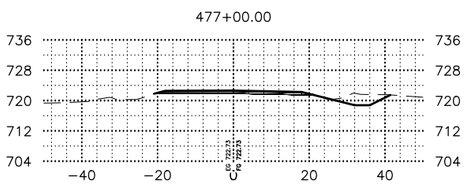

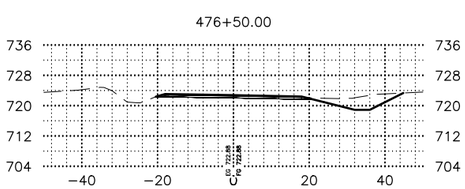

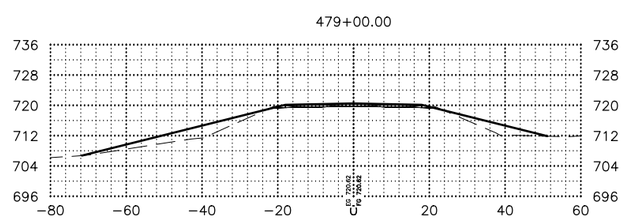

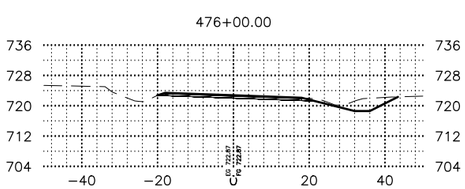

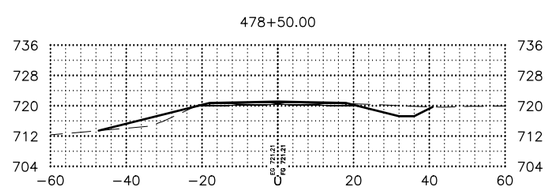

SHEET NO.	TOTAL SHEETS
X236	X254
STATE	YEAR
ALASKA	2027

PROJECT DESIGNATION

0311(031)/
Z546590000

NO.	REVISION
DATE	
NO.	REVISION
DATE	
NO.	REVISION
DATE	

PS&E REVIEW

STATE OF ALASKA
DEPARTMENT OF TRANSPORTATION
AND PUBLIC FACILITIES

SEWARD HWY MP 25.5
TO 36 TRAIL RIVER TO
STERLING WYE REHAB

X–SECTIONS

DRAWING LOCATION
W:\PROJECTS\SEWARD HWY MP 25.5–36– 54659\CIV3D\CIV3D\X–SECTION\54659 –X–SECTION_X201–300.DWG

DATE 2/24/2026 TIME 4:30 PM
SCALE 1"=20'
DESIGNED BY ZDK
CHECKED BY CLE
DRAFTED BY ZDK/JP

481+50.00

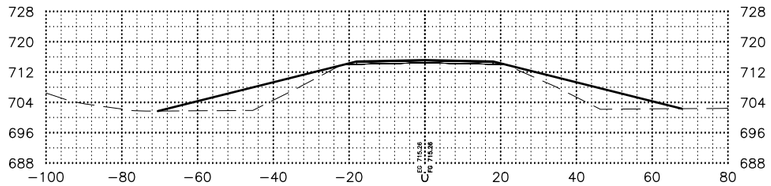

481+00.00

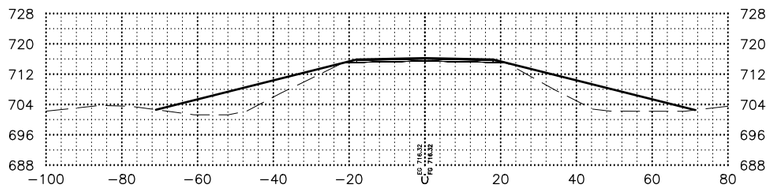

480+50.00

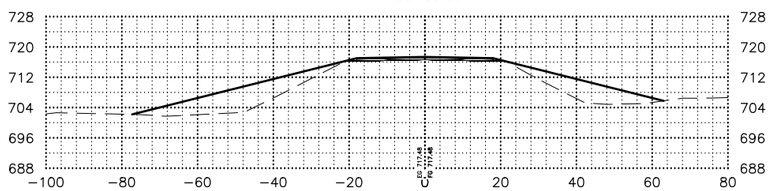

480+00.00

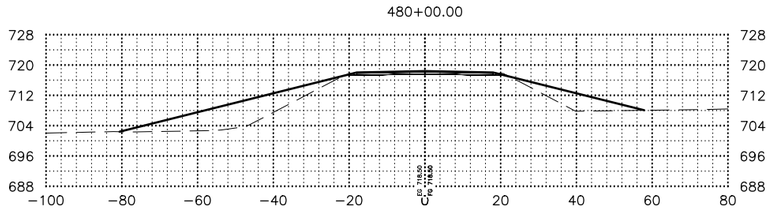

479+50.00

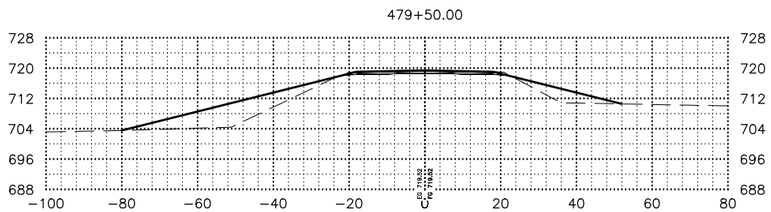

SHEET NO.	TOTAL SHEETS
X237	X254
STATE	YEAR
ALASKA	2027

PROJECT DESIGNATION

0311(031)/
Z546590000

NO.	REVISION
DATE	
NO.	REVISION
DATE	
NO.	REVISION
DATE	

PS&E REVIEW

STATE OF ALASKA
DEPARTMENT OF TRANSPORTATION
AND PUBLIC FACILITIES

SEWARD HWY MP 25.5
TO 36 TRAIL RIVER TO
STERLING WYE REHAB

X–SECTIONS

DESIGNED BY	ZDK
CHECKED BY	CLE
DRAFTED BY	ZDK/JP
SCALE	1"=20'
DATE	2/24/2026
TIME	4:31 PM

DRAWING LOCATION
W:\PROJECTS\SEWARD HWY MP 25.5-36- 54659\CIV3D\CIV3D\X-SECTION\54659 -X-SECTION_X201-300.DWG

483+50.00

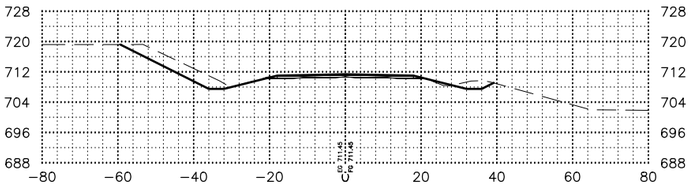

485+50.00

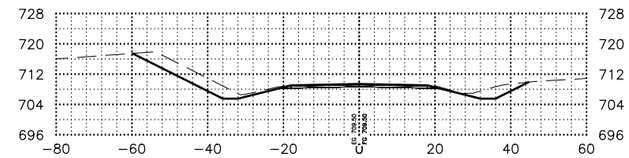

483+00.00

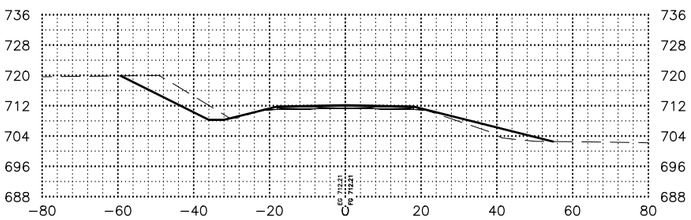

485+00.00

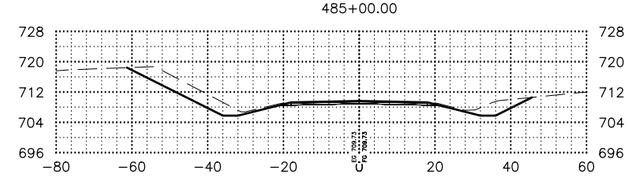

482+50.00

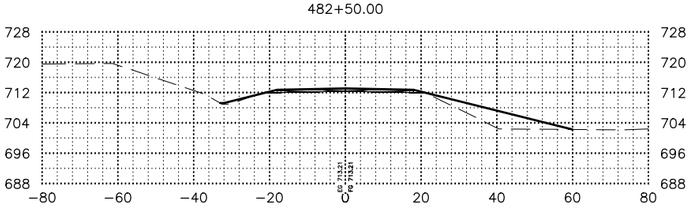

484+50.00

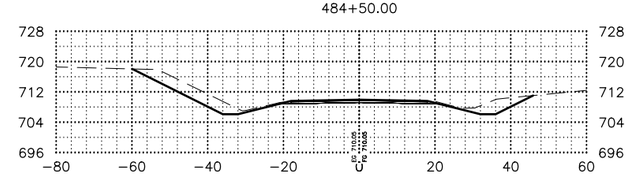

482+00.00

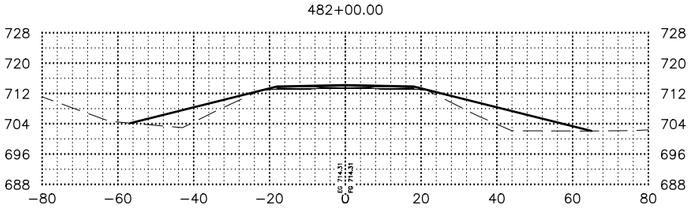

484+00.00

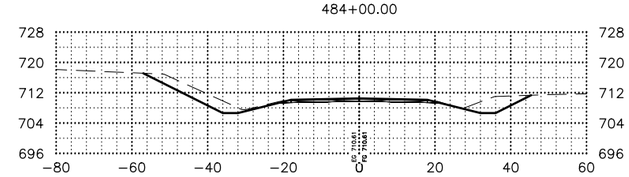

SHEET NO.	TOTAL SHEETS
X238	X254
STATE	YEAR
ALASKA	2027

PROJECT DESIGNATION

0311(031)/
Z546590000

NO.	REVISION
DATE	
NO.	REVISION
DATE	
NO.	REVISION
DATE	

PS&E REVIEW

STATE OF ALASKA
DEPARTMENT OF TRANSPORTATION
AND PUBLIC FACILITIES

SEWARD HWY MP 25.5
TO 36 TRAIL RIVER TO
STERLING WYE REHAB

X–SECTIONS

DRAWING LOCATION
W:\PROJECTS\SEWARD HWY MP 25.5-36- 54659\CIV3D\CIV3D\X-SECTION\54659 -X-SECTION_X201-300.DWG

DATE 2/24/2026 TIME 4:31 PM
SCALE 1"=20'
DESIGNED BY ZDK
CHECKED BY CLE
DRAFTED BY ZDK/JP

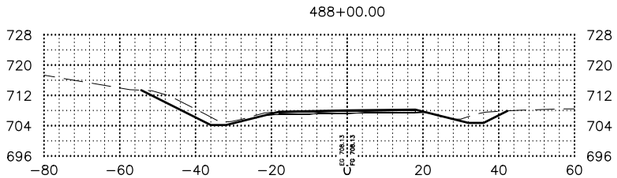

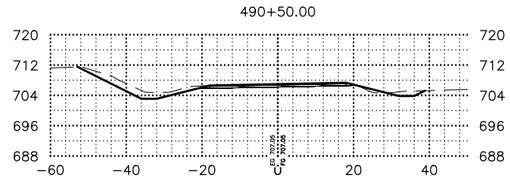

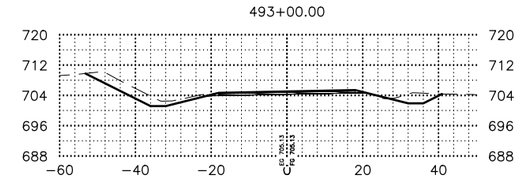

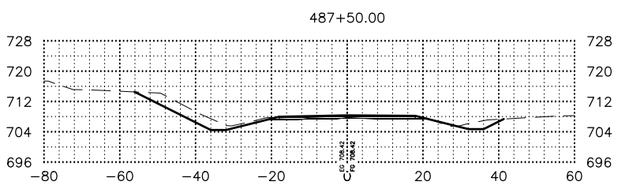

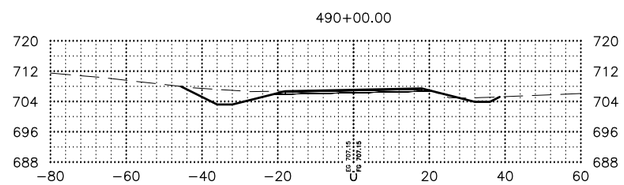

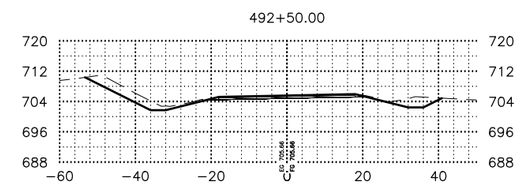

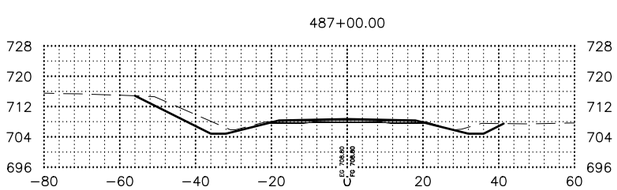

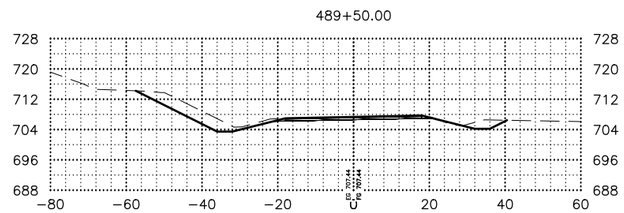

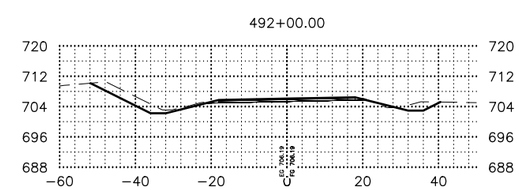

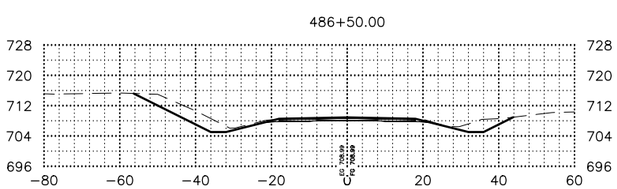

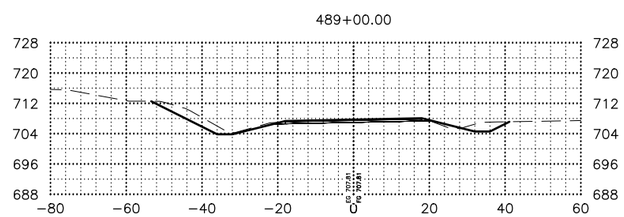

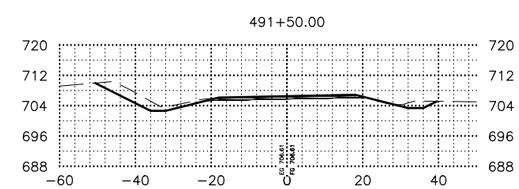

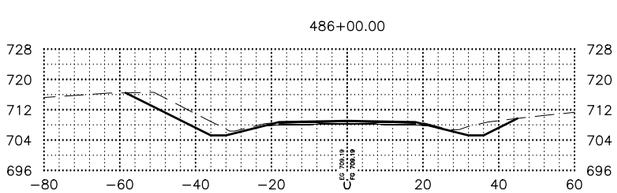

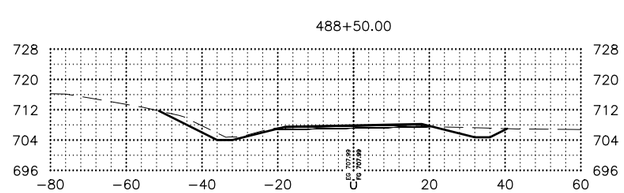

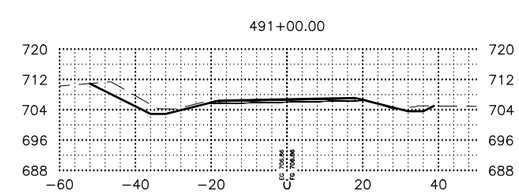

SHEET NO.	TOTAL SHEETS
X239	X254
STATE	YEAR
ALASKA	2027

PROJECT DESIGNATION

0311(031)/
Z546590000

NO.	REVISION
DATE	
NO.	REVISION
DATE	
NO.	REVISION
DATE	

PS&E REVIEW

STATE OF ALASKA
DEPARTMENT OF TRANSPORTATION
AND PUBLIC FACILITIES

SEWARD HWY MP 25.5
TO 36 TRAIL RIVER TO
STERLING WYE REHAB

X–SECTIONS

DRAWING LOCATION
W:\PROJECTS\SEWARD HWY MP 25.5-36- 54659\CIV3D\CIV3D\X-SECTION\54659 -X-SECTION_X201-300.DWG

DATE 2/24/2026 TIME 4:31 PM
SCALE 1"=20'
DESIGNED BY ZDK
CHECKED BY CLE
DRAFTED BY ZDK/JP

495+50.00

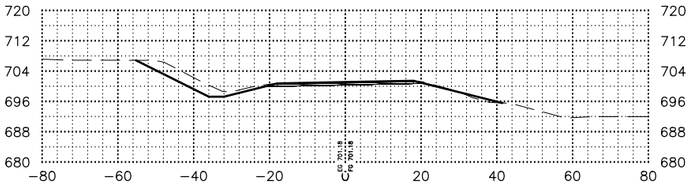

498+00.00

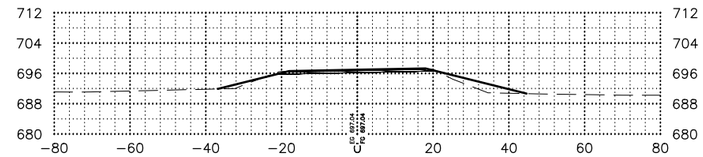

495+00.00

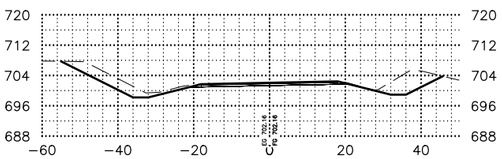

497+50.00

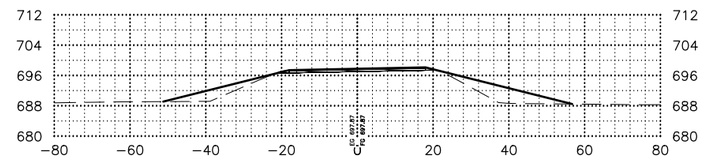

494+50.00

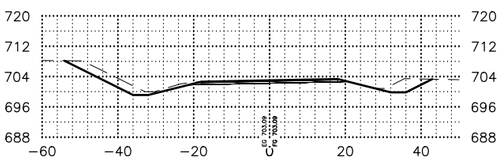

497+00.00

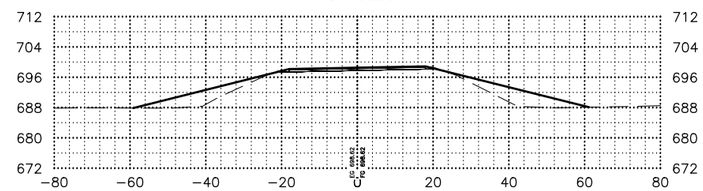

494+00.00

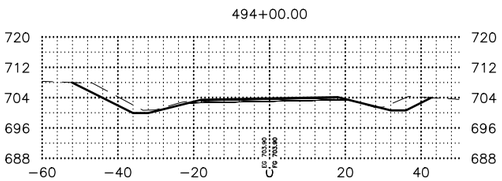

496+50.00

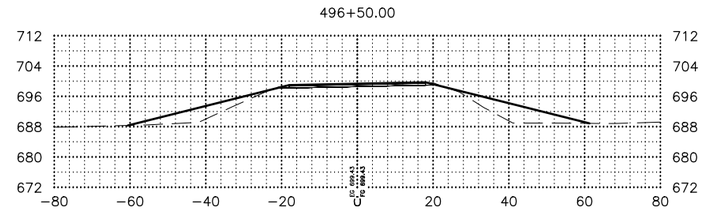

493+50.00

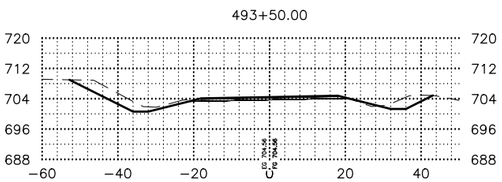

496+00.00

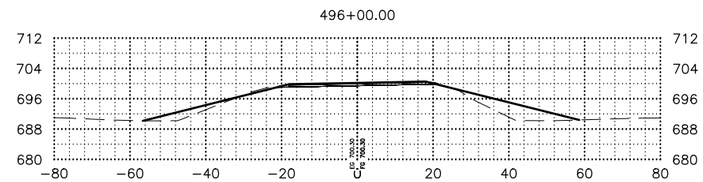

SHEET NO.	TOTAL SHEETS
X240	X254
STATE	YEAR
ALASKA	2027

PROJECT DESIGNATION

0311(031)/
Z546590000

NO.	REVISION
DATE	
NO.	REVISION
DATE	
NO.	REVISION
DATE	

PS&E REVIEW

STATE OF ALASKA
DEPARTMENT OF TRANSPORTATION
AND PUBLIC FACILITIES

SEWARD HWY MP 25.5
TO 36 TRAIL RIVER TO
STERLING WYE REHAB

X–SECTIONS

DRAWING LOCATION
W:\PROJECTS\SEWARD HWY MP 25.5-36- 54659\CIV3D\CIV3D\X-SECTION\54659 -X-SECTION_X201-300.DWG

DATE 2/24/2026 TIME 4:31 PM
SCALE 1"=20'
DESIGNED BY ZDK
CHECKED BY CLE
DRAFTED BY ZDK/JP

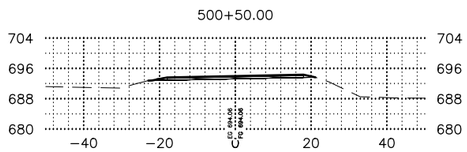

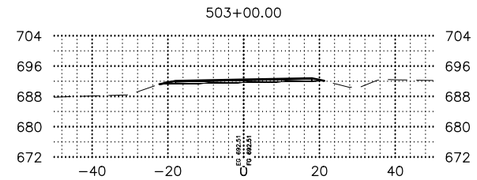

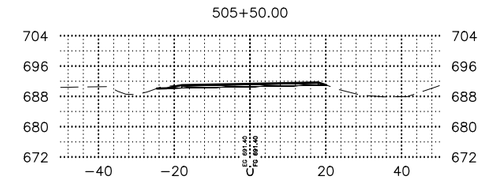

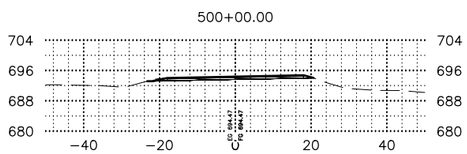

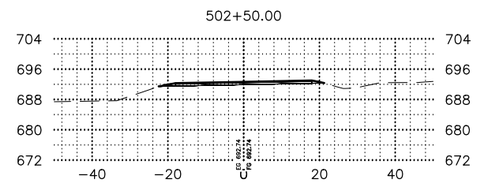

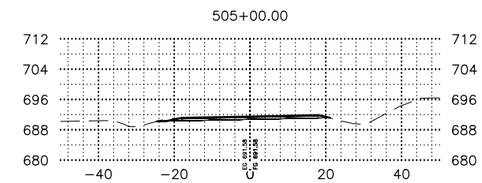

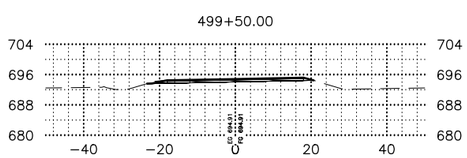

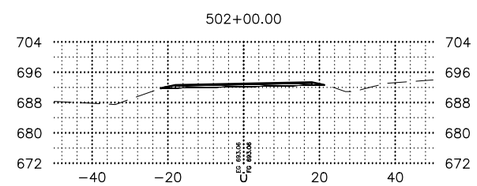

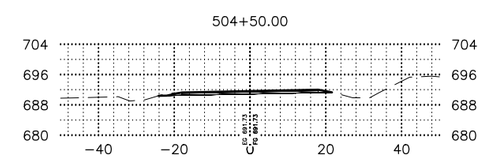

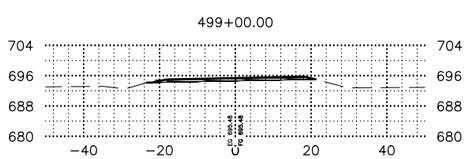

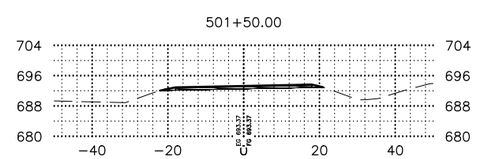

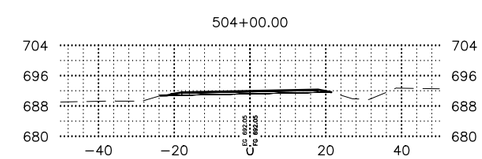

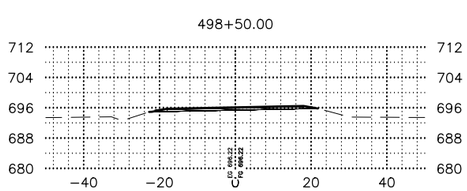

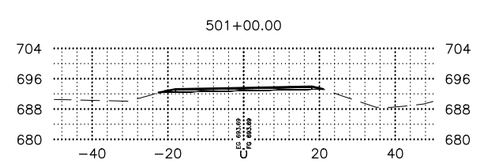

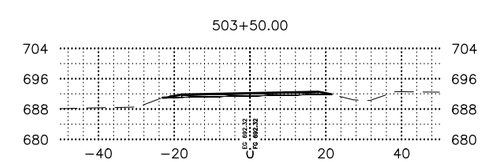

SHEET NO.	TOTAL SHEETS
X241	X254
STATE	YEAR
ALASKA	2027

PROJECT DESIGNATION

0311(031)/
Z546590000

NO.	REVISION
DATE	
NO.	REVISION
DATE	
NO.	REVISION
DATE	

PS&E REVIEW

STATE OF ALASKA
DEPARTMENT OF TRANSPORTATION
AND PUBLIC FACILITIES

SEWARD HWY MP 25.5
TO 36 TRAIL RIVER TO
STERLING WYE REHAB

X–SECTIONS

DATE	TIME
2/24/2026	4:31 PM

SCALE 1"=20'

DESIGNED BY	ZDK
CHECKED BY	CLE
DRAFTED BY	ZDK/JP

DRAWING LOCATION
W:\PROJECTS\SEWARD HWY MP 25.5-36- 54659\CIV3D\CIV3D\X-SECTION\54659 -X-SECTION_X201-300.DWG

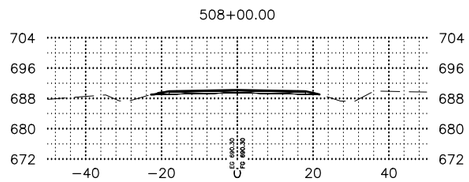

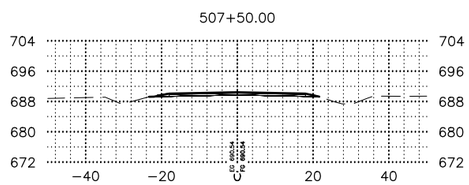

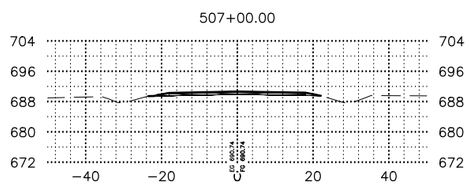

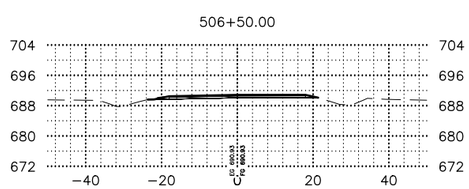

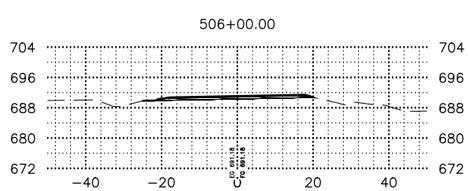

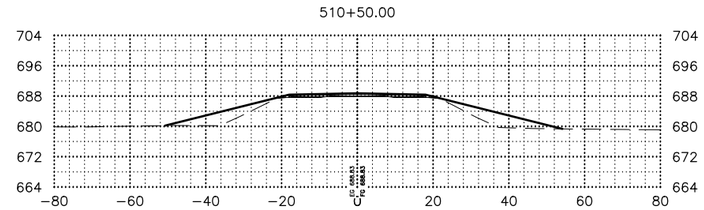

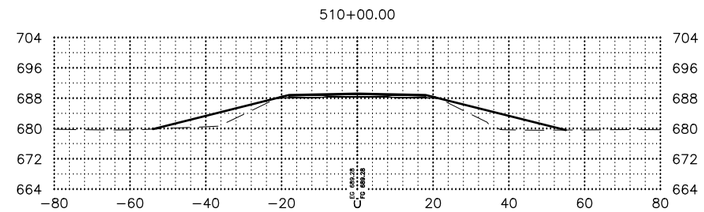

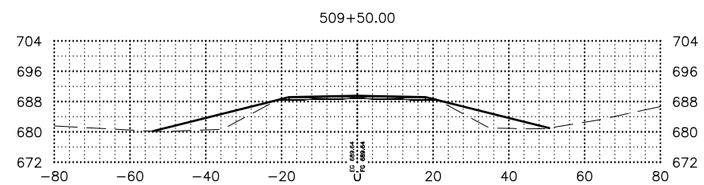

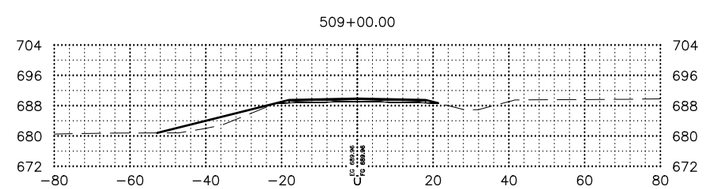

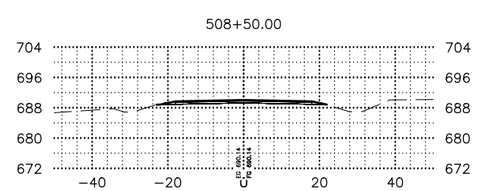

SHEET NO.	TOTAL SHEETS
X242	X254
STATE	YEAR
ALASKA	2027

PROJECT DESIGNATION

0311(031)/
Z546590000

NO.	REVISION
DATE	
NO.	REVISION
DATE	
NO.	REVISION
DATE	

PS&E REVIEW

STATE OF ALASKA
DEPARTMENT OF TRANSPORTATION
AND PUBLIC FACILITIES

SEWARD HWY MP 25.5
TO 36 TRAIL RIVER TO
STERLING WYE REHAB

X–SECTIONS

DATE	TIME	SCALE	DESIGNED BY	ZDK
2/24/2026	4:31 PM	1"=20'	CHECKED BY	CLE
			DRAFTED BY	ZDK/JP

DRAWING LOCATION
W:\PROJECTS\SEWARD HWY MP 25.5-36- 54659\CIV3D\CIV3D\X-SECTION\54659 -X-SECTION_X201-300.DWG

513+00.00

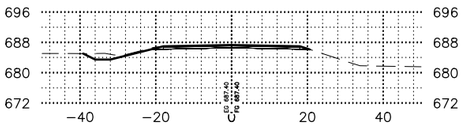

515+50.00

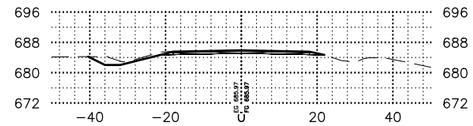

512+50.00

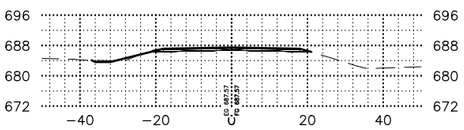

515+00.00

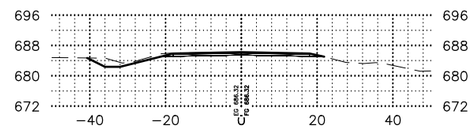

512+00.00

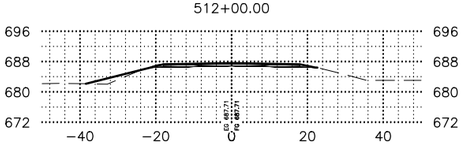

514+50.00

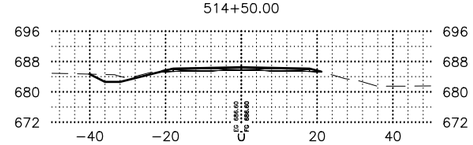

511+50.00

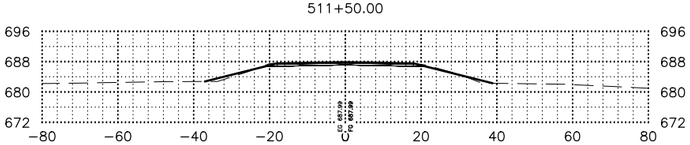

514+00.00

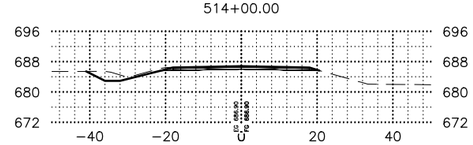

511+00.00

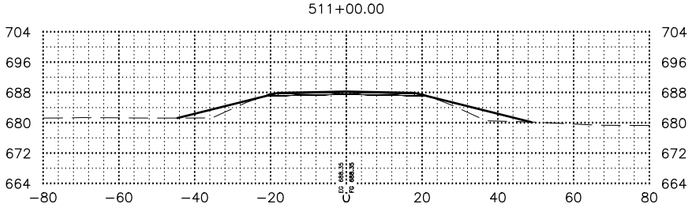

513+50.00

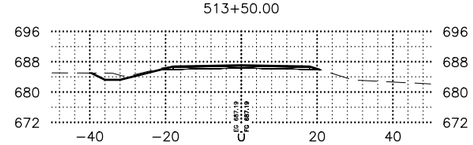

SHEET NO.	TOTAL SHEETS
X243	X254
STATE	YEAR
ALASKA	2027

PROJECT DESIGNATION

0311(031)/
Z546590000

NO.	REVISION
DATE	
NO.	REVISION
DATE	
NO.	REVISION
DATE	

PS&E REVIEW

STATE OF ALASKA
DEPARTMENT OF TRANSPORTATION
AND PUBLIC FACILITIES

SEWARD HWY MP 25.5
TO 36 TRAIL RIVER TO
STERLING WYE REHAB

X–SECTIONS

DESIGNED BY	ZDK
CHECKED BY	CLE
DRAFTED BY	ZDK/JP
SCALE	1"=20'
DATE	2/24/2026
TIME	4:32 PM

DRAWING LOCATION
W:\PROJECTS\SEWARD HWY MP 25.5-36- 54659\CIV3D\CIV3D\X-SECTION\54659 -X-SECTION_X201-300.DWG

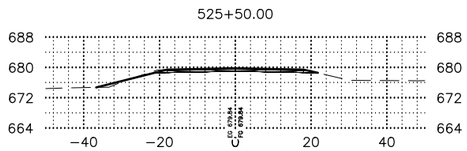

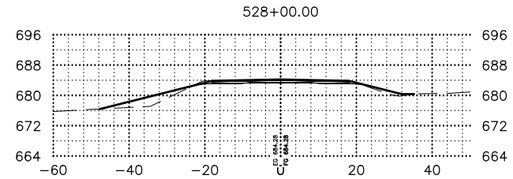

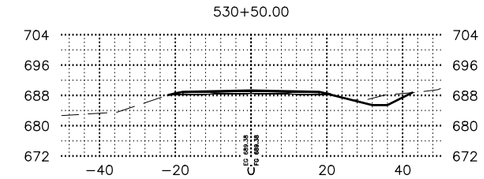

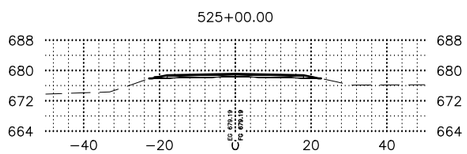

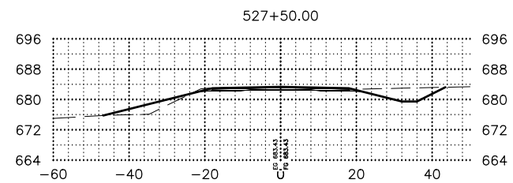

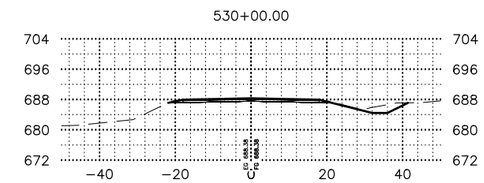

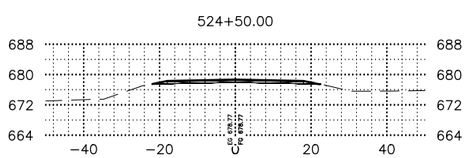

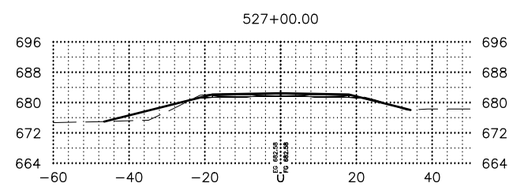

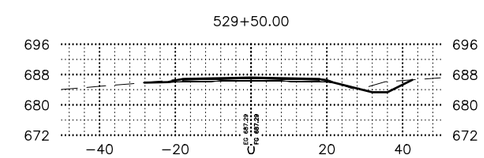

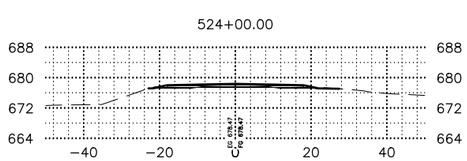

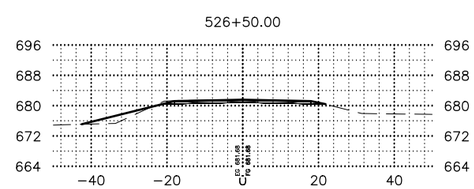

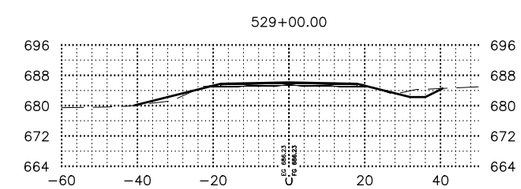

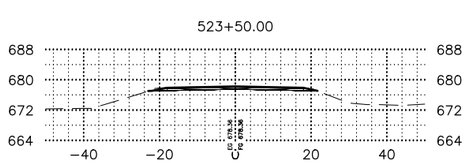

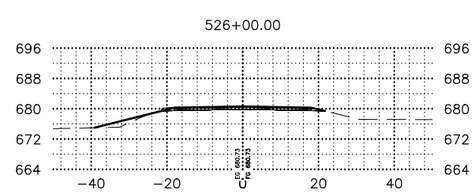

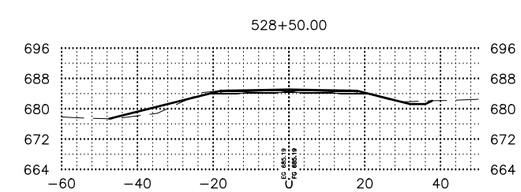

SHEET NO.	TOTAL SHEETS
X245	X254
STATE	YEAR
ALASKA	2027

PROJECT DESIGNATION

0311(031)/
Z546590000

NO.	REVISION
DATE	
NO.	REVISION
DATE	
NO.	REVISION
DATE	

PS&E REVIEW

STATE OF ALASKA
DEPARTMENT OF TRANSPORTATION
AND PUBLIC FACILITIES

SEWARD HWY MP 25.5
TO 36 TRAIL RIVER TO
STERLING WYE REHAB

X–SECTIONS

DRAWING LOCATION
W:\PROJECTS\SEWARD HWY MP 25.5-36- 54659\CIV3D\CIV3D\X-SECTION\54659 -X-SECTION_X201-300.DWG

DATE 2/24/2026 TIME 4:32 PM
SCALE 1"=20'
DESIGNED BY ZDK
CHECKED BY CLE
DRAFTED BY ZDK/JP

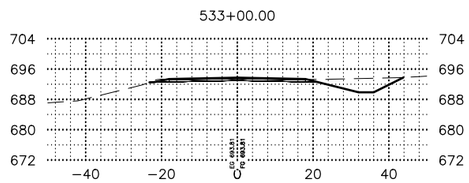

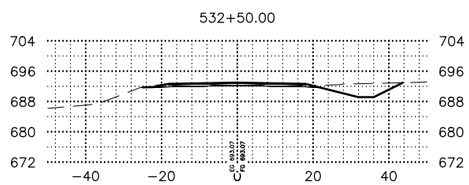

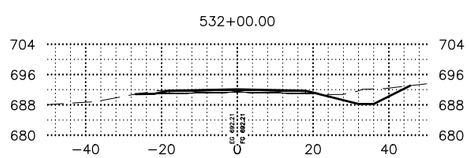

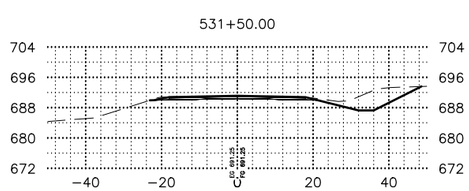

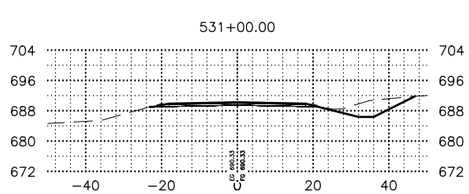

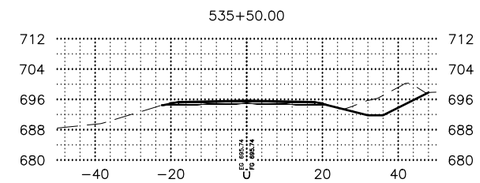

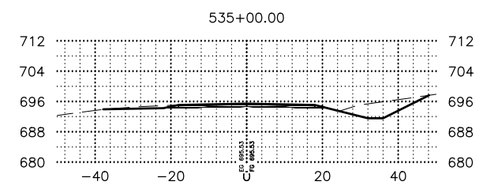

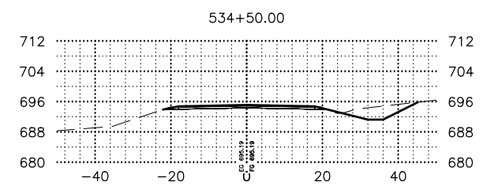

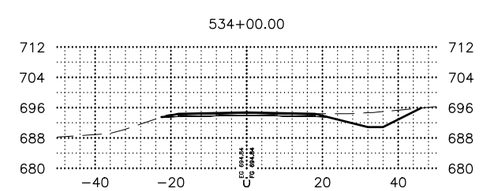

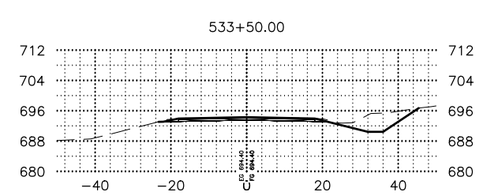

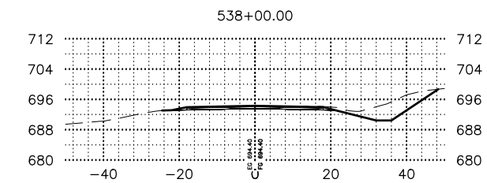

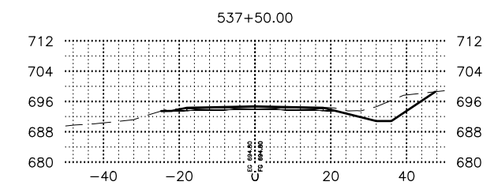

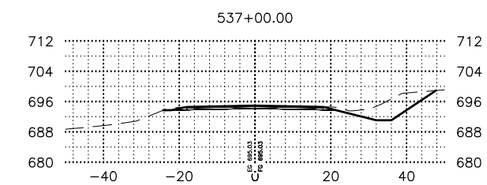

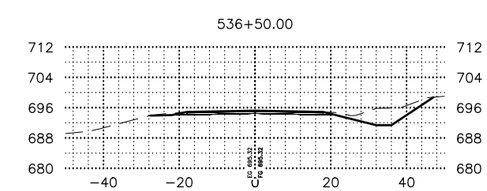

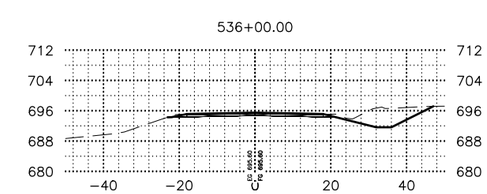

SHEET NO.	TOTAL SHEETS
X246	X254
STATE	YEAR
ALASKA	2027

PROJECT DESIGNATION

0311(031)/
Z546590000

NO.	REVISION
DATE	
NO.	REVISION
DATE	
NO.	REVISION
DATE	

PS&E REVIEW

STATE OF ALASKA
DEPARTMENT OF TRANSPORTATION
AND PUBLIC FACILITIES

SEWARD HWY MP 25.5
TO 36 TRAIL RIVER TO
STERLING WYE REHAB

X–SECTIONS

DRAWING LOCATION
W:\PROJECTS\SEWARD HWY MP 25.5-36- 54659\CIV3D\CIV3D\X-SECTION\54659 -X-SECTION_X201-300.DWG

DATE 2/24/2026 TIME 4:32 PM
SCALE 1"=20'
DESIGNED BY ZDK
CHECKED BY CLE
DRAFTED BY ZDK/JP

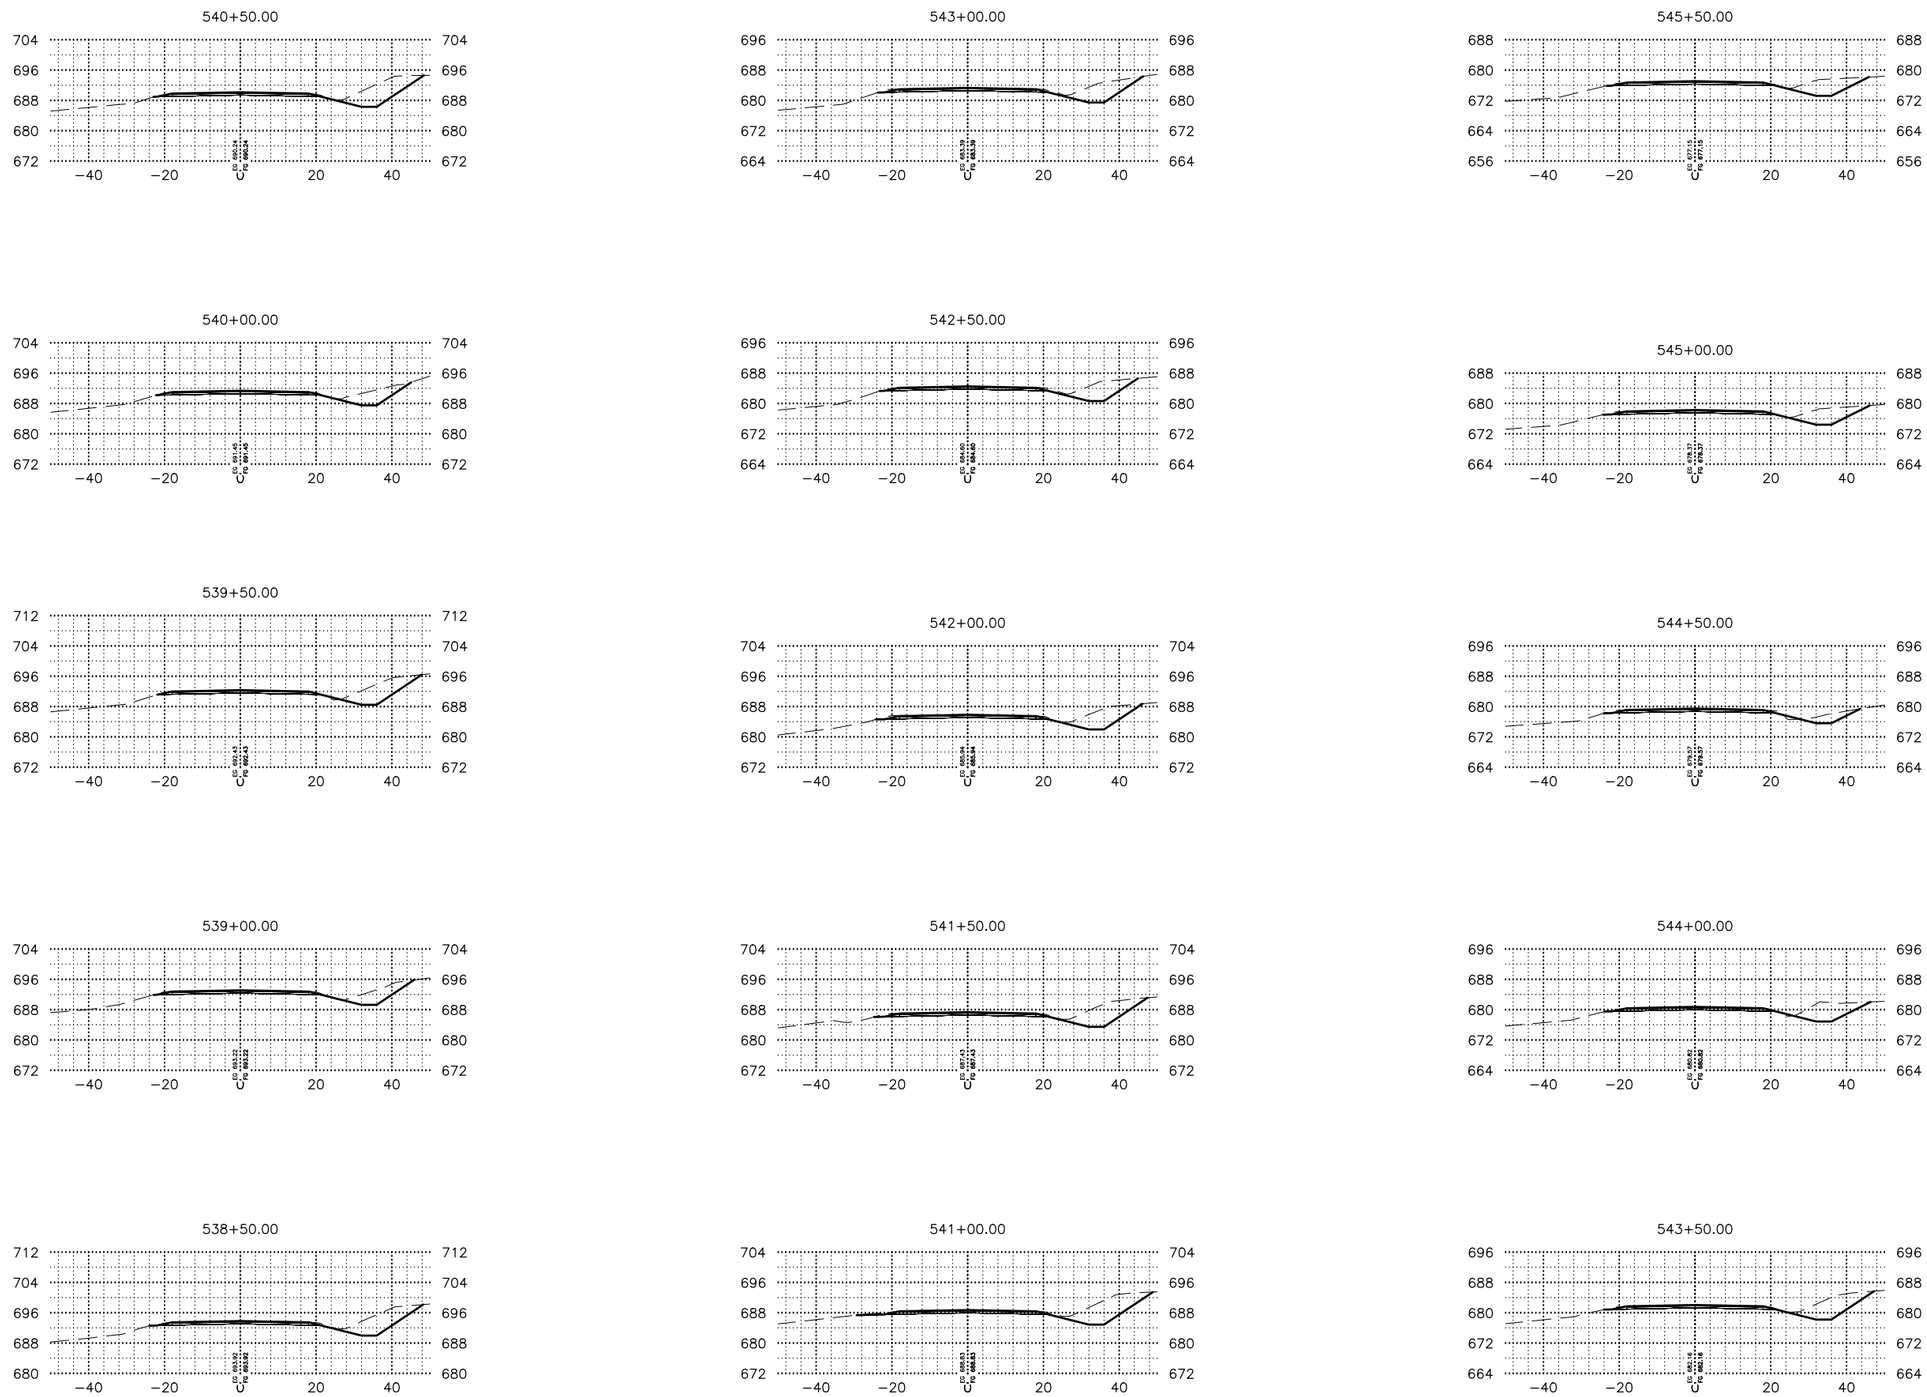

SHEET NO.	TOTAL SHEETS
X247	X254
STATE	YEAR
ALASKA	2027

PROJECT DESIGNATION

0311(031)/
Z546590000

NO.	REVISION
DATE	
NO.	REVISION
DATE	
NO.	REVISION
DATE	

PS&E REVIEW

STATE OF ALASKA
DEPARTMENT OF TRANSPORTATION
AND PUBLIC FACILITIES

SEWARD HWY MP 25.5
TO 36 TRAIL RIVER TO
STERLING WYE REHAB

X–SECTIONS

DRAWING LOCATION
W:\PROJECTS\SEWARD HWY MP 25.5-36- 54659\CIV3D\CIV3D\X-SECTION\54659 -X-SECTION_X201-300.DWG

DATE 2/24/2026 TIME 4:32 PM
SCALE 1"=20'
DESIGNED BY ZDK
CHECKED BY CLE
DRAFTED BY ZDK/JP

548+00.00

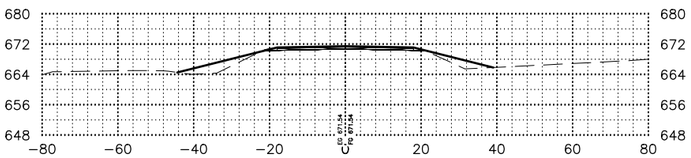

550+50.00

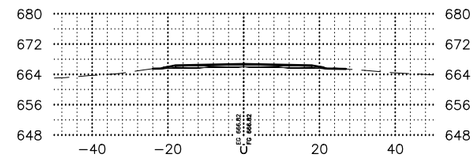

547+50.00

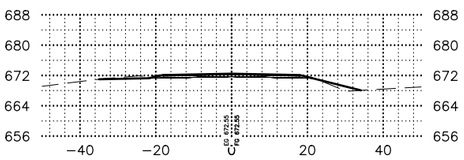

550+00.00

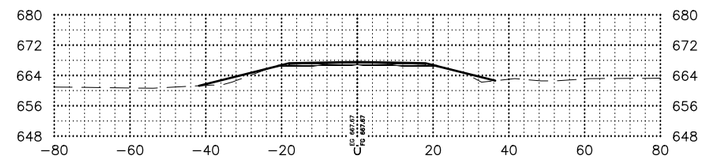

547+00.00

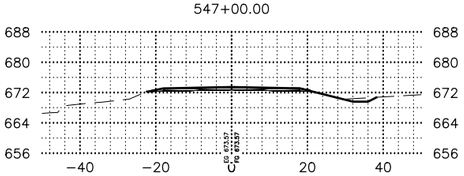

549+50.00

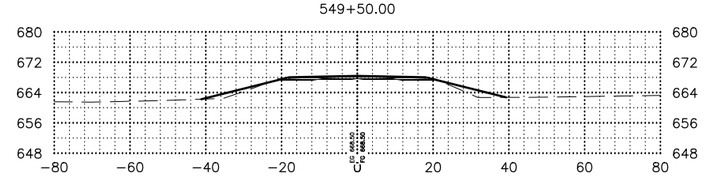

546+50.00

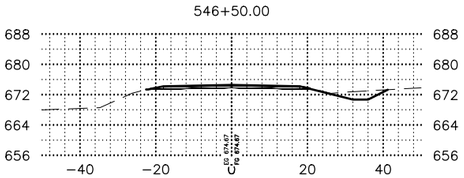

549+00.00

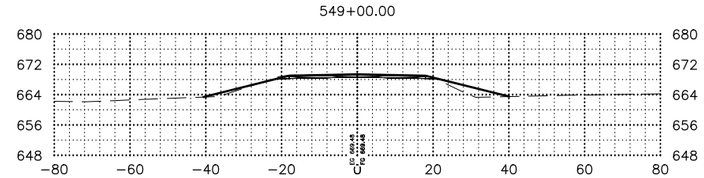

546+00.00

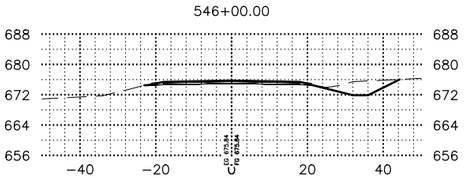

548+50.00

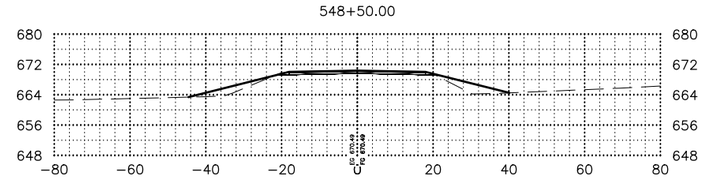

SHEET NO.	TOTAL SHEETS
X248	X254
STATE	YEAR
ALASKA	2027

PROJECT DESIGNATION

0311(031)/
Z546590000

NO.	REVISION
DATE	
NO.	REVISION
DATE	
NO.	REVISION
DATE	

PS&E REVIEW

STATE OF ALASKA
DEPARTMENT OF TRANSPORTATION
AND PUBLIC FACILITIES

SEWARD HWY MP 25.5
TO 36 TRAIL RIVER TO
STERLING WYE REHAB

X–SECTIONS

DRAWING LOCATION
W:\PROJECTS\SEWARD HWY MP 25.5-36- 54659\CIV3D\CIV3D\X-SECTION\54659 -X-SECTION_X201-300.DWG

DATE 2/24/2026 TIME 4:32 PM
SCALE 1"=20'
DESIGNED BY ZDK
CHECKED BY CLE
DRAFTED BY ZDK/JP

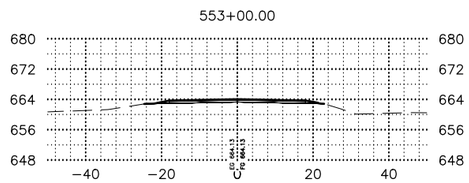

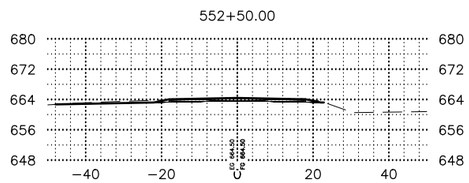

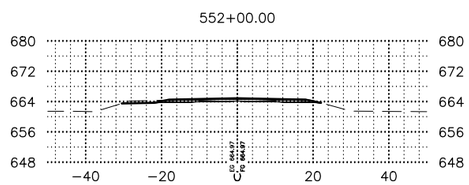

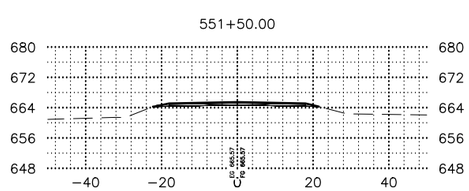

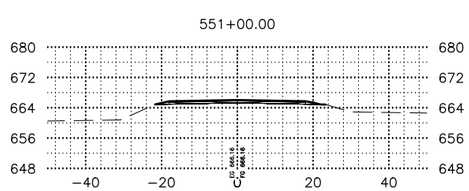

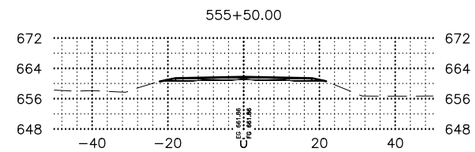

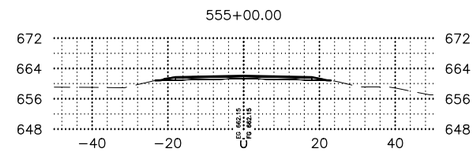

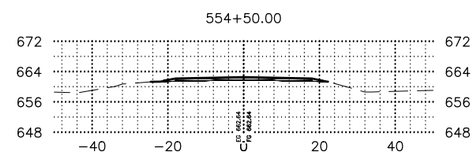

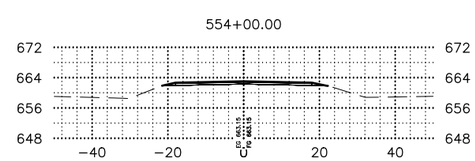

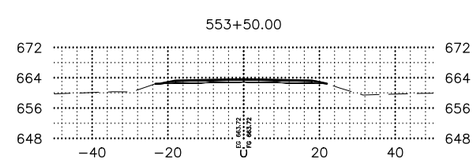

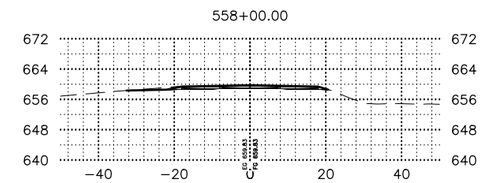

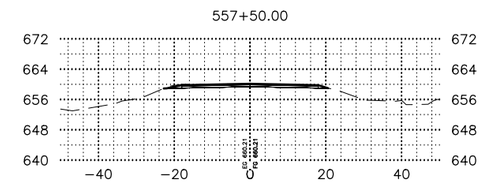

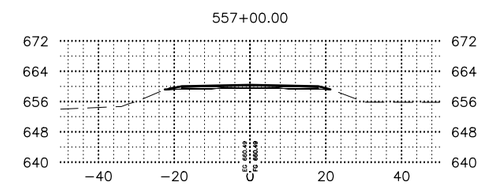

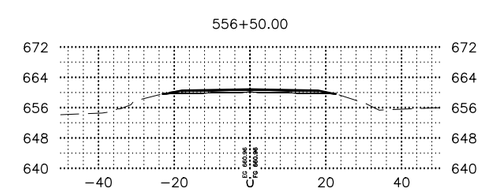

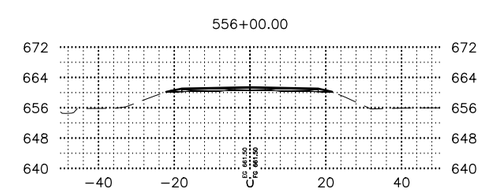

SHEET NO.	TOTAL SHEETS
X249	X254
STATE	YEAR
ALASKA	2027

PROJECT DESIGNATION

0311(031)/
Z546590000

NO.	REVISION
DATE	
NO.	REVISION
DATE	
NO.	REVISION
DATE	

PS&E REVIEW

STATE OF ALASKA
DEPARTMENT OF TRANSPORTATION
AND PUBLIC FACILITIES

SEWARD HWY MP 25.5
TO 36 TRAIL RIVER TO
STERLING WYE REHAB

X–SECTIONS

DATE	TIME	SCALE	DESIGNED BY	ZDK
2/24/2026	4:32 PM	1"=20'	CHECKED BY	CLE
			DRAFTED BY	ZDK/JP

DRAWING LOCATION
W:\PROJECTS\SEWARD HWY MP 25.5-36- 54659\CIV3D\CIV3D\X-SECTION\54659 -X-SECTION_X201-300.DWG

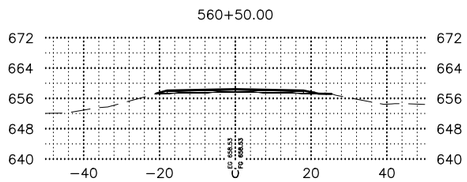

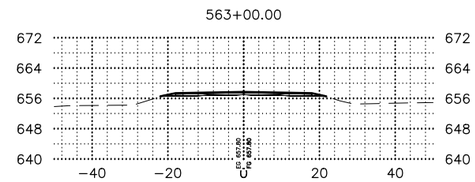

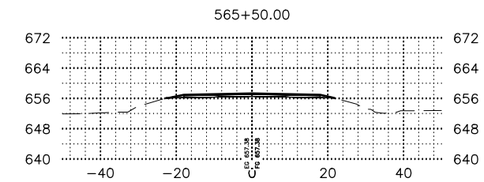

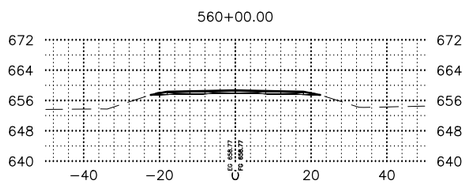

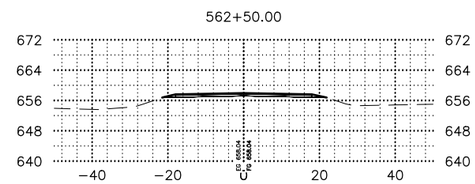

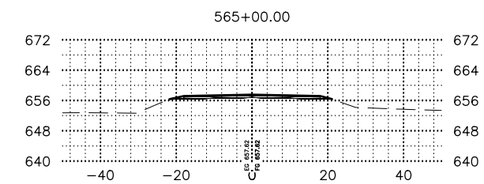

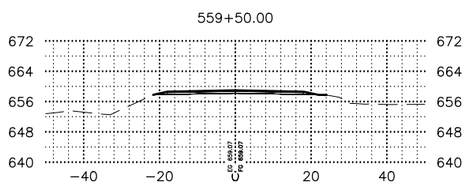

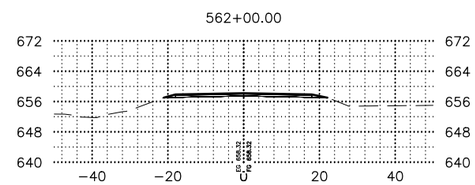

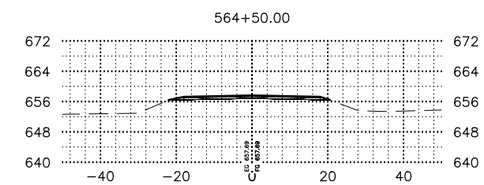

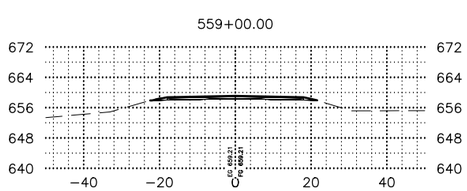

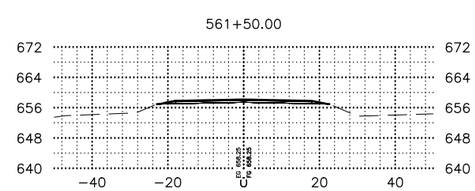

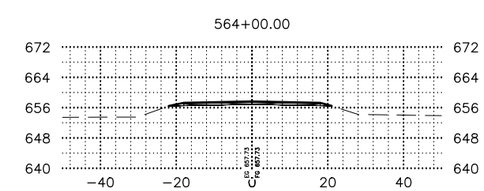

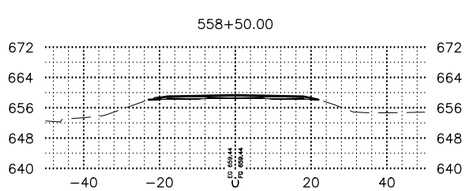

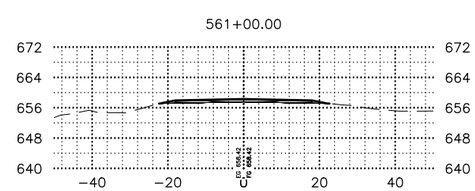

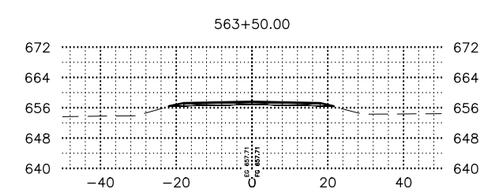

SHEET NO.	TOTAL SHEETS
X250	X254
STATE	YEAR
ALASKA	2027

PROJECT DESIGNATION

0311(031)/
Z546590000

NO.	REVISION
DATE	
NO.	REVISION
DATE	
NO.	REVISION
DATE	

PS&E REVIEW

STATE OF ALASKA
DEPARTMENT OF TRANSPORTATION
AND PUBLIC FACILITIES

SEWARD HWY MP 25.5
TO 36 TRAIL RIVER TO
STERLING WYE REHAB

X–SECTIONS

DATE	TIME
2/24/2026	4:33 PM

SCALE 1"=20'

DESIGNED BY ZDK
CHECKED BY CLE
DRAFTED BY ZDK/JP

DRAWING LOCATION
W:\PROJECTS\SEWARD HWY MP 25.5-36- 54659\CIV3D\CIV3D\X-SECTION\54659 -X-SECTION_X201-300.DWG

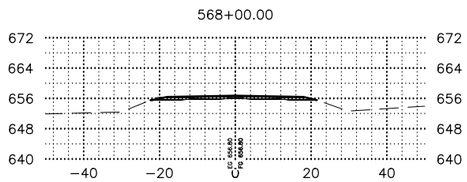

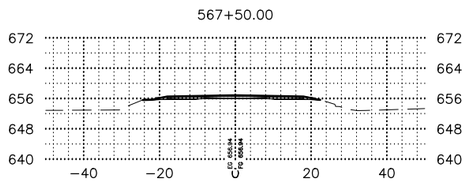

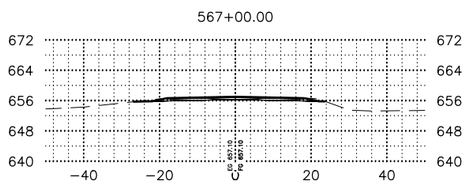

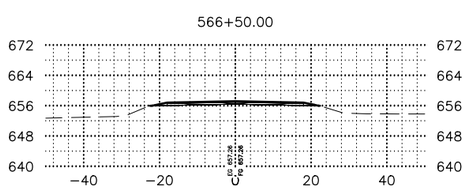

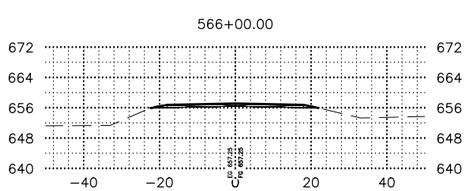

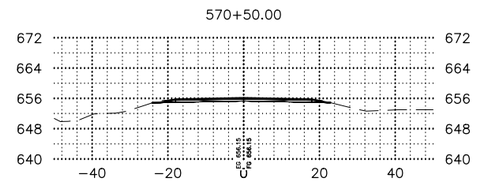

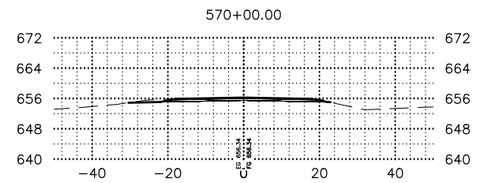

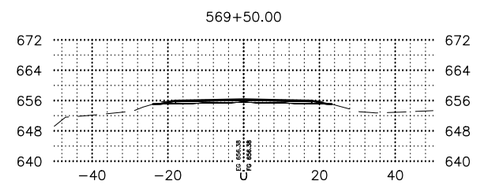

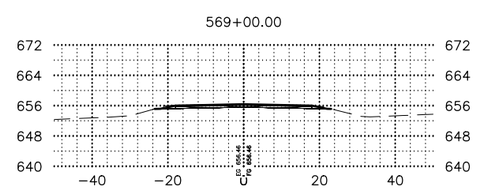

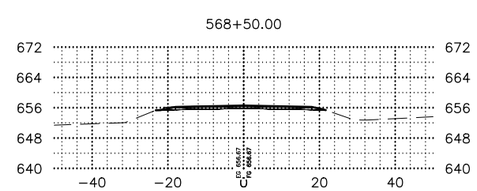

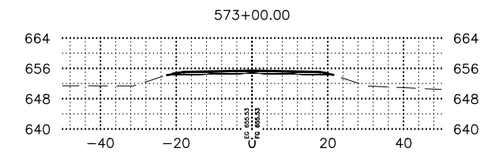

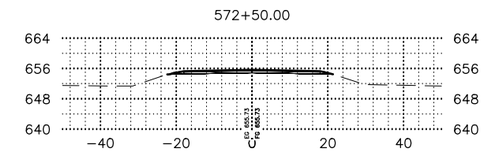

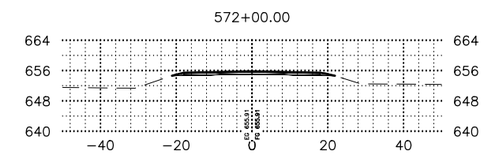

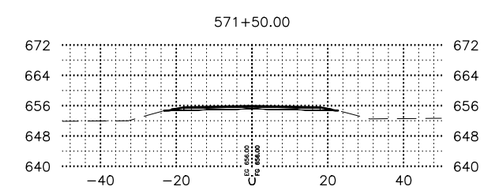

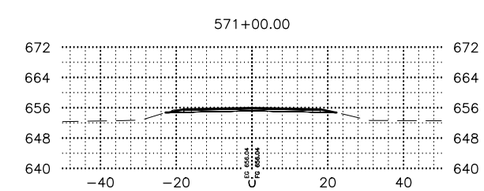

SHEET NO.	TOTAL SHEETS
X251	X254
STATE	YEAR
ALASKA	2027

PROJECT DESIGNATION

0311(031)/
Z546590000

NO.	REVISION
DATE	
NO.	REVISION
DATE	
NO.	REVISION
DATE	

PS&E REVIEW

STATE OF ALASKA
DEPARTMENT OF TRANSPORTATION
AND PUBLIC FACILITIES

SEWARD HWY MP 25.5
TO 36 TRAIL RIVER TO
STERLING WYE REHAB

X–SECTIONS

DATE	TIME	SCALE	DESIGNED BY	ZDK
2/24/2026	4:33 PM	1"=20'	CHECKED BY	CLE
			DRAFTED BY	ZDK/JP

DRAWING LOCATION
W:\PROJECTS\SEWARD HWY MP 25.5-36- 54659\CIV3D\CIV3D\X-SECTION\54659 -X-SECTION_X201-300.DWG

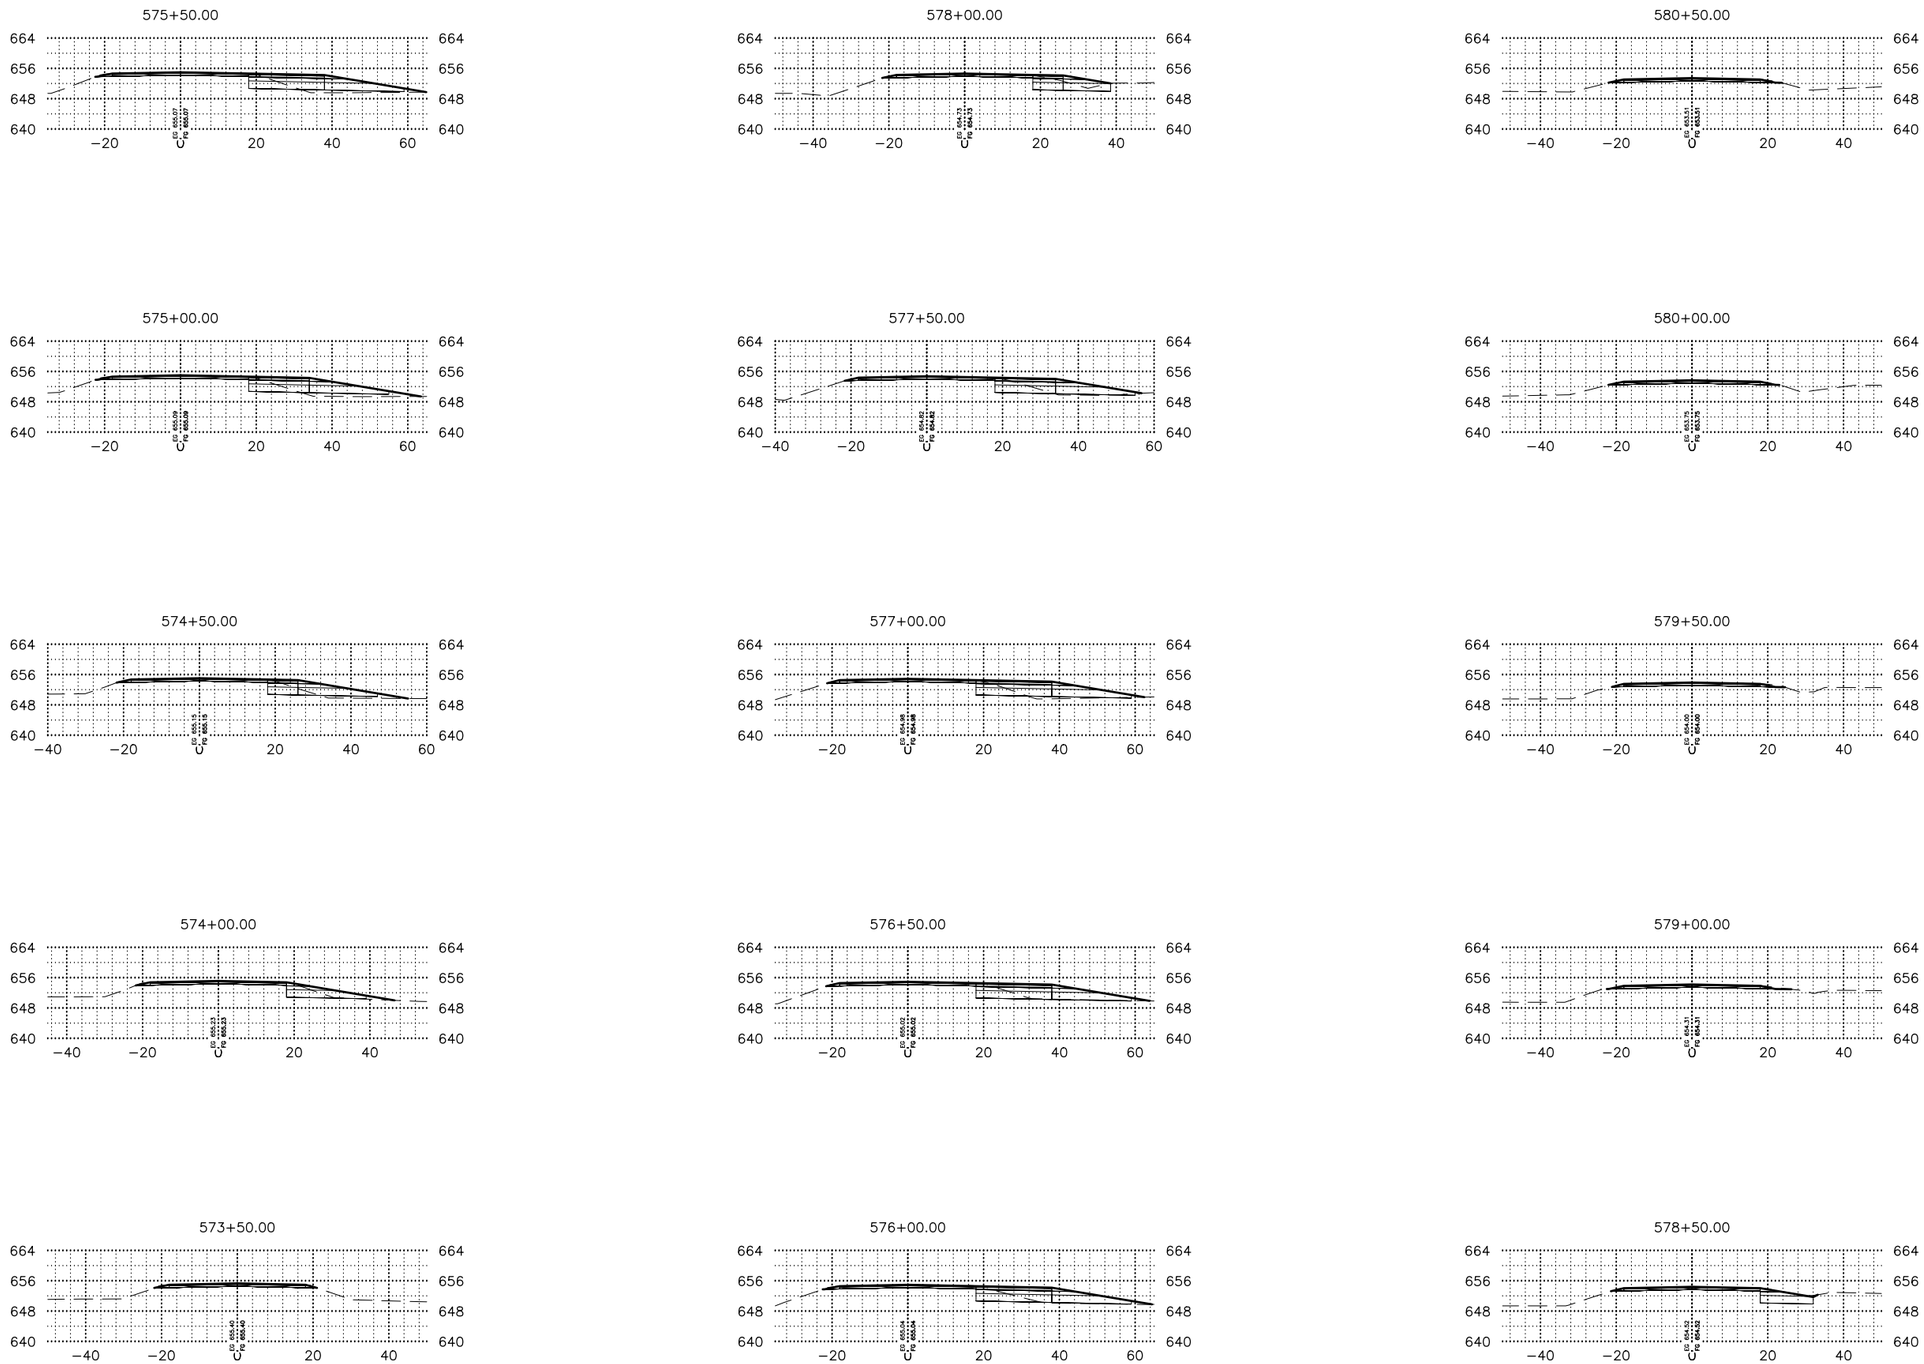

SHEET NO.	TOTAL SHEETS
X252	X254
STATE	YEAR
ALASKA	2027

PROJECT DESIGNATION

0311(031)/
Z546590000

NO.	REVISION
DATE	
NO.	REVISION
DATE	
NO.	REVISION
DATE	

PS&E REVIEW

STATE OF ALASKA
DEPARTMENT OF TRANSPORTATION
AND PUBLIC FACILITIES

SEWARD HWY MP 25.5
TO 36 TRAIL RIVER TO
STERLING WYE REHAB

X–SECTIONS

DRAWING LOCATION
W:\PROJECTS\SEWARD HWY MP 25.5-36- 54659\CIV3D\CIV3D\X-SECTION\54659 -X-SECTION_X201-300.DWG

DATE 2/24/2026 TIME 4:33 PM
SCALE 1"=20'
DESIGNED BY ZDK
CHECKED BY CLE
DRAFTED BY ZDK/JP

583+00.00

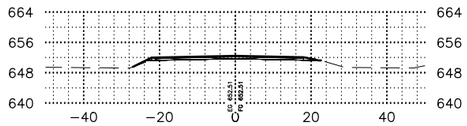

585+50.00

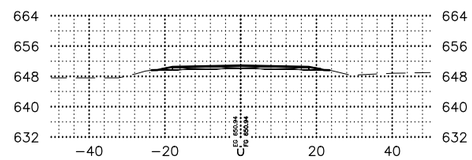

588+00.00

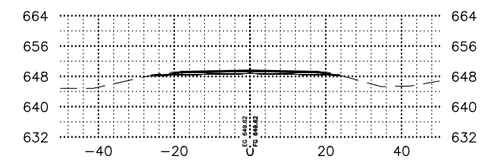

582+50.00

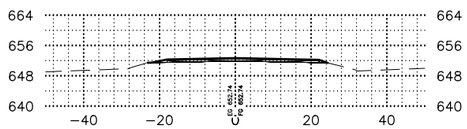

585+00.00

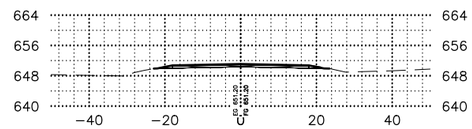

587+50.00

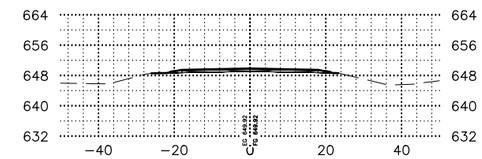

582+00.00

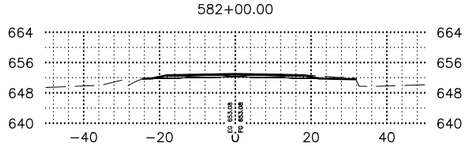

584+50.00

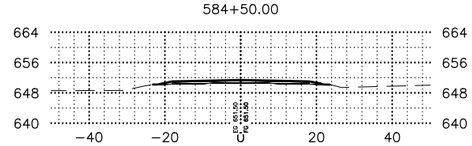

587+00.00

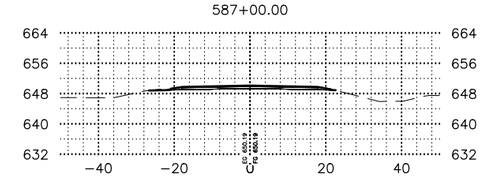

581+50.00

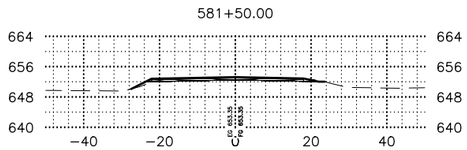

584+00.00

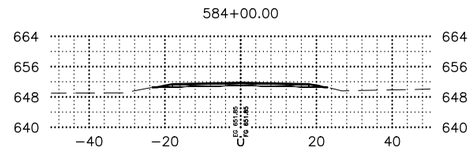

586+50.00

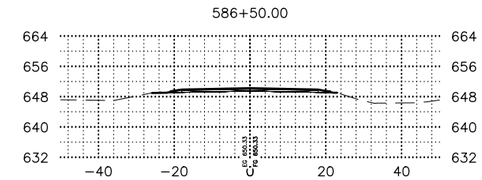

581+00.00

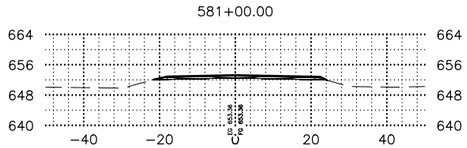

583+50.00

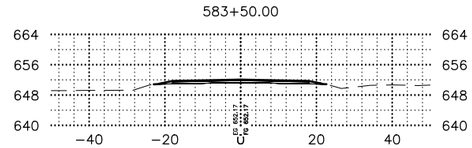

586+00.00

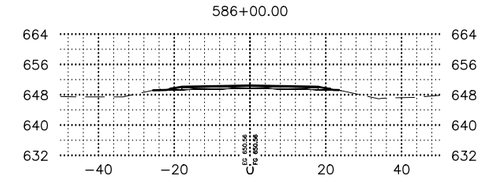

SHEET NO.	TOTAL SHEETS
X253	X254
STATE	YEAR
ALASKA	2027

PROJECT DESIGNATION

0311(031)/
Z546590000

NO.	REVISION
DATE	
NO.	REVISION
DATE	
NO.	REVISION
DATE	

PS&E REVIEW

STATE OF ALASKA
DEPARTMENT OF TRANSPORTATION
AND PUBLIC FACILITIES

SEWARD HWY MP 25.5
TO 36 TRAIL RIVER TO
STERLING WYE REHAB

X–SECTIONS

DRAWING LOCATION
W:\PROJECTS\SEWARD HWY MP 25.5-36- 54659\CIV3D\CIV3D\X-SECTION\54659 -X-SECTION_X201-300.DWG

DATE 2/24/2026 TIME 4:33 PM
SCALE 1"=20'
DESIGNED BY ZDK
CHECKED BY CLE
DRAFTED BY ZDK/JP

DRAWING LOCATION
W:\PROJECTS\SEWARD HWY MP 25.5-36- 54659\CIV3D\CIV3D\X-SECTION\54659 -X-SECTION_X201-300.DWG

DATE	TIME	SCALE	DESIGNED BY	ZDK
2/24/2026	4:33 PM	1"=20'	CHECKED BY	CLE
			DRAFTED BY	ZDK/JP

590+50.00

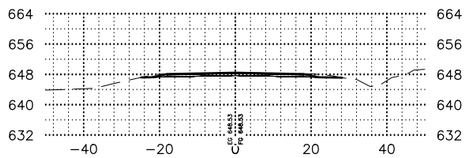

593+00.00

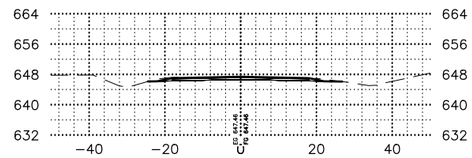

590+00.00

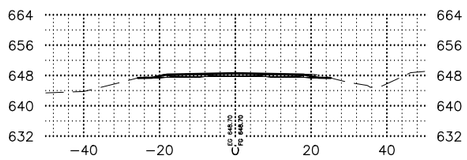

592+50.00

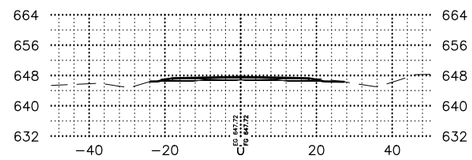

589+50.00

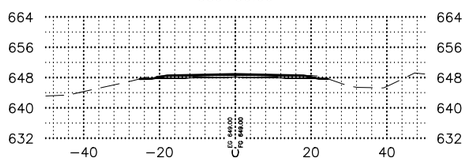

592+00.00

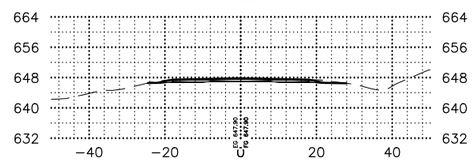

589+00.00

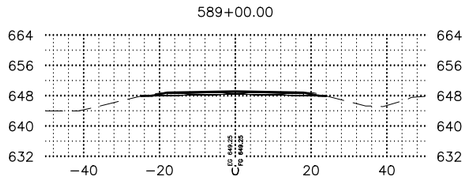

591+50.00

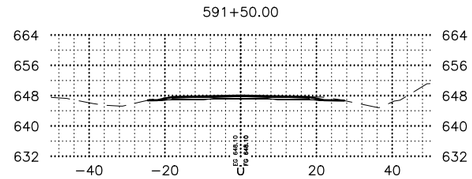

588+50.00

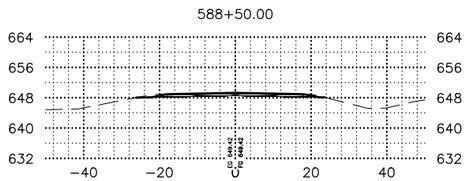

591+00.00

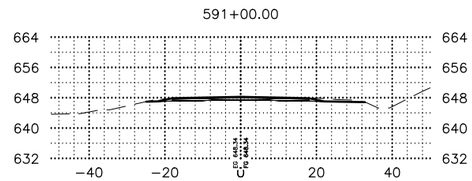

593+50.00

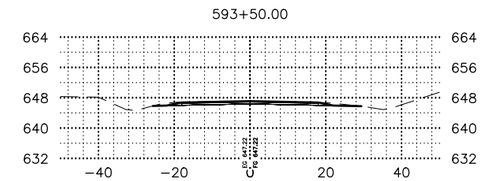

SHEET NO.	TOTAL SHEETS
X254	X254
STATE	YEAR
ALASKA	2027

PROJECT DESIGNATION

0311(031)/
Z546590000

NO.	REVISION
DATE	
NO.	REVISION
DATE	
NO.	REVISION
DATE	

PS&E REVIEW

STATE OF ALASKA
DEPARTMENT OF TRANSPORTATION
AND PUBLIC FACILITIES

SEWARD HWY MP 25.5
TO 36 TRAIL RIVER TO
STERLING WYE REHAB

X-SECTIONS