





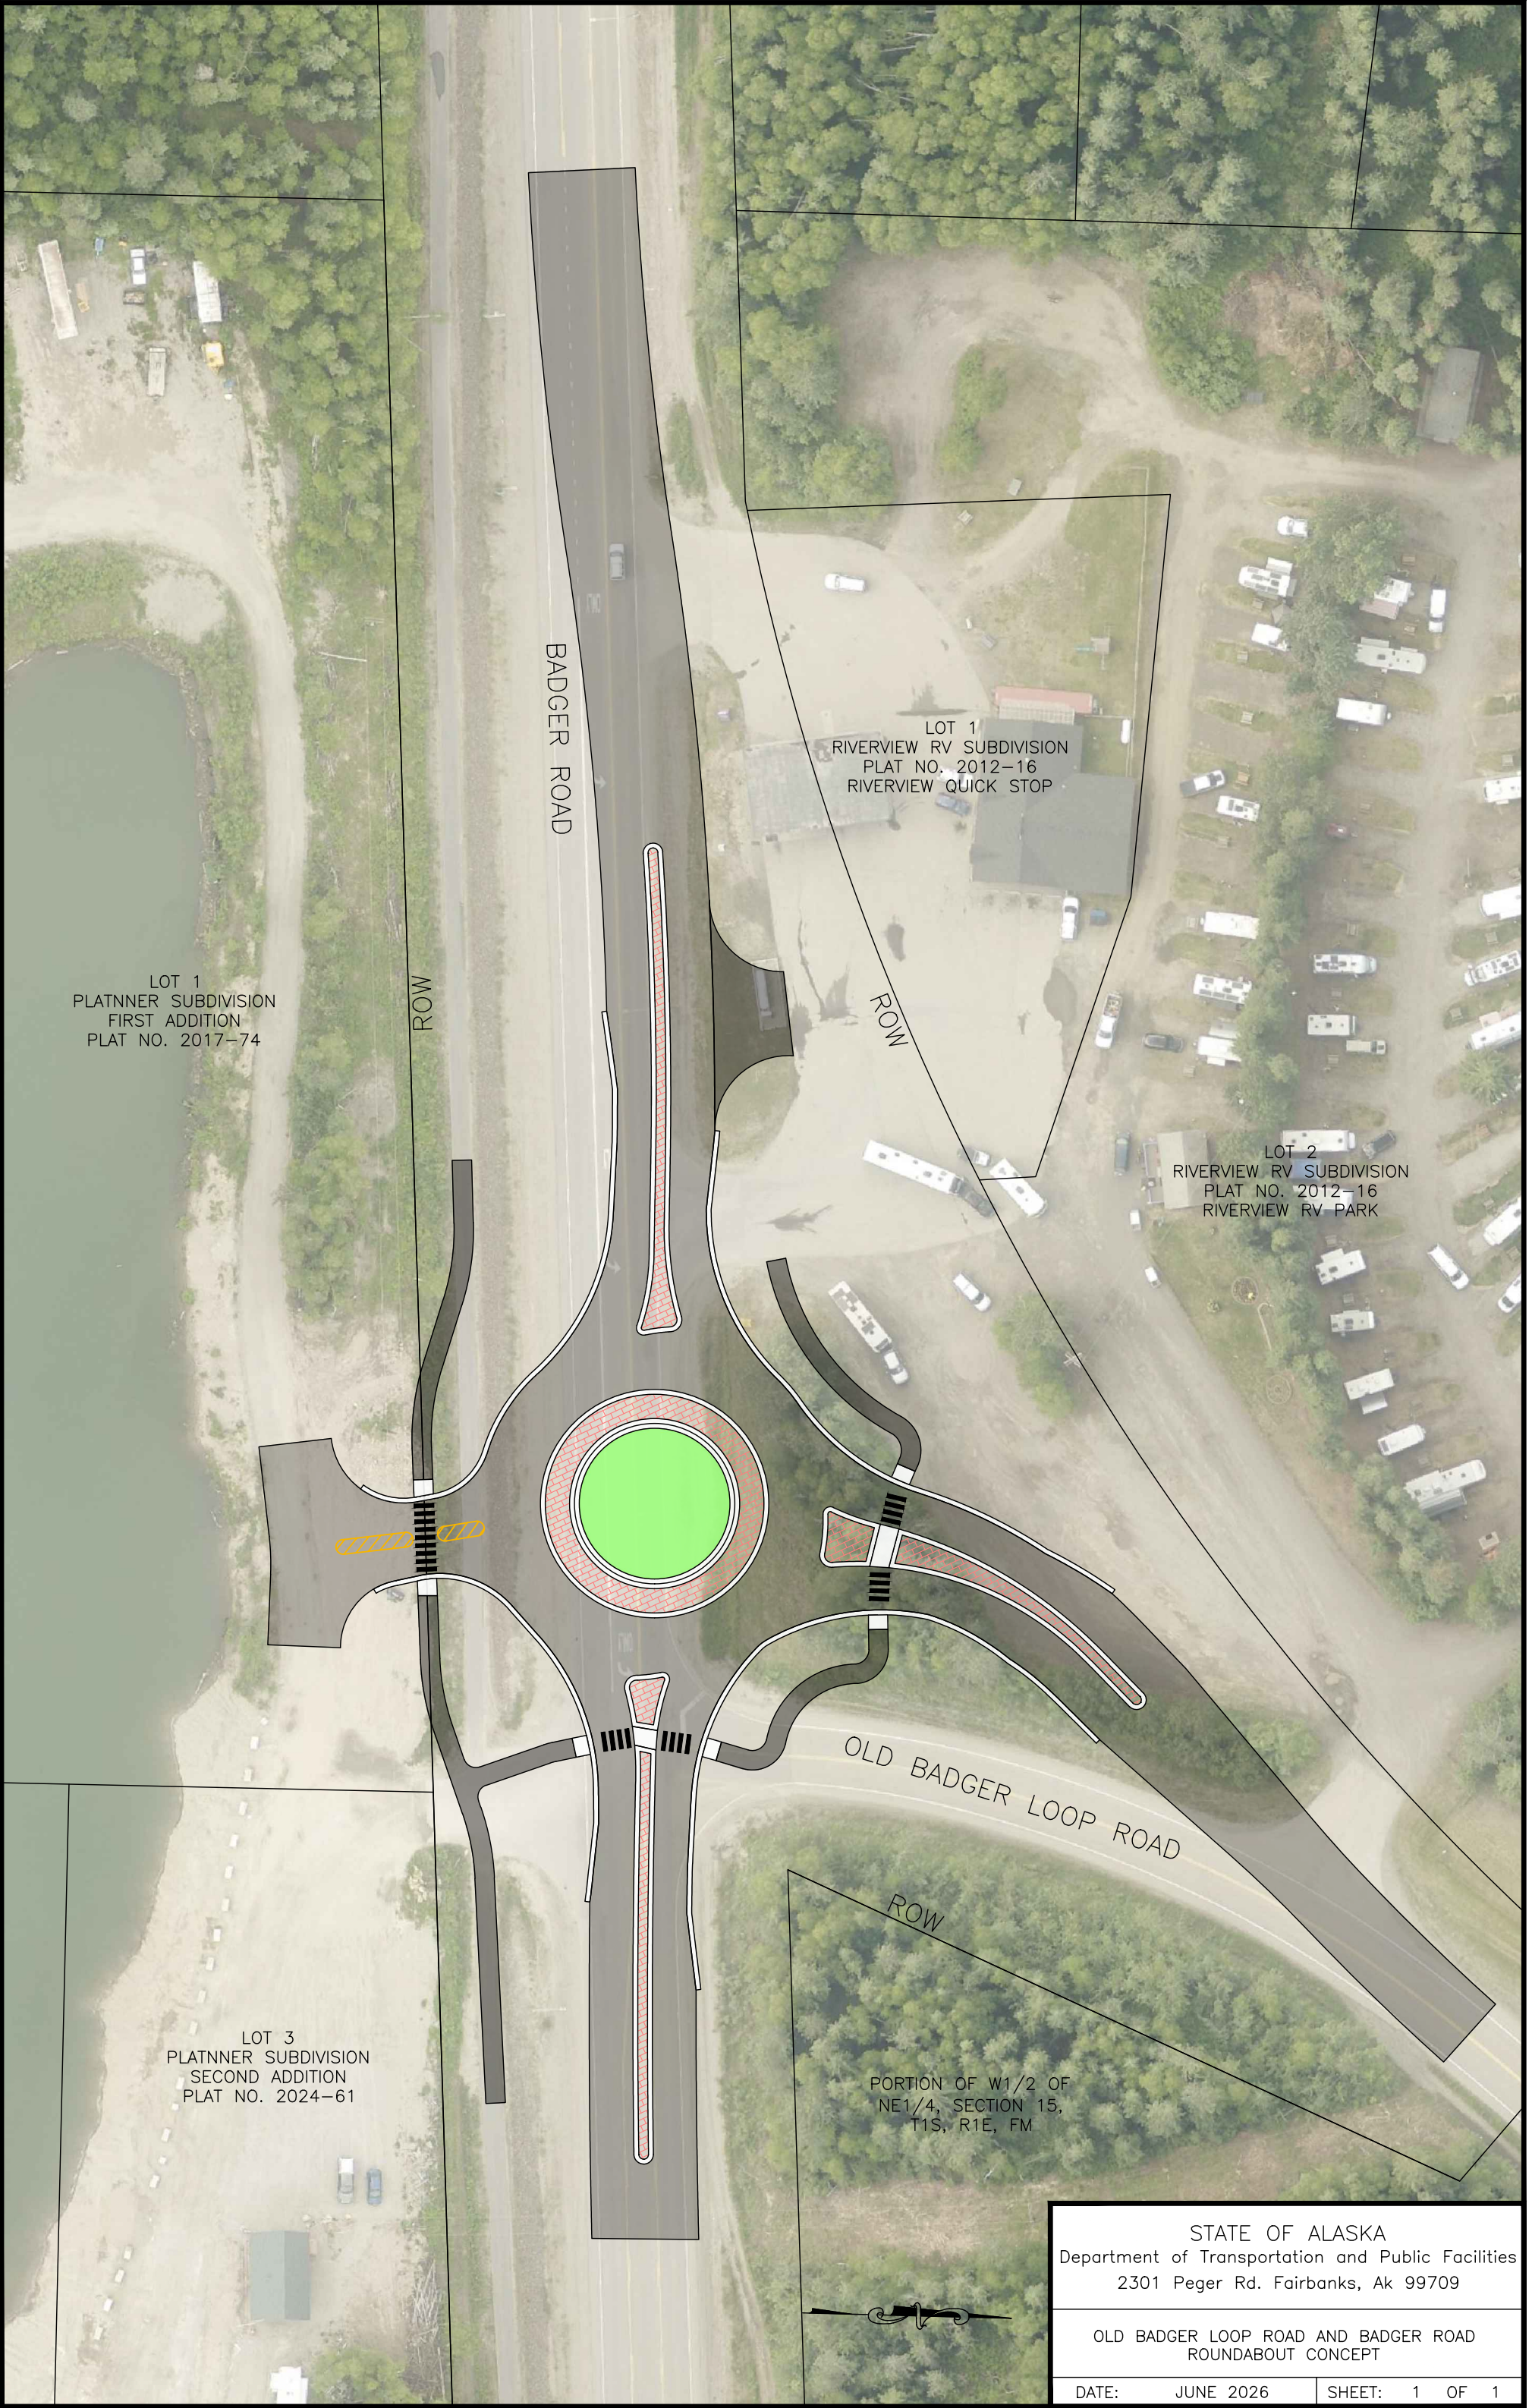


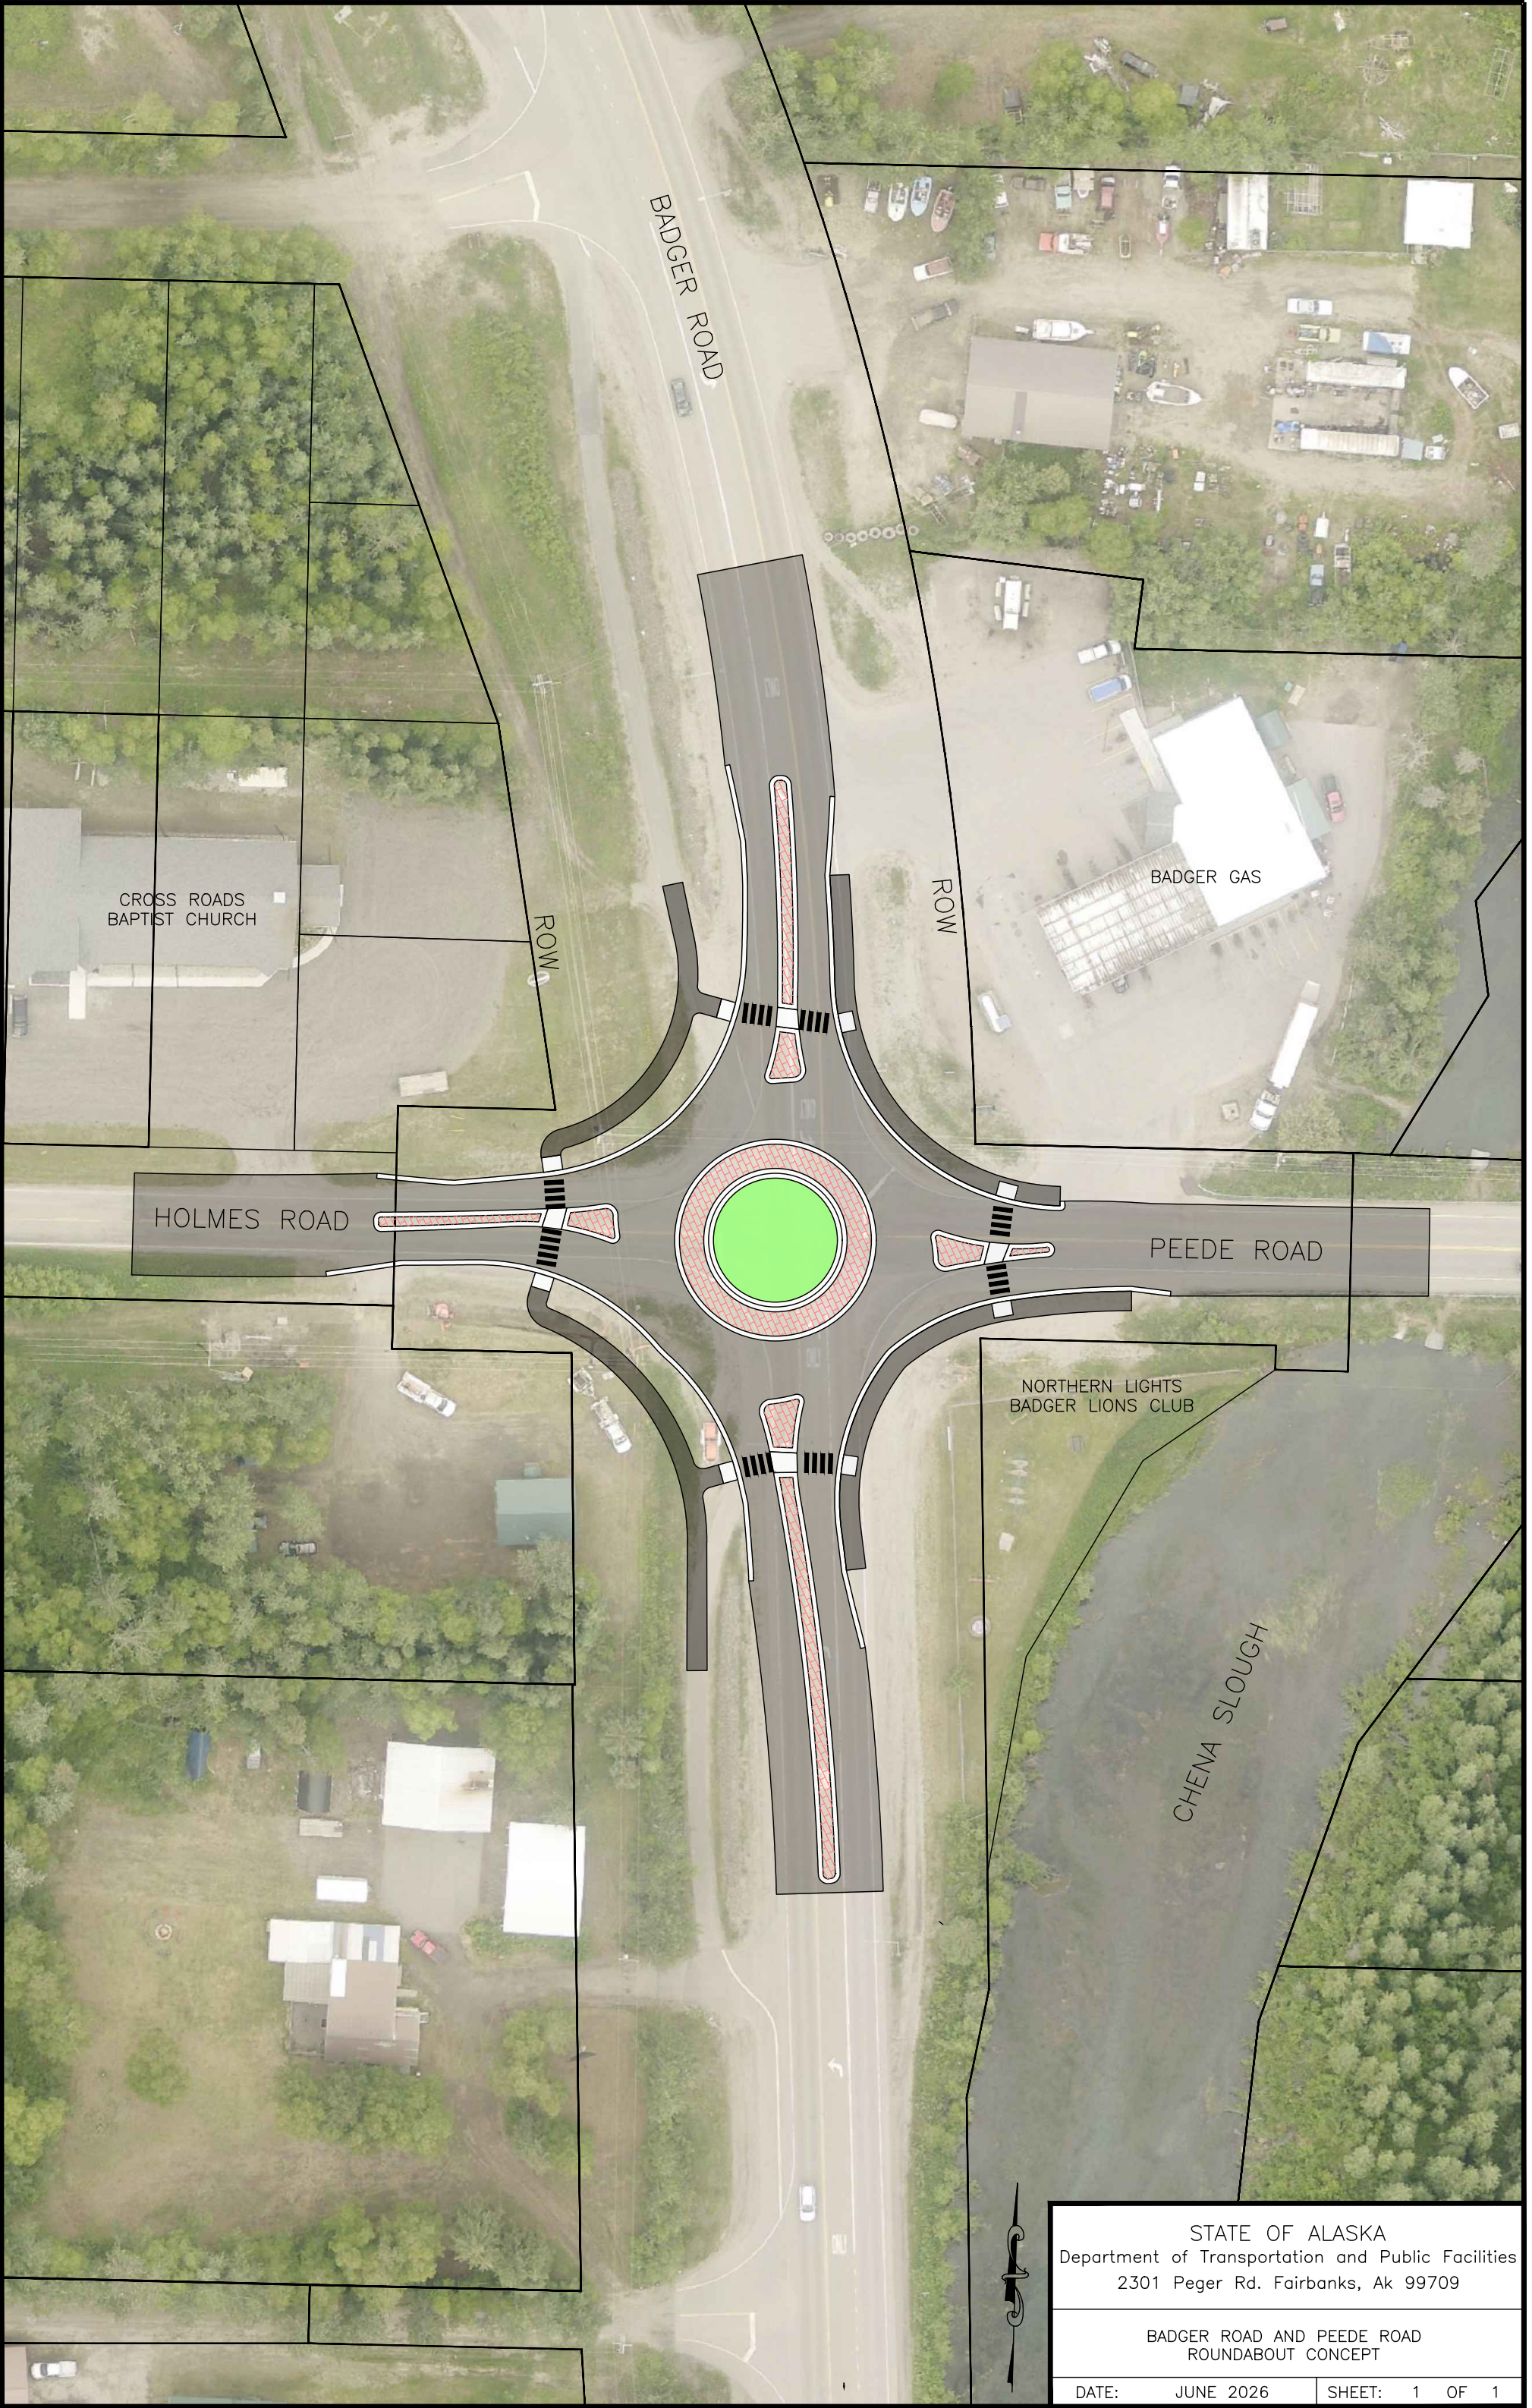

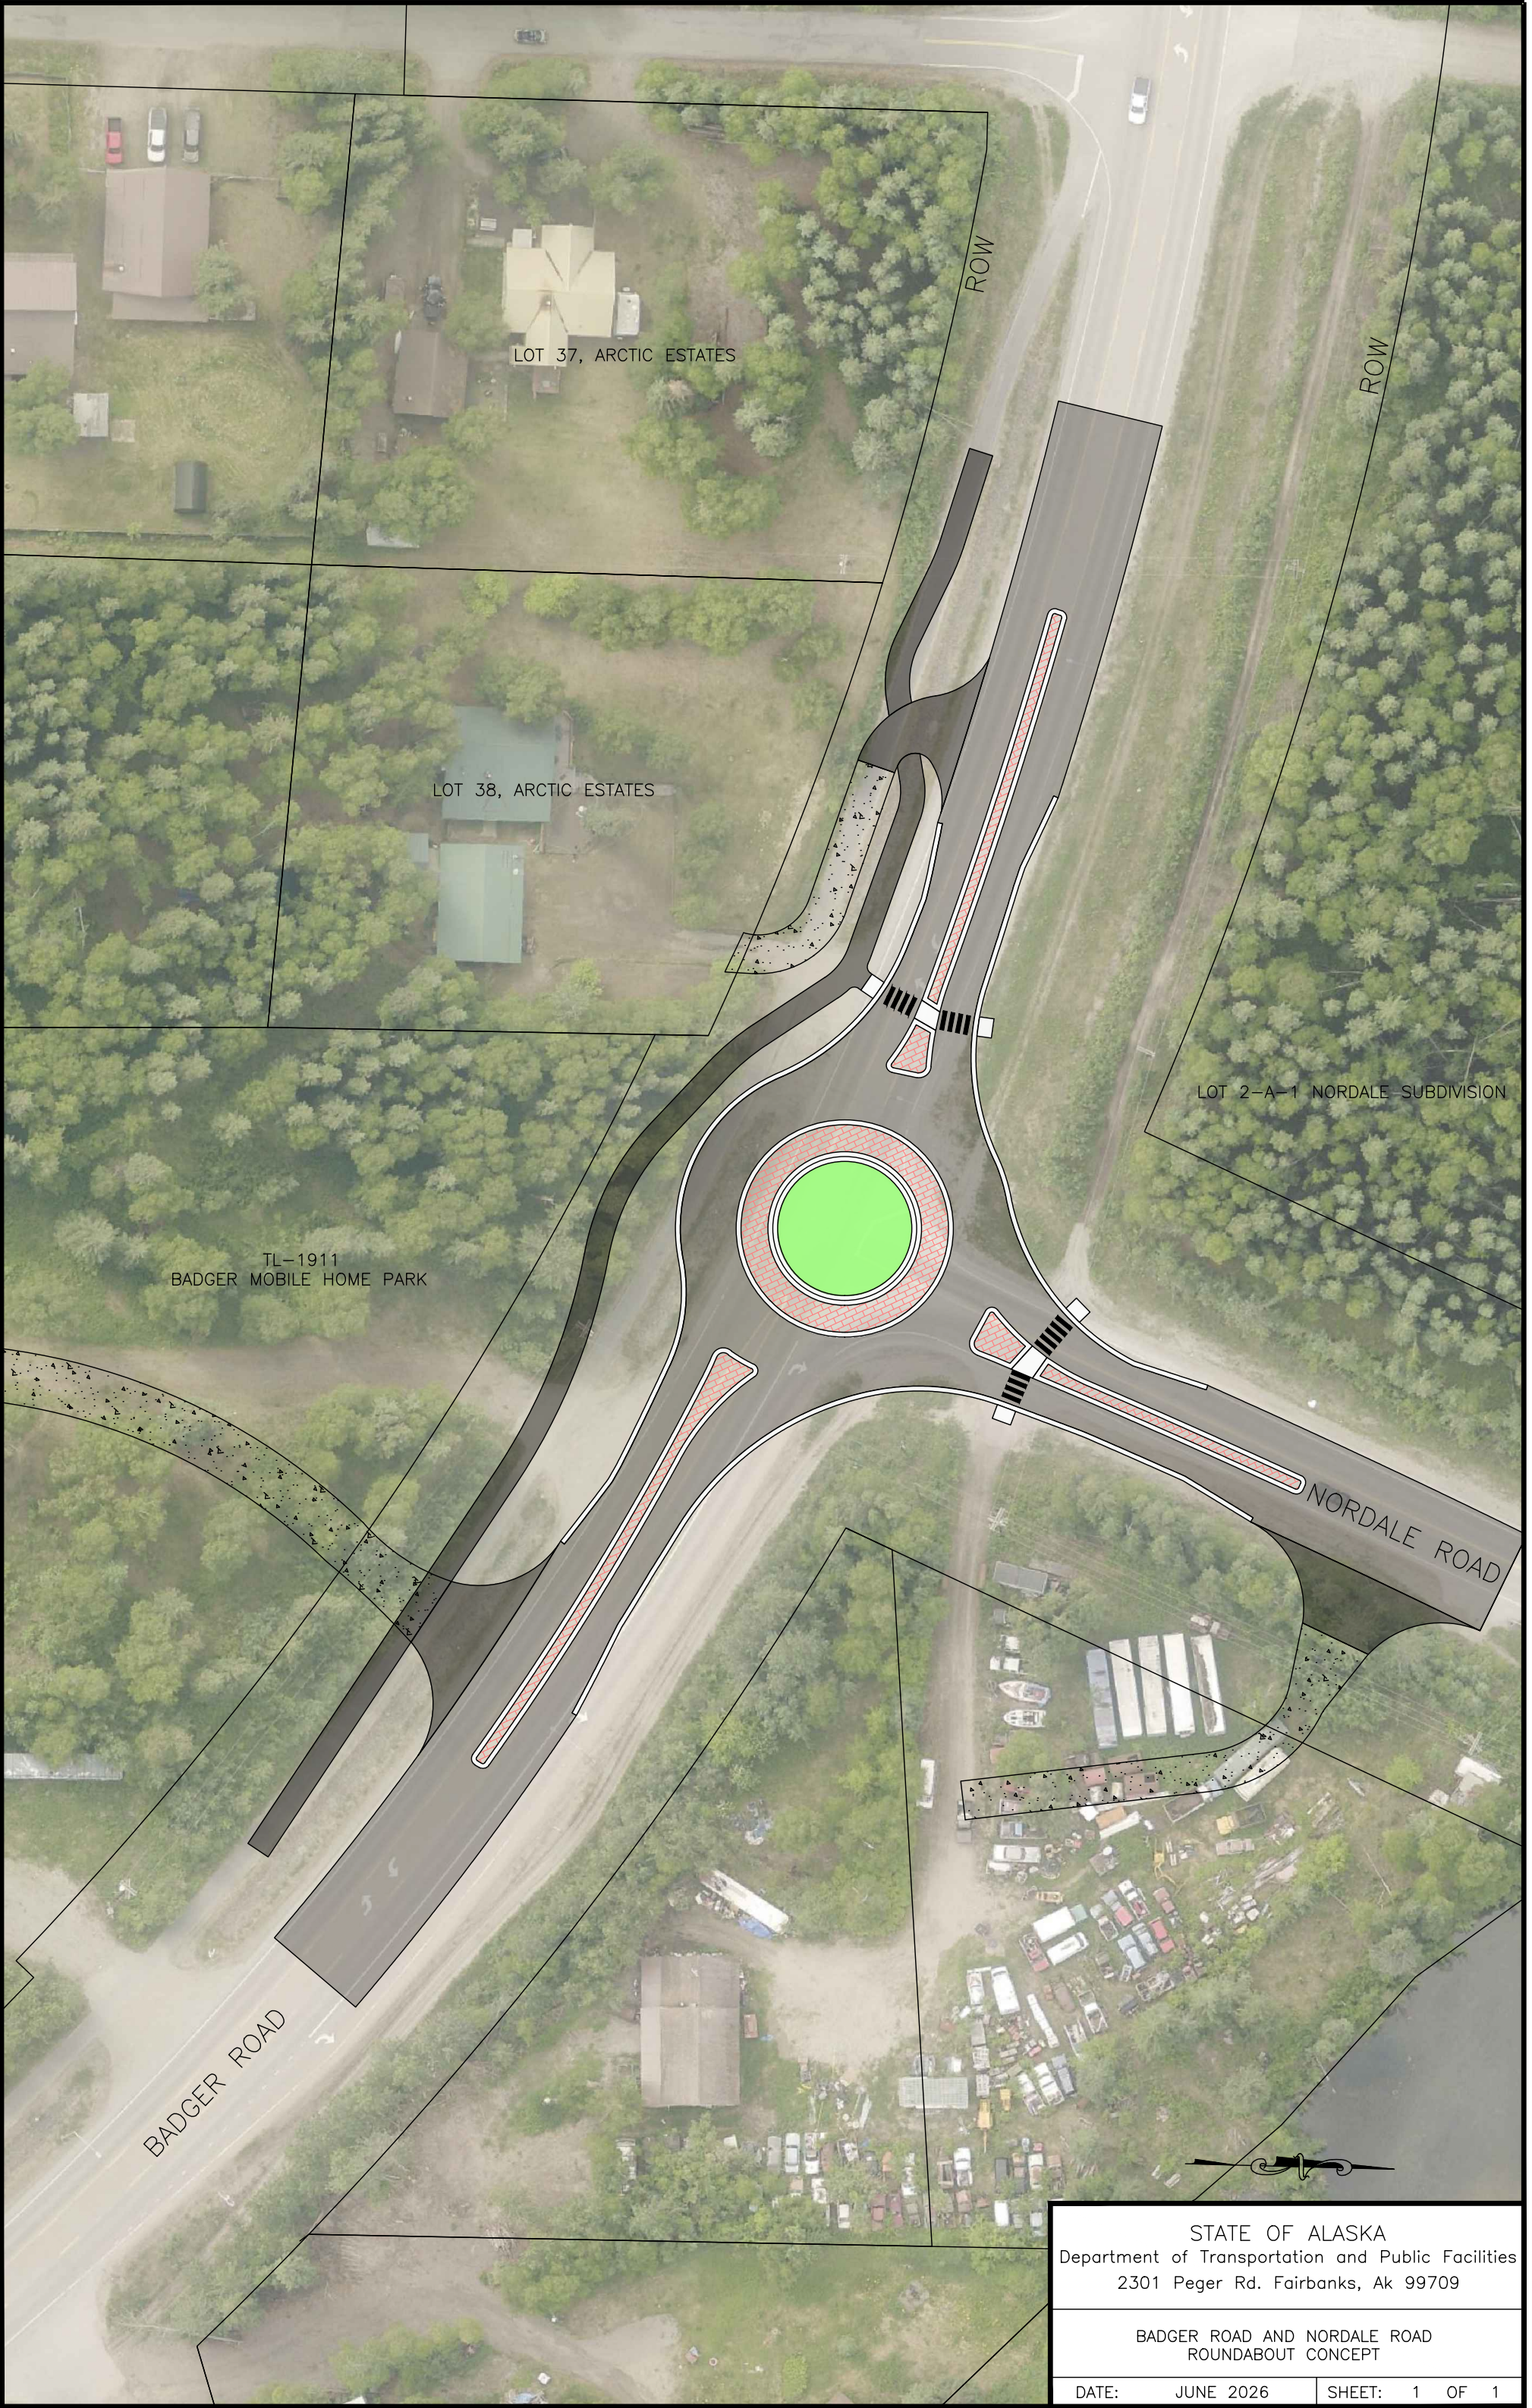

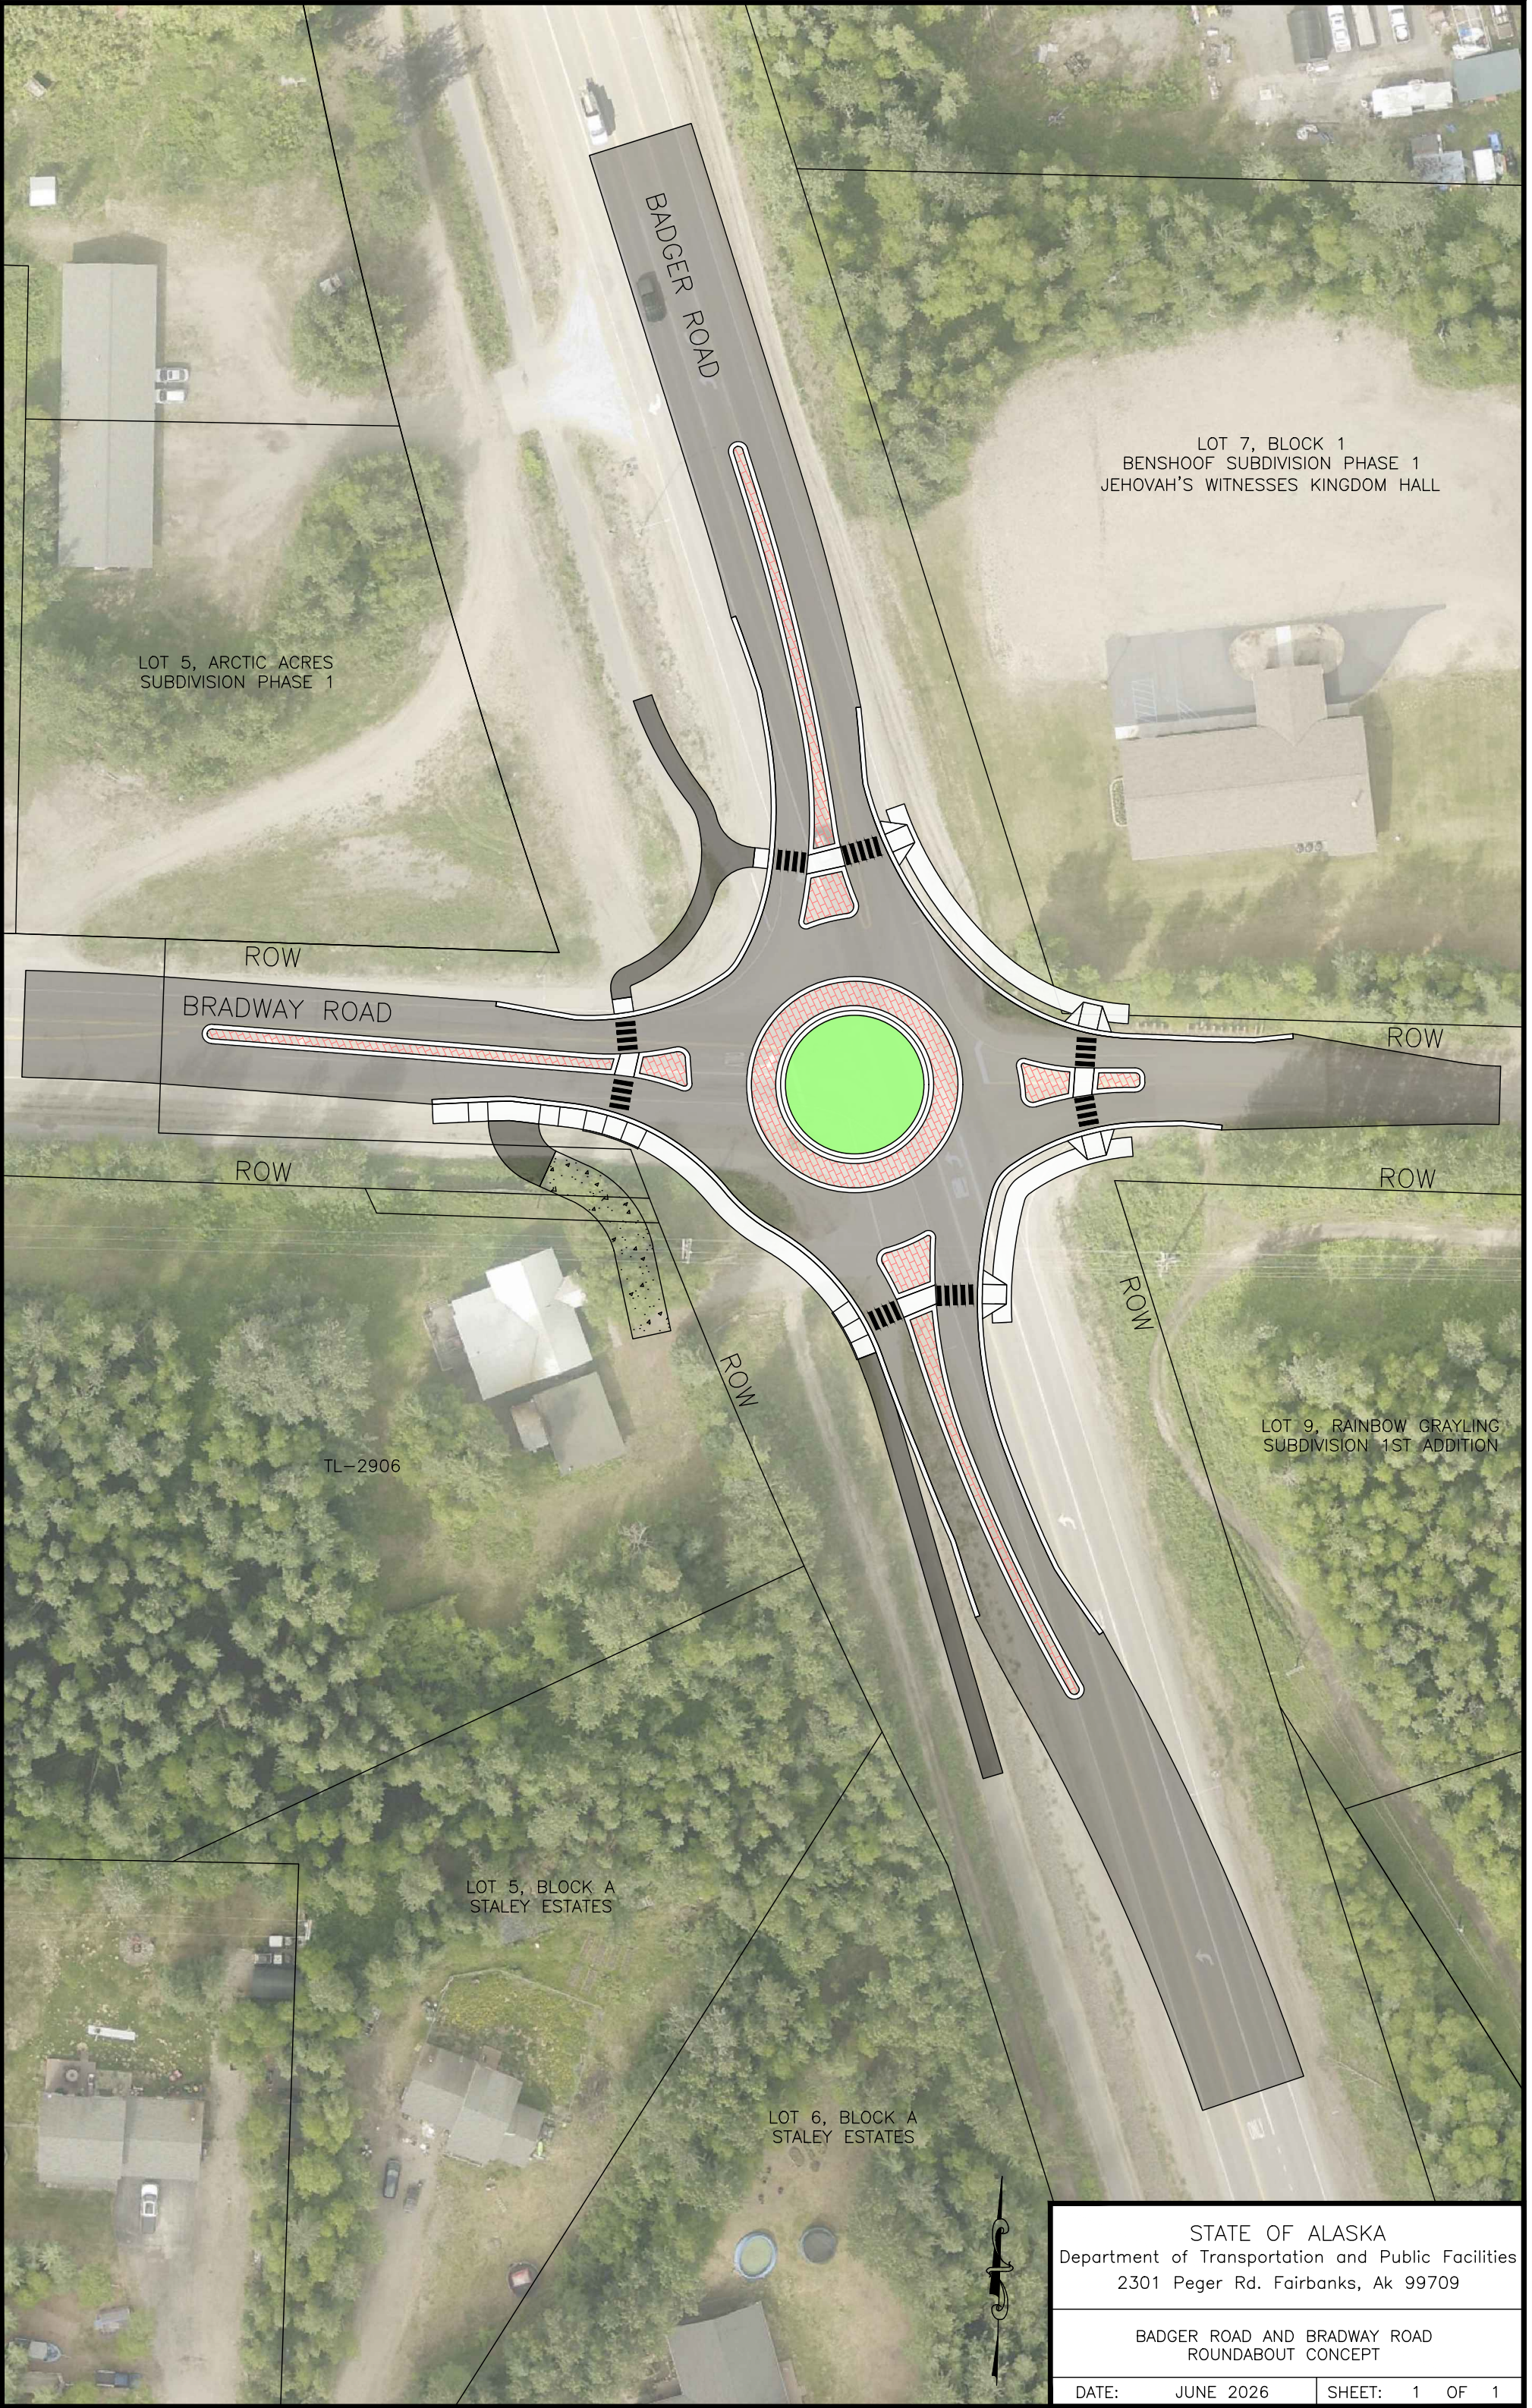



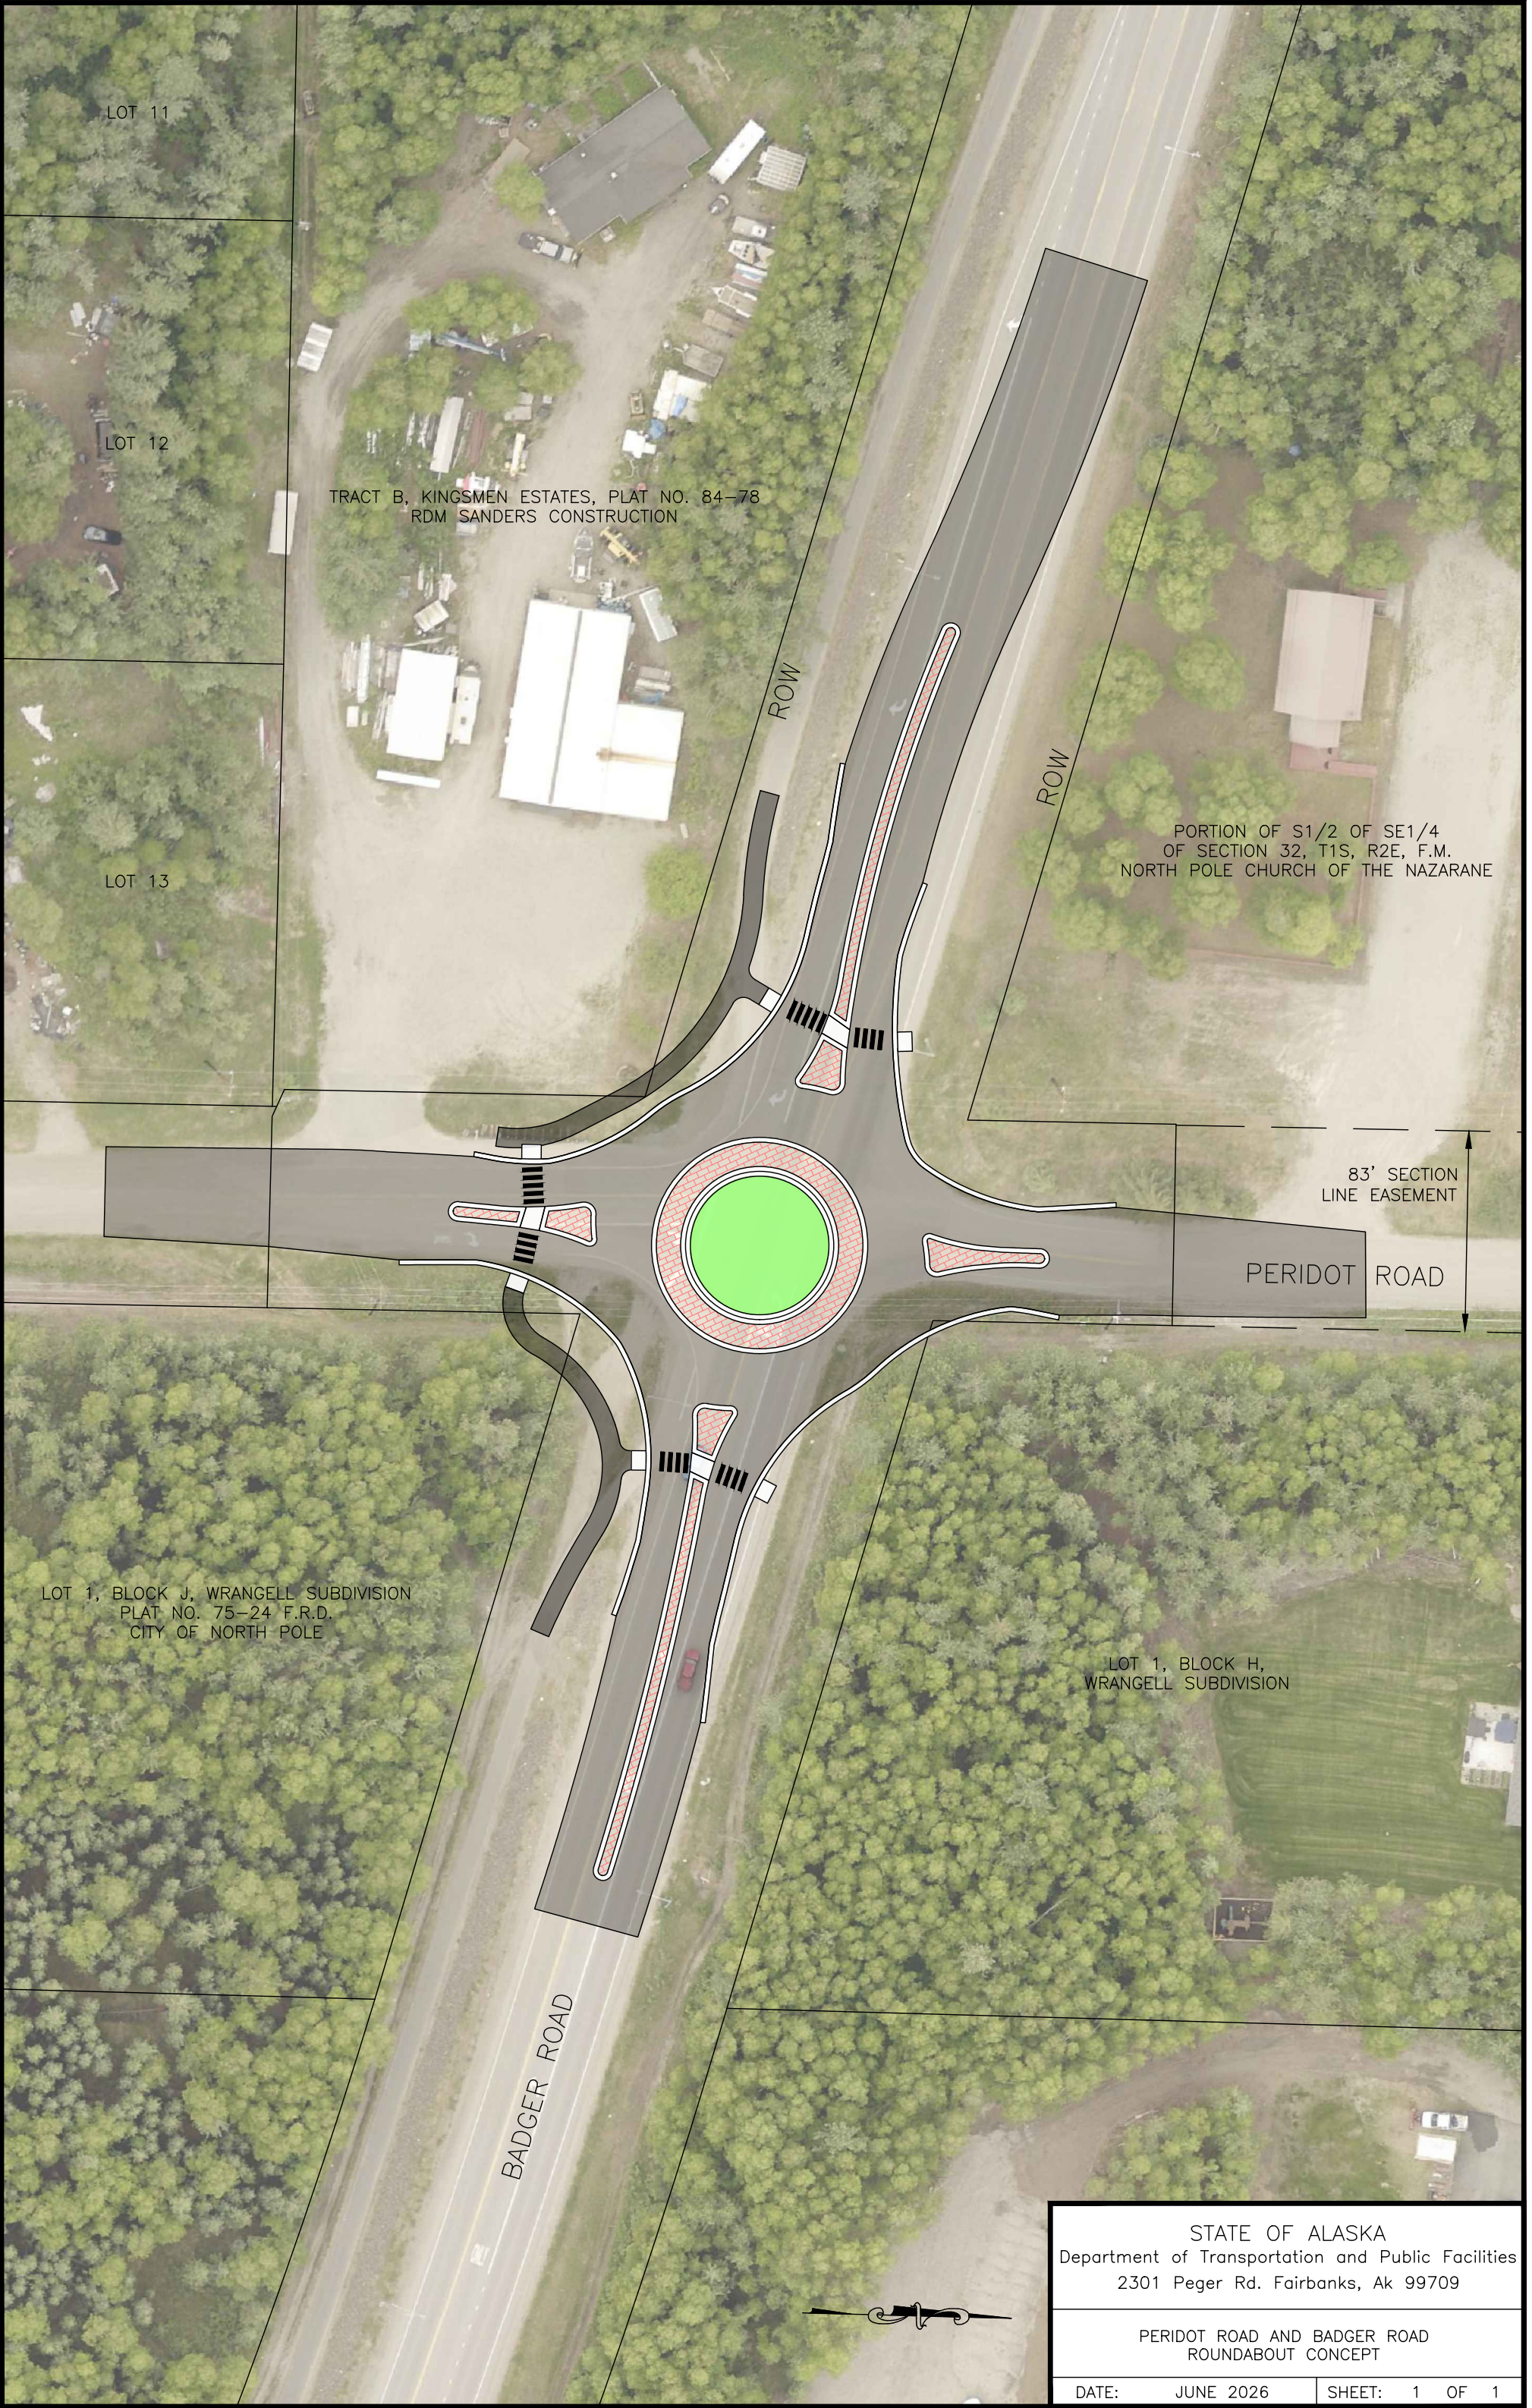

LOT 6, BLOCK 3
WILDFLOWER SUBDIVISION

TRACT A-1
PLAT NO. 2008-13 F.R.D.

BADGER ROAD

ROW

LOT 11N
BLOCK H
WRANGELL
SUBDIVISION

LOT 1, D & L SUBDIVISION
MERRIMAN CONSTRUCTION, INC.

PLACK ROAD

LOT 10
BLOCK H
WRANGELL
SUBDIVISION

LOT 8A, D & L SUBDIVISION
North Pole Christian School



STATE OF ALASKA
Department of Transportation and Public Facilities
2301 Peger Rd. Fairbanks, Ak 99709

BADGER ROAD AND PLACK ROAD
ROUNDBABOUT CONCEPT

DATE: JULY 2026 SHEET: 1 OF 1