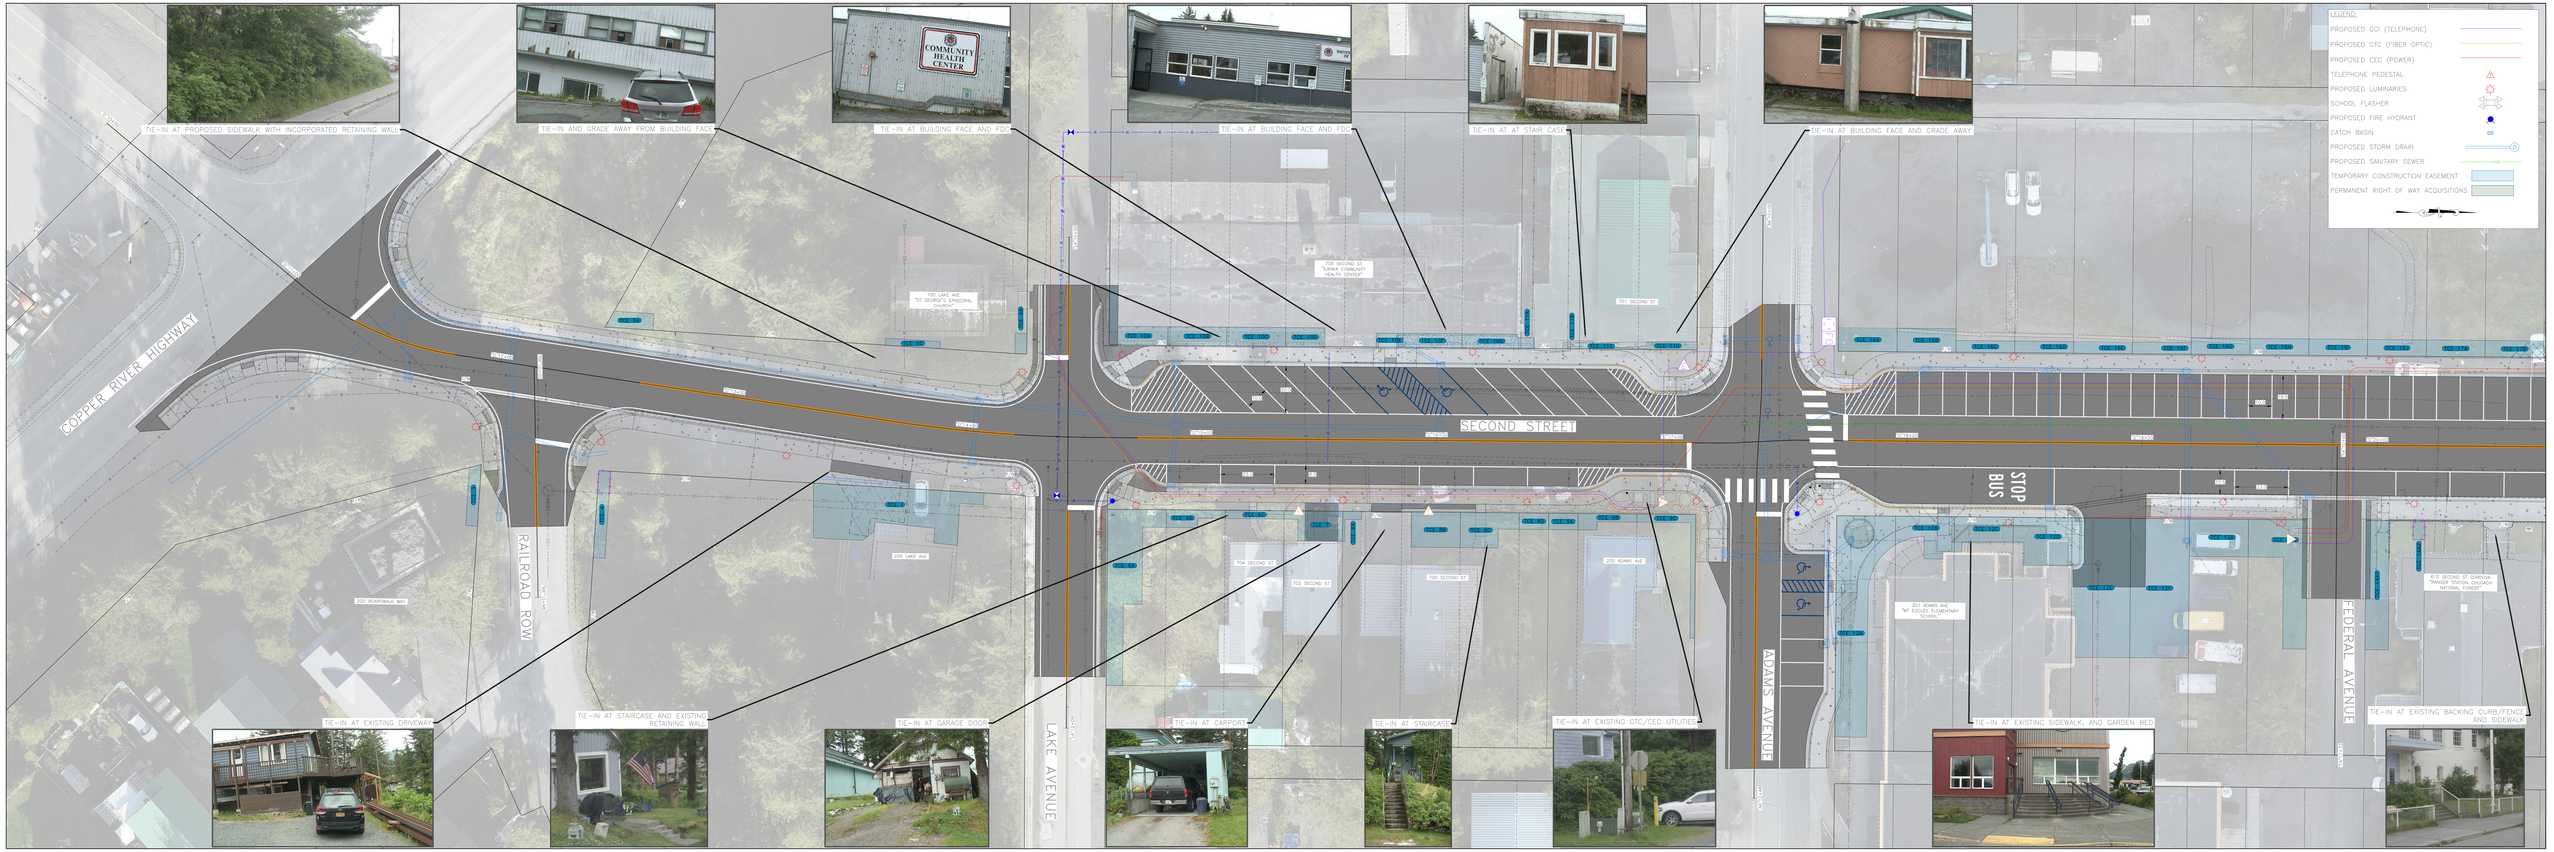
LEGEND:
PROPOSED GCI (TELEPHONE)
PROPOSED CTC (FIBER OPTIC)
PROPOSED CEC (POWER)
TELEPHONE PEDESTAL
PROPOSED LUMINARIES
SCHOOL FLASHER
PROPOSED FIRE HYDRANT
CATCH BASIN
PROPOSED STORM DRAIN
PROPOSED SANITARY SEWER
TEMPORARY CONSTRUCTION EASEMENT
PERMANENT RIGHT OF WAY ACQUISITIONS
TIE-IN AT PROPOSED SIDEWALK WITH INCORPORATED RETAINING WALL
TIE-IN AND GRADE AWAY FROM BUILDING FACE
COMMUNITY HEALTH CENTER
TIE-IN AT BUILDING FACE AND FDC
TIE-IN AT BUILDING FACE AND FDC
TIE-IN AT STAIR CASE
TIE-IN AT BUILDING FACE AND GRADE AWAY
COPPER RIVER HIGHWAY
100 LAKE AVE "ST. GEORGE'S EPISCOPAL CHURCH"
705 SECOND ST "LAKE COMMUNITY HEALTH CENTER"
701 SECOND ST
SECOND STREET
STOP
BUS
RAILROAD ROW
200 LAKE AVE
200 BOARDWALK WAY
704 SECOND ST
702 SECOND ST
700 SECOND ST
200 ADAMS AVE
ADAMS AVENUE
201 ADAMS AVE "M. EDELEN ELEMENTARY SCHOOL"
FEDERAL AVENUE
619 SECOND ST CORDOVA "RANGER STATION CHUGACH NATIONAL FOREST"
LAKE AVENUE
TIE-IN AT EXISTING DRIVEWAY
TIE-IN AT STAIRCASE AND EXISTING RETAINING WALL
TIE-IN AT GARAGE DOOR
TIE-IN AT CARPORT
TIE-IN AT STAIRCASE
TIE-IN AT EXISTING CTC/CEC UTILITIES
TIE-IN AT EXISTING SIDEWALK, AND GARDEN BED
TIE-IN AT EXISTING BACKING CURB/FENCE AND SIDEWALK