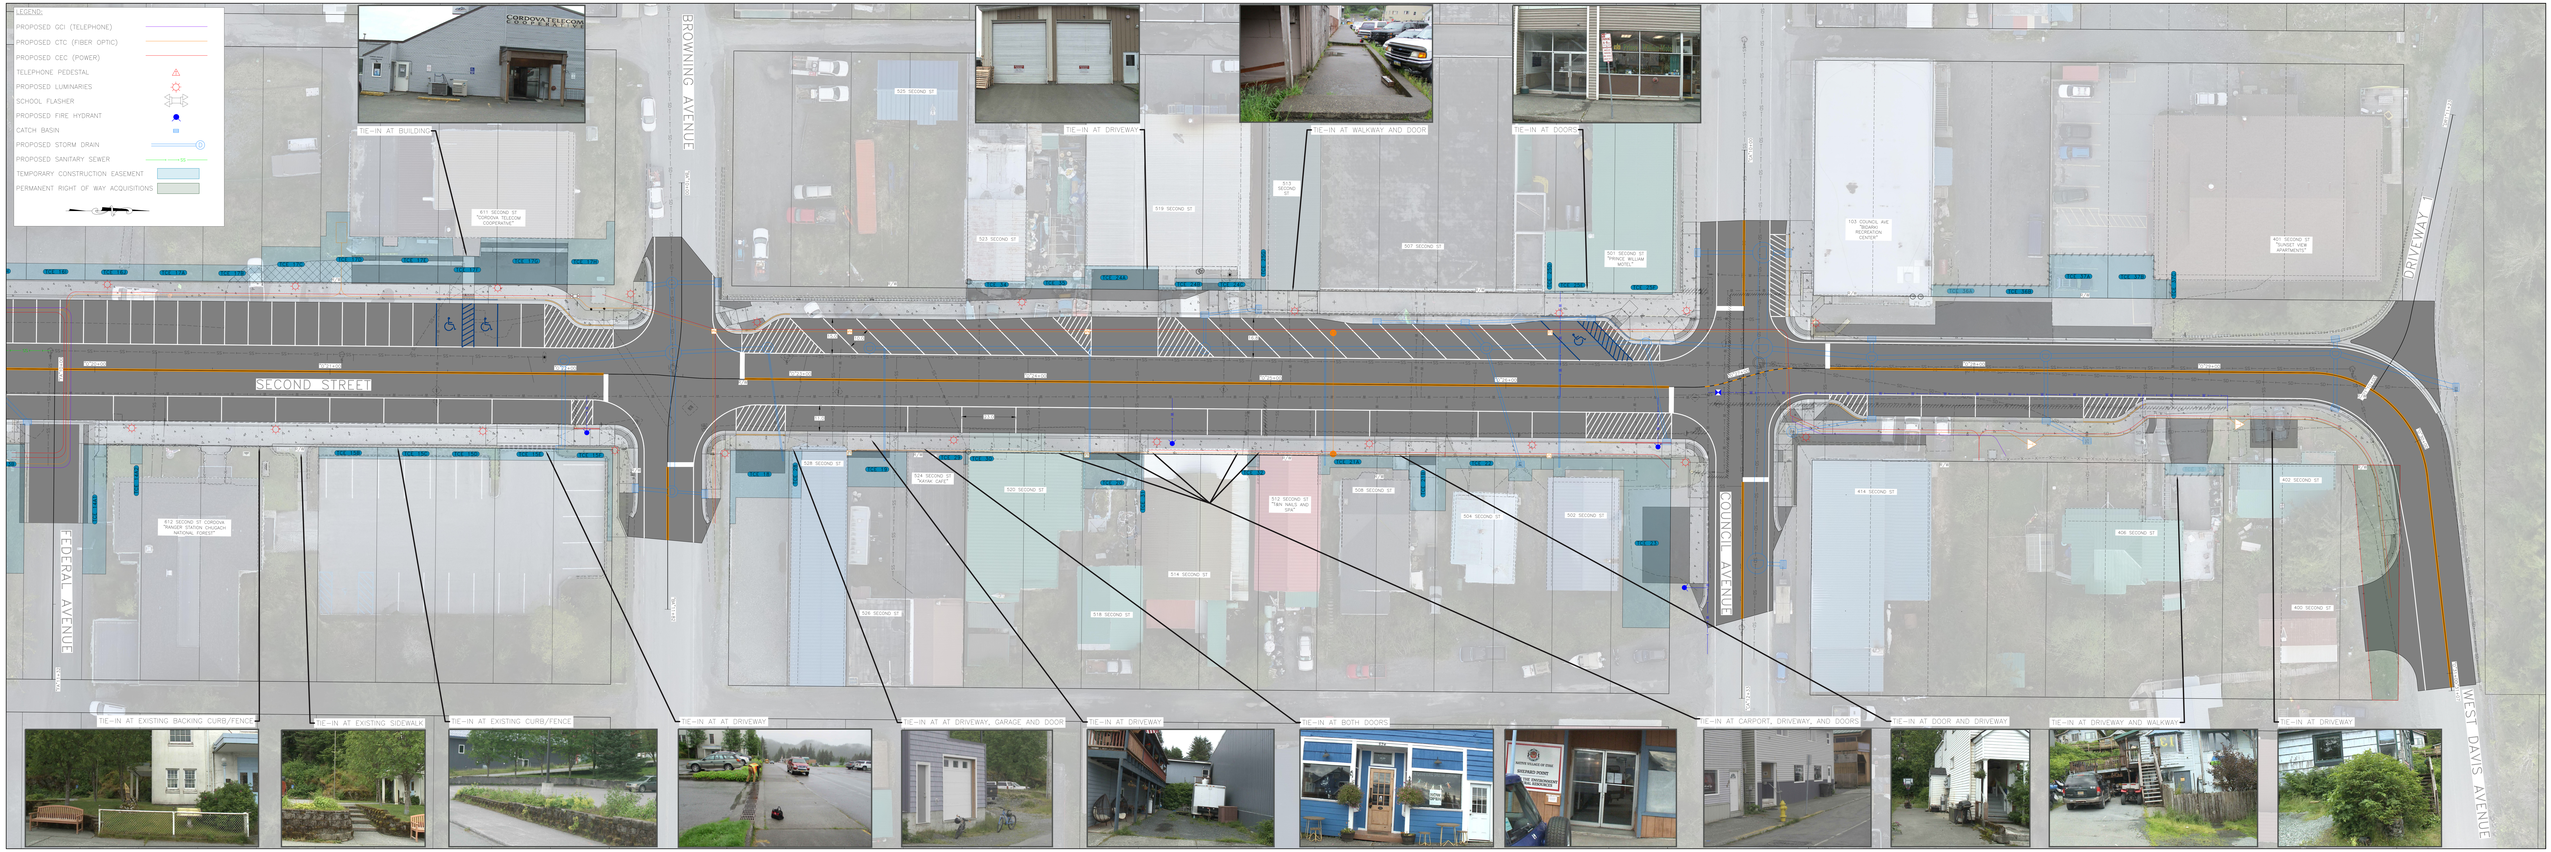
LEGEND:
PROPOSED GCI (TELEPHONE)
PROPOSED CTC (FIBER OPTIC)
PROPOSED CEC (POWER)
TELEPHONE PEDESTAL
PROPOSED LUMINARIES
SCHOOL FLASHER
PROPOSED FIRE HYDRANT
CATCH BASIN
PROPOSED STORM DRAIN
PROPOSED SANITARY SEWER
TEMPORARY CONSTRUCTION EASEMENT
PERMANENT RIGHT OF WAY ACQUISITIONS
CORDOVA TELECOM
TIE-IN AT BUILDING
611 SECOND ST "CORDOVA TELECOM COOPERATIVE"
TIE-IN AT DRIVEWAY
525 SECOND ST
523 SECOND ST
519 SECOND ST
TIE-IN AT WALKWAY AND DOOR
513 SECOND ST
507 SECOND ST
TIE-IN AT DOORS
501 SECOND ST "PRINCE WILLIAM MOTEL"
103 COUNCIL AVE "COUNCIL RECREATION CENTER"
401 SECOND ST "SUNSET VIEW APARTMENTS"
BROWNING AVENUE
SECOND STREET
FEDERAL AVENUE
COUNCIL AVENUE
DRIVEWAY
WEST DAVIS AVENUE
612 SECOND ST CORDOVA RANGER STATION CHUGACH NATIONAL FOREST
528 SECOND ST
524 SECOND ST "NAKAI CAFE"
520 SECOND ST
516 SECOND ST
512 SECOND ST "TAN NAILS AND SPA"
508 SECOND ST
504 SECOND ST
502 SECOND ST
514 SECOND ST
518 SECOND ST
414 SECOND ST
406 SECOND ST
402 SECOND ST
405 SECOND ST
TIE-IN AT EXISTING BACKING CURB/FENCE
TIE-IN AT EXISTING SIDEWALK
TIE-IN AT EXISTING CURB/FENCE
TIE-IN AT AT DRIVEWAY
TIE-IN AT DRIVEWAY, GARAGE AND DOOR
TIE-IN AT DRIVEWAY
TIE-IN AT BOTH DOORS
TIE-IN AT CARPORT, DRIVEWAY, AND DOORS
TIE-IN AT DOOR AND DRIVEWAY
TIE-IN AT DRIVEWAY AND WALKWAY
TIE-IN AT DRIVEWAY